


BLAKE HOUSE ALTERATION

61 CLYDE STREET, ISLAND BAY

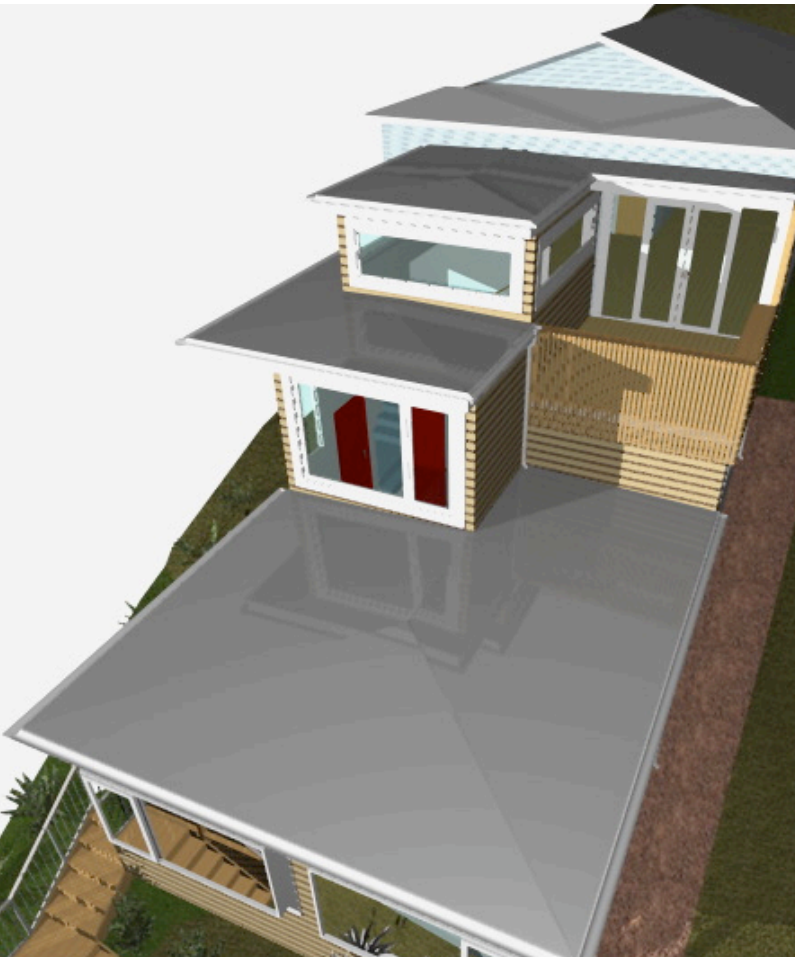


View from above



View from NW




View from SW

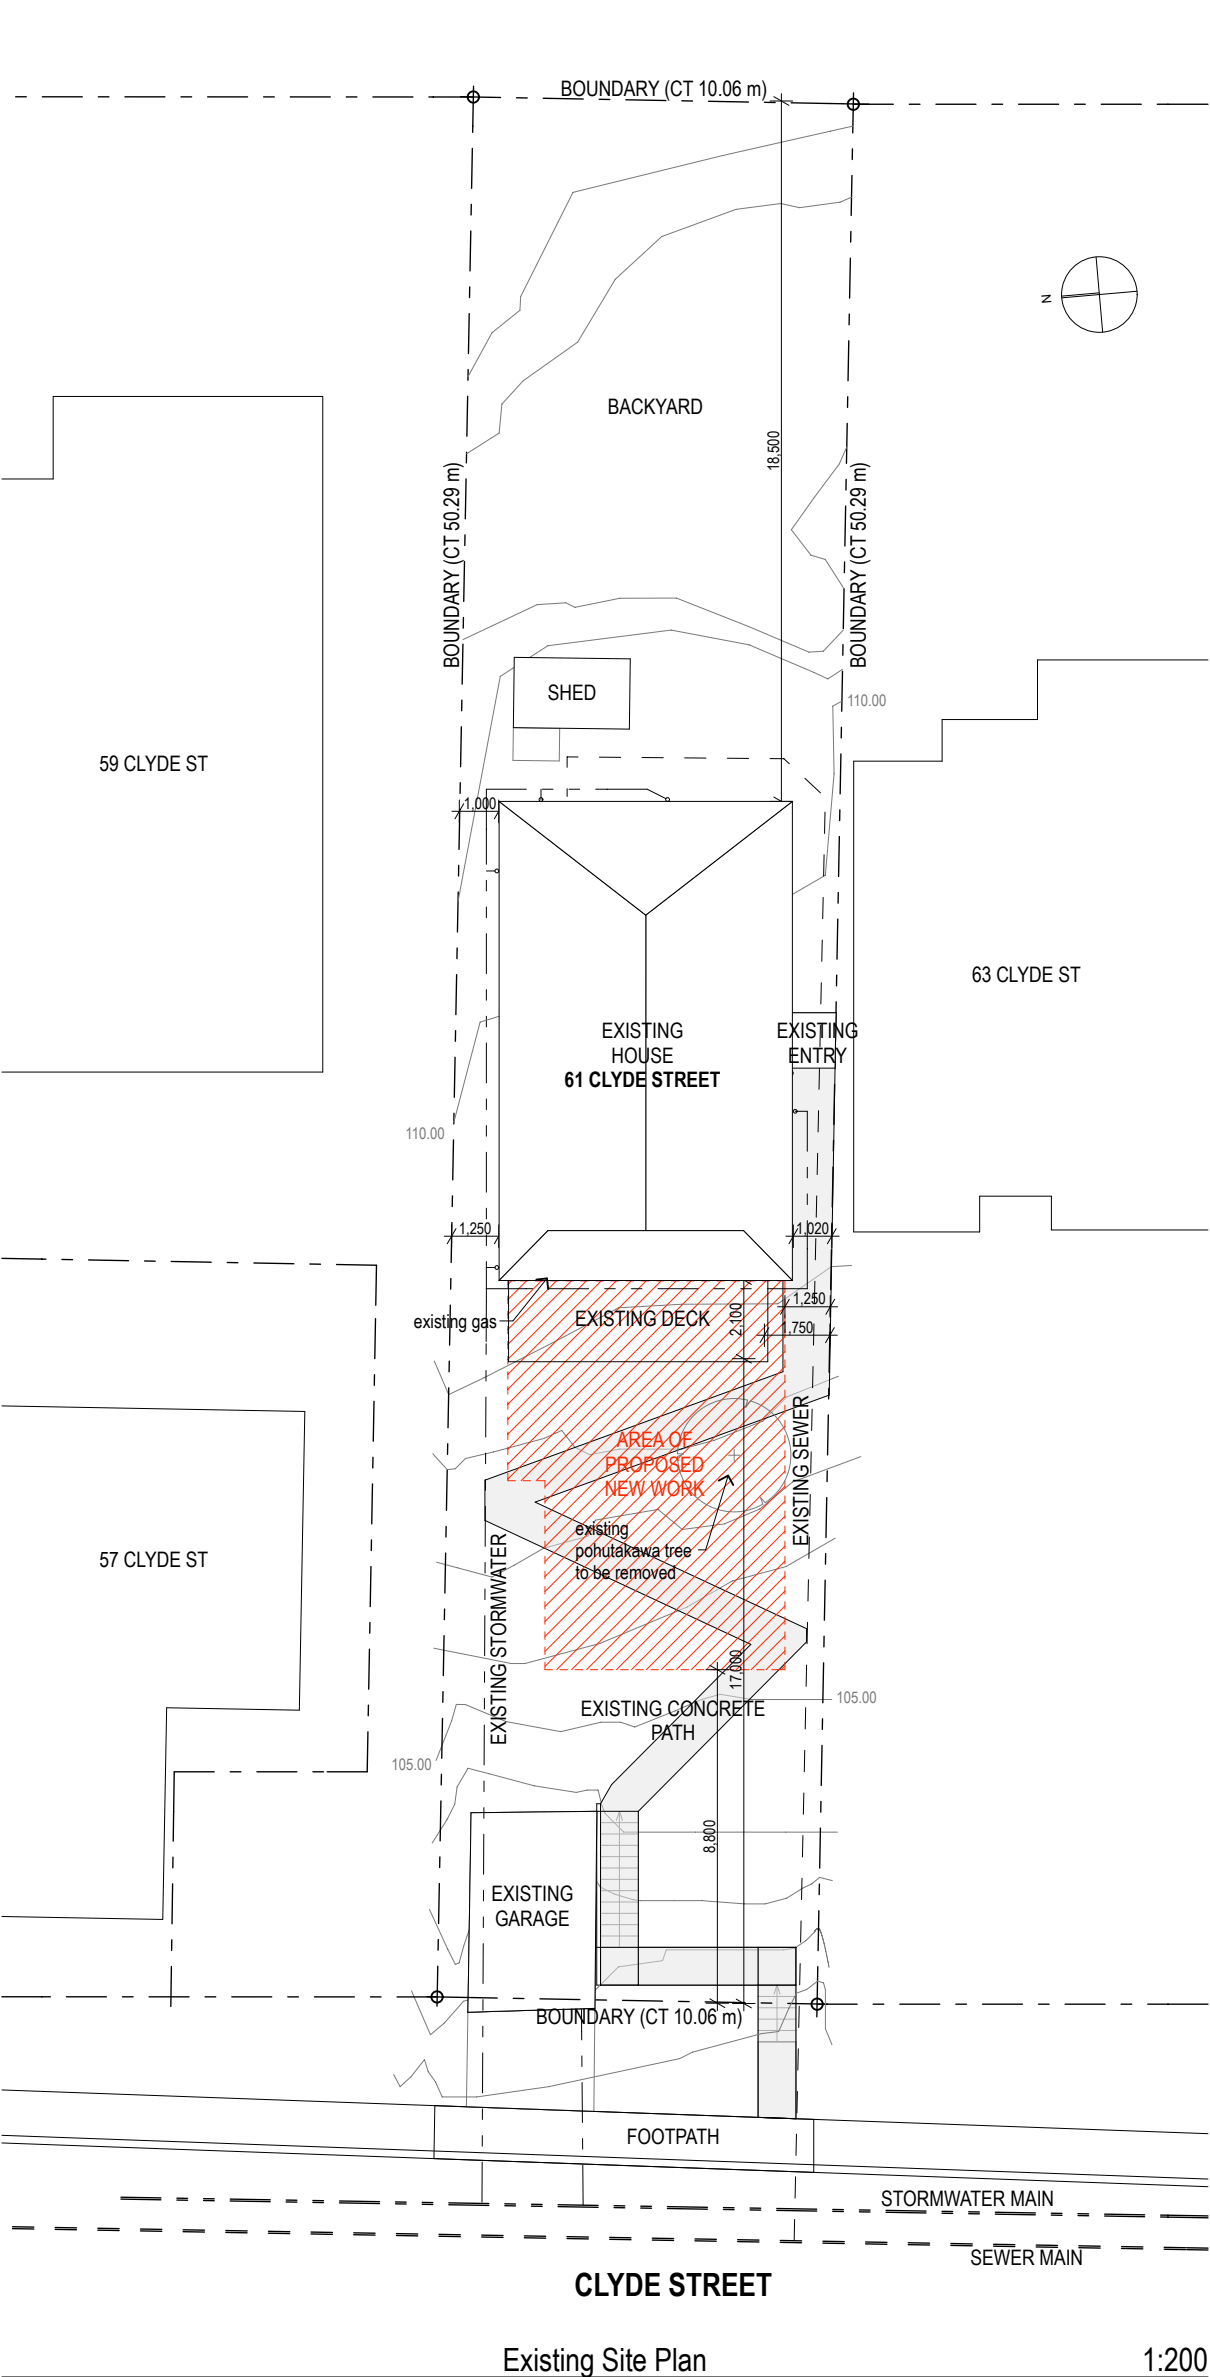

Existing Site Plan


1:200

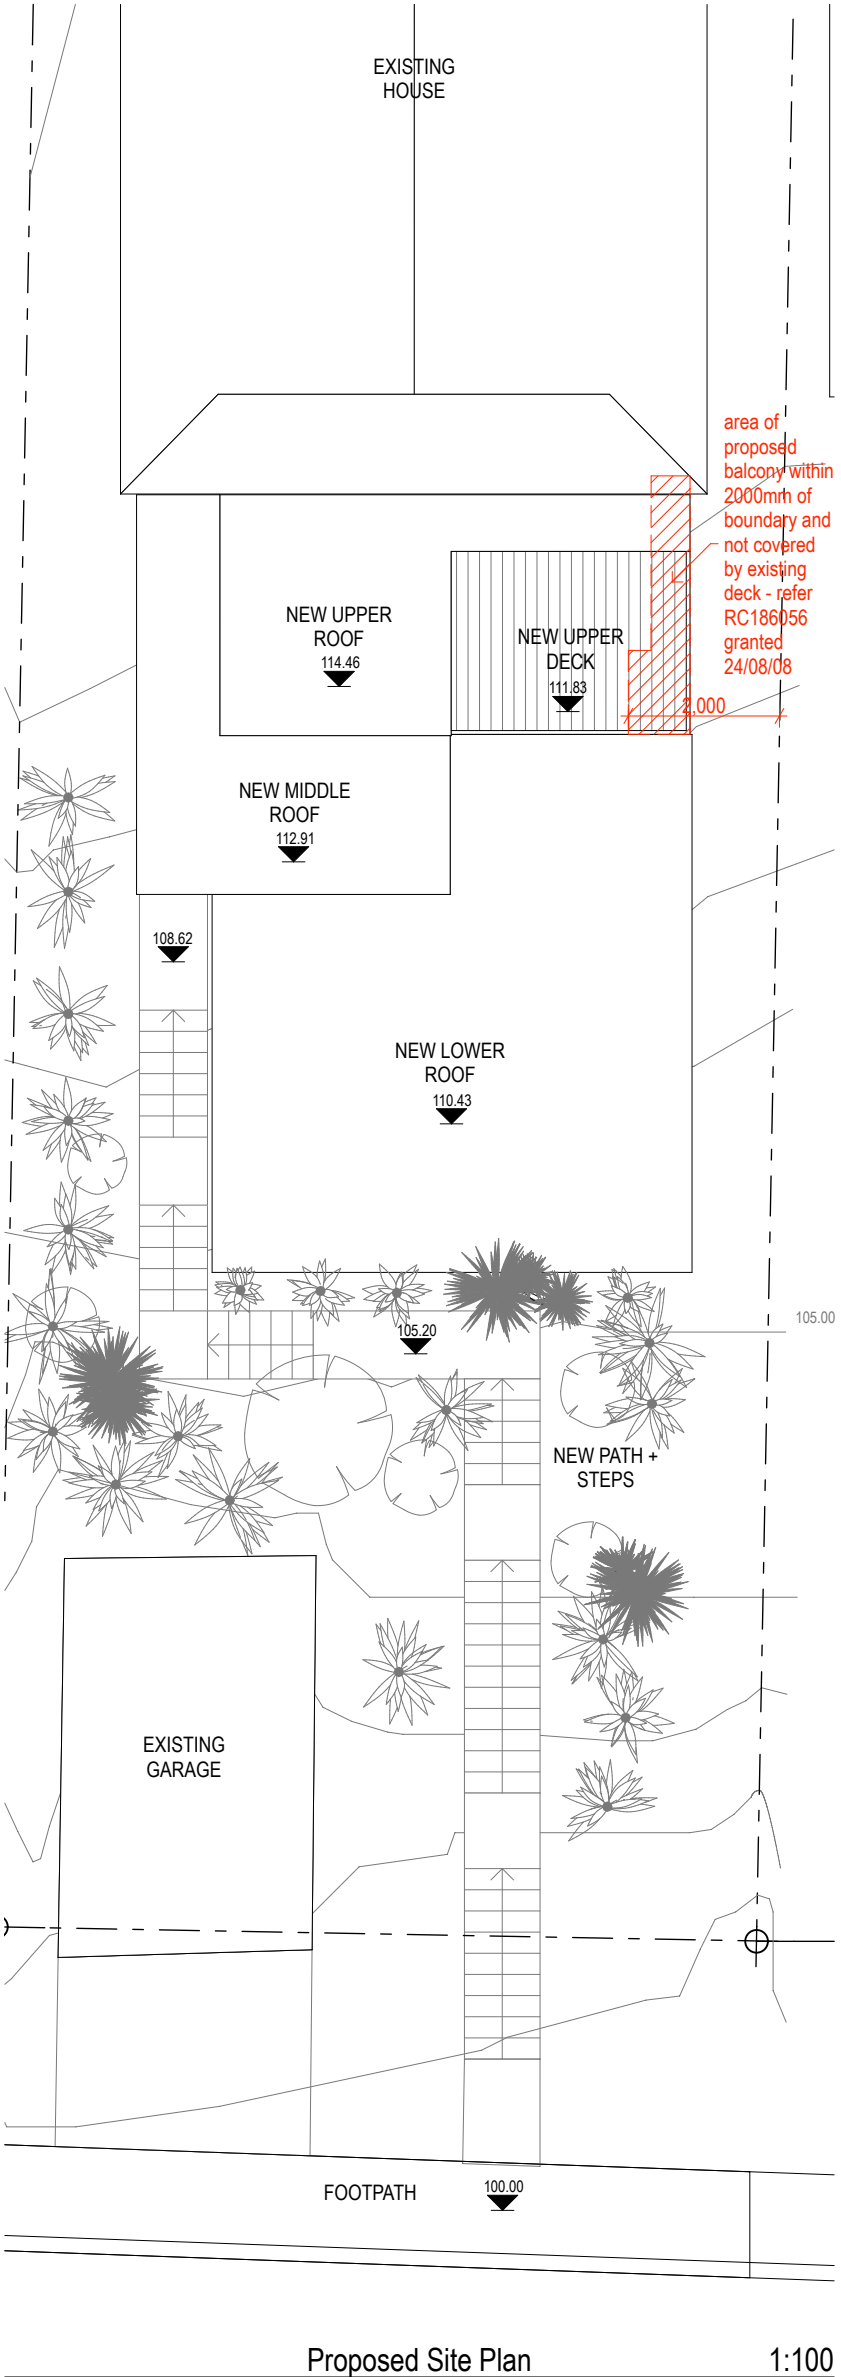

Proposed Site Plan

1:100

- DRAWING LIST
- 0.1 LOCATION + SITE PLAN
 - 0.2 SITE WORKS, EXCAVATION + EXISTING / DEMO PLANS
 - 1.1 FLOOR PLANS
 - 1.2 FOUNDATION + FLOOR FRAMING PLANS, BLOCKWORK ELEVATIONS
 - 1.3 STRUCTURAL PLANS
 - 1.4 ROOF + ROOF FRAMING PLANS
 - 2.1 ELEVATIONS
 - 3.1 SECTIONS
 - 3.2 SECTIONS
 - 4.1 CONSTRUCTION DETAILS
 - 4.2 CONSTRUCTION DETAILS
 - 5.1 PLUMBING / DRAINAGE + ELECTRICAL PLANS
 - 6.1 BATHROOM + WC
 - 6.2 STAIRS
 - 6.3 STAIRS + WINDOW SEAT
 - 7.1 WINDOW SCHEDULE
 - 7.2 DOOR SCHEDULE

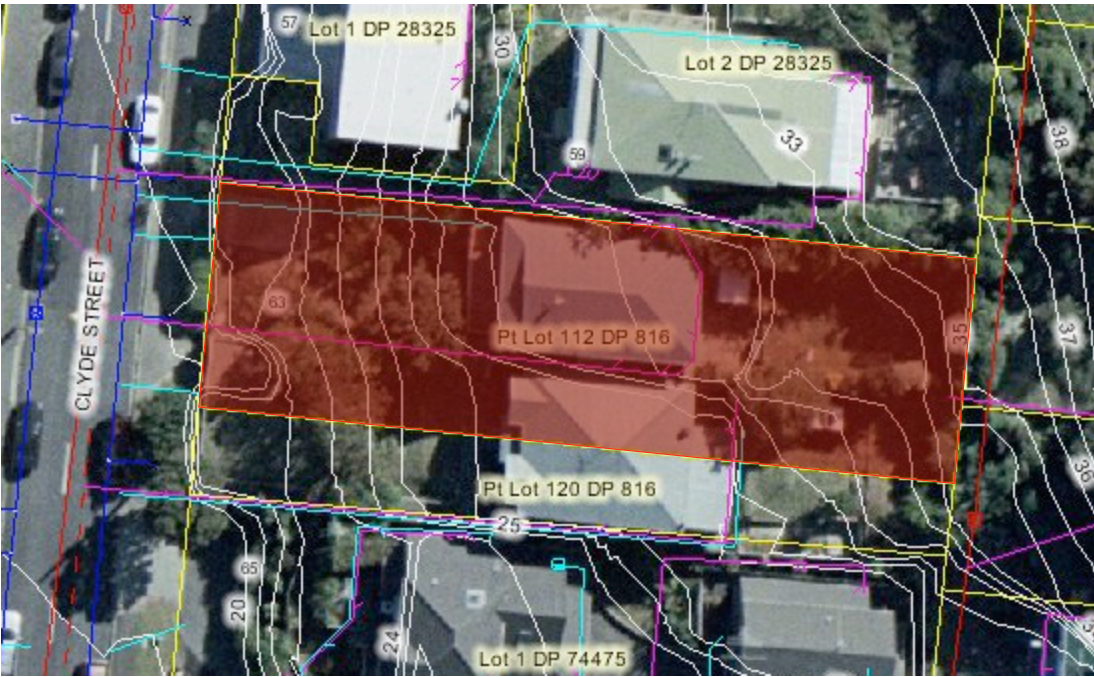

Location / Aerial



Rear of Existing House

61 Clyde Street, Island Bay, Wellington	
Legal Description:	Lot 112 DP 816
Site Coverage:	Area 506 sq metres
Ex. House	89 sq m
Ex. Deck	16 sq m
Ex. Garage	17.5 sq m
Existing Site Coverage:	122.5 sq m = 24%
Ex. House	89 sq m
Ex. Garage	17.5 sq m
Proposed Addition	68.5 sq m
Proposed Site Coverage	175 sq m = 34.6%







Existing Deck









Existing Entry




Existing Garage + Section

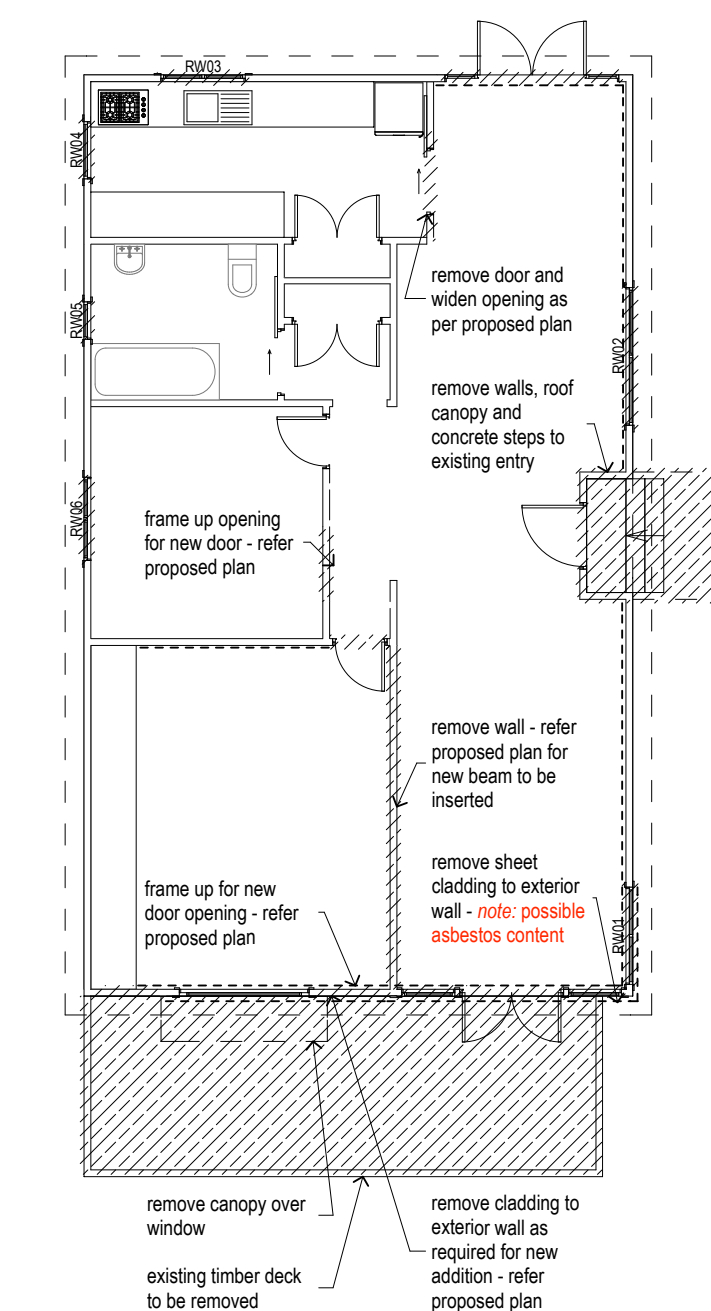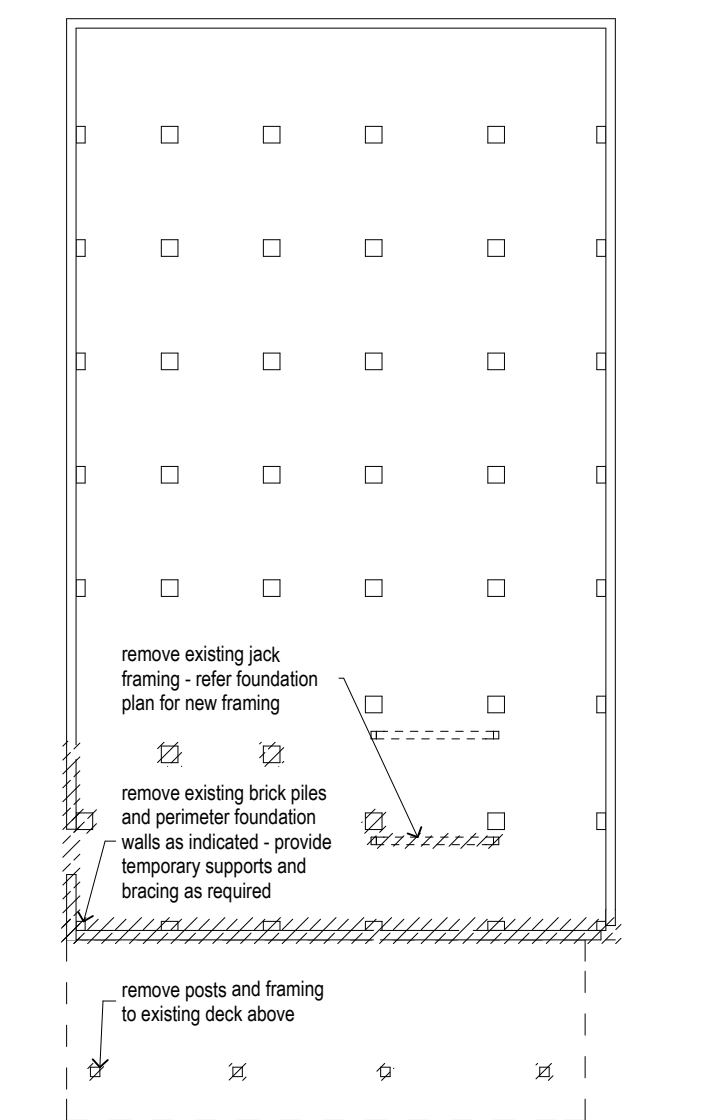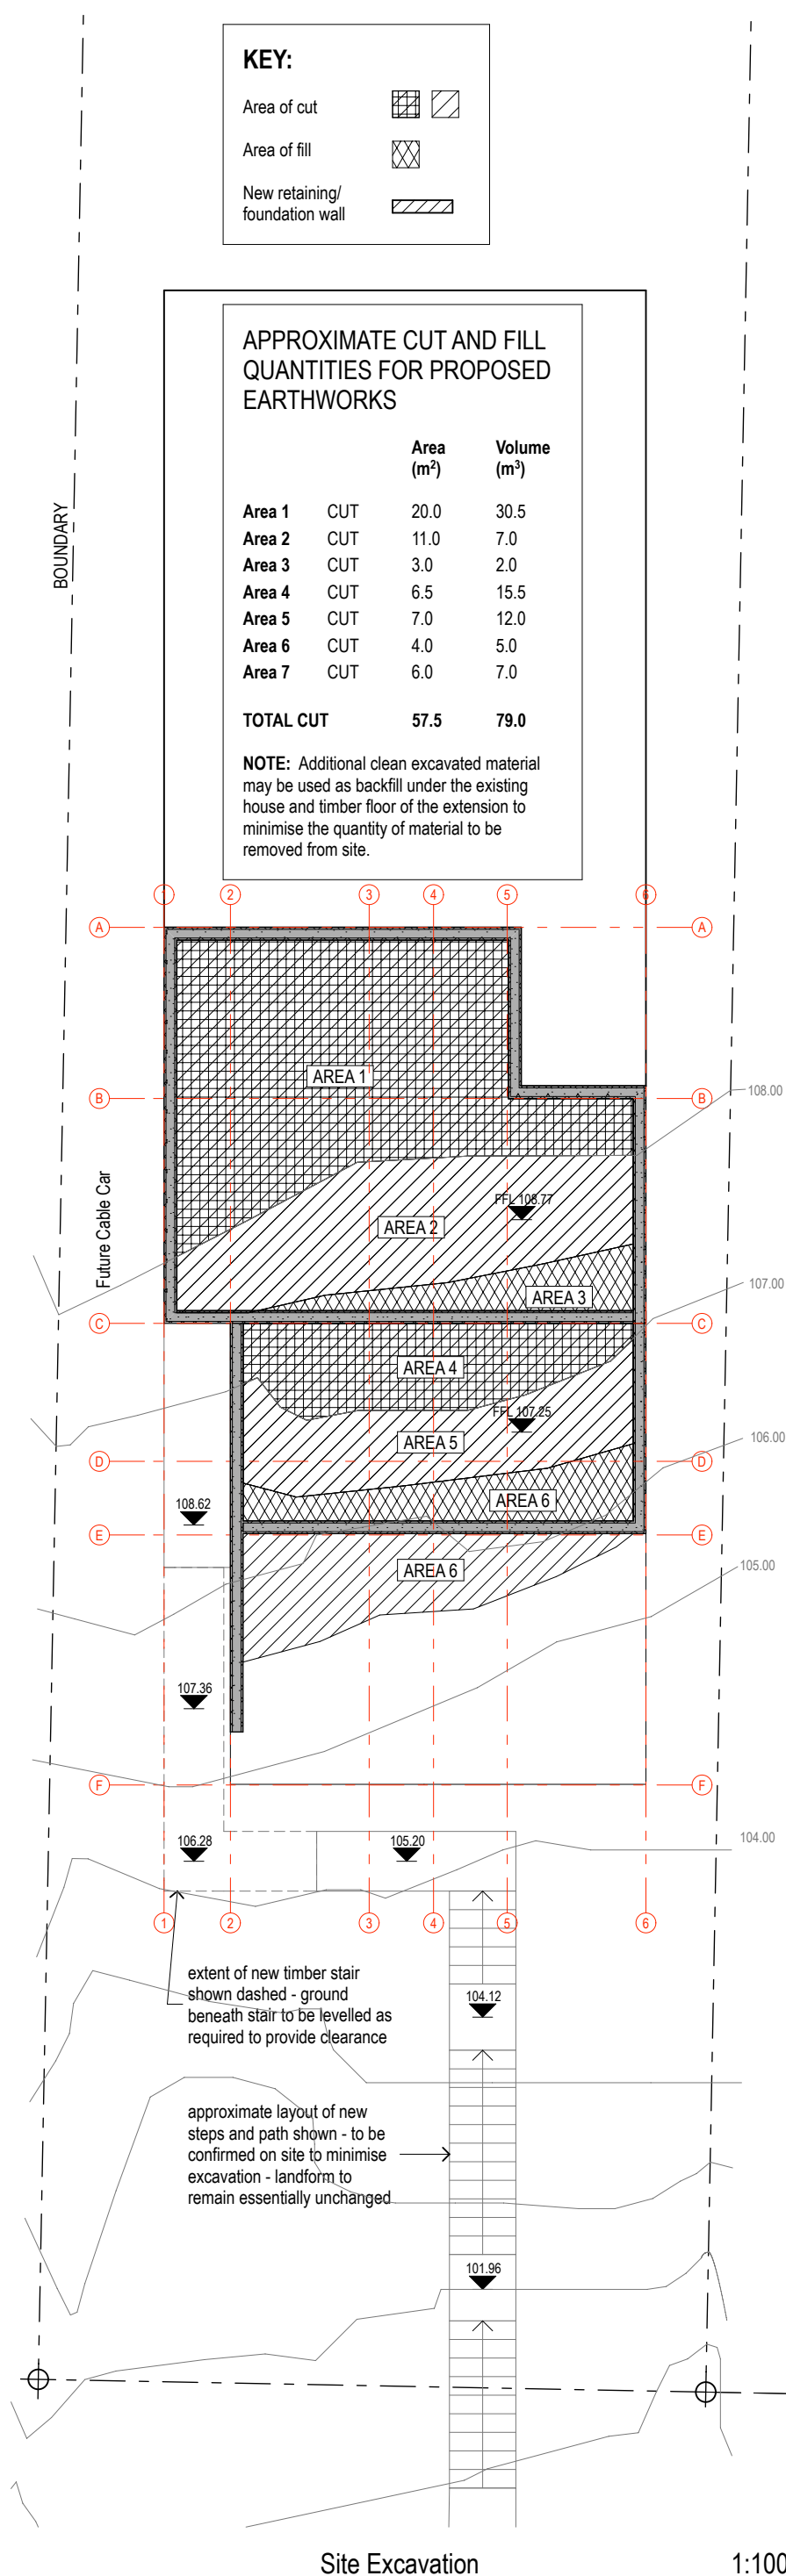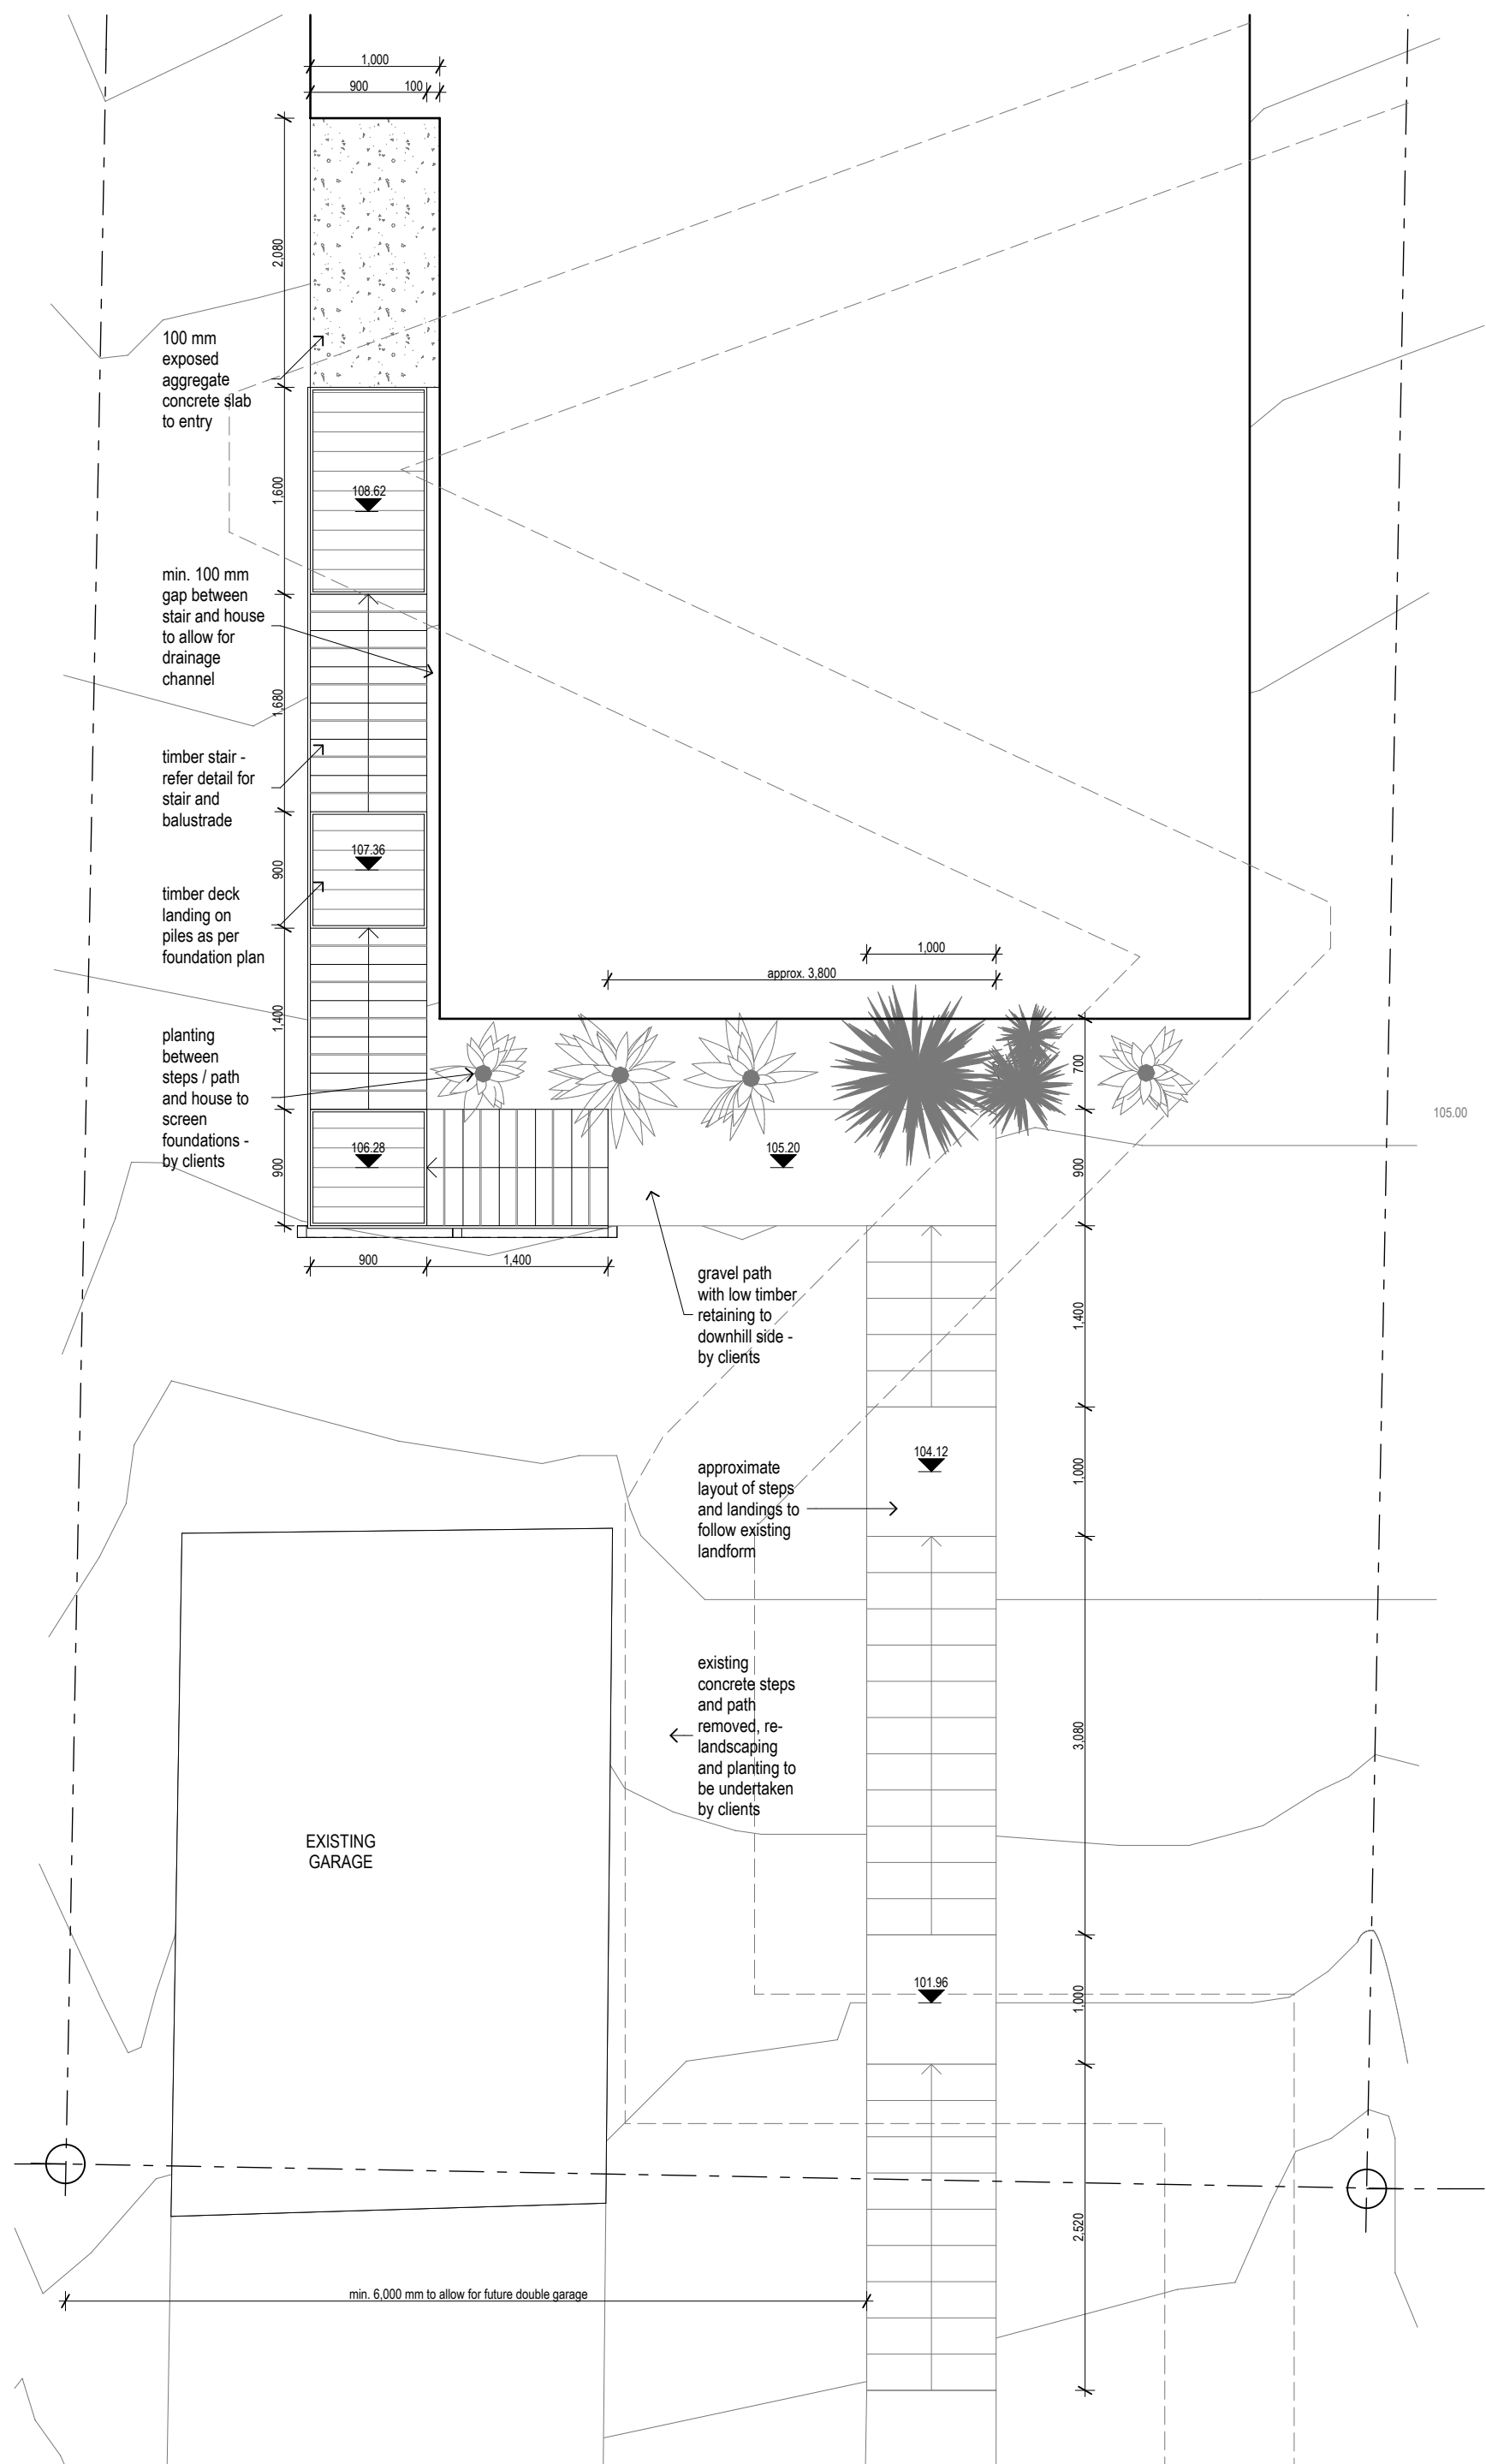

- KEY:**
- | | |
|-------------------------------|---|
| To be removed/demolished |  |
| Cladding/lining to be removed |  |
- DEMOLITION NOTES:**
- Remove wall framing and cladding", decking timber and framing, entry roof and concrete steps as indicated.
 - *Note: Retain any weatherboards removed in good condition for use as replacements for any rotten weatherboards.
 - Existing weatherboards to be checked on site for rot/damage and made good as required - confirm extent of repairs required with client/architect prior to undertaking.
 - Provide temporary props and supports as required to support existing structure.
 - Remove internal wall linings to living/dining areas.
 - Frame up new openings as indicated.
 - Remove all existing timber framed external doors and windows and make good openings as required for new aluminium framed windows.

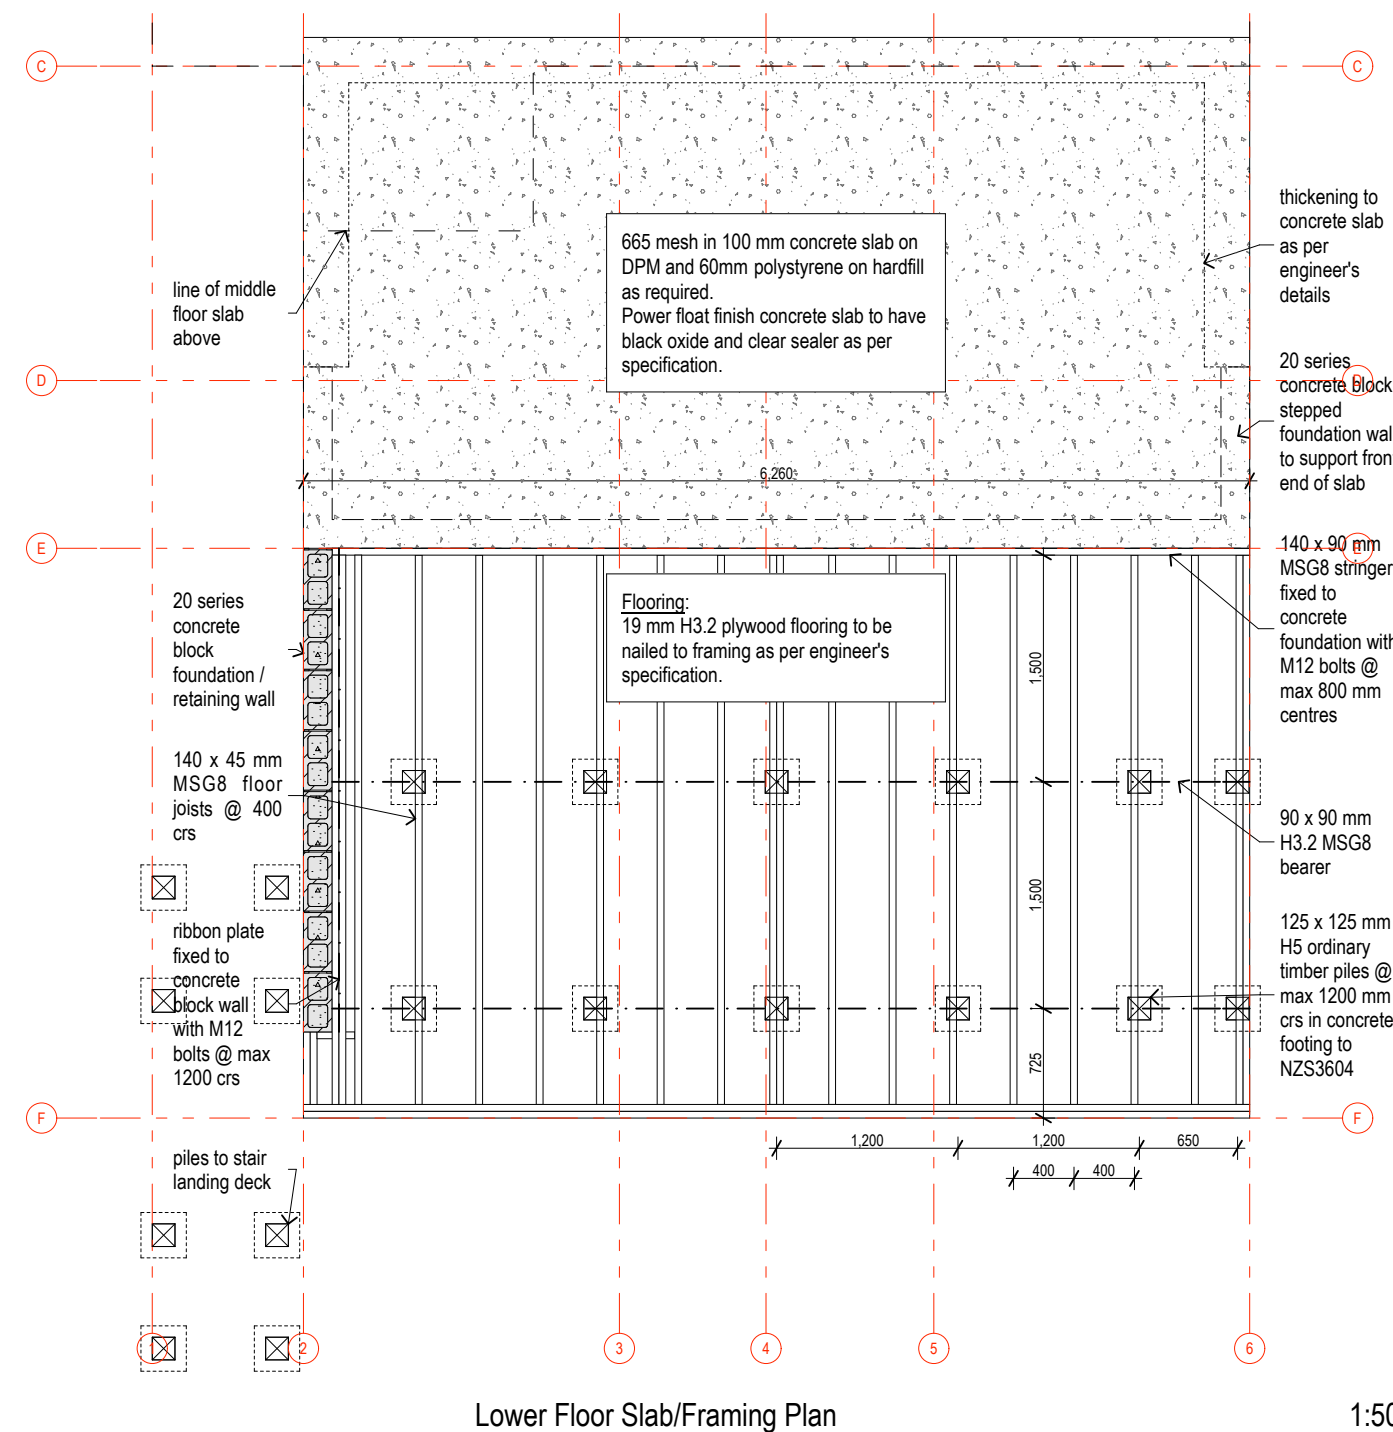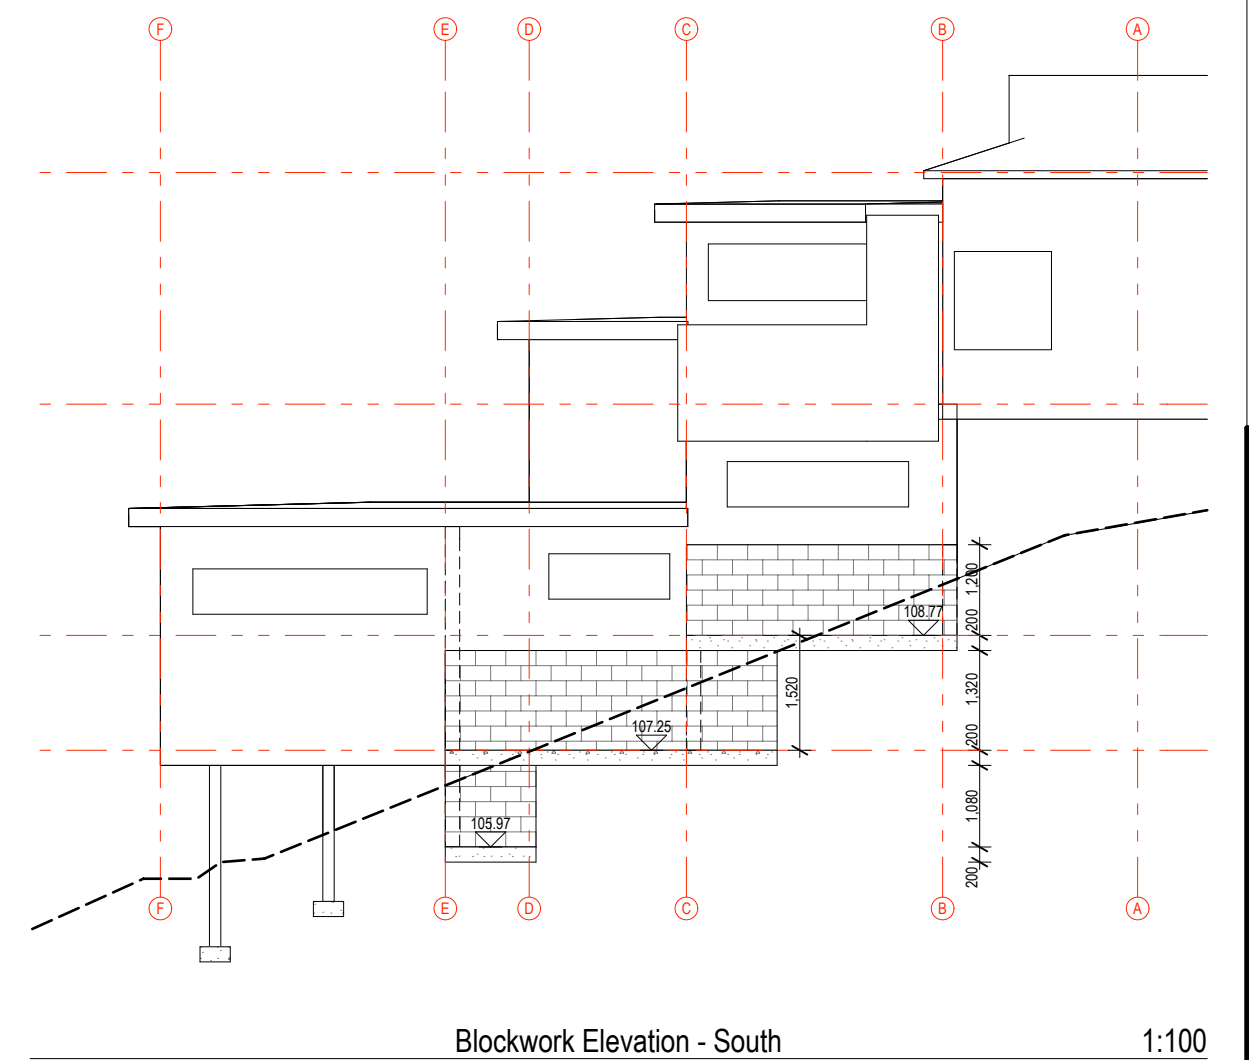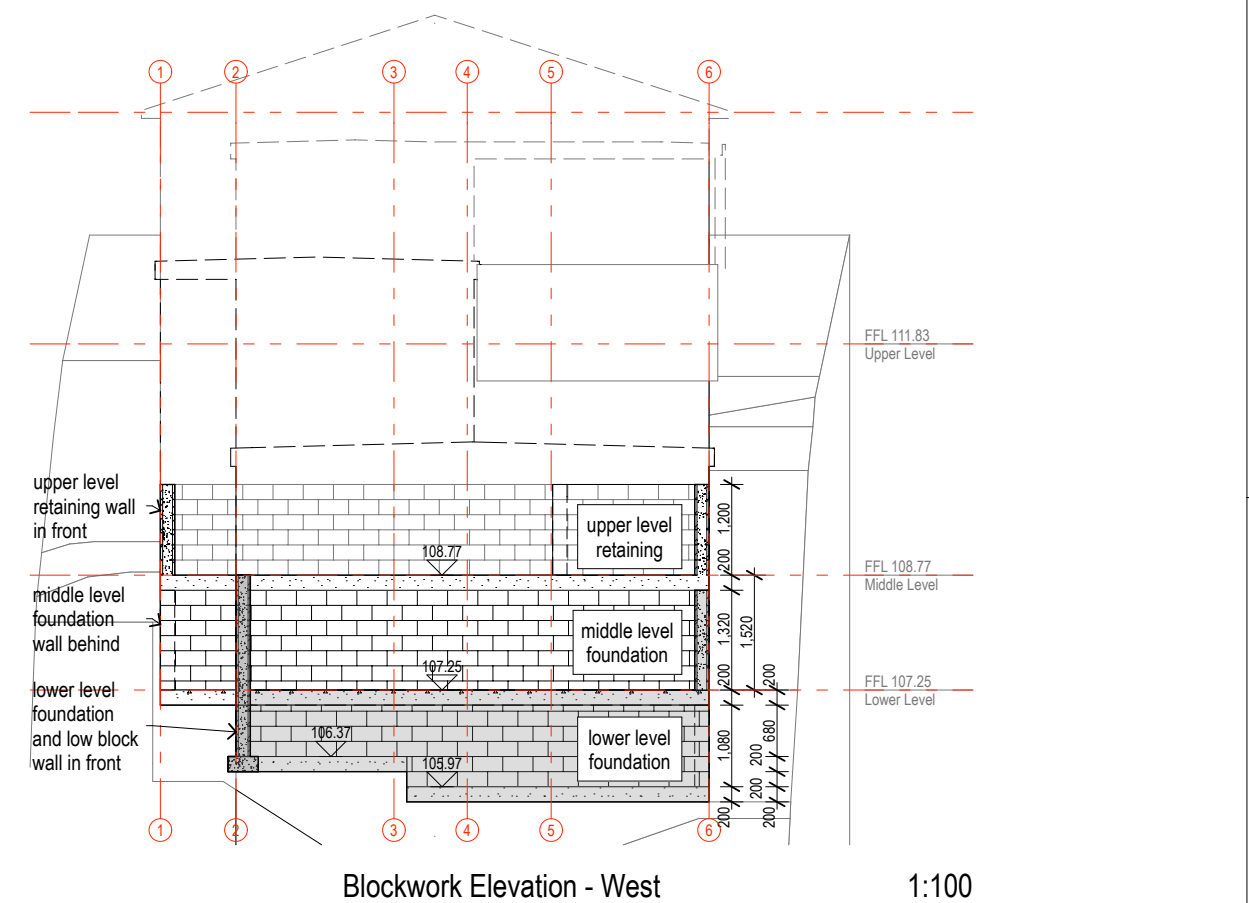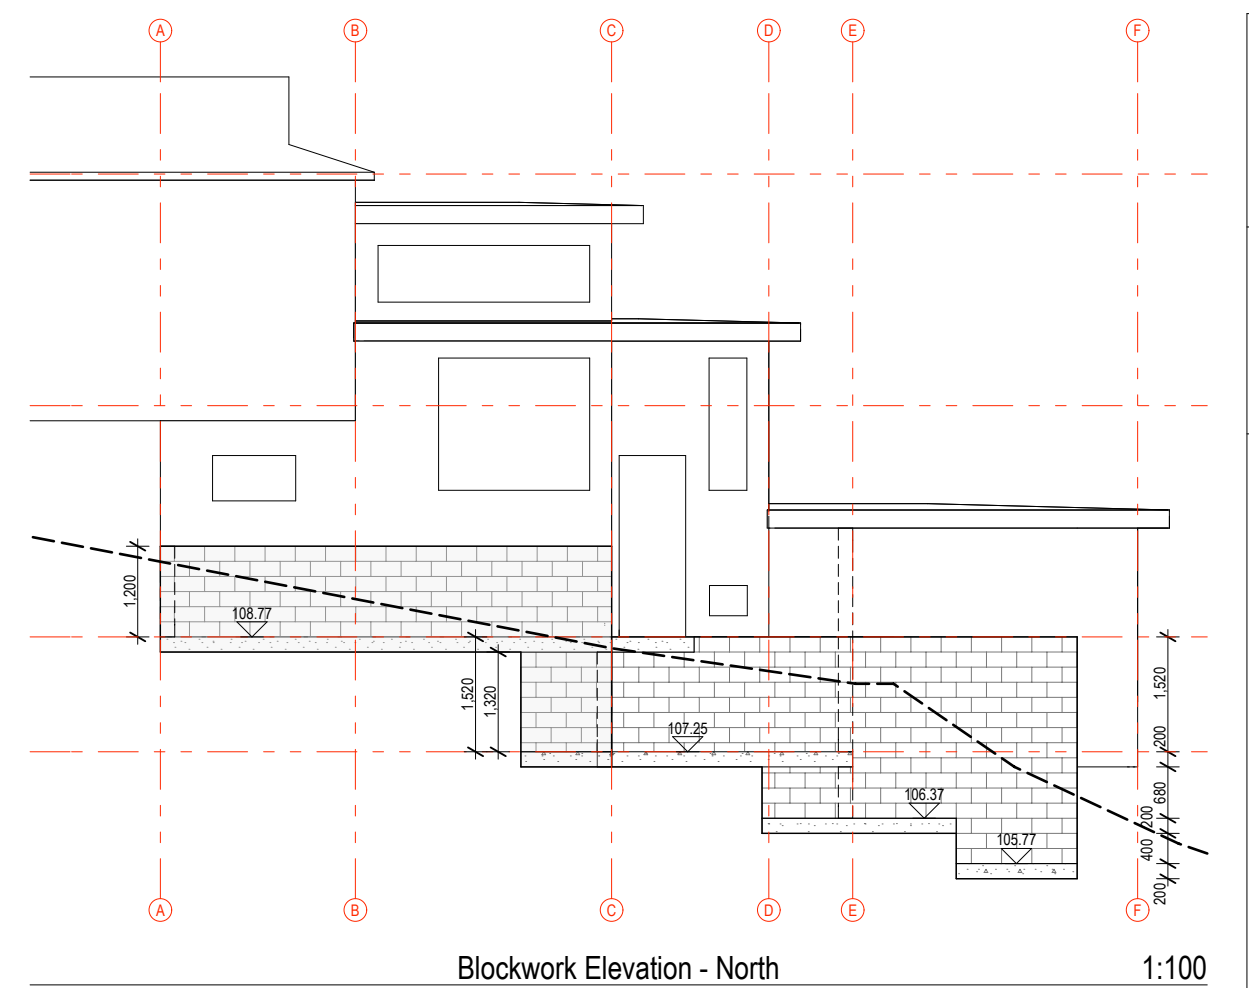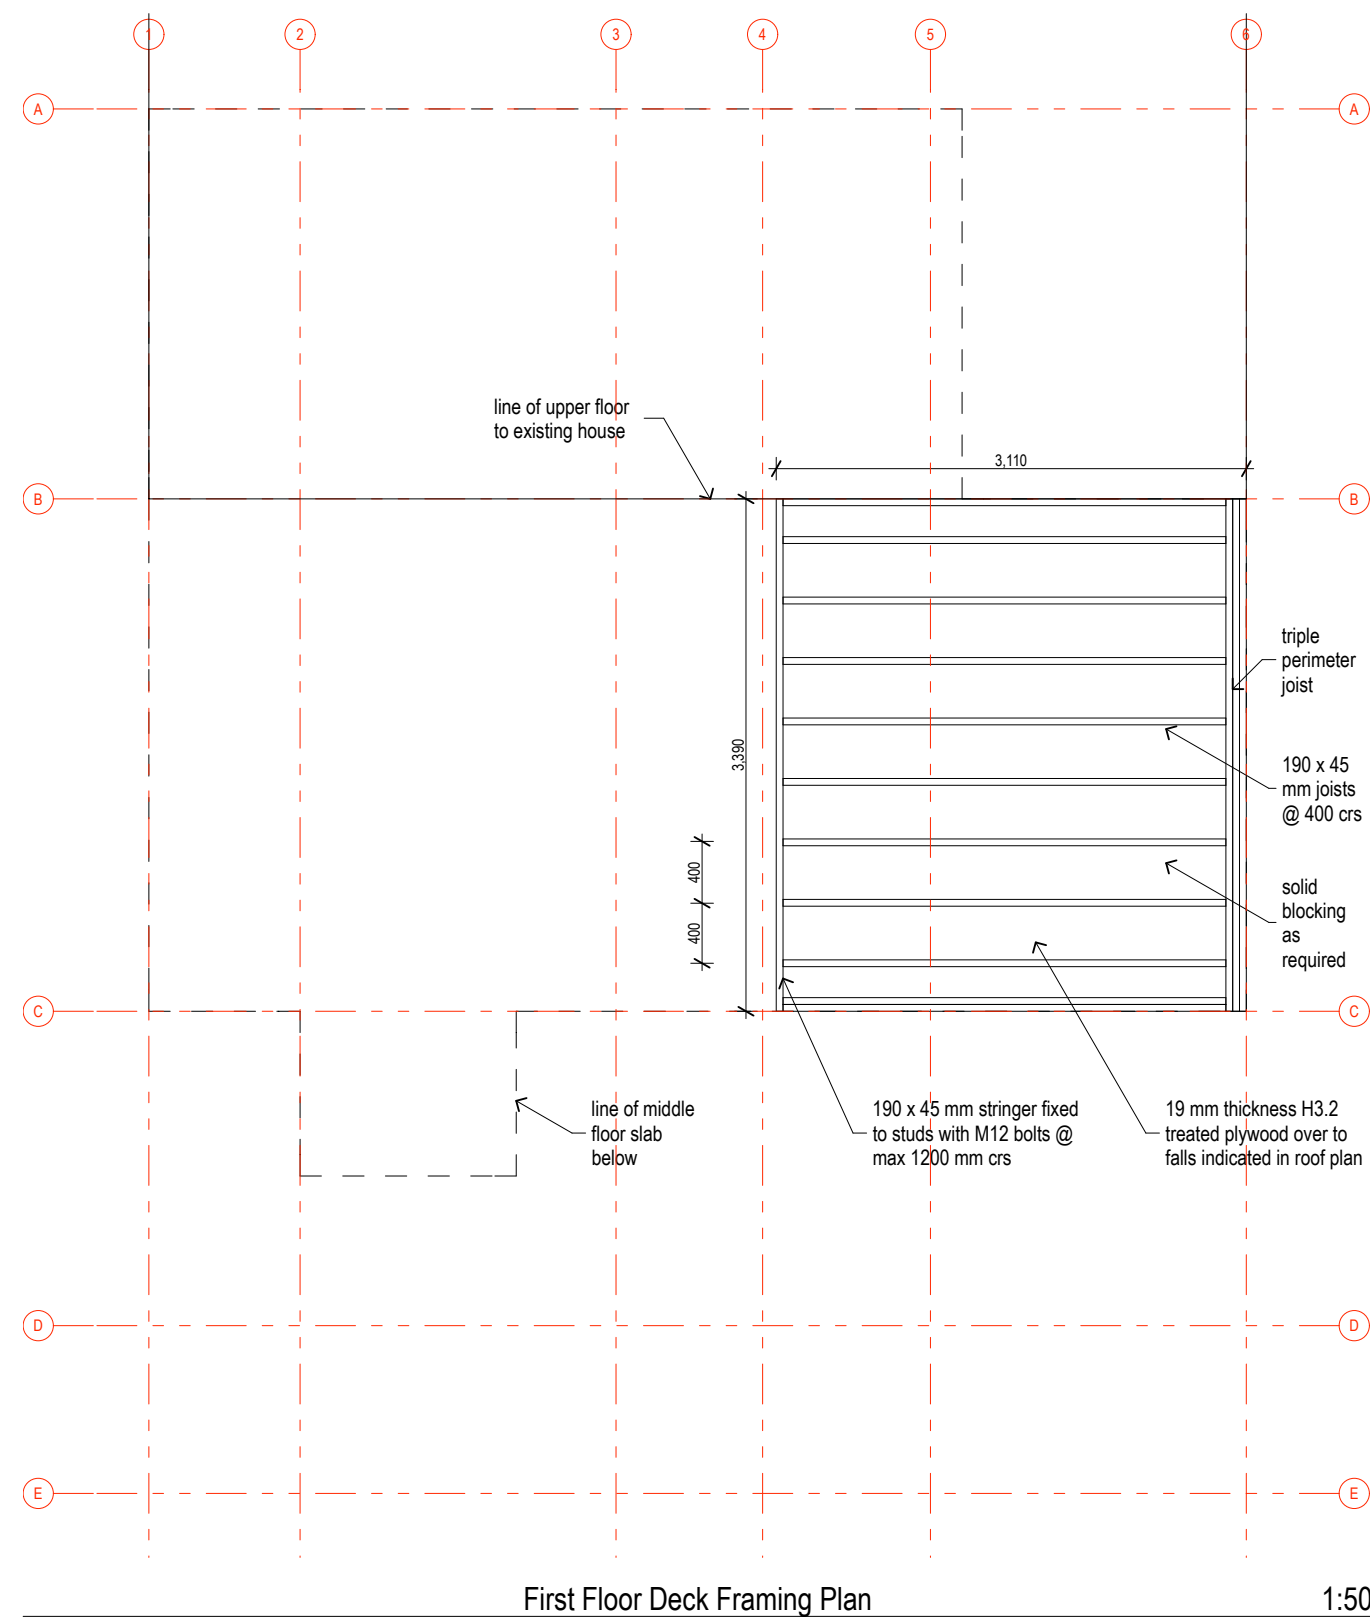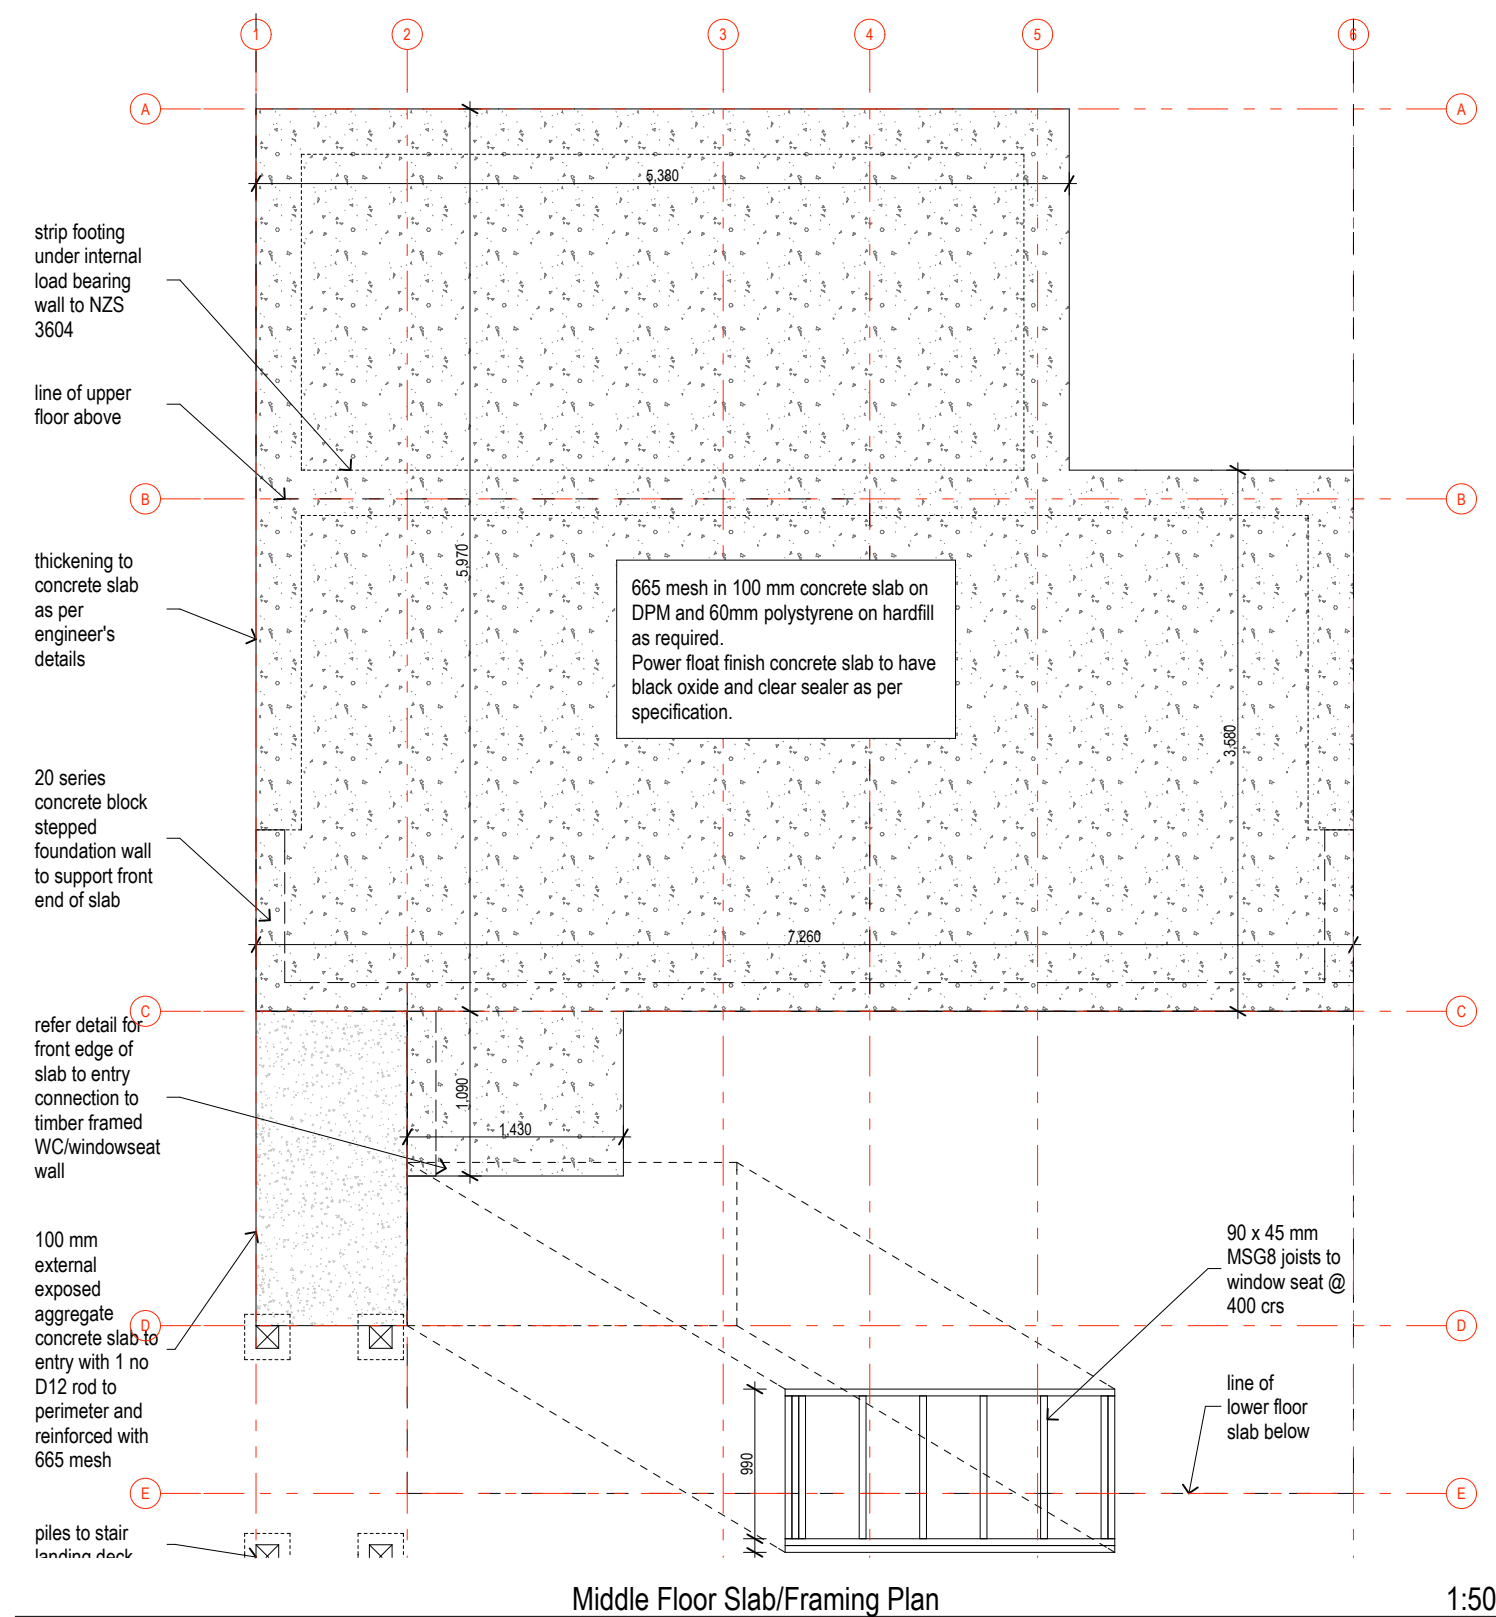

Lintel	
Concrete Lintel	
Bracing	
Beam	

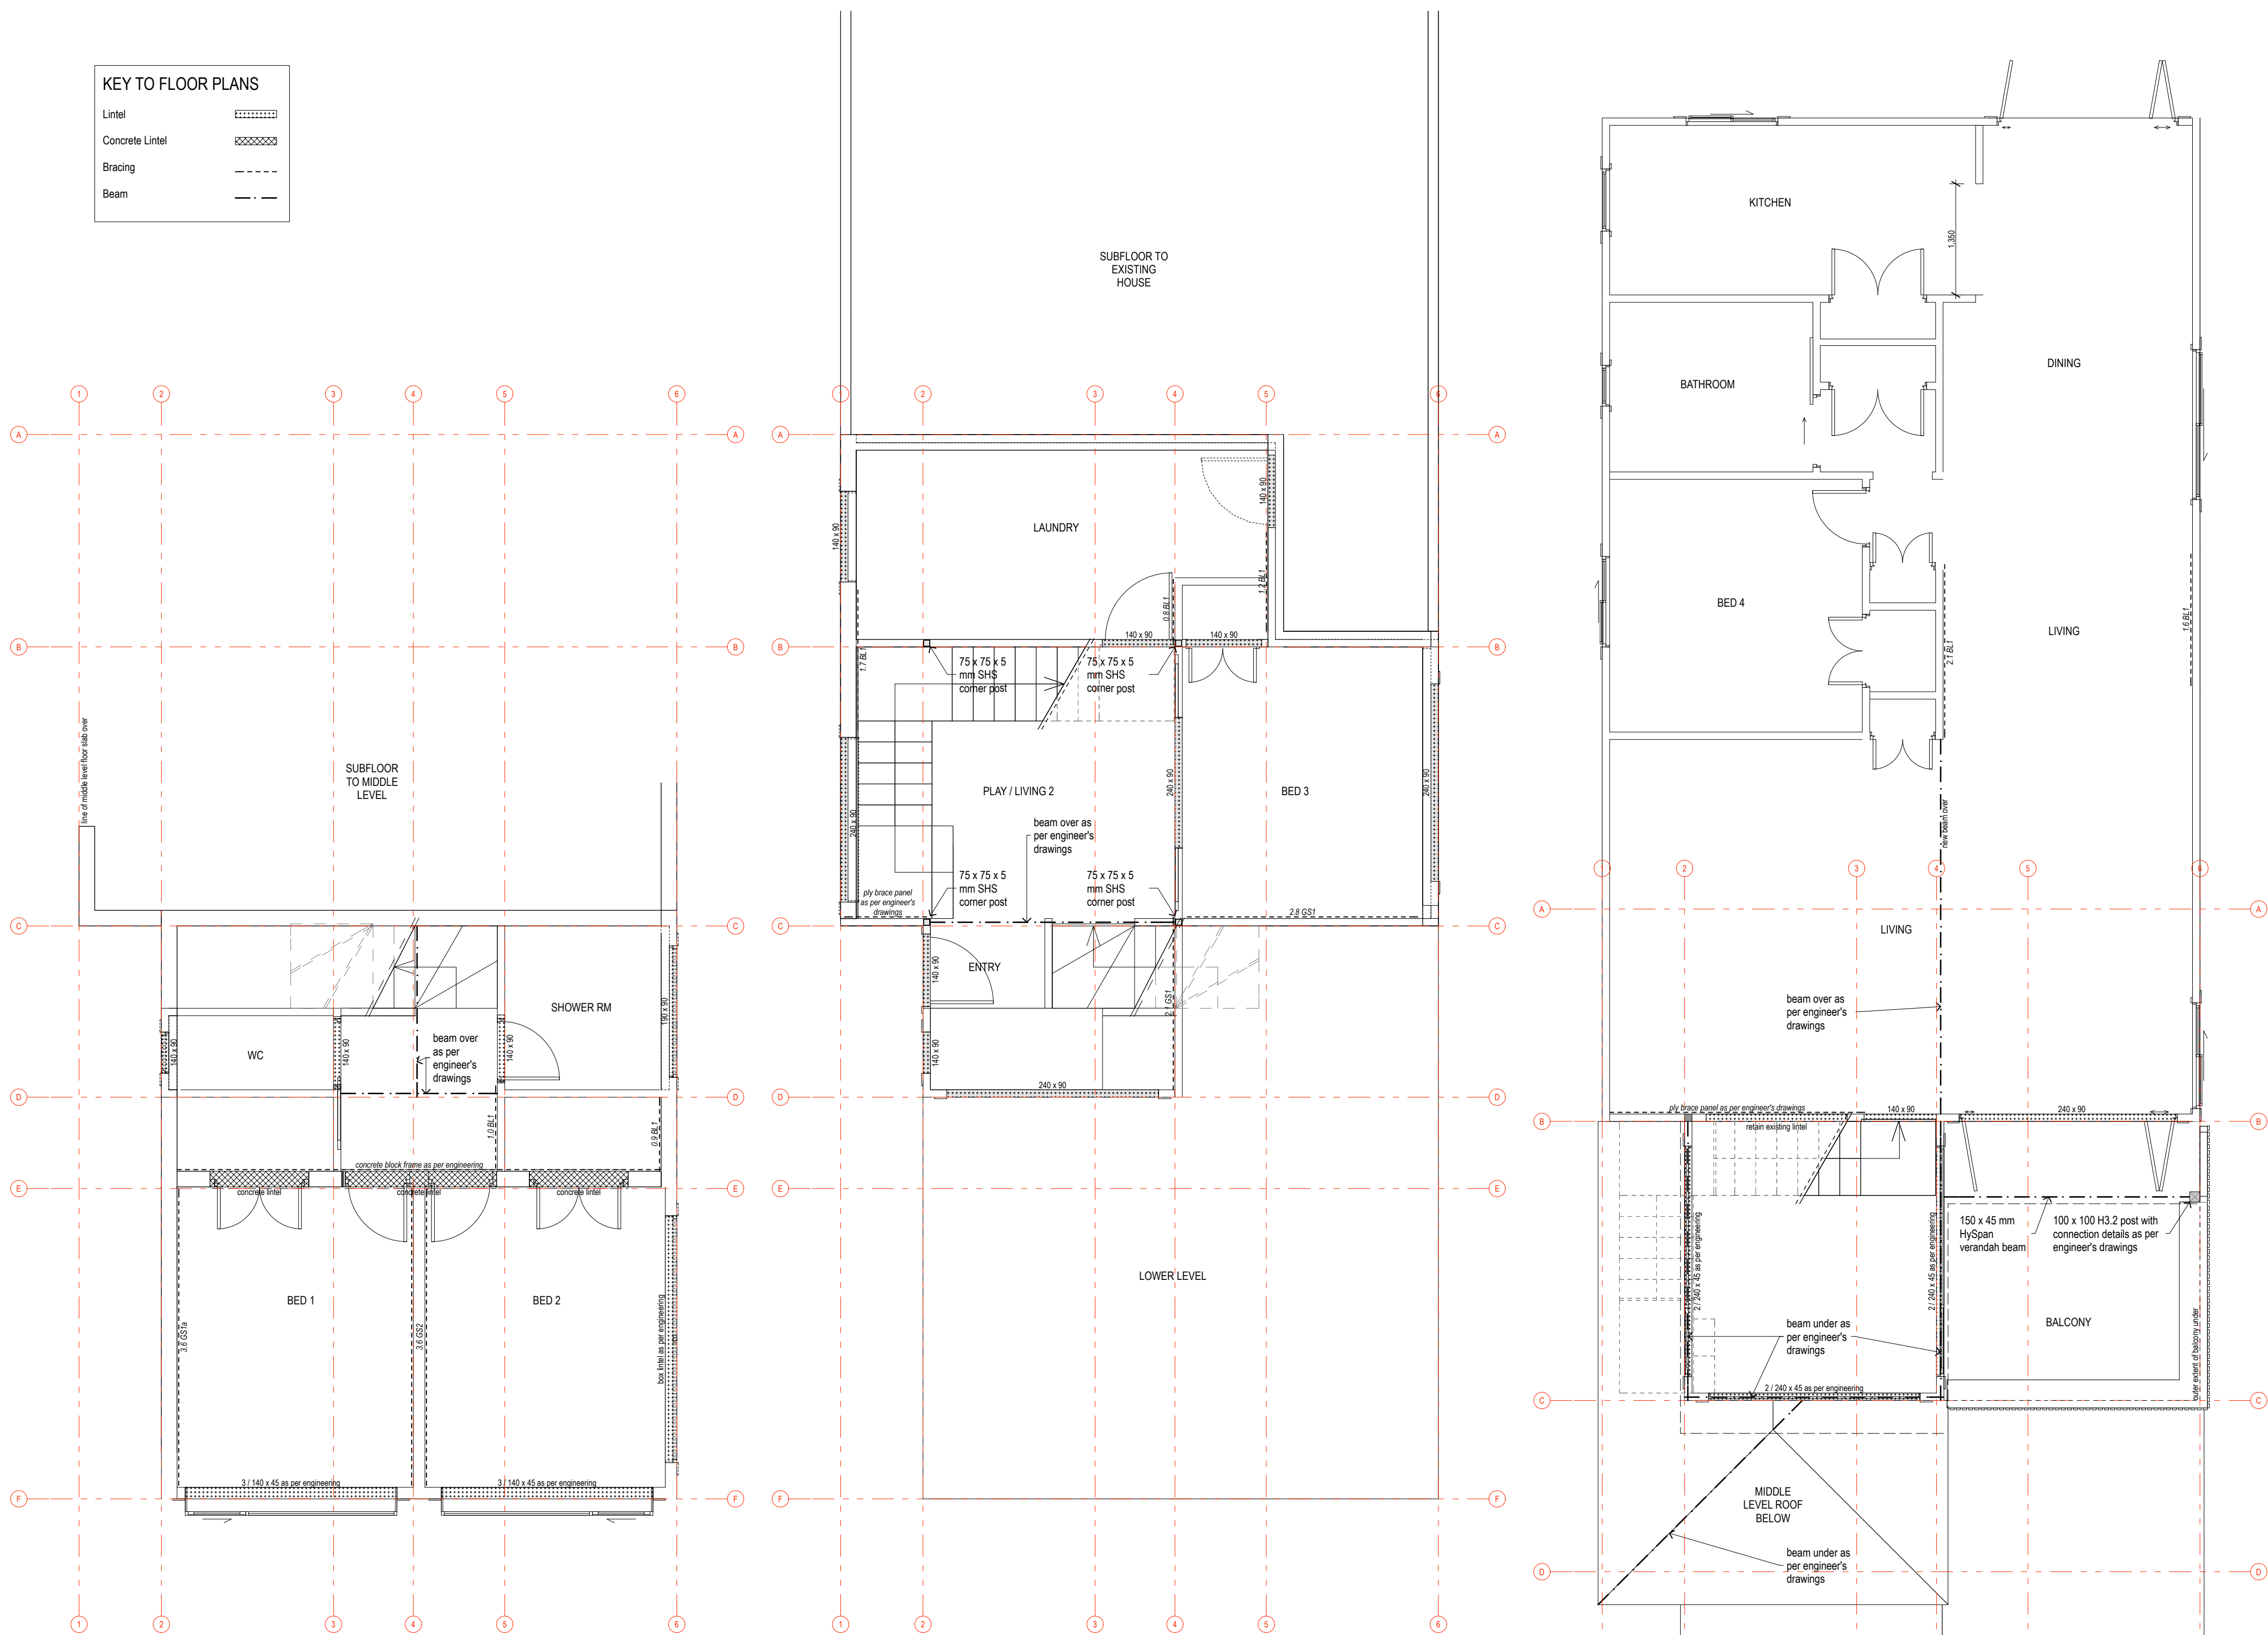

1:50


Set issued for Resource Consent October 08

Structural Plans


Drawing No.:

Project No.:	B108	Scale:	as shown on A2
--------------	------	--------	----------------


A1.3

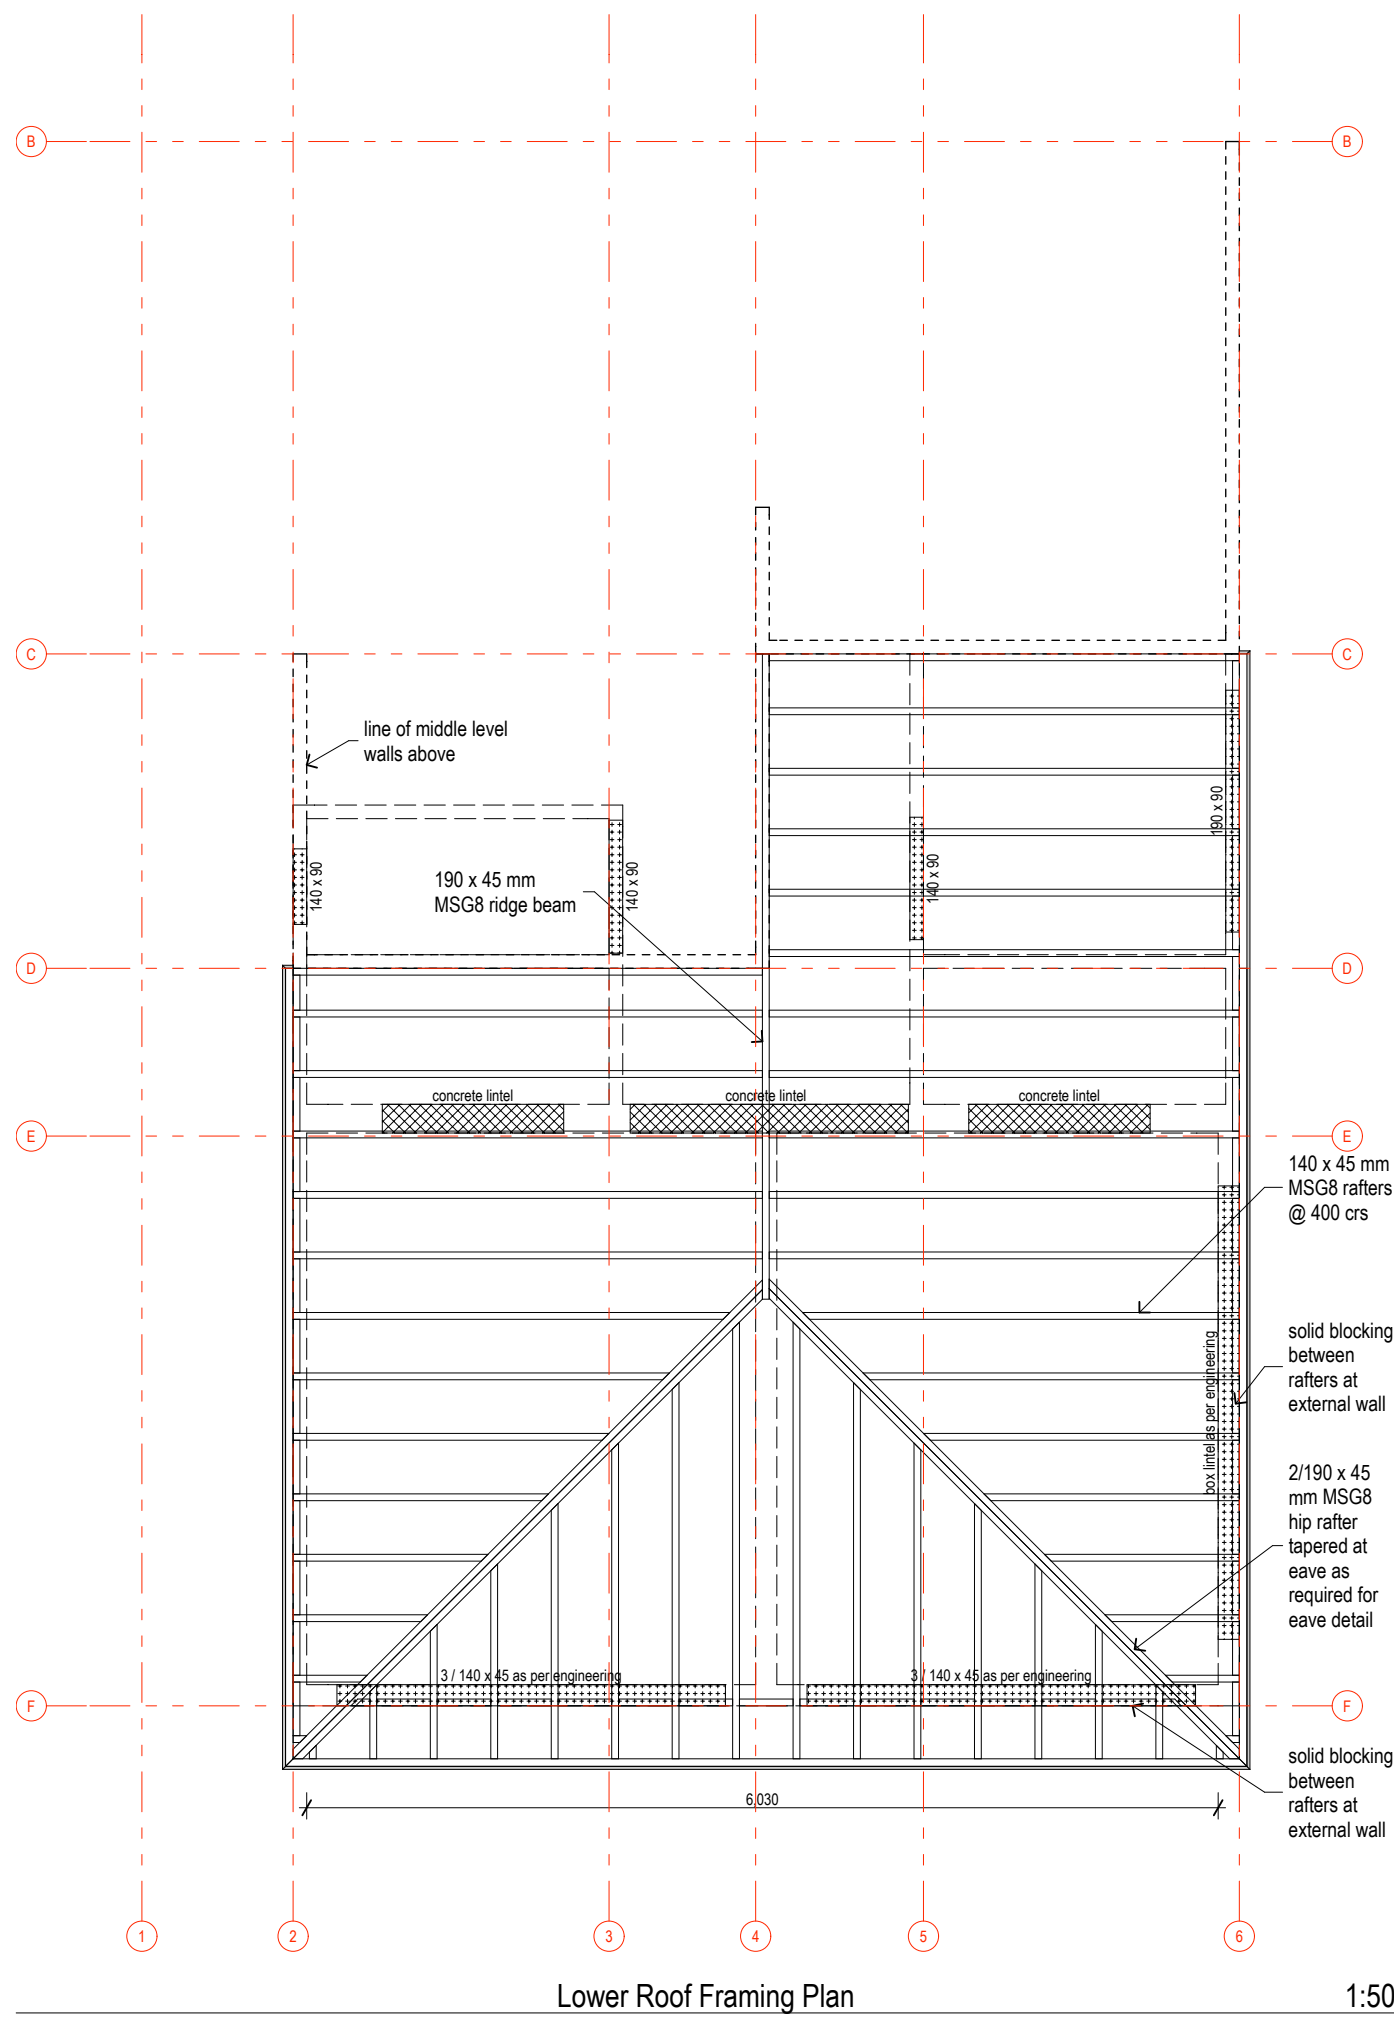


Lower Roof Framing Plan 1:50

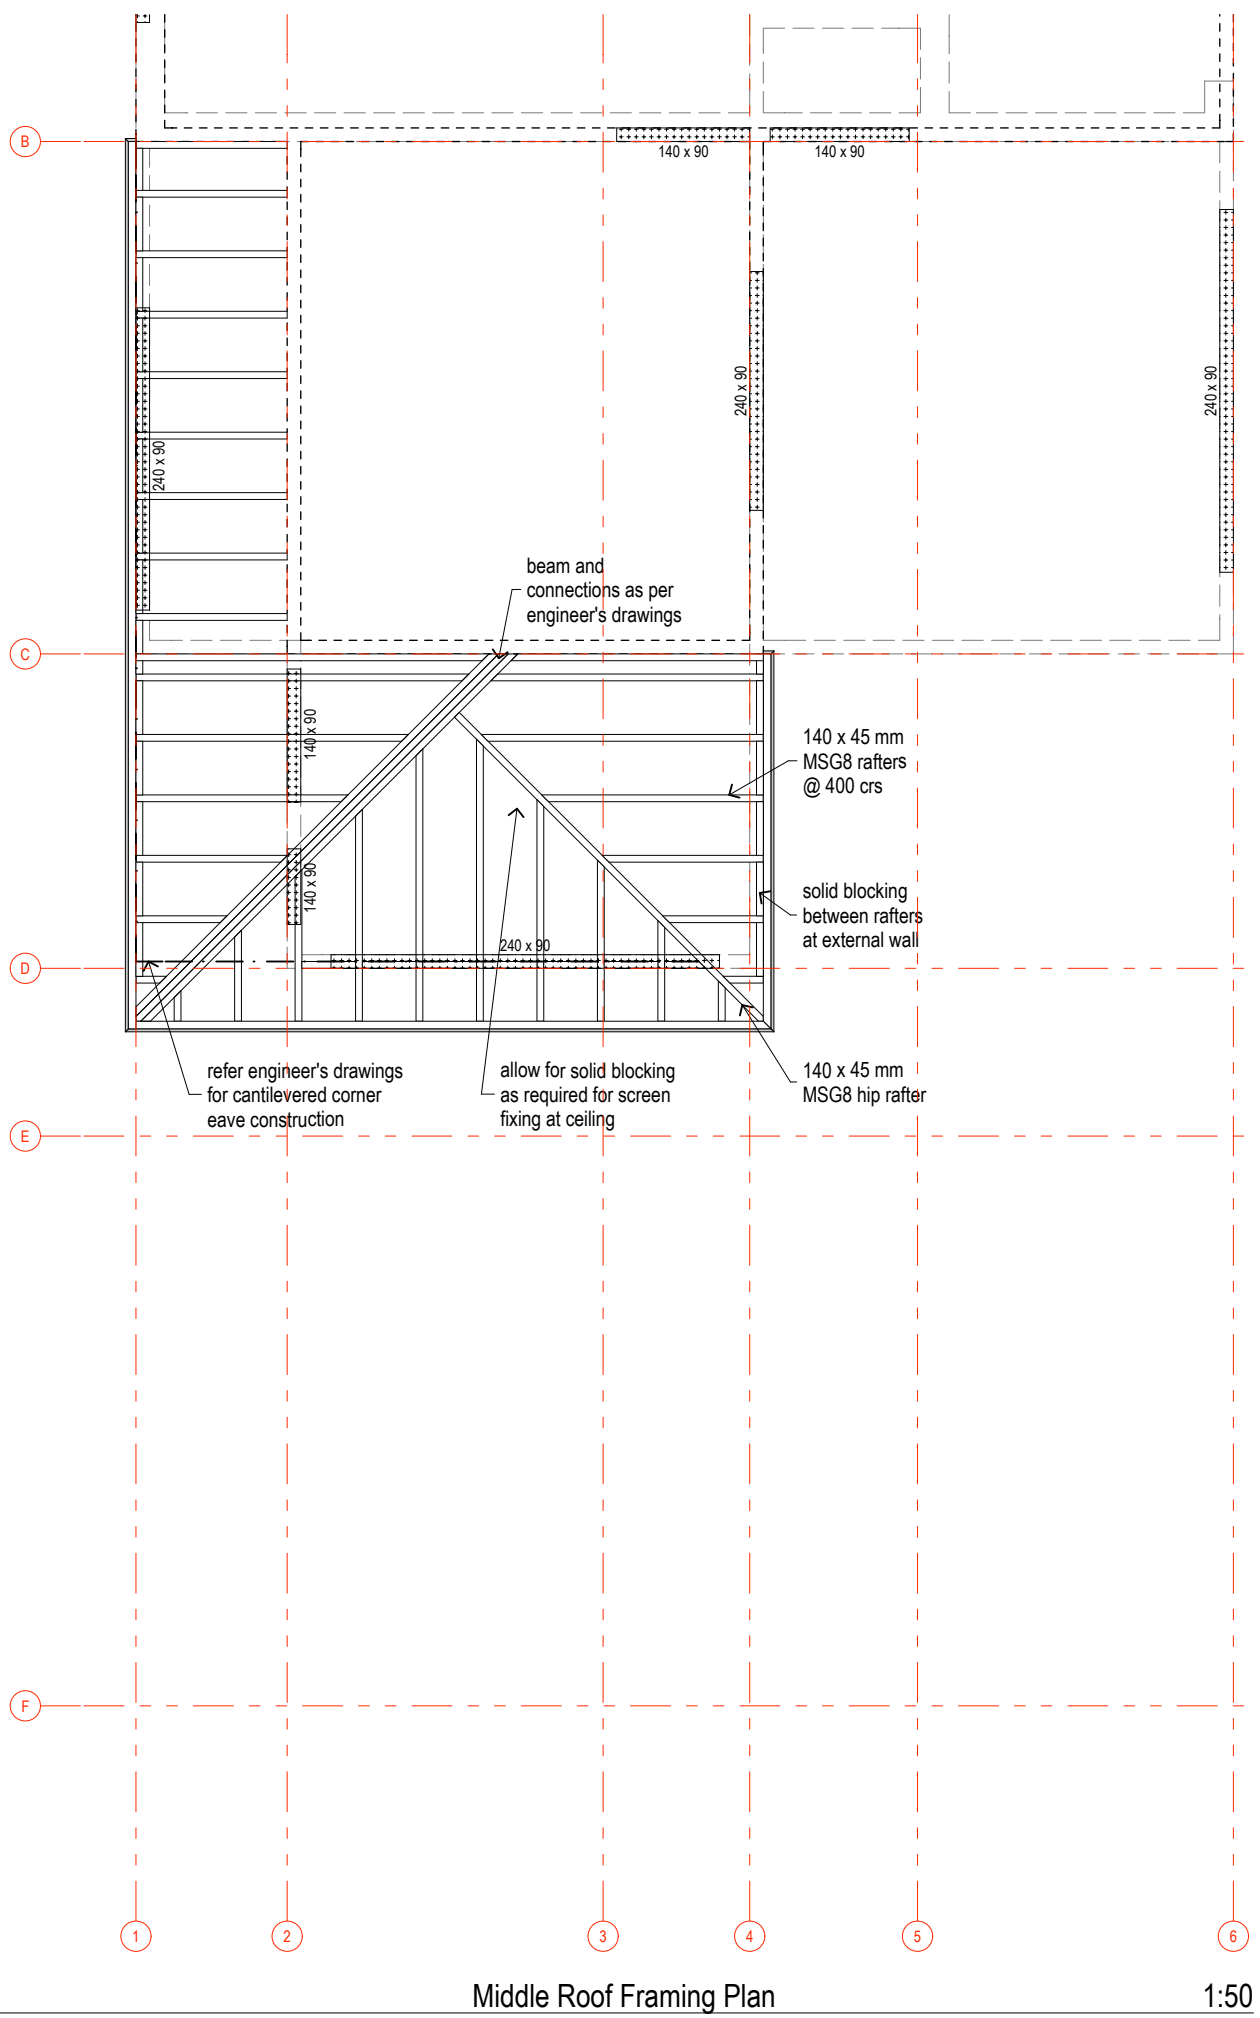


Middle Roof Framing Plan 1:50

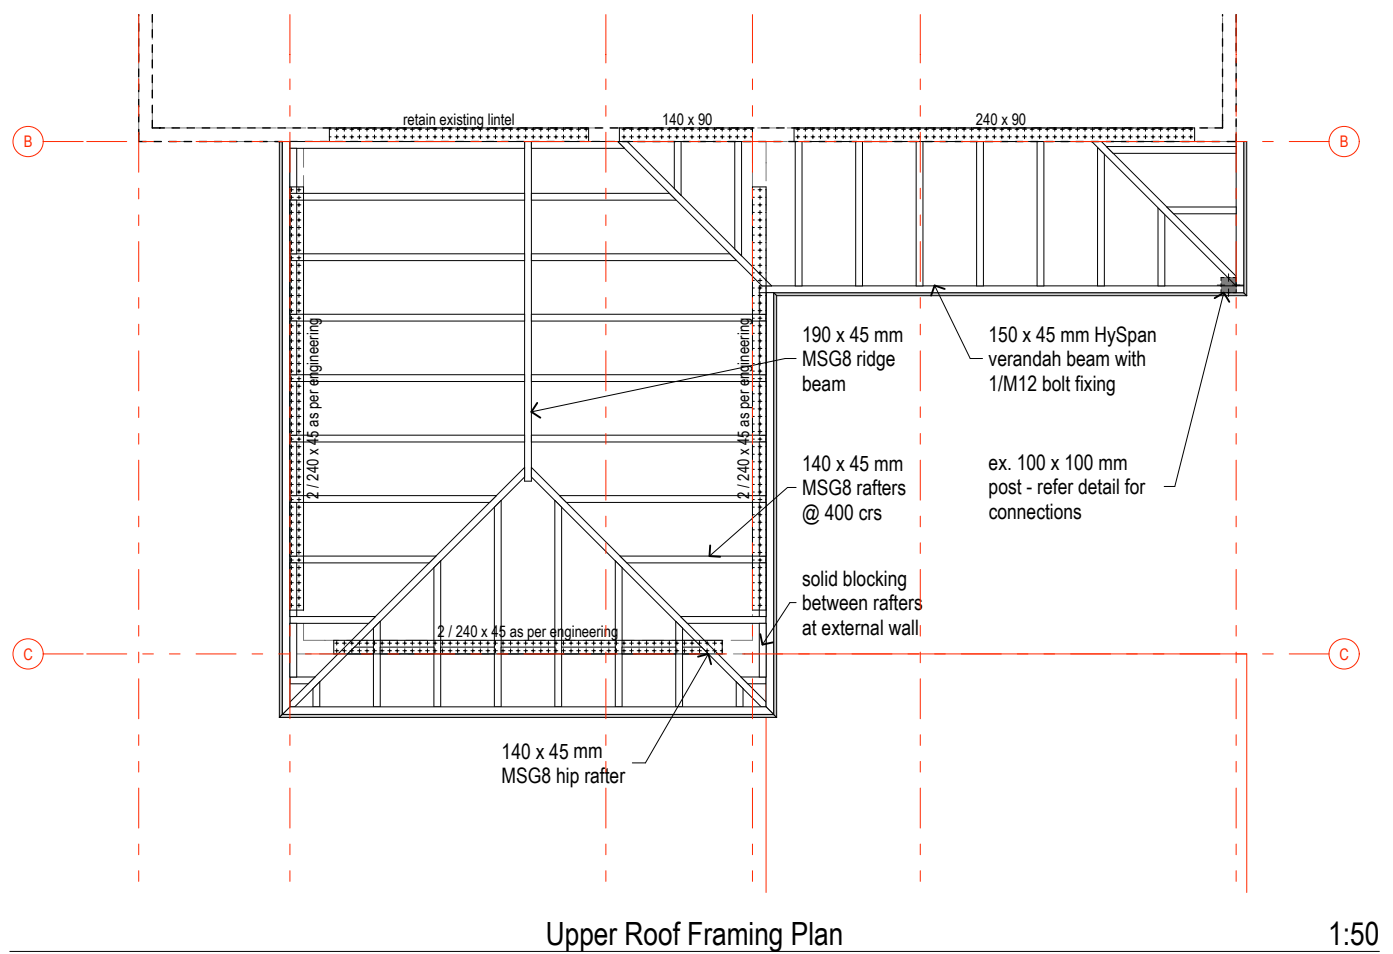

Upper Roof Framing Plan 1:50

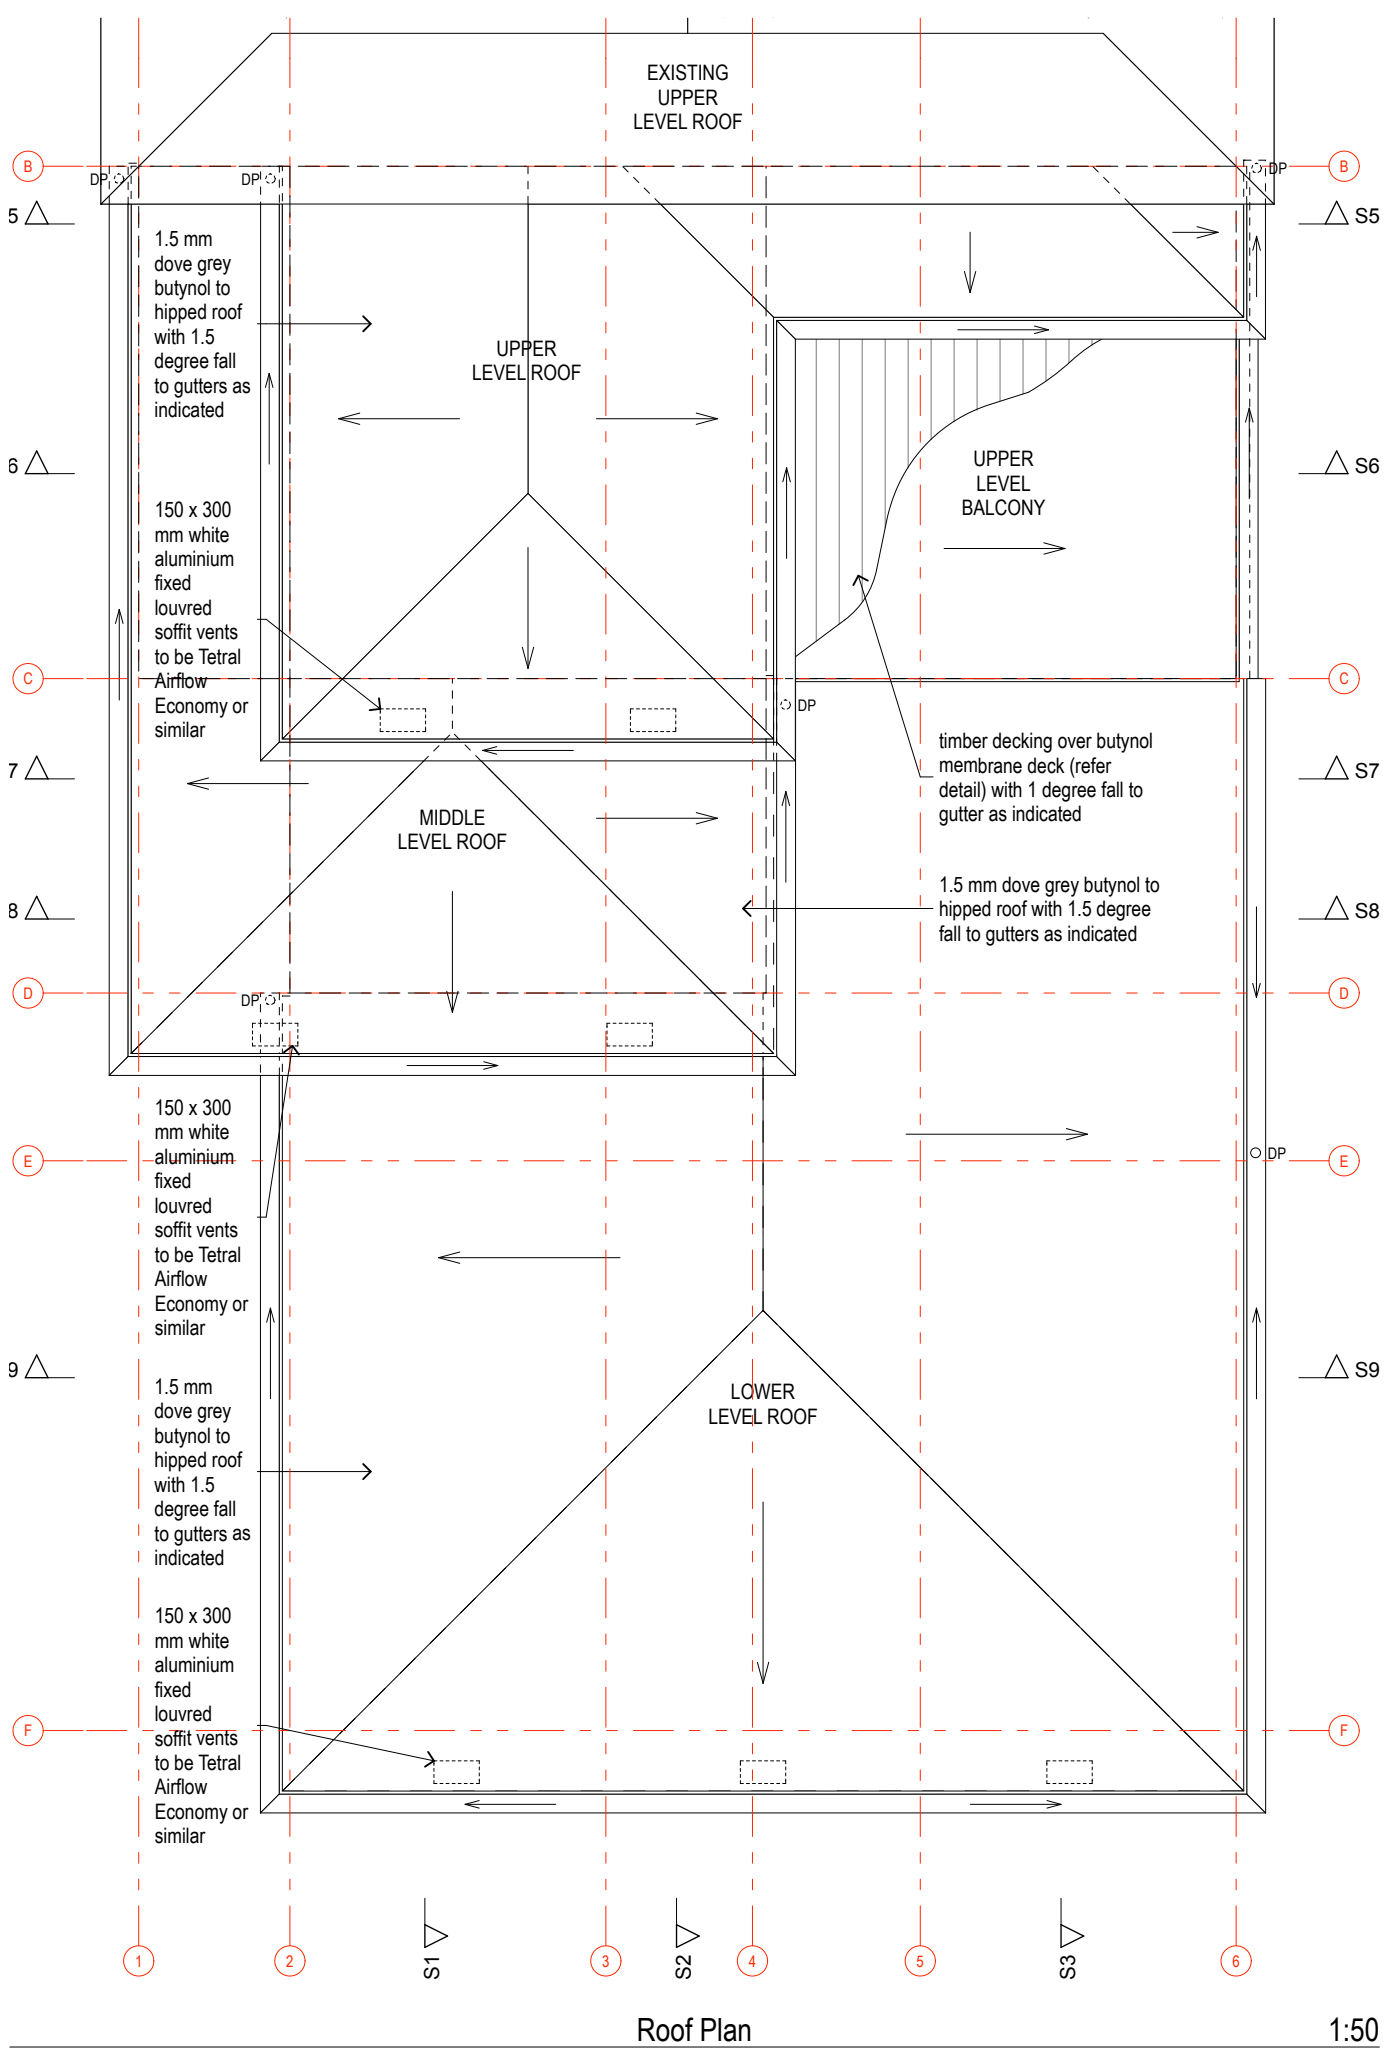


Roof Plan 1:50

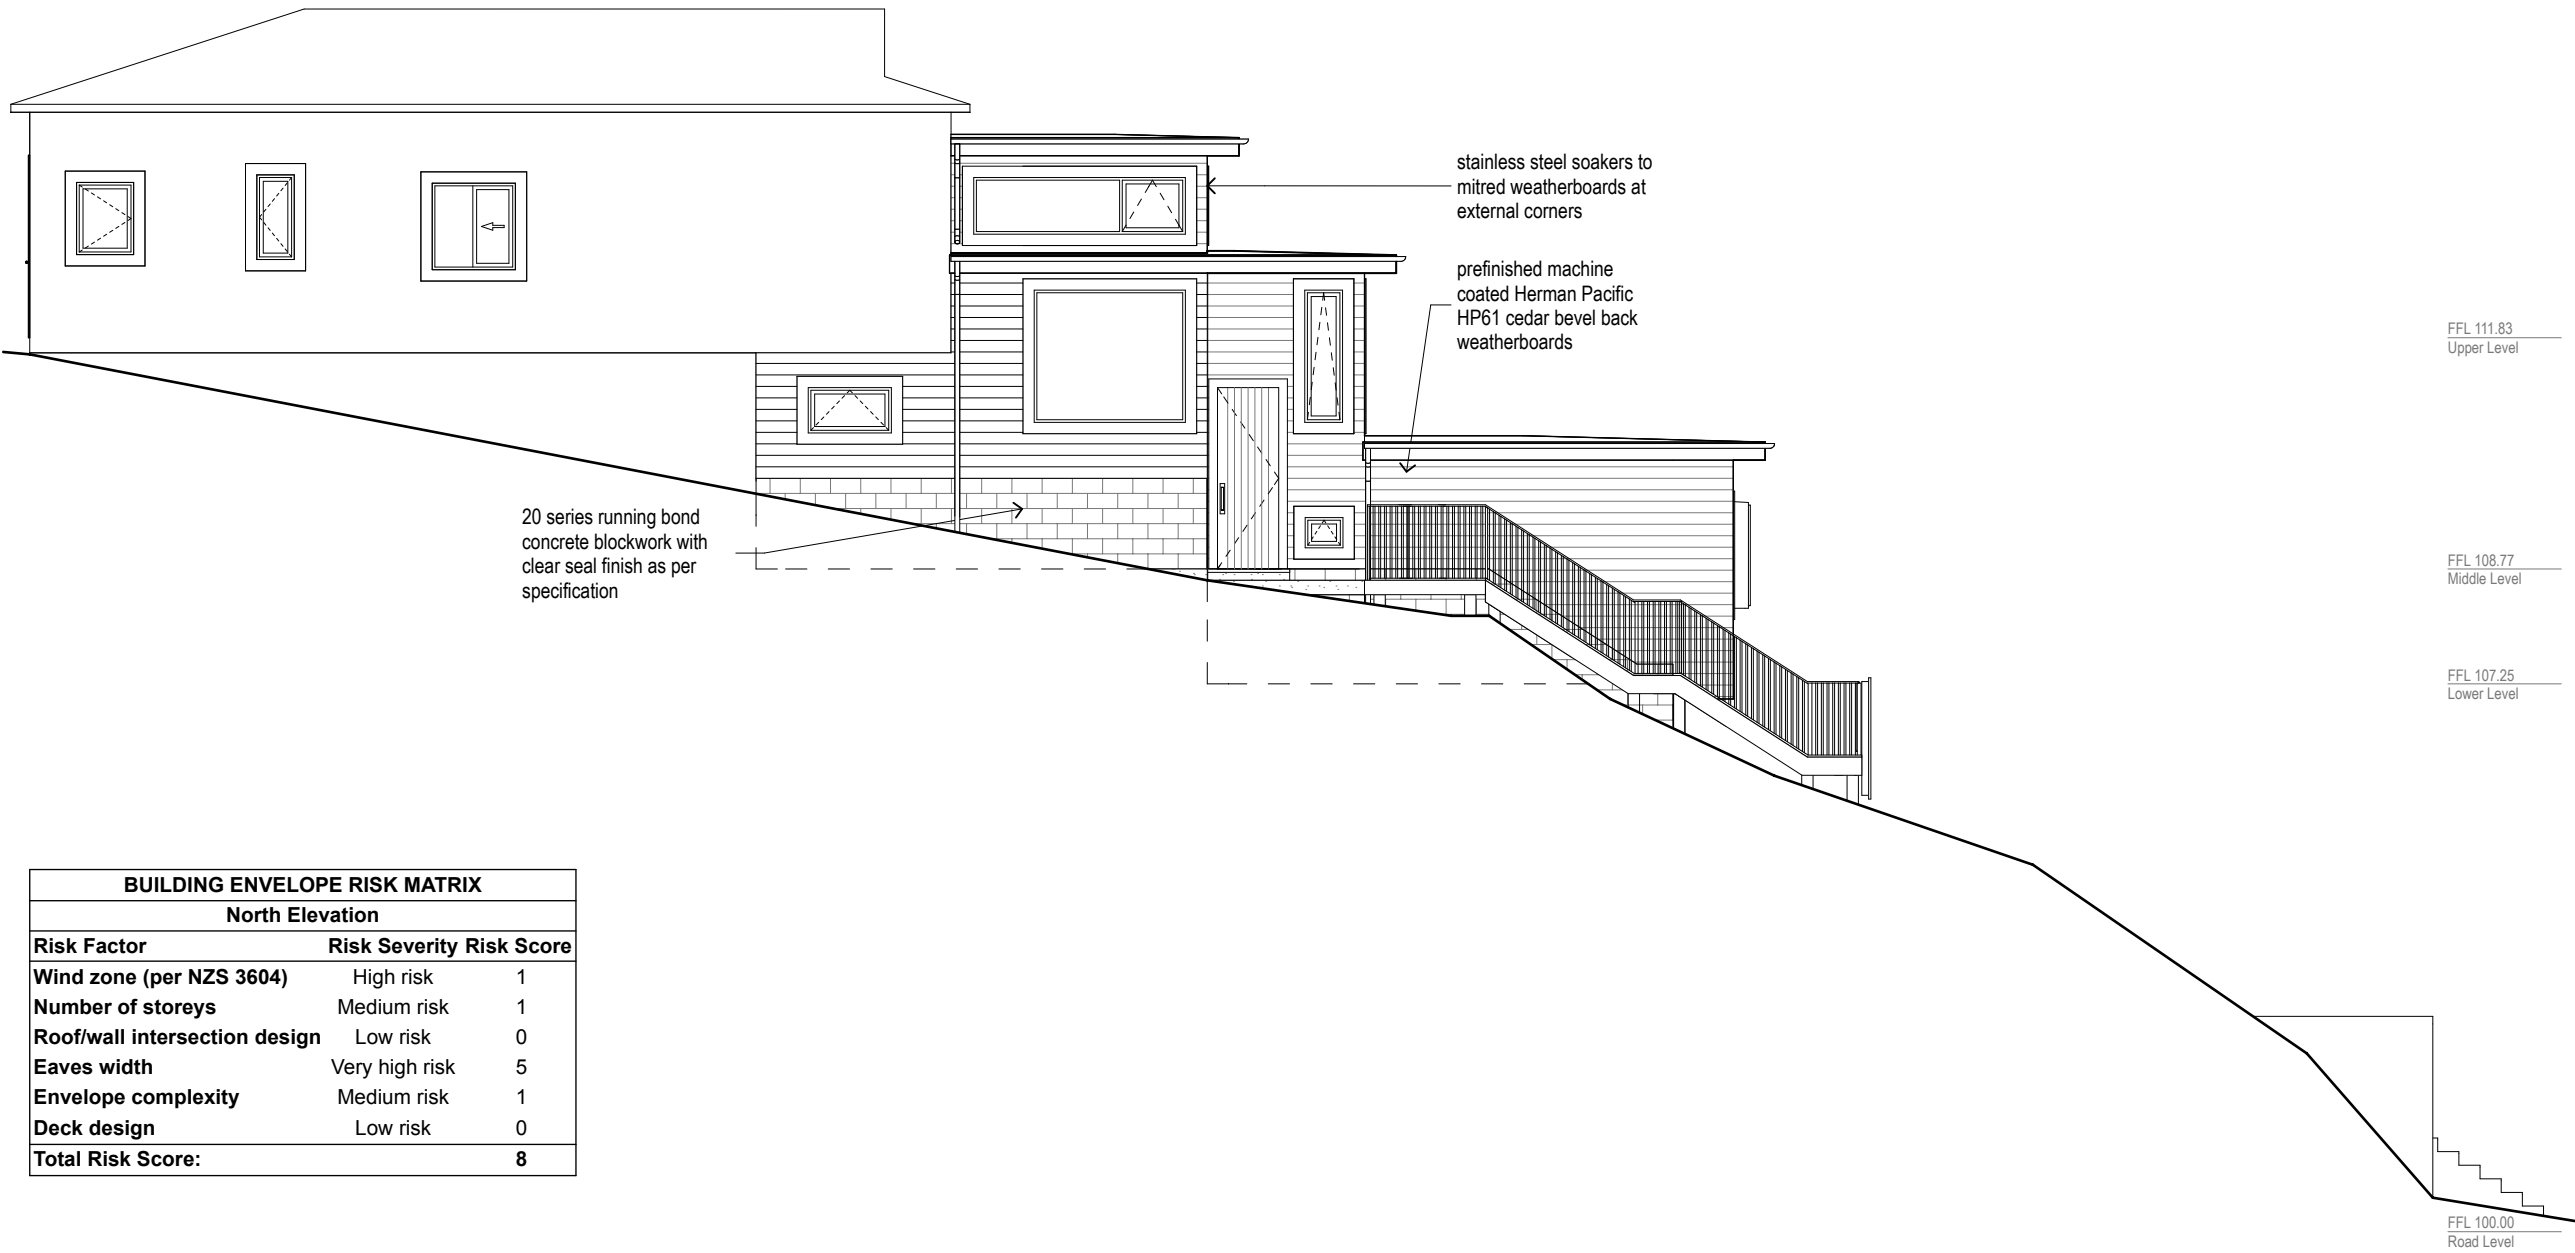

BUILDING ENVELOPE RISK MATRIX		
North Elevation		
Risk Factor	Risk Severity	Risk Score
Wind zone (per NZS 3604)	High risk	1
Number of storeys	Medium risk	1
Roof/wall intersection design	Low risk	0
Eaves width	Very high risk	5
Envelope complexity	Medium risk	1
Deck design	Low risk	0
Total Risk Score:		8

North Elevation


1:100

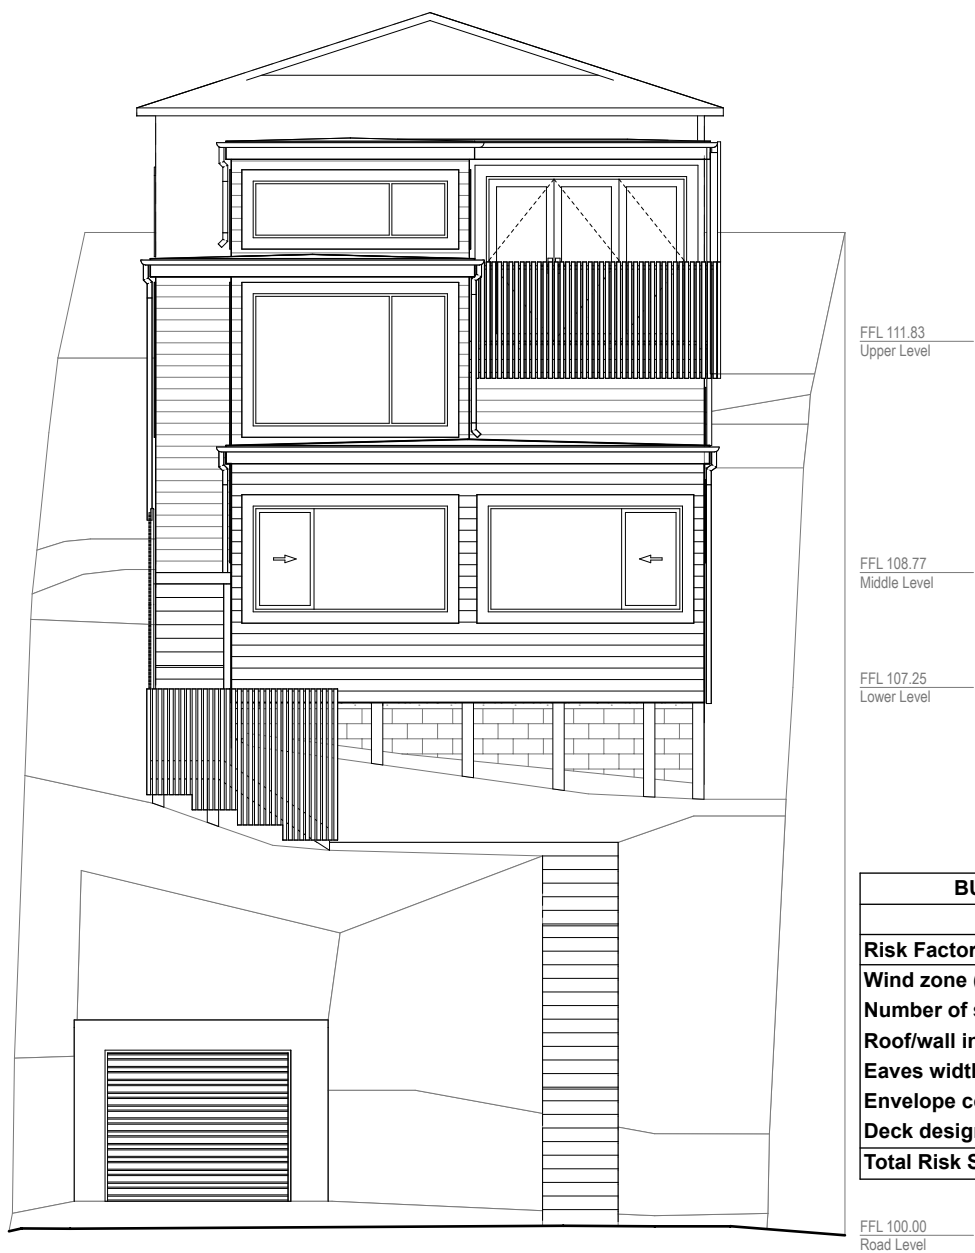

BUILDING ENVELOPE RISK MATRIX		
West Elevation		
Risk Factor	Risk Severity	Risk Score
Wind zone (per NZS 3604)	High risk	1
Number of storeys	Medium risk	1
Roof/wall intersection design	Low risk	0
Eaves width	Very high risk	5
Envelope complexity	Medium risk	1
Deck design	High risk	4
Total Risk Score:		12

West Elevation


1:100

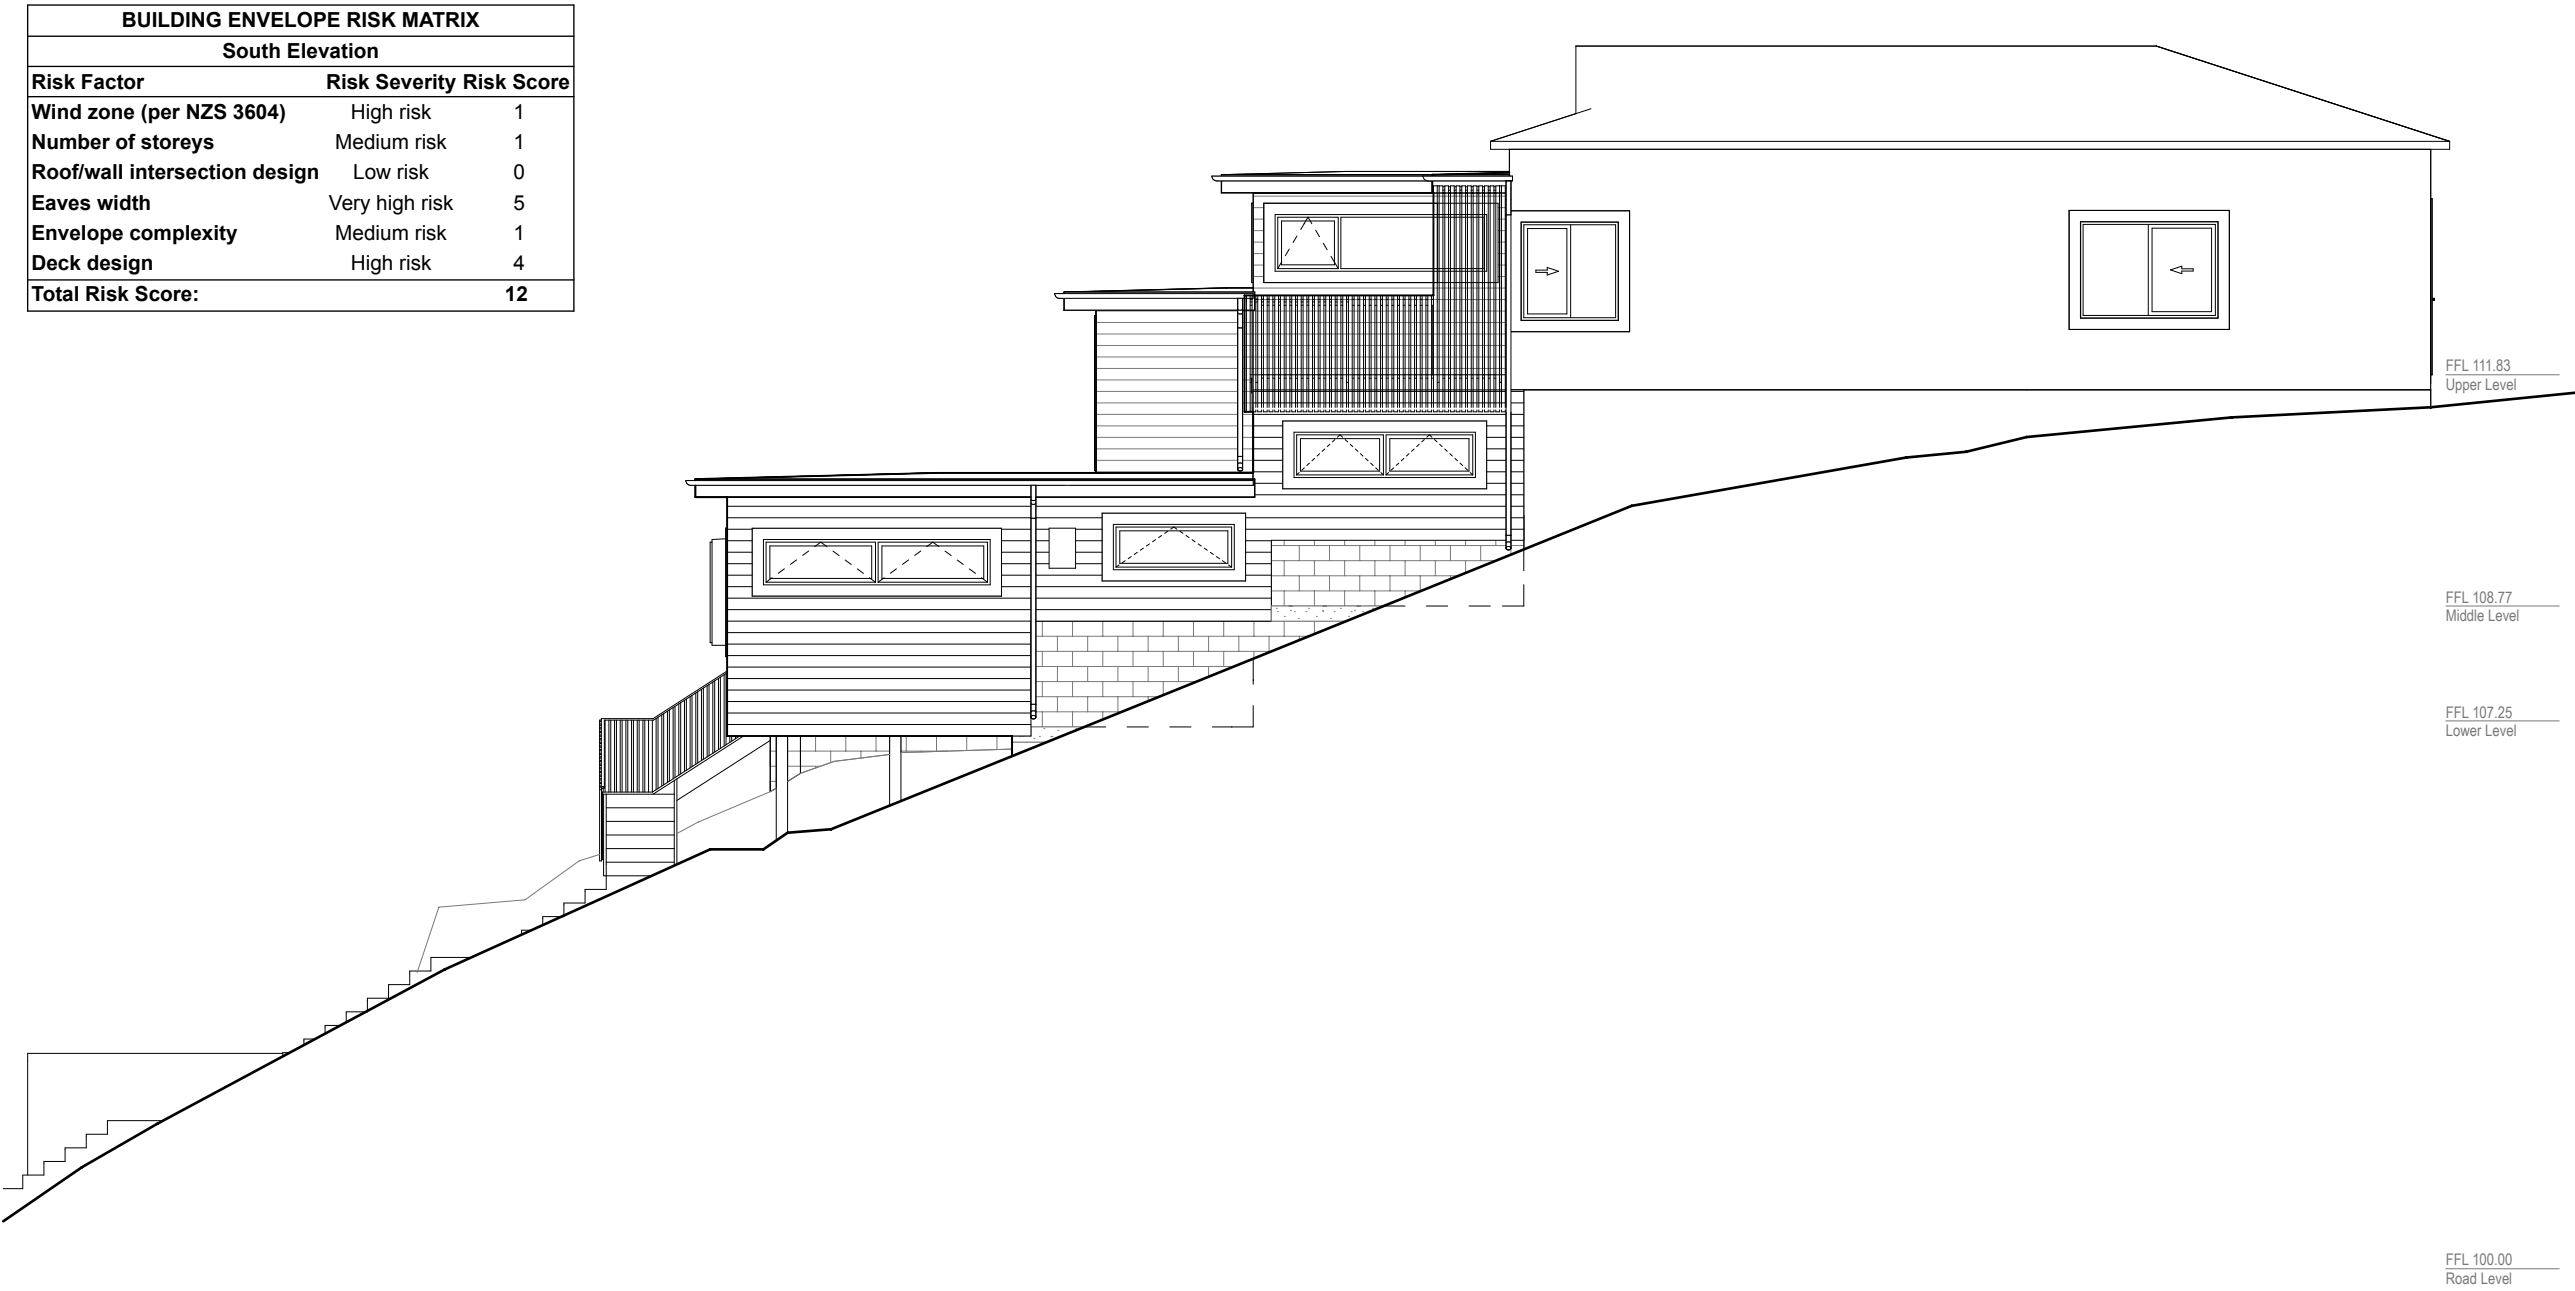

BUILDING ENVELOPE RISK MATRIX		
South Elevation		
Risk Factor	Risk Severity	Risk Score
Wind zone (per NZS 3604)	High risk	1
Number of storeys	Medium risk	1
Roof/wall intersection design	Low risk	0
Eaves width	Very high risk	5
Envelope complexity	Medium risk	1
Deck design	High risk	4
Total Risk Score:		12

South Elevation


1:100

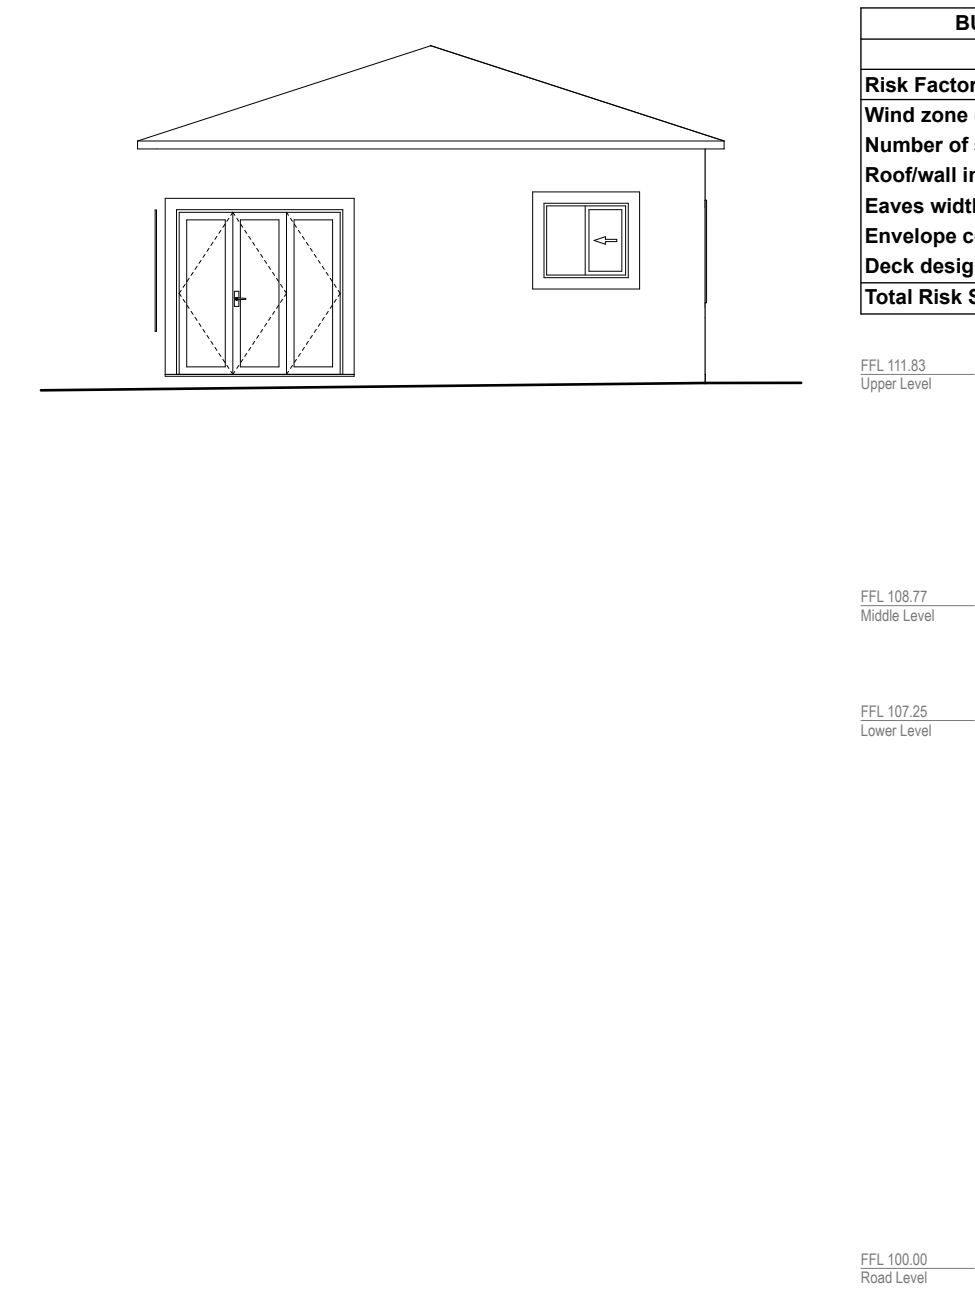


BUILDING ENVELOPE RISK MATRIX		
East Elevation		
Risk Factor	Risk Severity	Risk Score
Wind zone (per NZS 3604)	High risk	1
Number of storeys	Low risk	0
Roof/wall intersection design	Low risk	0
Eaves width	High risk	2
Envelope complexity	Low risk	0
Deck design	Low risk	0
Total Risk Score:		3

East Elevation


1:100

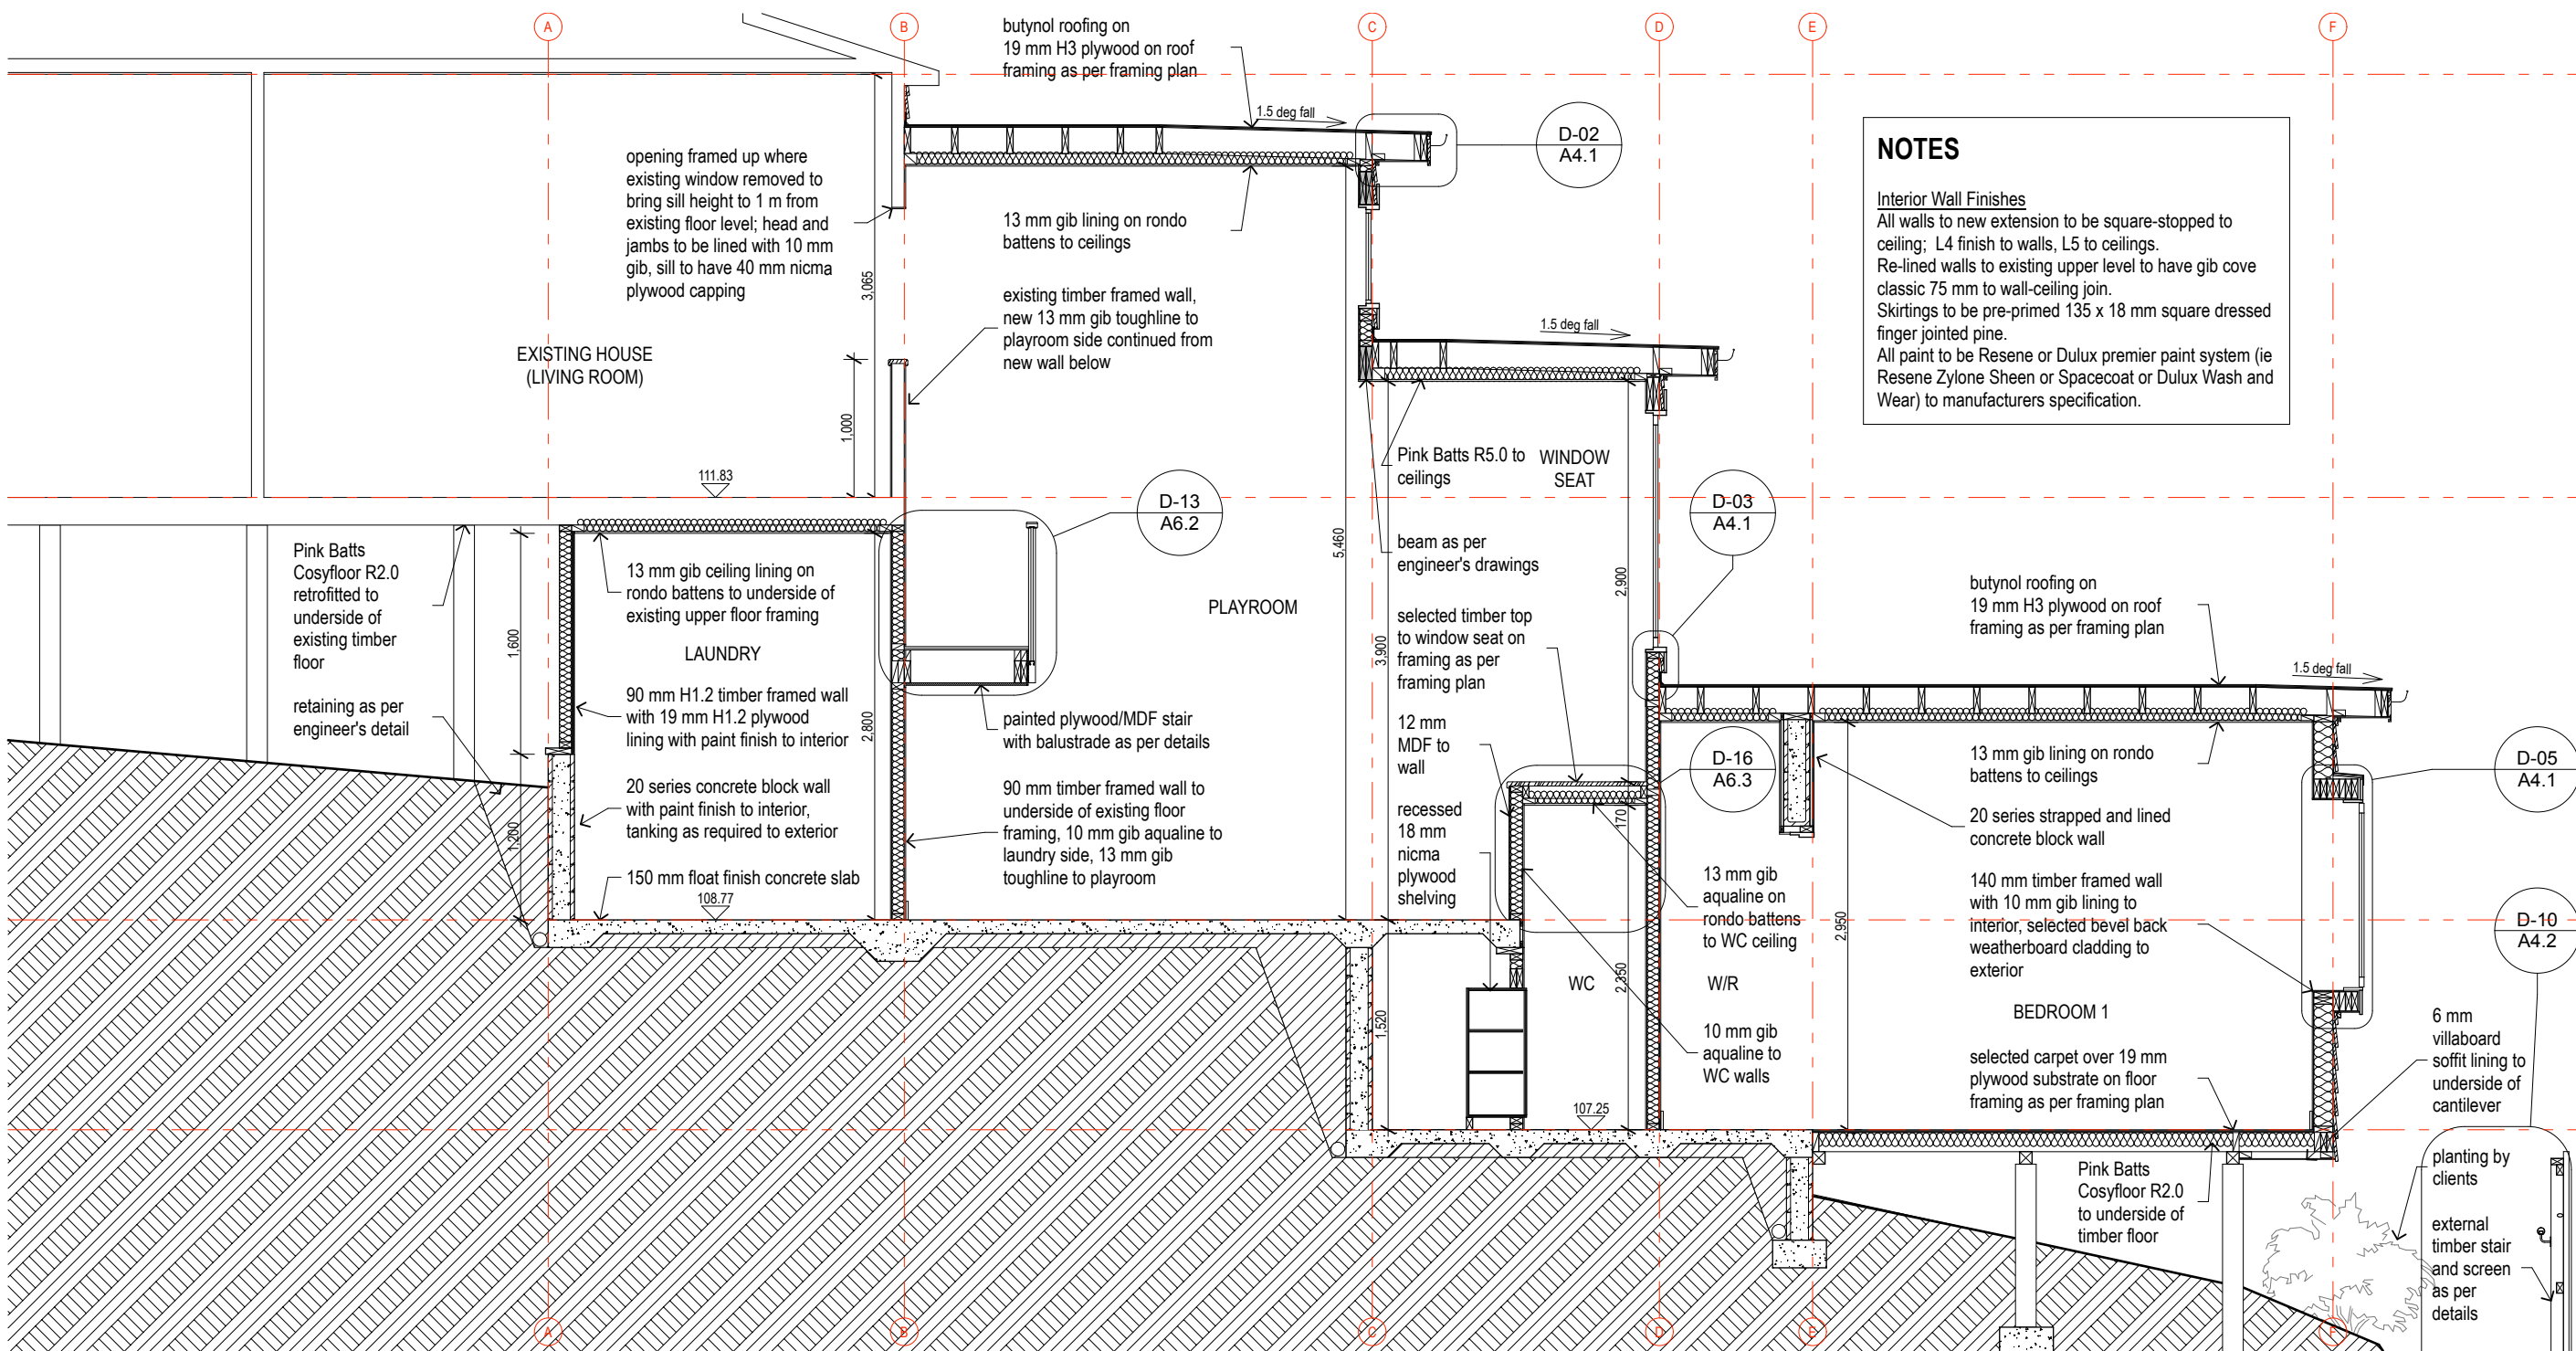


S1 Long Section S1 1:50

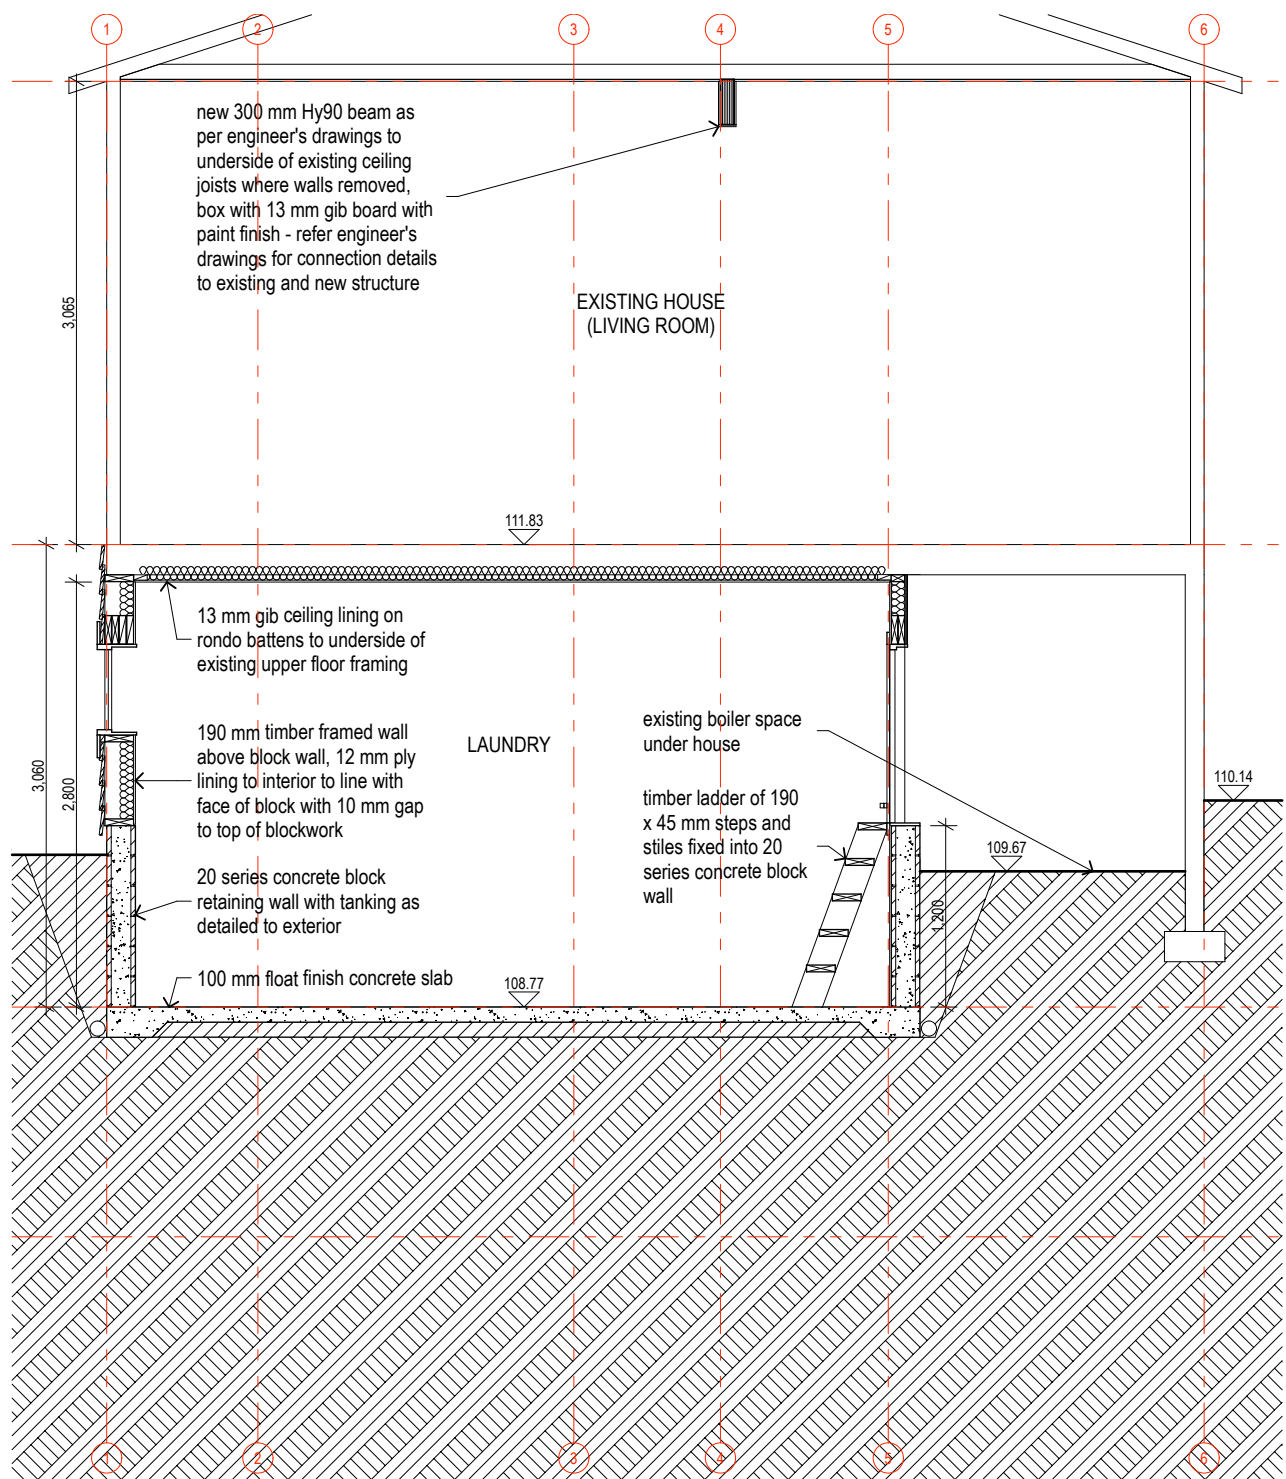


S4 Cross Section S4 1:50

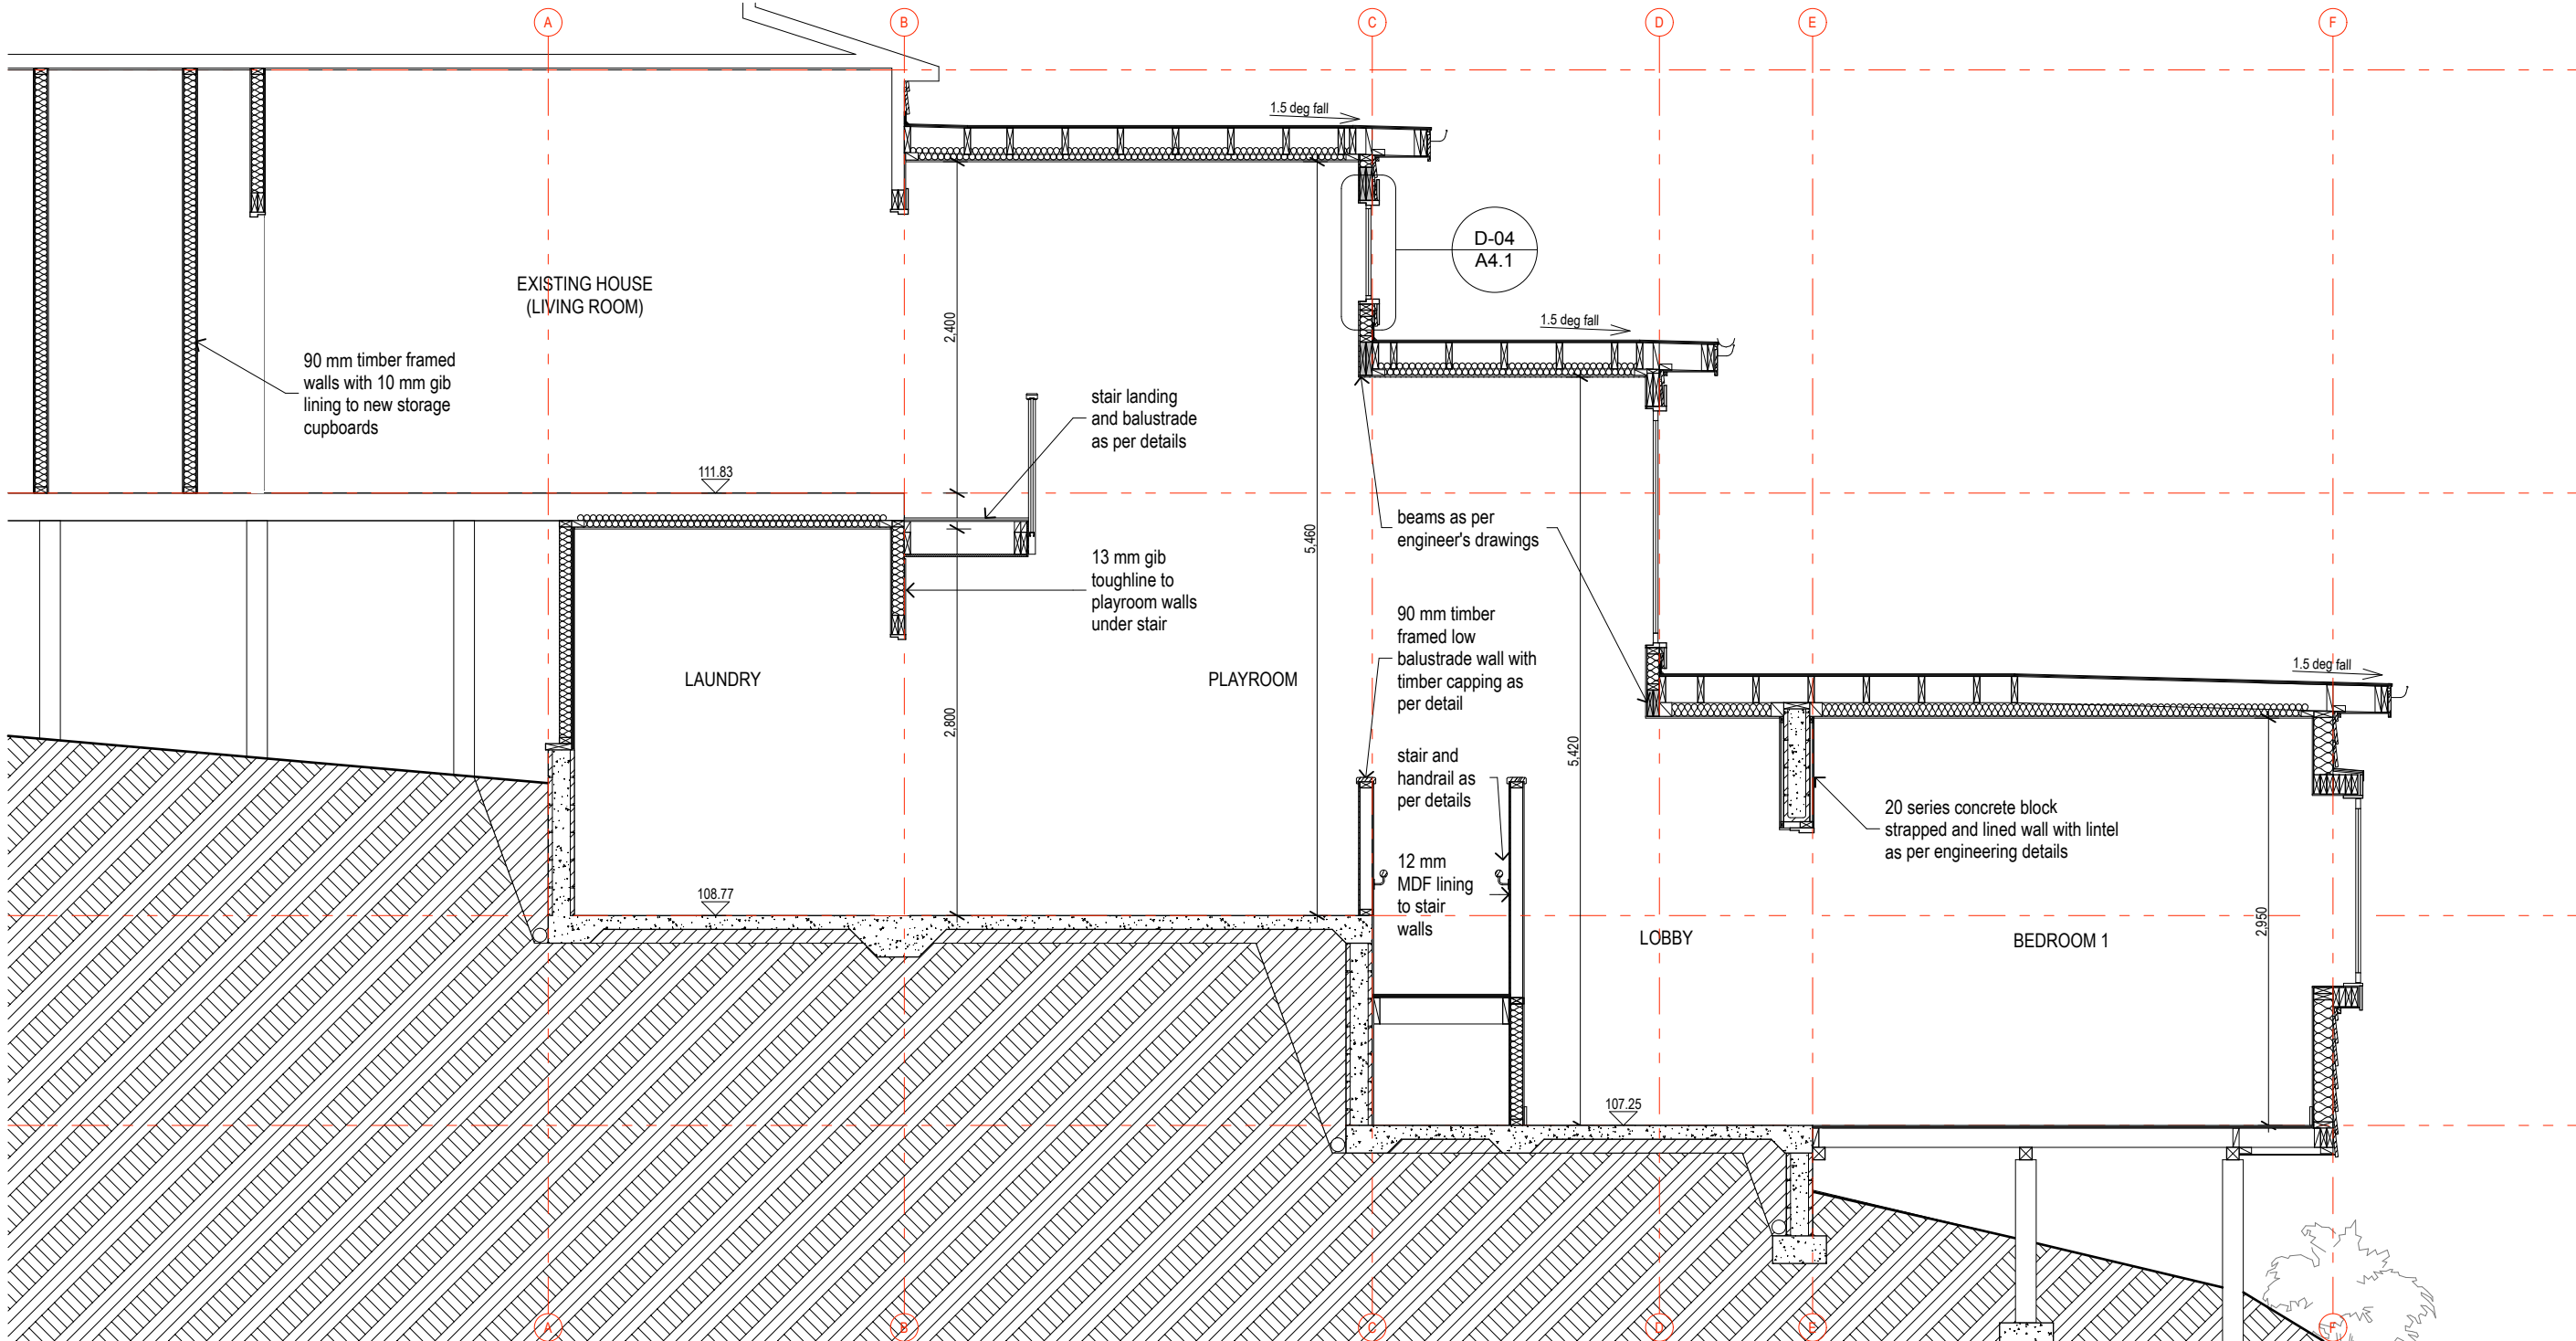


S2 Long Section S2 1:50

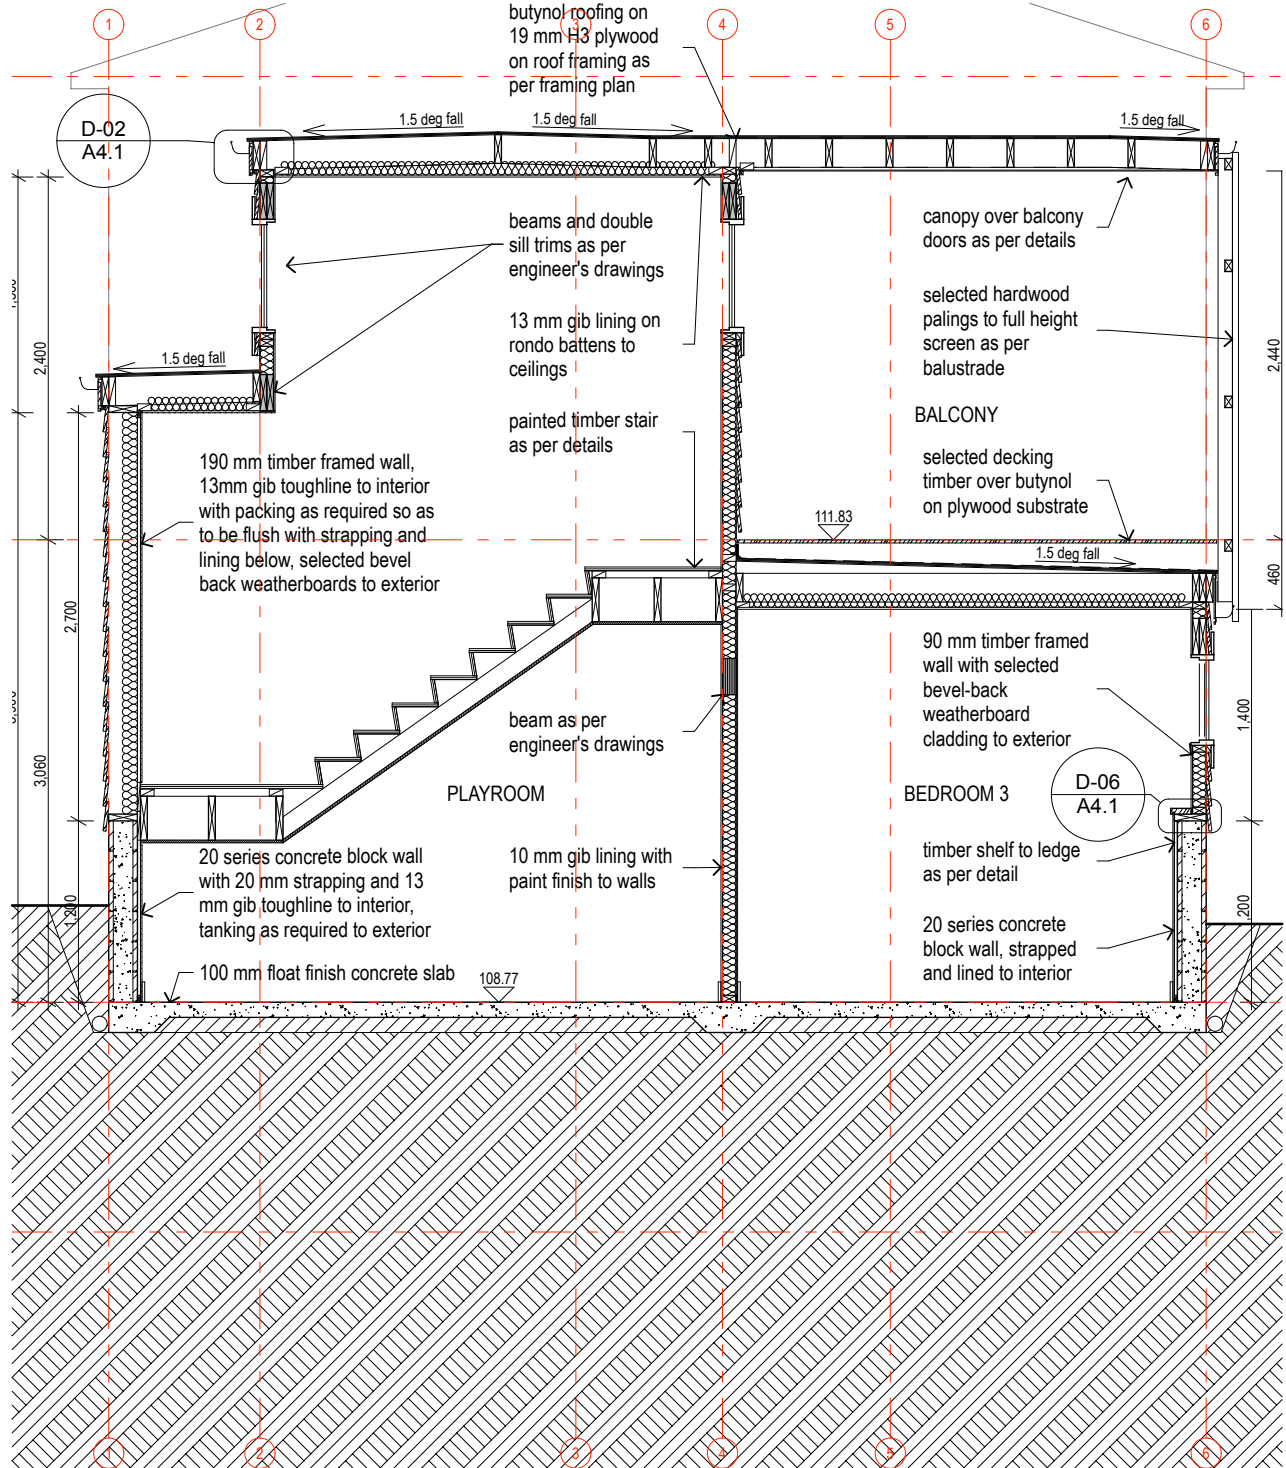


S5 Cross Section S5 1:50

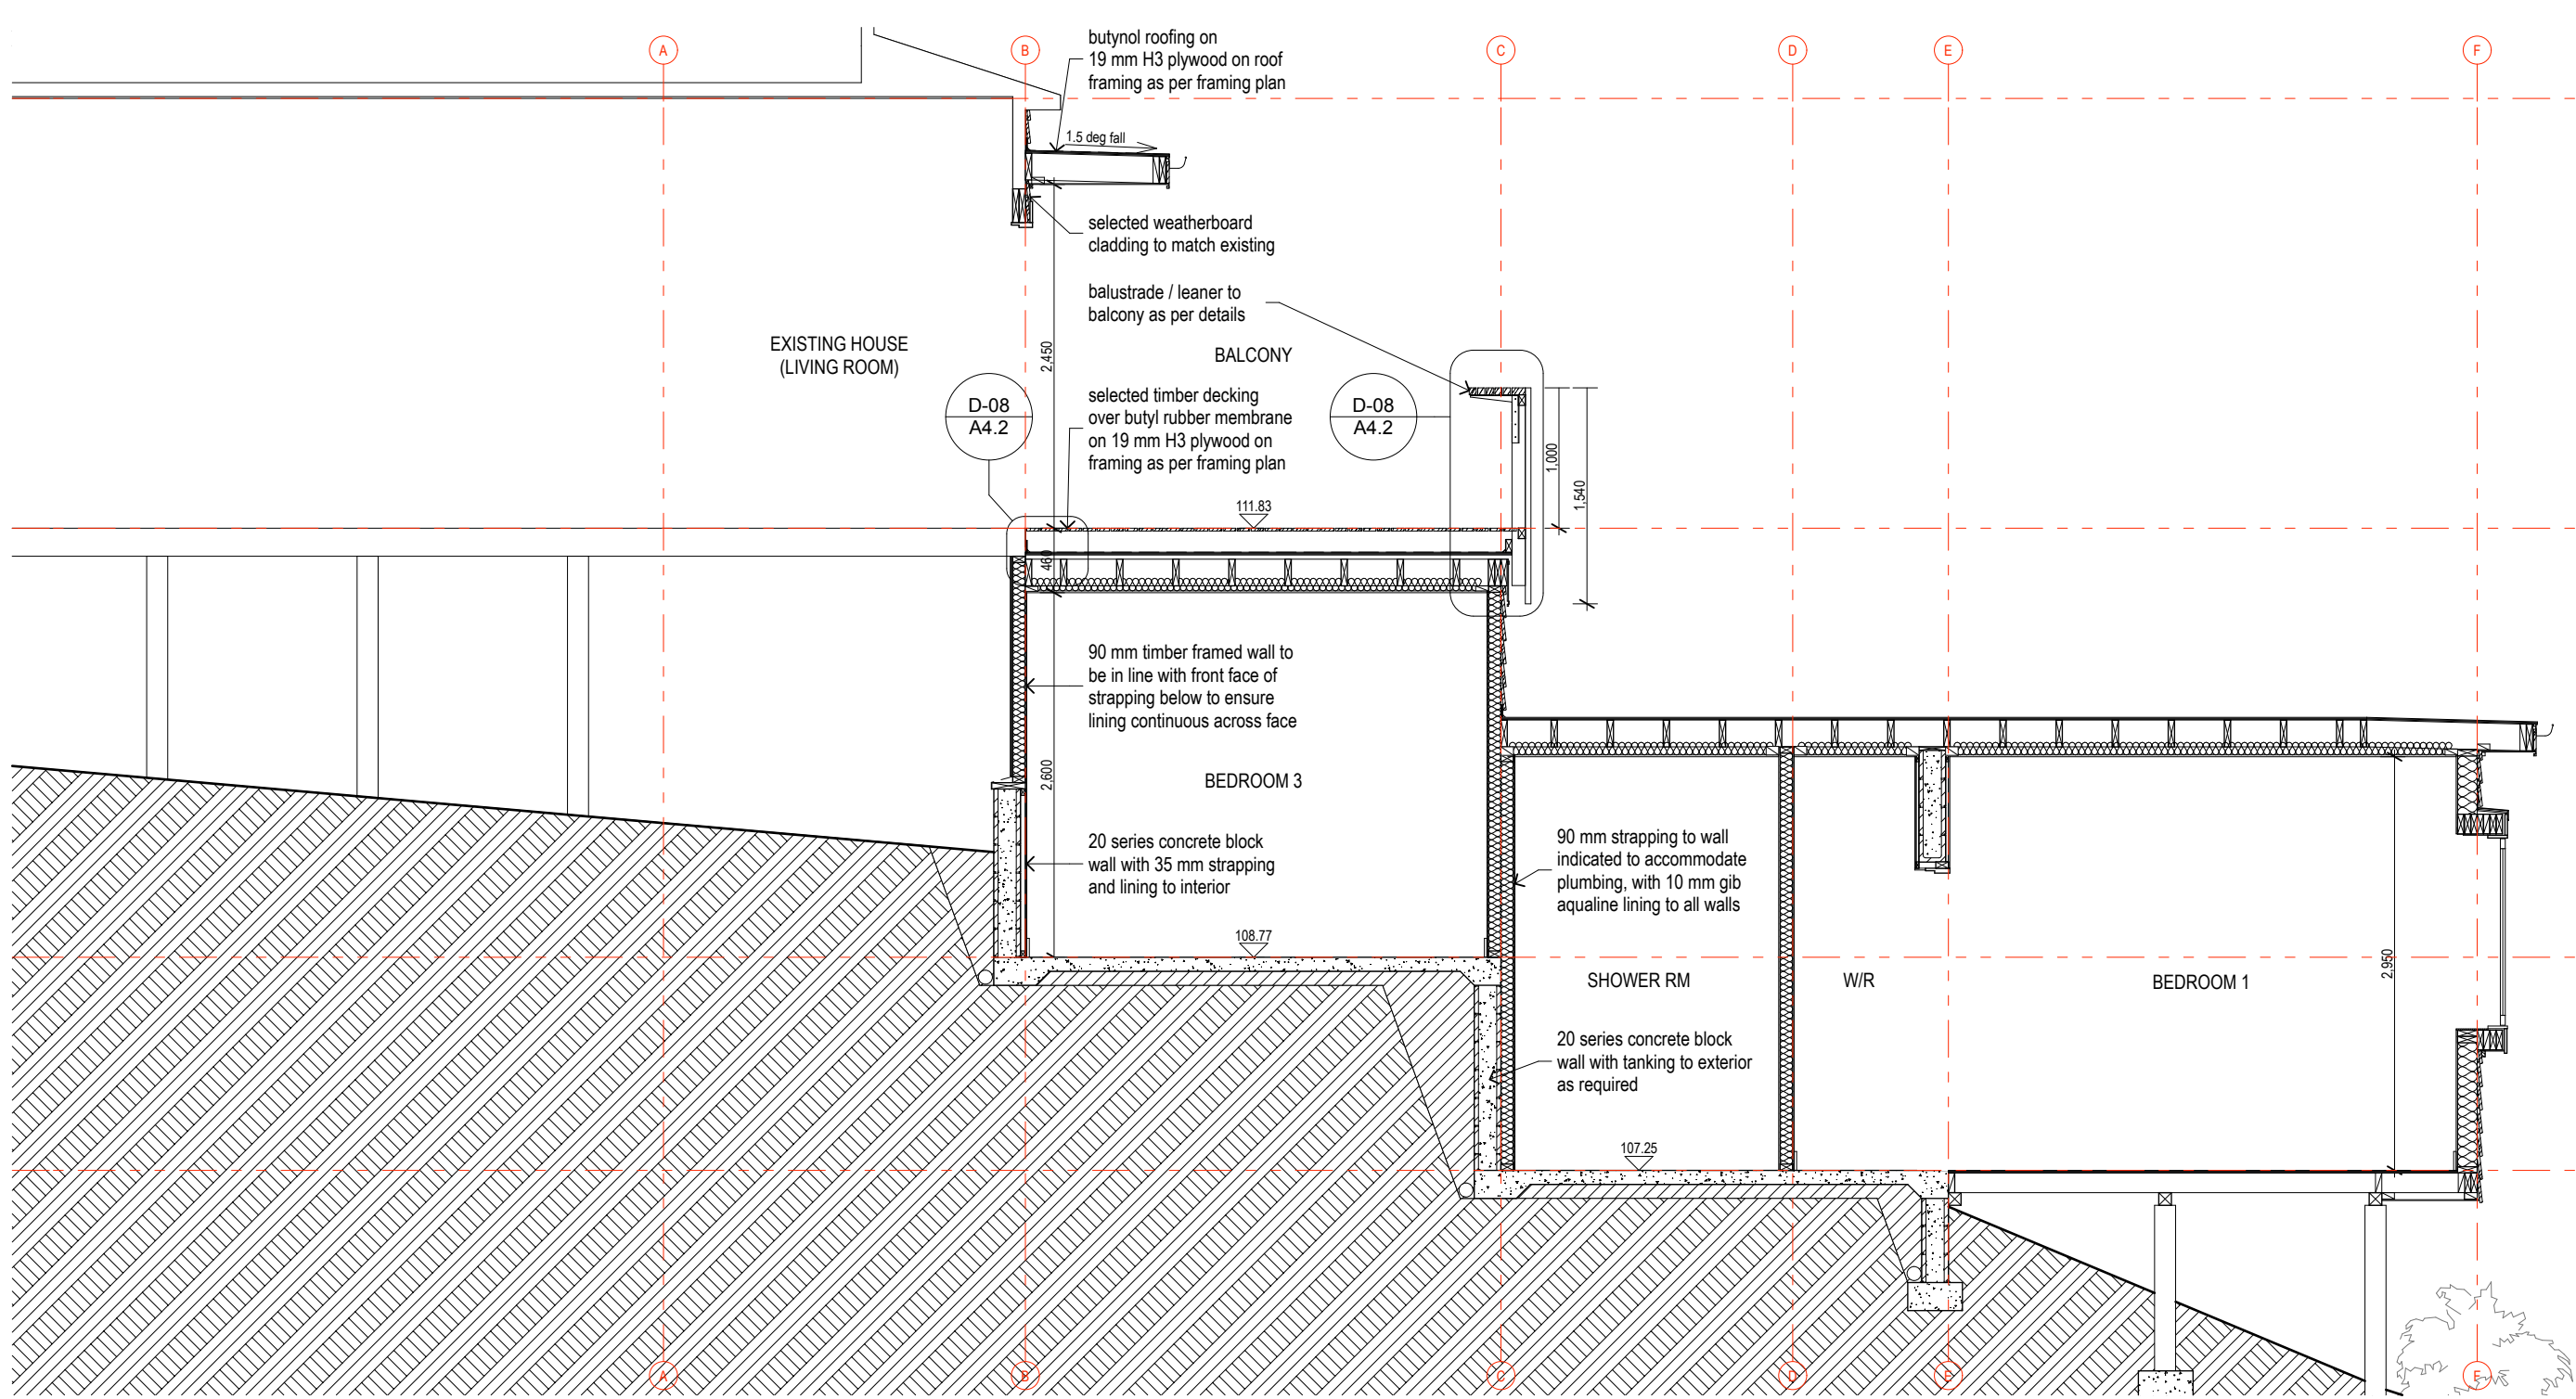


S3 Long Section S3 1:50

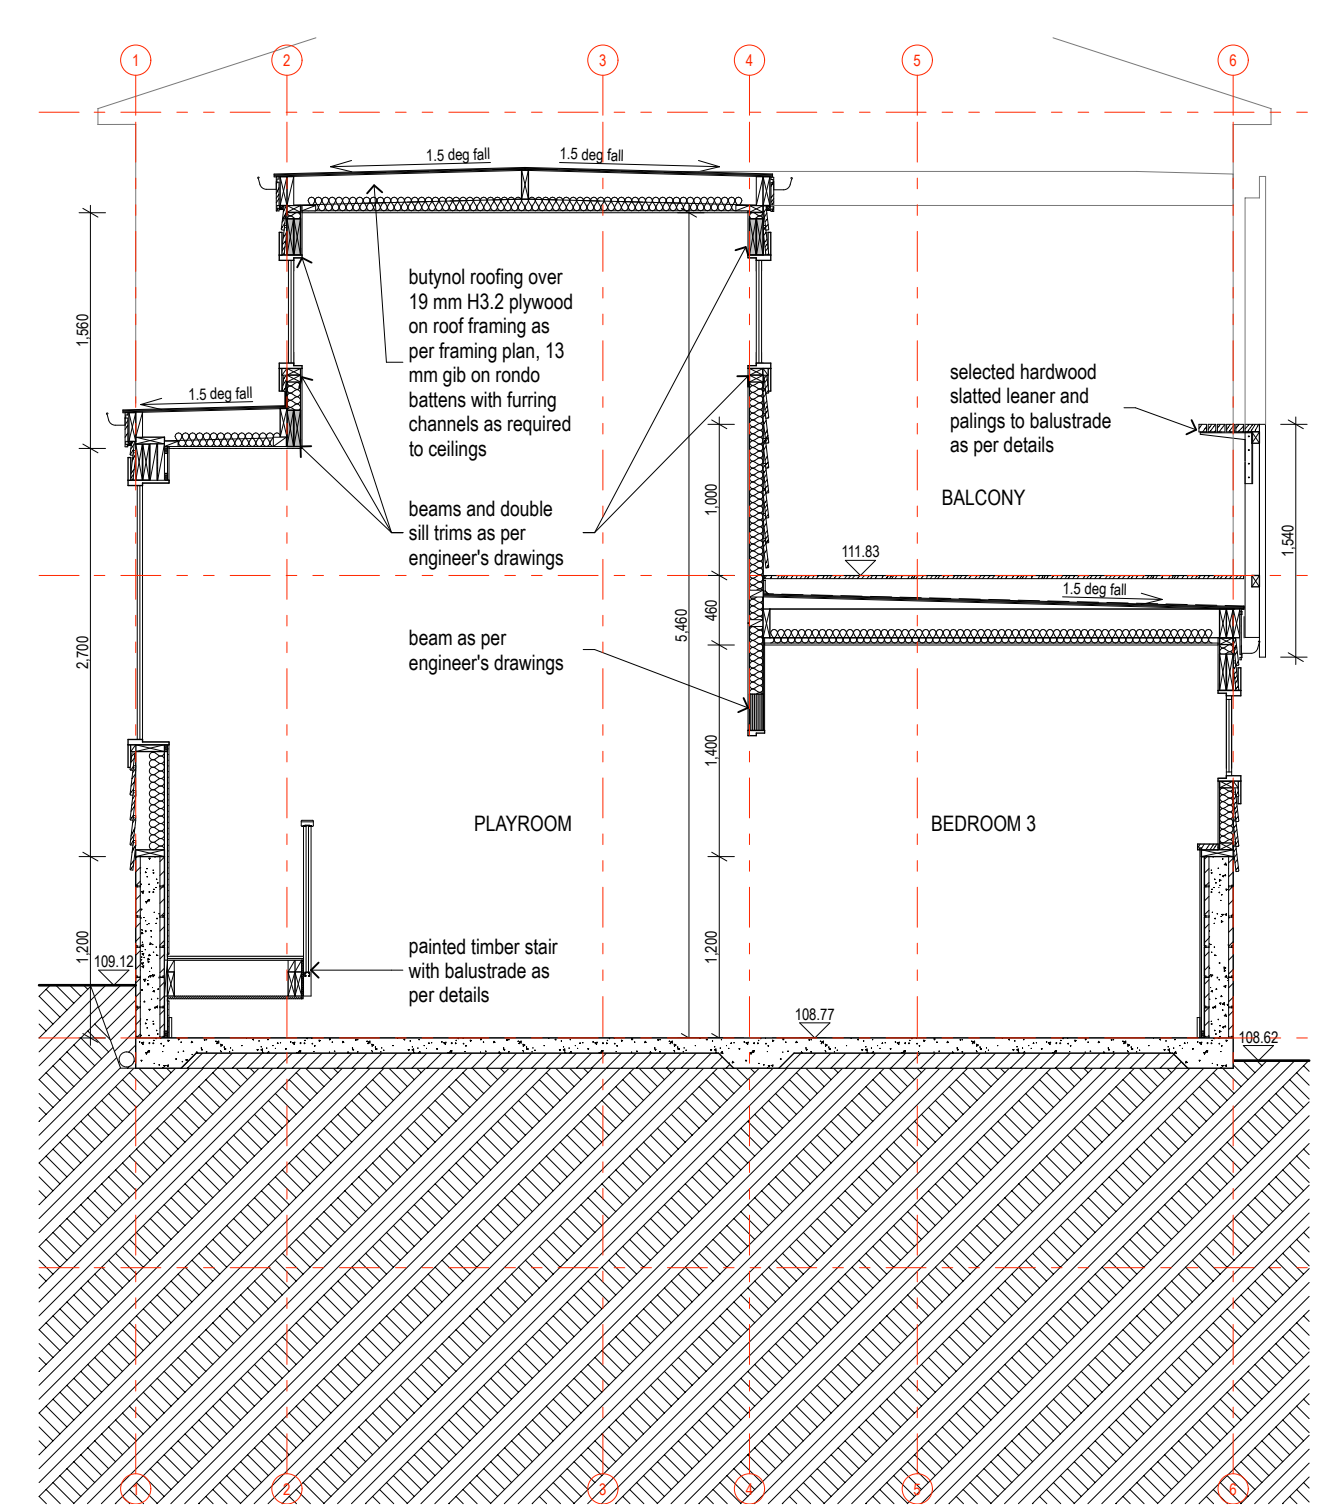


S6 Cross Section S6 1:50

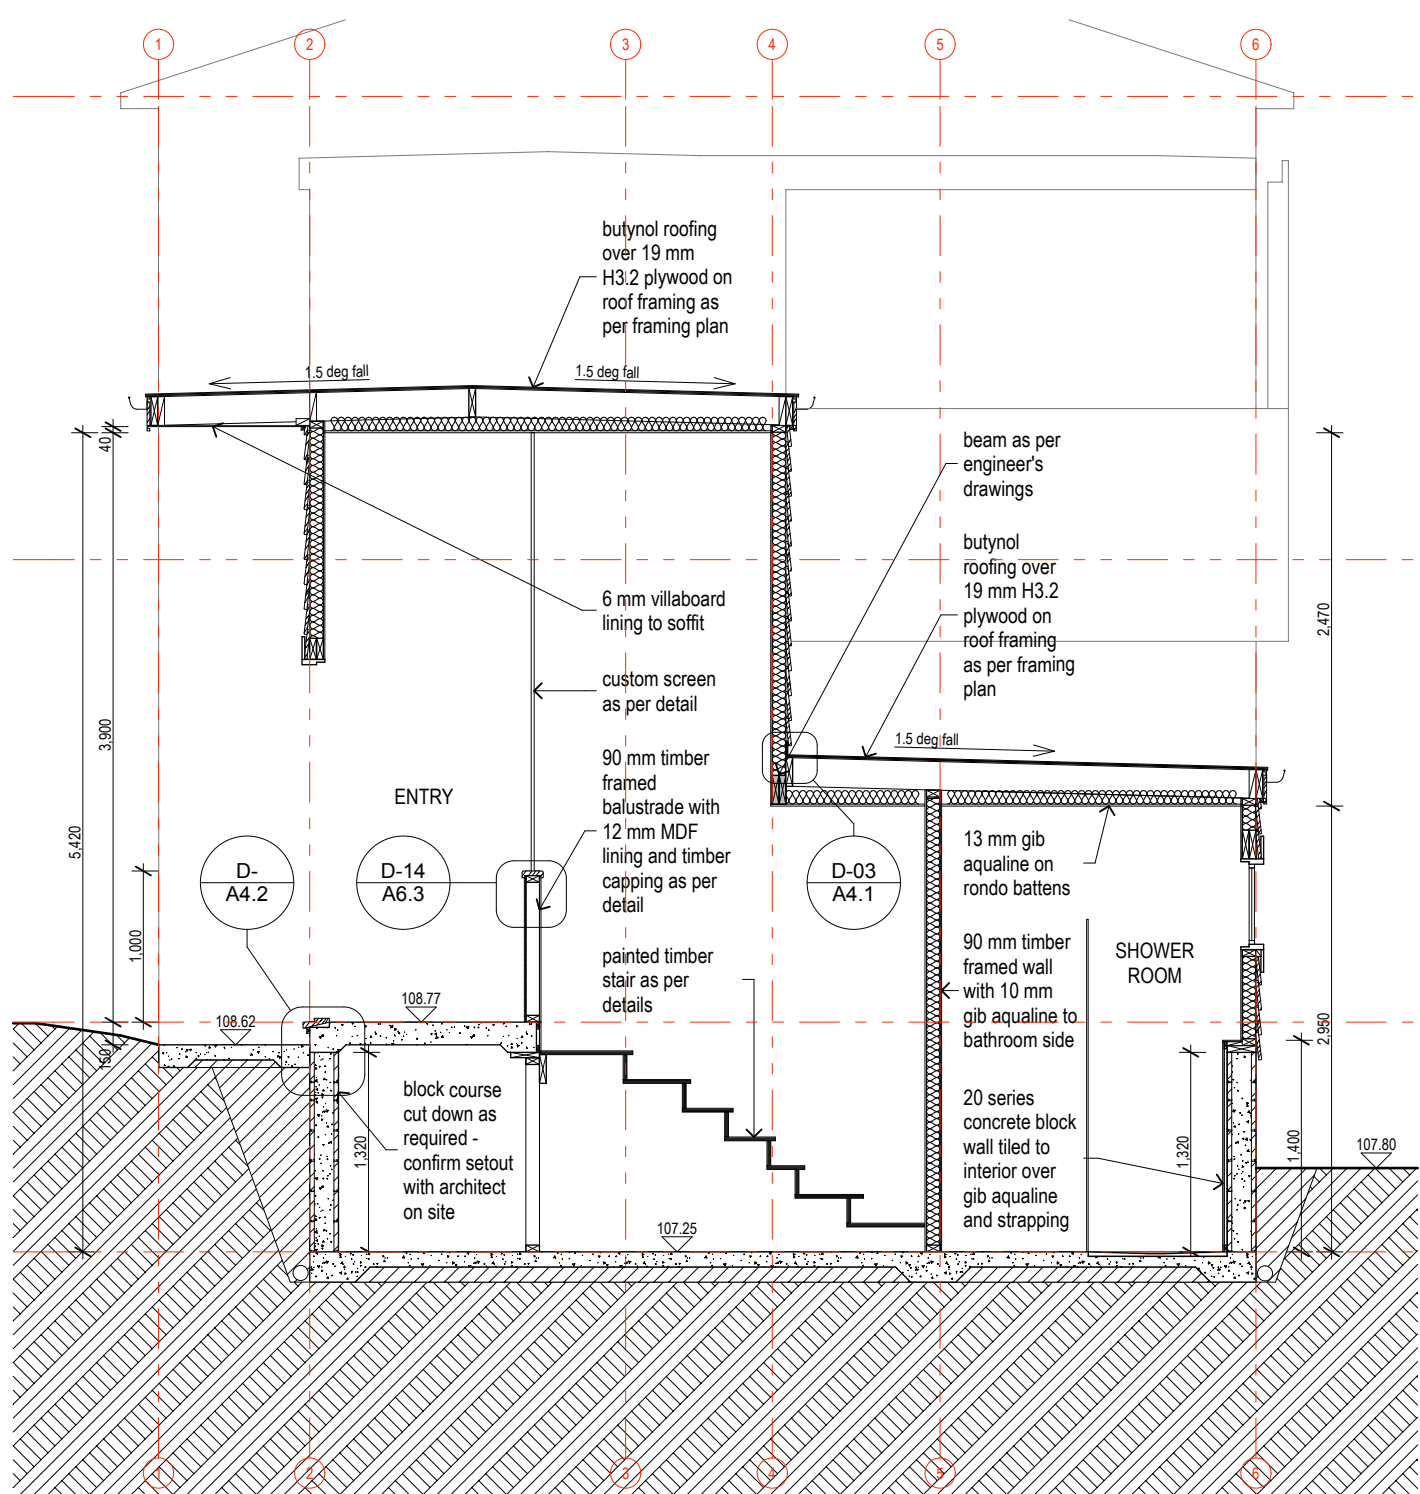


S7 Cross Section S7 1:50

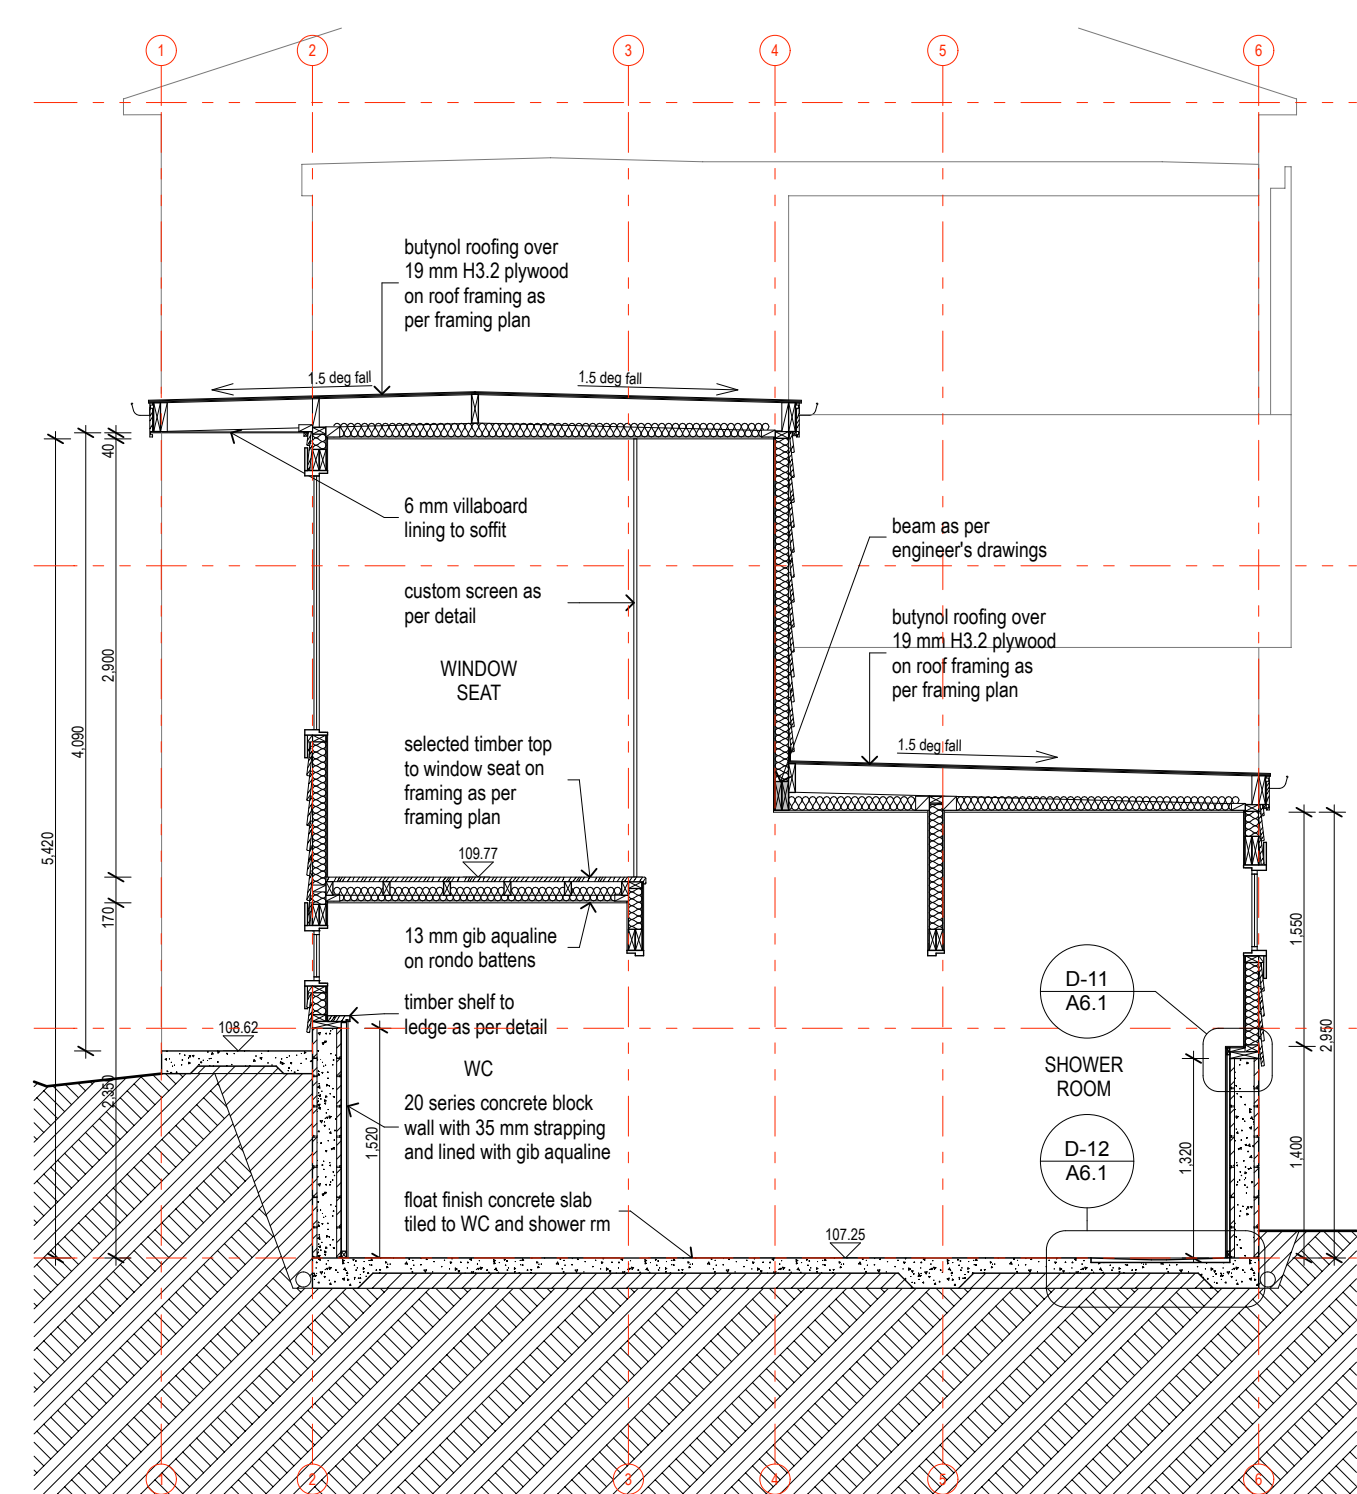


S8 Cross Section S8 1:50

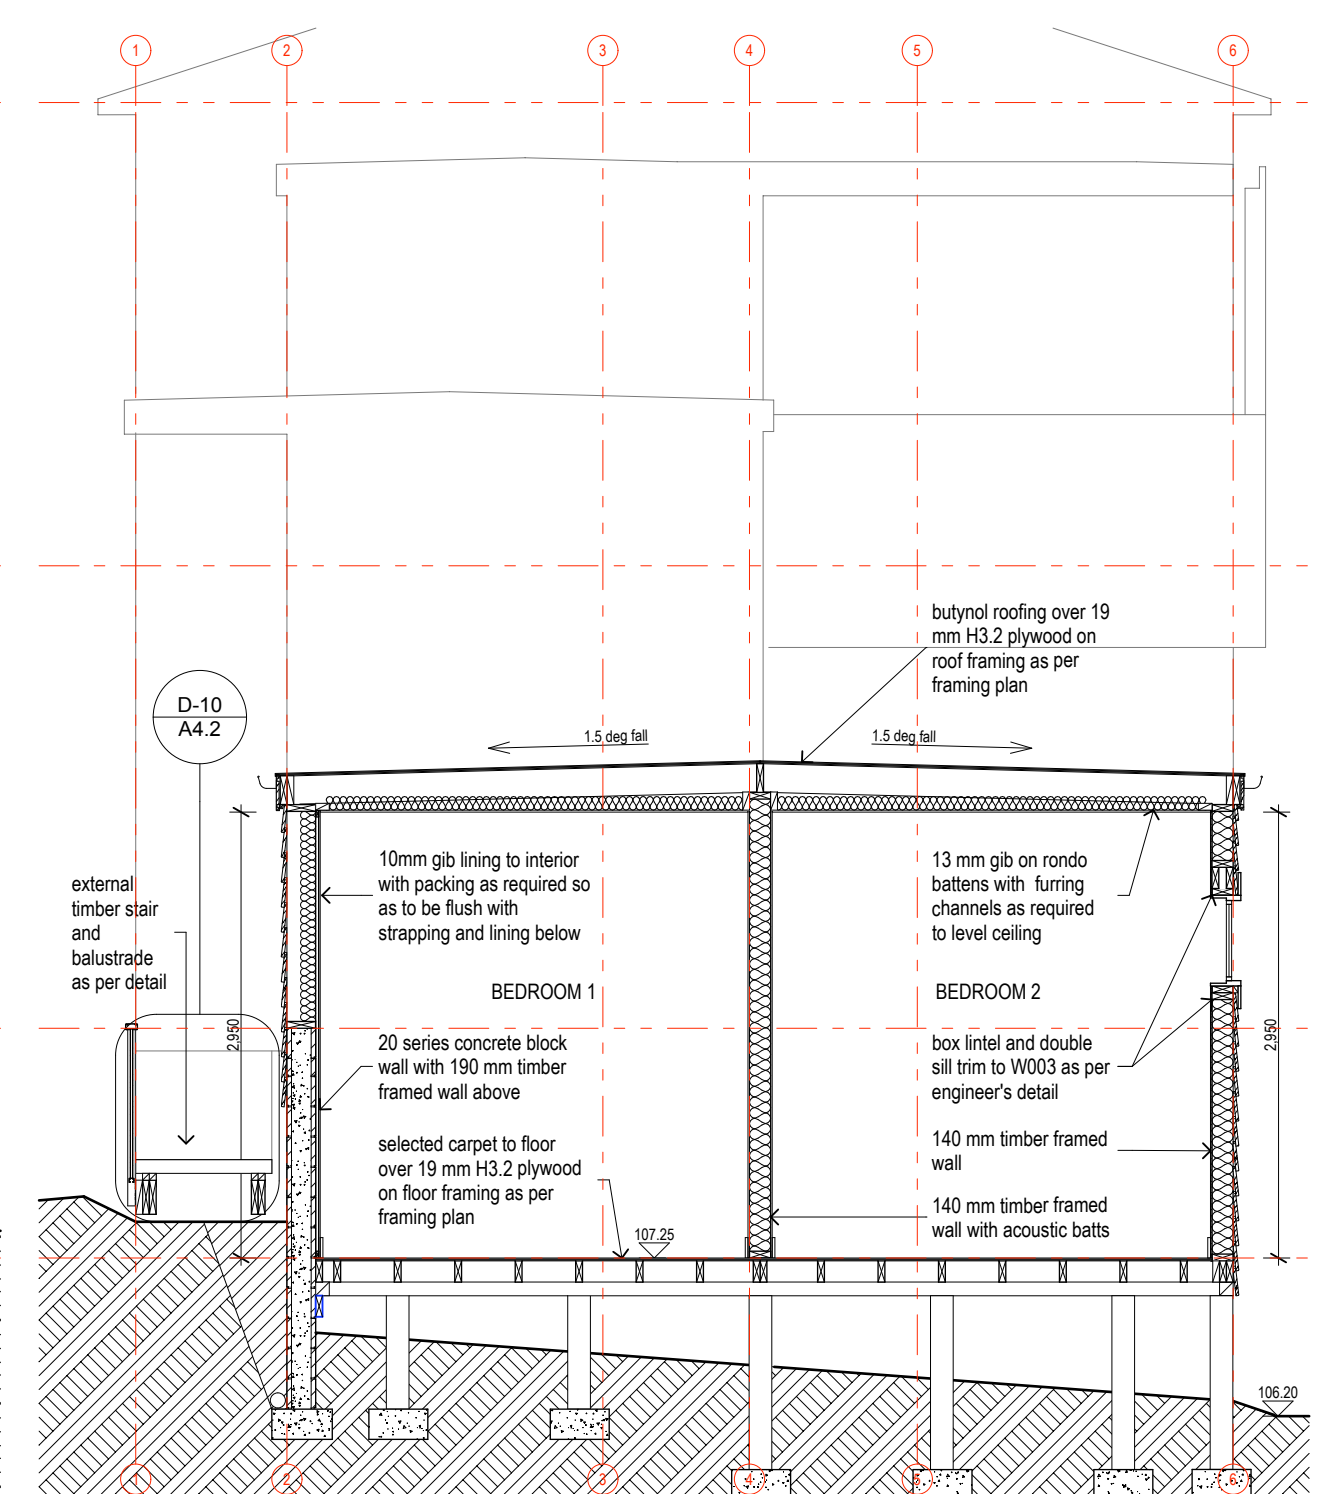


S9 Cross Section S9 1:50

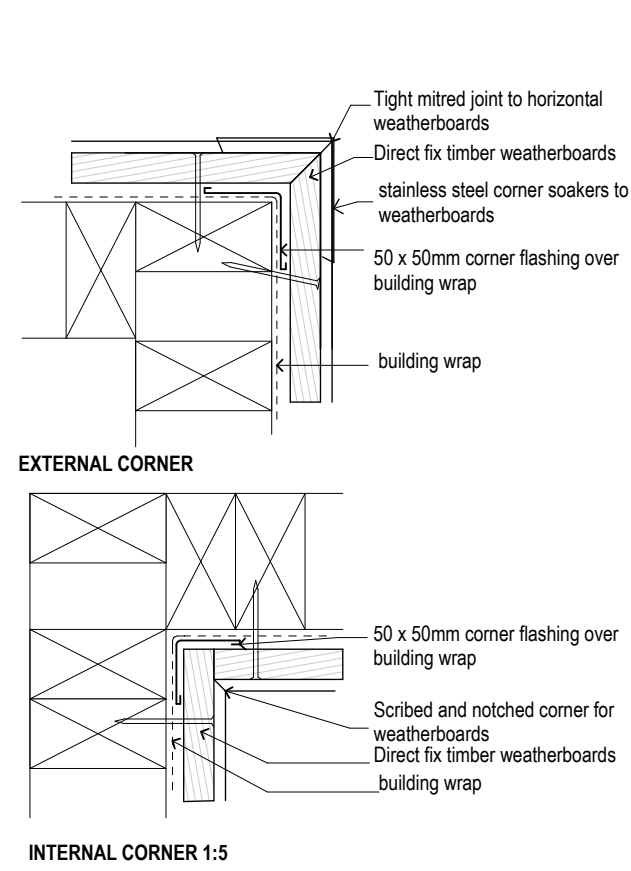


D-01 Weatherboard Corner Details 1:5

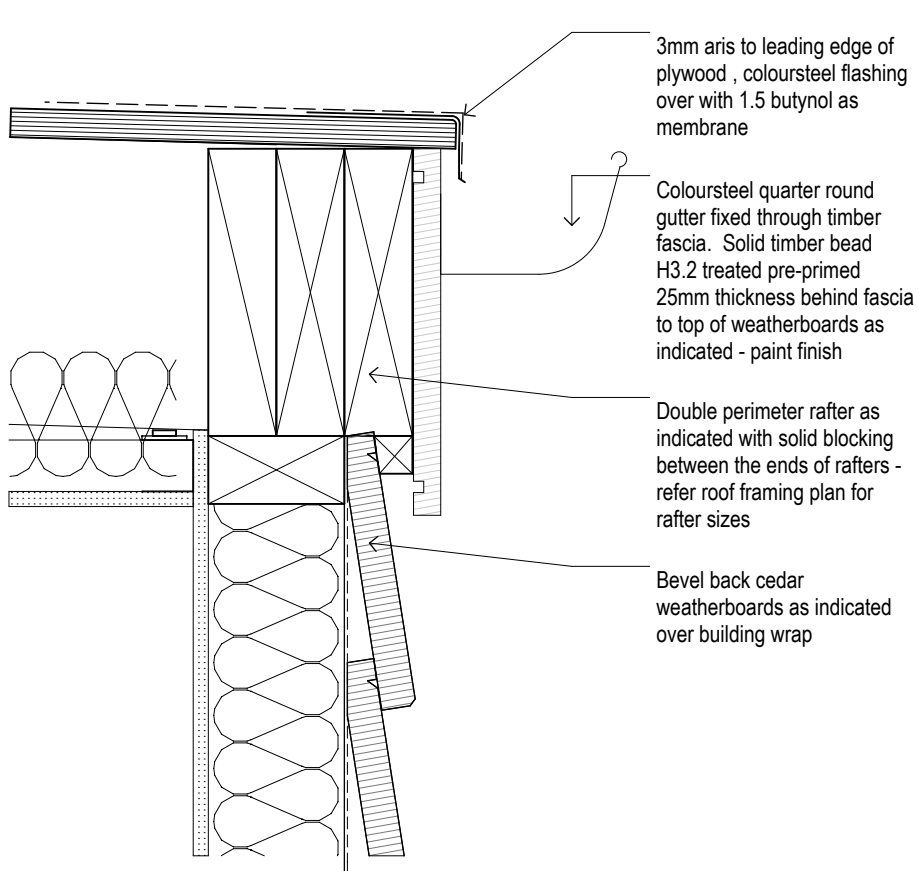



D-02 Butynol Eave Detail 1:5

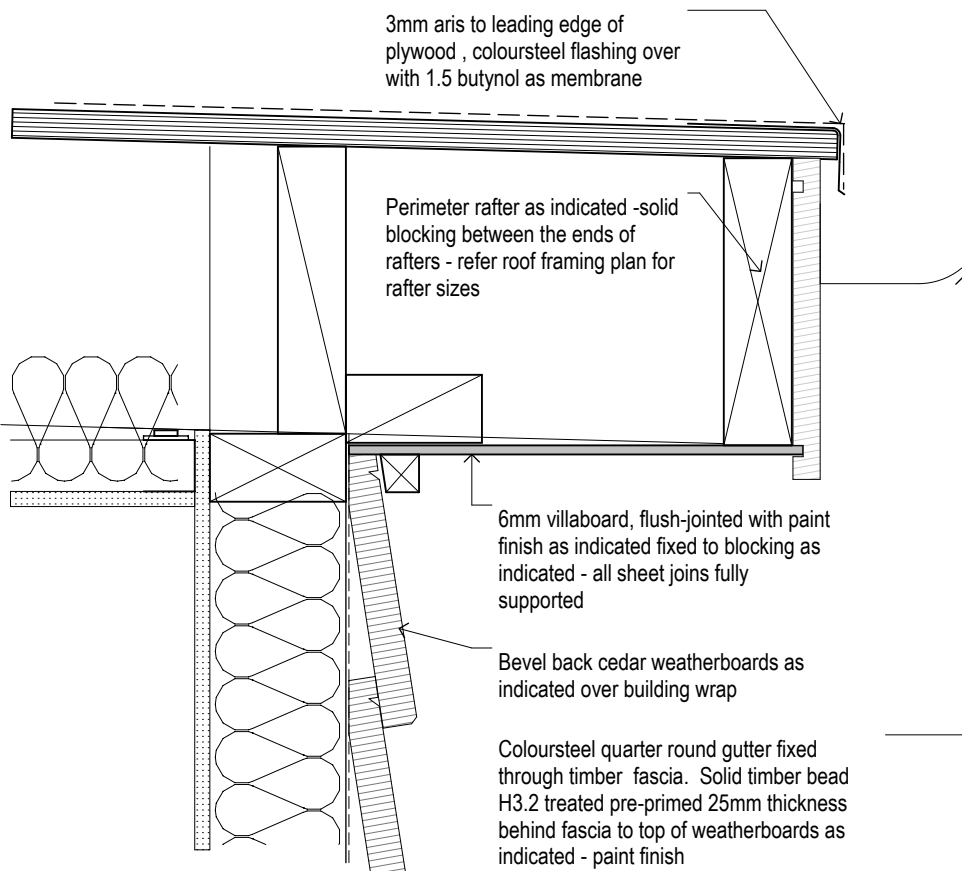




D-03 Butynol Roof / Wall Detail 1:5

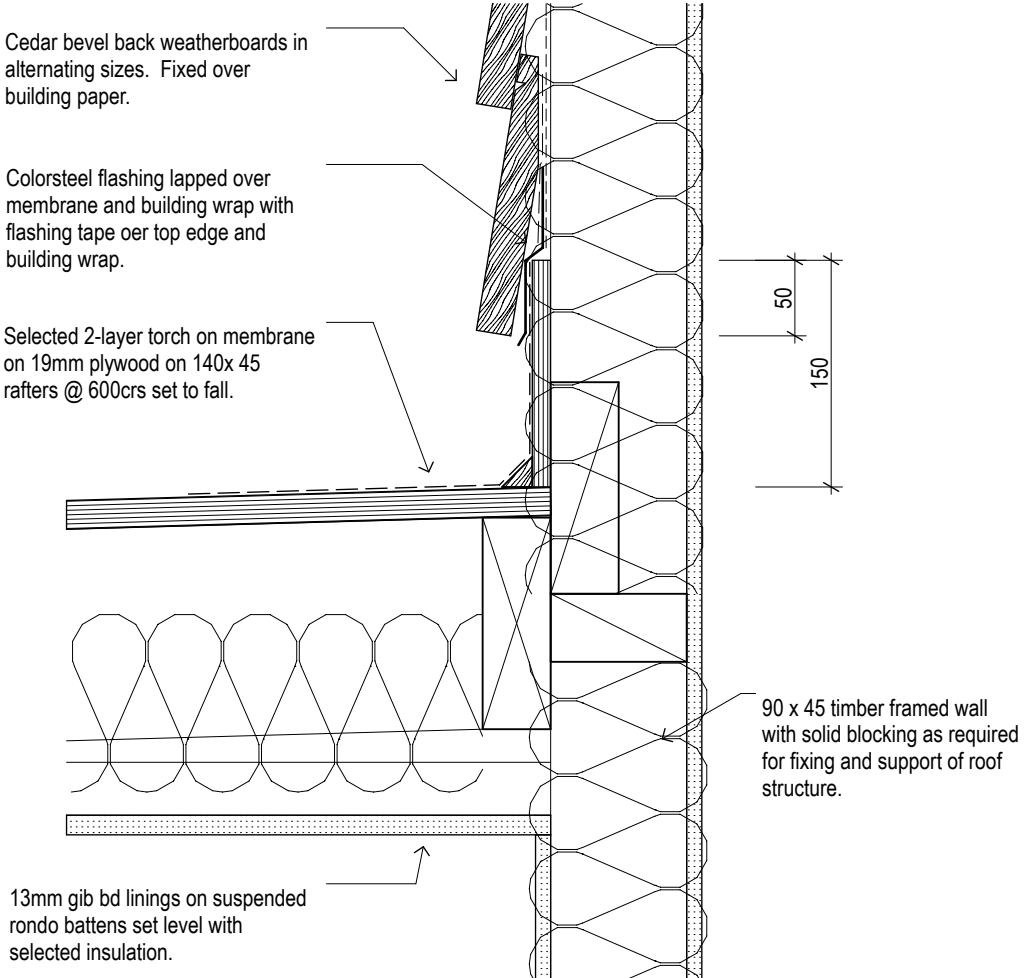


D-03 Butynol Roof / Wall Detail 1:5

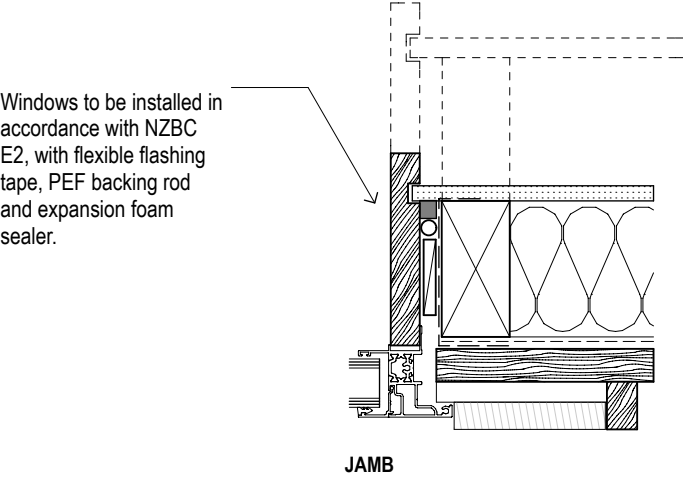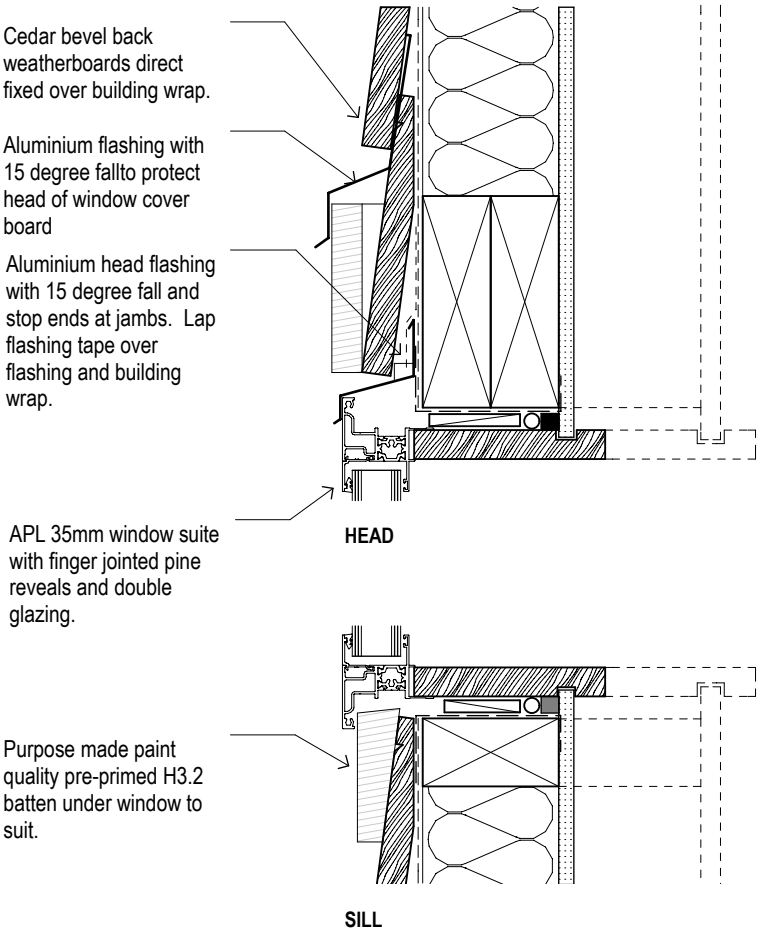


D-04 Window Details 1:5

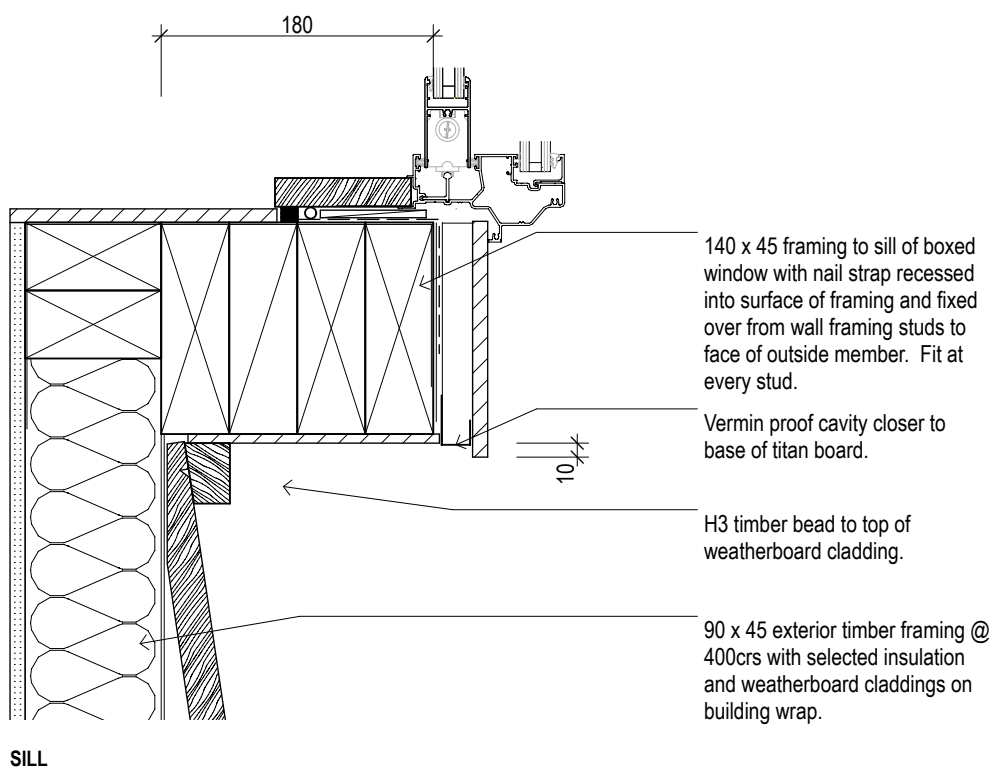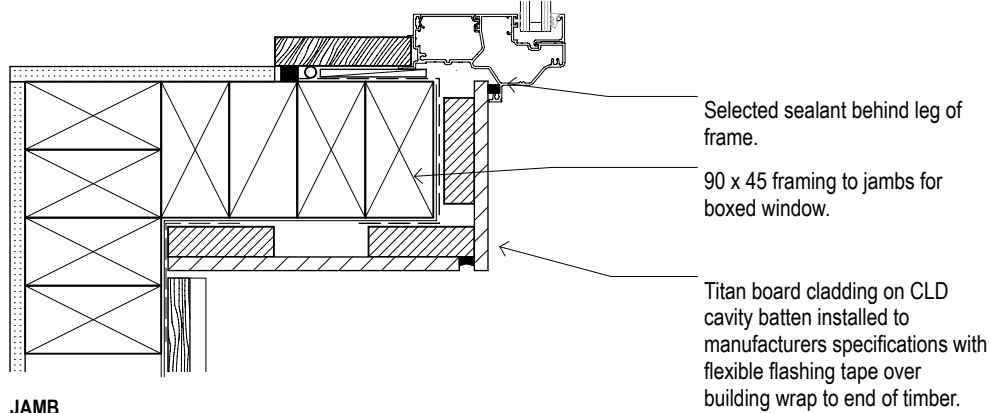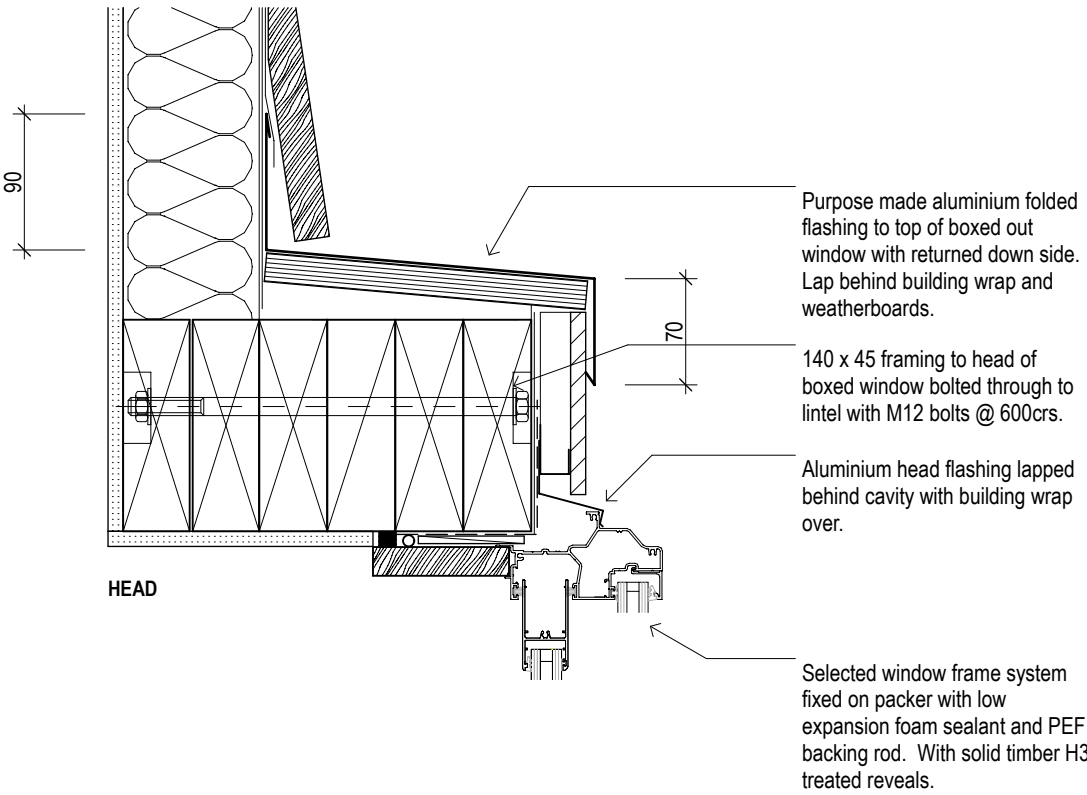

D-05 Window Boxed Detail 1:5

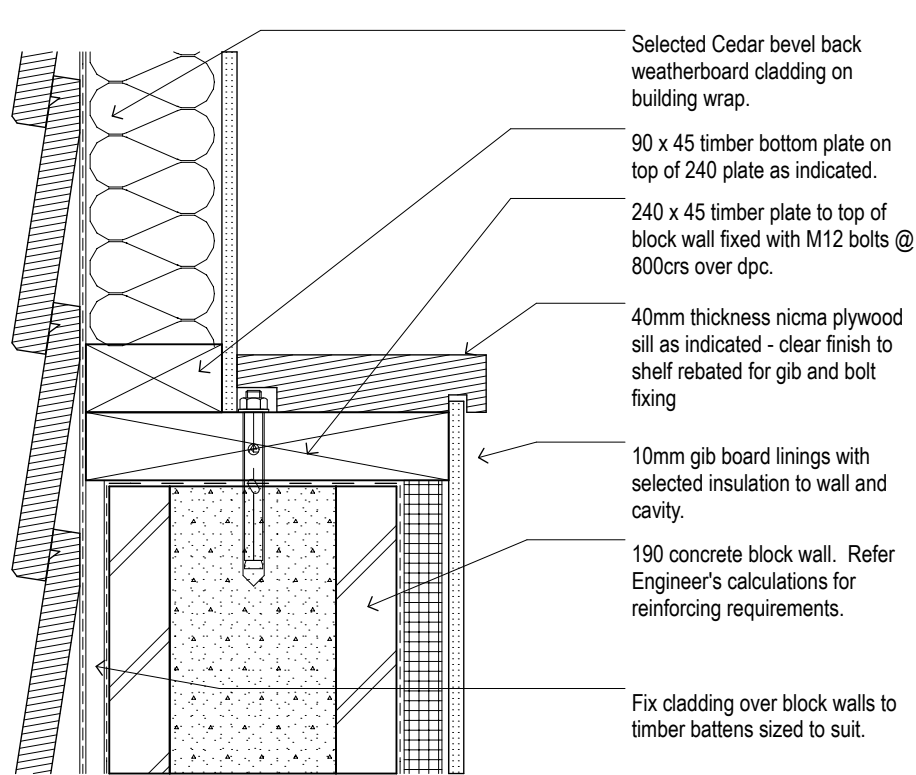

D-06 Conc. Wall / Timber Wall Junct 1:5

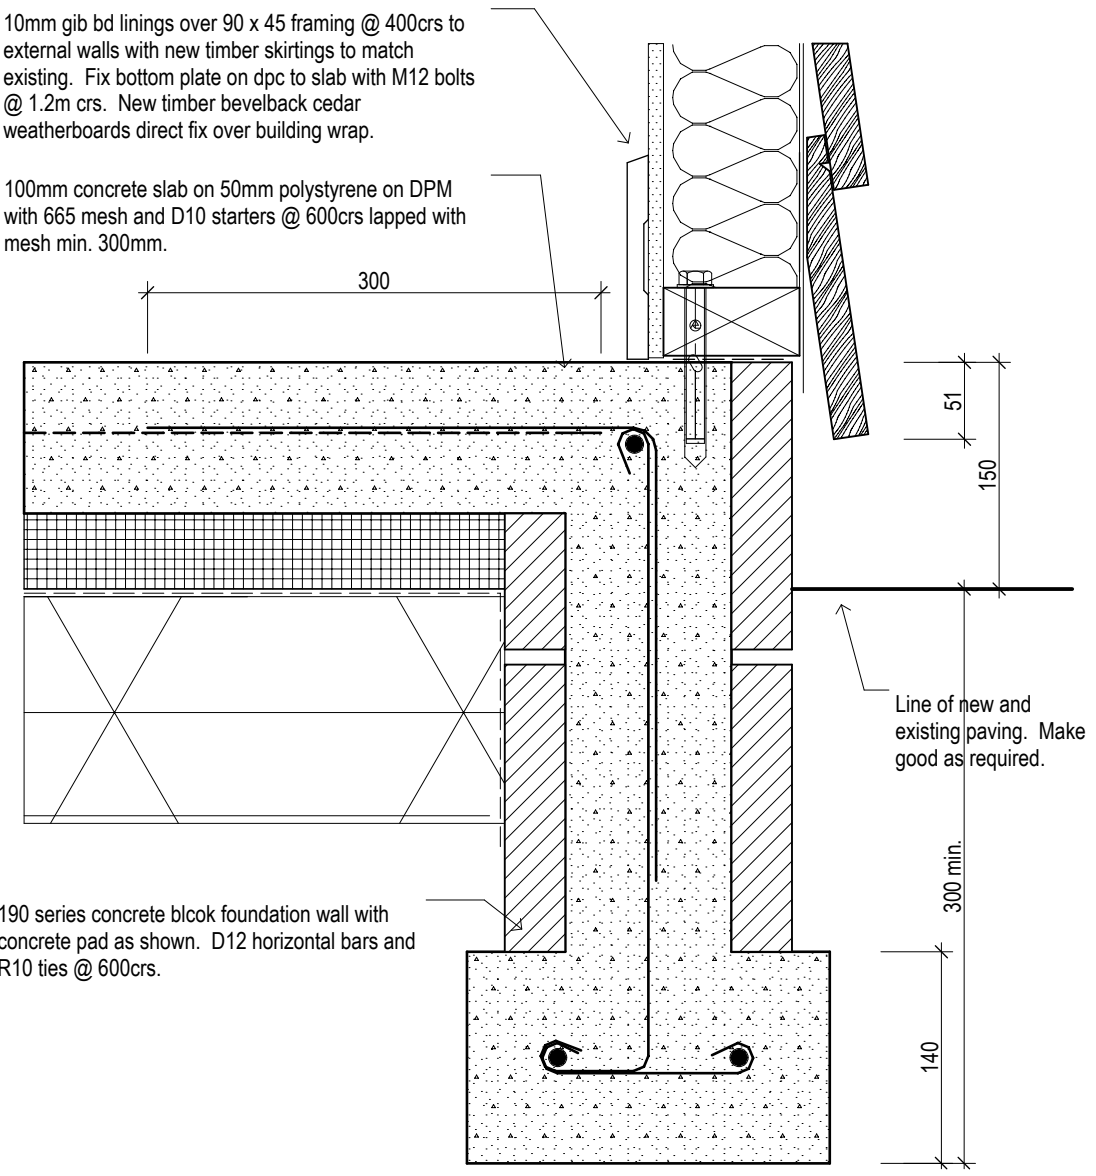

D-07 Conc. Block / Timber Wall Junct 1:5



Note:
Construction and design of balustrade shall be in accordance with NZBC Clause B1 - Timber Barriers



KEY TO ELECTRICAL PLANS

2

New

2

Existing to remain

2

Existing to be removed / relocated

⊗

Surface Mounted / Pendant Light Fitting

⊗

Feature Pendant Light Fitting

⊗

Wall Light Fitting

⊗

Exterior Wall Light Fitting

⊗

Exterior Motion Sensor Light Fitting

⊗

LED Wall Mounted Stair Light Fitting

—

Fluorescent Light Fitting

2

2-Gang Switch

2

2-Way Switch

■

Meter Board

■

Distribution Board

2

Double Power Point

○

Blank

RCD-2

RCD Protected Double Power Point

HTR

Heated Towel Rail Power Point

HP

Panel Heater Power Point

HT

Under Tile Heating Panel

▼

Phone / Data

tv


TV / Sky

Ⓜ

Alarm Panel


Ⓜ

Thermostat

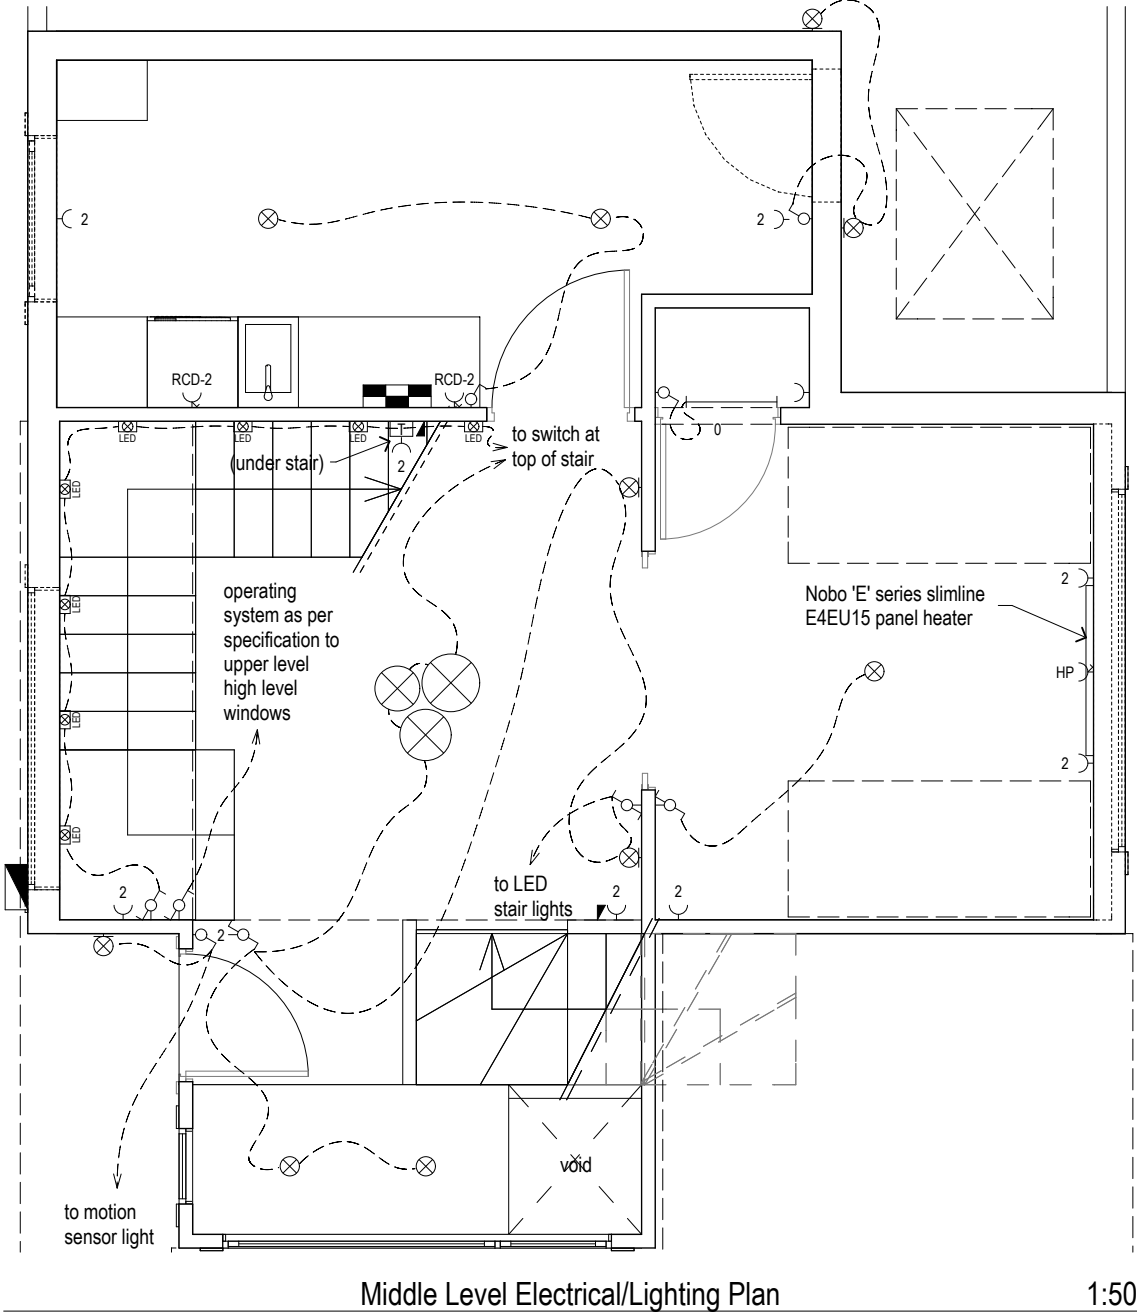


Middle Level Electrical/Lighting Plan

1:50

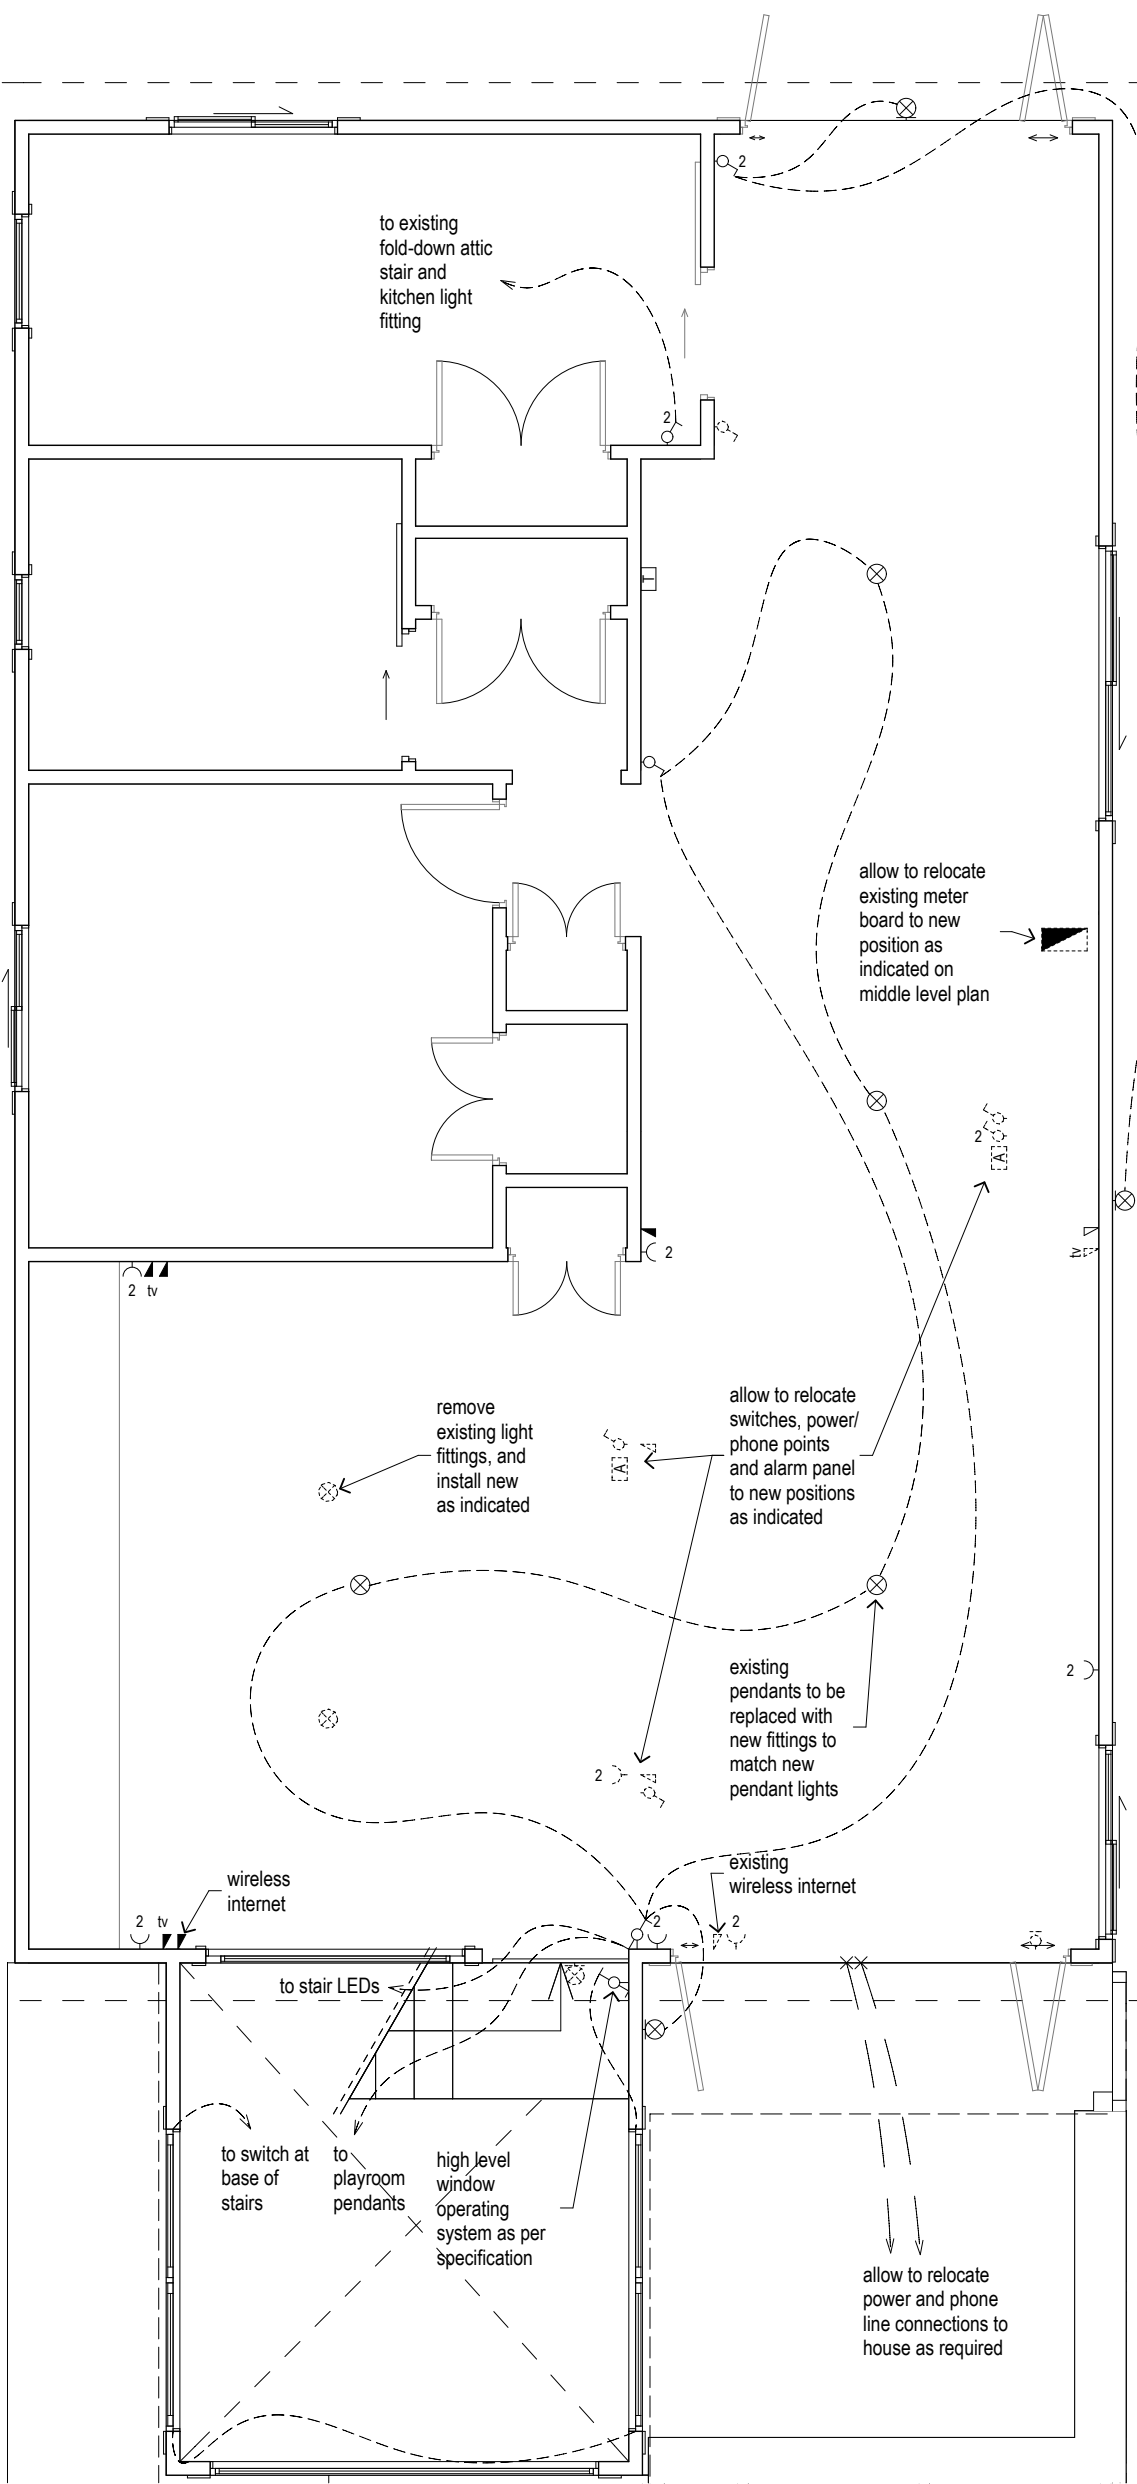


Upper Level Electrical Plan

1:50

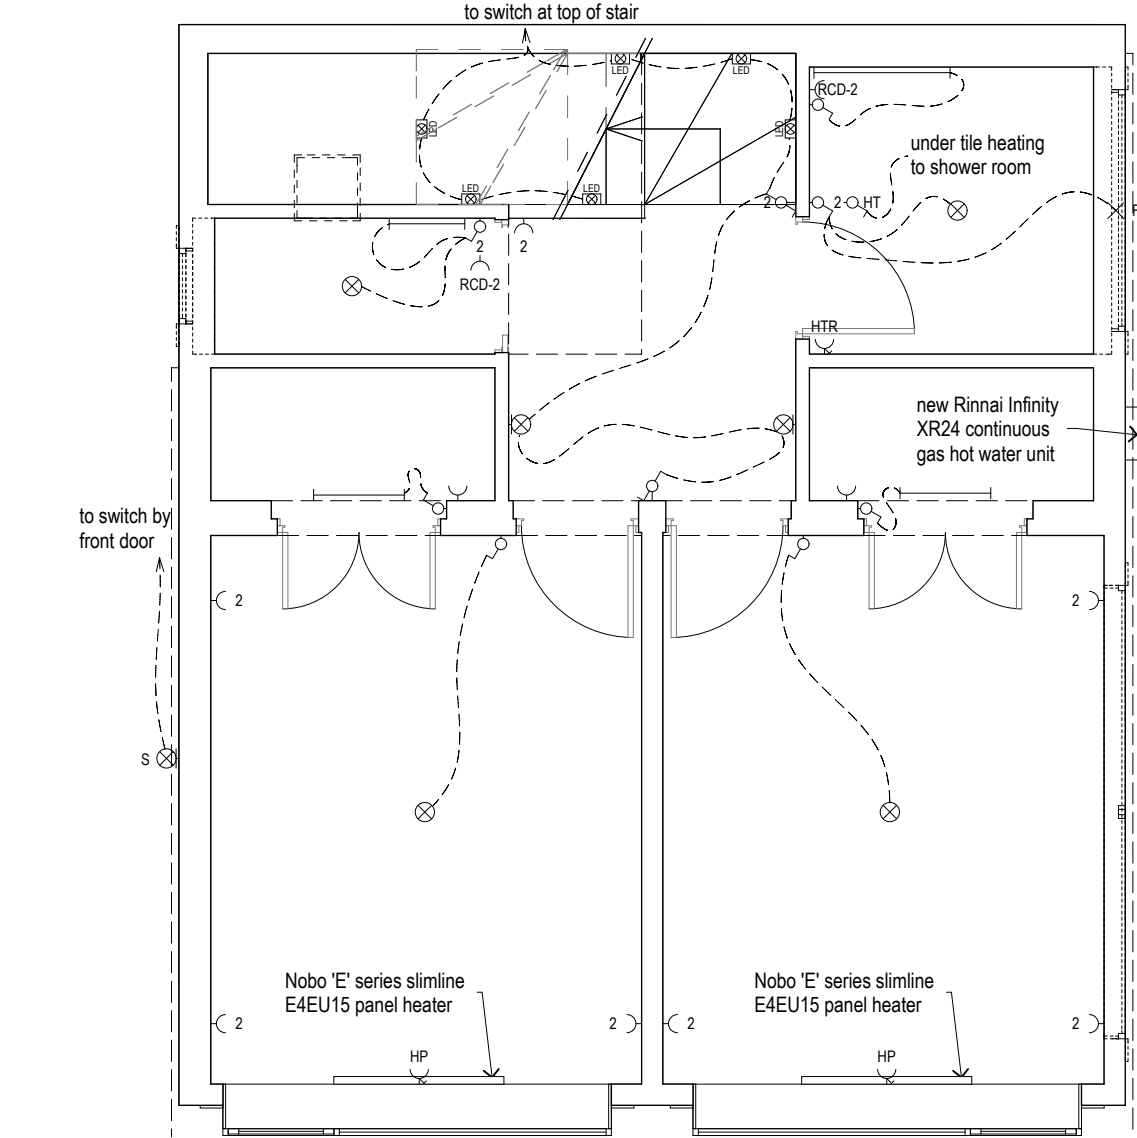

Lower Level Electrical/Lighting Plan

1:50

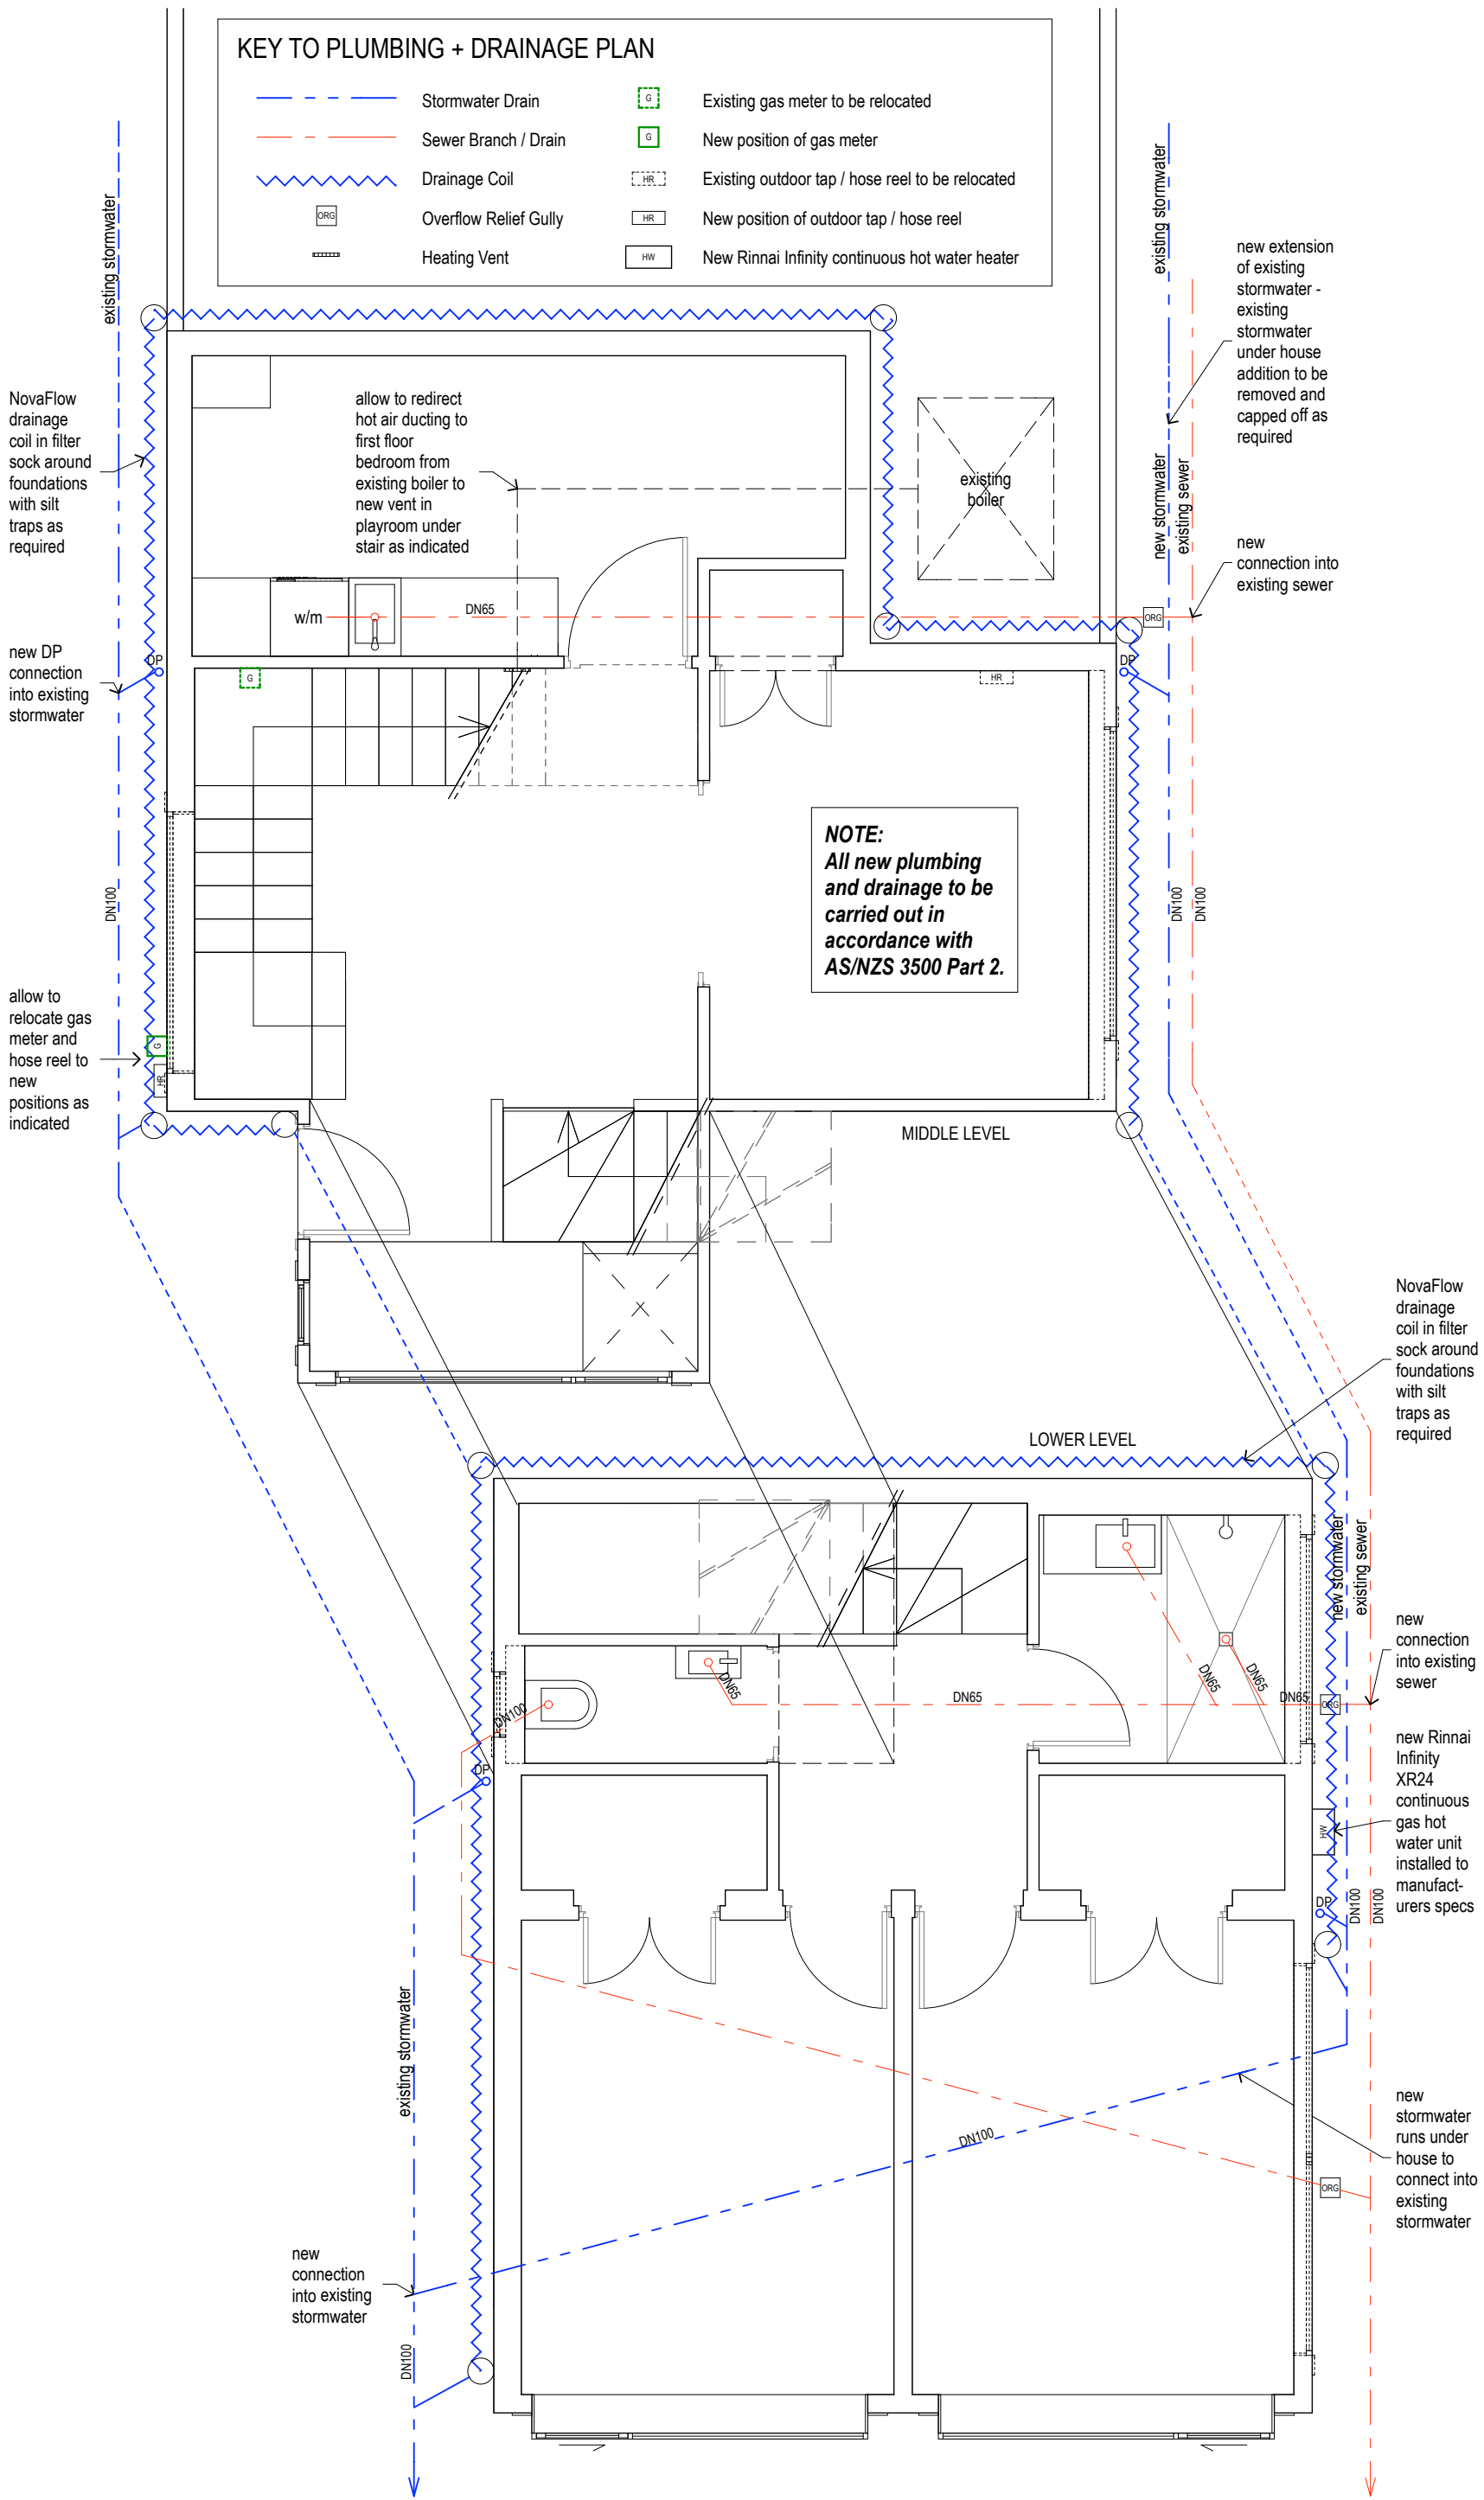

NOTE:
All new plumbing and drainage to be carried out in accordance with AS/NZS 3500 Part 2.


Lower / Middle Level Plumbing Plan

1:50


void

architecture research urbanism


www.voidarchitecture.co.nz
unit 104/105, 106/107, 108/109, 2174/2175, 2176/

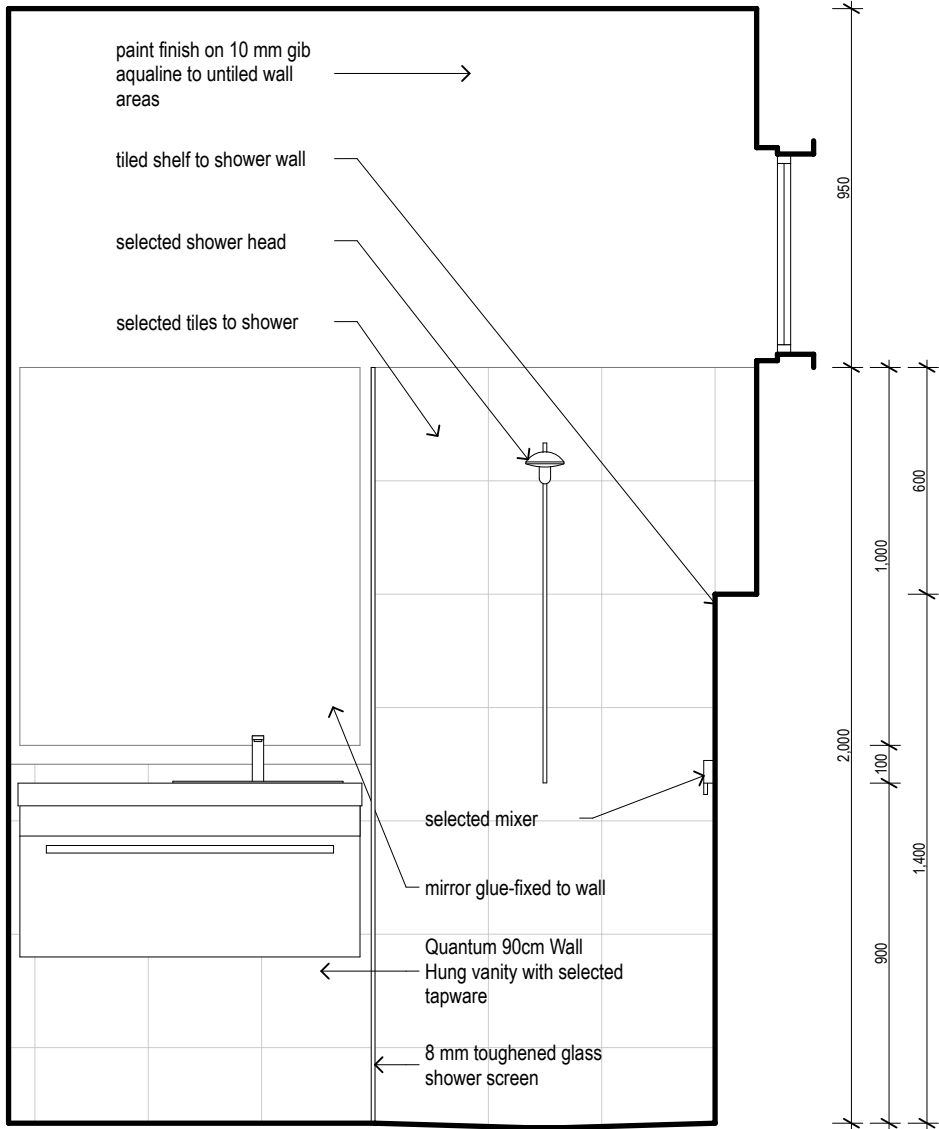


Shower Room Interior Elevation - East 1:20

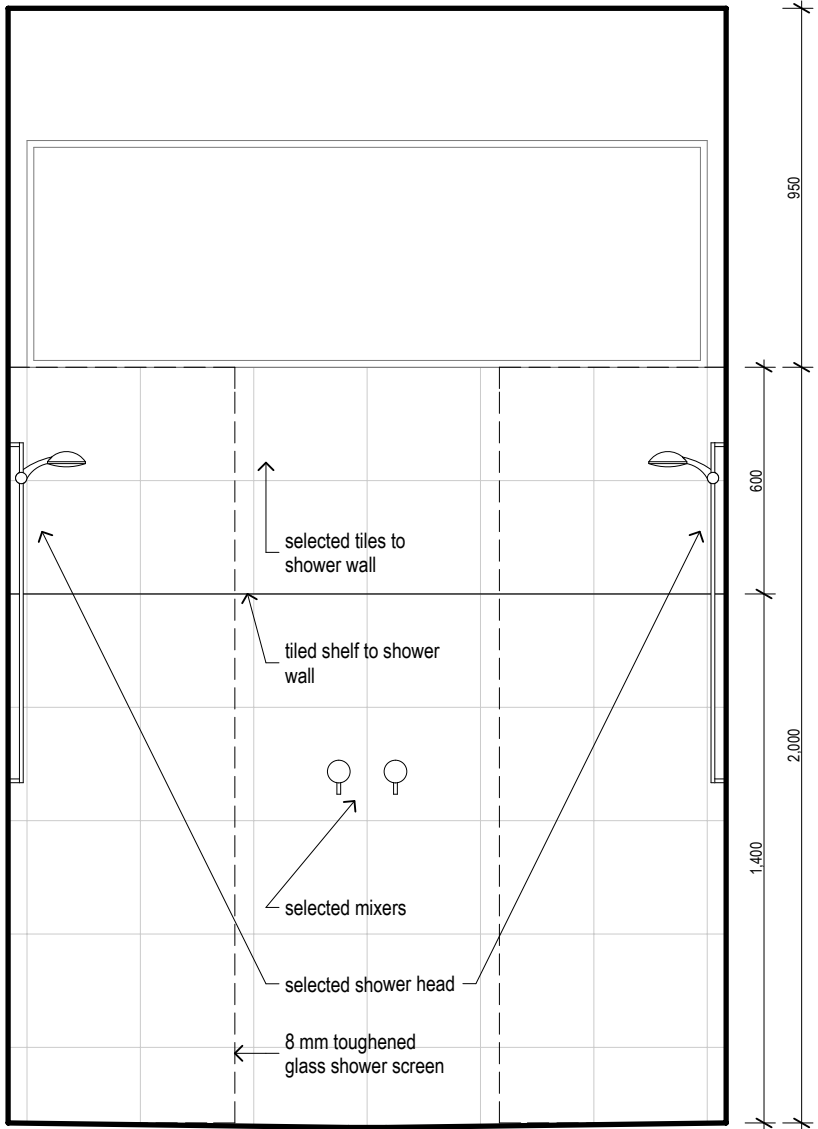


Shower Room Interior Elevation - South 1:20

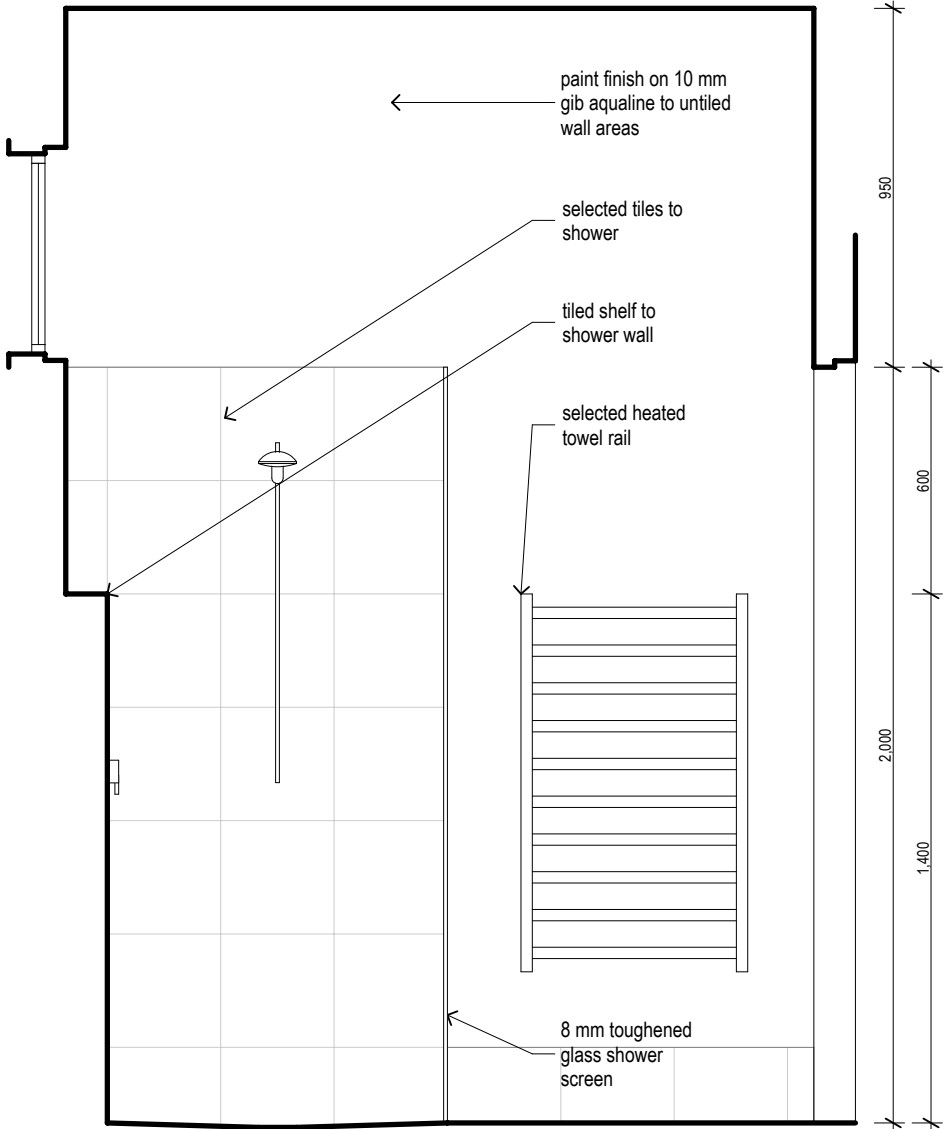


Shower Room Interior Elevation - West 1:20

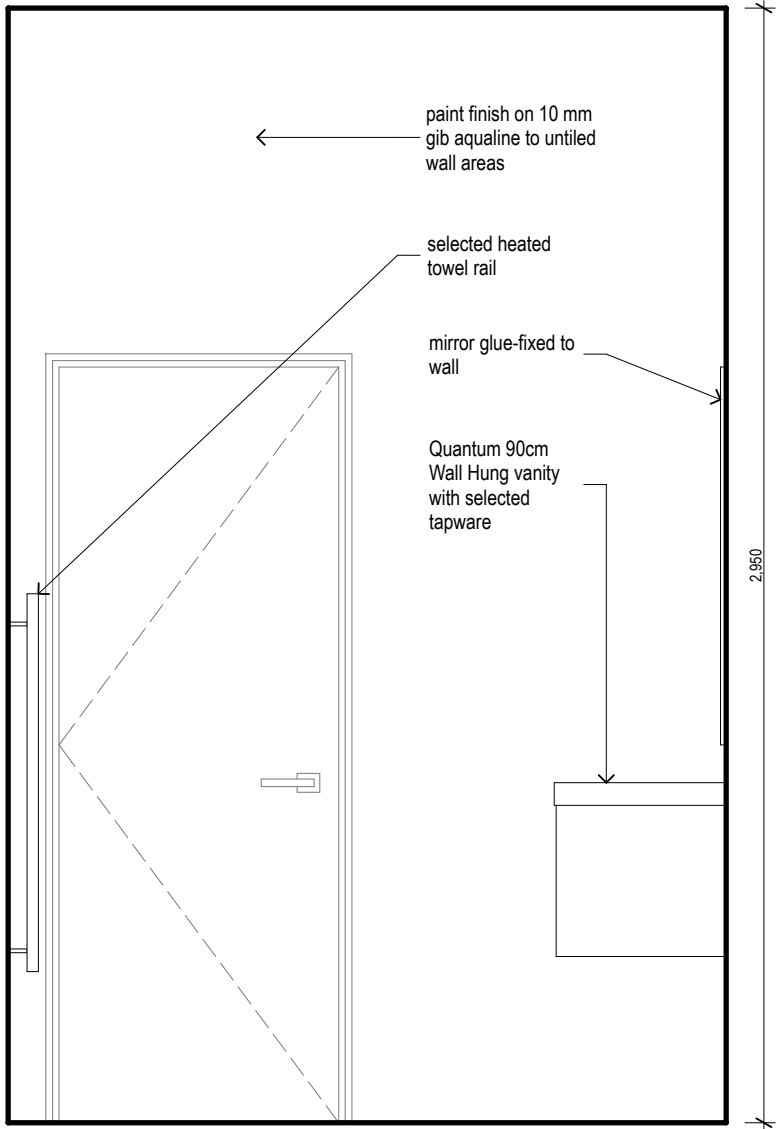


Shower Room Interior Elevation - North 1:20

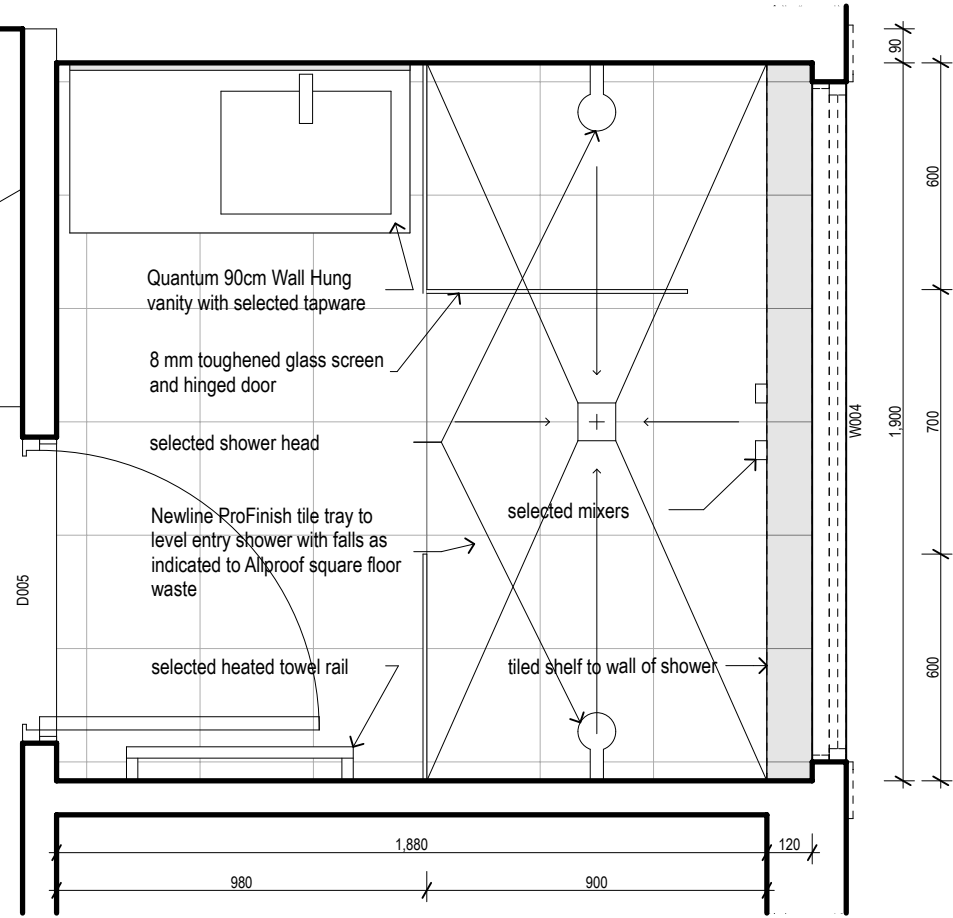


Shower Room Plan 1:20

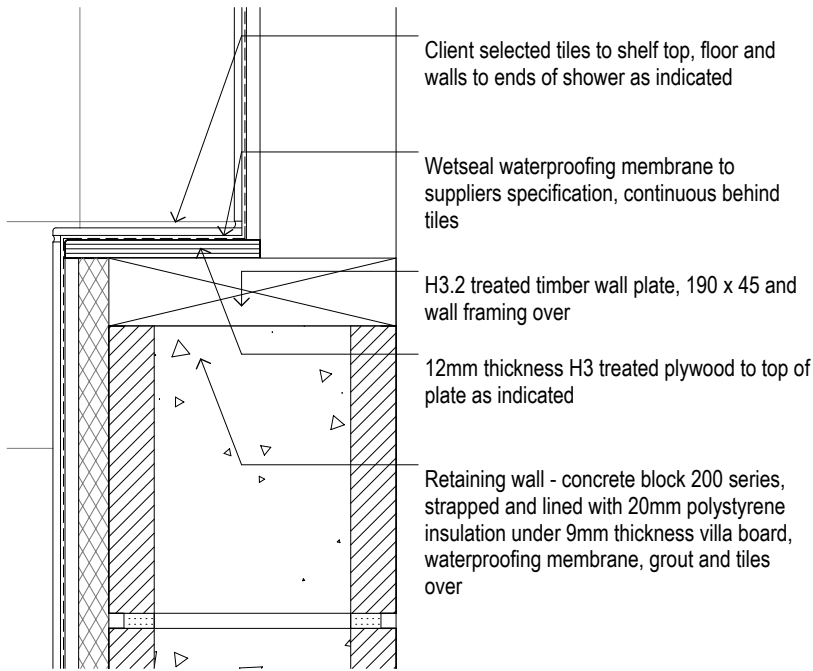


D-11 Shower Ledge Detail 1:5

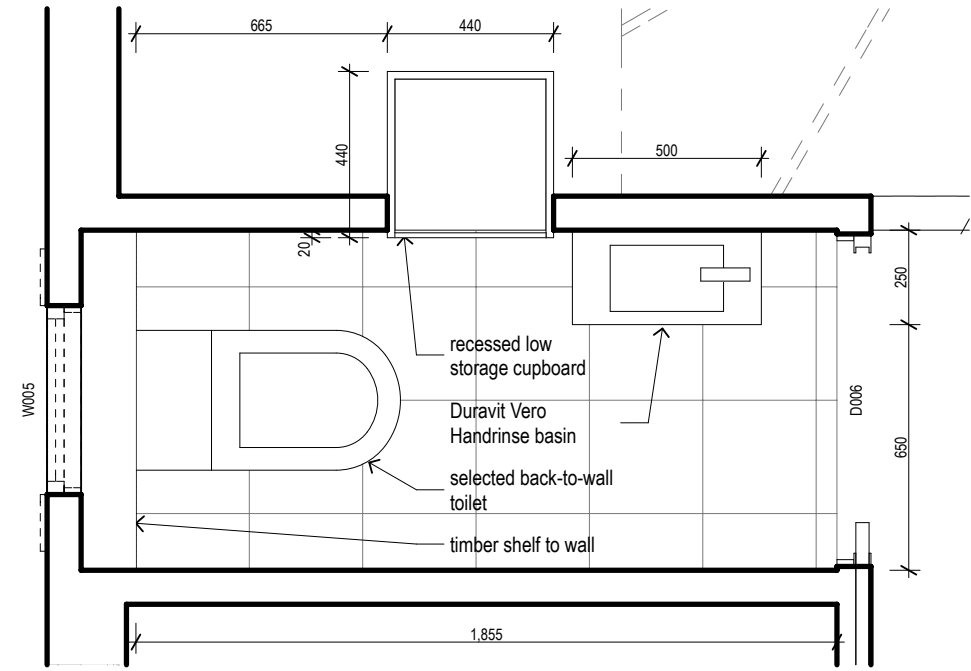


WC Plan 1:20

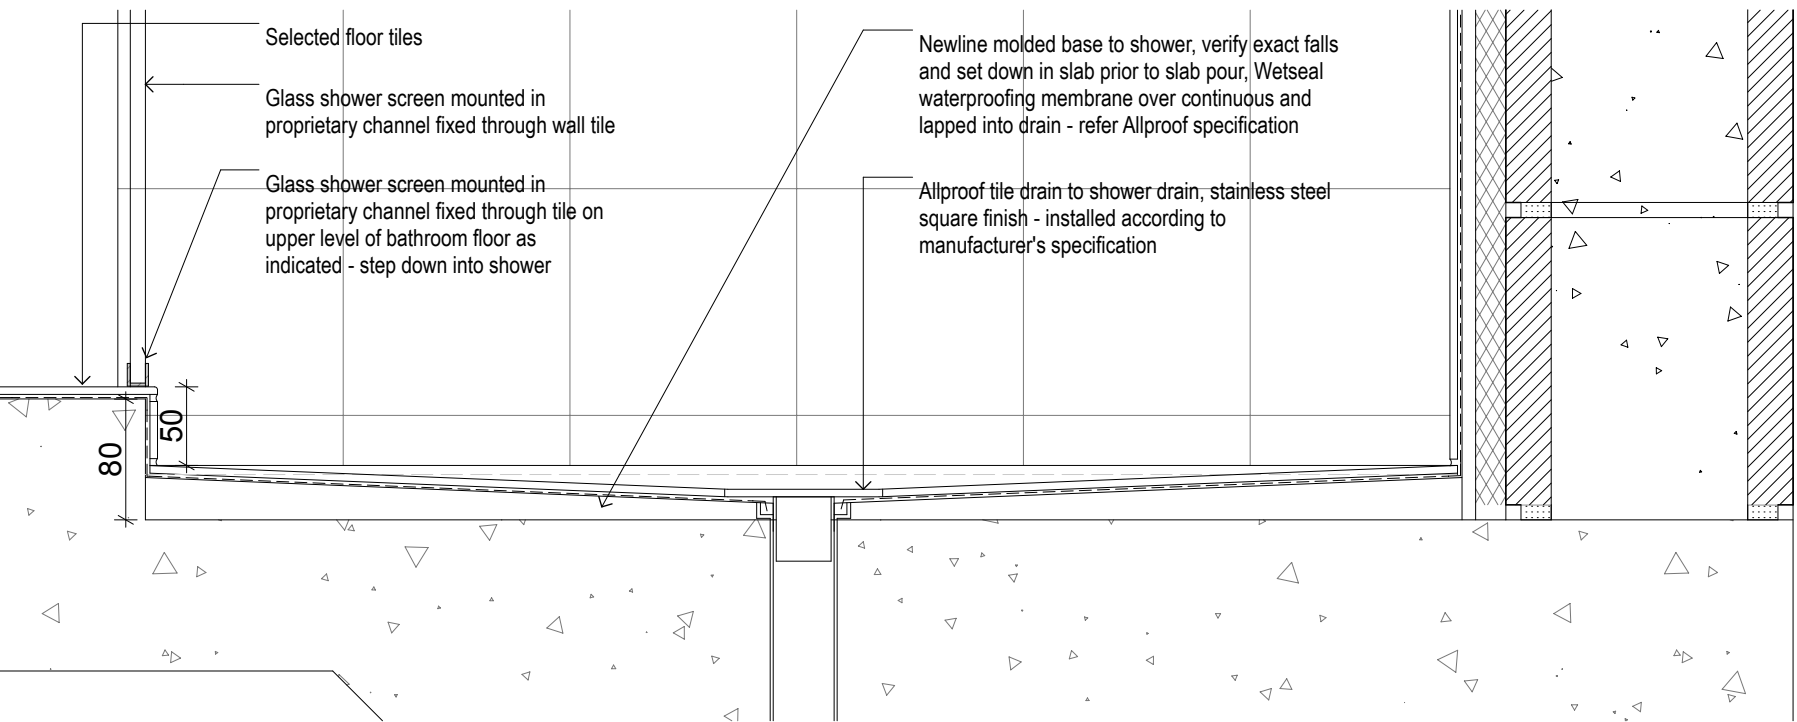

D-12 Shower Base Detail 1:5

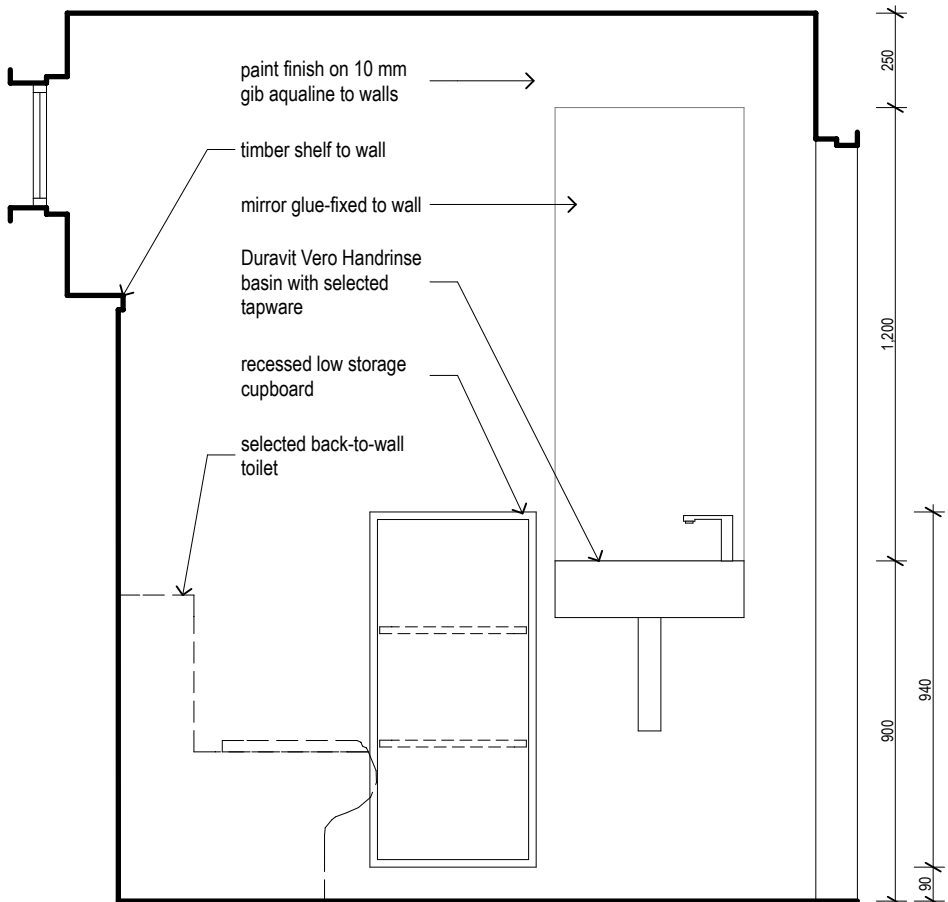


WC Interior Elevation - East 1:20

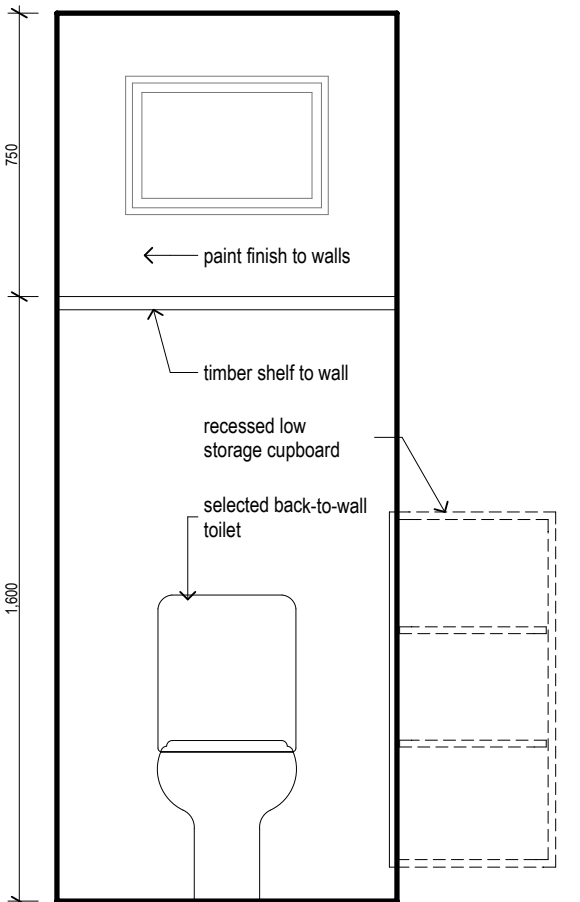


WC Interior Elevation - North 1:20


NEW ALUMINIUM WINDOWS TO
REPLACE EXISTING TIMBER WINDOWS

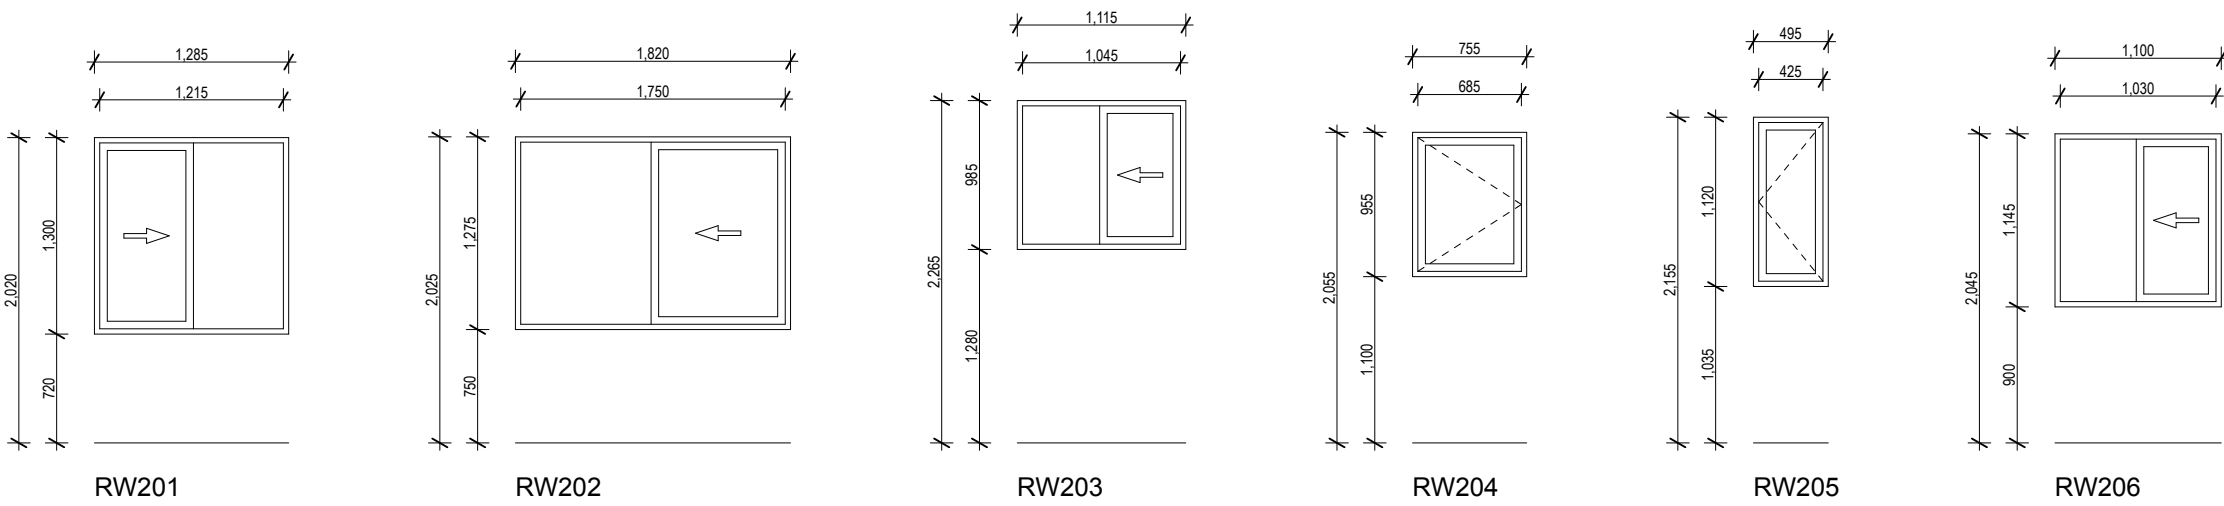

NEW ALUMINIUM
WINDOWS

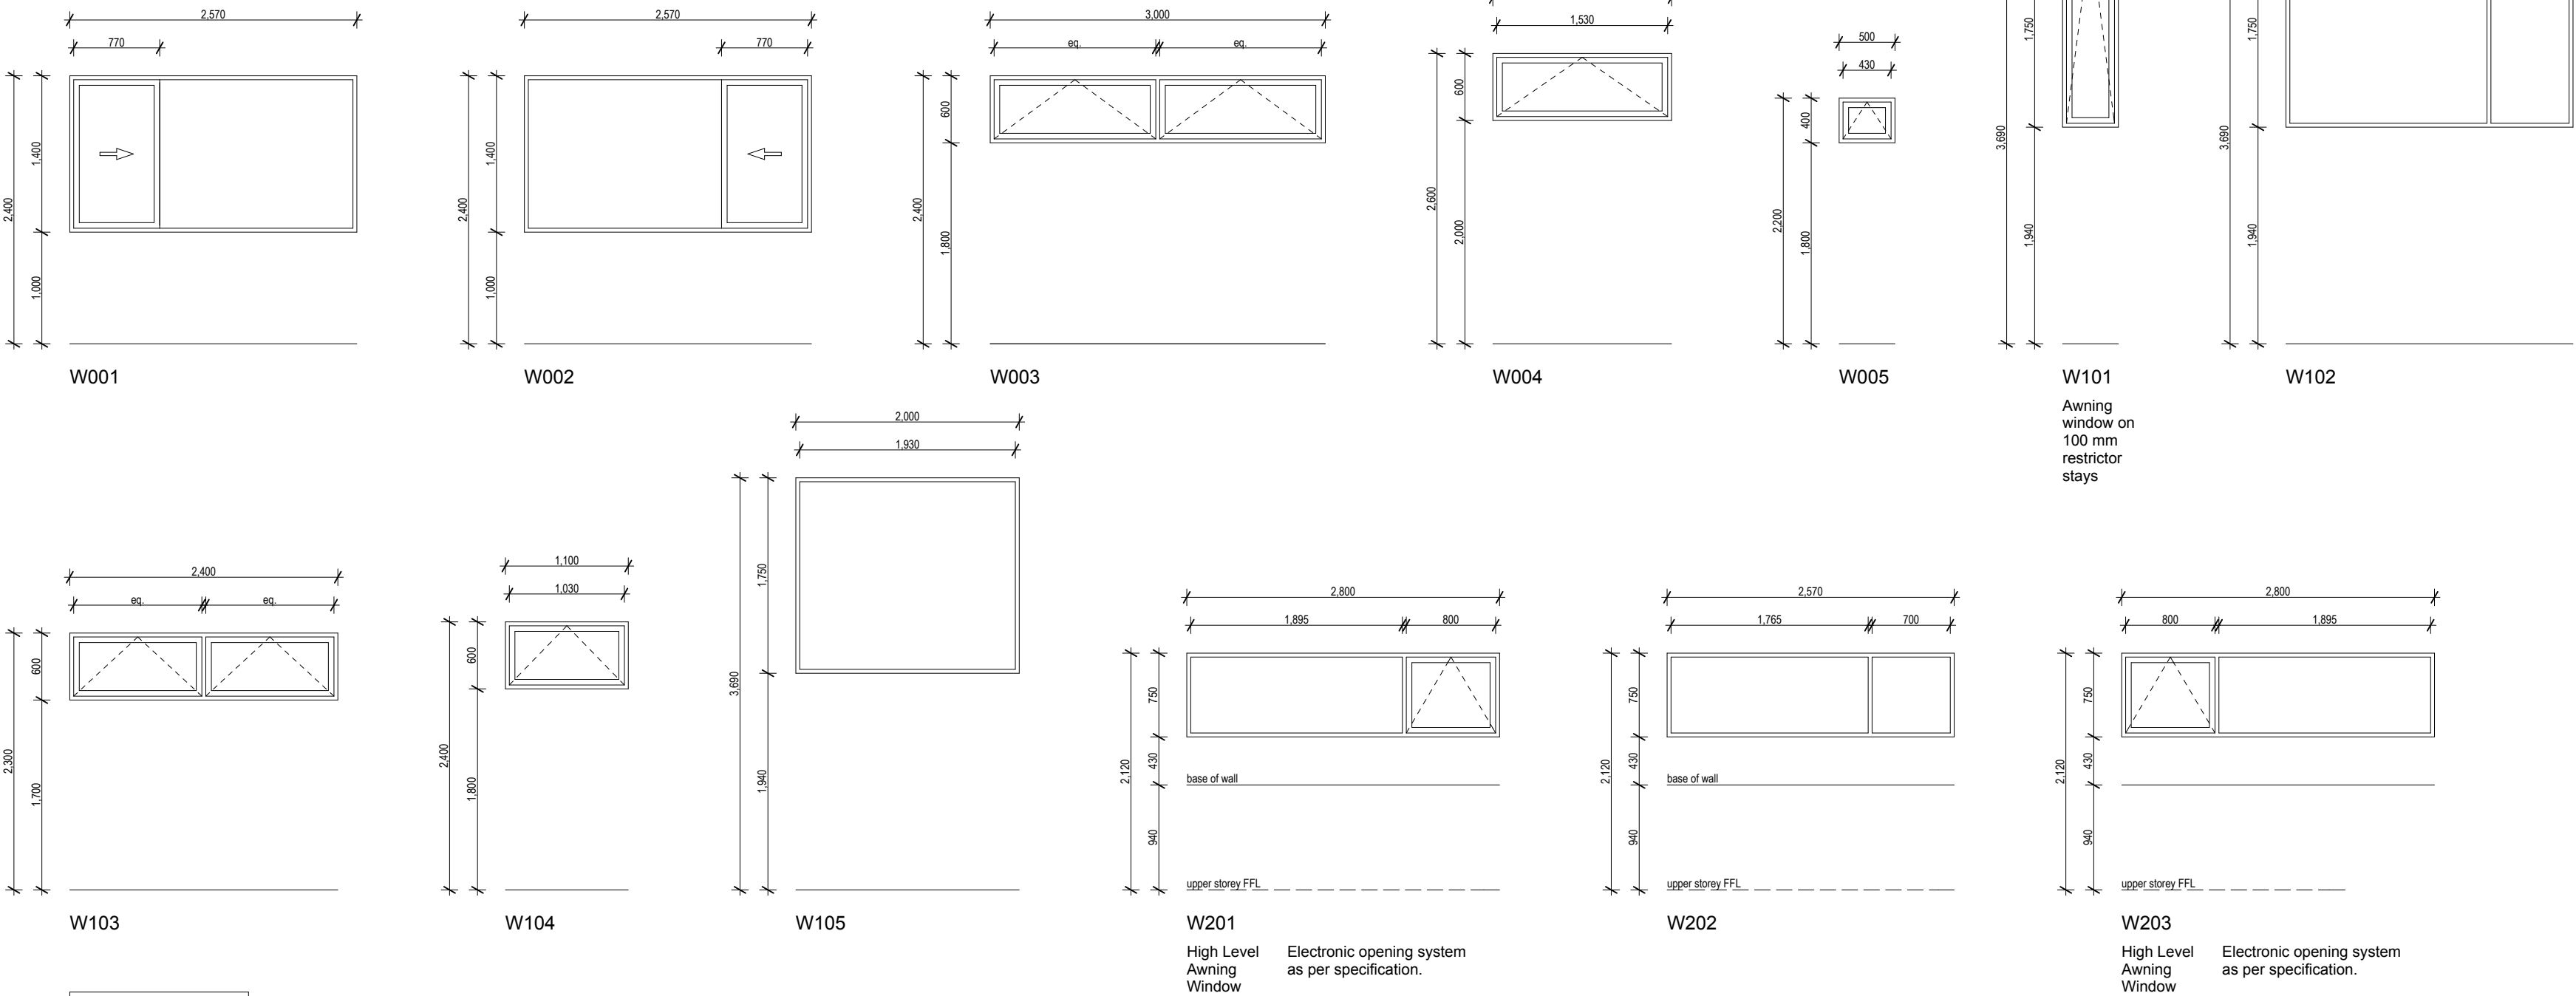


NEW ALUMINIUM
DOORS

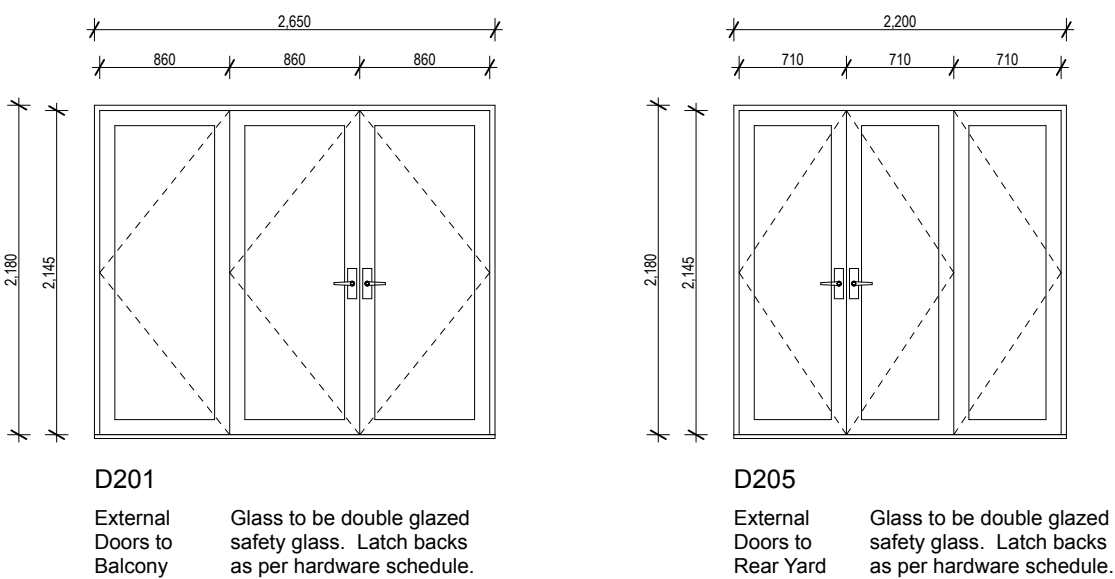

ALUMINIUM JOINERY NOTES

All aluminium joinery to be double glazed APL 35 mm series with 25 micron silver anodised finish. Hardware to be Miro range colourmatched to windows.

EXTERNAL TIMBER DOORS

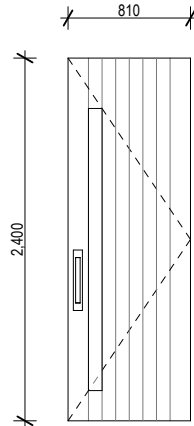

D101
Front Door

refer window schedule for aluminium door + window joinery

D201
External Door to Balcony


refer window schedule for aluminium door + window joinery

D205
External Door to Rear Yard


NOTES: EXTERNAL TIMBER DOORS

Front door to be Renall Doors Solid V Lite or similar solid core paint quality cedar door with selected paint finish, set in timber frame.
Selected handles to be client supplied.


INTERNAL TIMBER DOORS

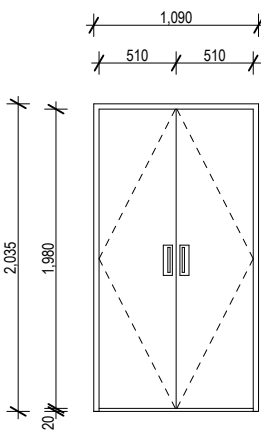


D001
Bed 1 W/R Doors

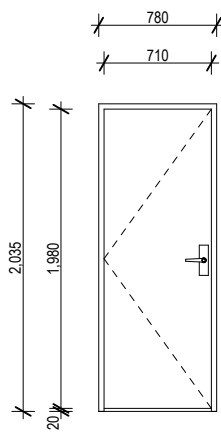


D002
Bed 1 Door

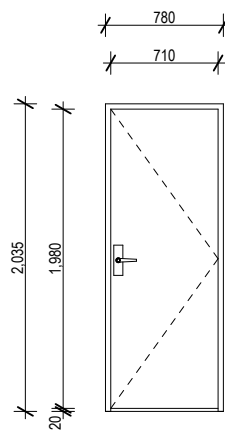


D003
Bed 2 Door

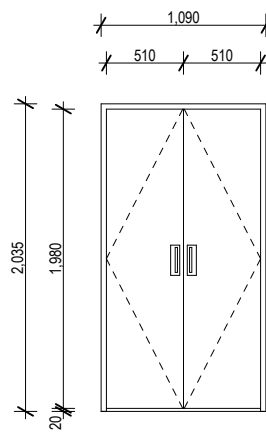

D004
Bed 2 W/R Doors

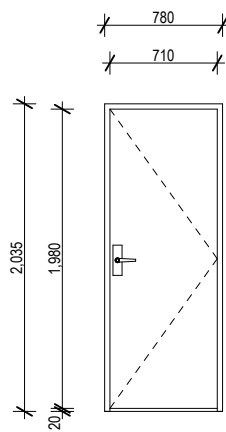


D005
Shower Room Door

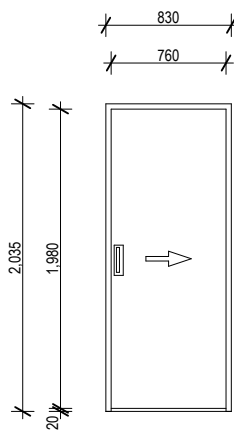

D006
WC Door


NOTES: INTERNAL TIMBER DOORS

Internal doors to be paint quality 40 mm hollow core doors.
Selected handles to be client supplied.

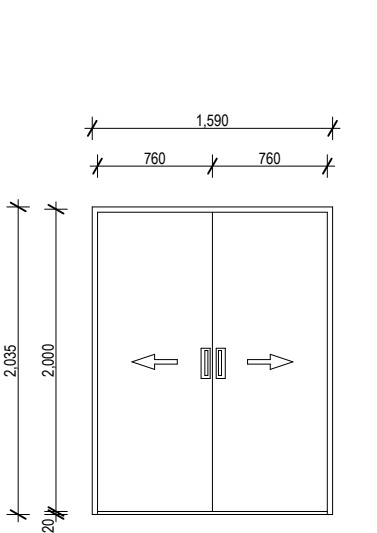


D102
Bed 3 Doors


Surface Sliders

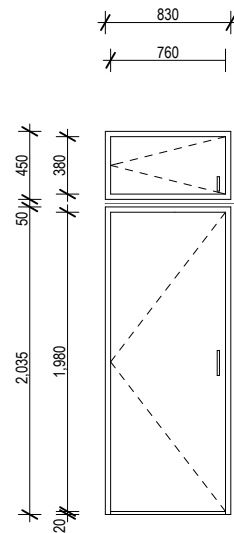


D103
Bed 3 W/R Doors

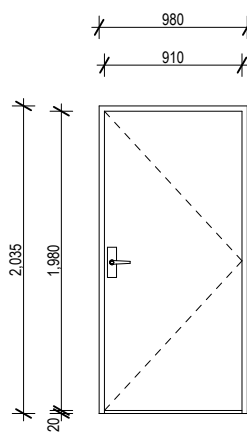


D104
Laundry Door

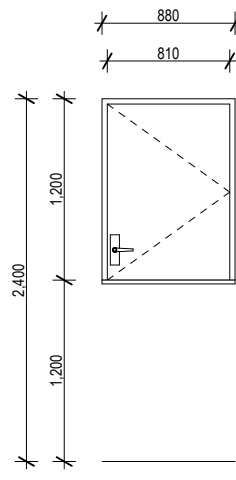


D105
Subfloor Hatch Door

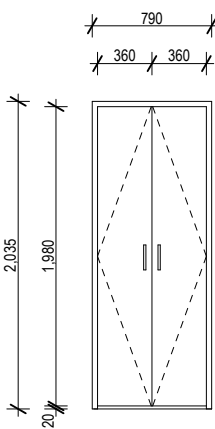

D202
Living Rm Cupboard Doors

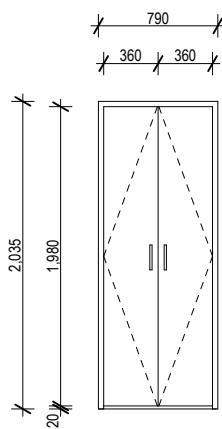

D203
Hall Cupboard Doors

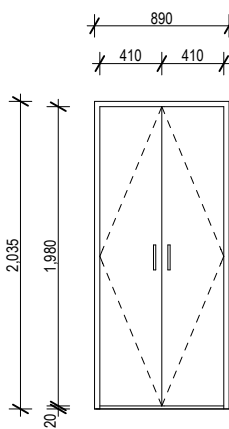

D204
Bed 4 W/R Doors

HARDWARE SCHEDULE

Door Handles (client supplied)		
Lever Handles (Hinged Doors)	D002, D003, D005, D104, D105	5 sets
Pull Handles - lg (Wardrobe Doors)	D001, D004, D103, D202-204	6 pairs
Pull Handles - sm (Wardrobe Doors)	D001, D004, D103	3 pairs
Flush Pull Handles (Cavity Sliders)	D006, D102 (pr)	3
Finger Pulls (Cavity Sliders)	D006, D102 (pr)	3
Catches		
Wardrobe Door Catches	D001, D004, D103 (2pr); D202-204 (1pr)	9 pairs
Door Stops		
Stops for Hinged Doors	D002, D003, D005, D104	4

Front Door hardware (handles, locks, chain etc.) to be client supplied.
Aluminium External Door hardware refer window schedule.