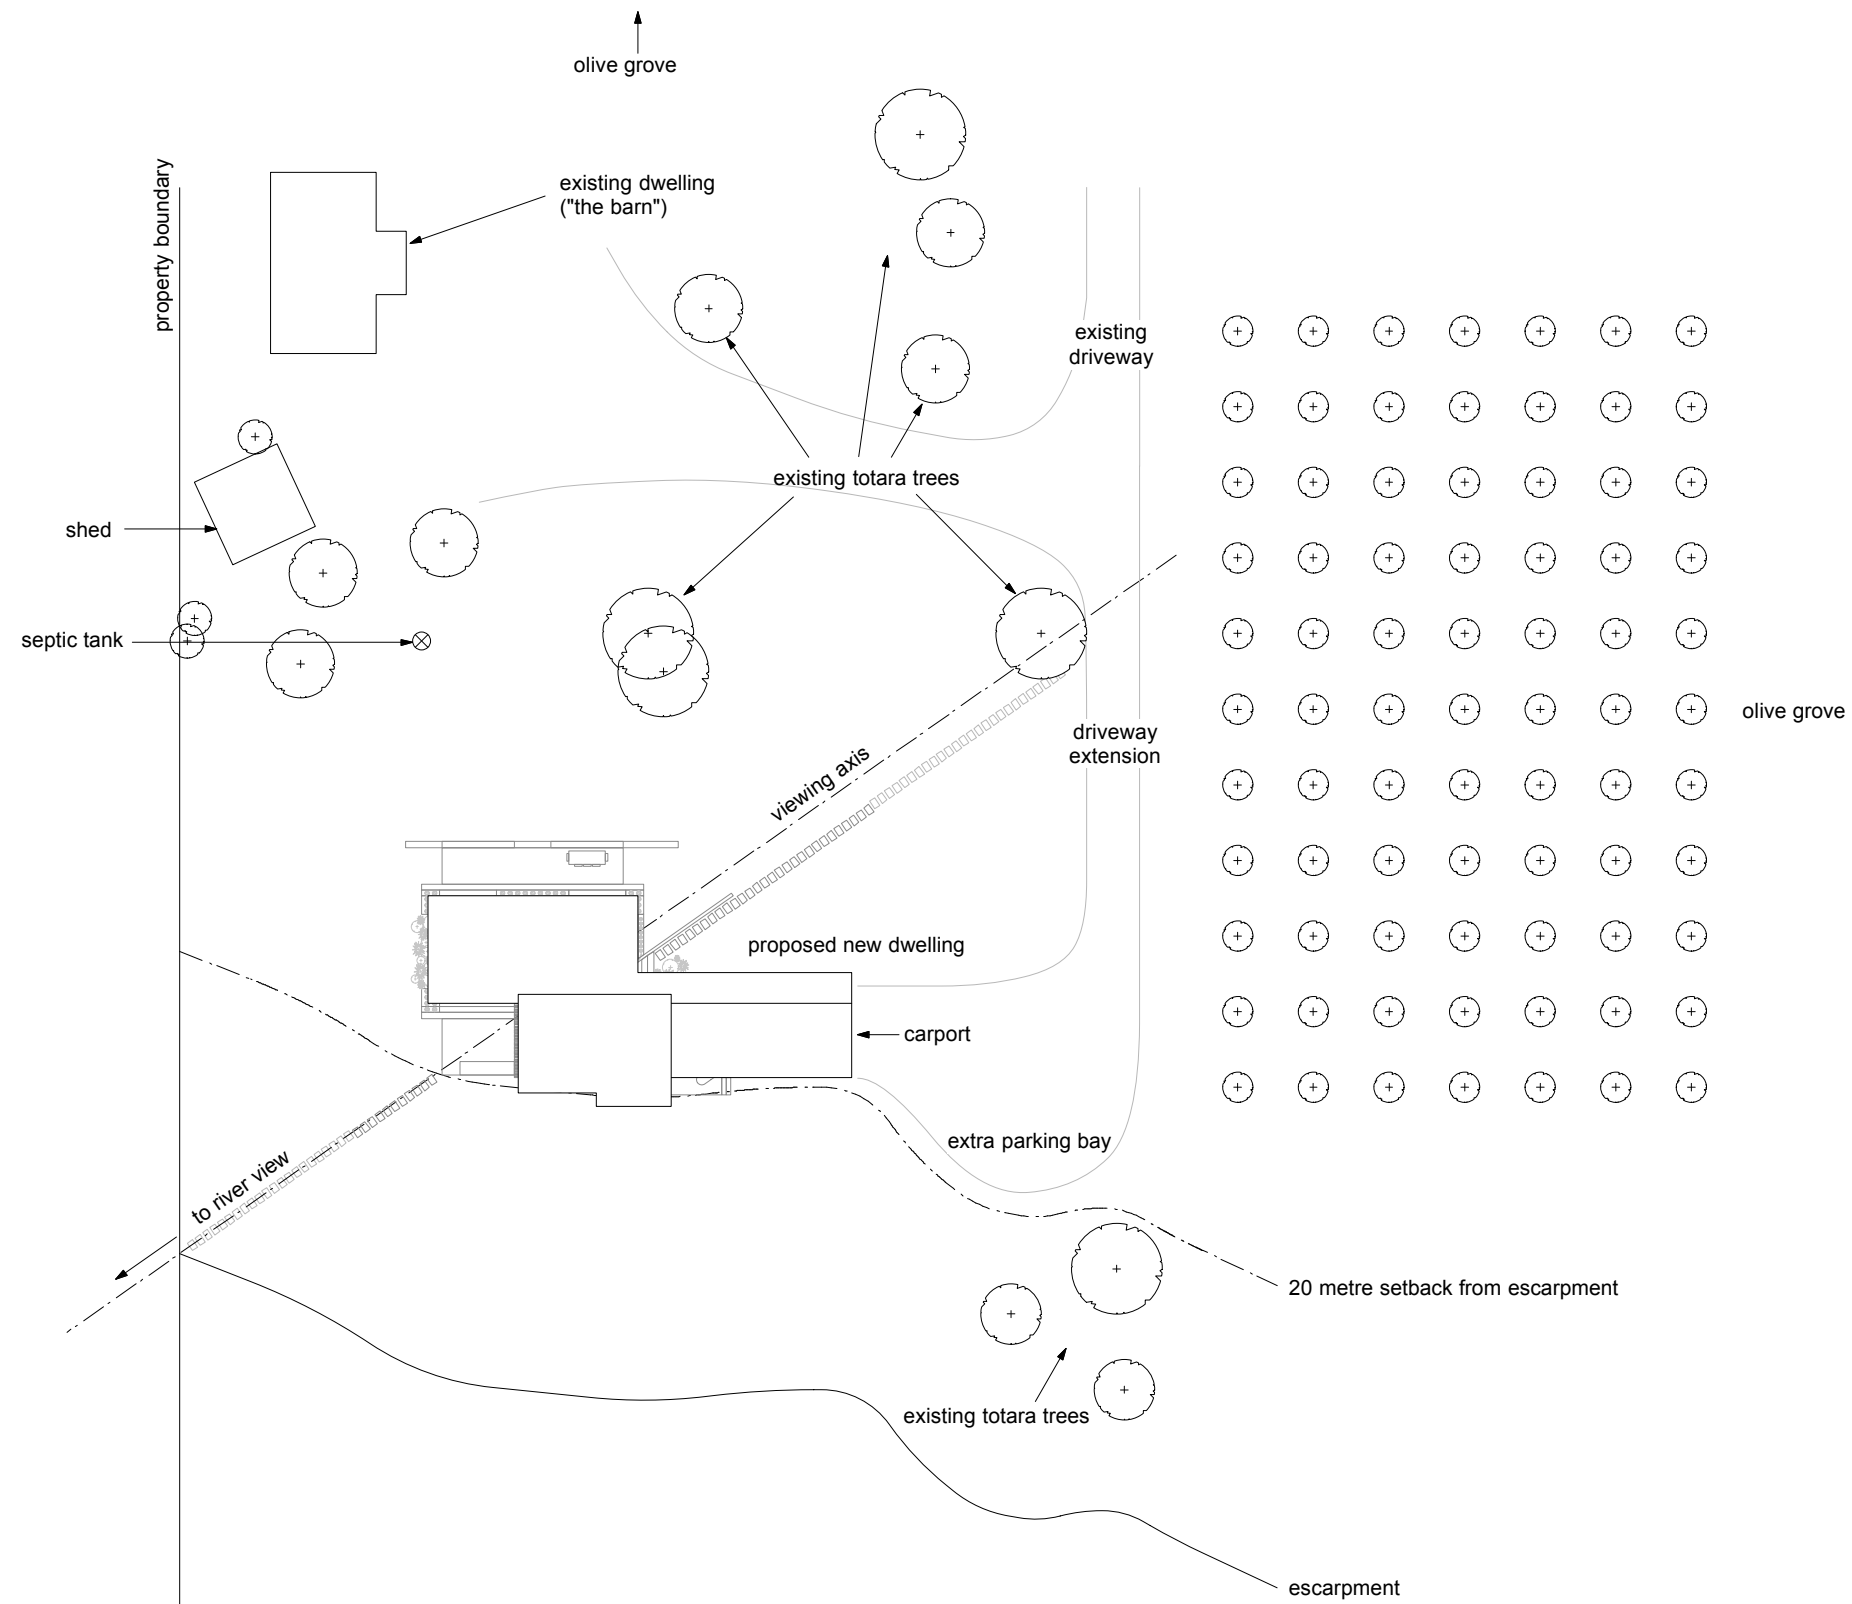


Drawing Title

SITE PLAN

Drawn By

Jennifer Archer

Date

18 DEC. 2007

Scale

1:500

Drawing No.



01 / 06

Design and drawings remain property of the designer. Concept drawings only, not for construction.

Matarawa Grove House, Wairarapa
Design Concept

Client: Gail Powell

Jennifer Archer MBDes **Spatial Designer**
Interior Design + Performance Design
M: 0211187737 E: jladesign@infoegen.net.nz

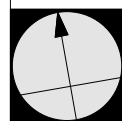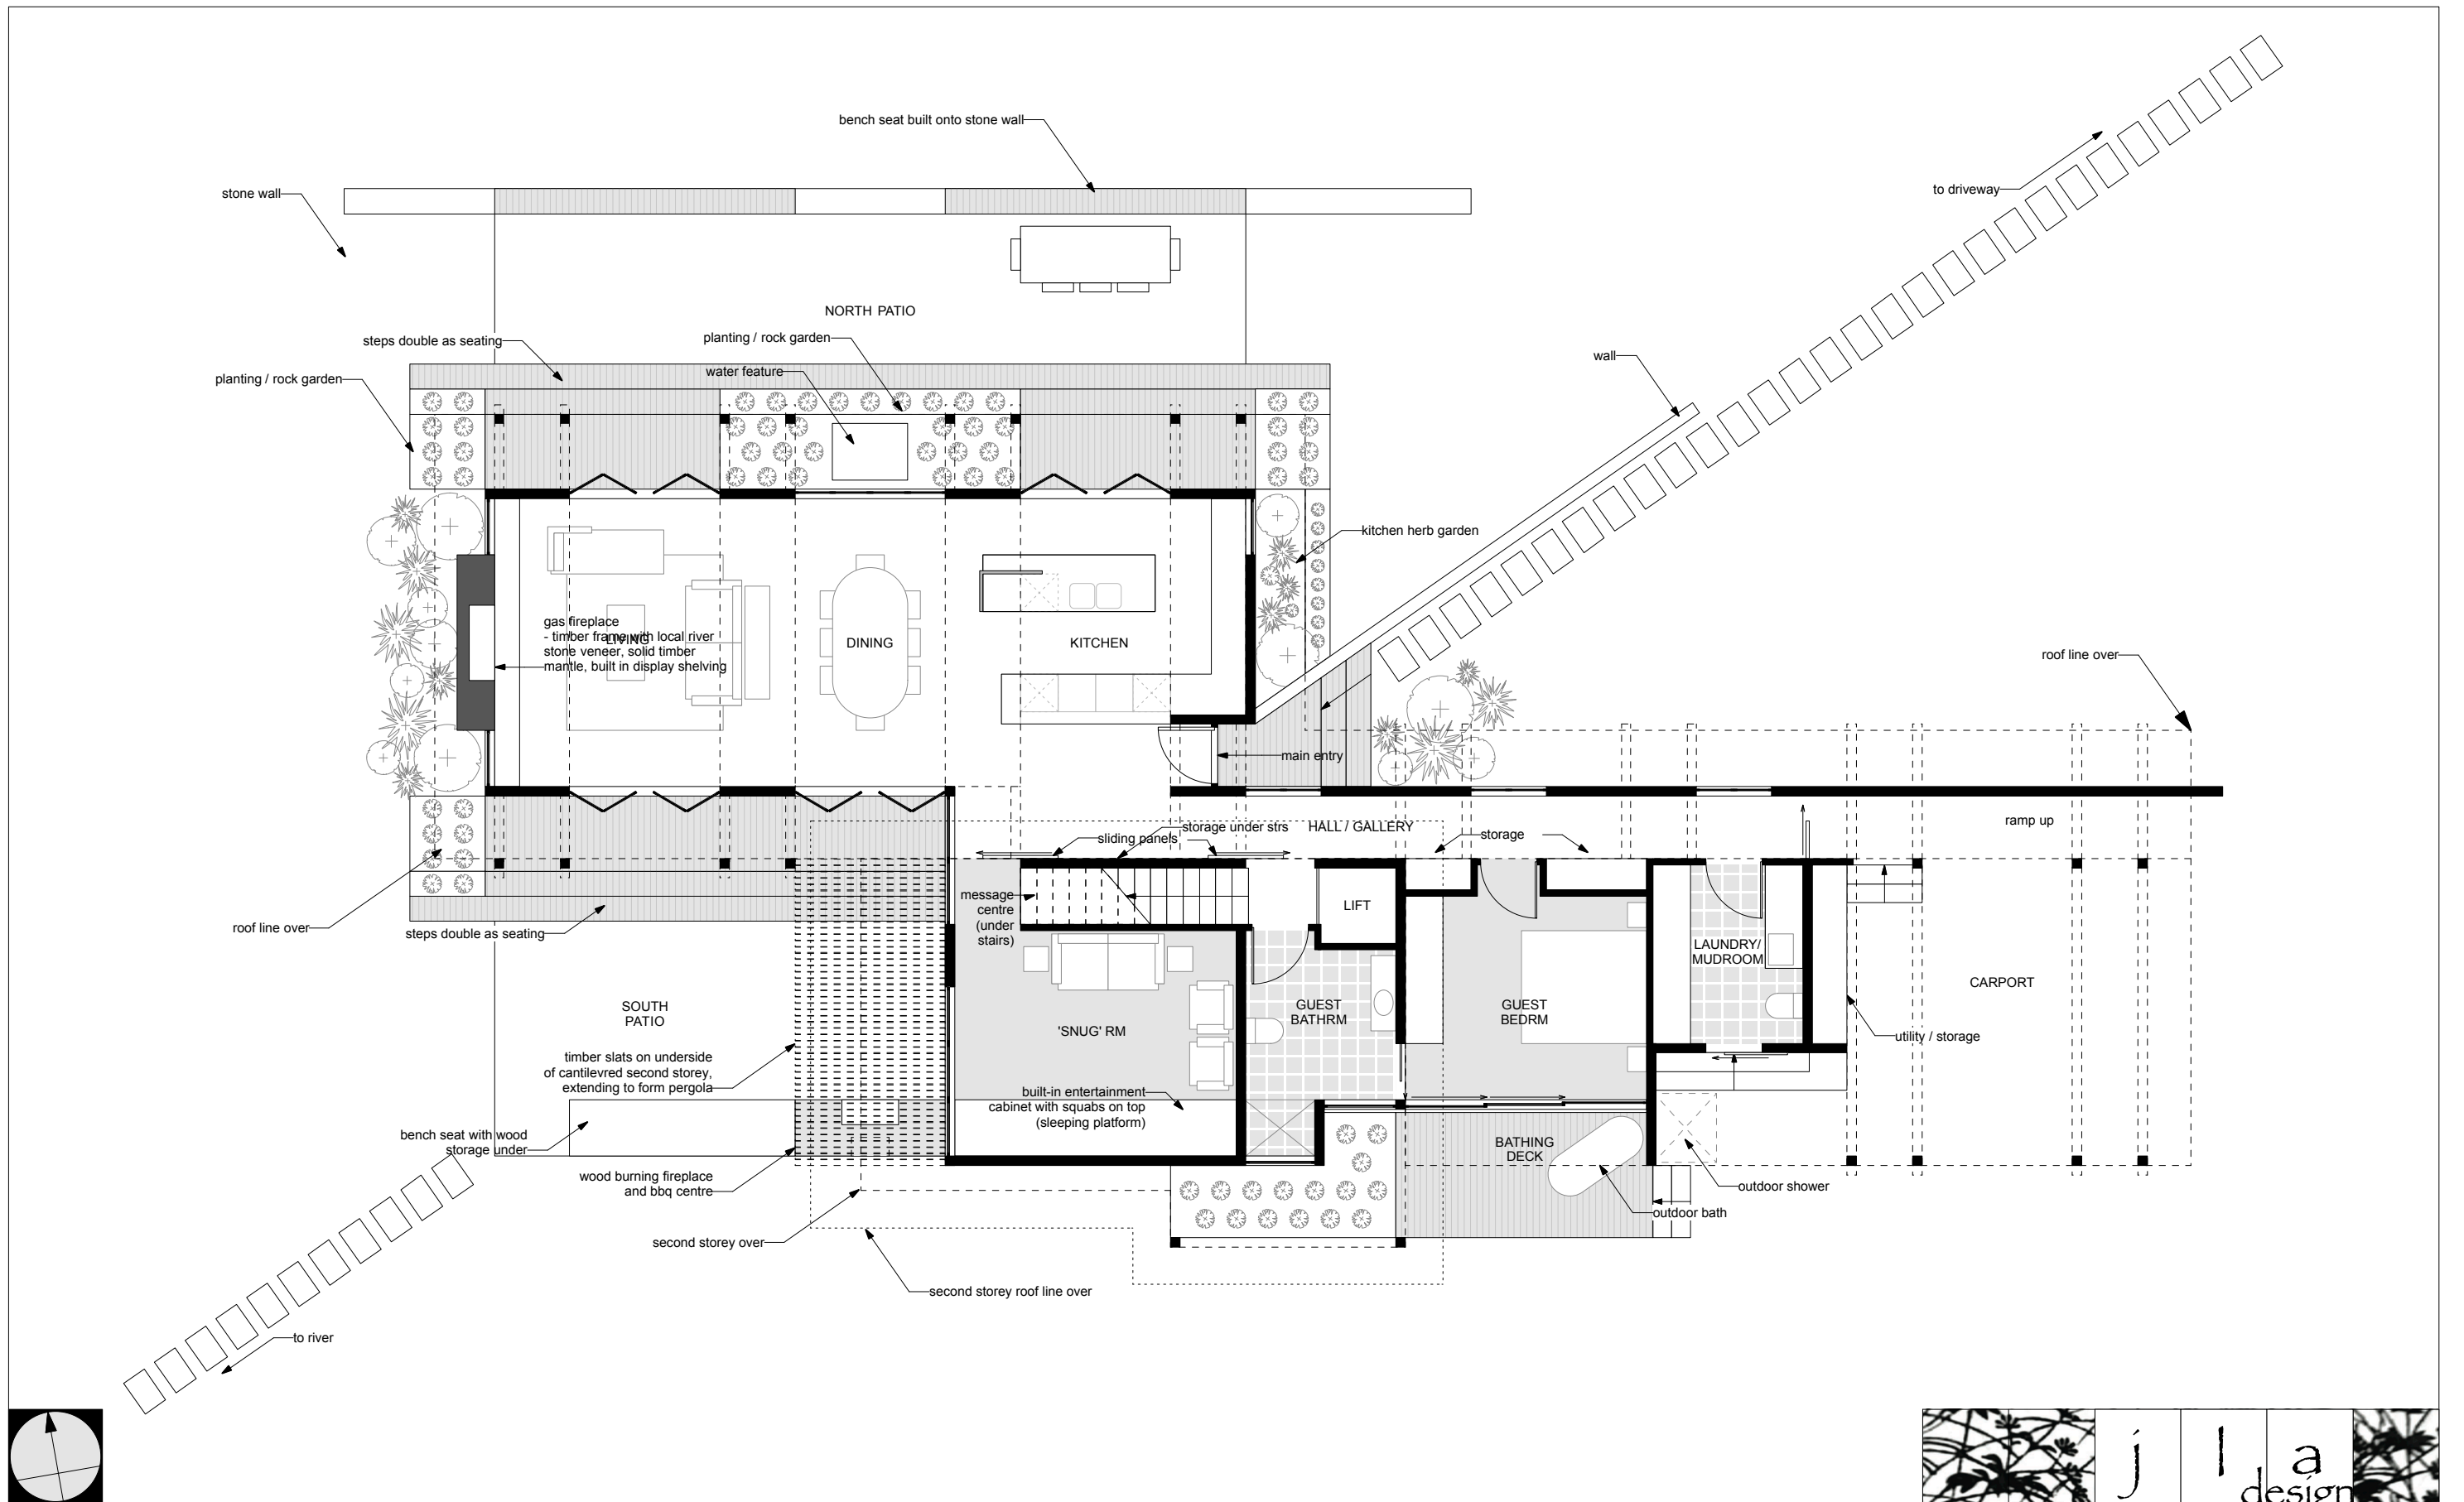



Drawing Title	GROUND FLOOR PLAN	Drawn By	Jennifer Archer	Date	18 DEC. 2007	Scale	1:100	Drawing No.	02 / 06
----------------------	-------------------	-----------------	-----------------	-------------	--------------	--------------	-------	--------------------	---------

Design and drawings remain property of the designer. Concept drawings only, not for construction.

Matarawa Grove House, Wairarapa
Design Concept

Client: Gail Powell

Jennifer Archer MBAS **Spatial Designer**
Interior Design + Performance Design
M: 0211187737 E: jladesign@infoegen.net.nz

 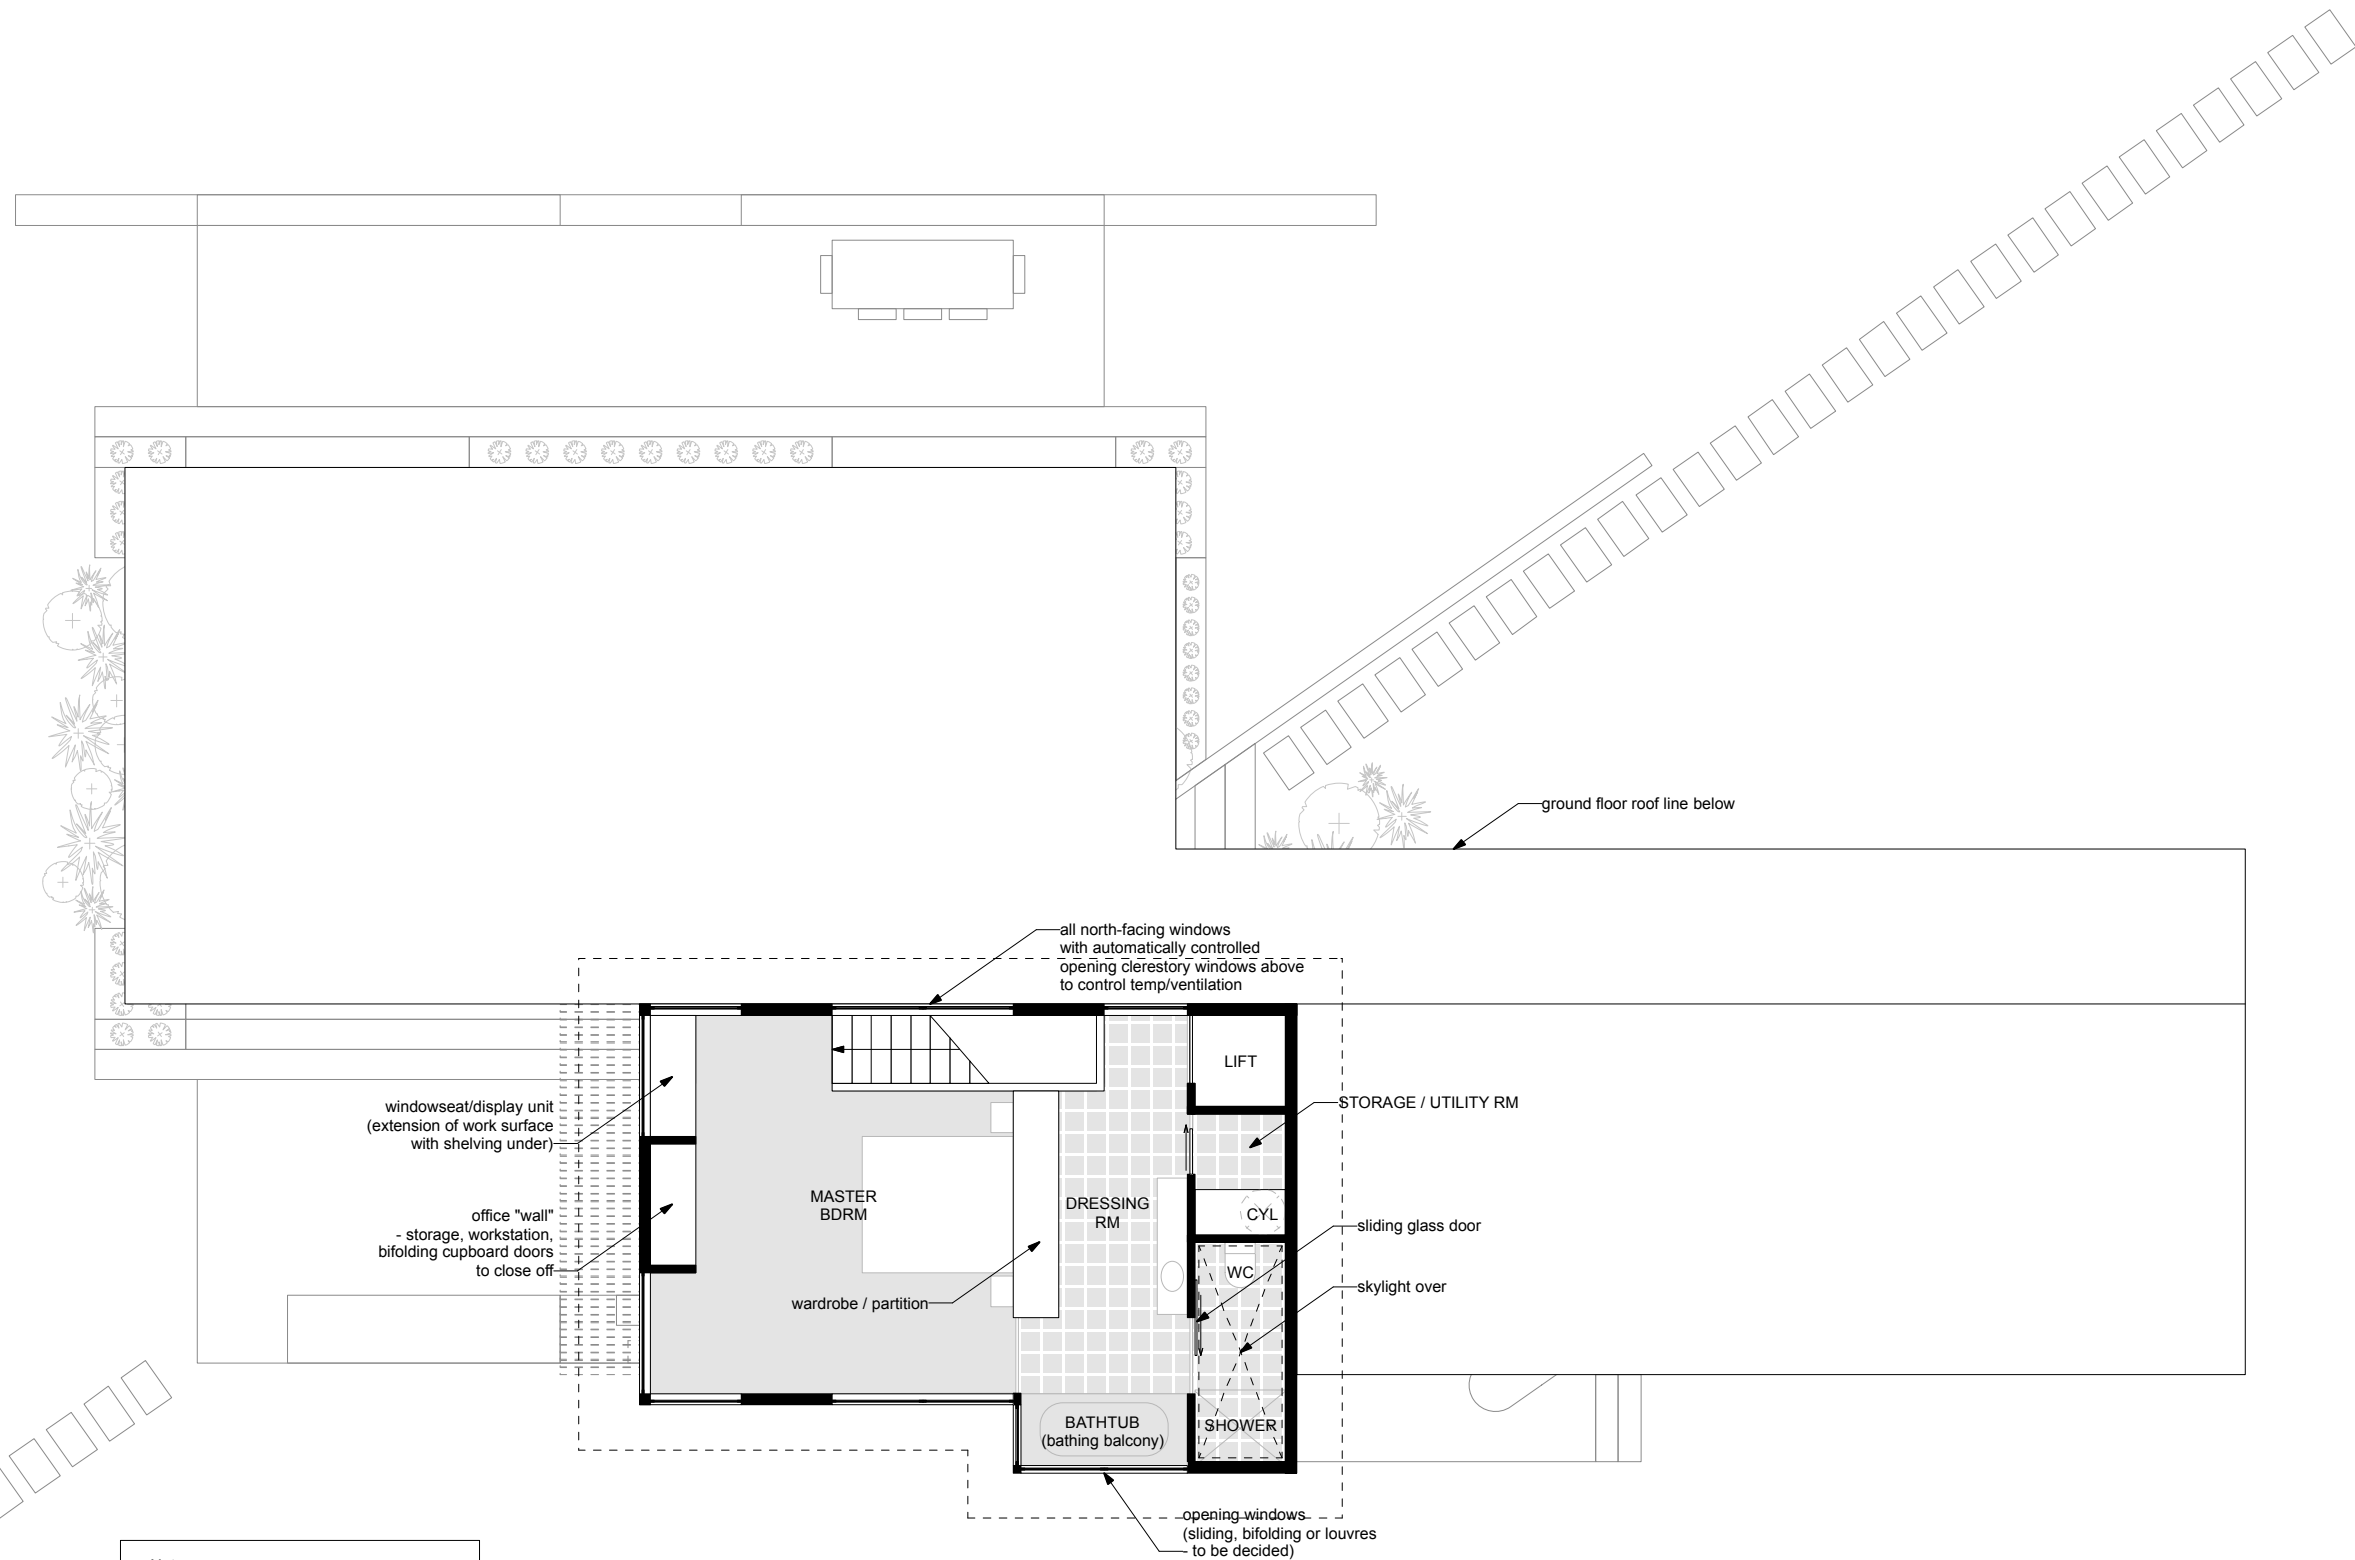

Drawing Title

first floor plan

Drawn By

Jennifer Archer

Date

18 DEC. 2007

Scale

1:100

Drawing No.

03 / 06



Design and drawings remain property of the designer. Concept drawings only, not for construction.

Matarawa Grove House, Wairarapa
Design Concept

Client: Gail Powell



Jennifer Archer M.D. **Spatial Designer**
Interior Design + Performance Design
M: 0211187737 E: jladesign@infoegen.net.nz

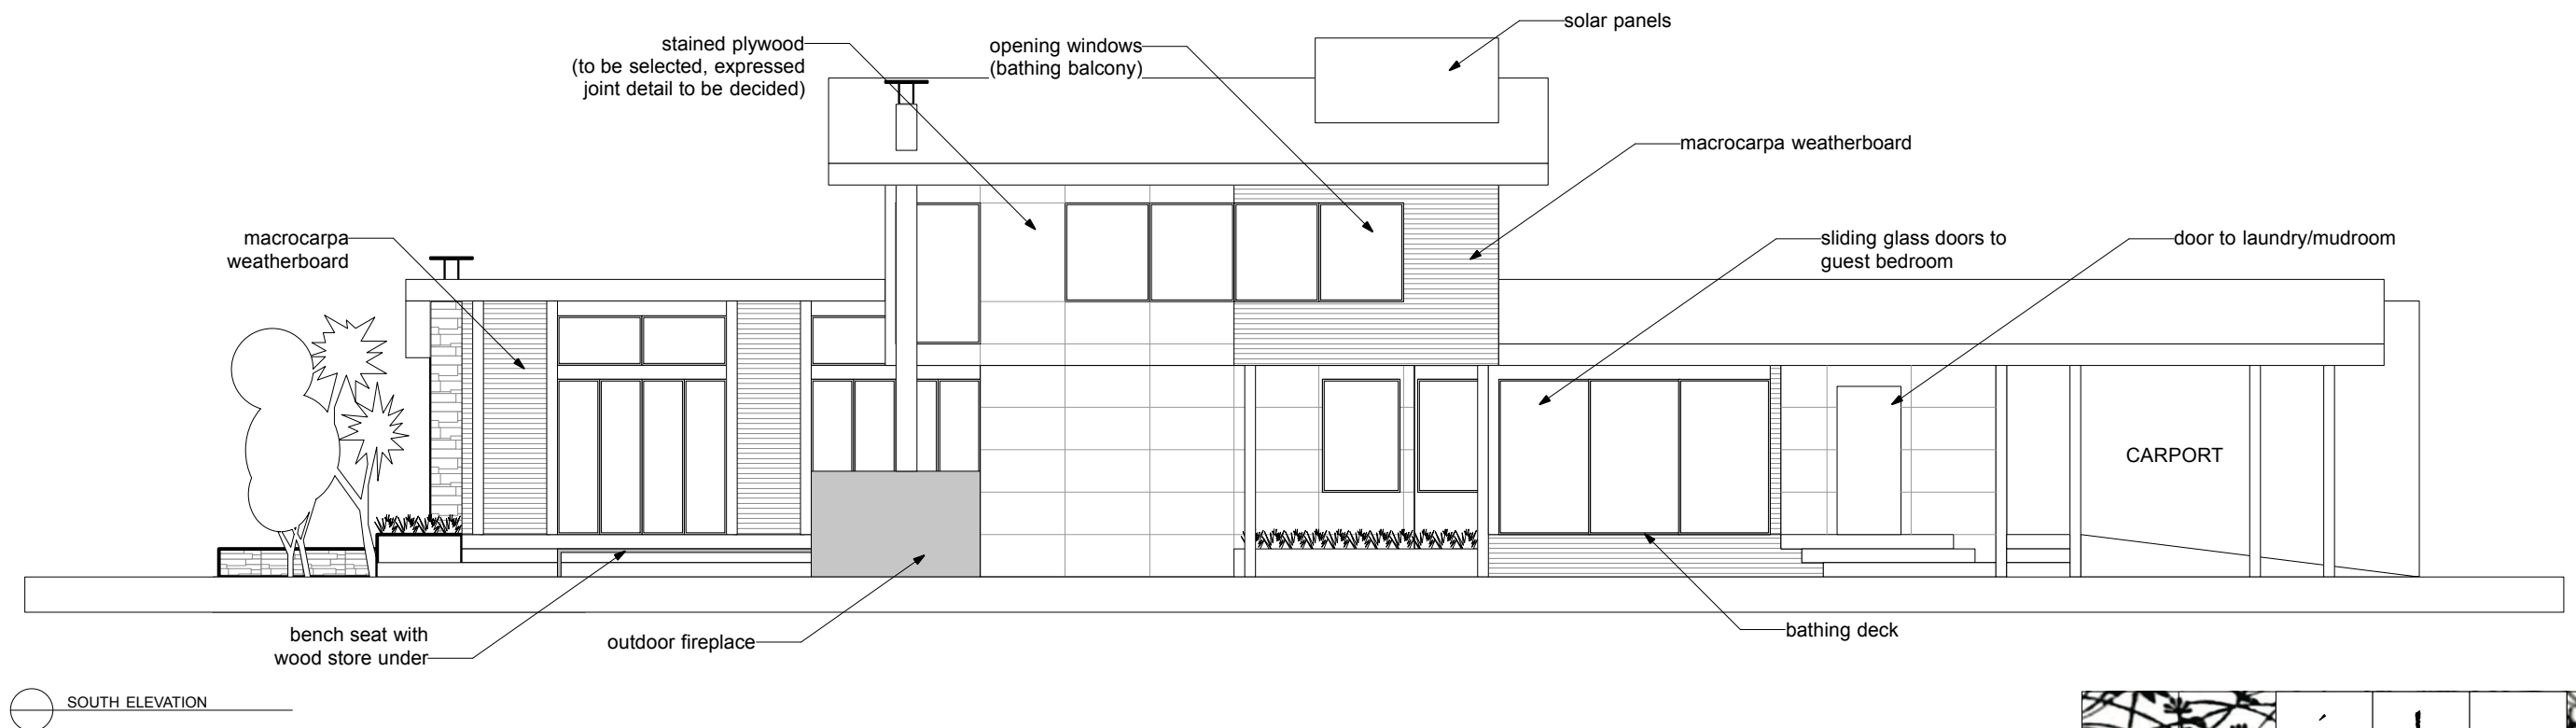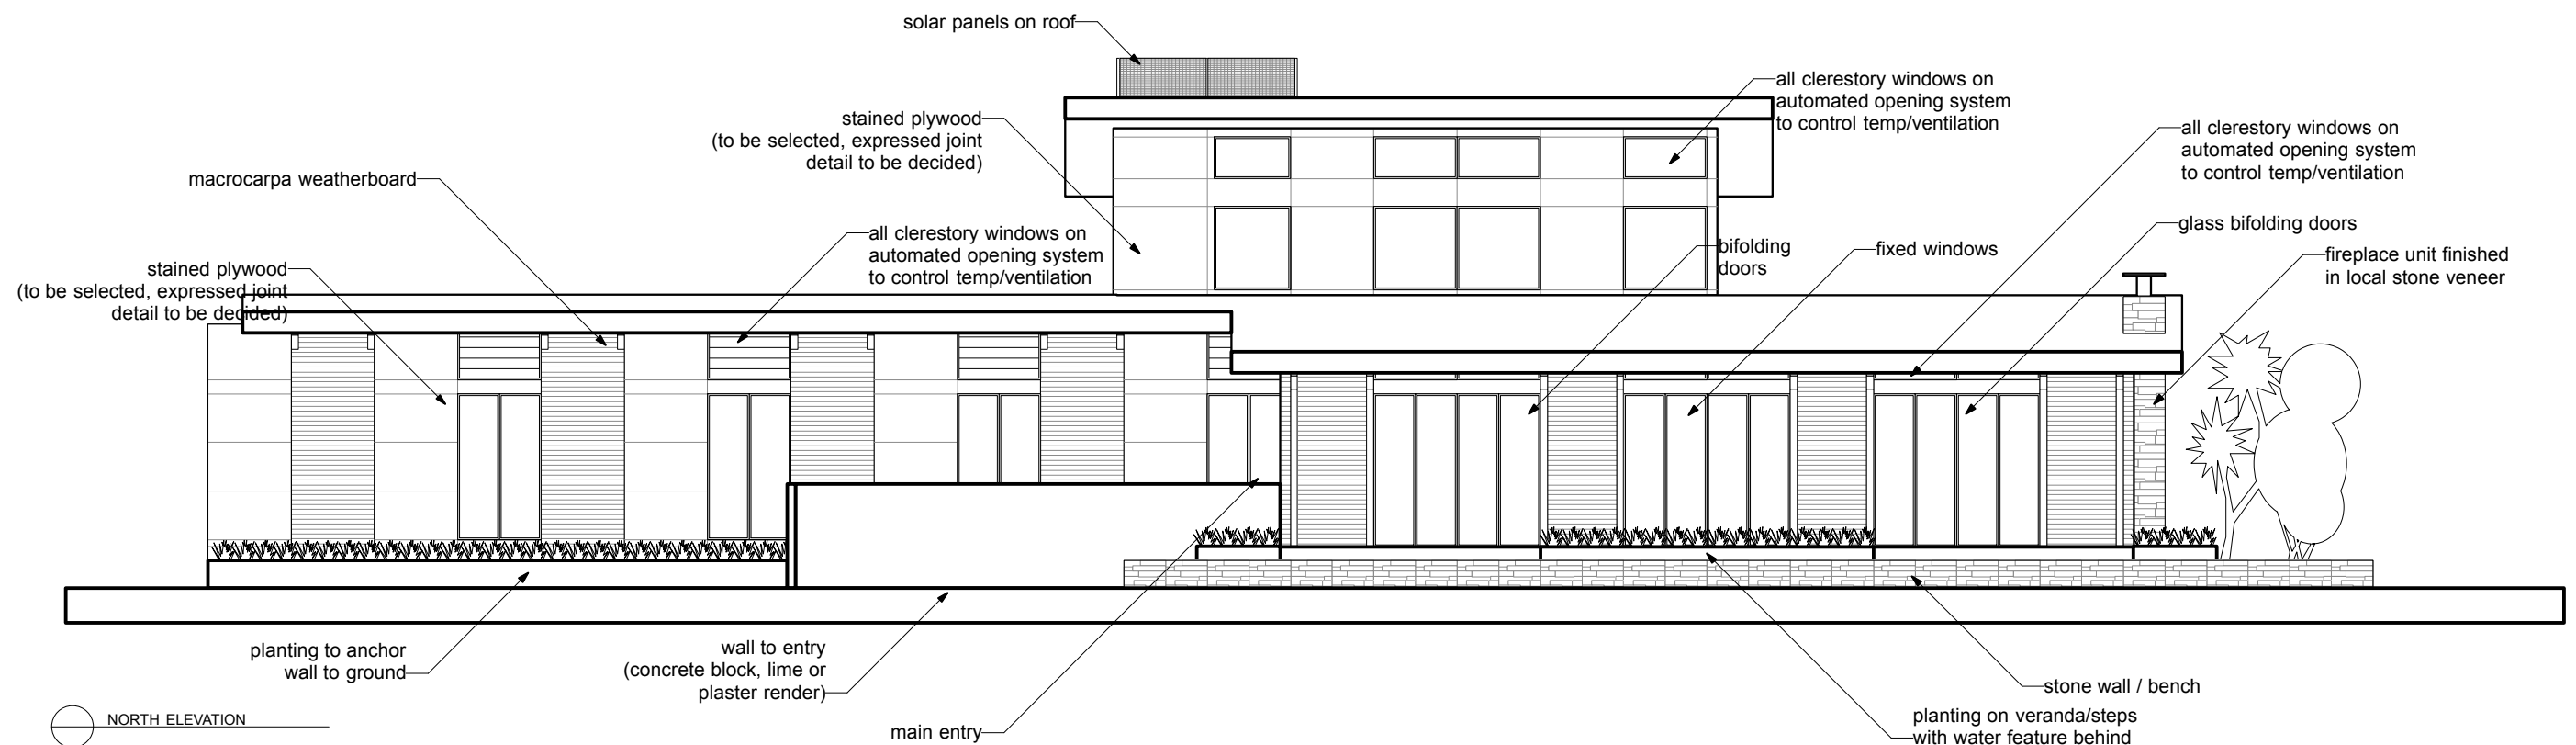

**Drawing
Title**

elevations

**Drawn
By**

Jennifer
Archer

Date

18 DEC.
2007

Scale

1:100

**Drawing
No.**

04 / 06



Design and drawings remain property of the designer. Concept drawings only, not for construction.

Matarawa Grove House, Wairarapa
Design Concept

Client: Gail Powell



Jennifer Archer MBD **Spatial Designer**
Interior Design + Performance Design
M: 0211187737 E: jladesign@infoegen.net.nz

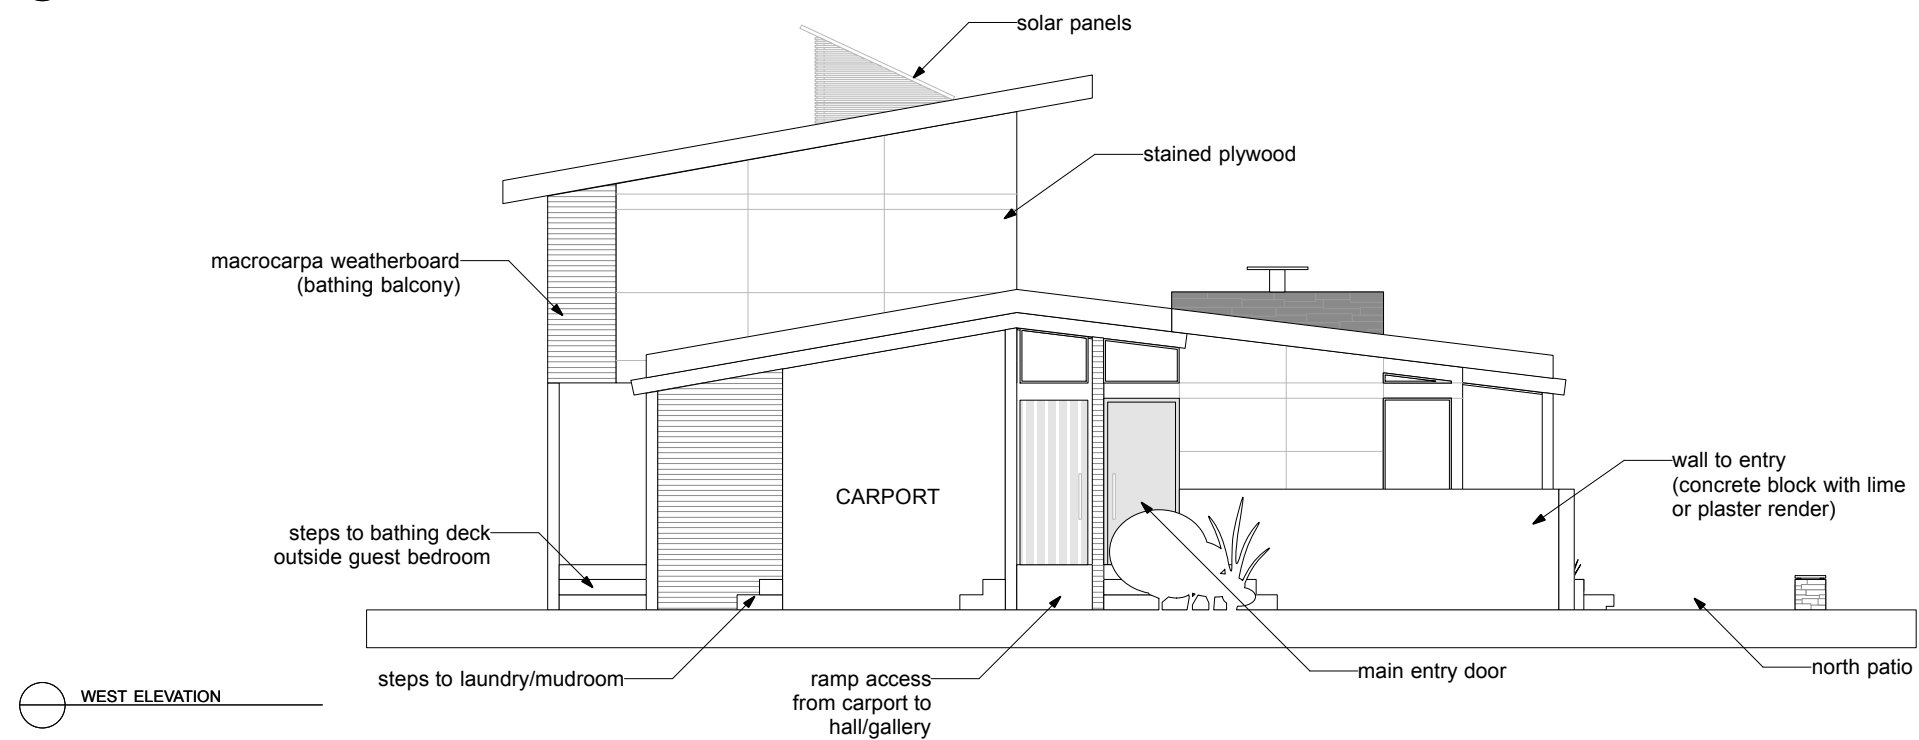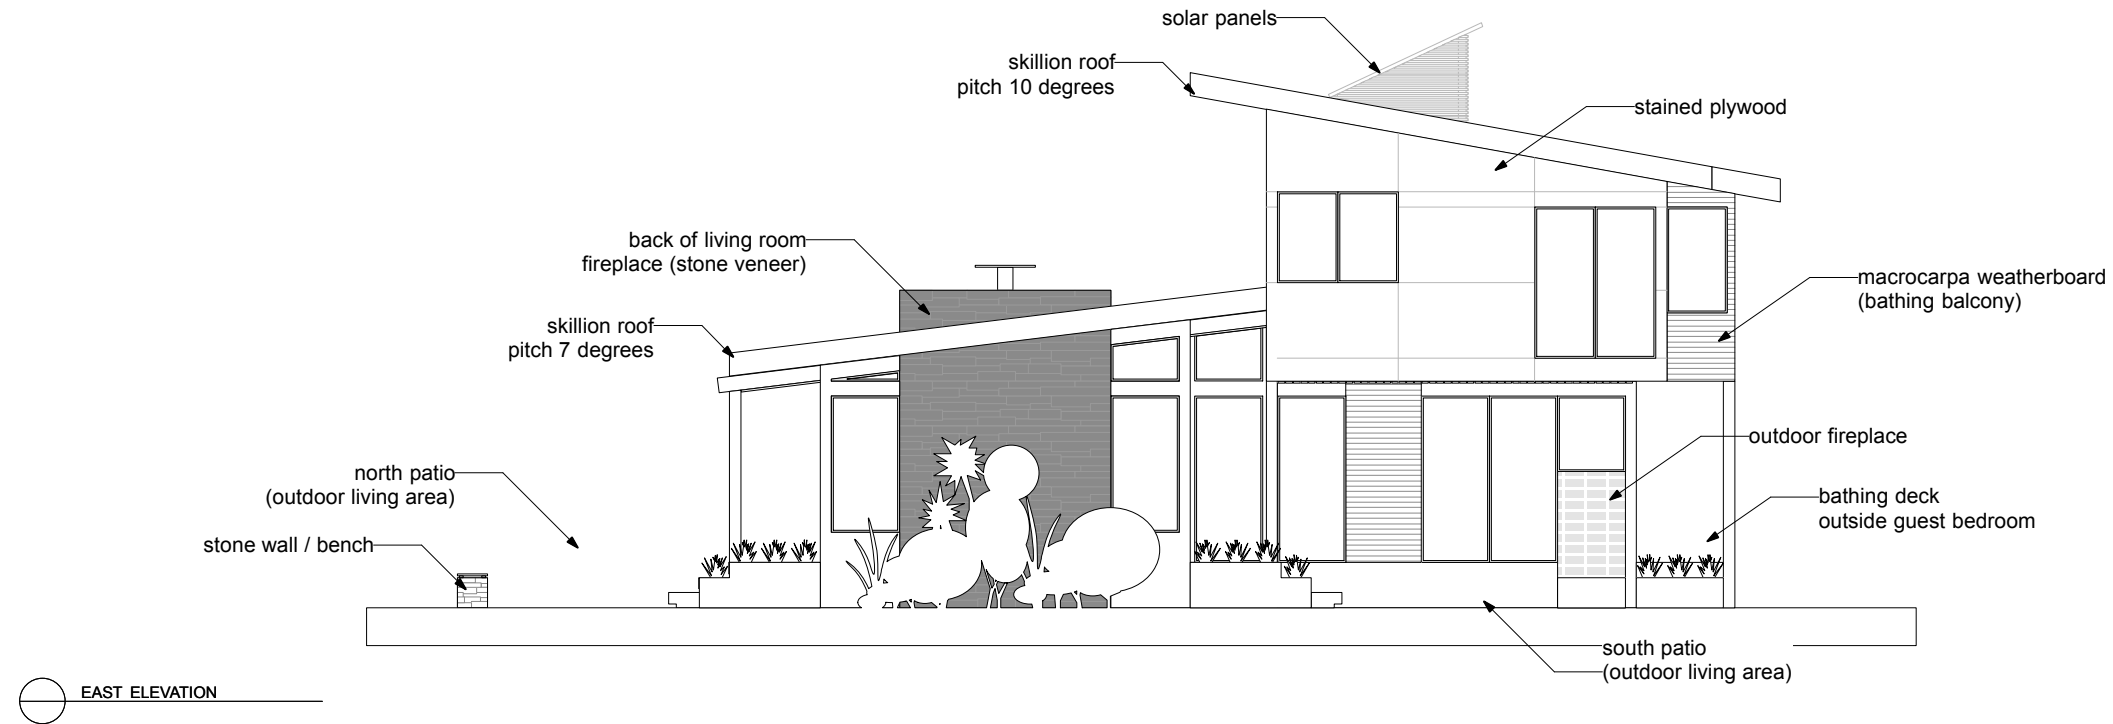

Drawing Title

elevations

Drawn By

Jennifer Archer

Date

18 DEC. 2007

Scale

1:100


Drawing No.

05 / 06


Design and drawings remain property of the designer. Concept drawings only, not for construction.

Matarawa Grove House, Wairarapa
Design Concept


Client: Gail Powell

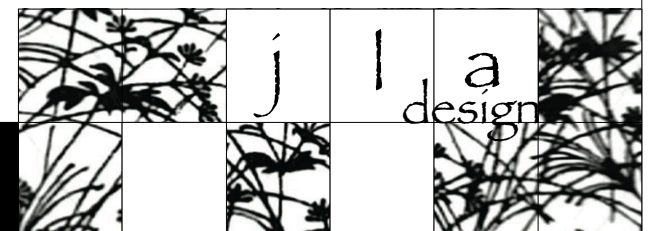

Jennifer Archer MBD **Spatial Designer**
Interior Design + Performance Design
M: 0211187737 E: jladesign@infoegen.net.nz

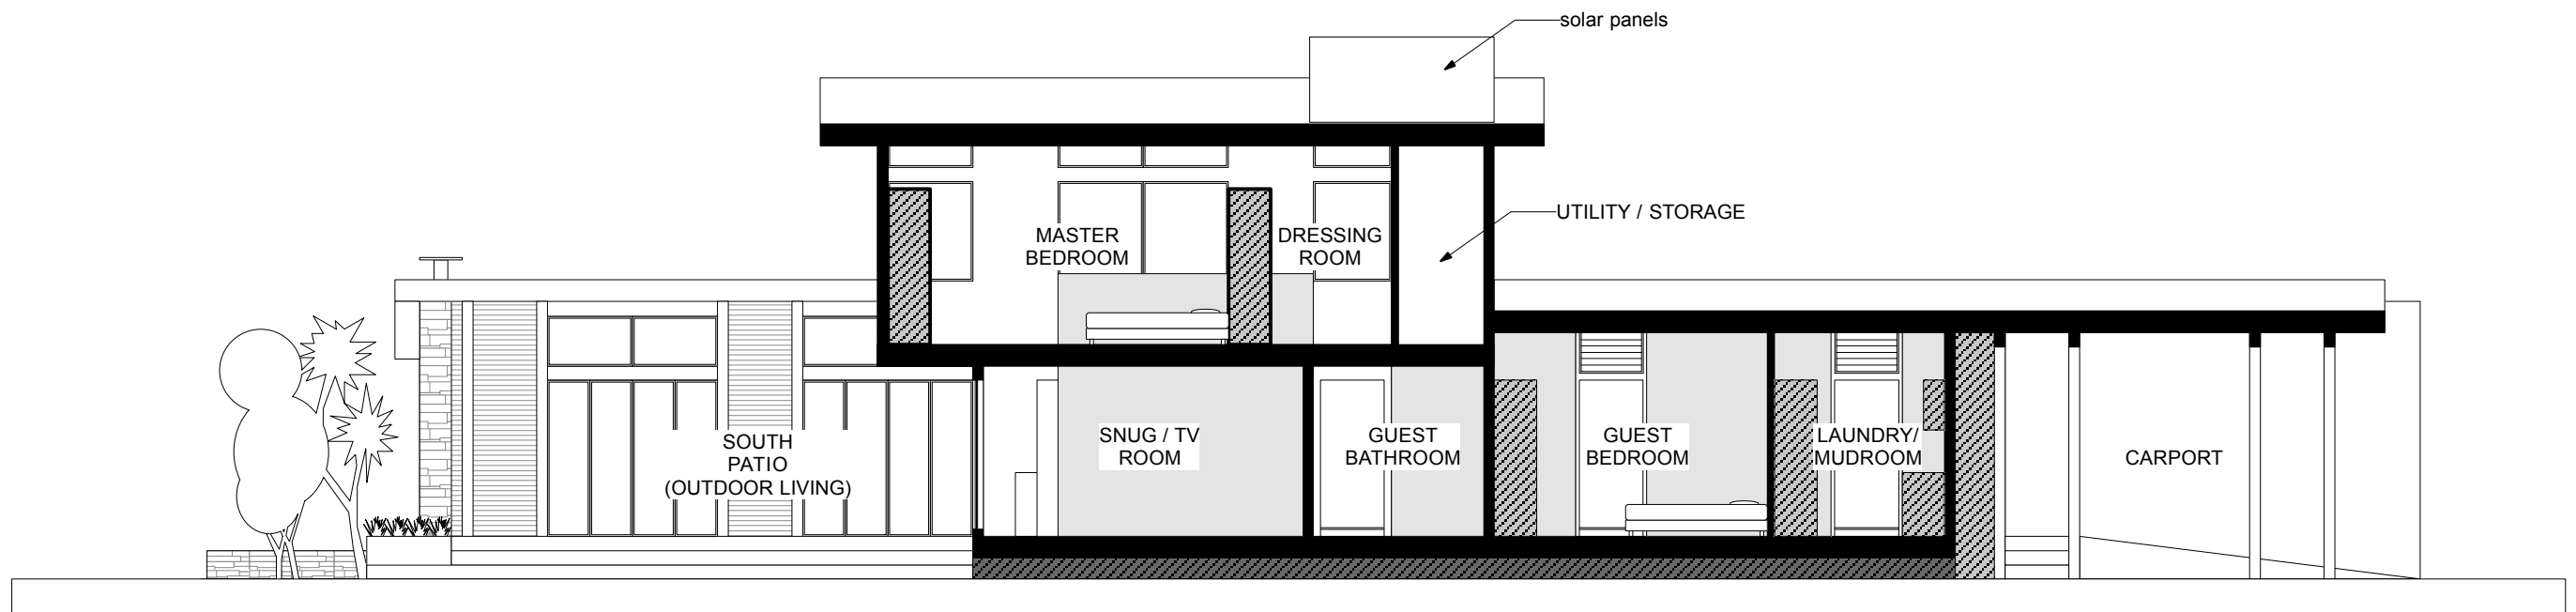

LONG SECTION
through private wing, showing second storey cantilever over south patio

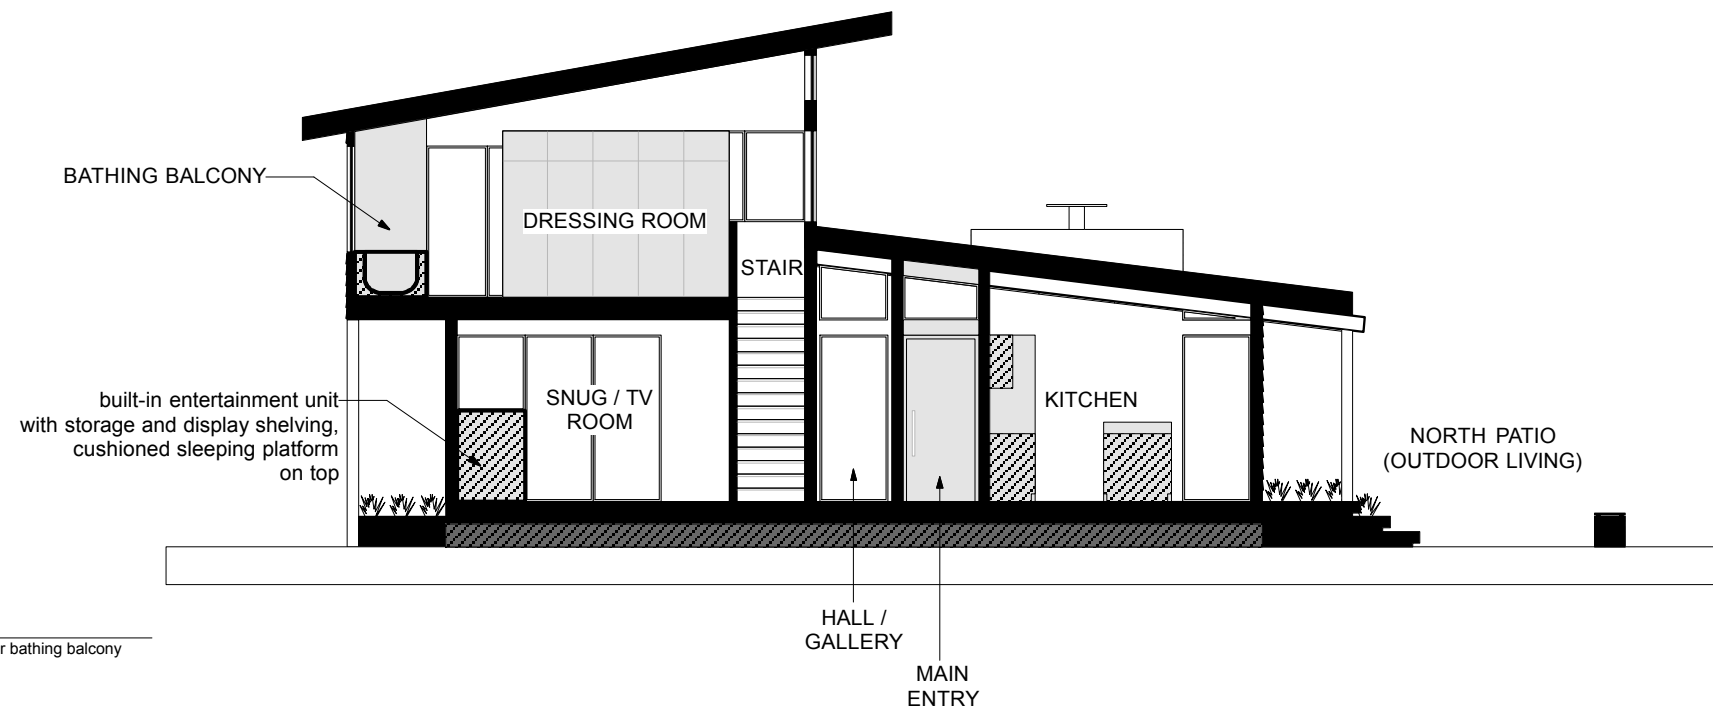

CROSS SECTION
through stairwell and entry, showing first floor bathing balcony

**Drawing
Title**

sections

**Drawn
By**

Jennifer
Archer

Date

18 DEC.
2007

Scale

1:100

**Drawing
No.**

06 / 06

Design and drawings remain property of the designer. Concept drawings only, not for construction.

Matarawa Grove House, Wairarapa
Design Concept

Client: Gail Powell

Jennifer Archer MD **Spatial Designer**
Interior Design + Performance Design
M: 0211187737 E: jladesign@infoegen.net.nz

