


- © COPYRIGHT UNIVERSAL 2011

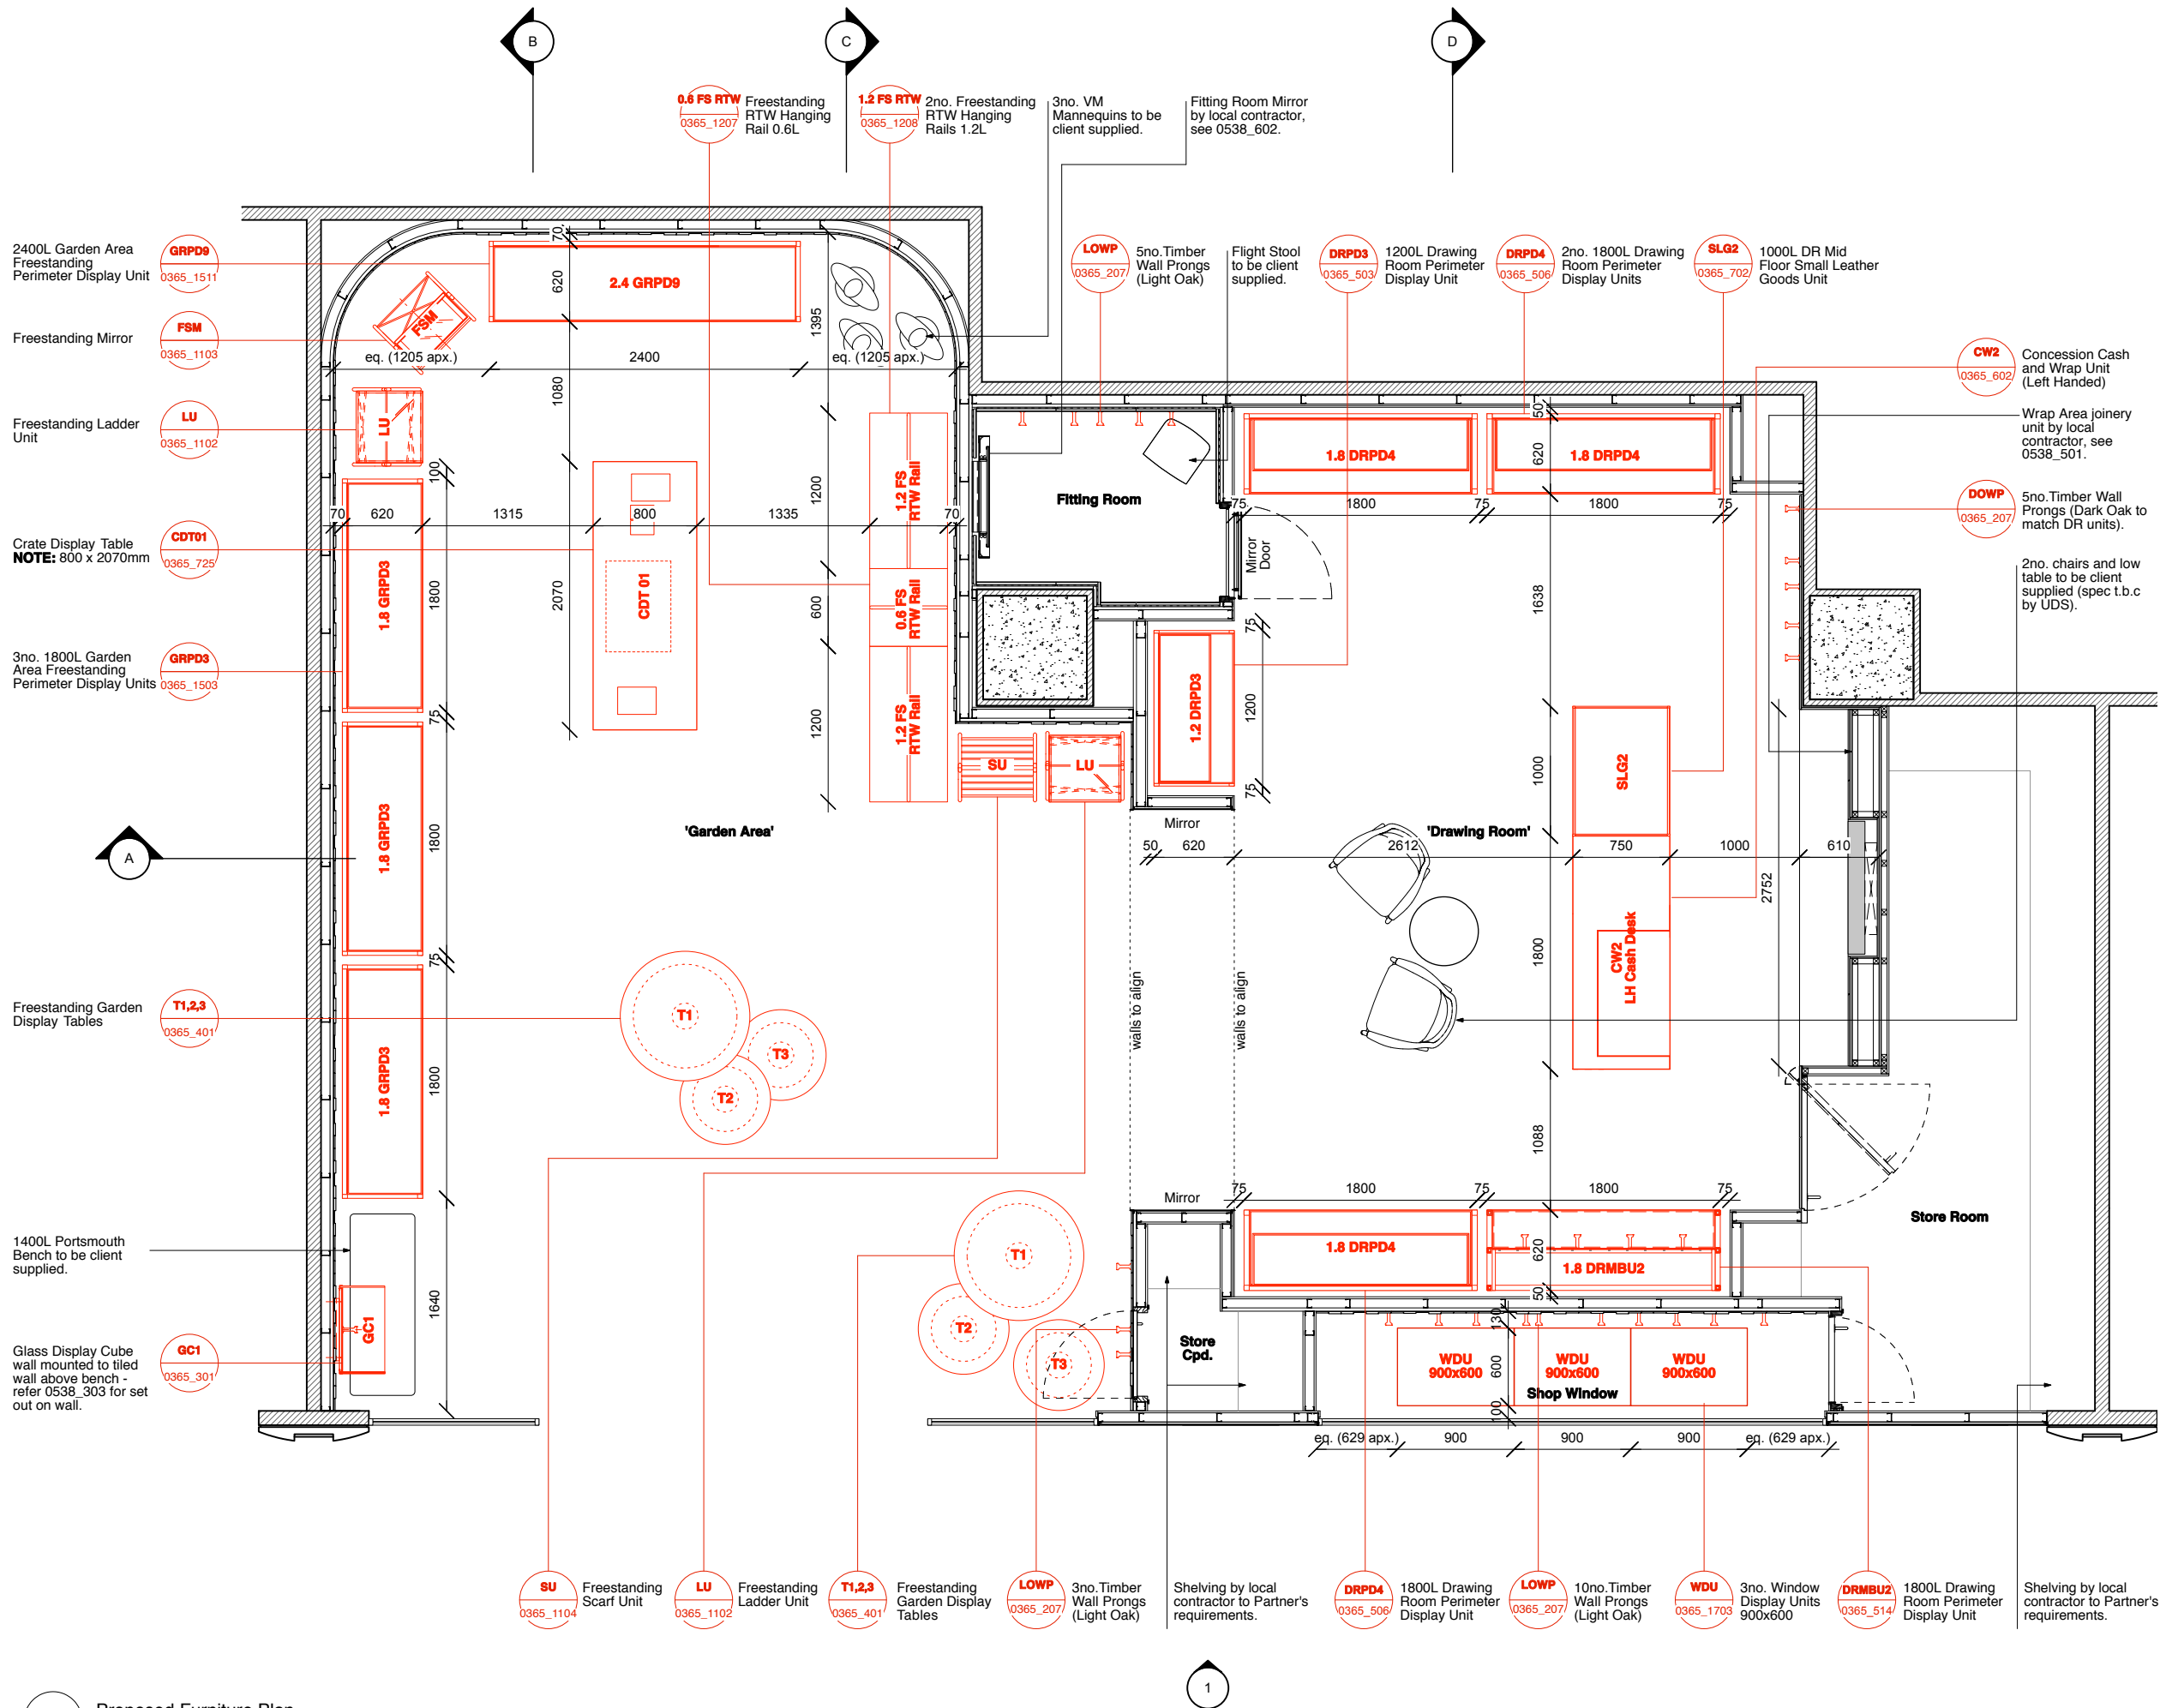

- Notes:
- Joinery Items:**
- 1x **CDT01** Crate Display Table 800x2070
 - 1x **CW2** Concession Cash and Wrap Unit - Left Handed
 - 5x **DOWP** Timber Wall Prongs (Dark Oak)
 - 1x **DRMBU** 1800W DR Mens' Hanging Bag Unit
 - 1x **DRPD3** Drawing Room Perimeter Display Unit - 1200W
 - 3x **DRPD4** Drawing Room Perimeter Display Unit - 1800W
 - 1x **FSM** Free Standing Mirror
 - 1x **FS RTW** 0.6W Free Standing RTW Rail
 - 1x **FS RTW** 1.2W Free Standing RTW Rail
 - 1x **GC1** Glass Display Cube
 - 3x **GRPD3** Garden Freestanding Perimeter Display Unit - 1800W
 - 1x **GRPD9** Garden Freestanding Perimeter Display Unit - 2400W
 - 18x **LOWP** Timber Wall Prongs (Light Oak)
 - 2x **LU** Freestanding Ladder Unit
 - 1x **SLG2** Small Leather Goods Unit 1.0W
 - 1x **SU** Freestanding Scarf Unit
 - 2x **T1** Garden Table 1 - 1000dia.
 - 2x **T2** Garden Table 2 - 700dia.
 - 2x **T3** Garden Table 3 - 700dia.
 - 3x **WDU** 900 x 600 Window Display Plinths
- The above systems to be supplied by Mulberry approved supplier, but assembled and installed by local contractor. **These items are shown in red on the drawings.** Refer to supplier assembly instructions available for download on UDS FTP site. Allow to install lighting to units with integrated lighting.
- Note to local contractor all joinery is to be carefully protected after erection. Leather shelf inserts for perimeter units should be carefully protected and are not to be installed until handover.
- Abbreviations:
AFFL above finished floor level
c.o.s check on site
t.b.c to be confirmed
apx. approximately
SD site dimension
- Drawing indicative of design intent only, contractor & relevant consultants & / or sub-contractors to ensure all current building regulations, standards, & other statutory requirements, codes of practice and landlord requirements are implemented with design development & construction.
- Status: Design Intent

Revisions:

Universaldesignstudio
Phone +44 (0)20 7033 3881 Fax +44 (0)20 7033 3882
mail@universaldesignstudio.com www.universaldesignstudio.com

Ground Floor, 35 Charlotte Road, London EC2A 3PG


All drawings within this package are the copyright of Universal Design Studio. They may not be copied or disclosed to any third party for any purpose except as authorised in writing by Universal Design Studio.

Do not scale from these drawings. Figured dimensions only are to be used. All critical dimensions are to be checked on site before work proceeds. If in doubt ask.


All drawings are to be read in conjunction with all other relevant consultants and / or specialists drawings or documents. Inconsistencies, errors and omissions found within or between Universal Design Studio documents (and also in relation to other consultants/specialists documents) are to be notified immediately to Universal Design Studio.

Client	Mulberry
Job	Lotte Avenuel
Title	Proposed Furniture Plan
Scale	1:50 @ A3
Date	07/10/11
Drawn By	JA
Checked By	RR
Drwg. No.	0538_102
Revisions	



© COPYRIGHT UNIVERSAL 2011

 

© COPYRIGHT UNIVERSAL 2011

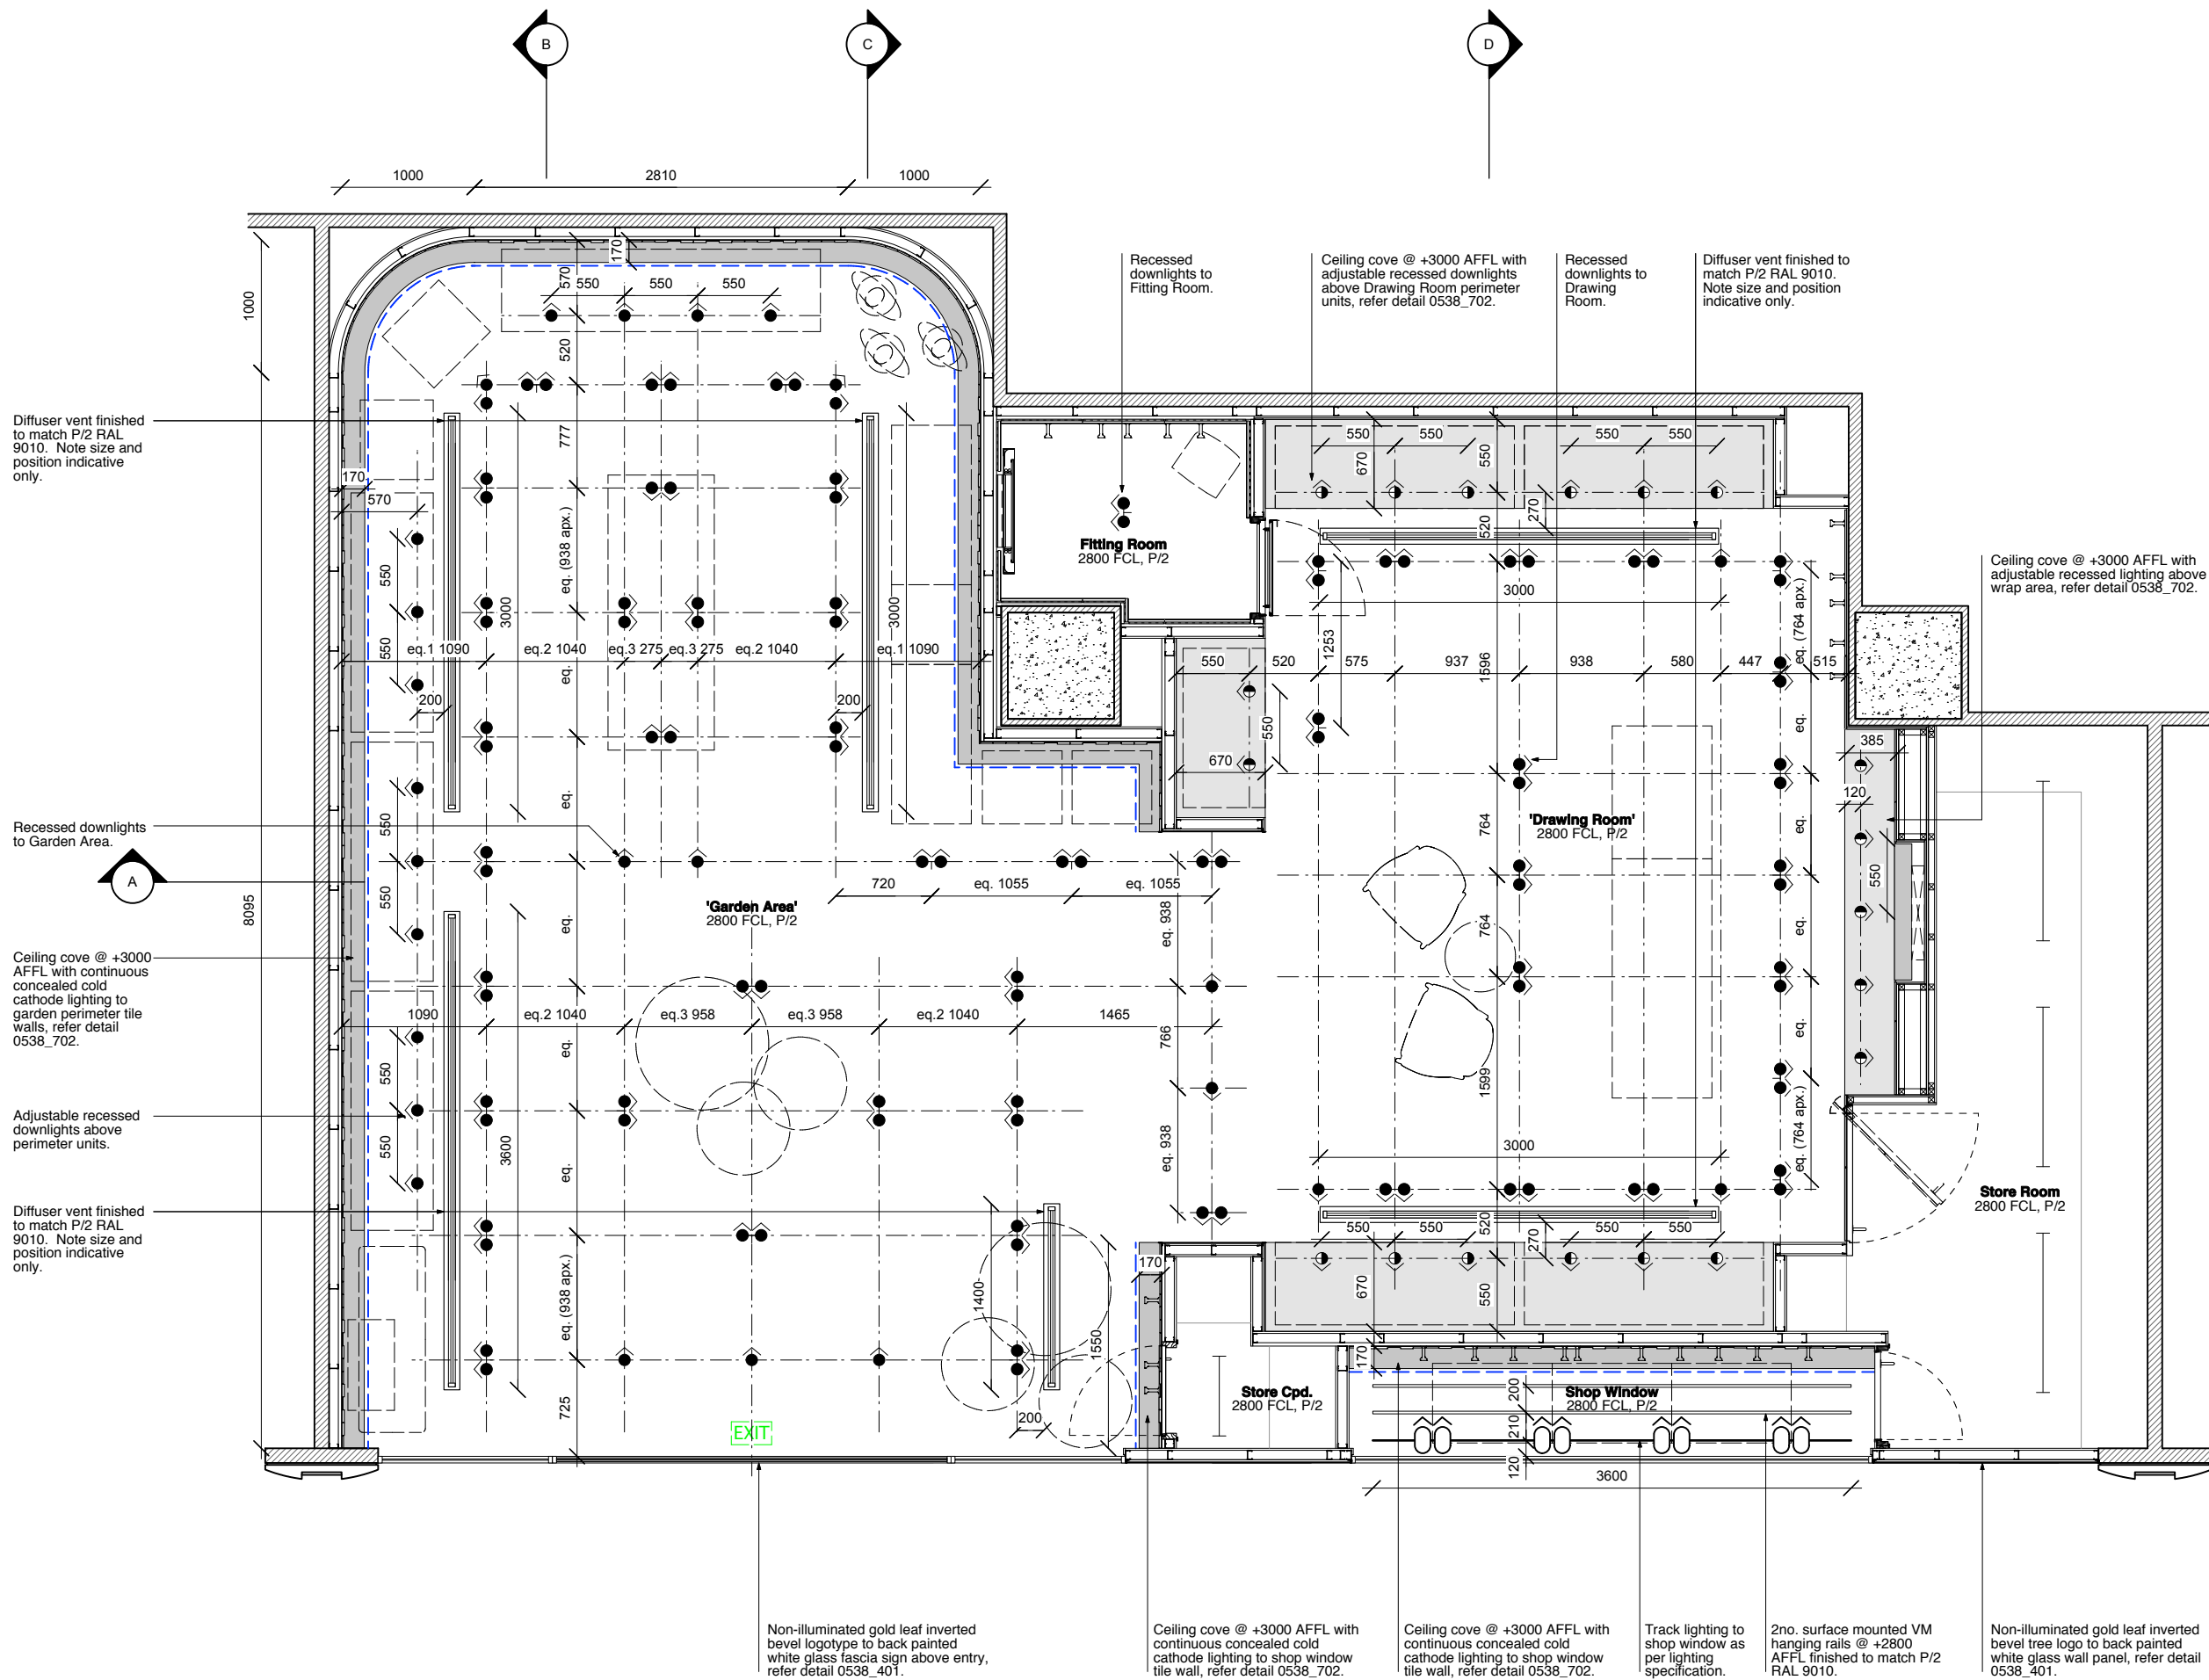

1 Proposed Reflected Ceiling Plan
 Scale: 1:50 @ A3

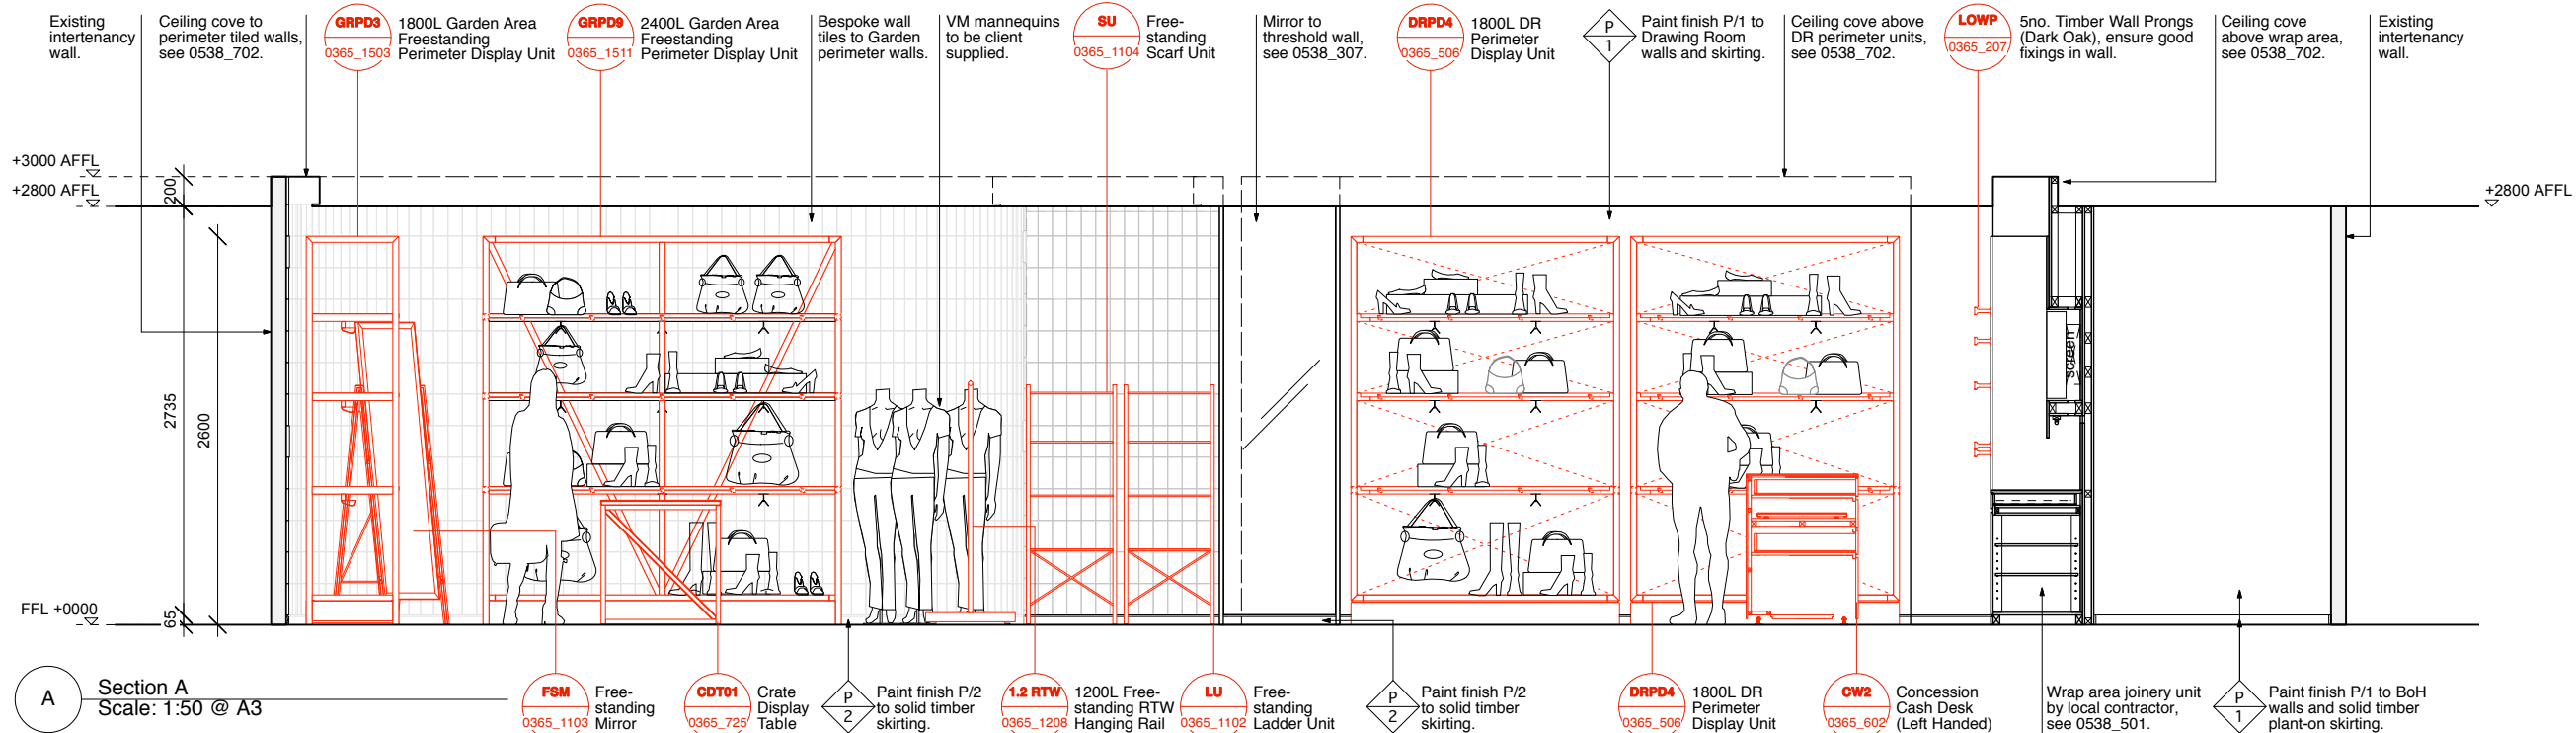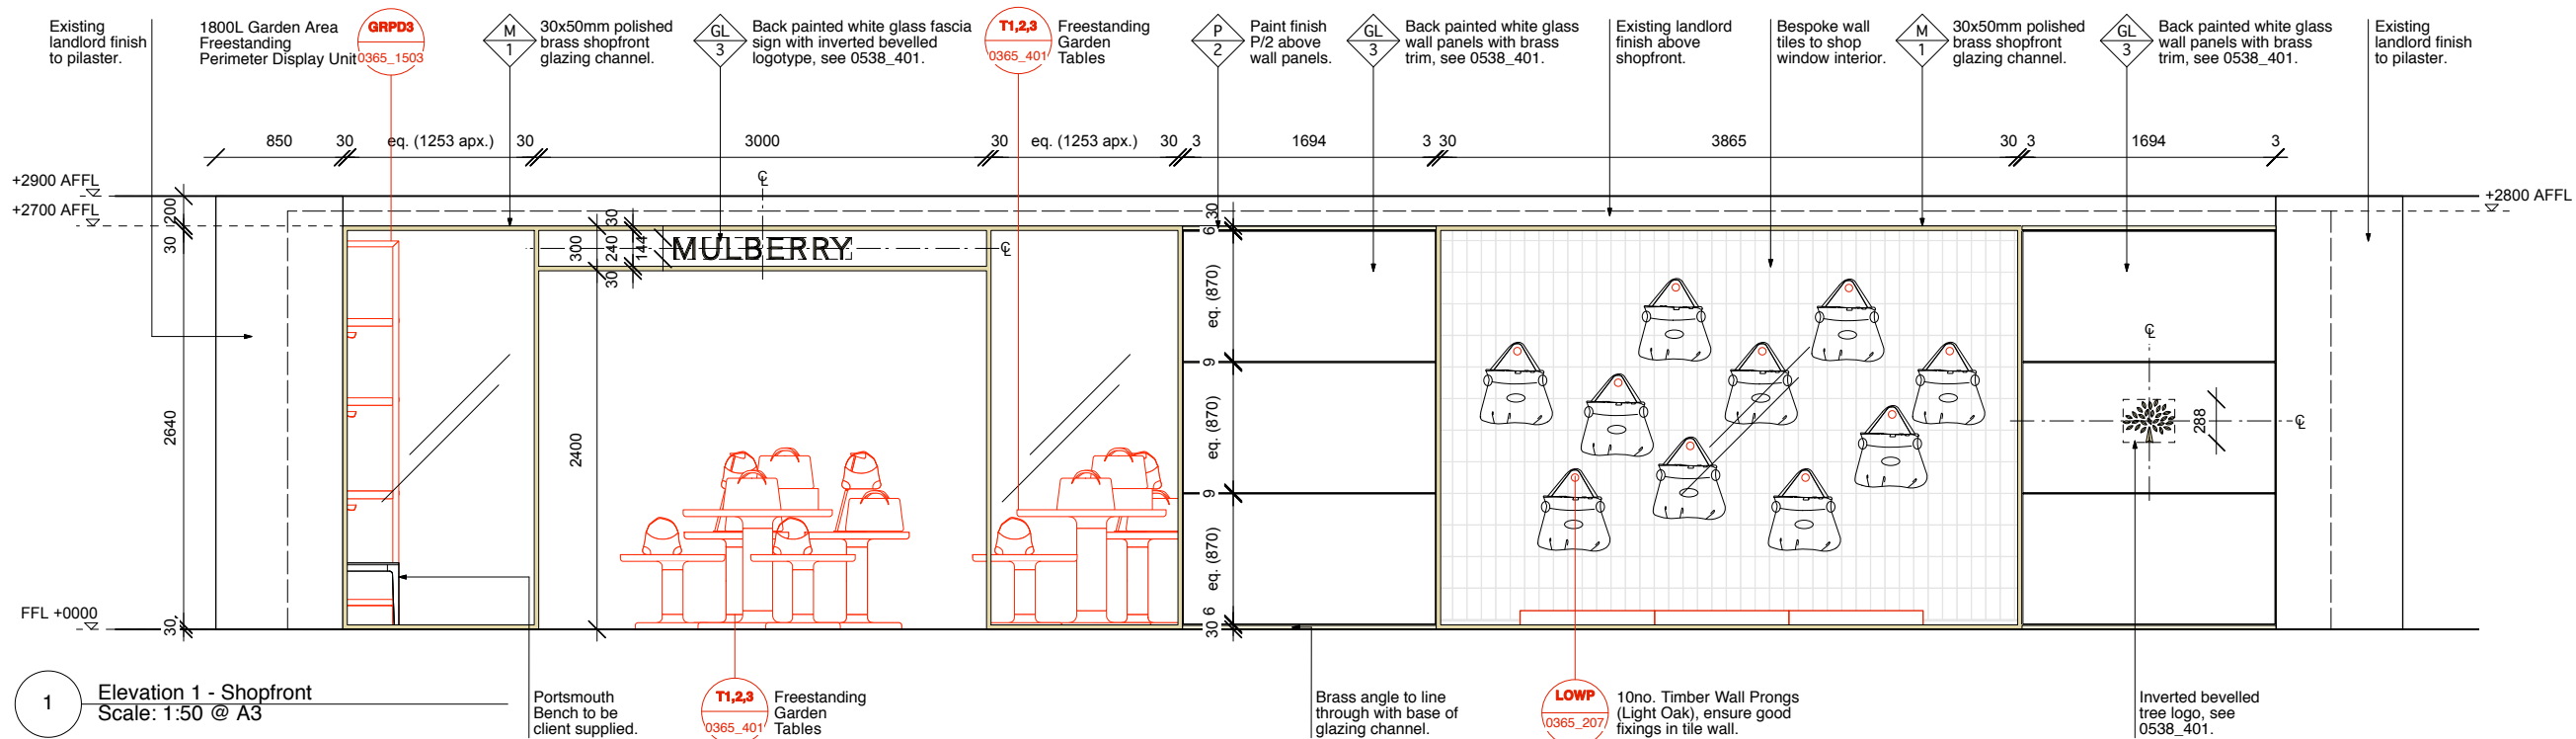

Notes:

Joinery Items:

- 1x CDT01 Crate Display Table 800x2070
- 1x CW2 Concession Cash and Wrap Unit - Left Handed
- 5x DOWP 1800W DR Mens' Hanging Bag Unit
- 1x DRPD3 Drawing Room Perimeter Display Unit - 1200W.
- 3x DRPD4 Drawing Room Perimeter Display Unit - 1800W.
- 1x FSM Free Standing Mirror
- 1x FS RTW 0.6W Free Standing RTW Rail
- 1x FS RTW 1.2W Free Standing RTW Rail
- 1x GC1 Glass Display Cube
- 3x GRPD3 Garden Freestanding Perimeter Display Unit - 1800W.
- 1x GRPD9 Garden Freestanding Perimeter Display Unit - 2400W.
- 18x LOWP Timber Wall Prongs (Light Oak)
- 2x LU Freestanding Ladder Unit
- 1x SLG2 Small Leather Goods Unit 1.0W
- 1x SU Freestanding Scarf Unit
- 2x T1 Garden Table 1 - 1000dia.
- 2x T2 Garden Table 2 - 700dia.
- 2x T3 Garden Table 3 - 700dia.
- 3x WDU 900 x 600 Window Display Plinths

The above systems to be supplied by Mulberry approved supplier, but assembled and installed by local contractor. **These items are shown in red on the drawings.** Refer to supplier assembly instructions available for download on UDS FTP site. Allow to install lighting to units with integrated lighting.

Note to local contractor all joinery is to be carefully protected after erection. Leather shelf inserts for perimeter units should be carefully protected and are not to be installed until handover.

Abbreviations:

AFFL above finished floor level
BoH back of house
c.o.s check on site
t.b.c to be confirmed
apx. approximately
SD site dimension

Drawing indicative of design intent only, contractor & relevant consultants & / or sub-contractors to ensure all current building regulations, standards, & other statutory requirements, codes of practice and landlord requirements are implemented with design development & construction.

Status: Design Intent

Revisions:

Universal design studio
Phone +44 (0)20 7033 3881 Fax +44 (0)20 7033 3882
mail@universaldesignstudio.com www.universaldesignstudio.com

Ground Floor, 35 Charlotte Road, London EC2A 3PG

All drawings within this package are the copyright of Universal Design Studio. They may not be copied or disclosed to any third party for any purpose except as authorised in writing by Universal Design Studio.

Do not scale from these drawings. Figured dimensions only are to be used. All critical dimensions are to be checked on site before work proceeds. If in doubt ask.

All drawings are to be read in conjunction with all other relevant consultants and / or specialists drawings or documents. Inconsistencies, errors and omissions found within or between Universal Design Studio documents (and also in relation to other consultants/specialists documents) are to be notified immediately to Universal Design Studio.

Client Mulberry

Job Lotte Avenuel

Title Elevation 1, Section A




Scale 1:50 @ A3 Date 07/10/11

Drawn By JA Checked By RR

Drwg. No. 0538_201

Revisions

© COPYRIGHT UNIVERSAL 2011

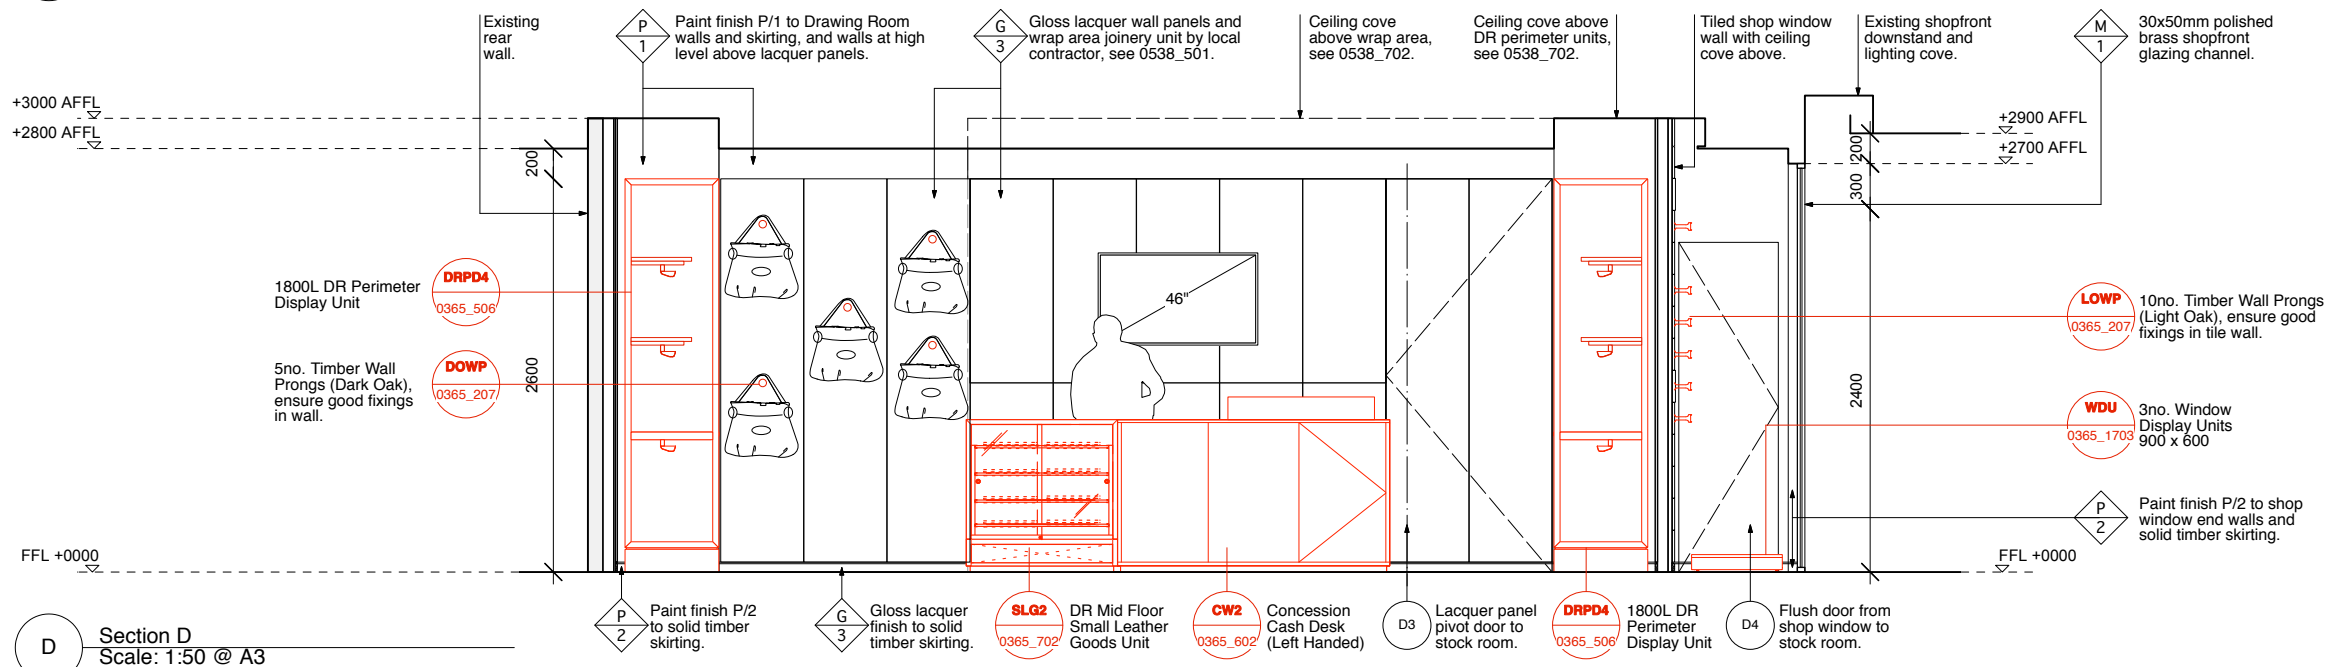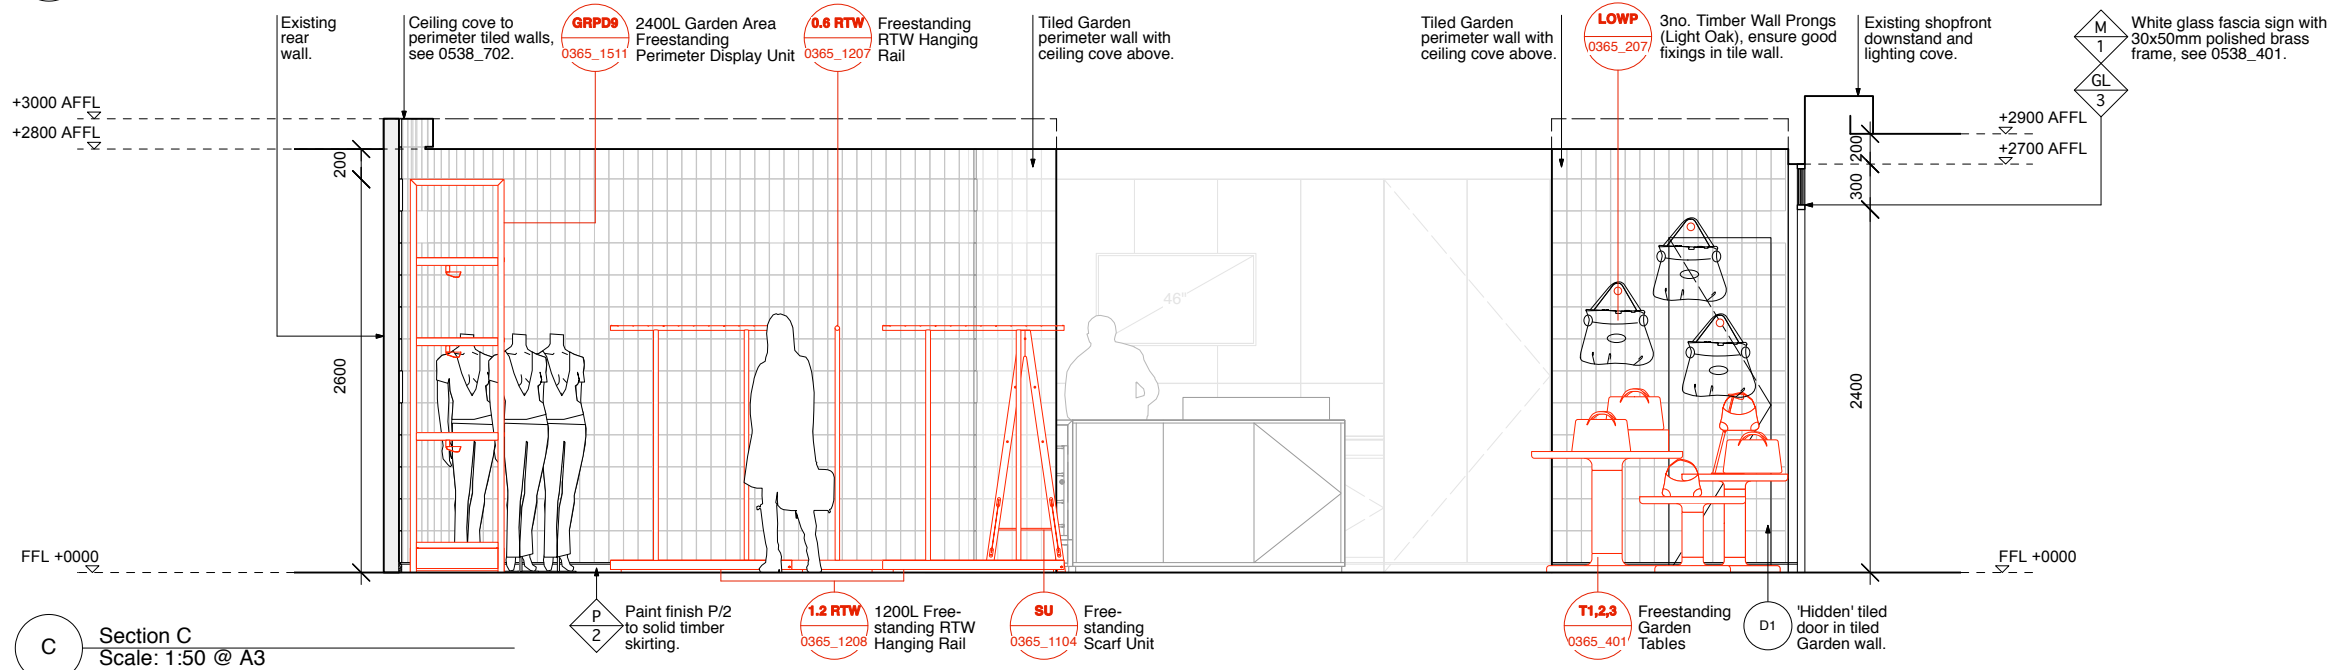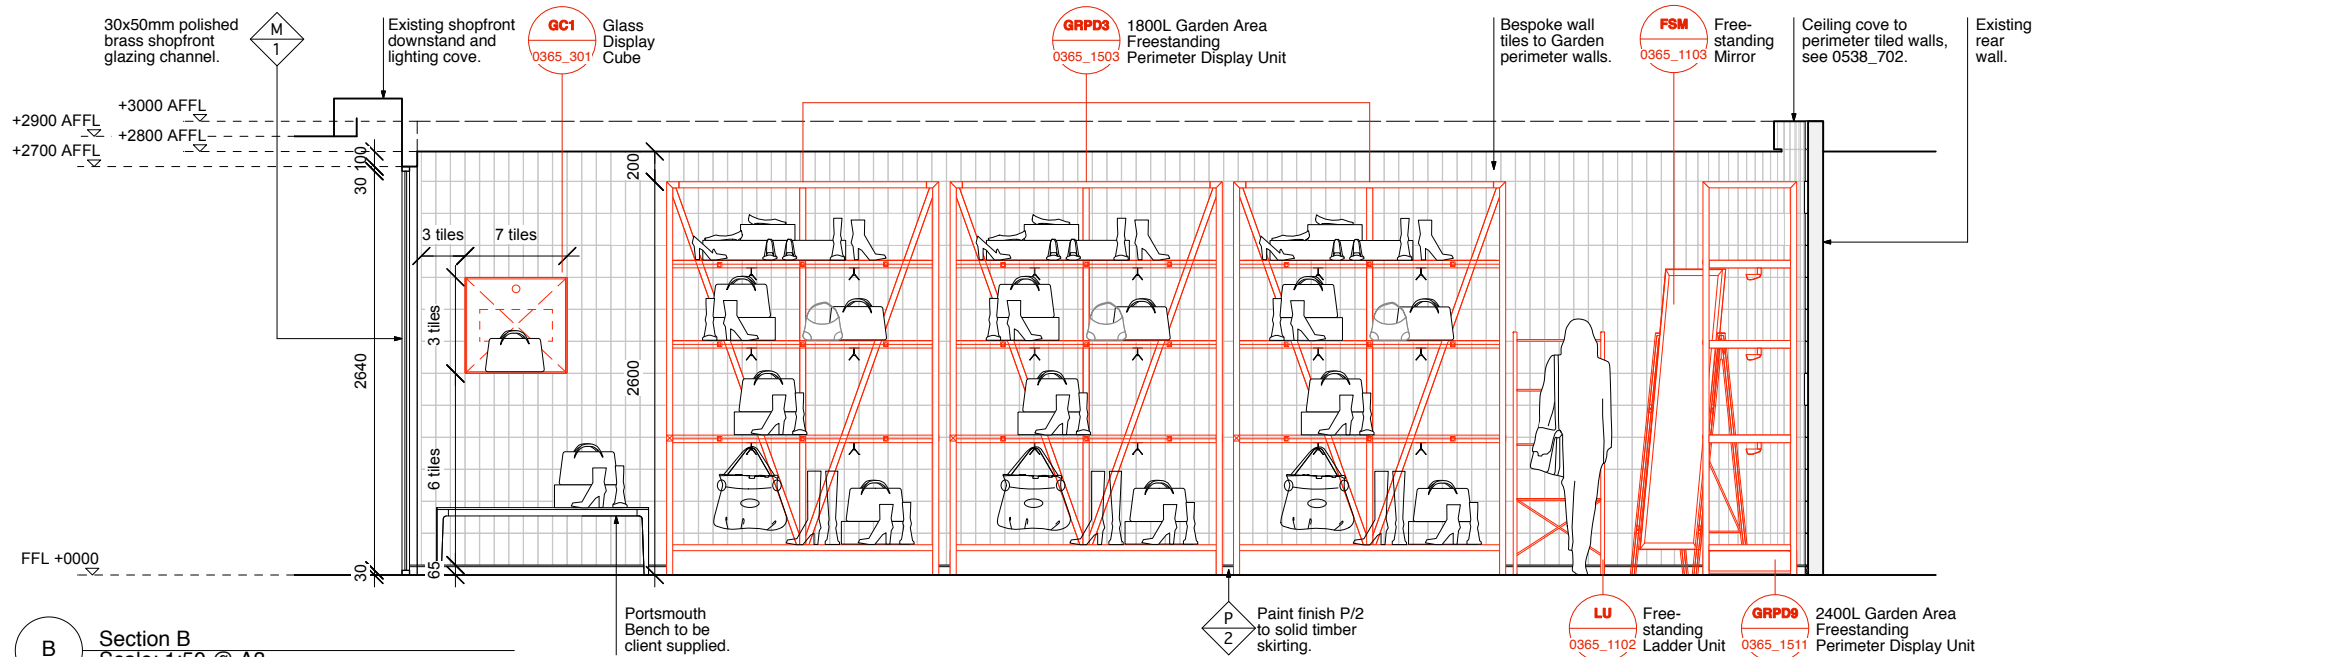

Section D
Scale: 1:50 @ A3

- Notes:
- Joinery Items:**
- 1x **CDT01** Crate Display Table 800x2070
 - 1x **CW2** Concession Cash and Wrap Unit - Left Handed
 - 5x **DOWP** Timber Wall Prongs (Dark Oak)
 - 1x **DRMBU** 1800W DR Mens' Hanging Bag Unit
 - 1x **DRPD3** Drawing Room Perimeter Display Unit - 1200W.
 - 3x **DRPD4** Drawing Room Perimeter Display Unit - 1800W.
 - 1x **FSM** Free Standing Mirror
 - 1x **FS RTW** 0.6W Free Standing RTW Rail
 - 1x **FS RTW** 1.2W Free Standing RTW Rail
 - 1x **GC1** Glass Display Cube
 - 3x **GRP3** Garden Freestanding Perimeter Display Unit - 1800W.
 - 1x **GRP9** Garden Freestanding Perimeter Display Unit - 2400W.
 - 18x **LOWP** Timber Wall Prongs (Light Oak)
 - 2x **LU** Freestanding Ladder Unit
 - 1x **SLG2** Small Leather Goods Unit 1.0W
 - 1x **SU** Freestanding Scarf Unit
 - 2x **T1** Garden Table 1 - 1000dia.
 - 2x **T2** Garden Table 2 - 700dia.
 - 2x **T3** Garden Table 3 - 700dia.
 - 3x **WDU** 900 x 600 Window Display Plinths

The above systems to be supplied by Mulberry approved supplier, but assembled and installed by local contractor. **These items are shown in red on the drawings.** Refer to supplier assembly instructions available for download on UDS FTP site. Allow to install lighting to units with integrated lighting.

Note to local contractor all joinery is to be carefully protected after erection. Leather shelf inserts for perimeter units should be carefully protected and are not to be installed until handover.

Abbreviations:
AFFL above finished floor level
BoH back of house
c.o.s check on site
t.b.c to be confirmed
apx. approximately
SD site dimension

Drawing indicative of design intent only, contractor & relevant consultants & / or sub-contractors to ensure all current building regulations, standards, & other statutory requirements, codes of practice and landlord requirements are implemented with design development & construction.


Status: Design Intent

Revisions:


Universal Design Studio
Phone +44 (0)20 7033 3881 Fax +44 (0)20 7033 3882
mail@universaldesignstudio.com www.universaldesignstudio.com
Ground Floor, 35 Charlotte Road, London EC2A 3PG

All drawings within this package are the copyright of Universal Design Studio. They may not be copied or disclosed to any third party for any purpose except as authorised in writing by Universal Design Studio.
Do not scale from these drawings. Figured dimensions only are to be used. All critical dimensions are to be checked on site before work proceeds. If in doubt ask.
All drawings are to be read in conjunction with all other relevant consultants and / or specialists drawings or documents. Inconsistencies, errors and omissions found within or between Universal Design Studio documents (and also in relation to other consultants/specialists documents) are to be notified immediately to Universal Design Studio.


Client: Mulberry
Job: Lotte Avenuel
Title: Sections B, C + D
Scale: 1:50 @ A3 Date: 07/10/11
Drawn By: JA Checked By: RR
Drwg. No.: 0538_202
Revisions:

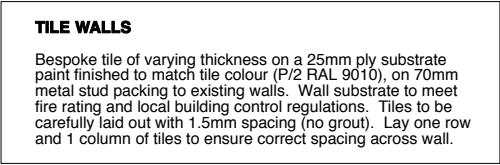


© COPYRIGHT UNIVERSAL 2011

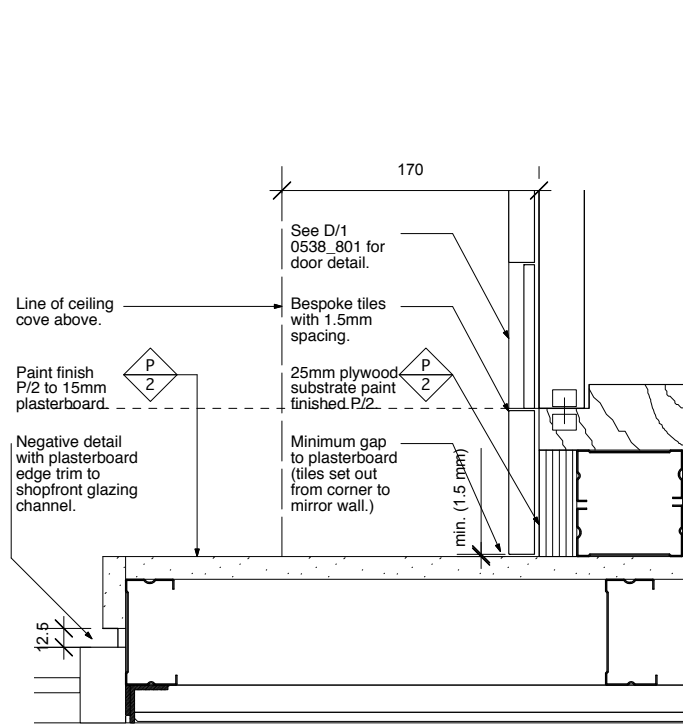


1 Tile Wall A/B Shopfront Detail
Scale: 1:25 @ A3

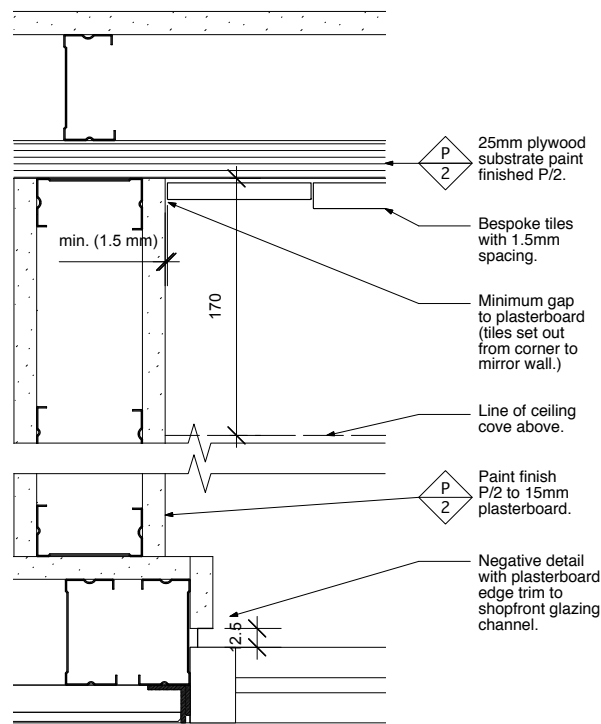


2 Tile Wall C Shopfront Detail
Scale: 1:25 @ A3

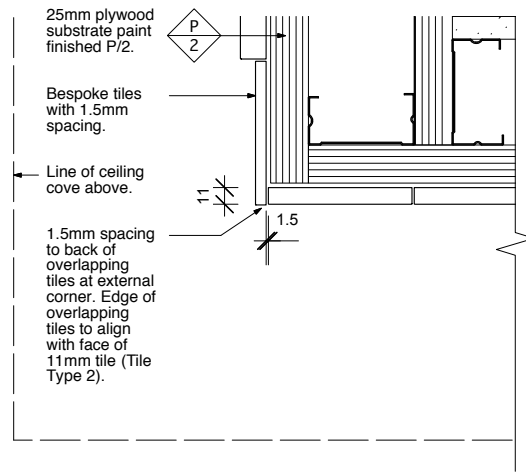


3 Tile Wall A External Corner Detail
Scale: 1:25 @ A3

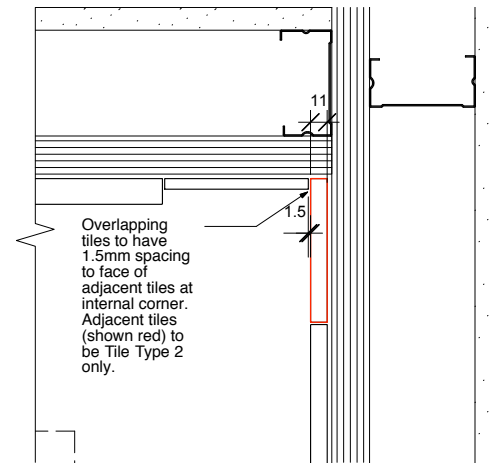


4 Tile Wall A Internal Corner Detail
Scale: 1:25 @ A3

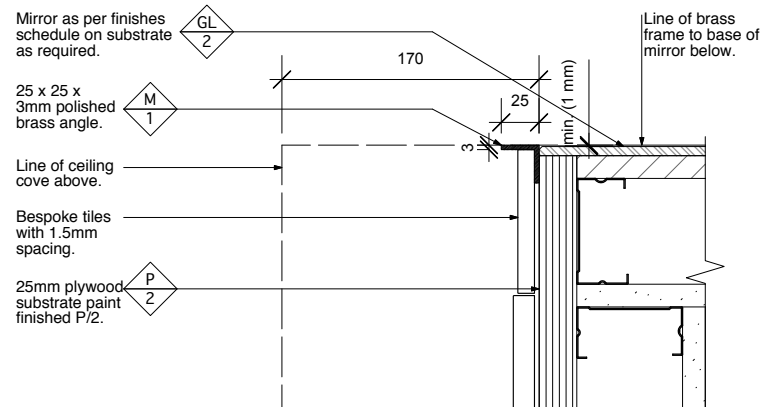

5 Tile Wall A/B Corner to Mirror Wall Detail
Scale: 1:25 @ A3

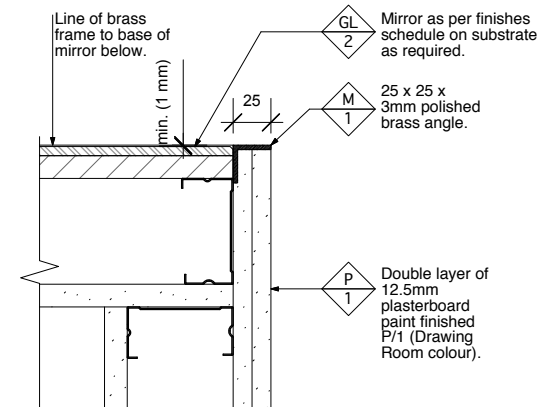

6 Mirror Wall End Detail
Scale: 1:25 @ A3

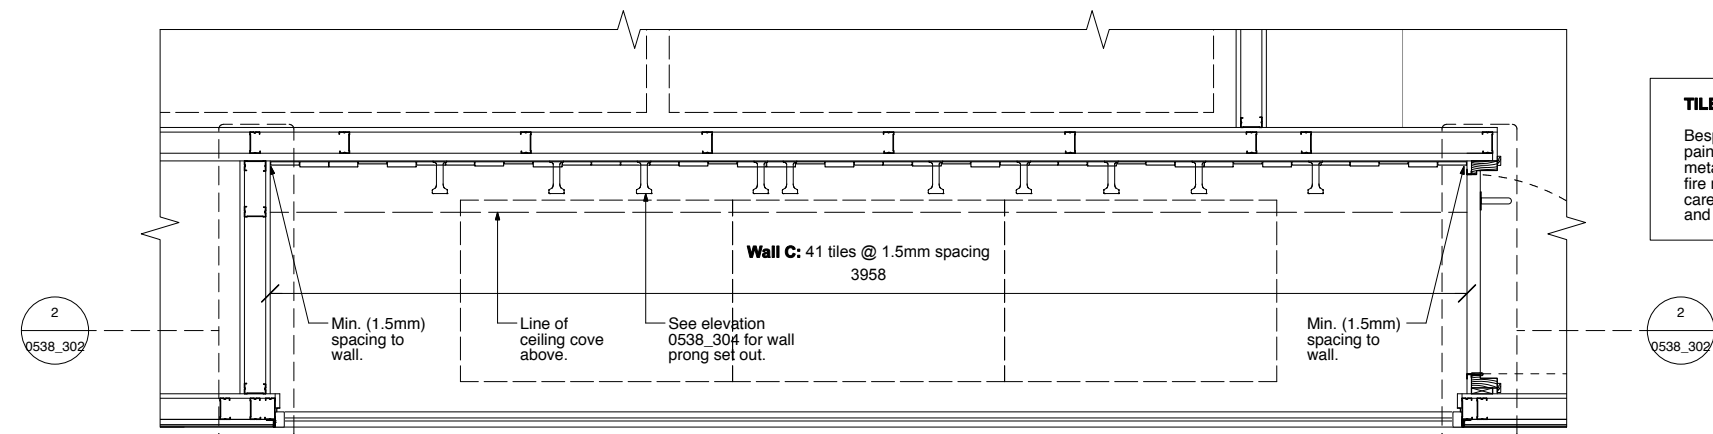

C Tile Wall Set Out Plan C
Scale: 1:25 @ A3

TILE WALLS

Bespoke tile of varying thickness on a 25mm ply substrate paint finished to match tile colour (P/2 RAL 9010), on 70mm metal stud packing to existing walls. Wall substrate to meet fire rating and local building control regulations. Tiles to be carefully laid out with 1.5mm spacing (no grout). Lay one row and 1 column of tiles to ensure correct spacing across wall.

Notes:

**Tile thickness ranges from 7 - 17mm.
Tile spacing at 1.5mm.
Tiler to advise contractor best way to set out prior to construction.**

Contractor to carefully set out wall to allow for correct number of tiles and equal 1.5mm spacing.

Note: There may be irregularity in the edges of the porcelain tiles therefore the tiling subcontractor must carefully calibrate the tile location so that an even gap between tiles is consistent across walls.

Tile bond to be specified by contractor in accordance with local regulations (with respect to fire safety provisions). Ensure **NO** bonding agent is visible between tiles.

Contractor to ensure marine ply substrate meets necessary fire ratings and is fit for purpose as a tile substrate. The substrate is to be painted out to match tile colour as sections are visible between tiles.

Tiles are supplied by Mulberry approved manufacturer Teamwork Italy.

Giovanni Marchio
Tel. ++39 (0)522 621332
e-mail : admin@teamworkitaly.com

P 2 Paint finish P/2, see Finishes Schedule

M 1 Polished brass finish M/1, see Finishes Schedule

Abbreviations:

AFFL above finished floor level
BoH back of house
c.o.s check on site
t.b.c to be confirmed
apx. approximately
SD site dimension

Drawing indicative of design intent only, contractor & relevant consultants & / or sub-contractors to ensure all current building regulations, standards, & other statutory requirements, codes of practice and landlord requirements are implemented with design development & construction.

Status: Design Intent

Revisions:

Universaldesignstudio

Phone +44 (0)20 7033 3881 Fax +44 (0)20 7033 3882
mail@universaldesignstudio.com www.universaldesignstudio.com

Ground Floor, 35 Charlotte Road, London EC2A 3PG

All drawings within this package are the copyright of Universal Design Studio. They may not be copied or disclosed to any third party for any purpose except as authorised in writing by Universal Design Studio.

Do not scale from these drawings. Figured dimensions only are to be used. All critical dimensions are to be checked on site before work proceeds. If in doubt ask.

All drawings are to be read in conjunction with all other relevant consultants and / or specialists drawings or documents. Inconsistencies, errors and omissions found within or between Universal Design Studio documents (and also in relation to other consultants/specialists documents) are to be notified immediately to Universal Design Studio.

Client Mulberry

Job Lotte Avenuel



Title Tile Wall Set Out Plan C, Details

Scale Various @ A3 Date 07/10/11

Drawn By JA Checked By RR

Drwg. No. 0538_302

Revisions

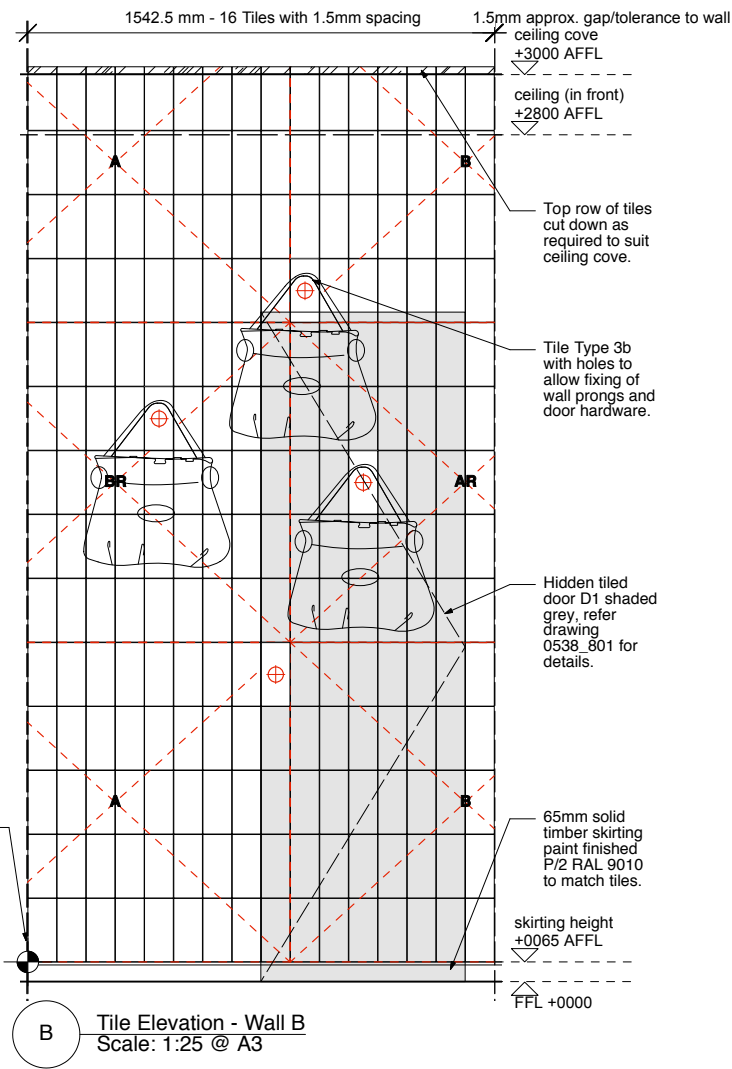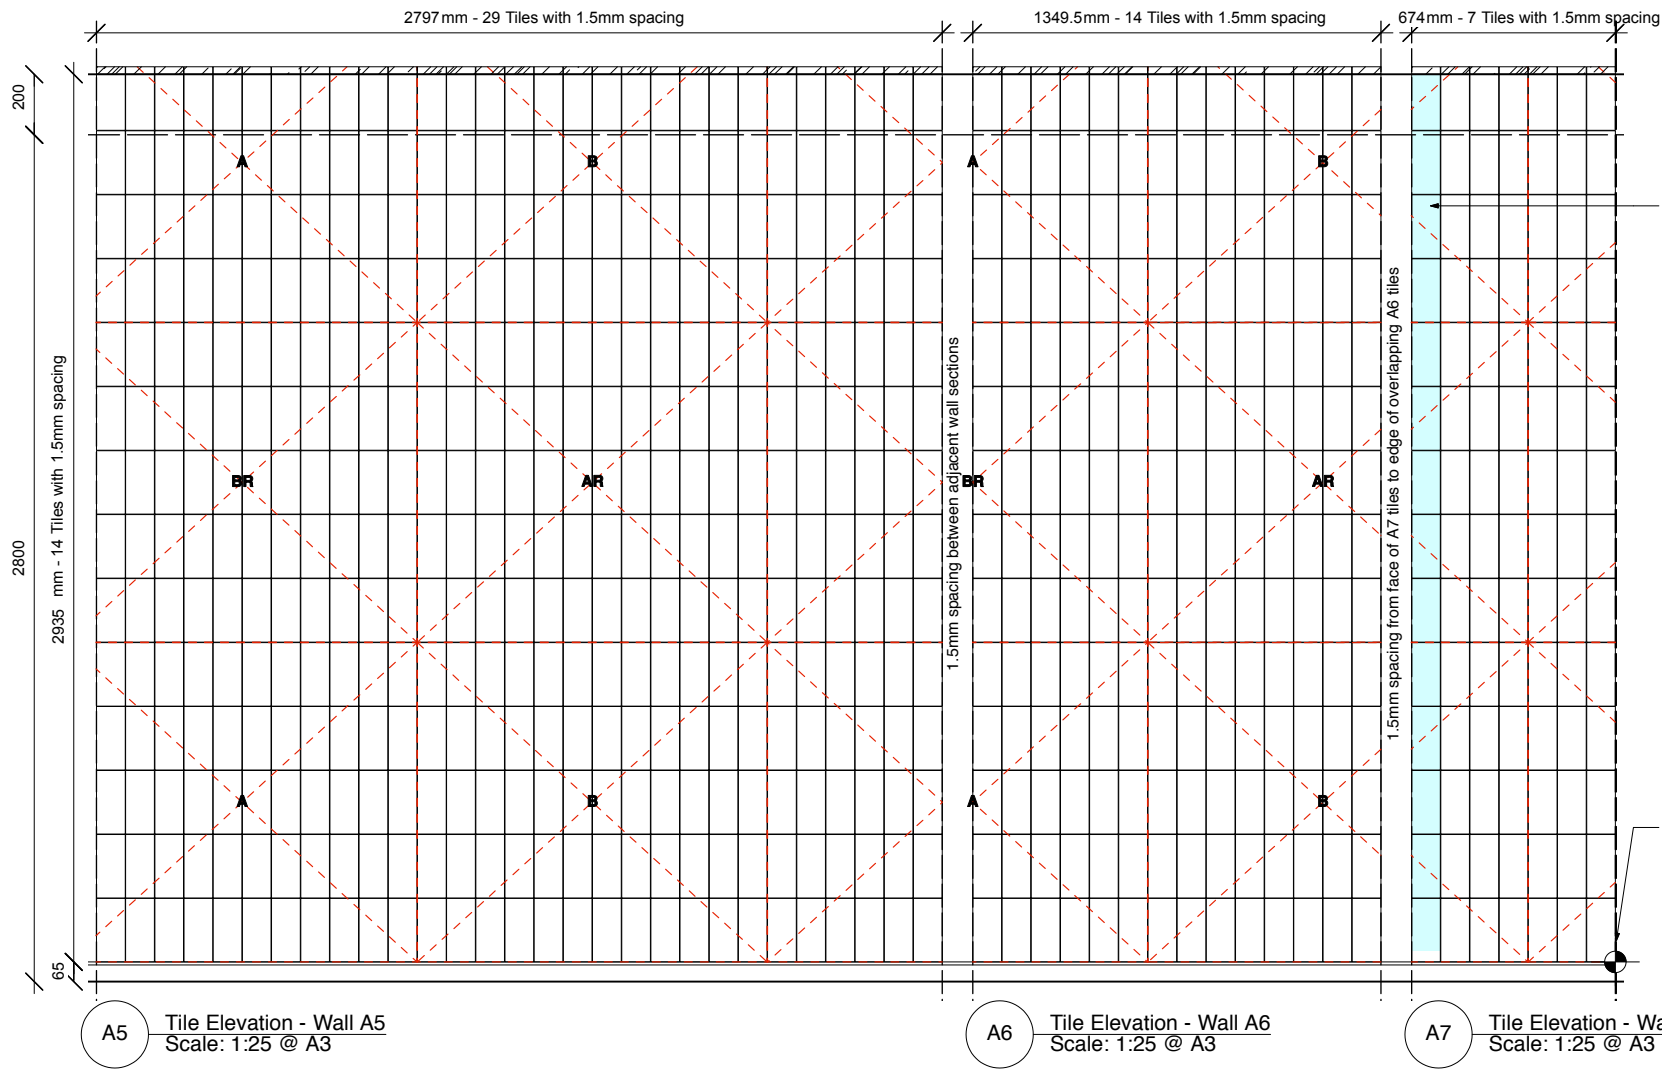

Notes:

Tile thickness ranges from 7 - 17mm.
Tile spacing at 1.5mm.
Tiler to advise contractor best way to set out prior to construction.

Contractor to carefully set out wall to allow for correct number of tiles and equal 1.5mm spacing.

Note: There may be irregularity in the edges of the porcelain tiles therefore the tiling subcontractor must carefully calibrate the tile location so that an even gap between tiles is consistent across walls.

Tile bond to be specified by contractor in accordance with local regulations (with respect to fire safety provisions). Ensure **NO** bonding agent is visible between tiles.

Contractor to ensure marine ply substrate meets necessary fire ratings and is fit for purpose as a tile substrate. The substrate is to be painted out to match tile colour as sections are visible between tiles.

Tiles are supplied by Mulberry approved manufacturer Teamwork, Italy.

Giovanni Marchio
Tel. ++39 (0)522 621332
e-mail : admin@teamworkitaly.com

 Paint finish P/2, see Finishes Schedule

Abbreviations:
AFFL above finished floor level
BoH back of house
c.o.s check on site
t.b.c to be confirmed
apx. approximately
SD site dimension

Drawing indicative of design intent only, contractor & relevant consultants & / or sub-contractors to ensure all current building regulations, standards, & other statutory requirements, codes of practice and landlord requirements are implemented with design development & construction.

Status: Design Intent

Revisions:

Universaldesignstudio
Phone +44 (0)20 7033 3881 Fax +44 (0)20 7033 3882
mail@universaldesignstudio.com www.universaldesignstudio.com

Ground Floor, 35 Charlotte Road, London EC2A 3PG

All drawings within this package are the copyright of Universal Design Studio. They may not be copied or disclosed to any third party for any purpose except as authorised in writing by Universal Design Studio.

Do not scale from these drawings. Figured dimensions only are to be used. All critical dimensions are to be checked on site before work proceeds. If in doubt ask.

All drawings are to be read in conjunction with all other relevant consultants and / or specialists drawings or documents. Inconsistencies, errors and omissions found within or between Universal Design Studio documents (and also in relation to other consultants/specialists documents) are to be notified immediately to Universal Design Studio.

Client **Mulberry**

Job **Lotte Avenuel**

Title **Tile Wall Elevations A5-A7, B**

Scale **1:25 @ A3** Date **07/10/11**


Drawn By **JA** Checked By **RR**

Drwg. No. **0538_304**

Revisions


© COPYRIGHT UNIVERSAL 2011

LAYOUT A

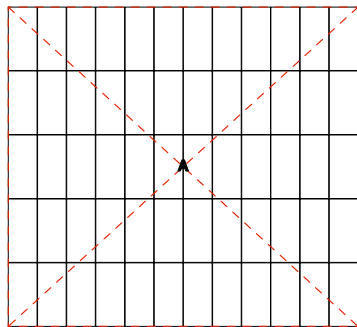


No. of tiles per layout:
Type 1: 17
Type 2: 17
Type 3: 18
Type 4: 7

LAYOUT B

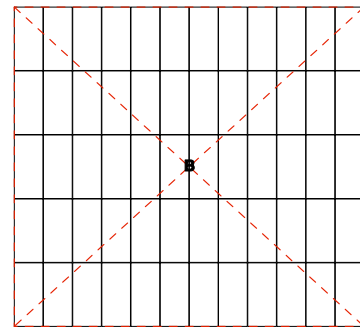


No. of tiles per layout:
Type 1: 17
Type 2: 17
Type 3: 18
Type 4: 7

LAYOUT A (ROTATED 180°)

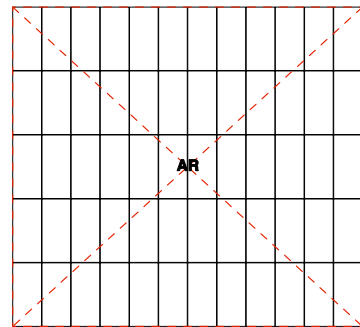

No. of tiles per layout:
Type 1: 17
Type 2: 17
Type 3: 18
Type 4: 7

LAYOUT B (ROTATED 180°)

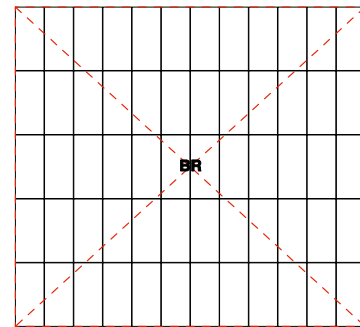

No. of tiles per layout:
Type 1: 17
Type 2: 17
Type 3: 18
Type 4: 7

TILE TYPES:



Tile Type 1:
Slanted tile (Arrow points to thickest point of tile)
7 - 11mm



Tile Type 2:
11mm



Tile Type 3:
7mm



Tile Type 4:
17mm



Tile Type 3b:
7mm with 24mm dia. hole to centre

Note: See drawing 0365_1001 for tile profiles

TILE QUANTITIES


WALL A1:	WALL A2:	WALL A3:	WALL A4:	WALL A5:	WALL A6:	WALL A7:	WALL A (subtotal):	WALL B:	WALL C:	TOTAL:
Type 1: 329	Type 1: 64	Type 1: 115	Type 1: 59	Type 1: 115	Type 1: 53	Type 1: 19	Type 1: 754	Type 1: 61	Type 1: 160	Type 1: 975
Type 2: 353	Type 2: 67	Type 2: 122	Type 2: 67	Type 2: 119	Type 2: 64	Type 2: 40	Type 2: 832	Type 2: 70	Type 2: 171	Type 2: 1073
Type 3: 354	Type 3: 93	Type 3: 121	Type 3: 98	Type 3: 126	Type 3: 54	Type 3: 30	Type 3: 876	Type 3: 62	Type 3: 165	Type 3: 1103
Type 4: 140	Type 4: 0	Type 4: 48	Type 4: 0	Type 4: 46	Type 4: 25	Type 4: 9	Type 4: 268	Type 4: 27	Type 4: 68	Type 4: 363
							Type 3b: 0	Type 3b: 4	Type 3b: 10	Type 3b: 14
Total: 1176	Total: 224	Total: 406	Total: 224	Total: 406	Total: 196	Total: 98	Total: 2730	Total: 224	Total: 574	Total: 3528

Contractor to recount tiles and advise UDS if count differs. Allow to add suitable percentage for wastage.

TILE WALLS NOTE:

Bespoke tile of varying thickness on a 25mm ply substrate paint finished to match tile colour (P/2 RAL 9010), on 70mm metal stud packing to existing walls. Wall substrate to meet fire rating and local building control regulations. Tiles to be carefully laid out with 1.5mm spacing (no grout). Lay one row and 1 column of tiles to ensure correct spacing across wall.

Drawing to be read in conjunction with 0538_301-302 Tile Wall Plan + Details and 0538_306-308 Coloured Tile Elevations.

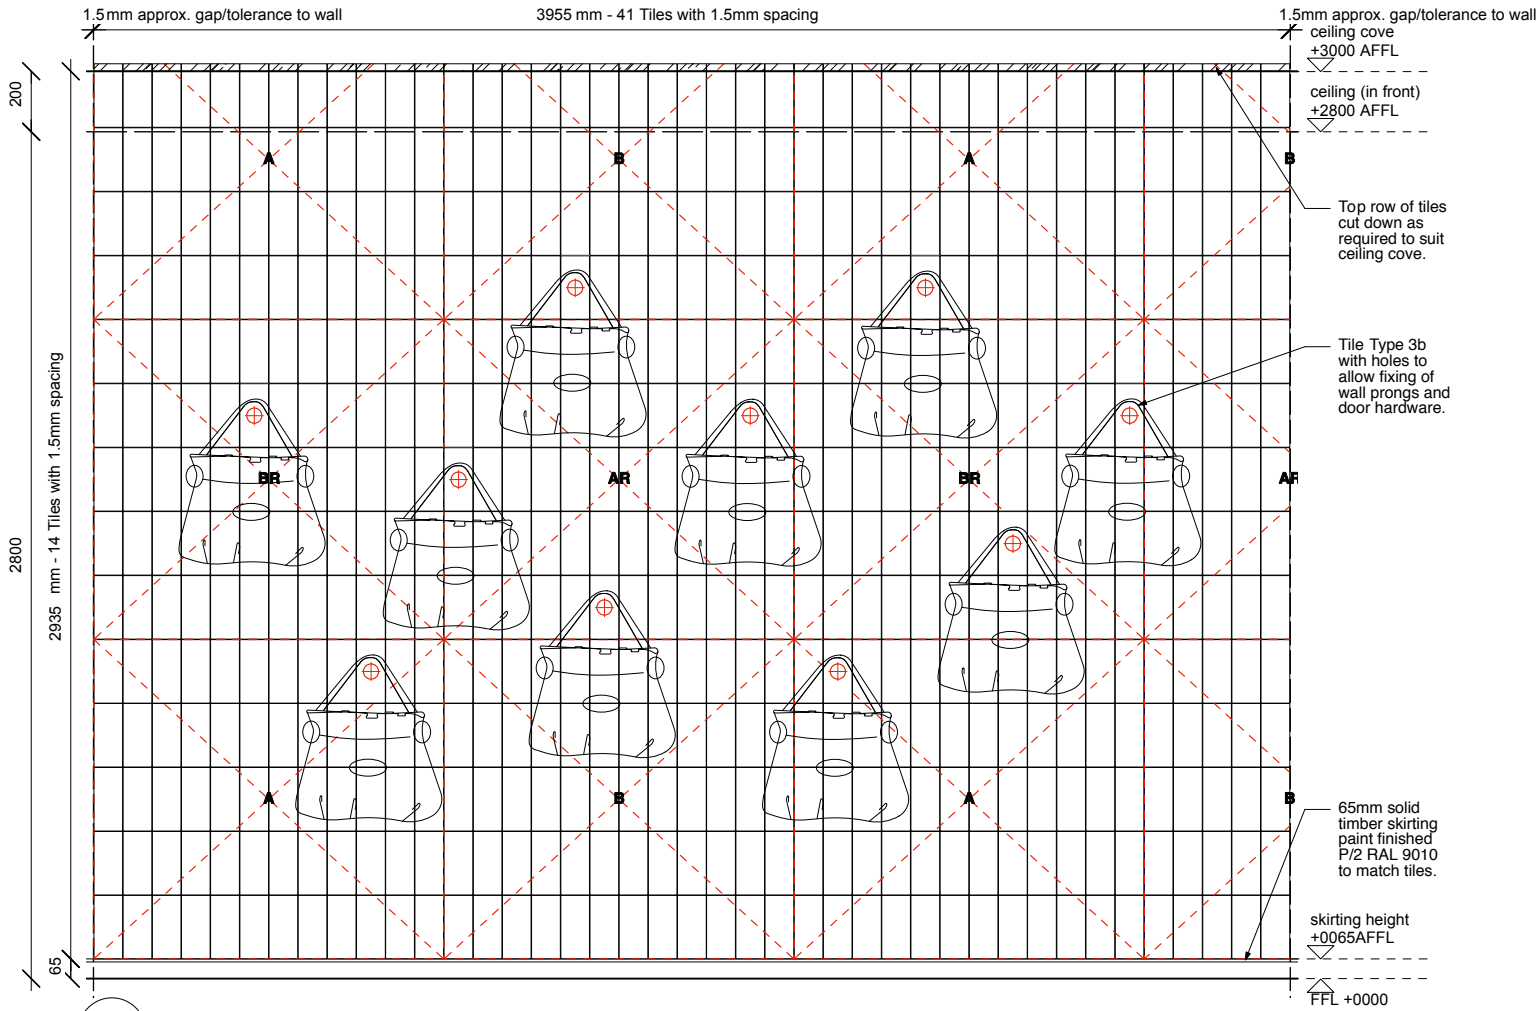

C Tile Elevation - Wall C
Scale: 1:25 @ A3

Notes:
Tile thickness ranges from 7 - 17mm.
Tile spacing at 1.5mm.
Tiler to advise contractor best way to set out prior to construction.

Contractor to carefully set out wall to allow for correct number of tiles and equal 1.5mm spacing.

Note: There may be irregularity in the edges of the porcelain tiles therefore the tiling subcontractor must carefully calibrate the tile location so that an even gap between tiles is consistent across walls.

Tile bond to be specified by contractor in accordance with local regulations (with respect to fire safety provisions). Ensure **NO** bonding agent is visible between tiles.

Contractor to ensure marine ply substrate meets necessary fire ratings and is fit for purpose as a tile substrate. The substrate is to be painted out to match tile colour as sections are visible between tiles.

Tiles are supplied by Mulberry approved manufacturer Teamwork, Italy.

Giovanni Marchio
Tel. ++39 (0)522 621332
e-mail : admin@teamworkitaly.com

 Paint finish P/2, see Finishes Schedule


Abbreviations:
AFFL above finished floor level
BoH back of house
c.o.s check on site
t.b.c to be confirmed
apx. approximately
SD site dimension

Drawing indicative of design intent only, contractor & relevant consultants & / or sub-contractors to ensure all current building regulations, standards, & other statutory requirements, codes of practice and landlord requirements are implemented with design development & construction.

Status: Design Intent


Revisions:

LAYOUT A

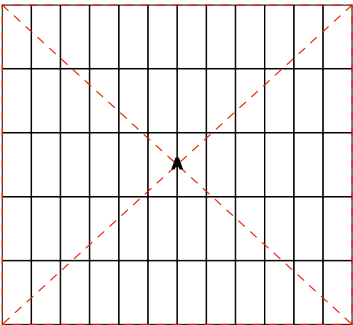


No. of tiles per layout:
Type 1: 17
Type 2: 17
Type 3: 18
Type 4: 7

LAYOUT B

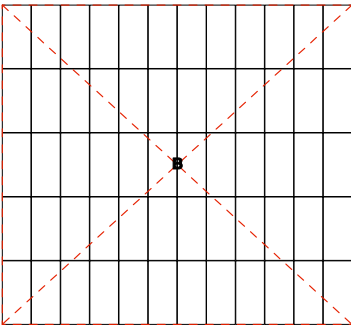


No. of tiles per layout:
Type 1: 17
Type 2: 17
Type 3: 18
Type 4: 7

LAYOUT A (ROTATED 180°)

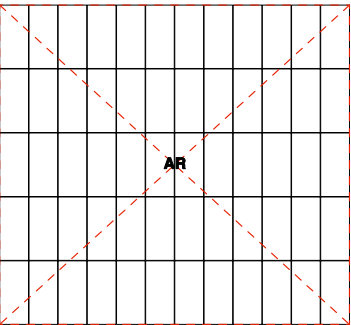






No. of tiles per layout:
Type 1: 17
Type 2: 17
Type 3: 18
Type 4: 7

LAYOUT B (ROTATED 180°)

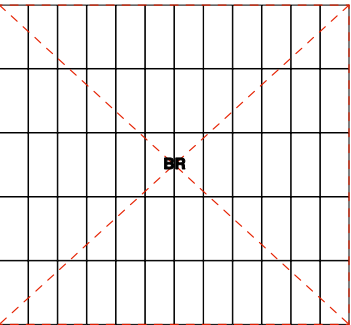

No. of tiles per layout:
Type 1: 17
Type 2: 17
Type 3: 18
Type 4: 7

TILE TYPES:

     

Note: See drawing 0365_1001 for tile profiles

TILE QUANTITIES

WALL A1:	WALL A2:	WALL A3:	WALL A4:	WALL A5:	WALL A6:	WALL A7:	WALL A (subtotal):	WALL B:	WALL C:	TOTAL:
Type 1: 329 Type 2: 353 Type 3: 354 Type 4: 140 Total: 1176	Type 1: 64 Type 2: 67 Type 3: 93 Type 4: 0 Total: 224	Type 1: 115 Type 2: 122 Type 3: 121 Type 4: 48 Total: 406	Type 1: 59 Type 2: 67 Type 3: 98 Type 4: 0 Total: 224	Type 1: 115 Type 2: 119 Type 3: 126 Type 4: 46 Total: 406	Type 1: 53 Type 2: 64 Type 3: 54 Type 4: 25 Total: 196	Type 1: 19 Type 2: 40 Type 3: 30 Type 4: 9 Total: 98	Type 1: 754 Type 2: 832 Type 3: 876 Type 4: 268 Type 3b: 0 Total: 2730	Type 1: 61 Type 2: 70 Type 3: 62 Type 4: 27 Type 3b: 4 Total: 224	Type 1: 160 Type 2: 171 Type 3: 165 Type 4: 68 Type 3b: 10 Total: 574	Type 1: 975 Type 2: 1073 Type 3: 1103 Type 4: 363 Type 3b: 14 Total: 3528

Contractor to recount tiles and advise UDS if count differs. Allow to add suitable percentage for wastage.

TILE WALLS NOTE:

Bespoke tile of varying thickness on a 25mm ply substrate paint finished to match tile colour (P/2 RAL 9010), on 70mm metal stud packing to existing walls. Wall substrate to meet fire rating and local building control regulations. Tiles to be carefully laid out with 1.5mm spacing (no grout). Lay one row and 1 column of tiles to ensure correct spacing across wall.

Drawing to be read in conjunction with 0538_301-302 Tile Wall Plan + Details and 0538_306-308 Coloured Tile Elevations.

Universaldesignstudio

Phone +44 (0)20 7033 3881 Fax +44 (0)20 7033 3882
mail@universaldesignstudio.com www.universaldesignstudio.com

Ground Floor, 35 Charlotte Road, London EC2A 3PG

All drawings within this package are the copyright of Universal Design Studio. They may not be copied or disclosed to any third party for any purpose except as authorised in writing by Universal Design Studio.

Do not scale from these drawings. Figured dimensions only are to be used. All critical dimensions are to be checked on site before work proceeds. If in doubt ask.

All drawings are to be read in conjunction with all other relevant consultants and / or specialists drawings or documents. Inconsistencies, errors and omissions found within or between Universal Design Studio documents (and also in relation to other consultants/specialists documents) are to be notified immediately to Universal Design Studio.

Client Mulberry

Job Lotte Avenuel


Title Tile Wall Elevation C

Scale 1:25 @ A3 Date 07/10/11

Drawn By JA Checked By RR

Drwg. No. 0538_305

Revisions

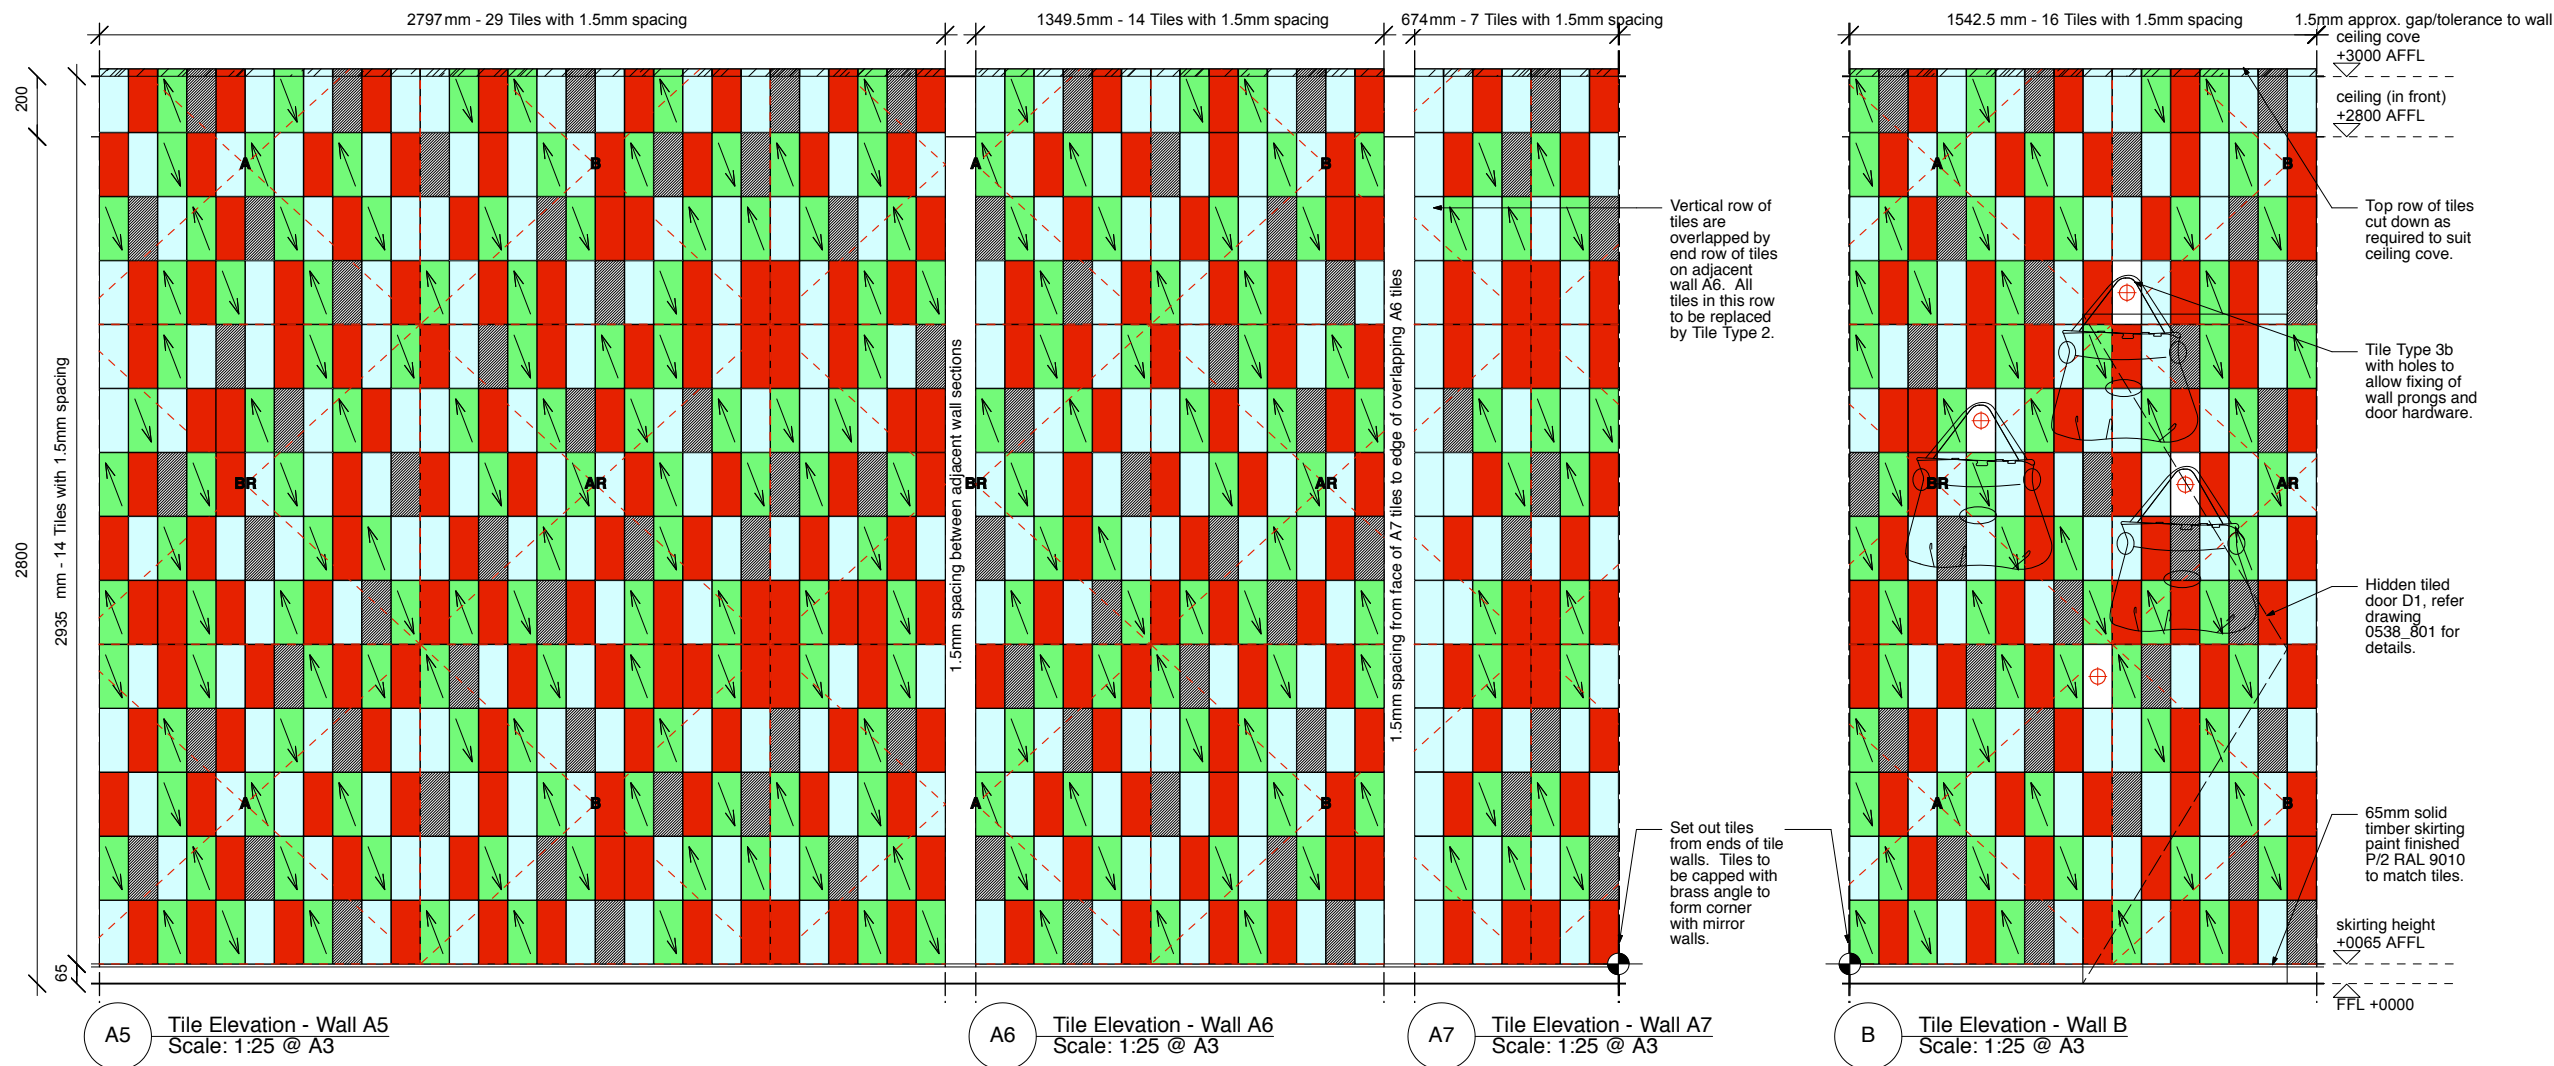

Notes:

Tile thickness ranges from 7 - 17mm.
Tile spacing at 1.5mm.
Tiler to advise contractor best way to set out prior to construction.

Contractor to carefully set out wall to allow for correct number of tiles and equal 1.5mm spacing.

Note: There may be irregularity in the edges of the porcelain tiles therefore the tiling subcontractor must carefully calibrate the tile location so that an even gap between tiles is consistent across walls.

Tile bond to be specified by contractor in accordance with local regulations (with respect to fire safety provisions). Ensure **NO** bonding agent is visible between tiles.

Contractor to ensure marine ply substrate meets necessary fire ratings and is fit for purpose as a tile substrate. The substrate is to be painted out to match tile colour as sections are visible between tiles.

Tiles are supplied by Mulberry approved manufacturer Teamwork Italy.


Giovanni Marchio
Tel. ++39 (0)522 621332
e-mail : admin@teamworkitaly.com

 Paint finish P/2, see Finishes Schedule


Abbreviations:
AFFL above finished floor level
BoH back of house
c.o.s check on site
t.b.c to be confirmed
apx. approximately
SD site dimension

Drawing indicative of design intent only, contractor & relevant consultants & / or sub-contractors to ensure all current building regulations, standards, & other statutory requirements, codes of practice and landlord requirements are implemented with design development & construction.


Status: Design Intent

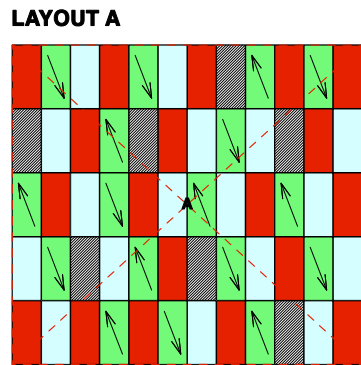


No. of tiles per layout:
Type 1: 17
Type 2: 17
Type 3: 18
Type 4: 7

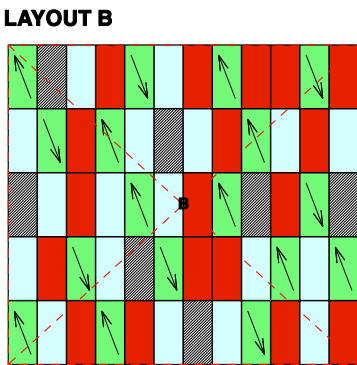

No. of tiles per layout:
Type 1: 17
Type 2: 17
Type 3: 18
Type 4: 7





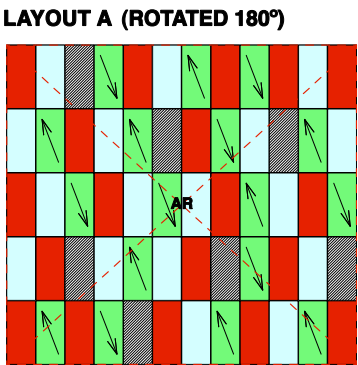


No. of tiles per layout:
Type 1: 17
Type 2: 17
Type 3: 18
Type 4: 7

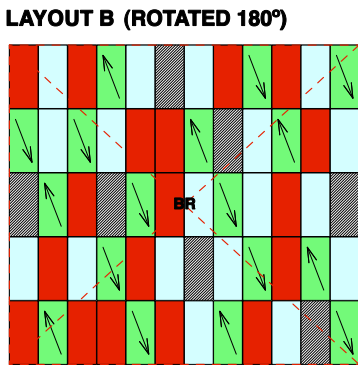

No. of tiles per layout:
Type 1: 17
Type 2: 17
Type 3: 18
Type 4: 7

TILE TYPES:

     

Note: See drawing 0365_1001 for tile profiles

TILE QUANTITIES

WALL A1:	WALL A2:	WALL A3:	WALL A4:	WALL A5:	WALL A6:	WALL A7:	WALL A (subtotal):	WALL B:	WALL C:	TOTAL:
Type 1: 329 Type 2: 353 Type 3: 354 Type 4: 140	Type 1: 64 Type 2: 67 Type 3: 93 Type 4: 0	Type 1: 115 Type 2: 122 Type 3: 121 Type 4: 48	Type 1: 59 Type 2: 67 Type 3: 98 Type 4: 0	Type 1: 115 Type 2: 119 Type 3: 126 Type 4: 46	Type 1: 53 Type 2: 64 Type 3: 54 Type 4: 25	Type 1: 19 Type 2: 40 Type 3: 30 Type 4: 9	Type 1: 754 Type 2: 832 Type 3: 876 Type 4: 268 Type 3b: 0 Total: 2730	Type 1: 61 Type 2: 70 Type 3: 62 Type 4: 27 Type 3b: 4 Total: 224	Type 1: 160 Type 2: 171 Type 3: 165 Type 4: 68 Type 3b: 10 Total: 574	Type 1: 975 Type 2: 1073 Type 3: 1103 Type 4: 363 Type 3b: 14 Total: 3528

Contractor to recount tiles and advise UDS if count differs. Allow to add suitable percentage for wastage.

TILE WALLS NOTE:

Bespoke tile of varying thickness on a 25mm ply substrate paint finished to match tile colour (P/2 RAL 9010), on 70mm metal stud packing to existing walls. Wall substrate to meet fire rating and local building control regulations. Tiles to be carefully laid out with 1.5mm spacing (no grout). Lay one row and 1 column of tiles to ensure correct spacing across wall.

Drawing to be read in conjunction with 0538_301-302 Tile Wall Plan + Details and 0538_303-305 Tile Elevations.

Revisions:

Universaldesignstudio

Phone +44 (0)20 7033 3881 Fax +44 (0)20 7033 3882
mail@universaldesignstudio.com www.universaldesignstudio.com

Ground Floor, 35 Charlotte Road, London EC2A 3PG

All drawings within this package are the copyright of Universal Design Studio. They may not be copied or disclosed to any third party for any purpose except as authorised in writing by Universal Design Studio.

Do not scale from these drawings. Figured dimensions only are to be used. All critical dimensions are to be checked on site before work proceeds. If in doubt ask.

All drawings are to be read in conjunction with all other relevant consultants and / or specialists drawings or documents. Inconsistencies, errors and omissions found within or between Universal Design Studio documents (and also in relation to other consultants/specialists documents) are to be notified immediately to Universal Design Studio.

Client Mulberry

Job Lotte Avenuel


Title Coloured Tile Wall Elevations A5-A7, B

Scale 1:25 @ A3 Date 07/10/11

Drawn By JA Checked By RR

Drwg. No. 0538_307

Revisions

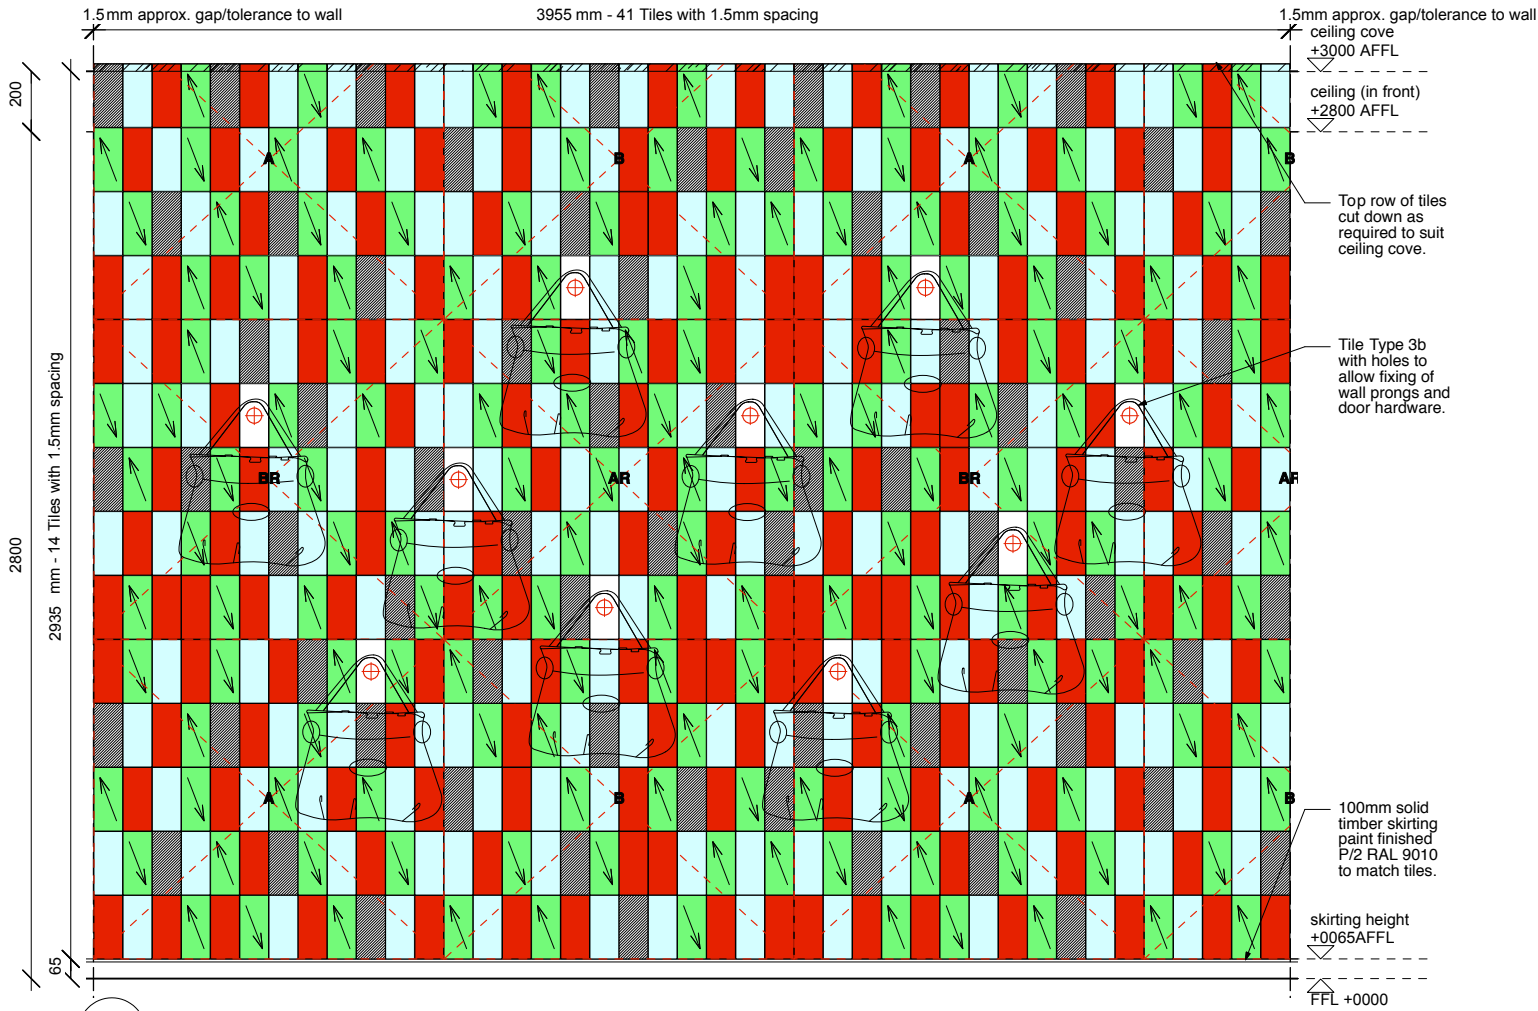

C Tile Elevation - Wall C
Scale: 1:25 @ A3

Notes:

**Tile thickness ranges from 7 - 17mm.
Tile spacing at 1.5mm.
Tiler to advise contractor best way to set out prior to construction.**

Contractor to carefully set out wall to allow for correct number of tiles and equal 1.5mm spacing.

Note: There may be irregularity in the edges of the porcelain tiles therefore the tiling subcontractor must carefully calibrate the tile location so that an even gap between tiles is consistent across walls.

Tile bond to be specified by contractor in accordance with local regulations (with respect to fire safety provisions). Ensure **NO** bonding agent is visible between tiles.

Contractor to ensure marine ply substrate meets necessary fire ratings and is fit for purpose as a tile substrate. The substrate is to be painted out to match tile colour as sections are visible between tiles.

Tiles are supplied by Mulberry approved manufacturer Teamwork, Italy.

Giovanni Marchio
Tel. ++39 (0)522 621332
e-mail : admin@teamworkitaly.com


 Paint finish P/2, see Finishes Schedule

Abbreviations:
AFFL above finished floor level
BoH back of house
c.o.s check on site
t.b.c to be confirmed
apx. approximately
SD site dimension


Drawing indicative of design intent only, contractor & relevant consultants & / or sub-contractors to ensure all current building regulations, standards, & other statutory requirements, codes of practice and landlord requirements are implemented with design development & construction.

Status: Design Intent


Revisions:

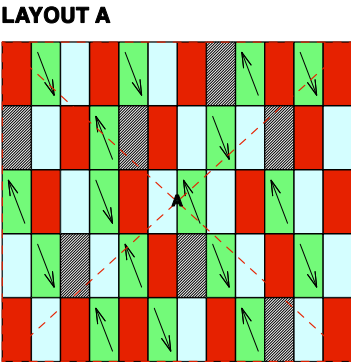


No. of tiles per layout:
Type 1: 17
Type 2: 17
Type 3: 18
Type 4: 7

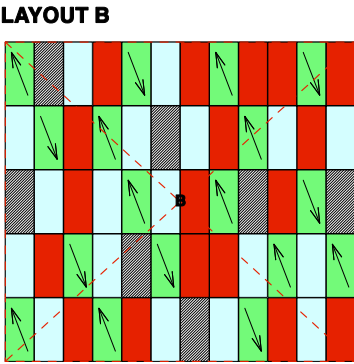

No. of tiles per layout:
Type 1: 17
Type 2: 17
Type 3: 18
Type 4: 7

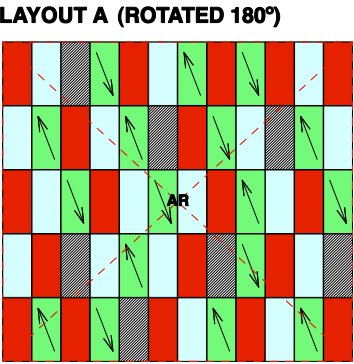


No. of tiles per layout:
Type 1: 17
Type 2: 17
Type 3: 19
Type 4: 7

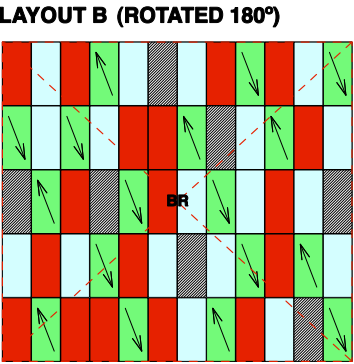

No. of tiles per layout:
Type 1: 17
Type 2: 17
Type 3: 18
Type 4: 7

TILE TYPES:

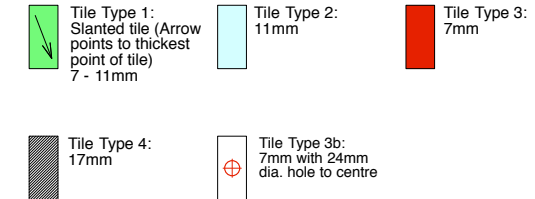

Note: See drawing 0365_1001 for tile profiles

TILE QUANTITIES

WALL A1:	WALL A2:	WALL A3:	WALL A4:	WALL A5:	WALL A6:	WALL A7:	WALL A (subtotal):	WALL B:	WALL C:	TOTAL:
Type 1: 329 Type 2: 353 Type 3: 354 Type 4: 140	Type 1: 64 Type 2: 67 Type 3: 0 Type 4: 0	Type 1: 115 Type 2: 122 Type 3: 121 Type 4: 48	Type 1: 59 Type 2: 67 Type 3: 98 Type 4: 0	Type 1: 115 Type 2: 119 Type 3: 126 Type 4: 46	Type 1: 53 Type 2: 64 Type 3: 54 Type 4: 25	Type 1: 19 Type 2: 40 Type 3: 30 Type 4: 9	Type 1: 754 Type 2: 832 Type 3: 876 Type 4: 268 Type 3b: 0 Total: 2730	Type 1: 61 Type 2: 70 Type 3: 62 Type 4: 27 Type 3b: 4 Total: 224	Type 1: 160 Type 2: 171 Type 3: 165 Type 4: 68 Type 3b: 10 Total: 574	Type 1: 975 Type 2: 1073 Type 3: 1103 Type 4: 363 Type 3b: 14 Total: 3528

Contractor to recount tiles and advise UDS if count differs. Allow to add suitable percentage for wastage.

TILE WALLS NOTE:

Bespoke tile of varying thickness on a 25mm ply substrate paint finished to match tile colour (P/2 RAL 9010), on 70mm metal stud packing to existing walls. Wall substrate to meet fire rating and local building control regulations. Tiles to be carefully laid out with 1.5mm spacing (no grout). Lay one row and 1 column of tiles to ensure correct spacing across wall.

Drawing to be read in conjunction with 0538_301-302 Tile Wall Plan + Details and 0538_303-305 Tile Elevations.

Universaldesignstudio
Phone +44 (0)20 7033 3881 Fax +44 (0)20 7033 3882
mail@universaldesignstudio.com www.universaldesignstudio.com

Ground Floor, 35 Charlotte Road, London EC2A 3PG

All drawings within this package are the copyright of Universal Design Studio. They may not be copied or disclosed to any third party for any purpose except as authorised in writing by Universal Design Studio.

Do not scale from these drawings. Figured dimensions only are to be used. All critical dimensions are to be checked on site before work proceeds. If in doubt ask.

All drawings are to be read in conjunction with all other relevant consultants and / or specialists drawings or documents. Inconsistencies, errors and omissions found within or between Universal Design Studio documents (and also in relation to other consultants/specialists documents) are to be notified immediately to Universal Design Studio.

Client Mulberry

Job Lotte Avenuel


Title Coloured Tile Wall Elevation C

Scale 1:25 @ A3 Date 07/10/11

Drawn By JA Checked By RR


Drwg. No. 0538_308

Revisions

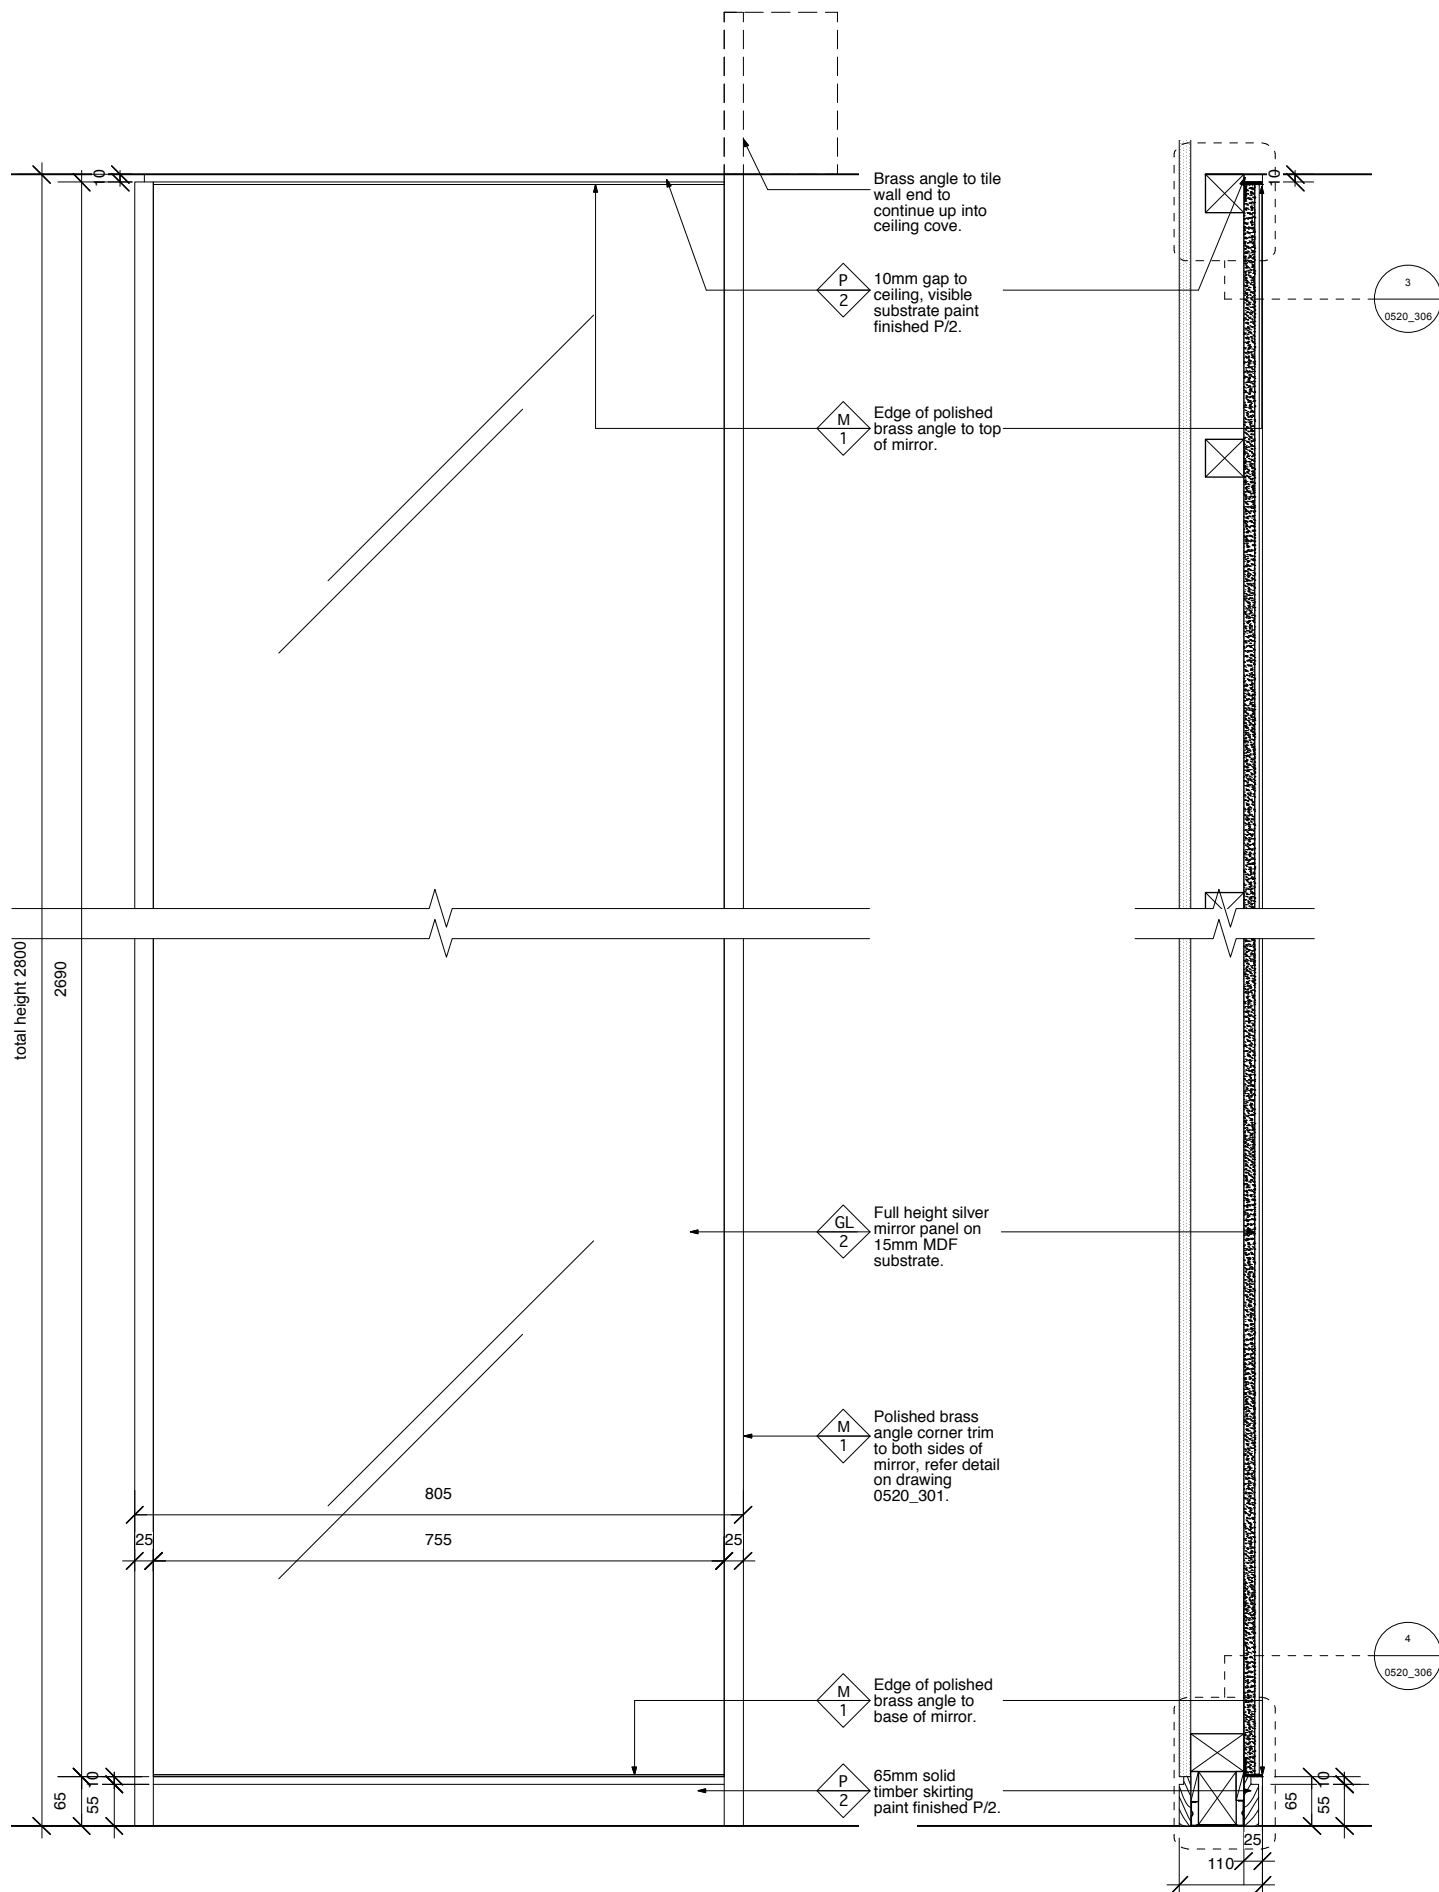


1 Mirror Wall Elevation
Scale 1:10 @ A3

2 Mirror Wall Section
Scale 1:10 @ A3

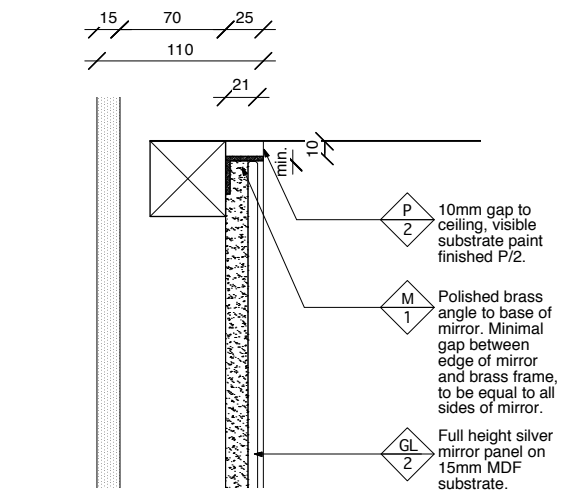

3 Mirror Wall Ceiling Detail
Scale 1:5 @ A3

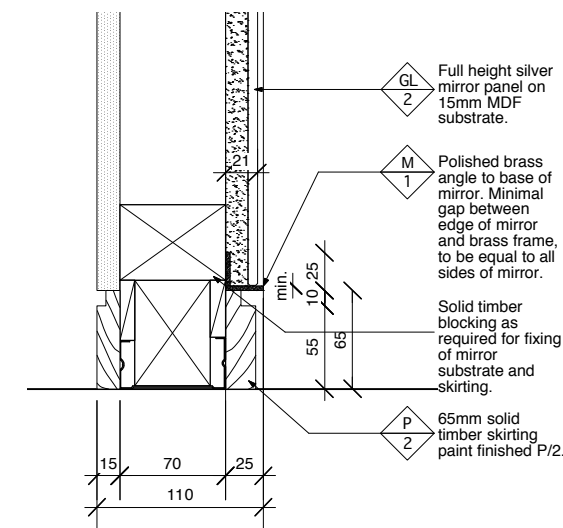

4 Mirror Wall Skirting Detail
Scale 1:5 @ A3

Notes:

All polished brass trim/framing to have clear lacquer finish applied to prevent tarnishing. Ensure clean smooth application.

P 2 Paint finish P/2, refer finishes schedule.

M 1 Polished brass, refer finishes schedule.

GL 2 Silver mirror, refer finishes schedule.

Abbreviations:

AFFL above finished floor level
c.o.s check on site
t.b.c to be confirmed

Drawing indicative of design intent only, contractor & relevant consultants & / or sub-contractors to ensure all current building regulations, standards, & other statutory requirements, codes of practice and landlord requirements are implemented with design development & construction.


Status: DESIGN INTENT

Revisions:


Universal designstudio
Phone +44 (0)20 7033 3881 Fax +44 (0)20 7033 3882
mail@universaldesignstudio.com www.universaldesignstudio.com
Ground Floor, 35 Charlotte Road, London EC2A 3PG

All drawings within this package are the copyright of Universal Design Studio. They may not be copied or disclosed to any third party for any purpose except as authorised in writing by Universal Design Studio.
Do not scale from these drawings. Figured dimensions only are to be used. All critical dimensions are to be checked on site before work proceeds.
If in doubt ask.
All drawings are to be read in conjunction with all other relevant consultants and / or specialists drawings or documents. Inconsistencies, errors and omissions found within or between Universal Design Studio documents (and also in relation to other consultants/specialists documents) are to be notified immediately to Universal Design Studio.


Client Mulberry
Job Lotte Avenuel
Title Mirror Wall Elevation + Details
Scale Various @ A3 Date 07/10/11
Drawn By JA Checked By RR
Drwg. No. 0538_309
Revisions

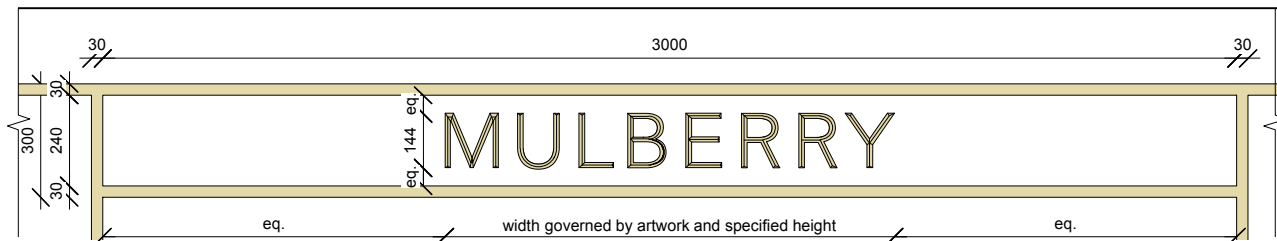

1 Front Fascia Signage Elevation
1:20 @ A3

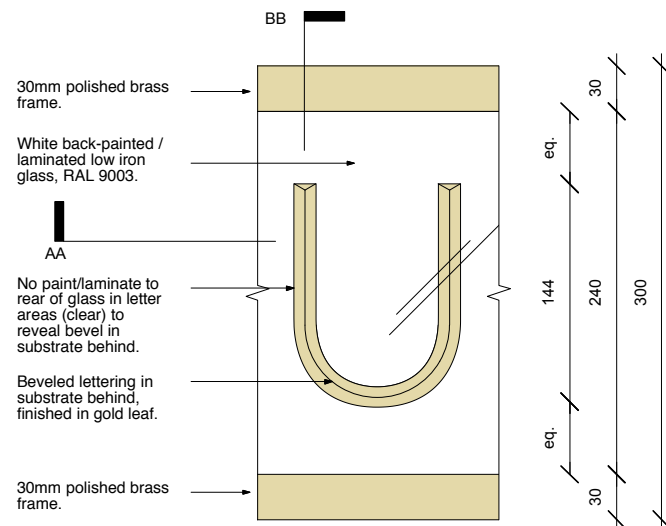


2 Signage detail
1:5 @ A3

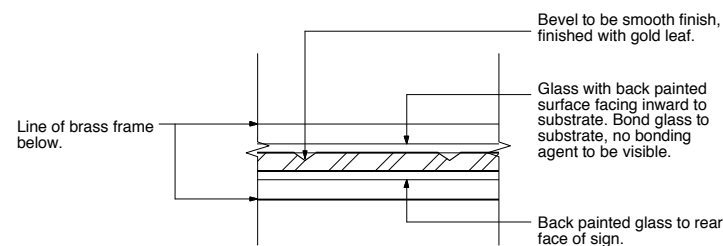


3 Section AA
1:5 @ A3




6 Images of lettering
NTS

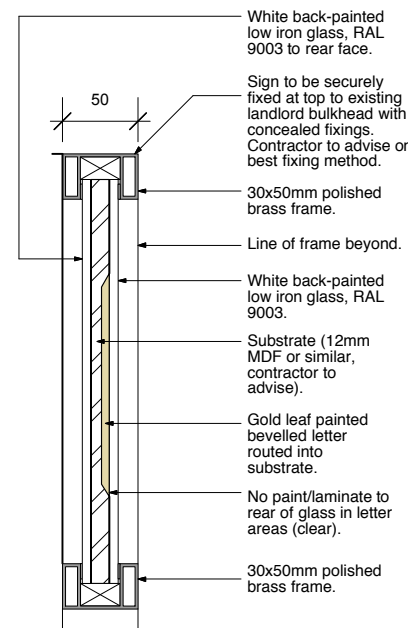


4 Section BB
1:5 @ A3

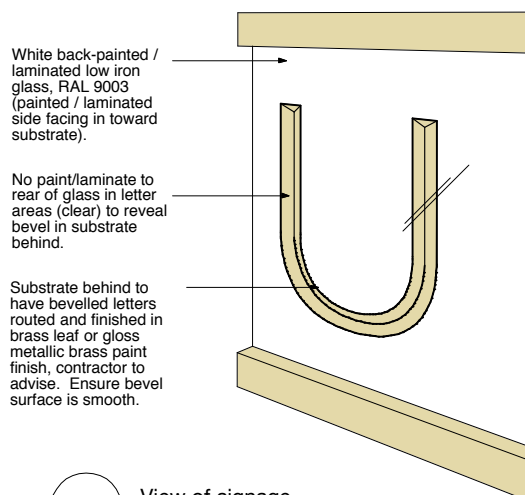


5 View of signage
NTS

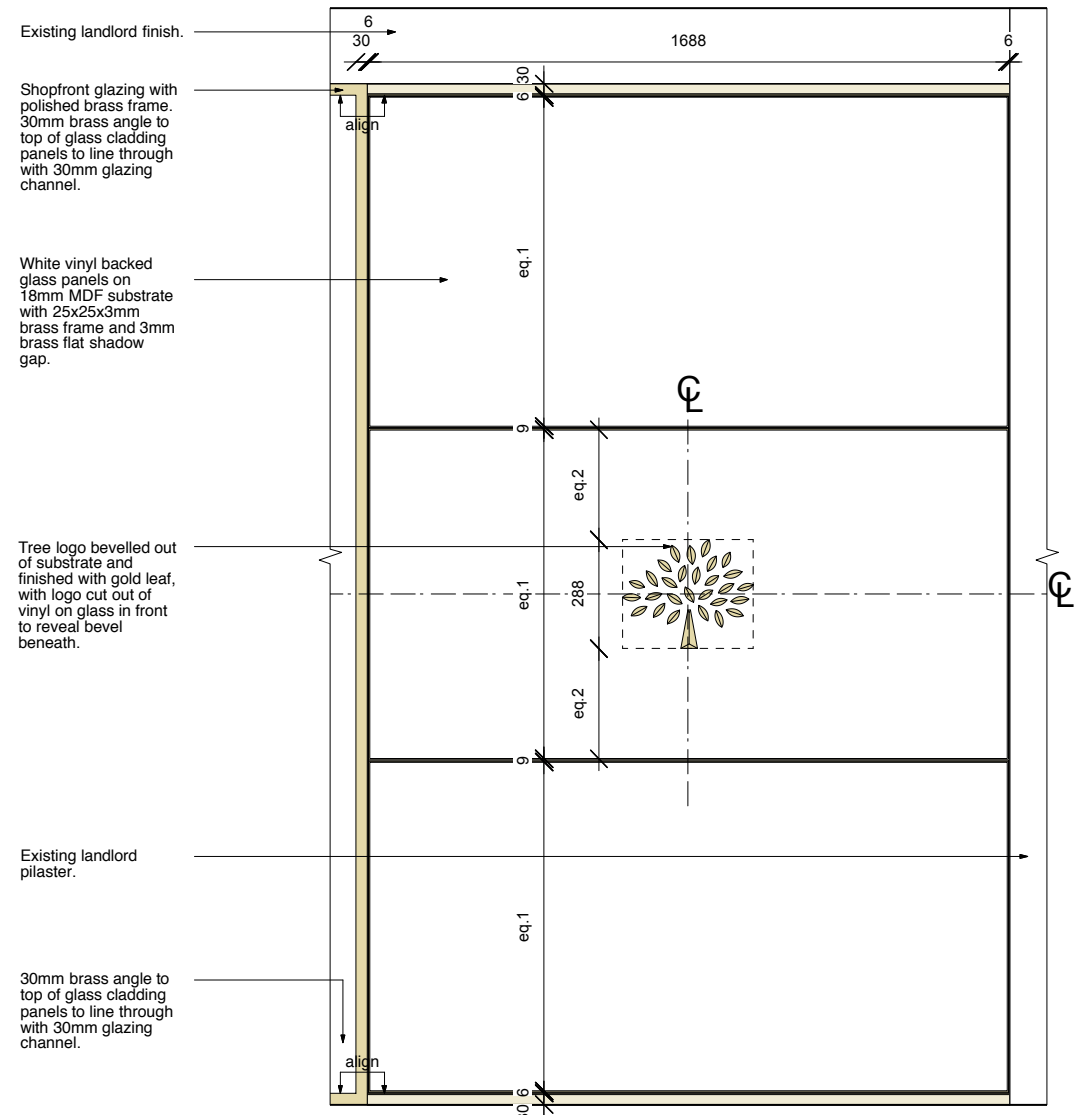


7 Shopfront Cladding Elevation with Tree Logo
1:20 @ A3

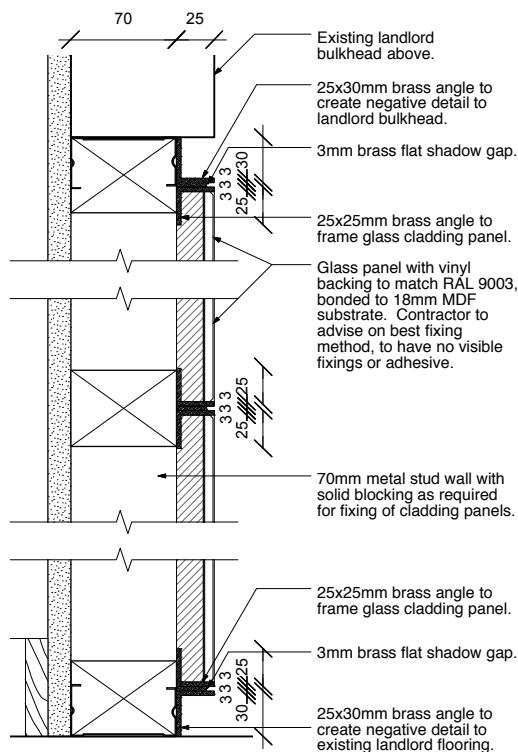

9 Shopfront Cladding Section Detail
1:5 @ A3

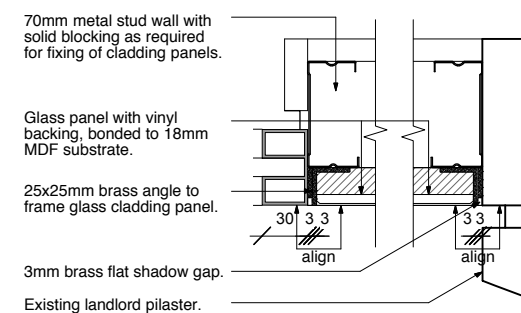

8 Shopfront Cladding Plan Detail
1:5 @ A3

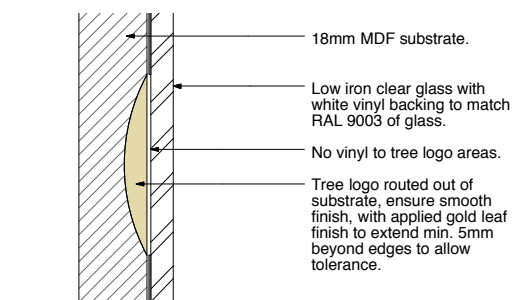

9 Tree Logo Leaf Detail
1:2 @ A3

Notes:

Signage to be supplied and installed by: Main Contractor.

Signage contractor to provide construction drawings to UDS for approval prior to construction.

Digital artwork file for Mulberry logotype and tree logo to be supplied by UDS.

GL 3 Back painted glass.

M 1 Polished Brass

All polished brass shopfront & signage to have clear lacquer finish applied to prevent tarnishing. Ensure clean smooth application.

General Note:

Drawings indicate design intent only. The contractor is responsible for the structural integrity of the item & any necessary associated mechanical & electrical installations. The contractor is to produce shop drawings prior to construction for UDS approval. Local architect / agent to ensure that the design meets the local building codes and landlord's approval.

Please refer to Finishes Schedule for specifications.

Status: Design Intent

Revisions:

Universaldesignstudio

Phone +44 (0)20 7033 3881 Fax +44 (0)20 7033 3882
mail@universaldesignstudio.com www.universaldesignstudio.com

Ground Floor, 35 Charlotte Road, London EC2A 3PG

All drawings within this package are the copyright of Universal Design Studio. They may not be copied or disclosed to any third party for any purpose except as authorised in writing by Universal Design Studio.

Do not scale from these drawings. Figured dimensions only are to be used. All critical dimensions are to be checked on site before work proceeds. If in doubt ask.

All drawings are to be read in conjunction with all other relevant consultants and / or specialists drawings or documents. Inconsistencies, errors and omissions found within or between Universal Design Studio documents (and also in relation to other consultants/specialists documents) are to be notified immediately to Universal Design Studio.

Client Mulberry

Job Lotte Avenue!

Title Signage Details


Scale various Date 07/10/11

Drawn By JA Checked By RR


Drwg. No. 0538_401

Revisions


© COPYRIGHT UNIVERSAL 2011

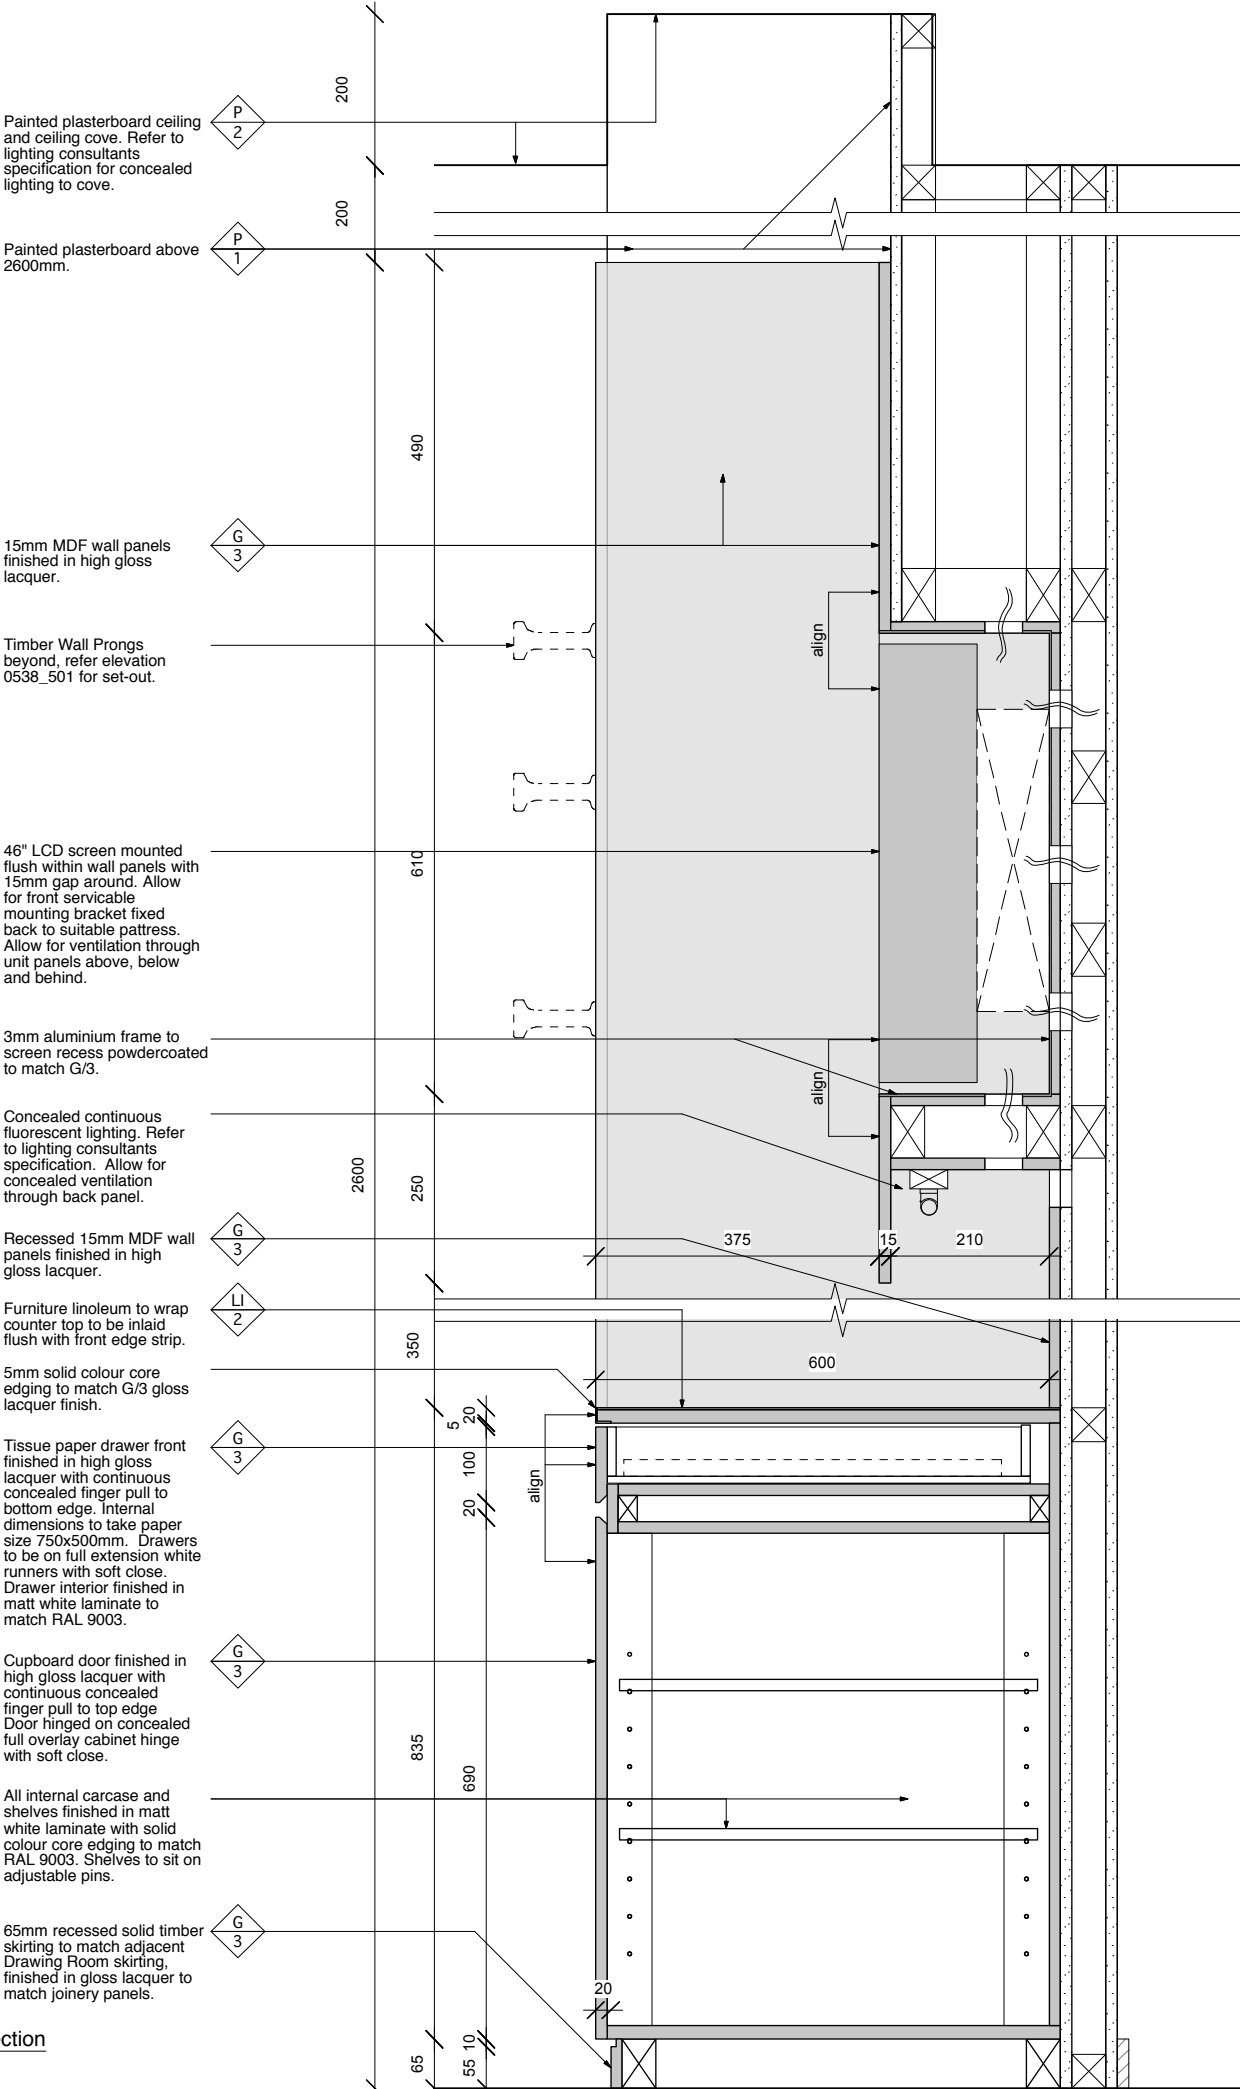


2 Service Area Plan Section
1:20 @A3

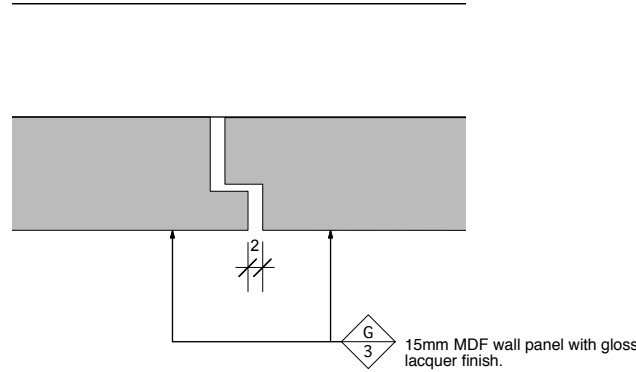

2 Plan Detail: Panel Join Quirk
1:1 @A3

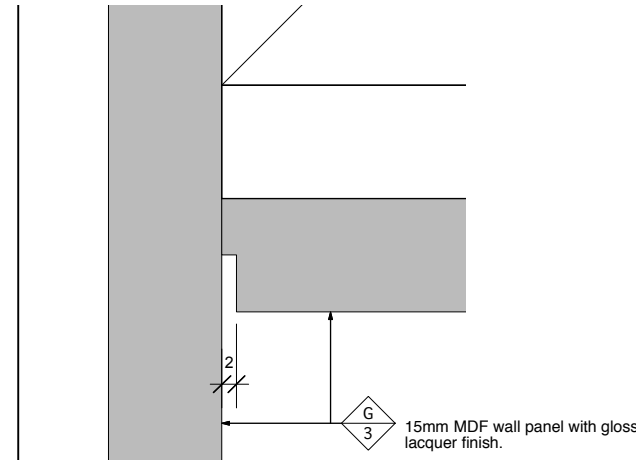

4 Plan Detail: Panel Corner Quirk
1:1 @A3

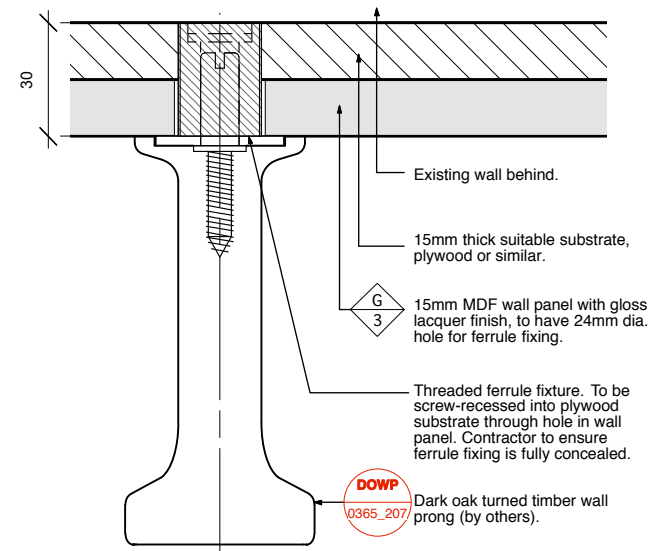

4 Wall Prong Fixing Detail
1:2 @A3

- Notes:
- All polished brass trim/framing to have clear lacquer finish applied to prevent tarnishing. Ensure clean smooth application.
- P 1 Paint finish P/1, refer finishes schedule.
 - P 2 Paint finish P/2, refer finishes schedule.
 - G 3 Gloss lacquer to match P/1, refer finishes schedule.
 - LI 2 Furniture linoleum (Forbo Desktop 'Pebble'), refer finishes schedule.

Abbreviations:
AFFL above finished floor level
c.o.s check on site
t.b.c to be confirmed

Drawing indicative of design intent only, contractor & relevant consultants & / or sub-contractors to ensure all current building regulations, standards, & other statutory requirements, codes of practice and landlord requirements are implemented with design development & construction.

Status: DESIGN INTENT

Revisions:


Universaldesignstudio
Phone +44 (0)20 7033 3881 Fax +44 (0)20 7033 3882
mail@universaldesignstudio.com www.universaldesignstudio.com
Ground Floor, 35 Charlotte Road, London EC2A 3PG

All drawings within this package are the copyright of Universal Design Studio. They may not be copied or disclosed to any third party for any purpose except as authorised in writing by Universal Design Studio.

Do not scale from these drawings. Figured dimensions only are to be used. All critical dimensions are to be checked on site before work proceeds. If in doubt ask.

All drawings are to be read in conjunction with all other relevant consultants and / or specialists drawings or documents. Inconsistencies, errors and omissions found within or between Universal Design Studio documents (and also in relation to other consultants/specialists documents) are to be notified immediately to Universal Design Studio.

Client Mulberry
Job Lotte Avenuel
Title Service Area Section + Details
Scale various @ A3 Date 07/10/11
Drawn By JA Checked By RR
Drwg. No. 0538_502
Revisions
© COPYRIGHT UNIVERSAL 2011

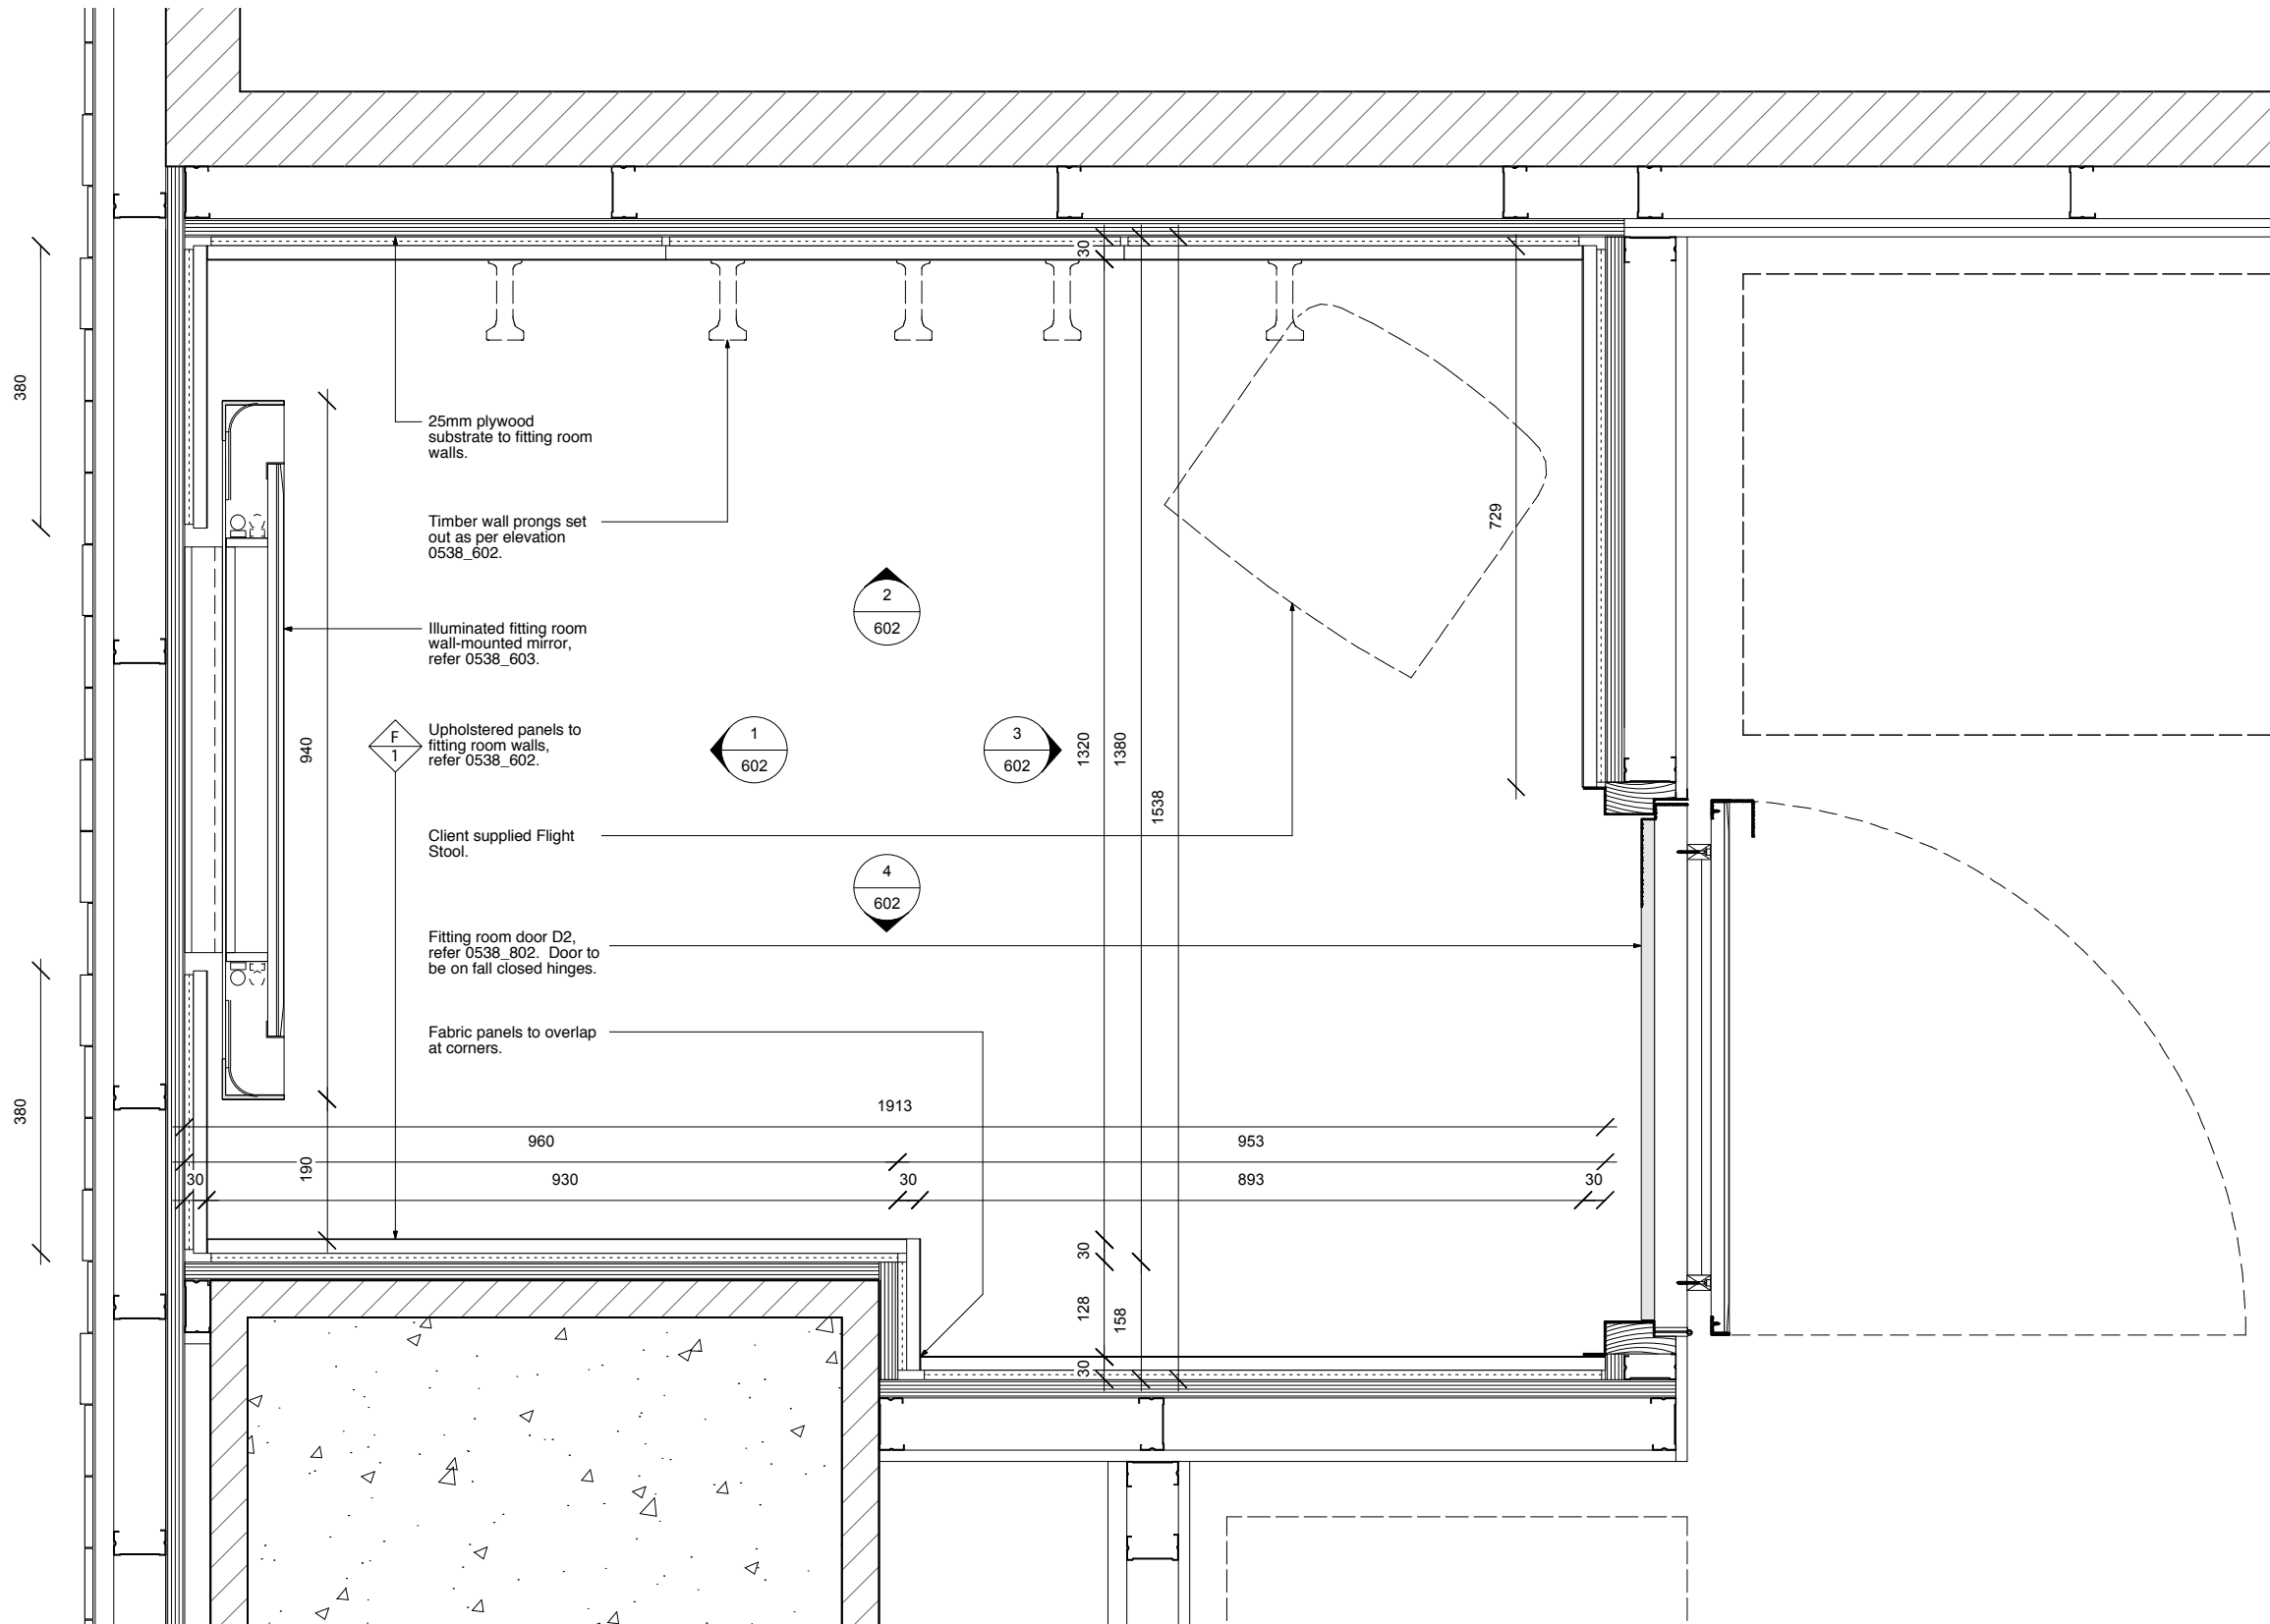

1 Fitting Room Plan
1:10 @ A3

Notes:

Refer to Lighting Designers info for all lighting layouts & specifications.

Refer to M&E consultants info for all ventilation, electrical, heating & cooling fire detection, alarm layouts & specifications.

This drawing represents design intent only.
The architect / contractor to ensure that all aspects of design conform to applicable local code & regulations.
The architect / contractor to ensure that all aspects of design conform to applicable landlords requirements, approvals.
The architect / contractor is to satisfy themselves with regards to the structural stability of all design intent information - any required variations to be agreed with the client.
The contractor is to agree any variations with the architect / client prior to procurement of materials / manufacture.
All aspects of this drawing are subject to site survey. full setting out drawings to be provided to designer by the contractors (or subcontractor) for approval prior to procurement of materials / manufacture.
All dimensions relating to subcontractors, named contractors or client directly appointed contractors must be co-ordinated by the main contractor.
If in doubt regarding any aspects of the design intent information contained within this drawing do not assume information - contact the architect.
Finishes schedule to be consulted, please note that finishes schedule supersedes any notes relating to finishes contained within this drawing.

Materials:



Mirror



Gloss lacquer finish to match fabric panel colour. See finishes schedule for colour reference.



Fitting room wall panel upholstery fabric, see finishes schedule.



Solid Polished Brass



Paint finish P/2 RAL 9010 to plasterboard wall.



Light oak timber.

Status: Design Intent

Revisions:

Universaldesignstudio

Phone +44 (0)20 7033 3881 Fax +44 (0)20 7033 3882
mail@universaldesignstudio.com
www.universaldesignstudio.com
Ground Floor, 35 Charlotte Road, London EC2A 3PG

All drawings within this package are the copyright of Universal Design Studio. They may not be copied or disclosed to any third party for any purpose except as authorised in writing by Universal Design Studio.

Do not scale from these drawings. Figured dimensions only are to be used. All critical dimensions are to be checked on site before work proceeds.
If in doubt ask.

All drawings are to be read in conjunction with all other relevant consultants and / or specialists drawings or documents.
Inconsistencies, errors and omissions found within or between Universal Design Studio documents (and also in relation to other consultants/specialists documents) are to be notified immediately to Universal Design Studio.

Client Mulberry

Job Lotte Avenuel

Title Fitting Room Plan

Scale 1:10 @ A3

Date 07/10/11


Drawn By JA

Checked By RR


Drwg. No. 0538_601

Revisions


© COPYRIGHT UNIVERSAL 2011

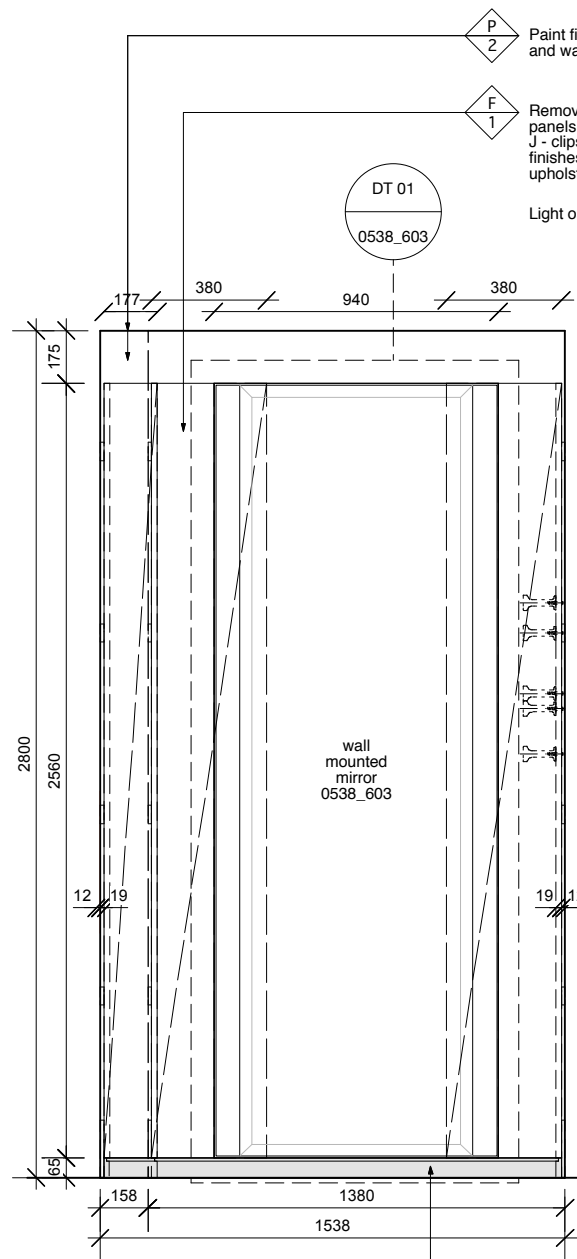


1 Fitting Room Interior Elevation 1
1:25 @A3

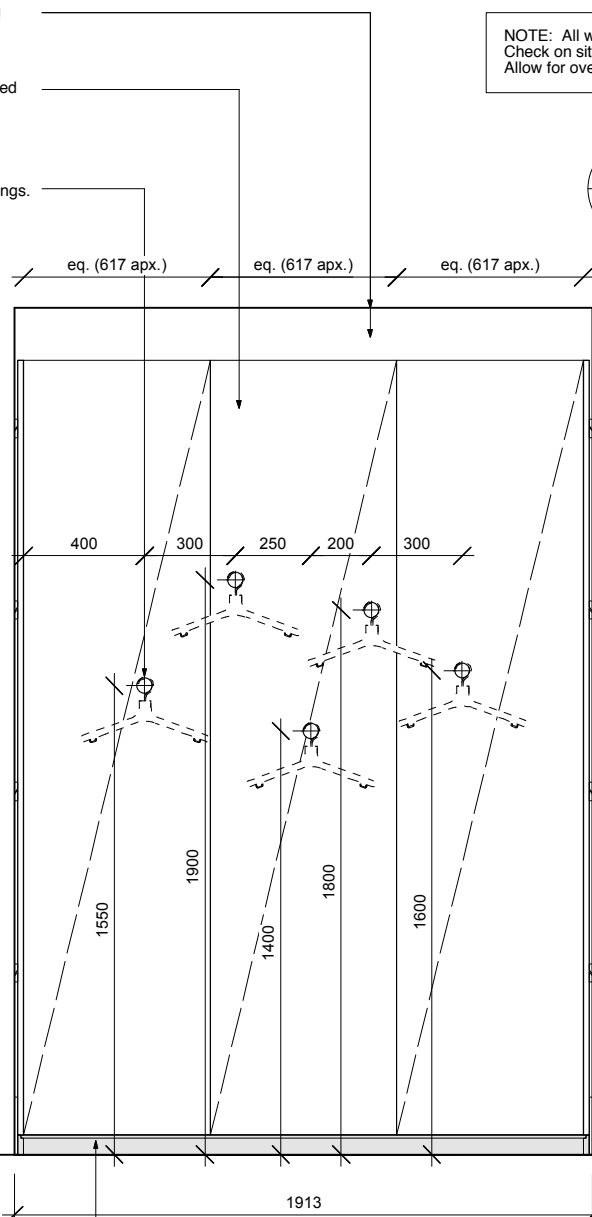


2 Fitting Room Interior Elevation 2
1:25 @A3

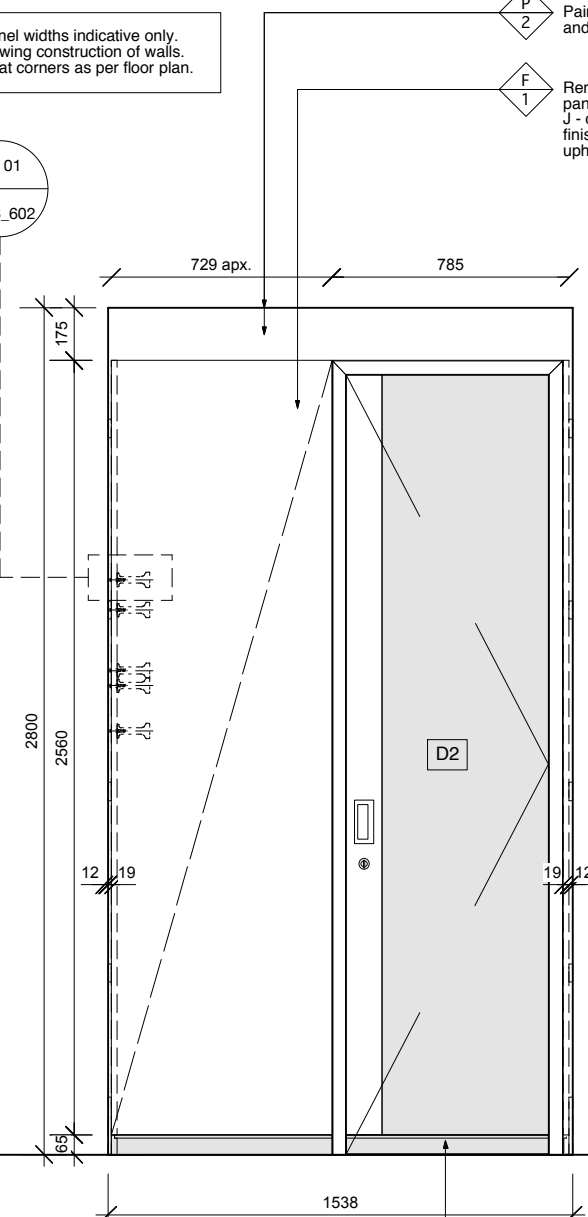

3 Fitting Room Interior Elevation 3
1:25 @A3

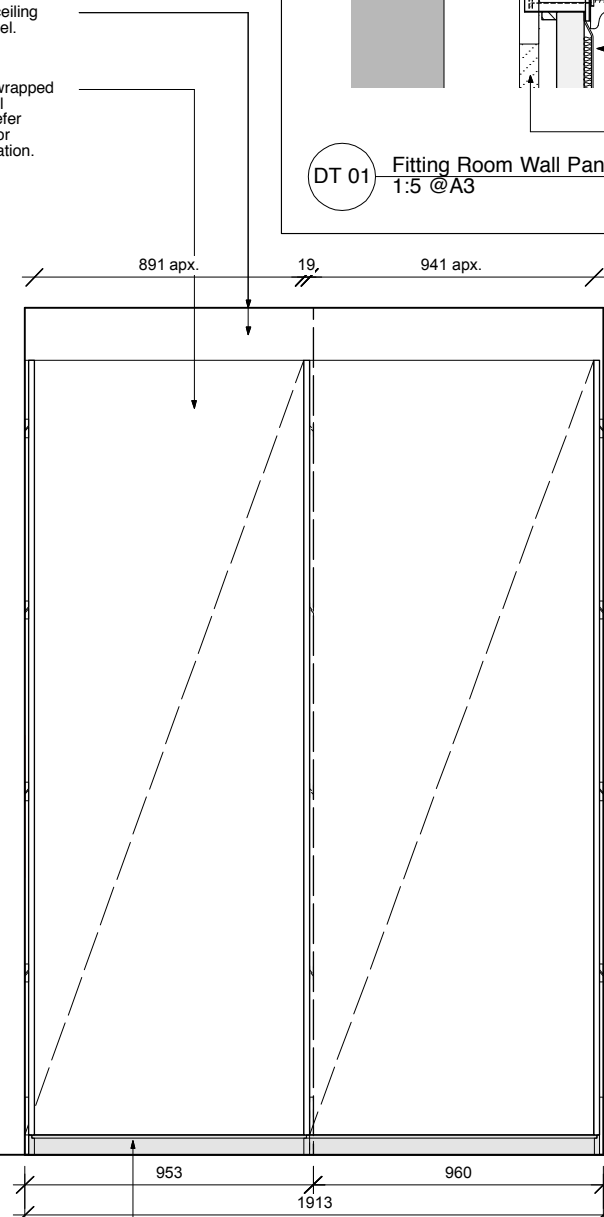

4 Fitting Room Interior Elevation 4
1:25 @A3

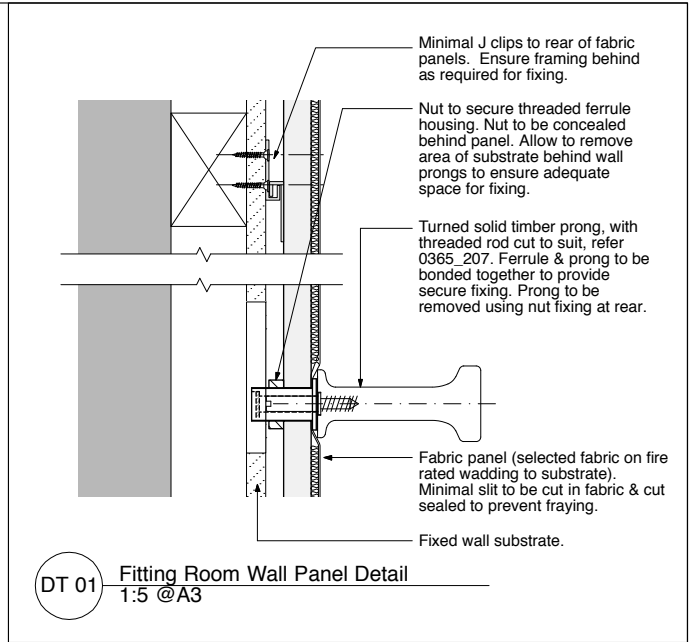

NOTE: All wall panel widths indicative only.
Check on site following construction of walls.
Allow for overlaps at corners as per floor plan.

Notes:

Refer to Lighting Designers info for all lighting layouts & specifications.

Refer to M&E consultants info for all ventilation, electrical, heating & cooling fire detection, alarm layouts & specifications.

This drawing represents design intent only.

The architect / contractor to ensure that all aspects of design conform to applicable local code & regulations.

The architect / contractor to ensure that all aspects of design conform to applicable landlords requirements, approvals.

The architect / contractor is to satisfy themselves with regards to the structural stability of all design intent information - any required variations to be agreed with the client.

The contractor is to agree any variations with the architect / client prior to procurement of materials / manufacture.


All aspects of this drawing are subject to site survey, full setting out drawings to be provided to designer by the contractors (or subcontractor) for approval prior to procurement of materials / manufacture.

All dimensions relating to subcontractors, named contractors or client directly appointed contractors must be co-ordinated by the main contractor.


If in doubt regarding any aspects of the design intent information contained within this drawing do not assume information - contact the architect.

Finishes schedule to be consulted, please note that finishes schedule supersedes any notes relating to finishes contained within this drawing.

Materials:

 


Mirror

 


Gloss lacquer finish to match fabric panel colour. See finishes schedule for colour reference.




Fitting room wall panel upholstery fabric, see finishes schedule.

 

Solid Polished Brass

 

Paint finish P/2 RAL 9010 to plasterboard wall.

 

Light oak timber.

Status: Design Intent

Revisions:

Universaldesignstudio

Phone +44 (0)20 7033 3881 Fax +44 (0)20 7033 3882
mail@universaldesignstudio.com
www.universaldesignstudio.com
Ground Floor, 35 Charlotte Road, London EC2A 3PG

All drawings within this package are the copyright of Universal Design Studio. They may not be copied or disclosed to any third party for any purpose except as authorised in writing by Universal Design Studio.

Do not scale from these drawings. Figured dimensions only are to be used. All critical dimensions are to be checked on site before work proceeds. If in doubt ask.

All drawings are to be read in conjunction with all other relevant consultants and / or specialists drawings or documents. Inconsistencies, errors and omissions found within or between Universal Design Studio documents (and also in relation to other consultants/specialists documents) are to be notified immediately to Universal Design Studio.

Client Mulberry

Job Lotte Avenuel

Title FR Interior Elevations + Detail


Scale Various @ A3 Date 07/10/11

Drawn By JA Checked By RR

Drwg. No. 0538_602

Revisions

© COPYRIGHT UNIVERSAL 2011

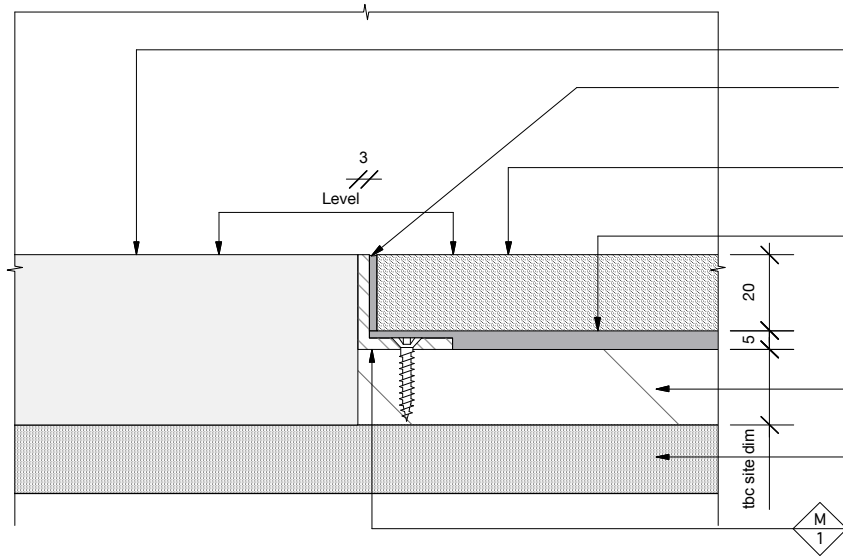

Existing mall floor.

Seal stone to brass trim with sealant to match stone.

Honed limestone tile

Grout bedding for stone. Refer to finishes schedule for specification.

20

5

5


New screed to take into account Mulberry floor finish thickness.

tbc site dim

Existing slab.

Polished brass angle. Contractor to ensure top edge of profile to be flush with adjacent floor finishes. Mechanically fixed to screed.

1 Mall Floor - Stone Tile Junction Detail 01
1:2 @ A3

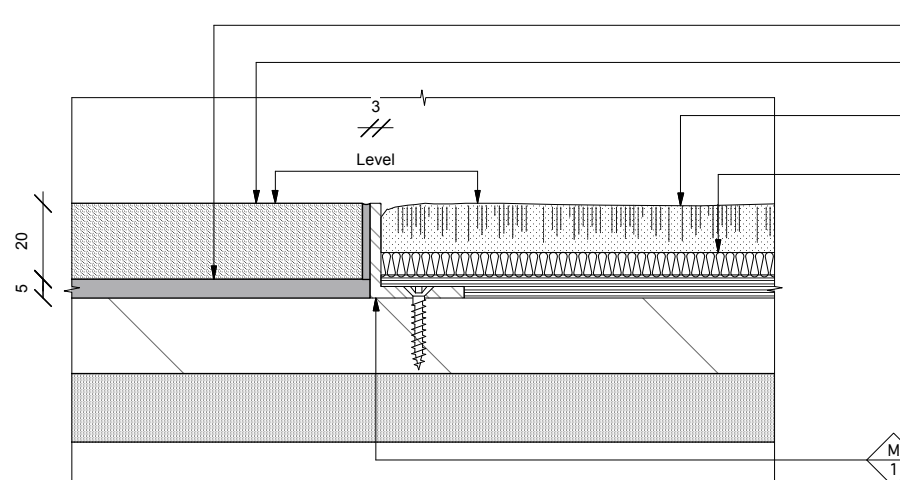

Grout bedding for stone. Refer to finishes schedule for specification.

Honed limestone tile.

Carpet to be flush fixed level with stone tiles. Refer to finishes schedule for specification.

Double-stick underlay on ply substrate (if required) bonded to screed to ensure level transition between floor finishes. Ensure subfloor meets fire rating if required.


20

5

5

Polished brass angle. Contractor to ensure top edge of profile to be flush with adjacent floor finishes. Mechanically fixed to screed.

2 Stone Tile - Carpet Junction Detail 02
1:2 @ A3

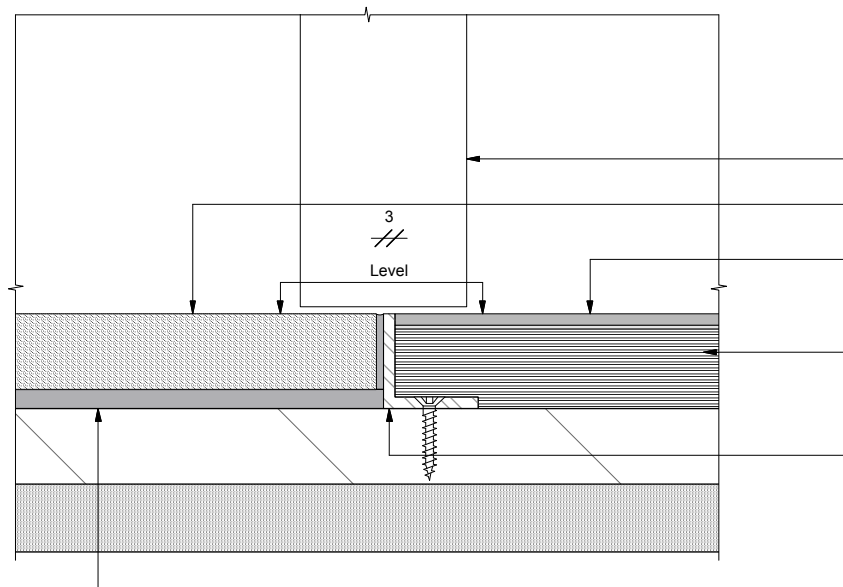

Stock Room door.

Honed limestone tile


Vinyl flooring to BoH. Refer to finishes schedule for specification.

Plywood floor substrate. Allow for sufficient build up of substrate to ensure that floor levels are even. Contractor to ensure no trip hazards at thresholds.

Polished brass angle. Contractor to ensure top edge of profile to be flush with adjacent floor finishes. Mechanically fixed to screed.

Grout bedding for stone. Refer to finishes schedule for specification.

3 Stone Tile - BoH Vinyl Junction Detail 03
1:2 @ A3

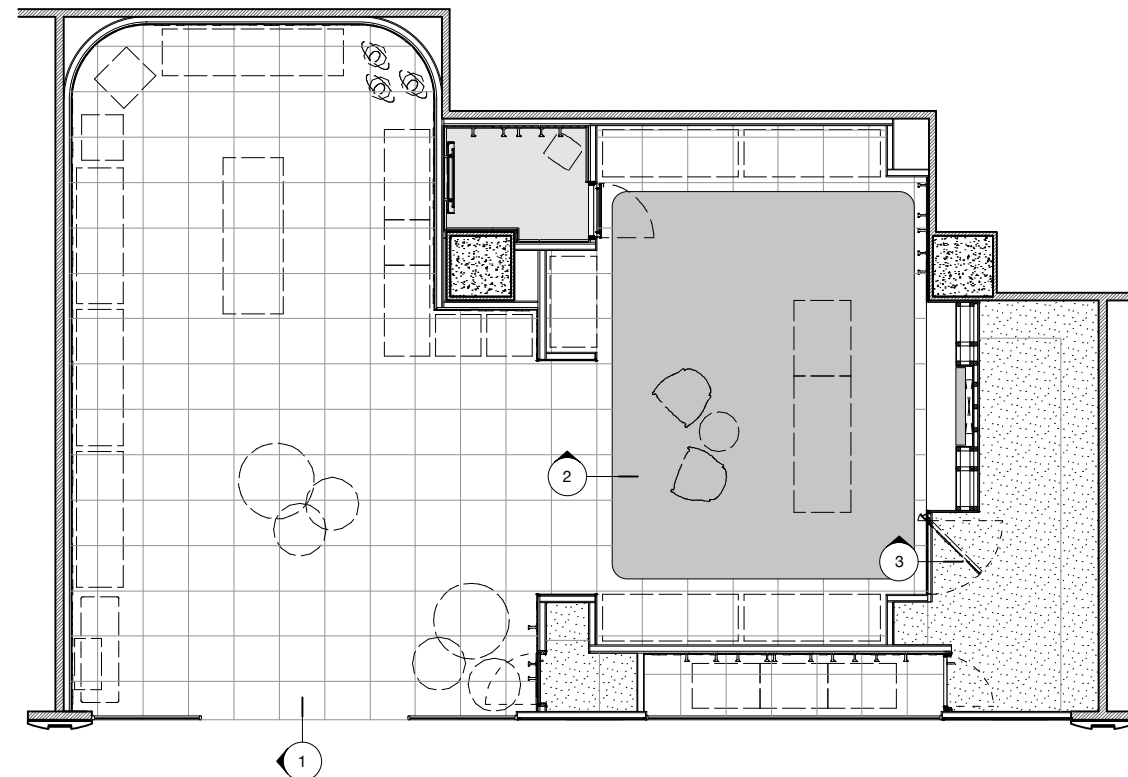

4 Floor Finishes Key Plan
NTS @ A3

Notes:

Key to floor finishes.



600 x 600mm Honed Limestone Tile flooring with impregnating clear sealer as specified by supplier. Layout of joints to be advised by contractor. Refer finishes schedule.

APPROX. 68.5 SQ M



C/1 Mulberry Chocolate Brown inset carpet, floor junction to be flush and level, refer finishes schedule.

APPROX. 21.0 SQ M



C/2 Chung Taupe Fitting Room inset carpet, floor junction to be flush and level, refer finishes schedule.

APPROX. 3.0 SQ M



BOH vinyl flooring, refer finishes schedule.

APPROX. 12.0 SQ M



Polished brass, refer finishes schedule

NOTE: Allow min brass trim at all floor junctions. All flooring junctions to be flush and level.

Recessed floor boxes to have brass trims and flooring inset to match adjacent flooring. Trims and inset to be flush and level with adjacent flooring. Contractor to coordinate location with respect to display unit power outlet.

NOTE: See finishes schedule for all flooring specifications.

Drawing indicative of design intent only, contractor & relevant consultants & / or sub-contractors to ensure all current building regulations, standards, & other statutory requirements, codes of practice and landlord requirements are implemented with design development & construction.

Status: Design Intent

Revisions:

Universaldesignstudio

Phone +44 (0)20 7033 3881 Fax +44 (0)20 7033 3882
mail@universaldesignstudio.com www.universaldesignstudio.com

Ground Floor, 35 Charlotte Road, London EC2A 3PG

All drawings within this package are the copyright of Universal Design Studio. They may not be copied or disclosed to any third party for any purpose except as authorised in writing by Universal Design Studio.

Do not scale from these drawings. Figured dimensions only are to be used. All critical dimensions are to be checked on site before work proceeds. If in doubt ask.

All drawings are to be read in conjunction with all other relevant consultants and / or specialists drawings or documents. Inconsistencies, errors and omissions found within or between Universal Design Studio documents (and also in relation to other consultants/specialists documents) are to be notified immediately to Universal Design Studio.

Client Mulberry

Job Lotte Avenuel

Title Floor Junction Details

Scale 1:2 @ A3


Date 07/10/11

Drawn By JA


Checked By RR

Drwg. No. 0538_701


Revisions

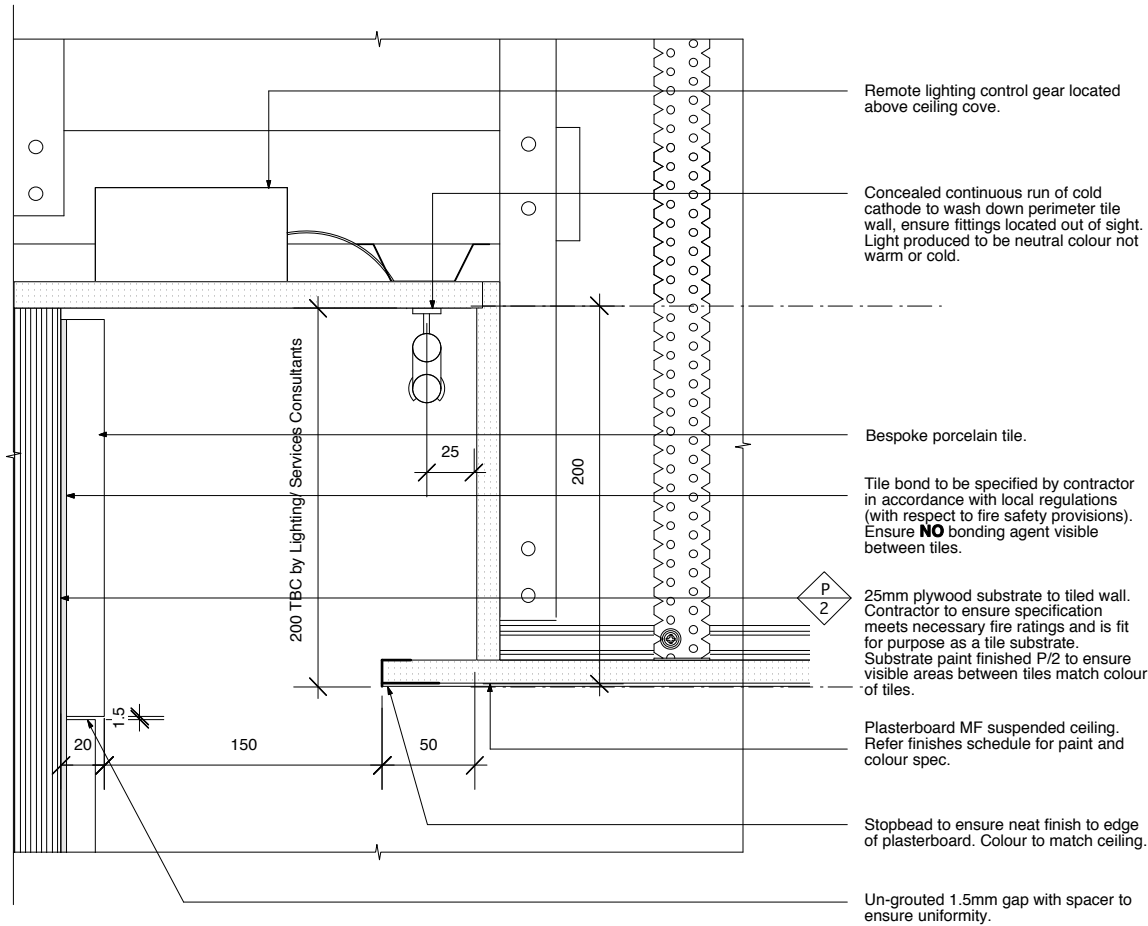


1 Garden Perimeter Ceiling Detail
1:4 @ A3

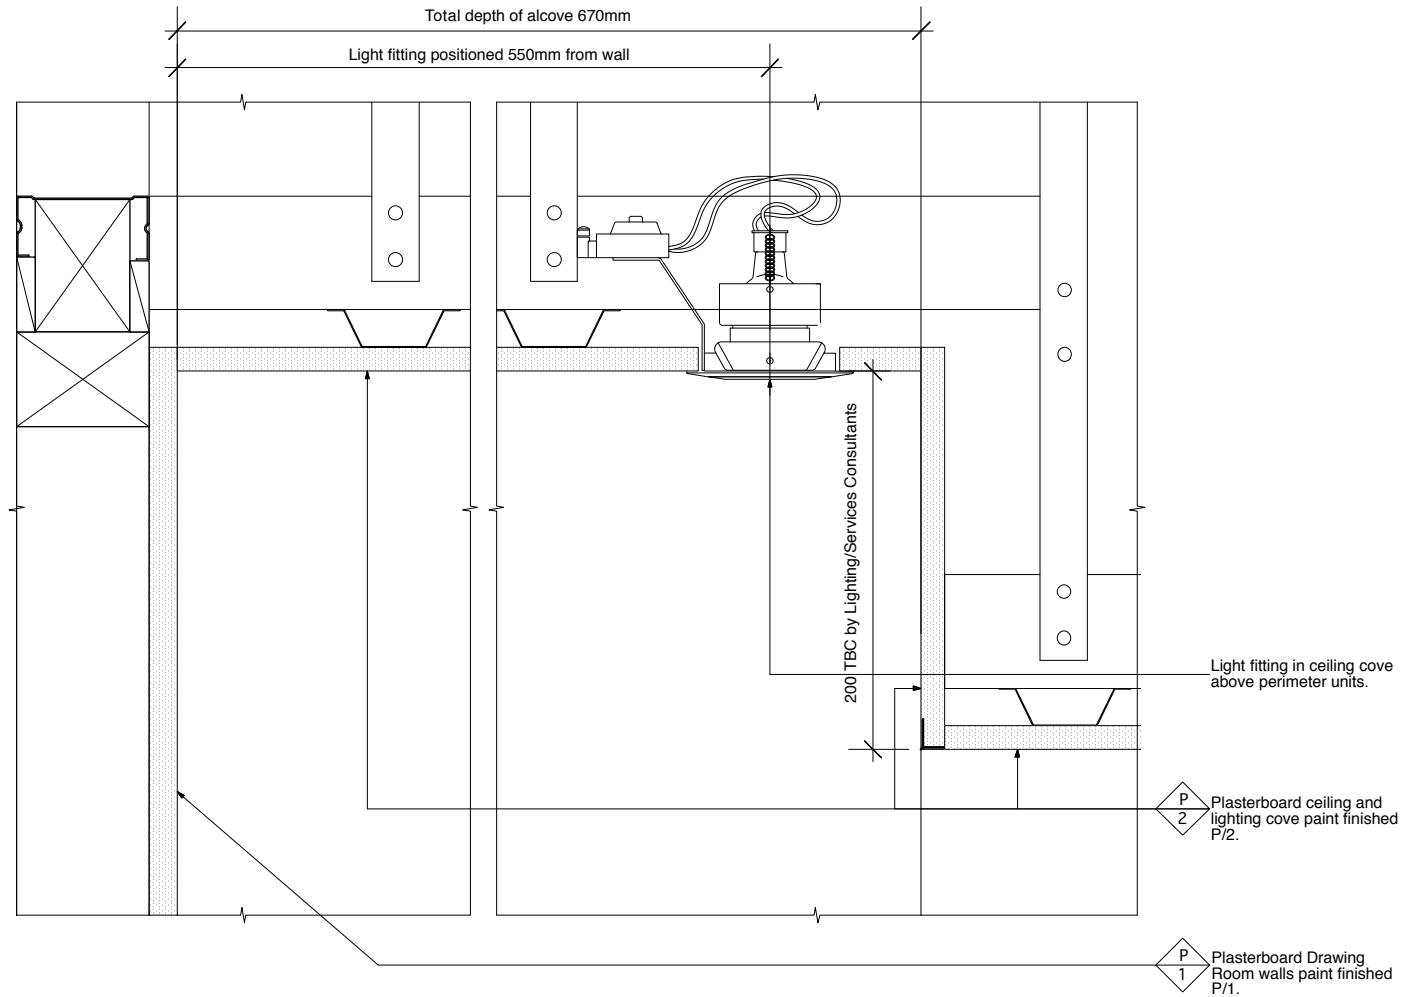


3 Drawing Room Ceiling Detail
1:4 @ A3

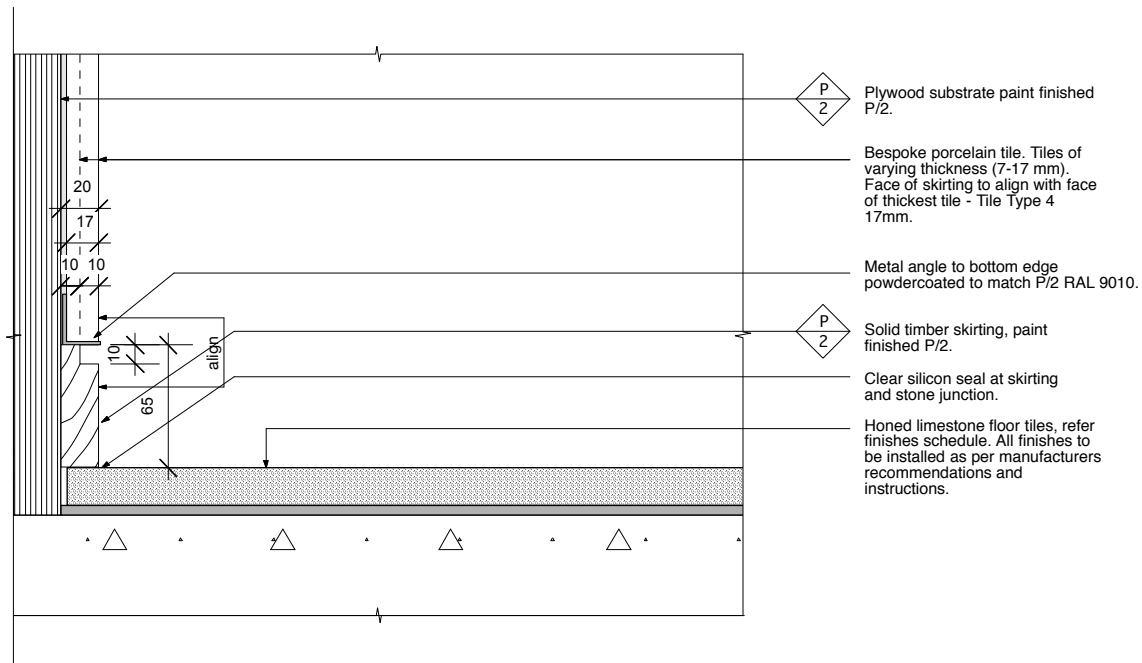

2 Garden Perimeter Skirting Detail
1:4 @ A3

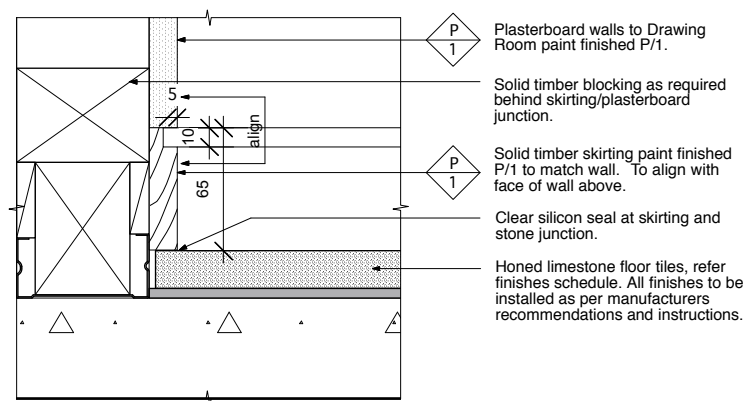

4 Drawing Room Skirting Detail
1:4 @ A3

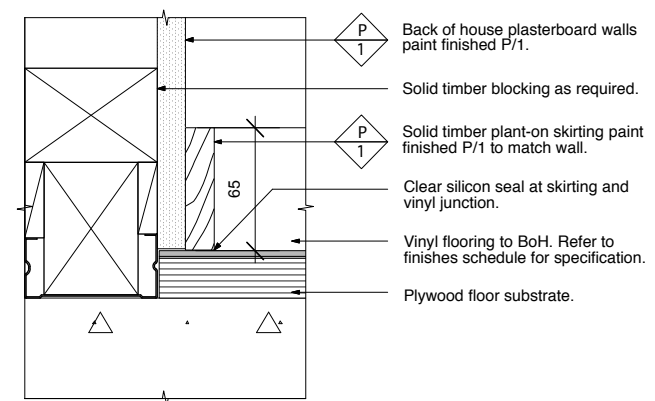

5 BoH Skirting Detail
1:4 @ A3

Notes:

- P 1 Paint finish P/1, refer finishes schedule.
- P 2 Paint finish P/2, refer finishes schedule.

Drawing indicative of design intent only, contractor & relevant consultants & / or sub-contractors to ensure all current building regulations, standards, & other statutory requirements, codes of practice and landlord requirements are implemented with design development & construction.

Status: Design Intent

Revisions:

Universaldesignstudio

Phone +44 (0)20 7033 3881 Fax +44 (0)20 7033 3882
mail@universaldesignstudio.com www.universaldesignstudio.com

Ground Floor, 35 Charlotte Road, London EC2A 3PG

All drawings within this package are the copyright of Universal Design Studio. They may not be copied or disclosed to any third party for any purpose except as authorised in writing by Universal Design Studio.

Do not scale from these drawings. Figured dimensions only are to be used. All critical dimensions are to be checked on site before work proceeds. If in doubt ask.

All drawings are to be read in conjunction with all other relevant consultants and / or specialists drawings or documents. Inconsistencies, errors and omissions found within or between Universal Design Studio documents (and also in relation to other consultants/specialists documents) are to be notified immediately to Universal Design Studio.

Client Mulberry

Job Lotte Avenuel




Title Ceiling/ Skirting Junctions

Scale 1:4 @ A3 Date 07/10/11

Drawn By JA Checked By RR

Drwg. No. 0538_702

Revisions

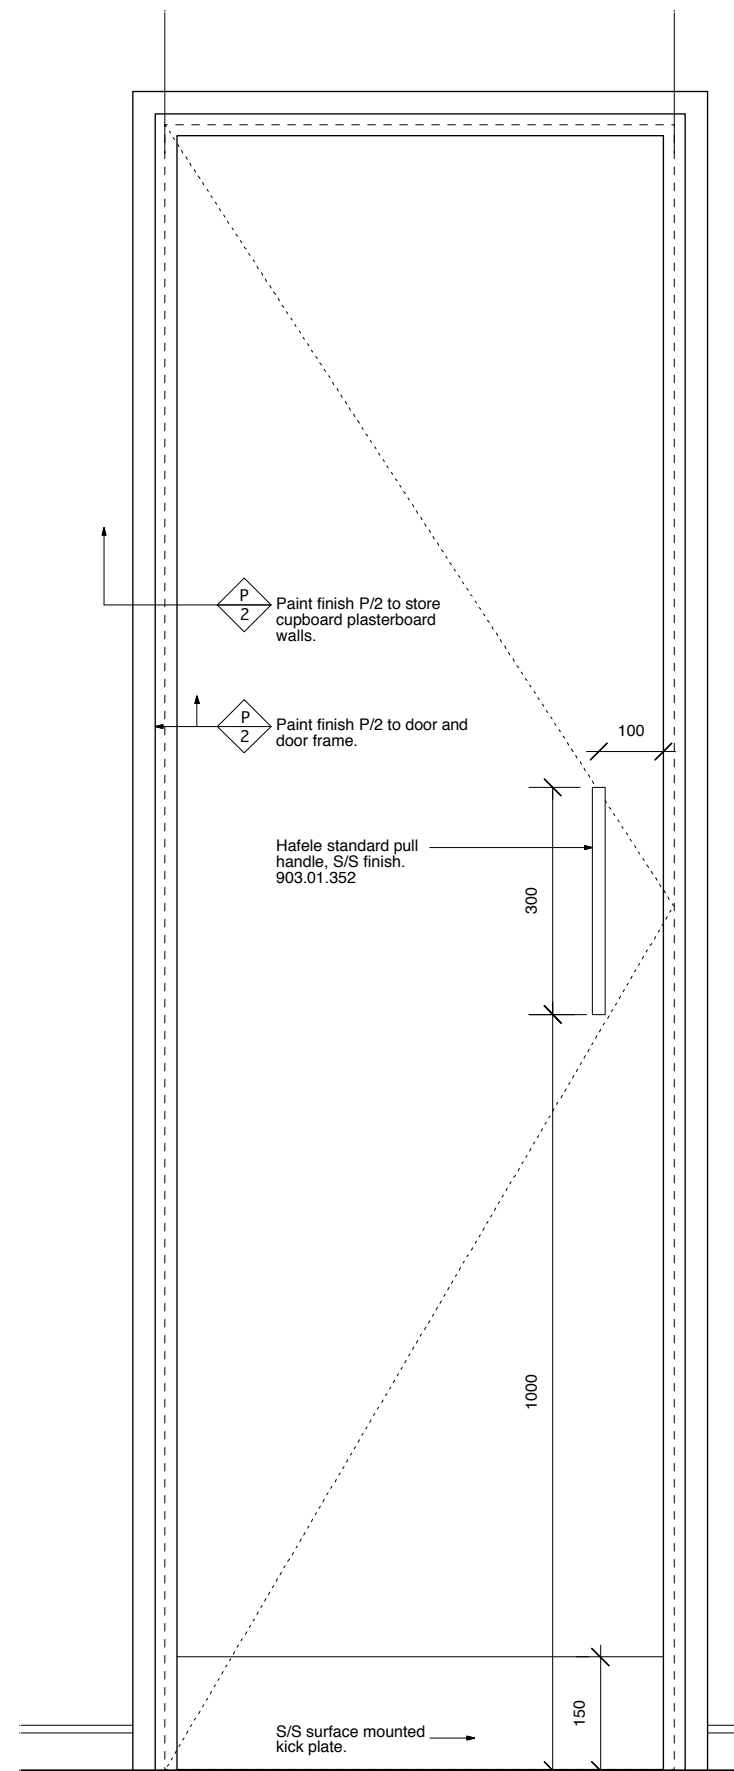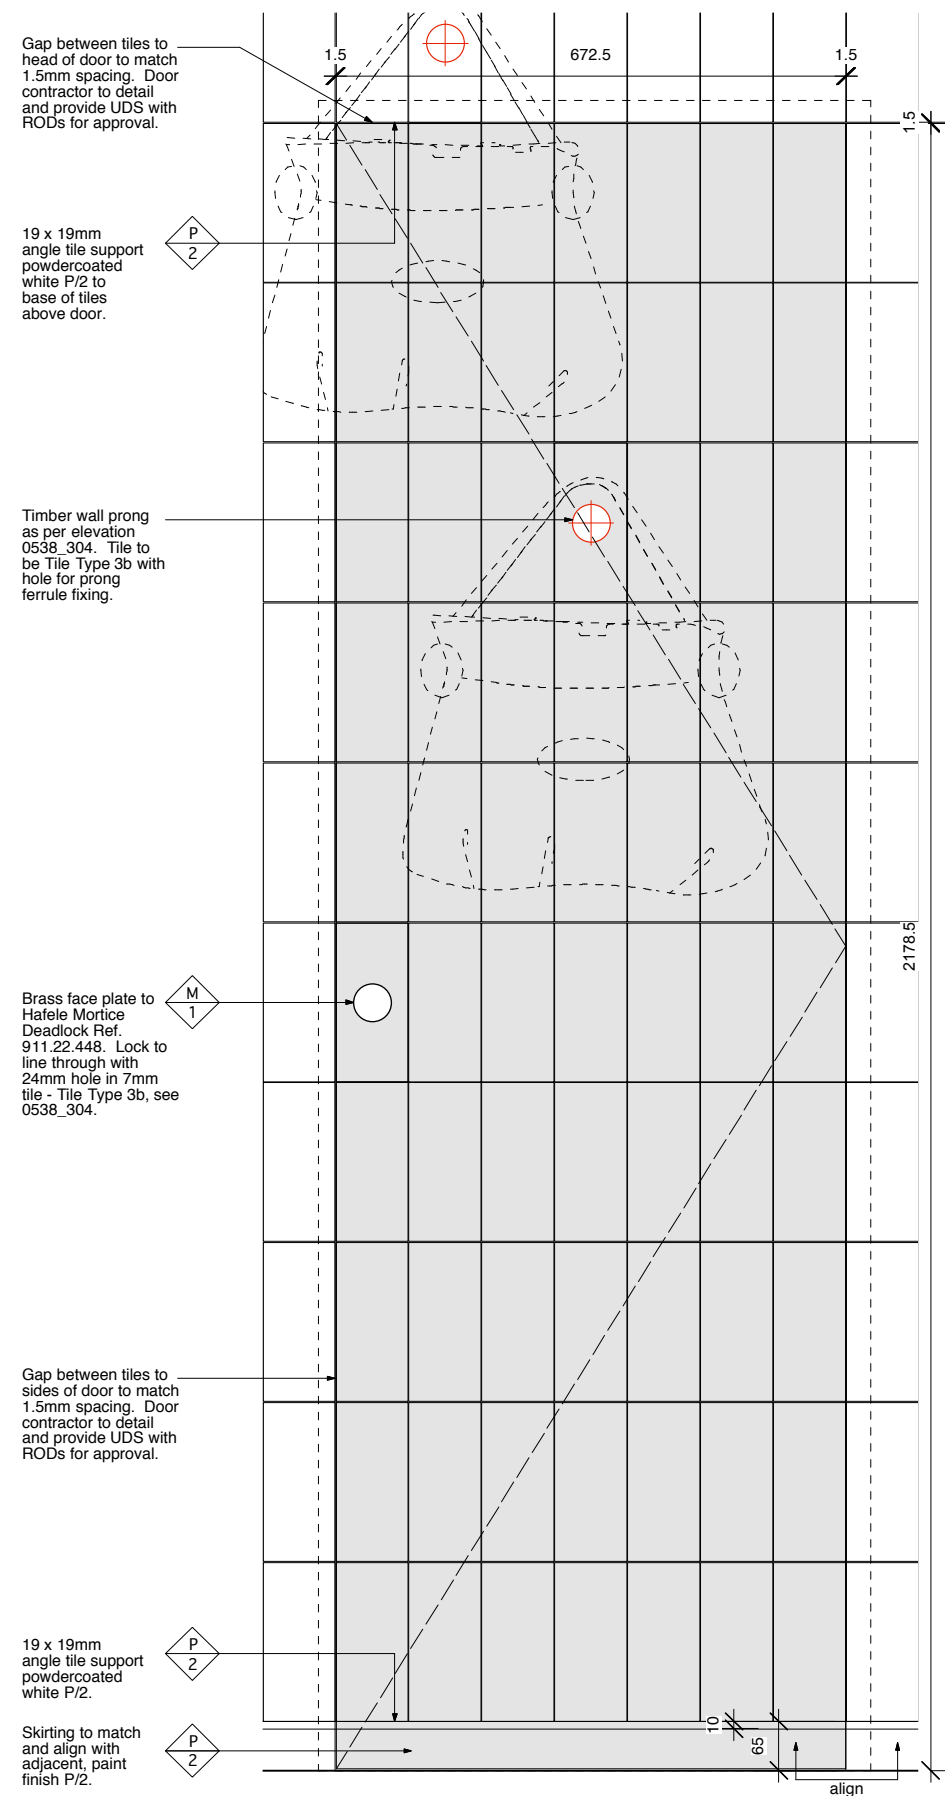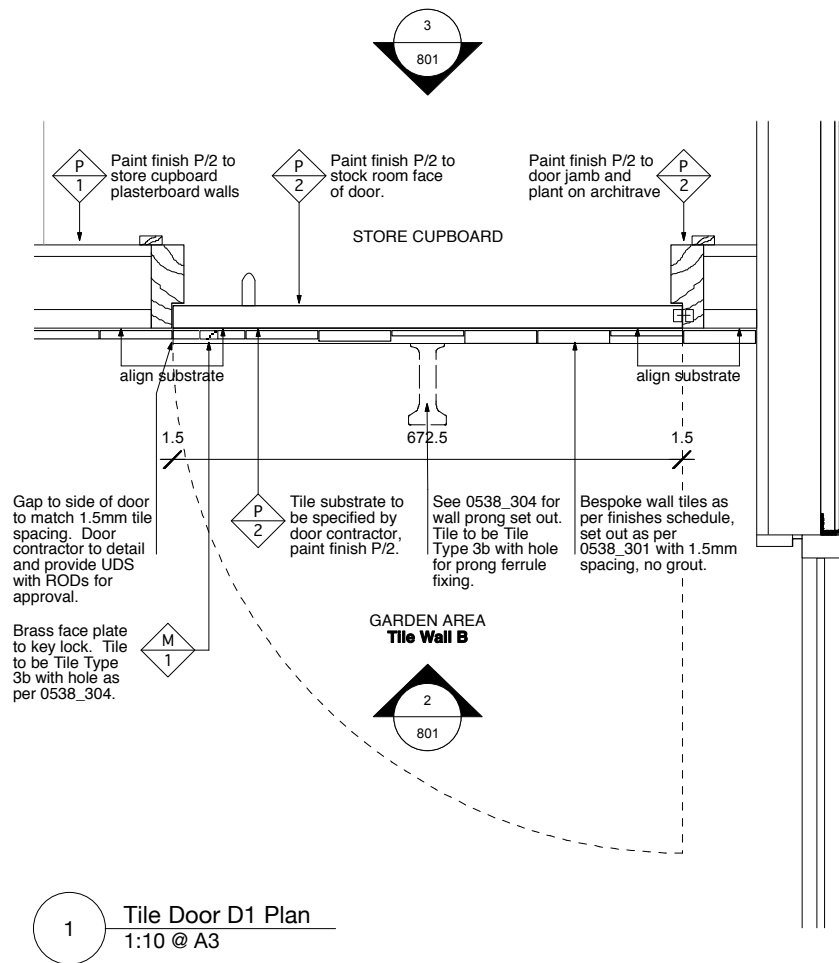

Notes:

Note:
Executive architect to ensure doors meet all fire regulations and requirements

P 2 Paint Finish
 M 1 Polished Brass Finish

Abbreviations:
S/S stainless steel

Drawing indicative of design intent only, contractor & relevant consultants & / or sub-contractors to ensure all current building regulations, standards, & other statutory requirements, codes of practice and landlord requirements are implemented with design development & construction.

Status: Design Intent

Revisions:

Universal design studio
Phone +44 (0)20 7033 3881 Fax +44 (0)20 7033 3882
mail@universaldesignstudio.com www.universaldesignstudio.com

Ground Floor, 35 Charlotte Road, London EC2A 3PG

All drawings within this package are the copyright of Universal Design Studio. They may not be copied or disclosed to any third party for any purpose except as authorised in writing by Universal Design Studio.

Do not scale from these drawings. Figured dimensions only are to be used. All critical dimensions are to be checked on site before work proceeds. If in doubt ask.

All drawings are to be read in conjunction with all other relevant consultants and / or specialists drawings or documents. Inconsistencies, errors and omissions found within or between Universal Design Studio documents (and also in relation to other consultants/specialists documents) are to be notified immediately to Universal Design Studio.

Client Mulberry

Job Lotte Avenuel

Title D1 Tile Door


Scale 1:10 @ A3 Date 07/10/11

Drawn By JA Checked By RR


Drwg. No. 0538_801

Revisions


© COPYRIGHT UNIVERSAL 2011

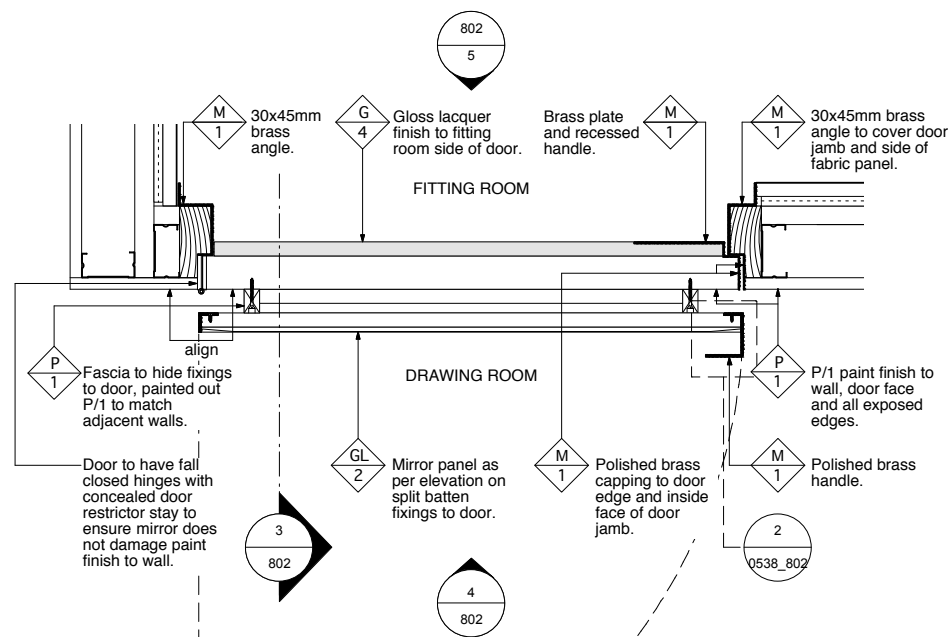


1 Door D2 Plan
1:10 @ A3

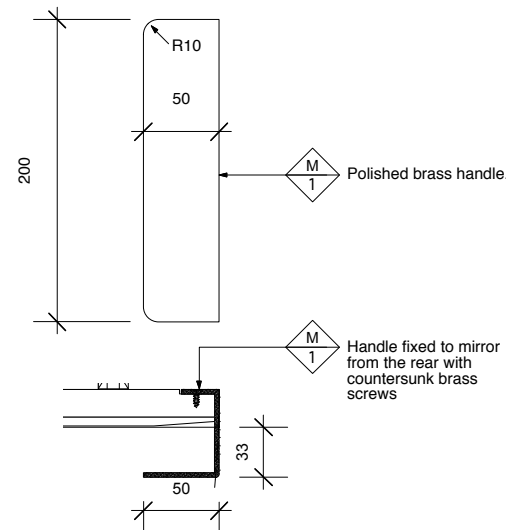


2 Handle Detail
1:5 @ A3

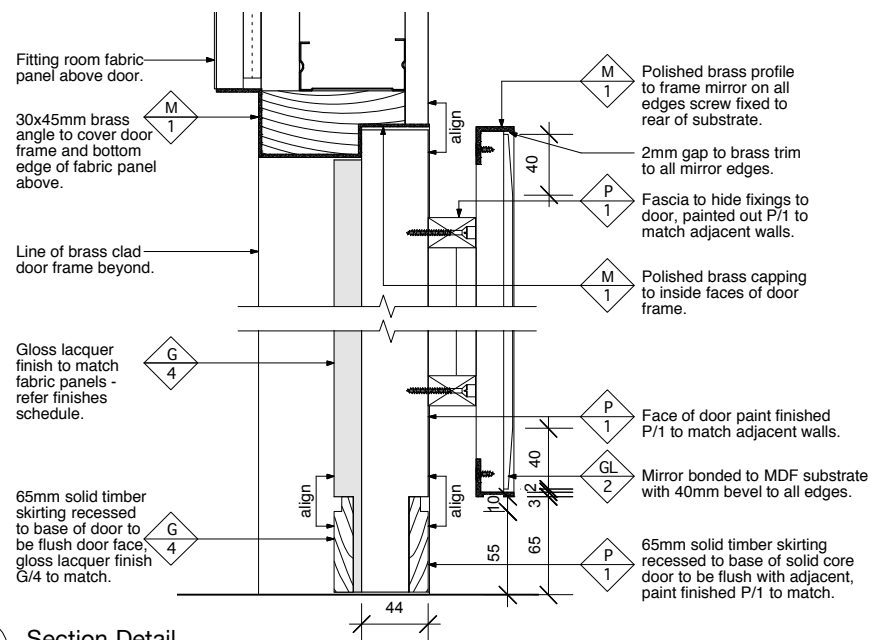

3 Section Detail
1:5 @ A3

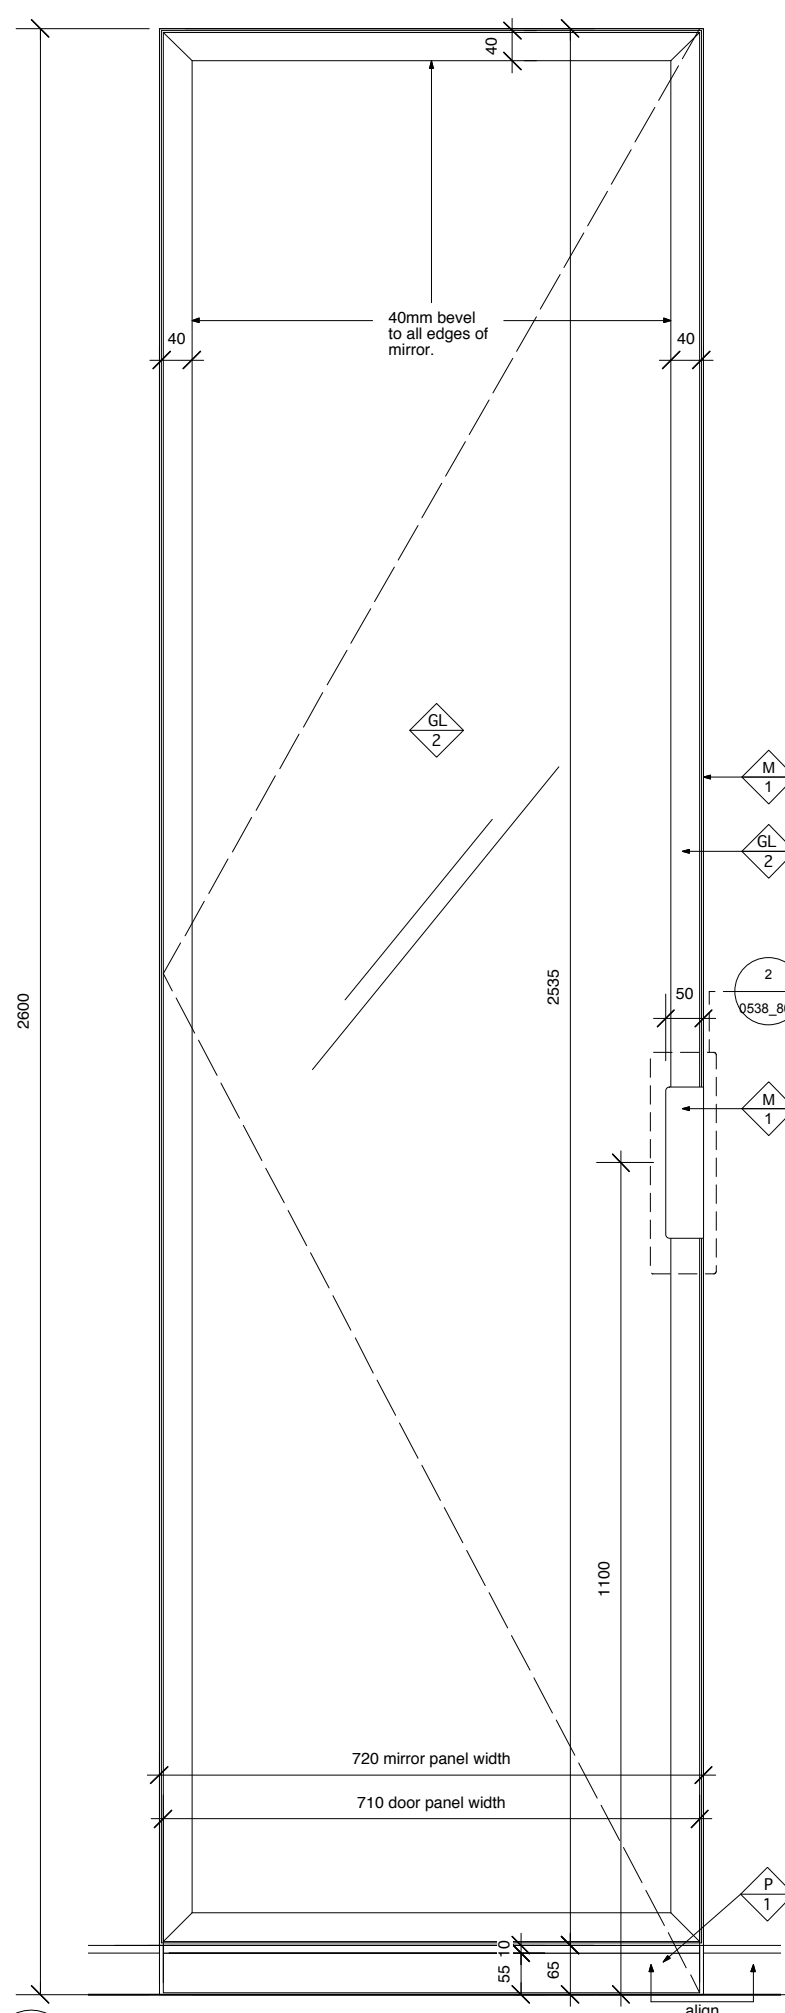

4 Drawing Room Elevation
1:10 @ A3

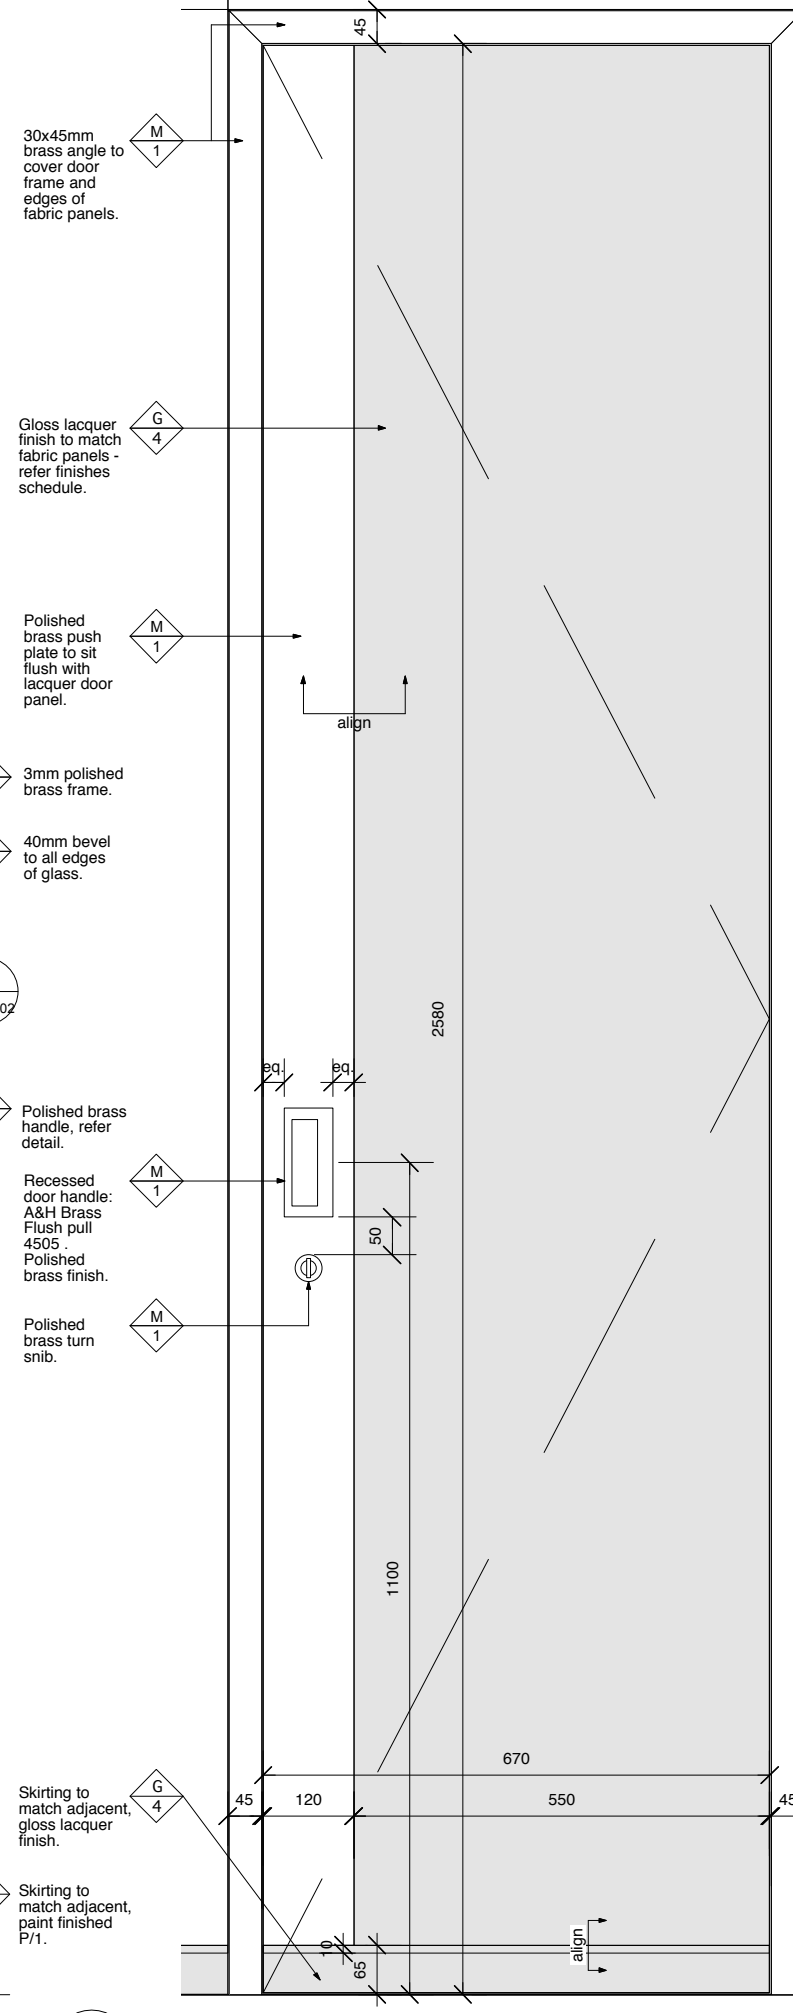

5 Fitting Room Elevation
1:10 @ A3

Notes:

Note:
Executive architect to ensure doors meet all fire regulations and requirements

- P 1 Paint Finish
- P 2 Paint Finish
- GL 2 Mirror
- M 1 Polished Brass

Drawing indicative of design intent only, contractor & relevant consultants & / or sub-contractors to ensure all current building regulations, standards, & other statutory requirements, codes of practice and landlord requirements are implemented with design development & construction.

Status: Design Intent

Revisions:

Universal design studio

Phone +44 (0)20 7033 3881 Fax +44 (0)20 7033 3882
mail@universaldesignstudio.com www.universaldesignstudio.com

Ground Floor, 35 Charlotte Road, London EC2A 3PG

All drawings within this package are the copyright of Universal Design Studio. They may not be copied or disclosed to any third party for any purpose except as authorised in writing by Universal Design Studio.

Do not scale from these drawings. Figured dimensions only are to be used. All critical dimensions are to be checked on site before work proceeds. If in doubt ask.

All drawings are to be read in conjunction with all other relevant consultants and / or specialists drawings or documents. Inconsistencies, errors and omissions found within or between Universal Design Studio documents (and also in relation to other consultants/specialists documents) are to be notified immediately to Universal Design Studio.

Client Mulberry

Job Lotte Avenuel




Title D2 Fitting Room Mirror Door

Scale various @ A3 Date 07/10/11

Drawn By JA Checked By RR

Dwg. No. 0538_802

Revisions

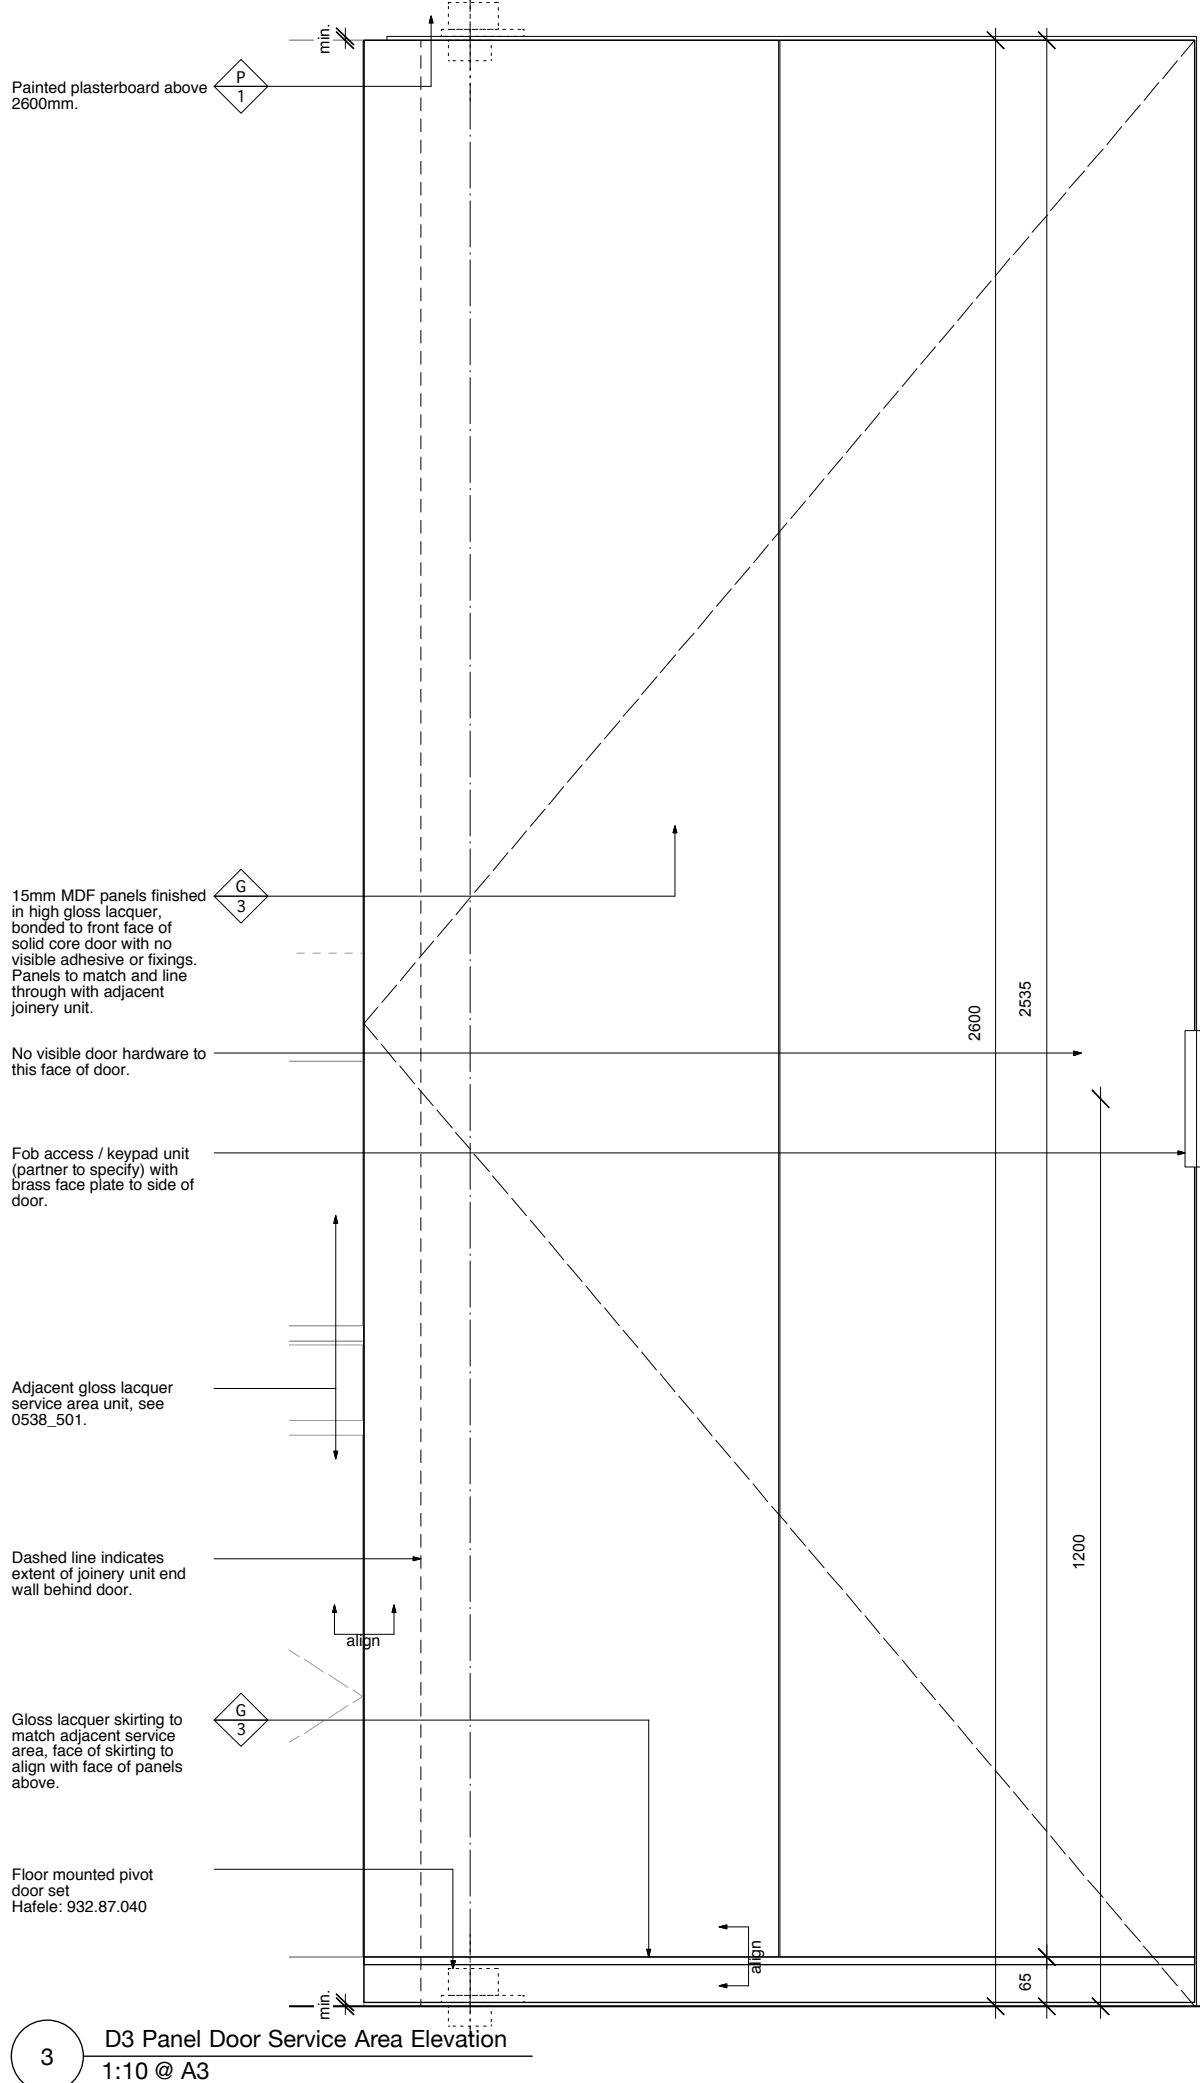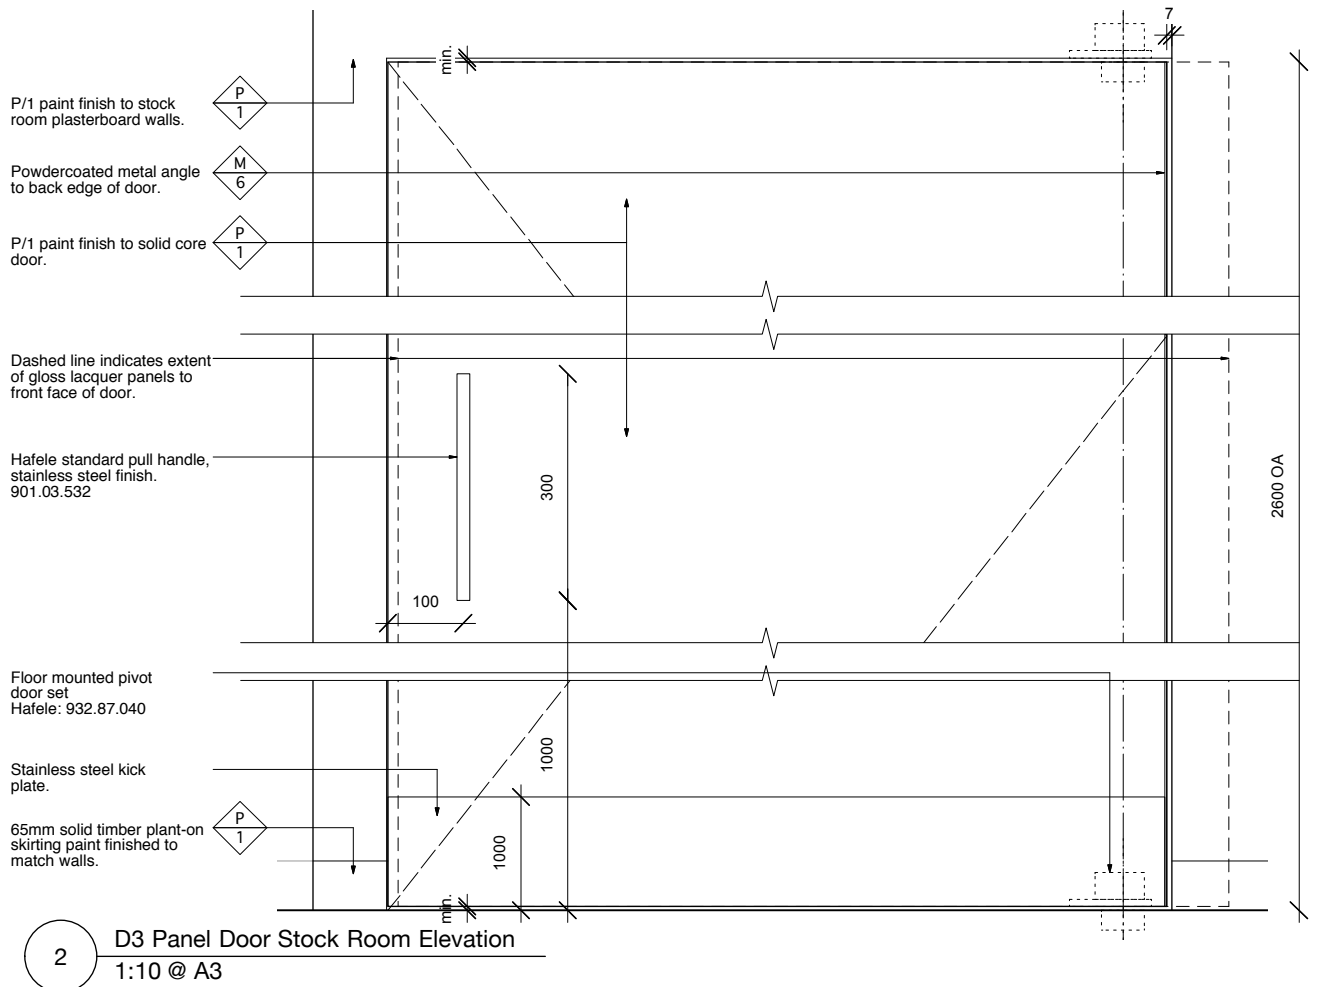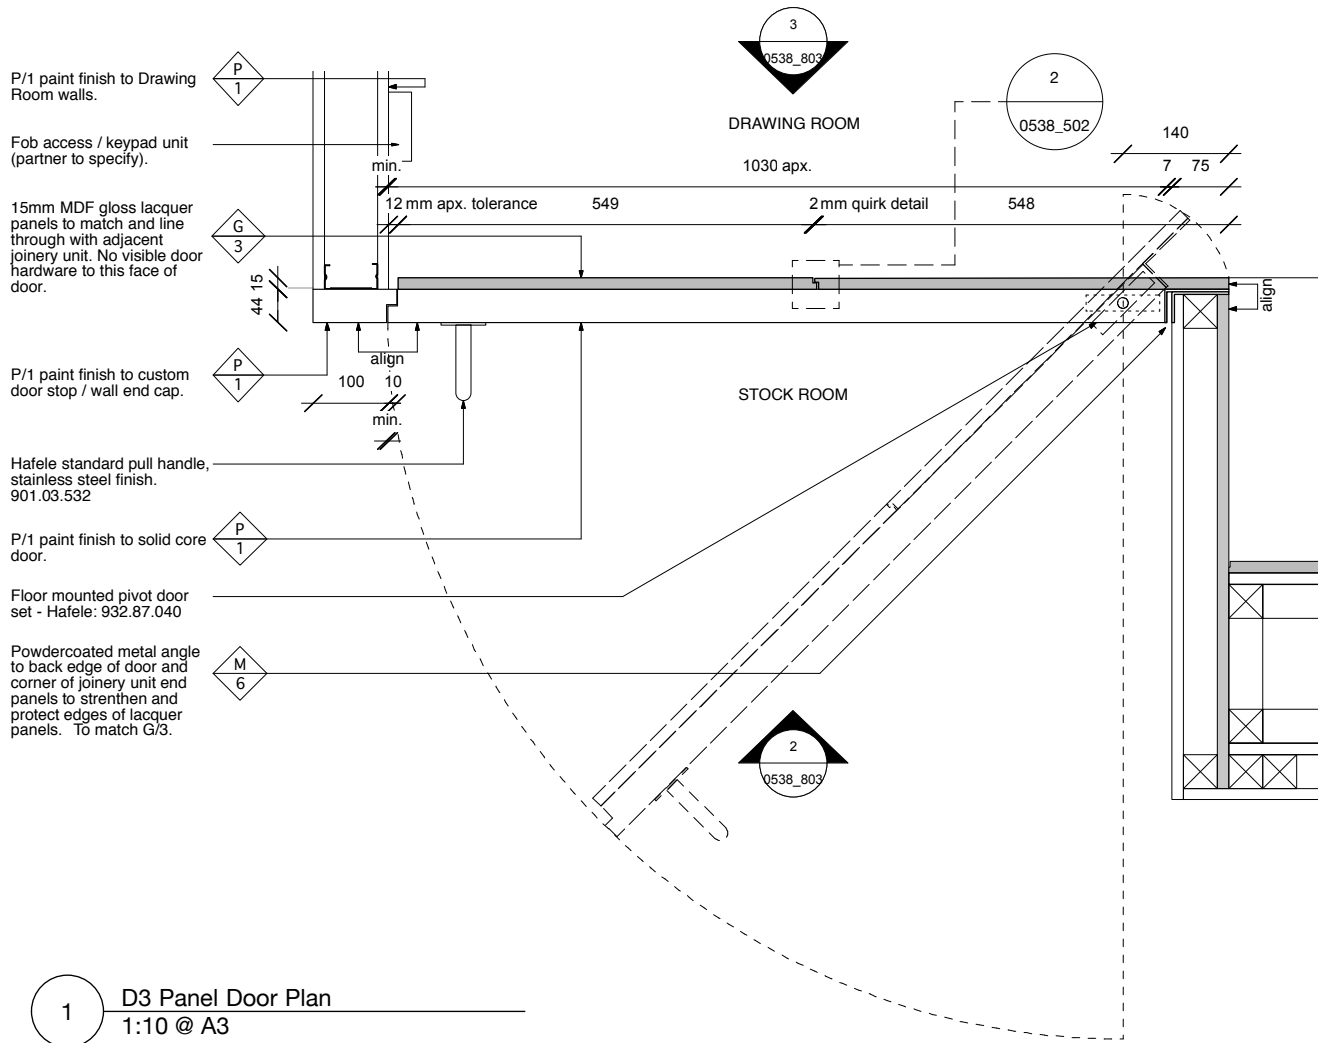

Notes:

Note:
Executive architect to ensure doors meet all fire regulations and requirements

P 1 Paint finish, refer finishes schedule.

G 3 Gloss lacquer finish to match P/1, refer finishes schedule.

M 6 Powdercoat finish to match G/3, refer finishes schedule.

Drawing indicative of design intent only, contractor & relevant consultants & / or sub-contractors to ensure all current building regulations, standards, & other statutory requirements, codes of practice and landlord requirements are implemented with design development & construction.

Status: Design Intent

Revisions:

Universal design studio
Phone +44 (0)20 7033 3881 Fax +44 (0)20 7033 3882
mail@universaldesignstudio.com www.universaldesignstudio.com

Ground Floor, 35 Charlotte Road, London EC2A 3PG

All drawings within this package are the copyright of Universal Design Studio. They may not be copied or disclosed to any third party for any purpose except as authorised in writing by Universal Design Studio.

Do not scale from these drawings. Figured dimensions only are to be used. All critical dimensions are to be checked on site before work proceeds. If in doubt ask.

All drawings are to be read in conjunction with all other relevant consultants and / or specialists drawings or documents. Inconsistencies, errors and omissions found within or between Universal Design Studio documents (and also in relation to other consultants/specialists documents) are to be notified immediately to Universal Design Studio.

Client Mulberry

Job Lotte Avenuel

Title D3 Service Area Panel Door



Scale 1:10 @ A3 Date 07/10/11

Drawn By JA Checked By RR

Drwg. No. 0538_803

Revisions

© COPYRIGHT UNIVERSAL 2010

  

© COPYRIGHT UNIVERSAL 2010