

COFFEE SUPREME SHOP FITOUT

7 WOODWARD STREET WELLINGTON

DRAWING LIST


- 0.1 LOCATION + SITE / DRAINAGE PLAN
- 0.2 EXISTING + ELECTRICAL PLAN
- 1.1 PROPOSED FLOOR PLAN
- 1.2 DIMENSIONED FLOOR PLAN
- 1.3 PROPOSED COURTYARD PLAN
- 2.1 LONG SECTION + MATERIALS SPECIFICATION
- 2.2 ELEVATION / SECTION
- 2.3 CROSS SECTIONS
- 2.4 CROSS SECTIONS

7 WOODWARD STREET


LEGAL DESCRIPTION:
LOT 1 A 6011

LAND AREA:
96 SQUARE METRES

No proposed change to site coverage.
No proposed change of use.

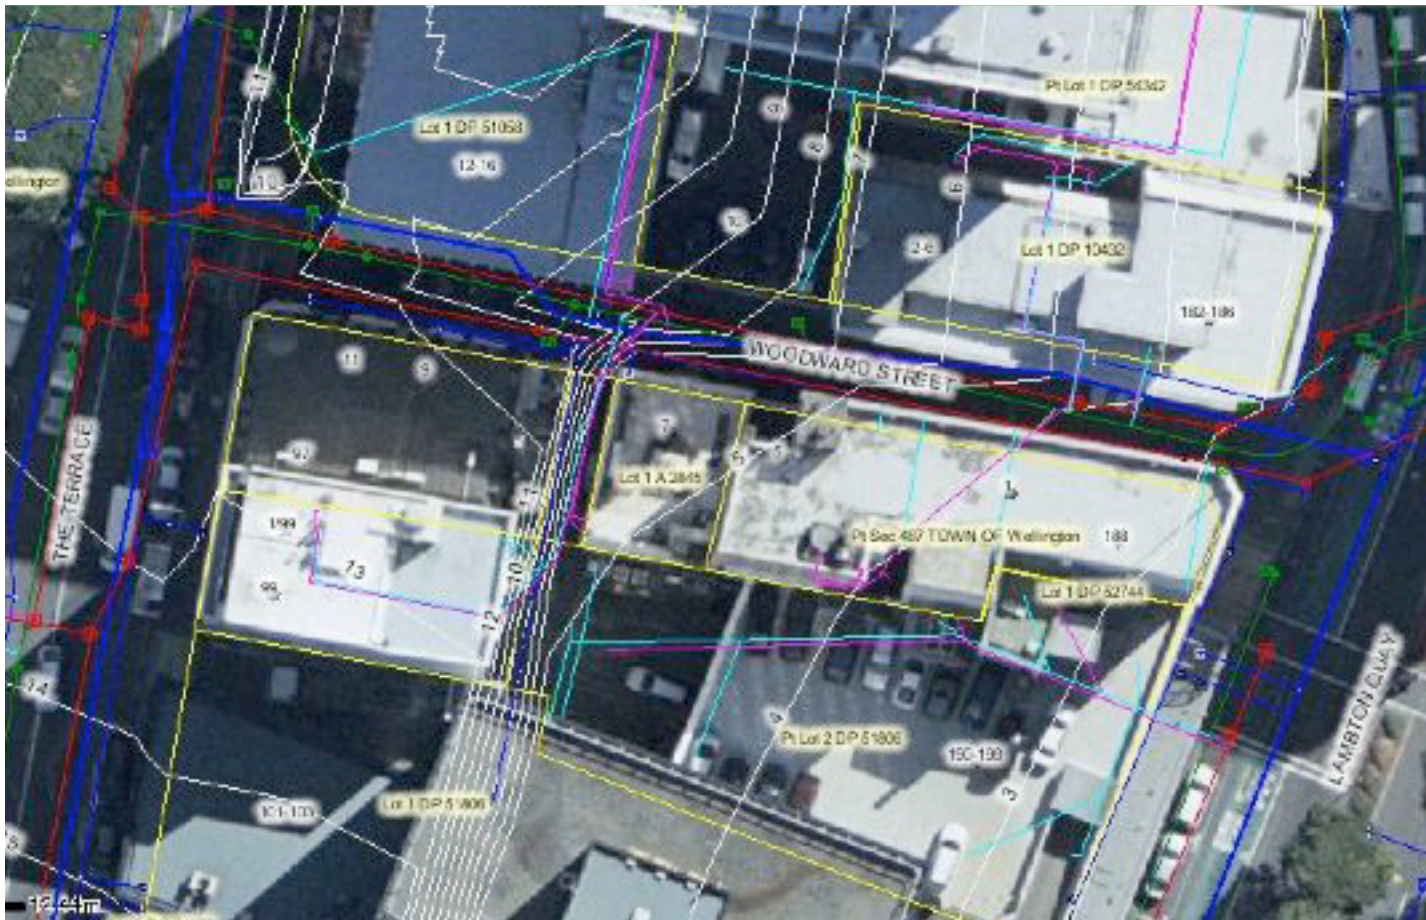

LOCATION PLAN 1:500

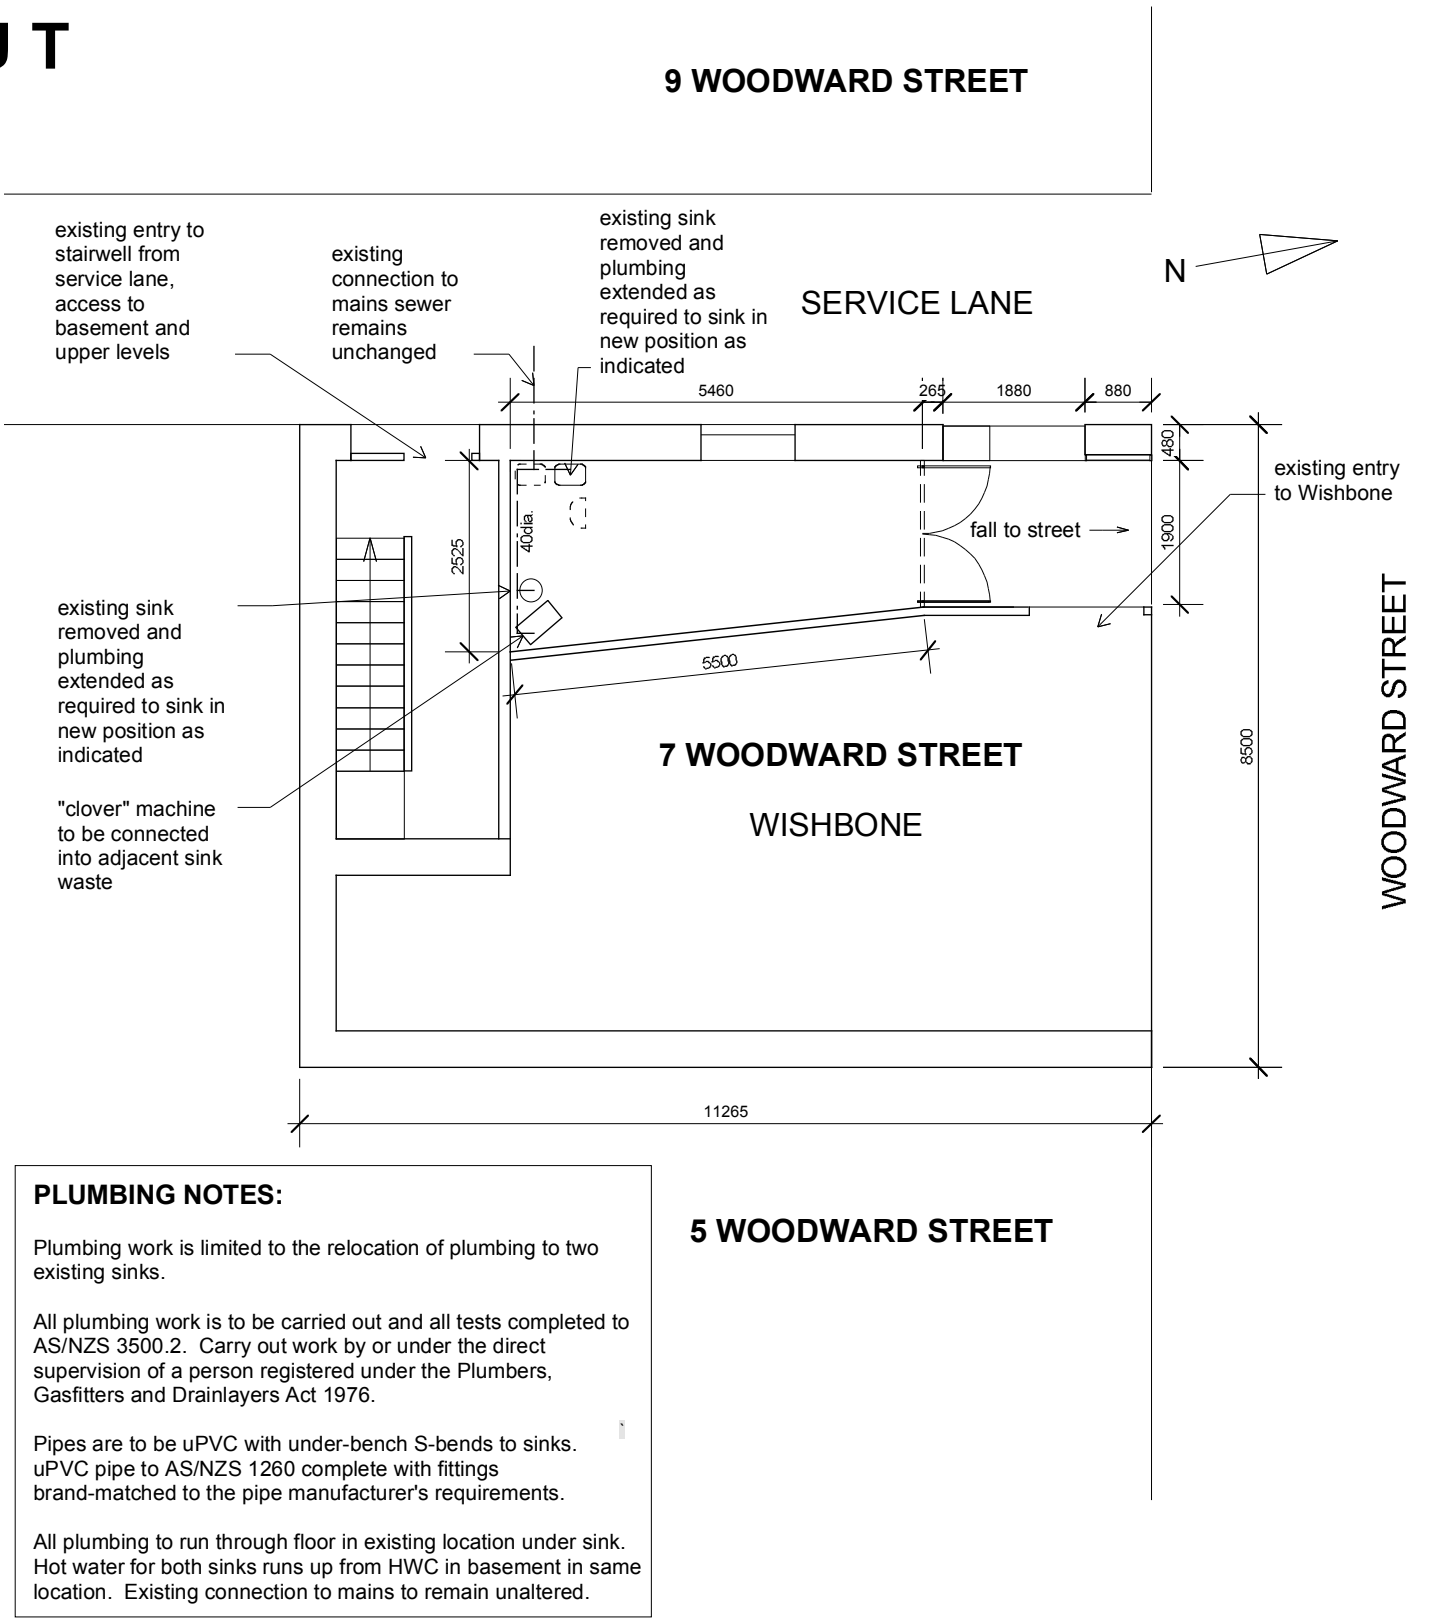

PLUMBING NOTES:

Plumbing work is limited to the relocation of plumbing to two existing sinks.

All plumbing work is to be carried out and all tests completed to AS/NZS 3500.2. Carry out work by or under the direct supervision of a person registered under the Plumbers, Gasfitters and Drainlayers Act 1976.

Pipes are to be uPVC with under-bench S-bends to sinks. uPVC pipe to AS/NZS 1260 complete with fittings brand-matched to the pipe manufacturer's requirements.

All plumbing to run through floor in existing location under sink. Hot water for both sinks runs up from HWC in basement in same location. Existing connection to mains to remain unaltered.

SITE / DRAINAGE PLAN 1:200

DRAWING TITLE	LOCATION PLAN, SITE / DRAINAGE PLAN	DRAWN BY	JENNIFER ARCHER	DATE	10 OCTOBER 2008	SCALE	TO SCALE AT A3	DRAWING NO.	DT 0.1
---------------	-------------------------------------	----------	-----------------	------	-----------------	-------	----------------	-------------	--------


Design and drawings remain property of the designer. All measurements to be checked on site.

COFFEE SUPREME SHOP, WOODWARD STREET, WELLINGTON
PROPOSED FIT-OUT

CLIENT: COFFEE SUPREME LTD.



JENNIFER ARCHER MDES SPATIAL DESIGNER
INTERIOR DESIGN + PERFORMANCE DESIGN
M: 021 118 7737 E: JLADESIGN@INFOGEN.NET.NZ

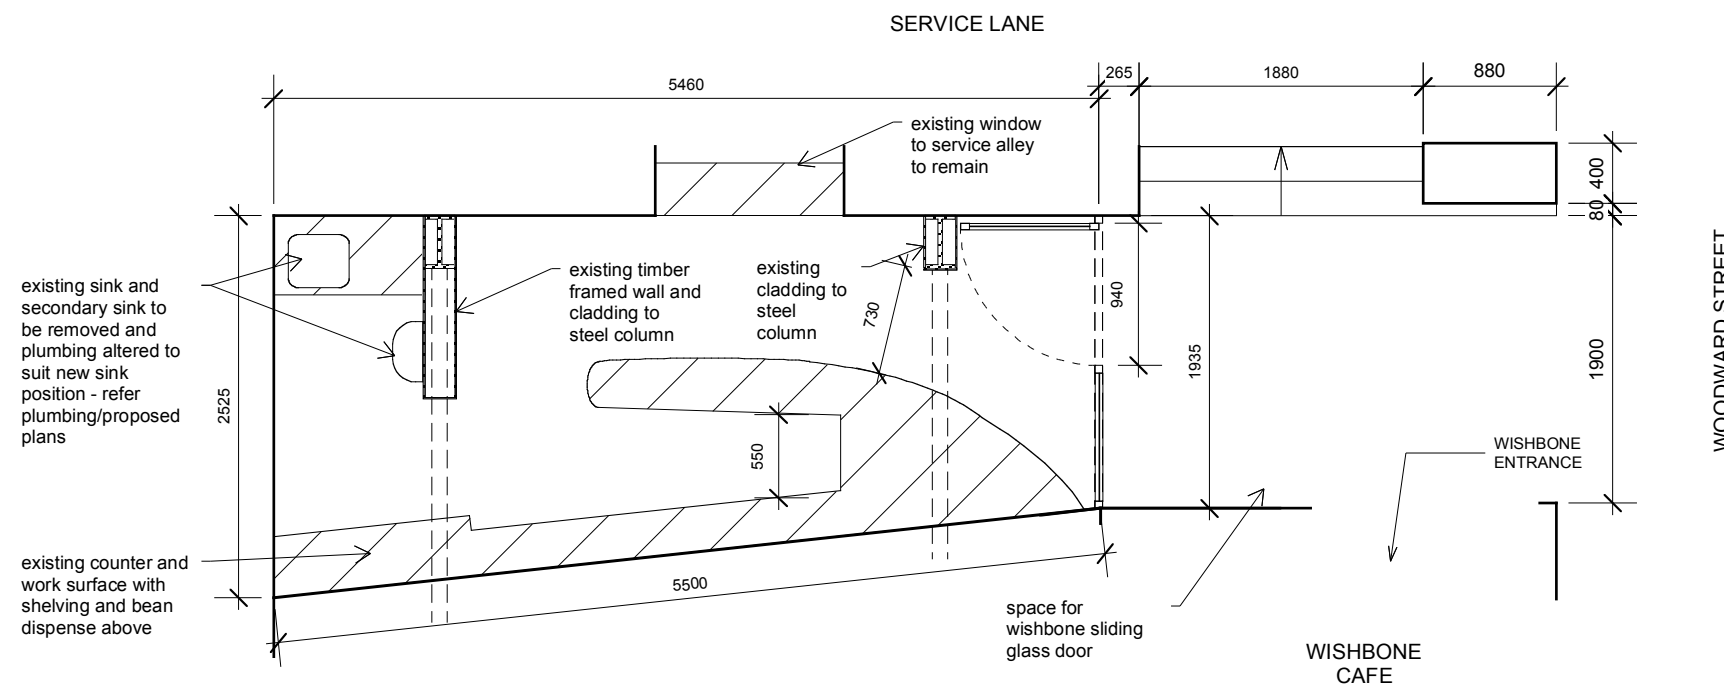

EXISTING FLOOR PLAN 1:50

DEMOLITION NOTES:

Shop Interior:


- remove all existing joinery and fixtures
- remove all existing linings to walls, columns and ceiling and make good surfaces as required
- remove vinyl floor covering and make good substrate as required
- remove suspended ceiling structure as required to allow for new suspended ceiling

Entrance Doors:

- remove existing door and window joinery and frame up opening as required for new doors

Entry Courtyard:

- remove existing tiles to floor of courtyard

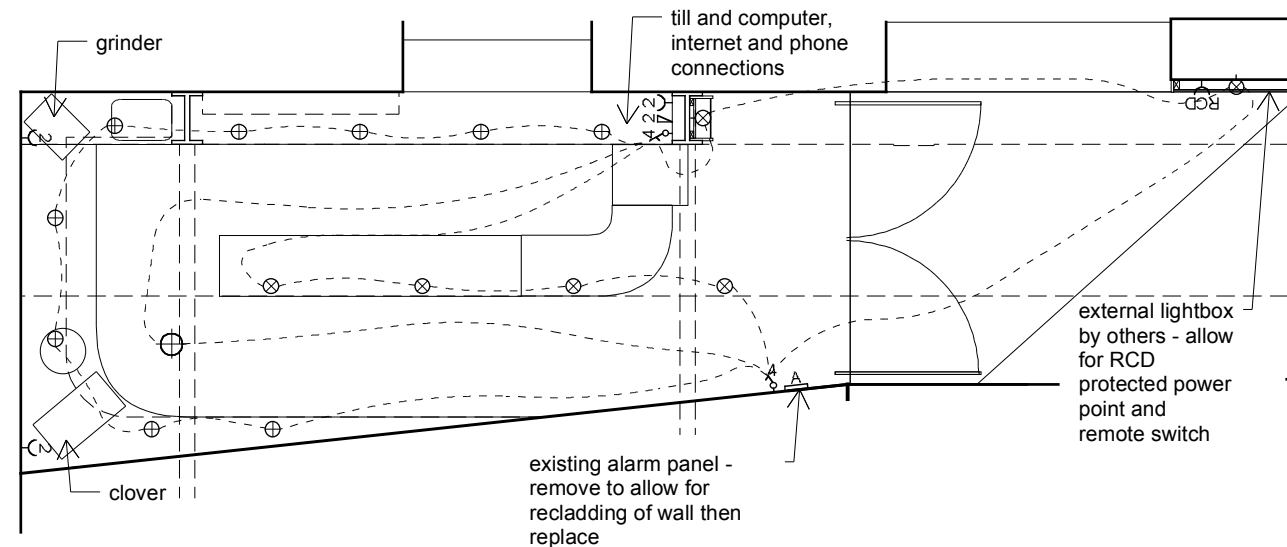

ELECTRICAL PLAN 1:50

KEY TO ELECTRICAL PLAN

- ⊕ downlight
- ⊗ flood light
- ⊕ pendant light
- ⊗ wall/lightbox light
- 2 double power point
- RCD RCD protected power point
- 4 4 gang light switch
- 2 double phone/data jack
- A alarm keypad

ELECTRICAL NOTES:

All light fittings to accept either LED, CFL or low voltage halogen lamps.

Allow for installation of audio system and wiring to speakers - to be discussed with client.

All electrical work to comply with the Electricity Regulations 1997, AS/NZS 3000, AS/NZS 3008.1.2 and the New Zealand electrical codes of practice for listed and prescribed work and with the utility network operator's requirements.

Carry out work under the direct supervision of a holder of a practising licence under the Electricity Regulations 1997.

DRAWING
TITLE

EXISTING FLOOR PLAN,
ELECTRICAL PLAN

DRAWN
BY

JENNIFER
ARCHER

DATE

10 OCTOBER
2008

SCALE

TO SCALE
AT A3

DRAWING
No.

DT 0.1


Design and drawings remain property of the designer. All measurements to be checked on site.

COFFEE SUPREME SHOP, WOODWARD STREET, WELLINGTON
PROPOSED FIT-OUT

CLIENT: COFFEE SUPREME LTD.



JENNIFER ARCHER MDES SPATIAL DESIGNER
INTERIOR DESIGN + PERFORMANCE DESIGN
M: 021 118 7737 E: JLADESIGN@INFOGEN.NET.NZ

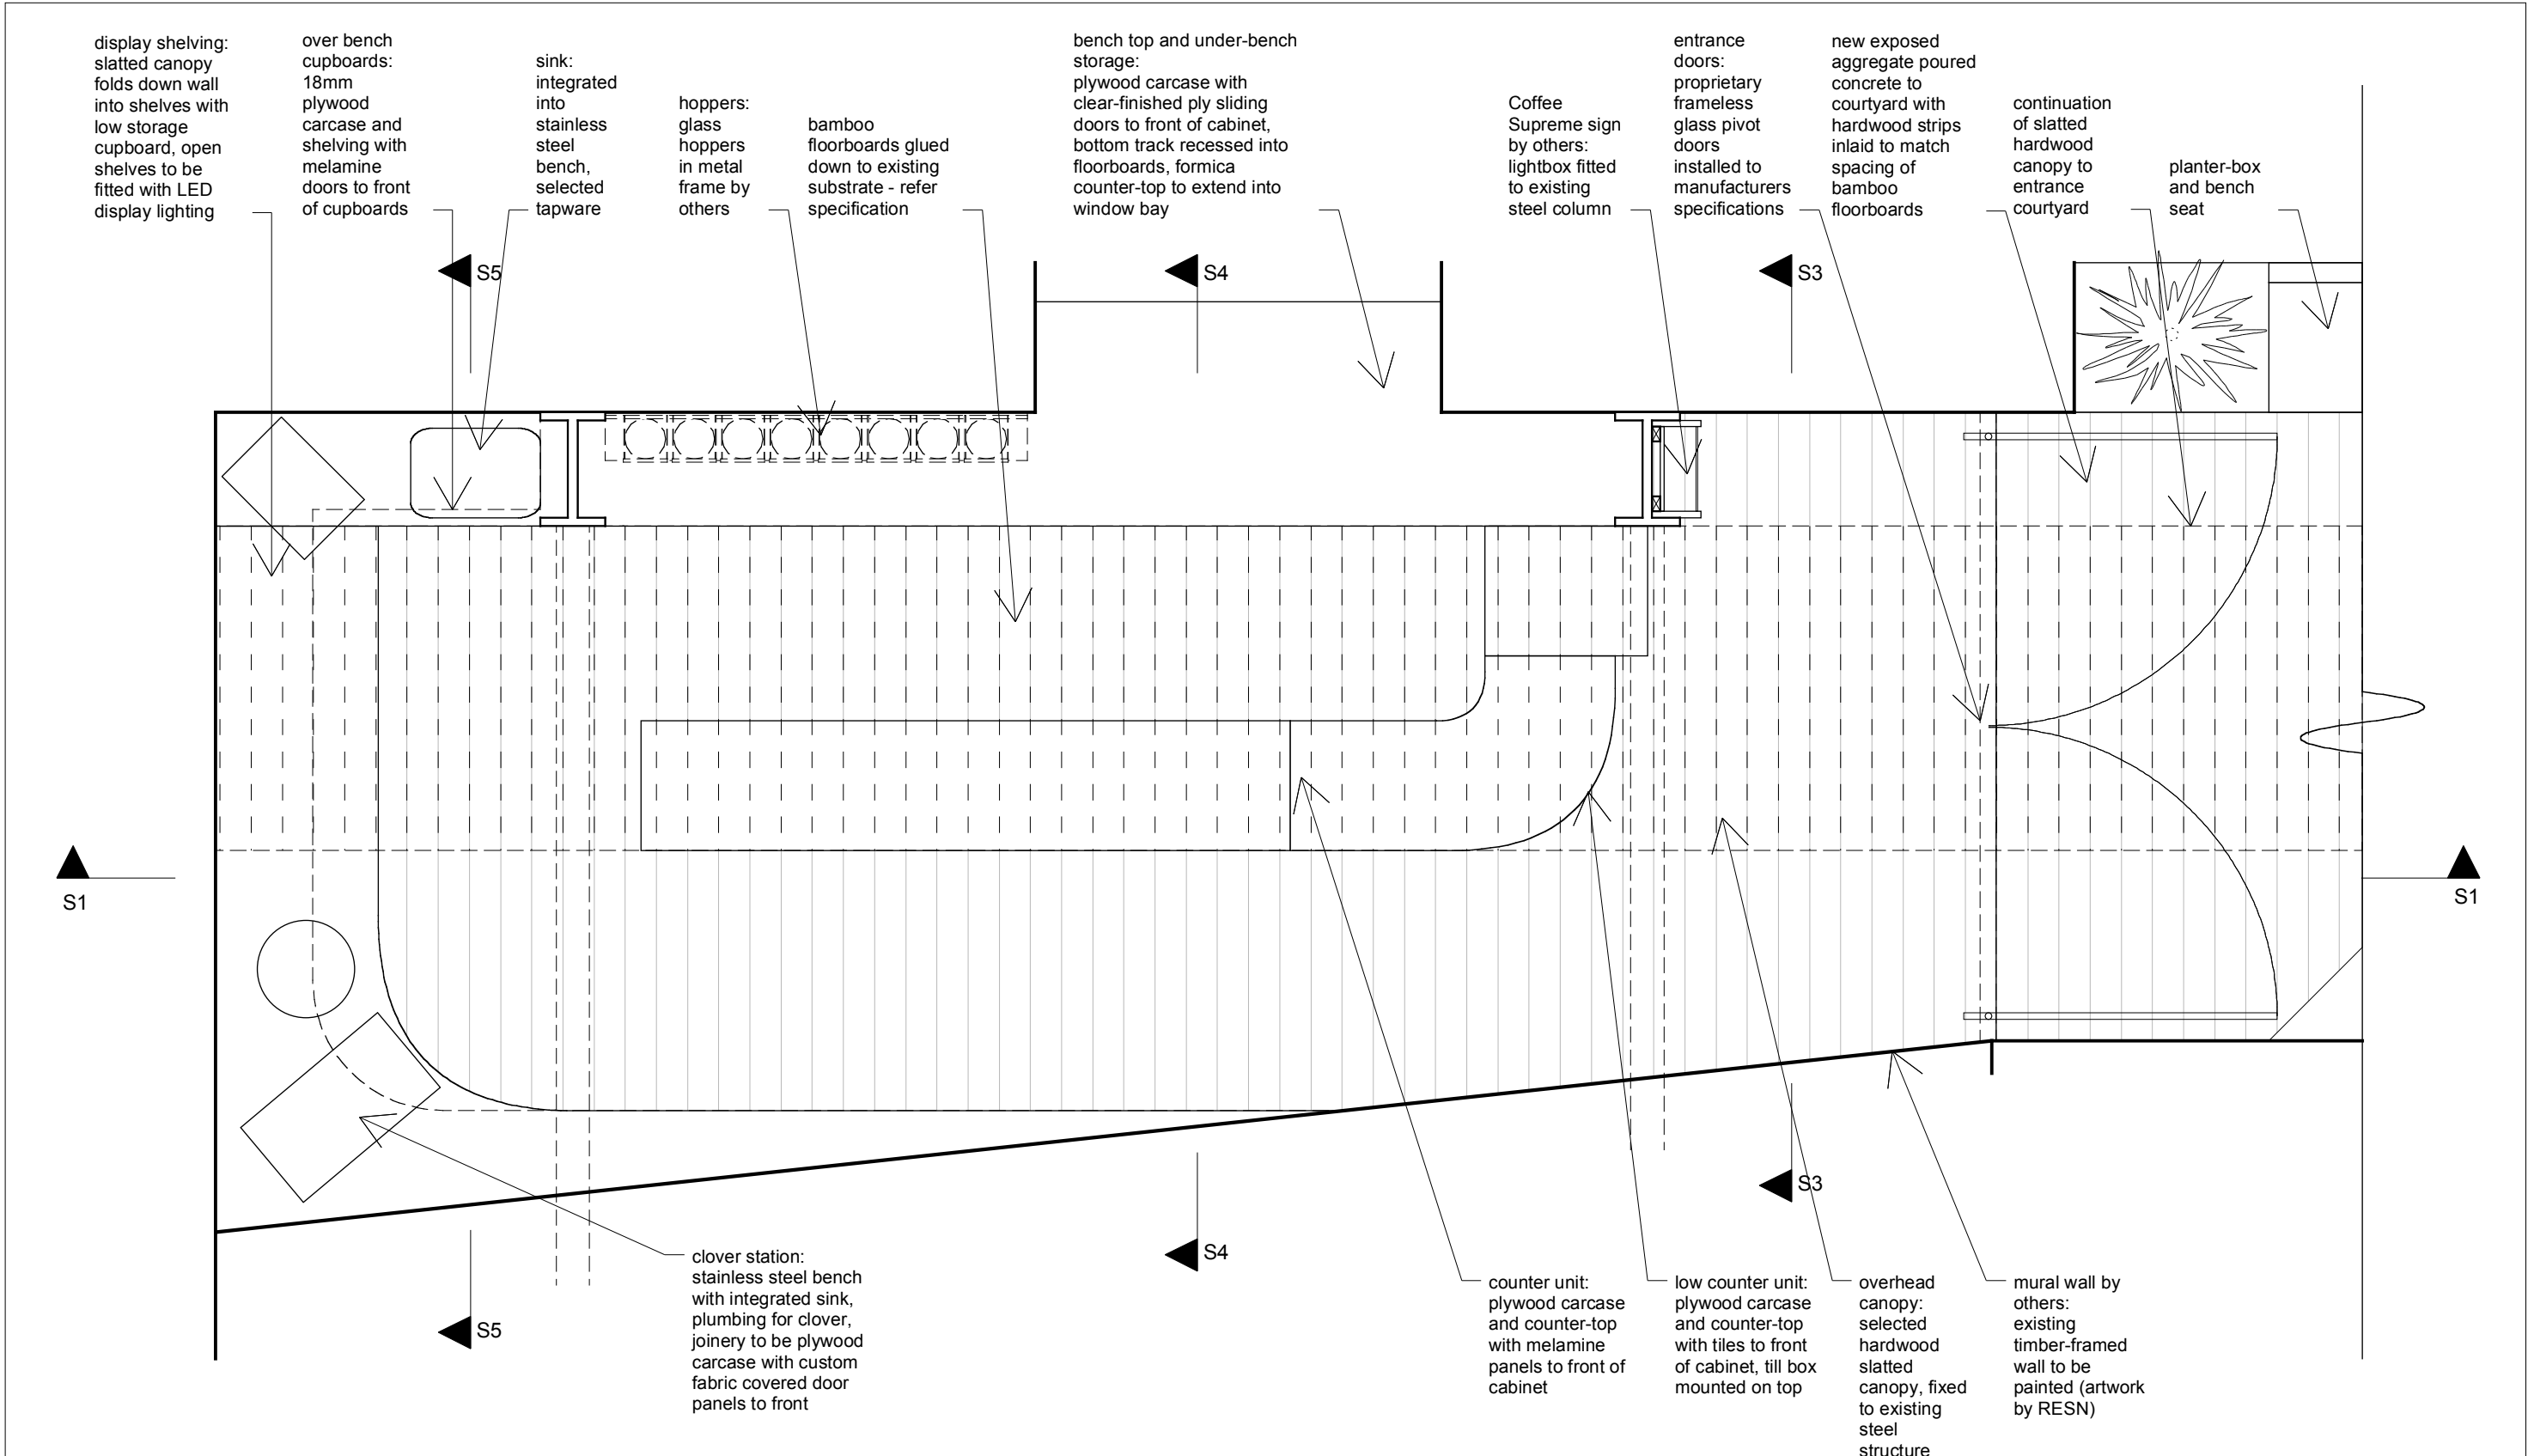


PROPOSED FLOOR PLAN 1:20

DRAWING TITLE	PROPOSED FLOOR PLAN	DRAWN BY	JENNIFER ARCHER	DATE	10 OCTOBER 2008	SCALE	TO SCALE AT A3	DRAWING NO.	DT 1.1
------------------	---------------------	-------------	--------------------	------	--------------------	-------	-------------------	----------------	--------


Design and drawings remain property of the designer. All measurements to be checked on site.

COFFEE SUPREME SHOP, WOODWARD STREET, WELLINGTON
PROPOSED FIT-OUT

CLIENT: COFFEE SUPREME LTD.

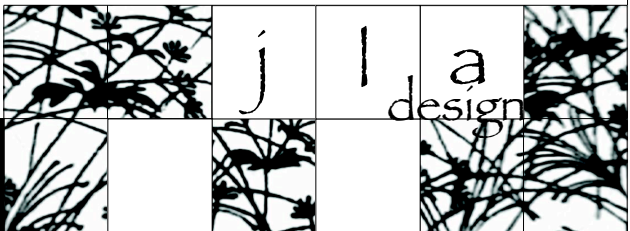

JENNIFER ARCHER MDES SPATIAL DESIGNER
INTERIOR DESIGN + PERFORMANCE DESIGN
M: 0211187737 E: JLADESIGN@INFOGEN.NET.NZ

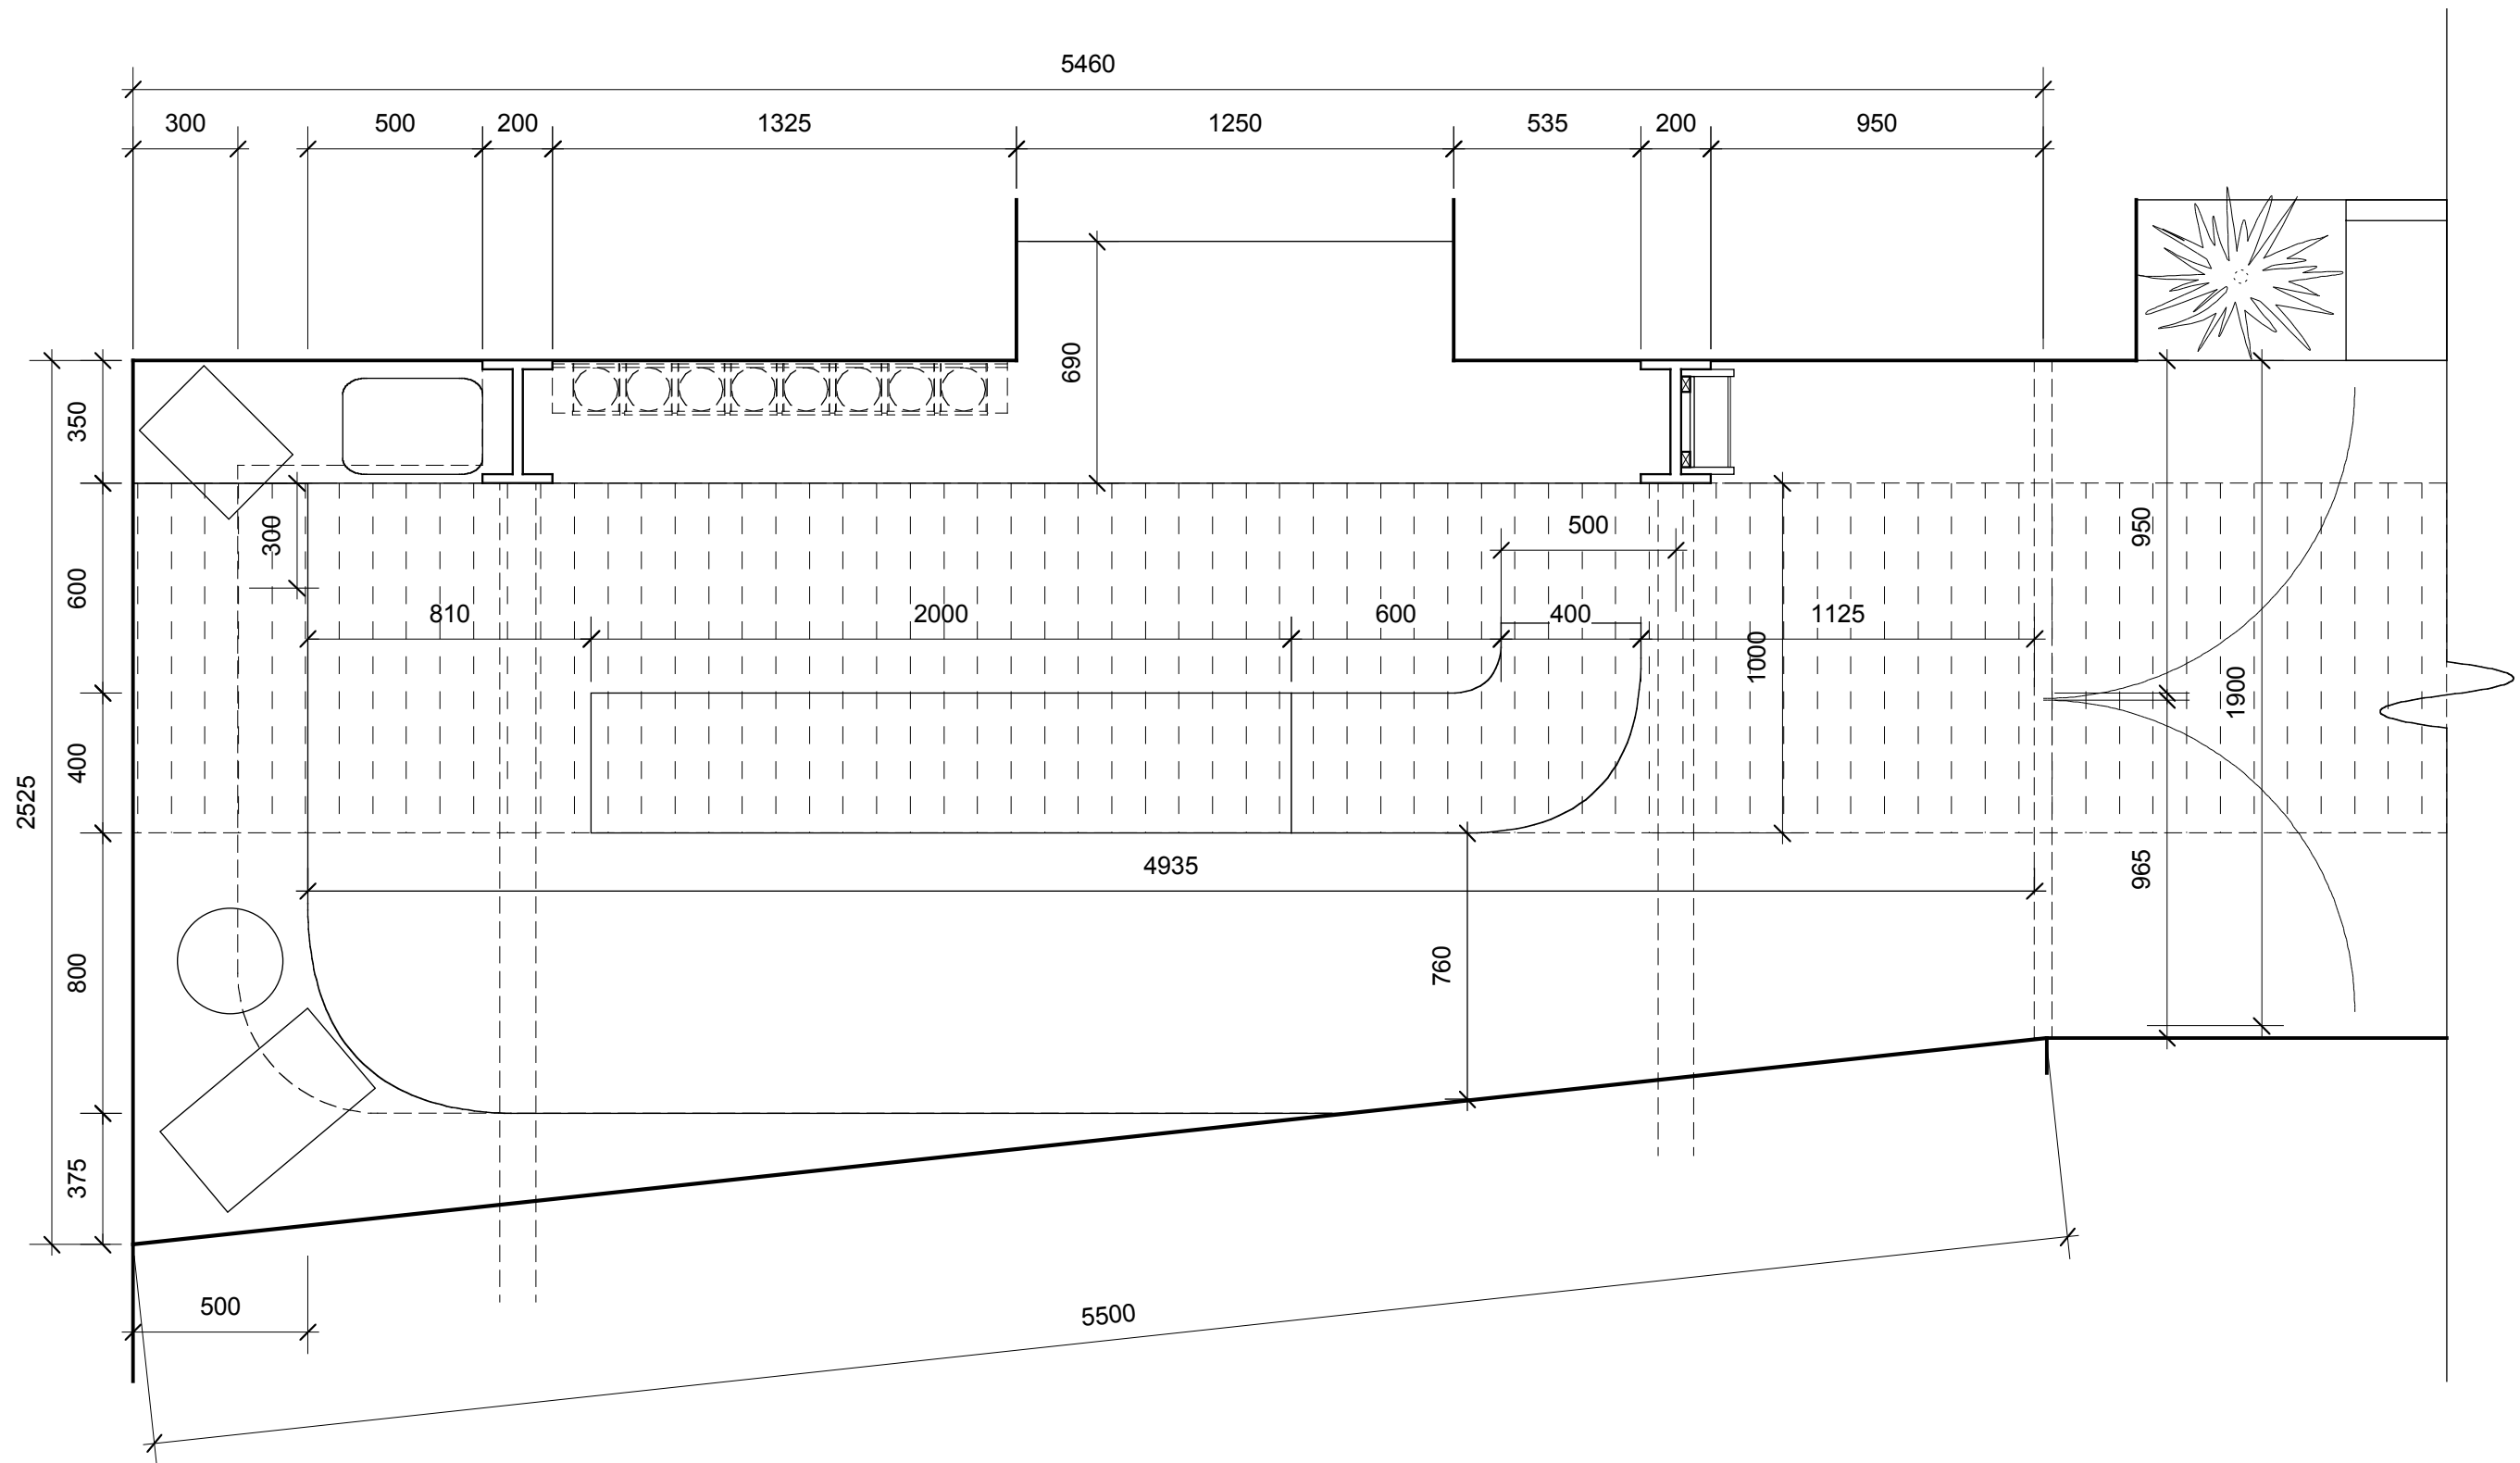


DIMENSIONED FLOOR PLAN 1:20

DRAWING TITLE	DIMENSIONED FLOOR PLAN	DRAWN BY	JENNIFER ARCHER	DATE	10 OCTOBER 2008	SCALE	TO SCALE AT A3	DRAWING NO.	DT 1.2
------------------	------------------------	-------------	--------------------	------	--------------------	-------	-------------------	----------------	--------


Design and drawings remain property of the designer. All measurements to be checked on site.

COFFEE SUPREME SHOP, WOODWARD STREET, WELLINGTON
PROPOSED FIT-OUT


CLIENT: COFFEE SUPREME LTD.

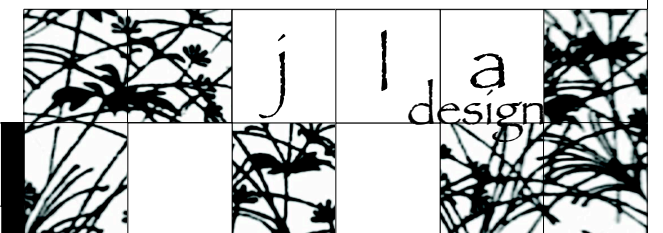

JENNIFER ARCHER MDES SPATIAL DESIGNER
INTERIOR DESIGN + PERFORMANCE DESIGN
M: 0211187737 E: JLADESIGN@INFOGEN.NET.NZ

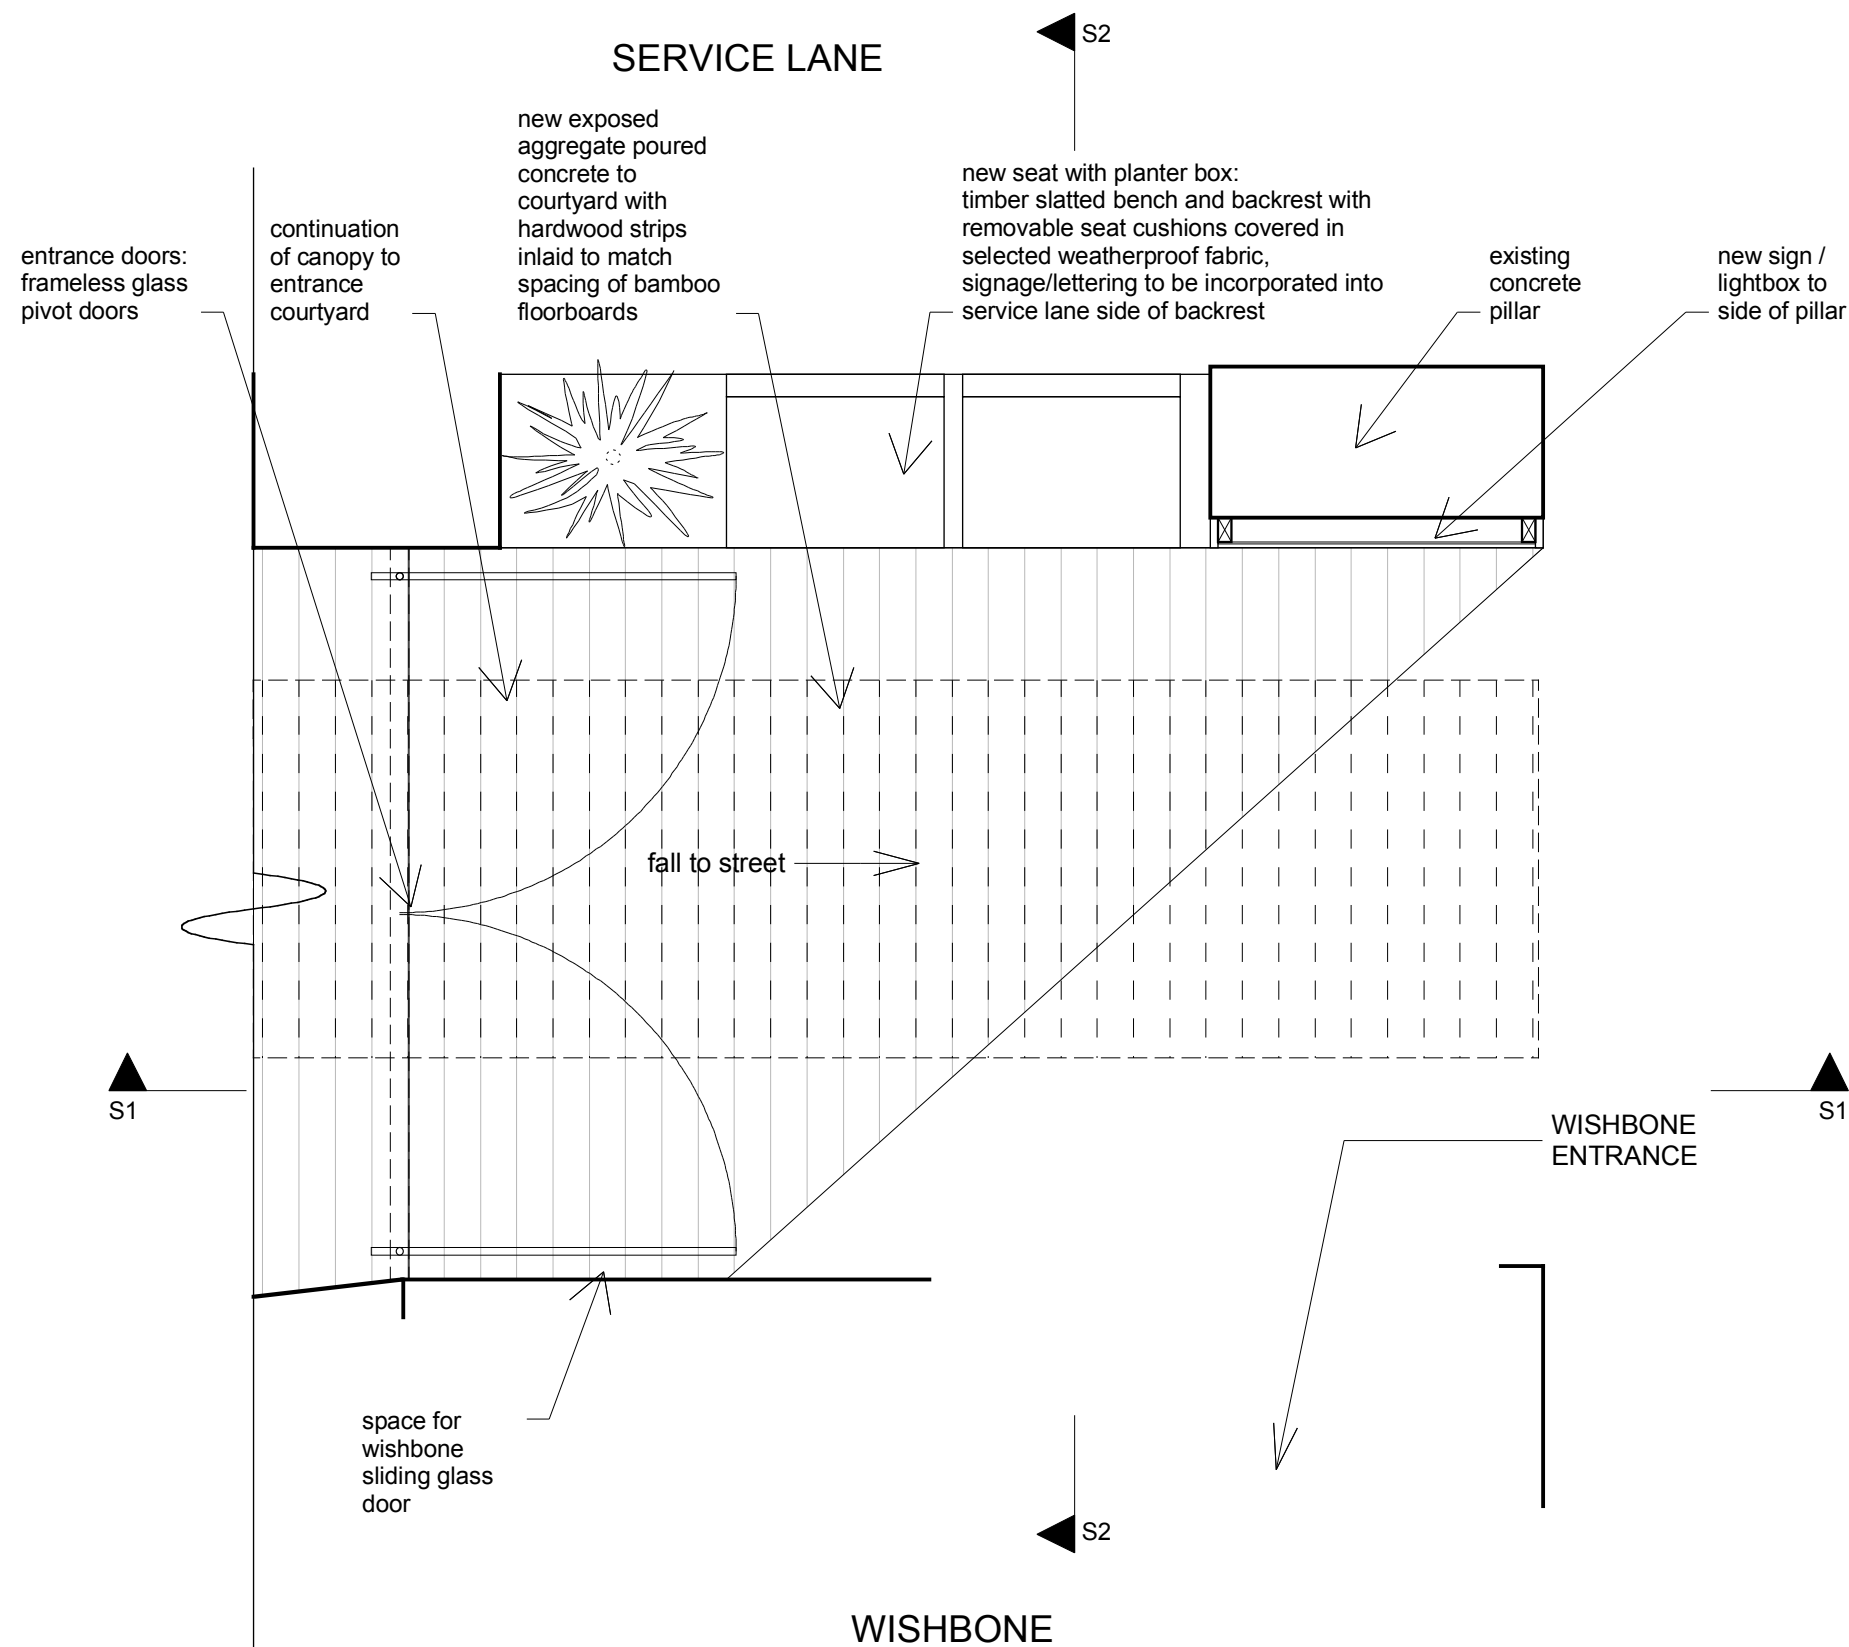

PROPOSED COURTYARD PLAN 1:20

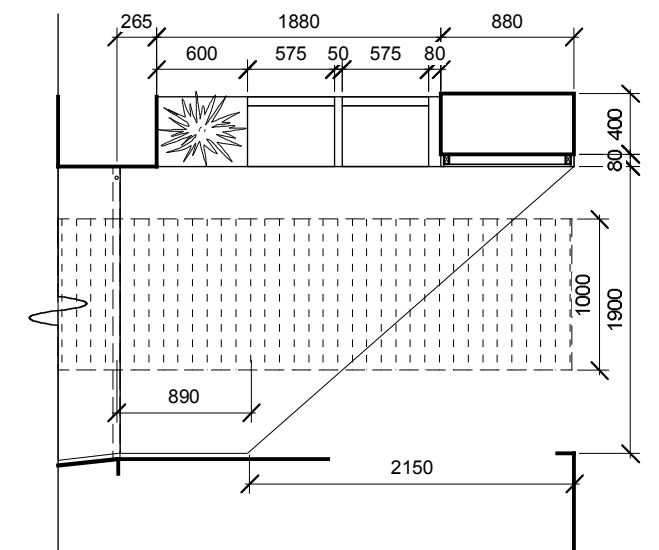


DIMENSIONED COURTYARD PLAN 1:50

DRAWING TITLE	PROPOSED COURTYARD PLAN	DRAWN BY	JENNIFER ARCHER	DATE	10 OCTOBER 2008	SCALE	TO SCALE AT A3	DRAWING NO.	DT 1.3
---------------	-------------------------	----------	-----------------	------	-----------------	-------	----------------	-------------	--------


Design and drawings remain property of the designer. All measurements to be checked on site.

COFFEE SUPREME SHOP, WOODWARD STREET, WELLINGTON
PROPOSED FIT-OUT


CLIENT: COFFEE SUPREME LTD.

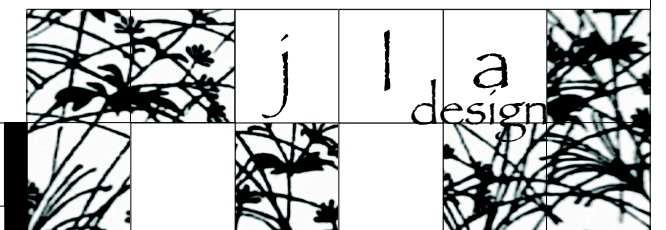

JENNIFER ARCHER MDES SPATIAL DESIGNER
 INTERIOR DESIGN + PERFORMANCE DESIGN
 M: 0211187737 E: JLADESIGN@INFOGEN.NET.NZ

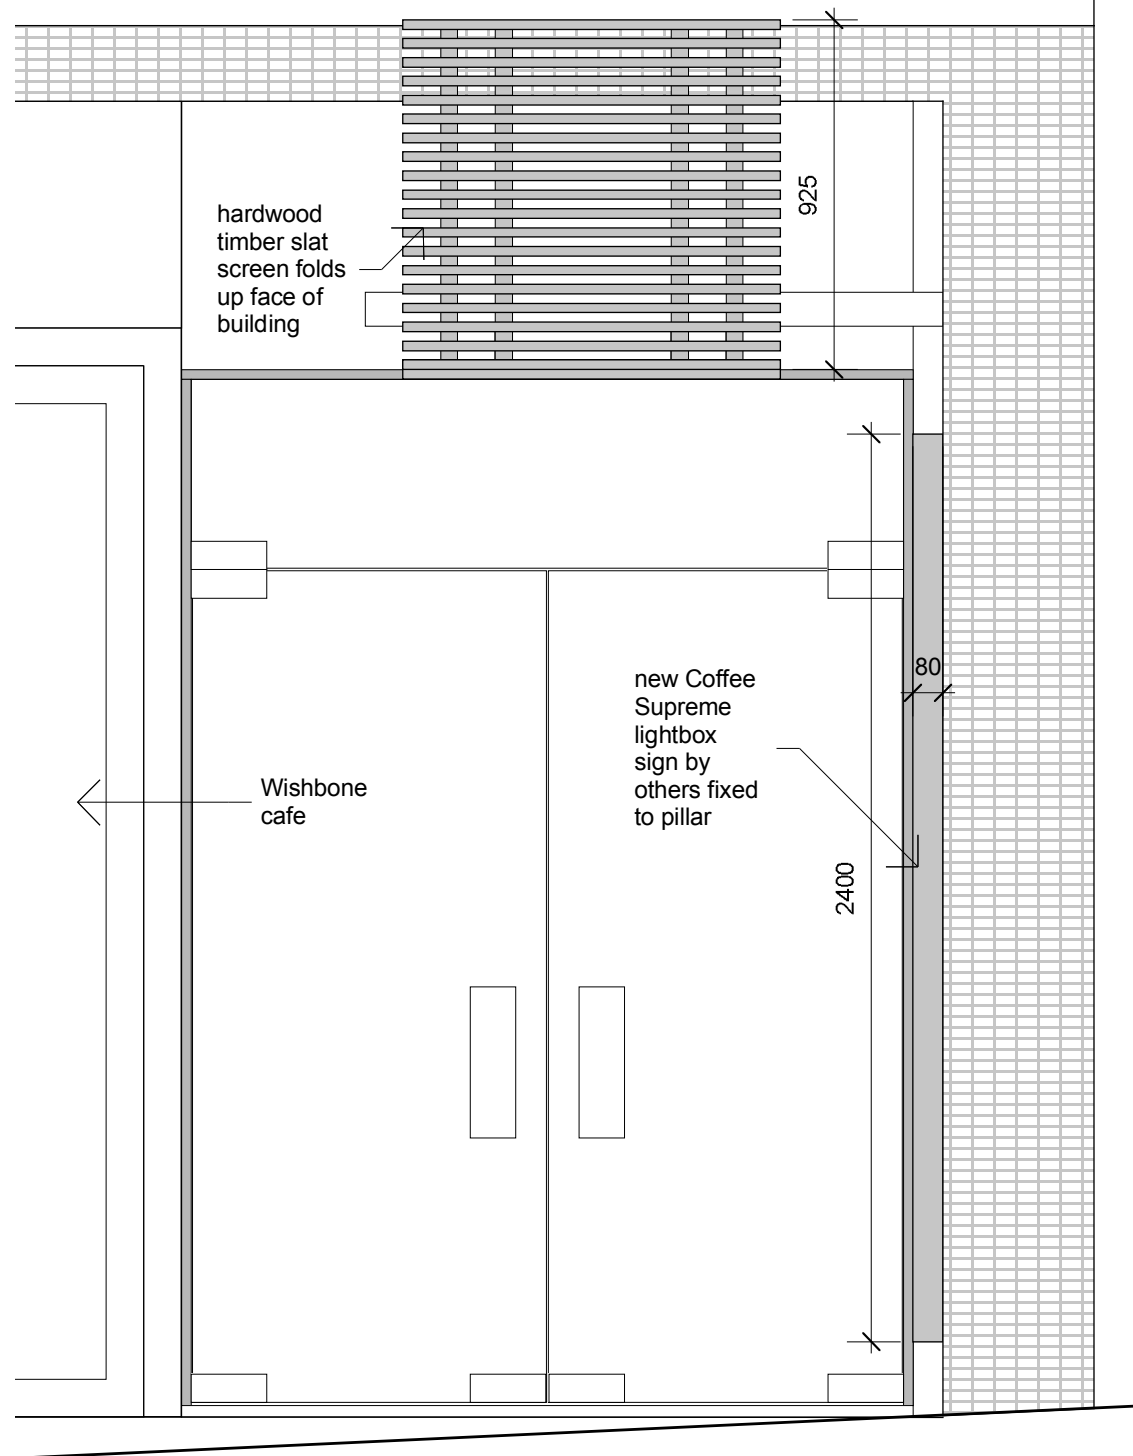

FRONT ELEVATION 1:20

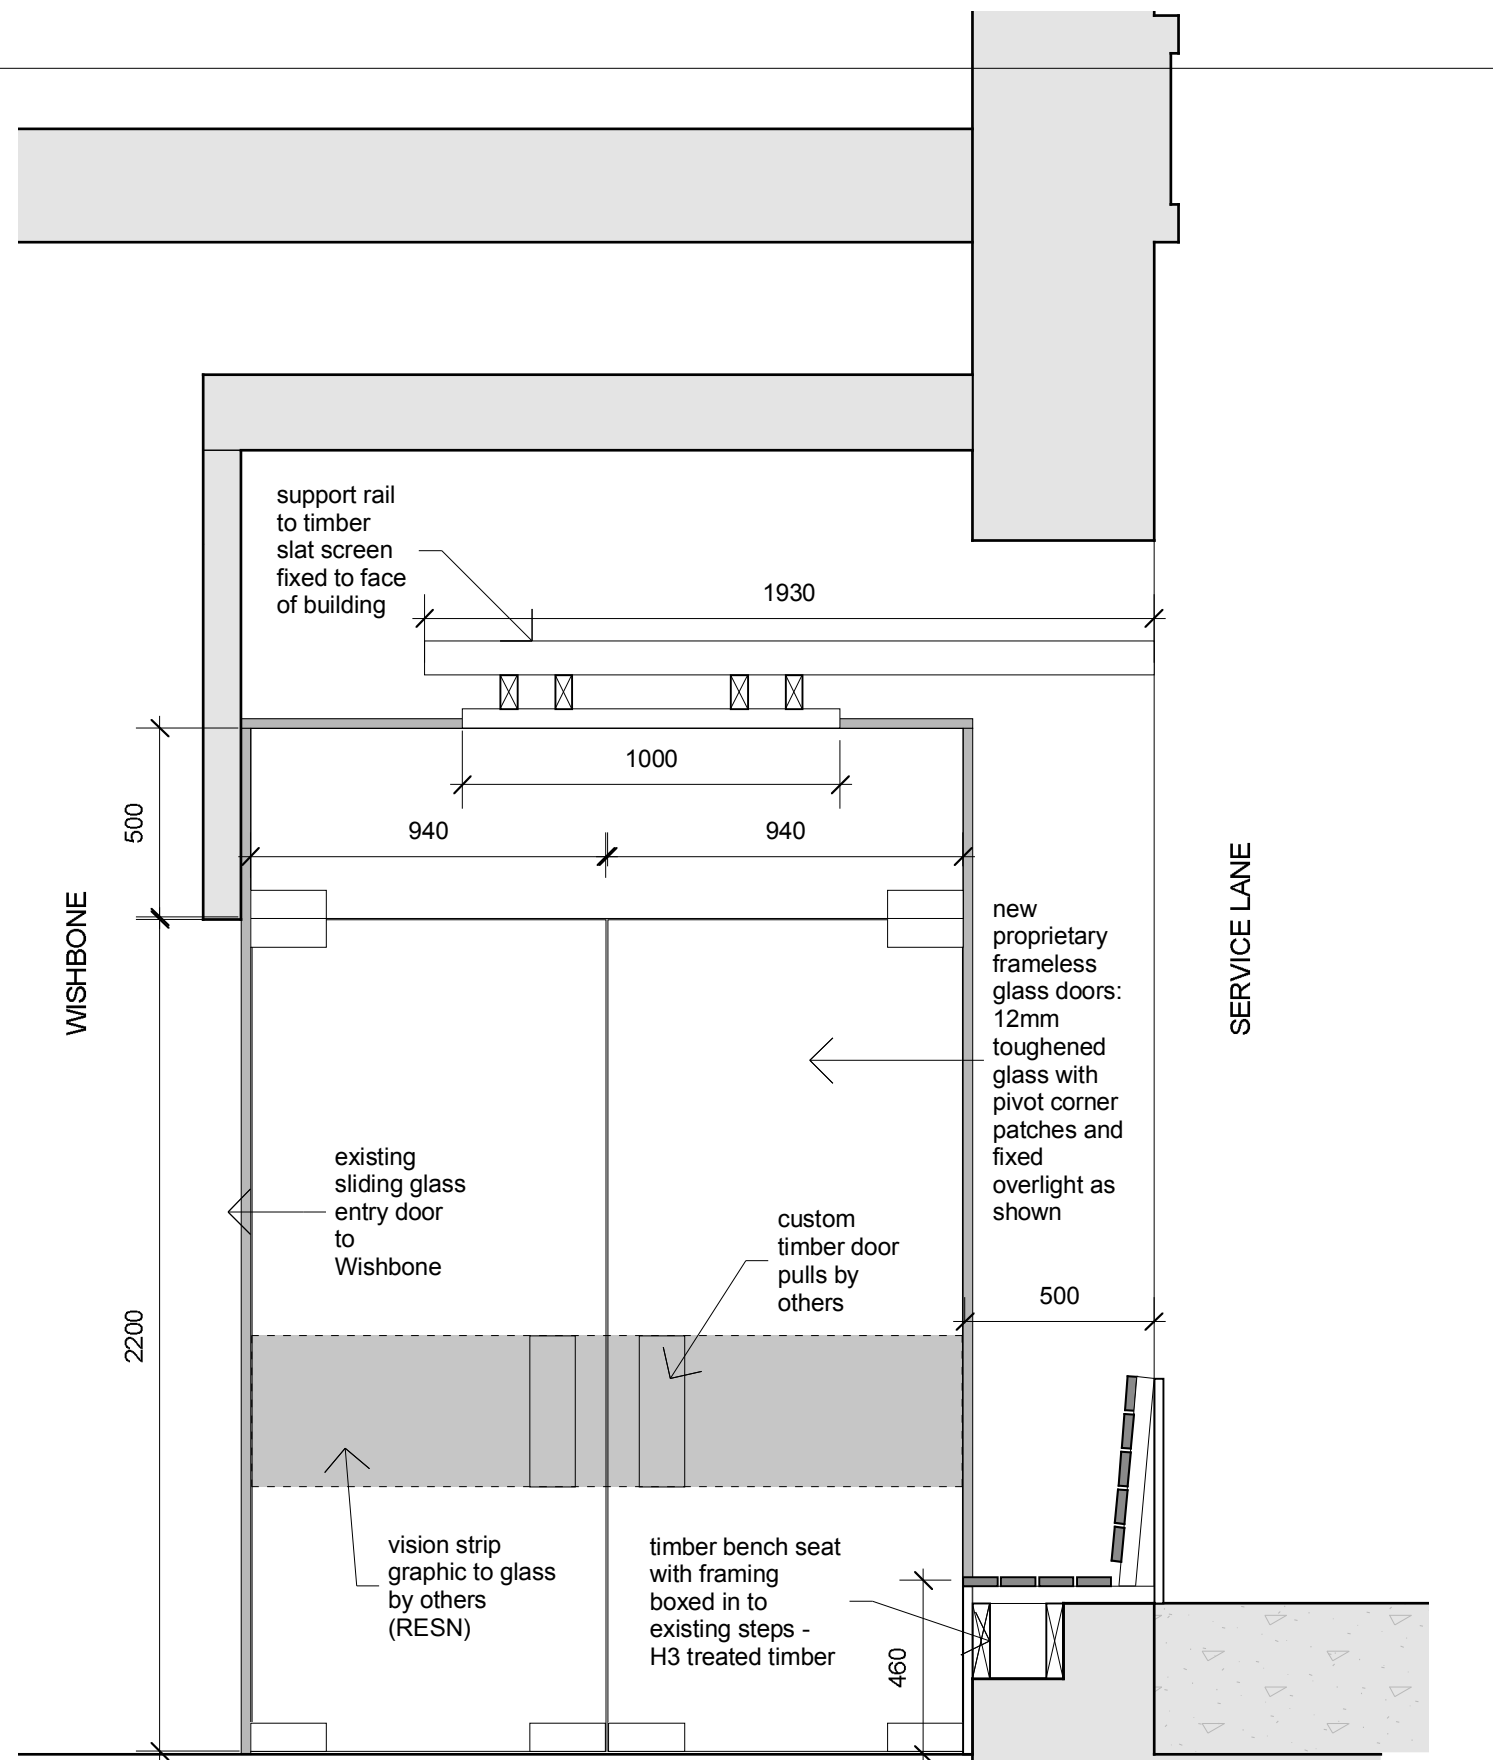

SECTION 2 1:20


DRAWING TITLE	ELEVATION / SECTION	DRAWN BY	JENNIFER ARCHER	DATE	10 OCTOBER 2008	SCALE	TO SCALE AT A3	DRAWING NO.	DT 2.2
---------------	---------------------	----------	-----------------	------	-----------------	-------	----------------	-------------	--------


Design and drawings remain property of the designer. All measurements to be checked on site.


COFFEE SUPREME SHOP, WOODWARD STREET, WELLINGTON
PROPOSED FIT-OUT

CLIENT: COFFEE SUPREME LTD.

JENNIFER ARCHER MDES SPATIAL DESIGNER
INTERIOR DESIGN + PERFORMANCE DESIGN
M: 021 118 7737 E: JLADESIGN@INFOGEN.NET.NZ

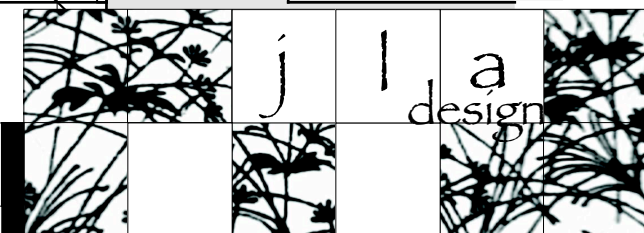

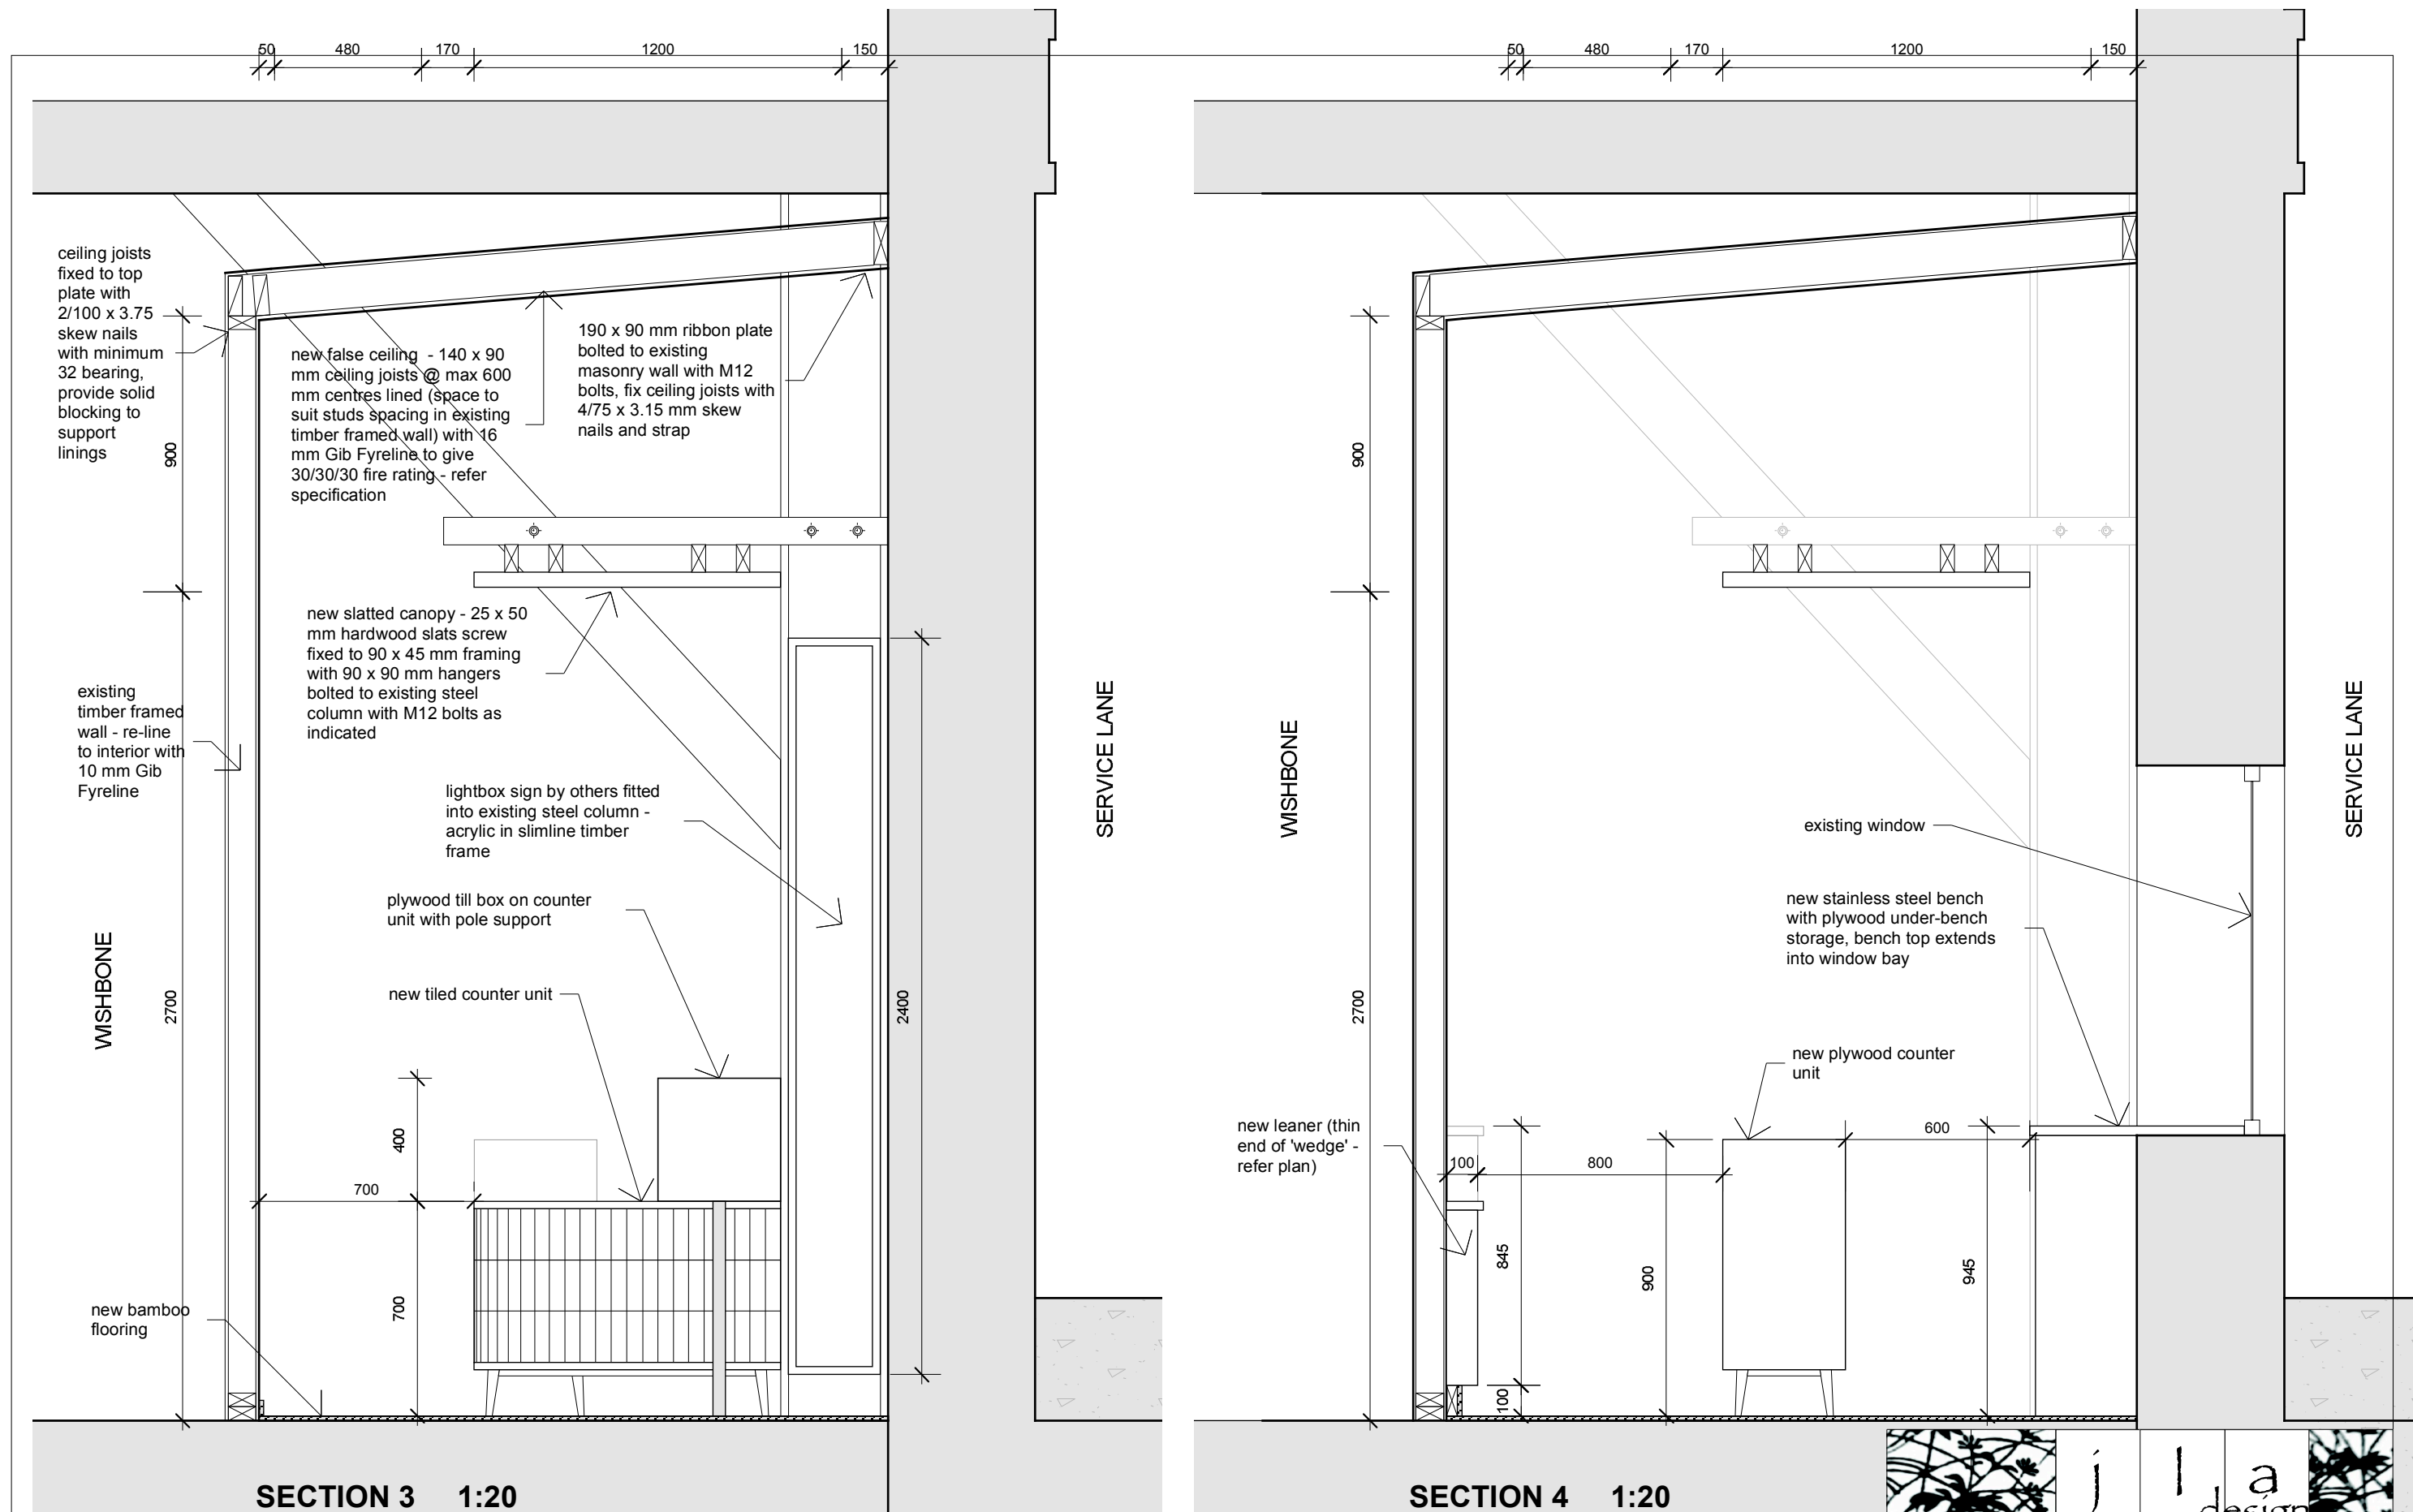

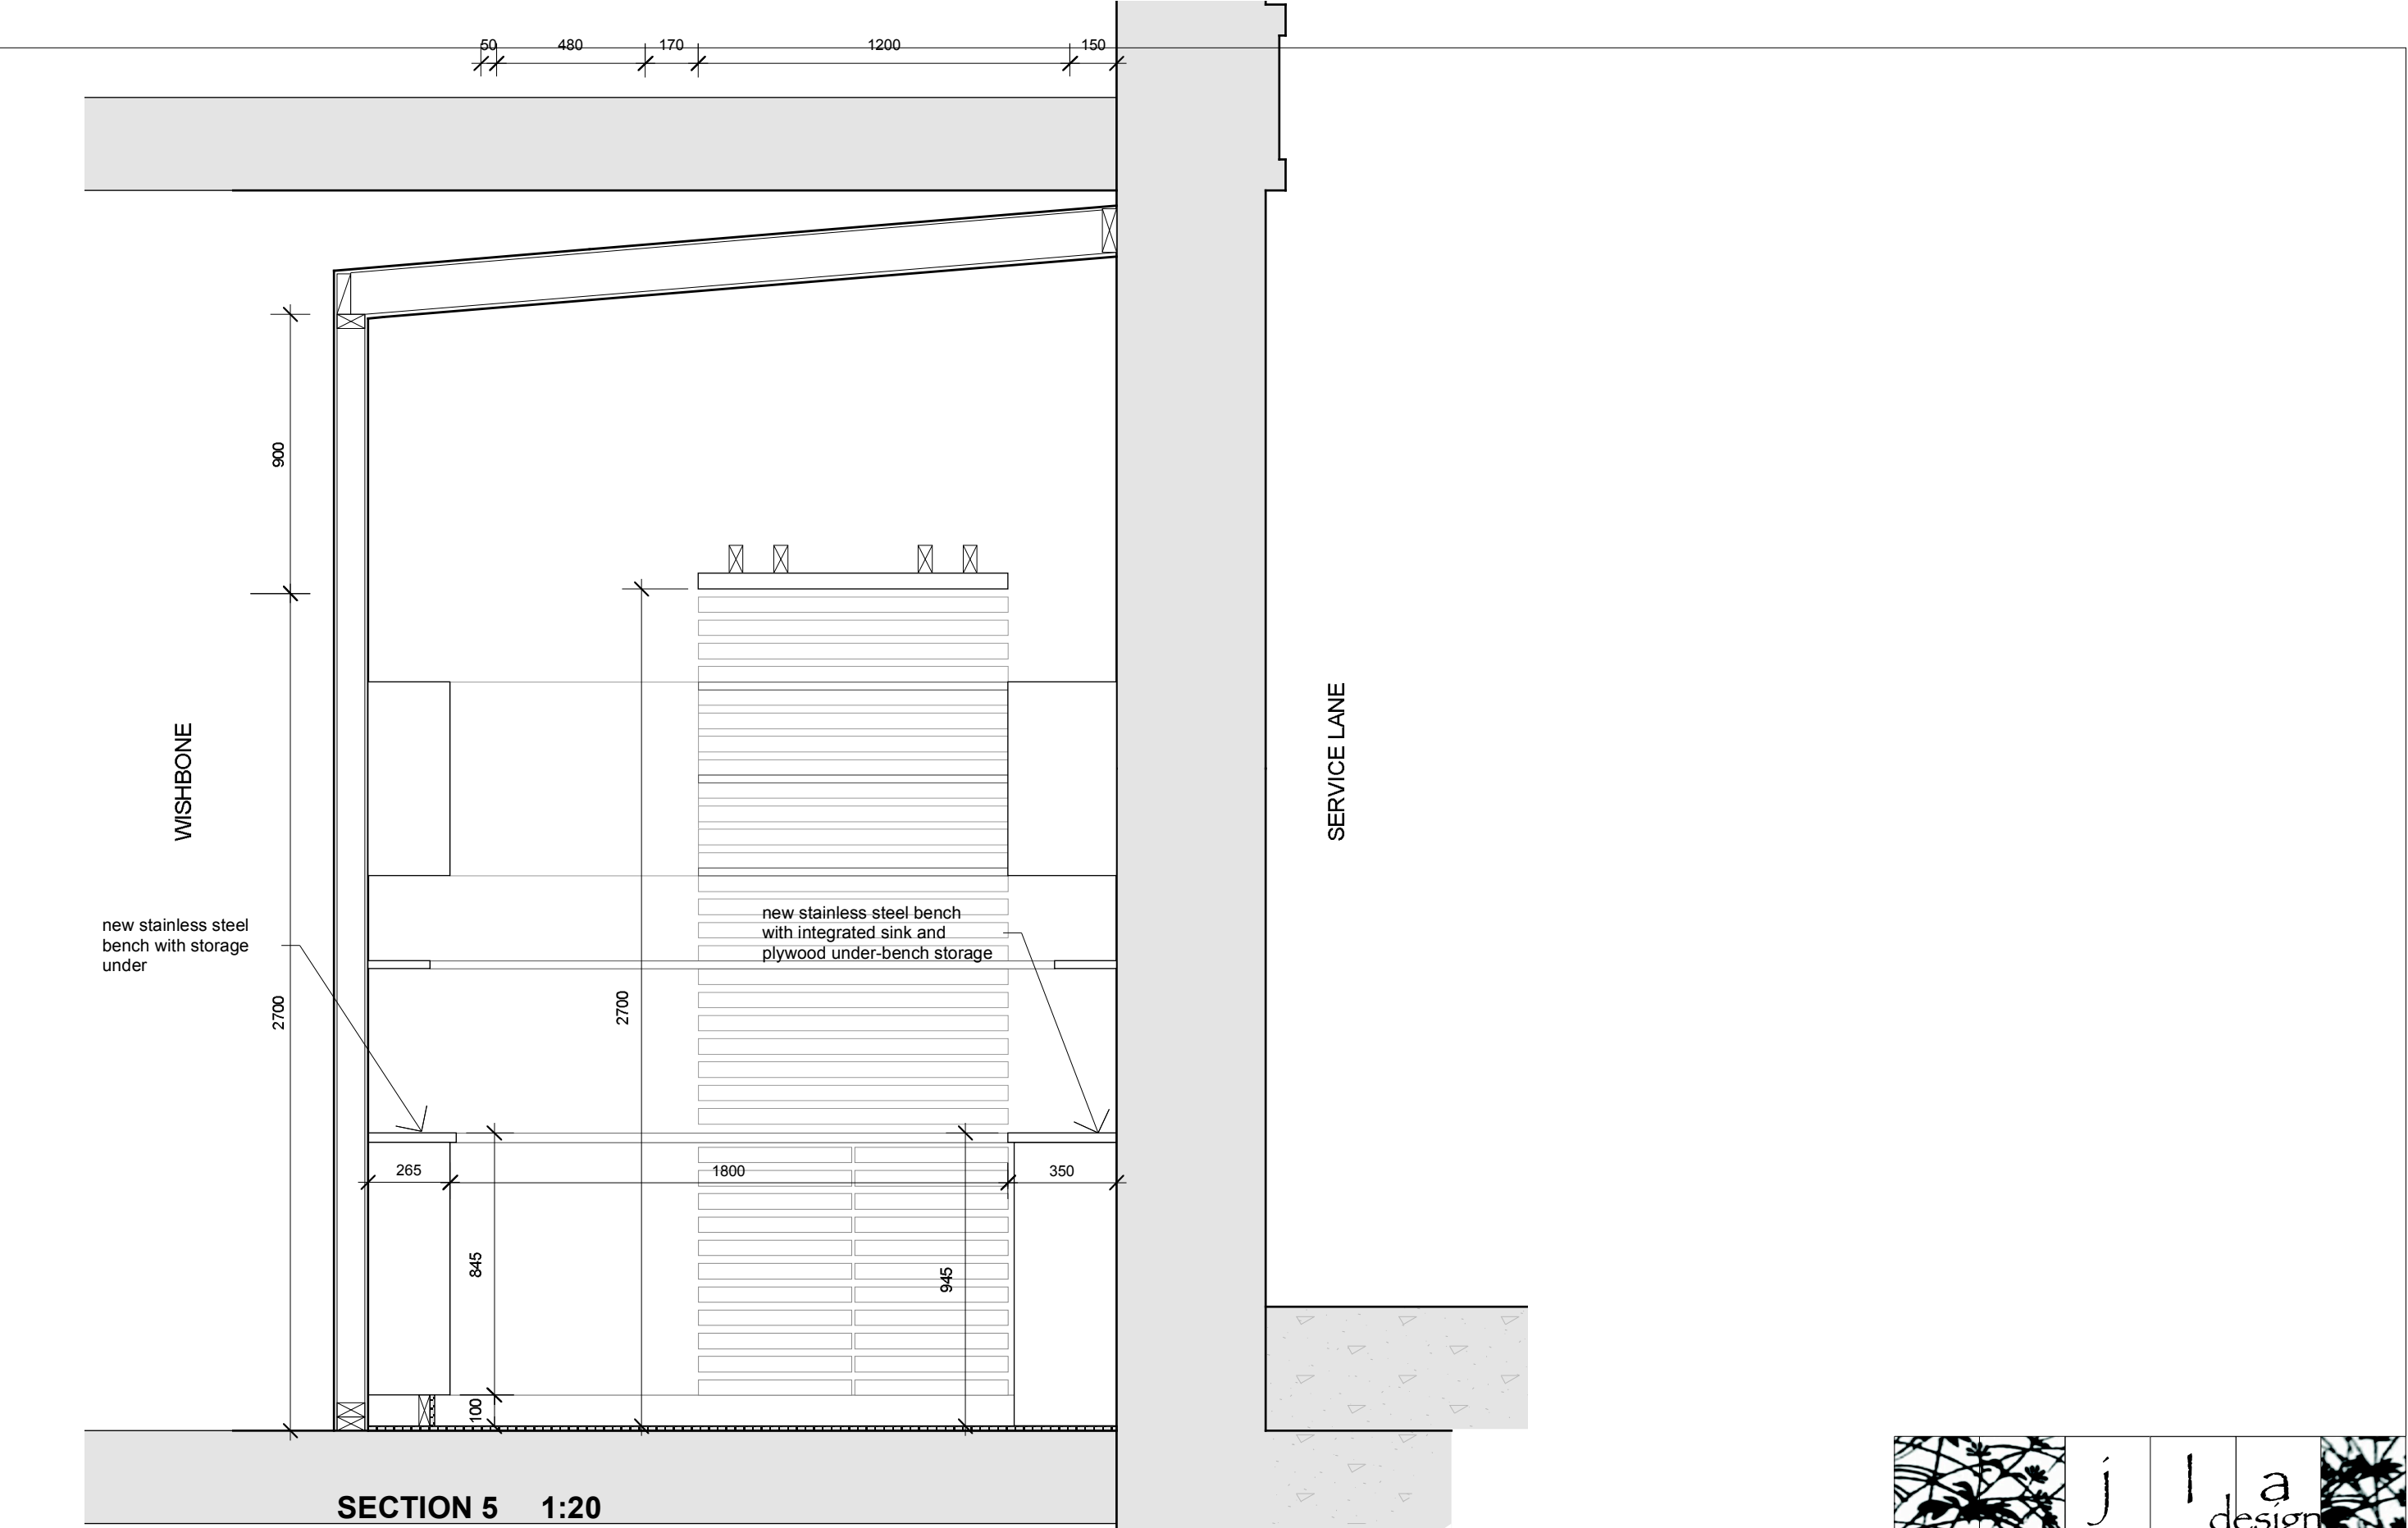


DRAWING TITLE	CROSS SECTIONS	DRAWN BY	JENNIFER ARCHER	DATE	10 OCTOBER 2008	SCALE	TO SCALE AT A3	DRAWING NO.	DV 2.4
------------------	----------------	-------------	--------------------	------	--------------------	-------	-------------------	----------------	--------

Design and drawings remain property of the designer. All measurements to be checked on site.

COFFEE SUPREME SHOP, WOODWARD STREET, WELLINGTON
PROPOSED FIT-OUT

CLIENT: COFFEE SUPREME LTD.

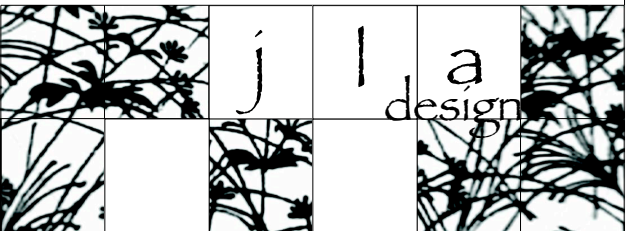

JENNIFER ARCHER MDES SPATIAL DESIGNER
INTERIOR DESIGN + PERFORMANCE DESIGN
M: 021 118 7737 E: JLADESIGN@INFOGEN.NET.NZ