

MOJO FACTORY
SHED 13
19 CUSTOMHOUSE QUAY
WELLINGTON

466 - SQM

PRO# 100-20 REV A- FOR CONSENT ISSUE 25/03/09

CONTENTS:

pg. rev. date drawing

0.00	A	25/03/09	Cover Page
1.00	A	25/03/09	Legends and Finishes Schedule 1:200
1.01	A	25/03/09	Location Plan 1:500
1.02	A	25/03/09	Existing Plan and Elevation 1:200
1.03	A	25/03/09	Proposed Plan 1:200
1.04	A	25/03/09	Setout Plan 1:200
1.05	A	25/03/09	Extg roof and Truss Plan 1:200
1.06	A	25/03/09	Overall Sections A, B, B1 1:200
1.07	A	25/03/09	Section C and End Elevation1:200

Mezzanine A

2.00	A	25/03/09	Plan 1:50
2.01	A	25/03/09	Set Out Plan 1:50
2.02	A	25/03/09	Section AA 1:50
2.03	A	25/03/09	Section AB 1:50
2.04	A	25/03/09	Section AC 1:50
2.05	A	25/03/09	Section AD 1:50
2.06	A	25/03/09	Section AE 1:50
2.07	A	25/03/09	Section AF 1:50
2.08	A	25/03/09	Elevation AG 1:50
2.09	A	25/03/09	Elevation AH 1:50
2.10	A	25/03/09	Mezzanine A Reflected Ceiling Plan 1:50
2.11	A	25/03/09	Mezzanine A Lighting Plan 1:50
2.12	A	25/03/09	Mezzanine A Electrical Plan 1:50
2.13	A	25/03/09	Admin Storage Unit 1:20
2.14	A	25/03/09	Admin Storage Unit Sections 1:20
2.15	A	25/03/09	Admin Storage Unit Sections 1:20
2.16	A	25/03/09	Admin Desks 1:20 1:5
2.17	A	25/03/09	High Meeting Table 1:20
2.18	A	25/03/09	Overall Details 1:50
2.19	A	25/03/09	Stair Plan and Elevation 1:50
2.20	A	25/03/09	Stair Details 1:5
2.21	A	25/03/09	Stair Details 1:10 1:5

pg. rev. date drawing

Mezzanine B

3.00	A	25/03/09	Plan 1:50
3.01	A	25/03/09	Set Out Plan 1:50
3.02	A	25/03/09	Section BA 1:50
3.03	A	25/03/09	Section BB 1:50
3.05	A	25/03/09	Section BD 1:50
3.06	A	25/03/09	Section BE 1:50
3.07	A	25/03/09	Elevation BF 1:50
3.09	A	25/03/09	Mezzanine B Reflected Ceiling Plan 1:50
3.10	A	25/03/09	Mezzanine B Lighting Plan 1:50
3.11	A	25/03/09	Mezzanine B Electrics Plan1:50
3.12	A	25/03/09	Coffee Training Lab Plan/ Underbench Plan 1:20
3.13	A	25/03/09	Coffee Training Lab Elevation 1:20
3.14	A	25/03/09	Coffee Training Lab Unit Sections 1:20
3.15	A	25/03/09	Coffee Training Bar Plan 1:20
3.16	A	25/03/09	Coffee Training Bar Elevations/ Section 1:20
3.17	A	25/03/09	Coffee Training Table 1:20
3.18	A	25/03/09	Mezzanine B Stair 1:50
4.00	A	25/03/09	Toilet and Storage Room Set Out Plan 1:50
4.01	A	25/03/09	Toilet Plan 1:50
4.02	A	25/03/09	Toilet Plumbing 1:50
4.03	A	25/03/09	Toilet Reflected Ceiling Plan 1:50
4.04	A	25/03/09	Toilet Section T2 1:20
4.05	A	25/03/09	Toilet Section T3/ Details T6-T9 1:20 1:10 1:5
4.06	A	25/03/09	Toilet Elevation T4 1:20
4.07	A	25/03/09	Toilet Elevation T5 1:20
5.00	A	25/03/09	Overall Details 1 1:20 1:10 1:5
5.01	A	25/03/09	Overall Details 2 1:20 1:10 1:5
5.02	A	25/03/09	Overall Details 3- Steel Frame Detail 1:1
5.03	A	25/03/09	Overall Details 4-Custom Flashing Detail 1:10
6.00	A	25/03/09	Door Schedule 1:50
8.00	A	25/03/09	Overall Lighting- RL 6424 and RL 6330 1:200
8.01	A	25/03/09	Overall Lighting- RL 3286 and Elevation 1:200
8.02	A	25/03/09	Overall Electrics Plan 1:200
8.03	A	25/03/09	Overall Services and Drainage Plan 1:200
8.04	A	25/03/09	Proposed Plumbing Plan 1 1:100
8.05	A	25/03/09	Mechanical Mezzanine A 1:50
8.06	A	25/03/09	Mechanical Mezzanine B 1:50



REV	DATE	NOTE
A	25/3/09	FOR CONSENT.

EQUIPMENT LEGEND

Mezzanine A
Safe, client supplied.
Filing cabinets, client supplied.
Printer / photocopier, client supplied.
Small printer to Steve/ Colin's office, client supplied.
Microwave, tbc. client supplied.
f2 F&P standing fridge. integrated C270R, with integrator kit. RHH.
t5 INSINKERATOR HC1100 steaming hot water tap
t1 METHVEN FU2050
s6 MERCER 'voto' dish sink, over mount
285L x 230W x 150D
RHEEM 45L Hot Water Cylinder 312045- above mezzanine
535H x 488W
Mezzanine B
SYNESSO Cynrca espresso machine. allow 40A socket for both, confirm phase requirements with client prior to cabling, supplier to convert machine to 3 phase.
allow for water filter and back flow prevention
1016W x 725D x 745H
Large grinder, allow 10 amp socket
STARLINE GL under bench dishwasher with pump. allow for electrics and plumbing. refer manufacturers specifications.
PROBAT sample roaster PRE 1 Z/PRG 1 Z
roaster- 350L x 520W x 700H
cyclone- 385L x 400W x 1250H
f1 SKOPE 3 door underbench fridge. BC180-C, without feet- to sit direct to kick.
1800W x 725D x 745H
t1 METHVEN FU2050
t2 METHVEN Centique
t5 INSINKERATOR HC1100 steaming hot water tap
s1 MERCER 'passato' dish sink. top mount
355L x 305W x 150D
s2 MERCER 'voto' hand sink. top mount
285L x 230W x 150D
RHEEM 180L Hot Water Cylinder 322180- above mezzanine
1166H x 580W
Toilet
t3 wall mounted cleaner's sink taps, tbc
t4 METHVEN FT2050
s3 BURNS FERRALL mop sink
560L x 460W x 255D, with 450H s.s upstand
s4 FOWLER Regent mini wall basin, with one taphole
s5 CAROMA Concorde 500 wall basin, with one tap hole. 631010
Toilets- CAROMA Trident Regal 200 Connector. 981925
allow for coat hook and door stopper to D3

ELECTRICAL LEGEND

	double data/phone points
	PDL 695 double socket
	PDL 699 double worktop socket
	single socket varies in amps check manufacturers spec.
	accessible cut off switch
	PDL 695RCD-10 double socket with RCD protection
	PDL 575 shaver socket
	hard wired socket, white


all RL's are measures to the base of sockets. all sockets to be white, unless noted on drawings.

CEILING LEGEND

	new 2 x 13 gib ceiling, sq. stopped plaster finish grade 4
	extract grille. 150 x 150mm extract rates vary, refer sheet 4.03 for details

allow for smoke and heat detectors in new ceilings to comply with fire report.

LIGHTING LEGEND

 	THORN aquaforce T827 1200L fluorescent x1
	Dimmable Spotlights, tbc x40
	Superbay SUP 250MH, 1 x 250W MH 510dia x 585H. x3
	THORN Super-Track. track XTS4200-3 (2m white). with straight coupler XTS14-3. x6
	HALCYON FL1021W T5-240V tubular fluorescent 890L. x14
	HALCYON FL1035W T5-240V tubular fluorescent 1490L. x5
	THORN aquaforce T827 1200L fluorescentDOT 2870 wallwasher- dimmable. 270mm dia. white ceiling ring. 245mm cut out, 180mmH with 12W compact fluo. x11
	DOT 2200 downlight- dimmable. 270mm dia. white ceiling ring. 245mm cut out, 190H with 12W compact fluo. x16
	light switches. mount all ground floor switches to wall to location indicated on drawings. all switches to be white. all other switches to locations as indicated on drawings.

PLUMBING LEGEND

	extg waste
	new waste
	water feed
	gas line
	extg floor waste gully
	extg waste pipe to remain
	extg waste pipe- cap off flush with floor
	extg water pipe- connect new plumbing
	extg power and communications risers
	water filter for espresso machine, client supplied

all fixtures to come up within walls, unless noted. allow for isolation valves on all fixtures.

WALL LEGEND

	new 90 x 45 timber frame wall
	extg. brick wall

ALLISTARCOX

LEVEL 1, 193 VICTORIA STREET, PO BOX 9715, WELLINGTON
P. 04 384 9981 F. 04 384 9987


MOJO FACTORY

SHED 13

LEGENDS AND FINISHES

SCALE	1:50 A3	DATE	25/03/09
DRAWN	HF	DWG NO.	1.00 A

REV	DATE	NOTE
A	25/3/09	FOR CONSENT.

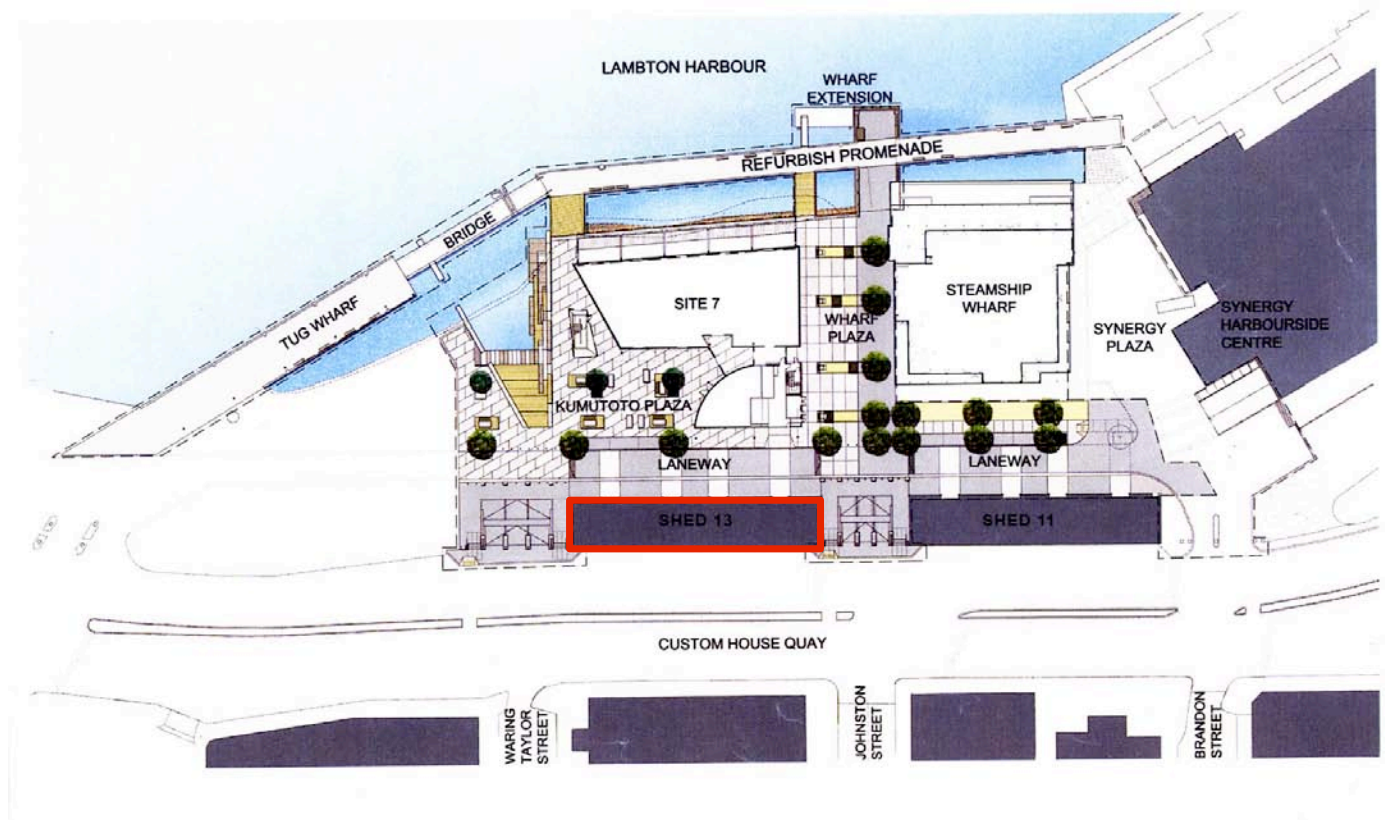

LP SITE/LOCATION PLAN NTS

ALLISTARCOX
LEVEL 1, 193 VICTORIA STREET, PO BOX 9715, WELLINGTON
P. 04 384 9981 F. 04 384 9987

MOJO FACTORY


SHED 13

LOCATION/SITE PLAN

SCALE	NTS A3	DATE	25/03/09
DRAWN	HF	DWG NO.	1.01 A

CHECK ALL MEASUREMENTS ON SITE. COPYRIGHT IS VESTED WITH 'ALLISTAR COX' LTD.

REV	DATE	NOTE
A	25/3/09	FOR CONSENT.

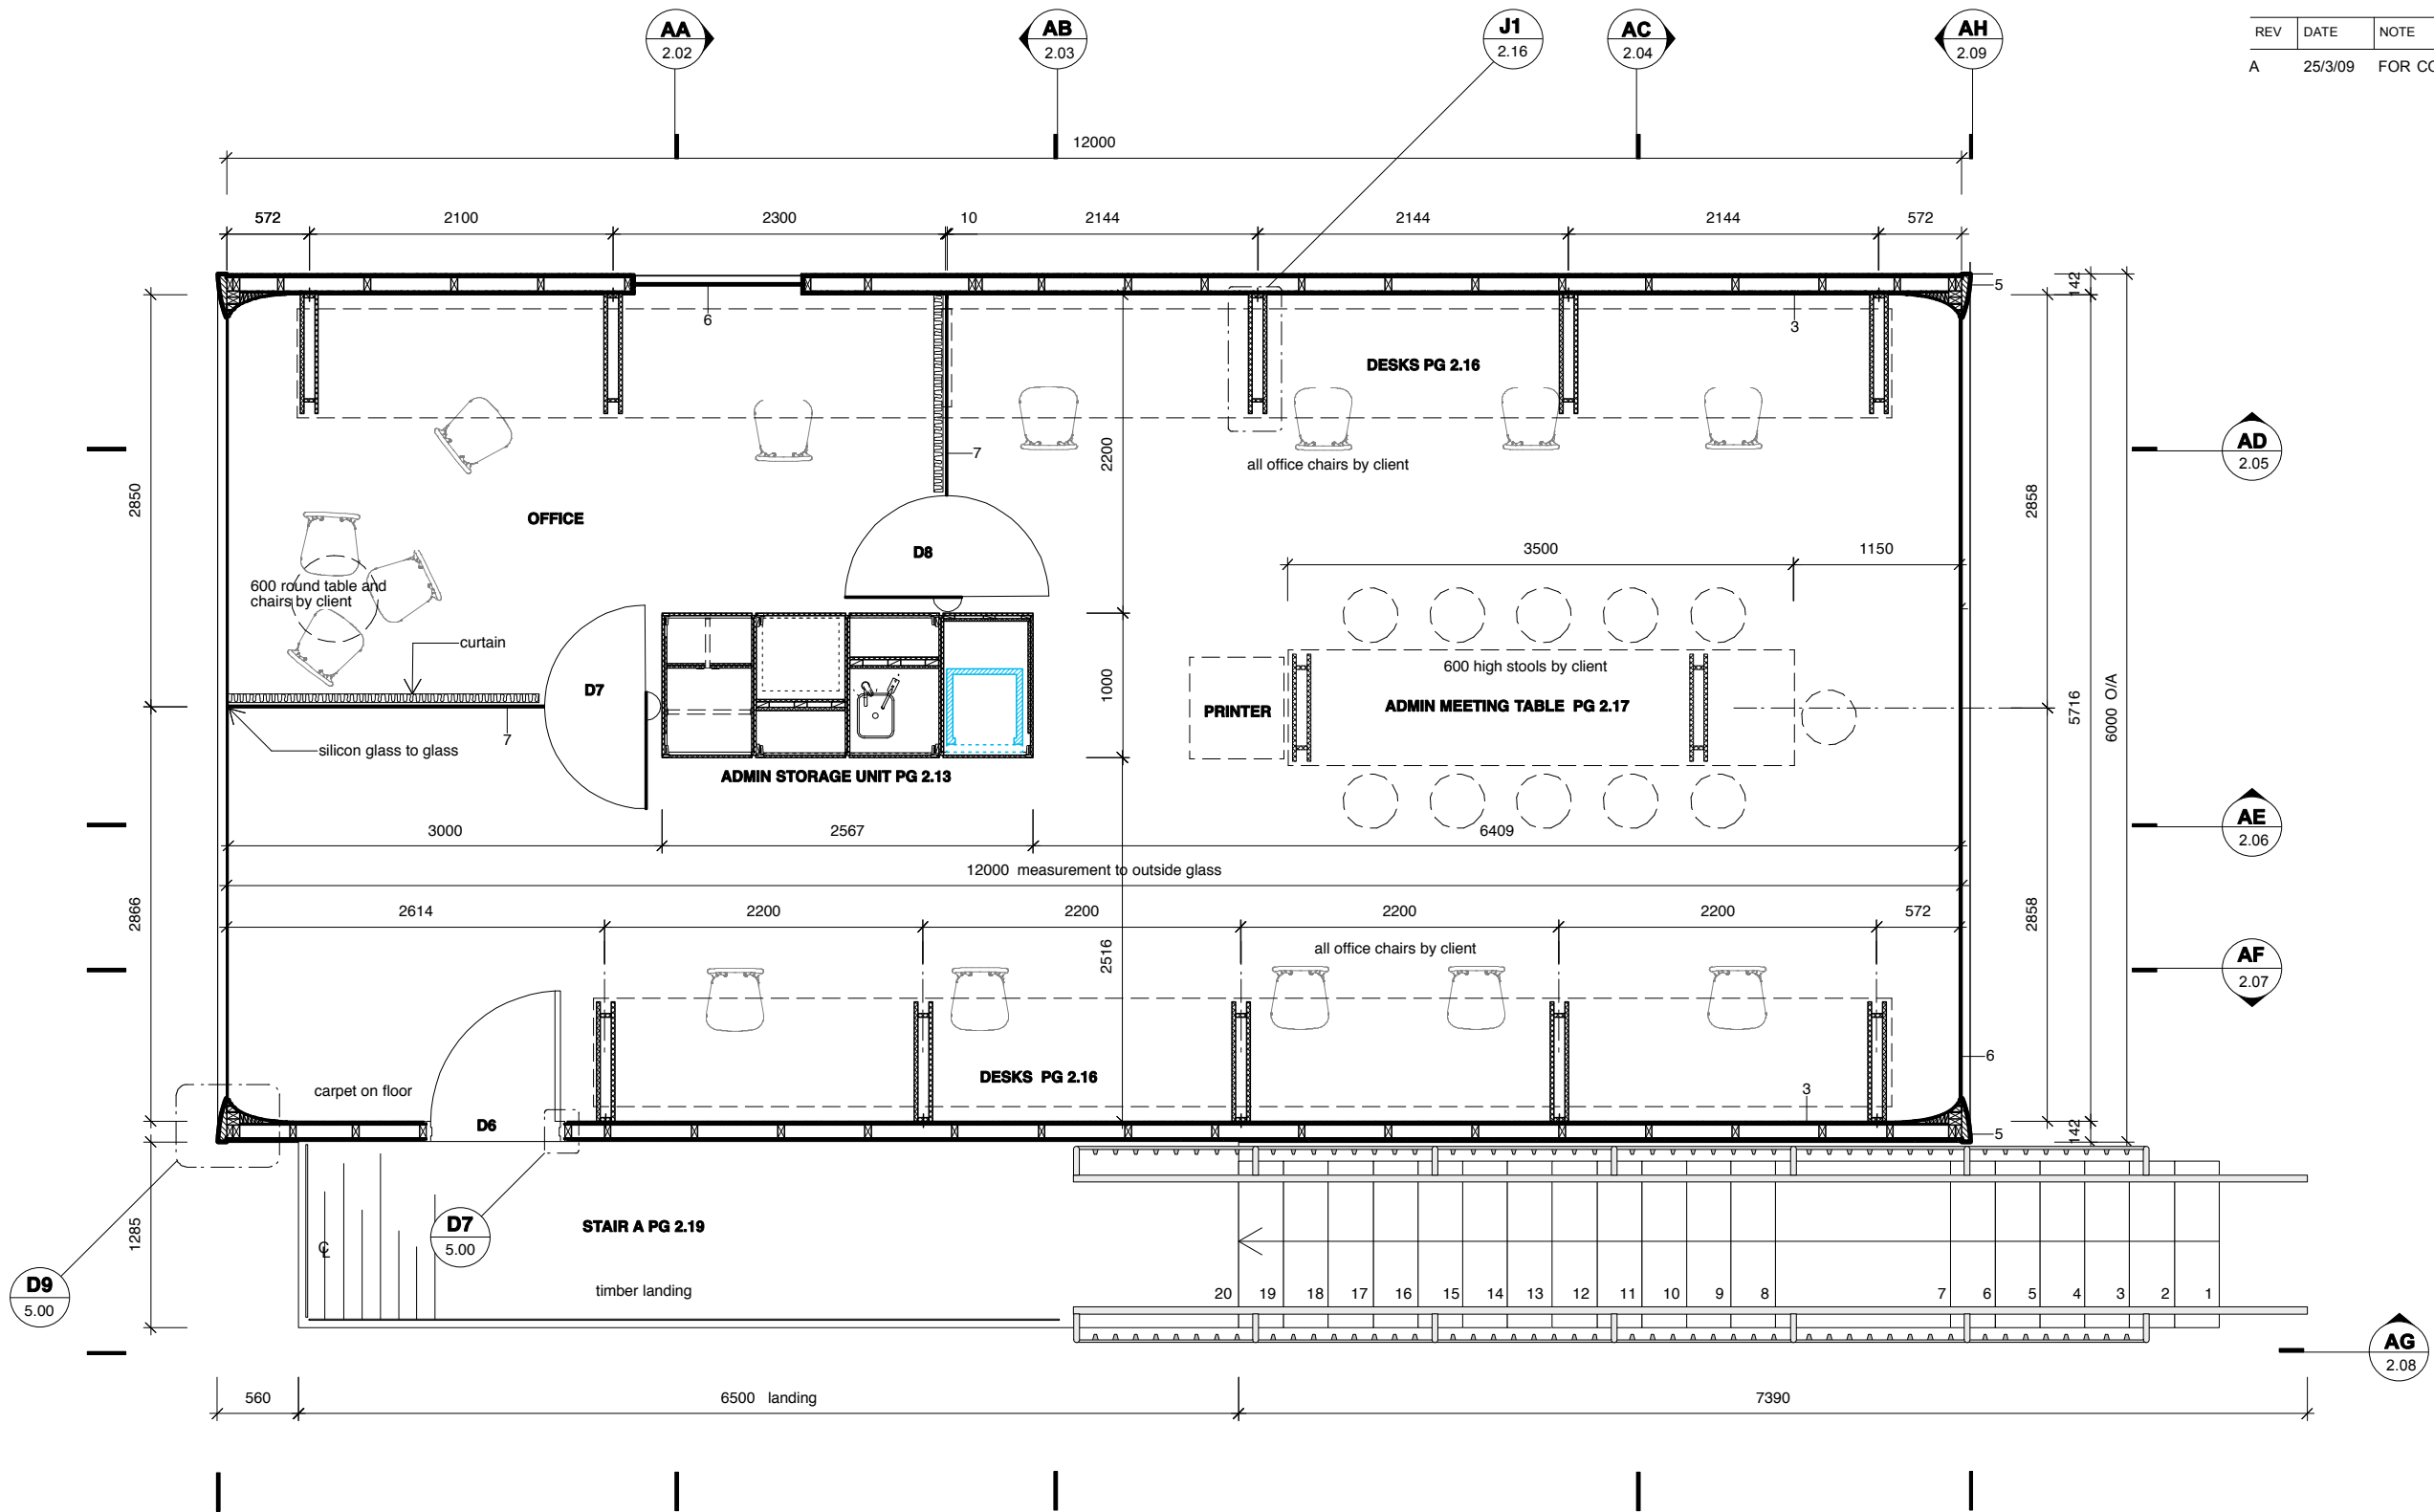

MA
1.03

MEZZANINE A FLOOR PLAN
1:50

- mezzanine A floor construction:
2x 13mm gib
PS25/3 (MSG12) @ 400 centres
21mm particle board
7mm packer
10mm carpet tile
- ceiling construction:
2x 13mm gib
190x45 timber rafters @ 600 centres
insulation
21mm particle board
- 2x 13mm gib
90x45 timber framing between 89x6 SHS
insulation
2x 13mm gib
- 200 x 6 SHS
- 314mm wide formed black steel frame
- laminated clear glass in aluminium channel
- full height glazed wall

DIMENSIONS ARE TO FINISHED LININGS.

REFER SHEET 1.00 FOR LEGENDS AND FINISHES.

ALLISTARCOX

LEVEL 1, 193 VICTORIA STREET, PO BOX 9715, WELLINGTON
P. 04 384 9981 F. 04 384 9987

MOJO FACTORY

SHED 13


MEZZANINE A PROPOSED PLAN

SCALE 1:50 A3 **DATE** 25/03/09

DRAWN HF **DWG NO.** 2.00 A

CHECK ALL MEASUREMENTS ON SITE. COPYRIGHT IS VESTED WITH 'ALLISTAR COX' LTD.

REV	DATE	NOTE
A	25/3/09	FOR CONSENT.

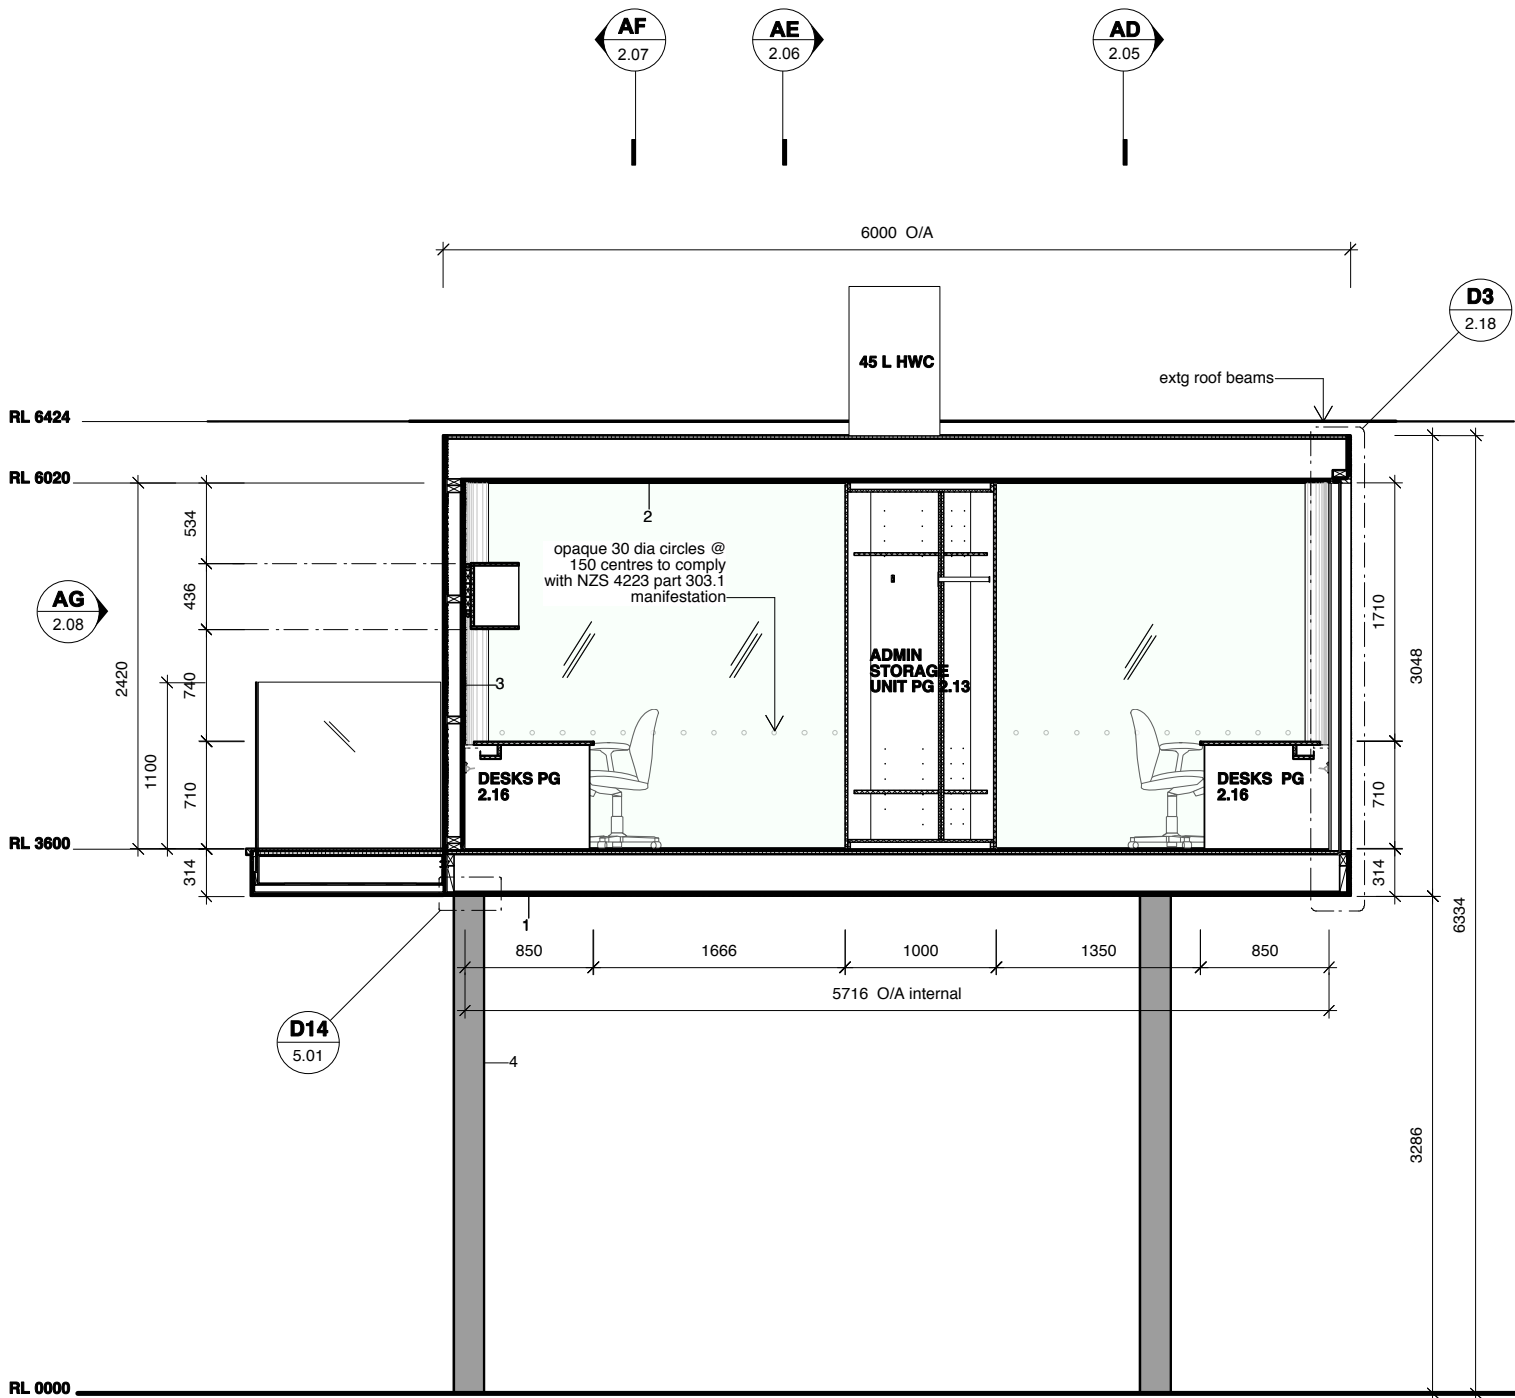

AA
2.00

SECTION
1:50

- mezzanine A floor construction:
 - 2x 13mm gib
 - PS25/3 (MSG12) @ 400 centres
 - 21mm particle board
 - 7mm packer
 - 10mm carpet tile
- ceiling construction:
 - 2x 13mm gib
 - 190x45 timber rafters @ 600 centres
 - insulation
 - 21mm particle board
- 2x 13mm gib
 - 90x45 timber framing between 89x6 SHS
 - insulation
 - 2x 13mm gib
- 200 x 6 SHS
- 314mm wide formed black steel frame
- laminated clear glass in aluminium channel
- full height glazed wall

REFER SHEET 1.00 FOR LEGENDS AND FINISHES.

ALLISTARCOX

LEVEL 1, 193 VICTORIA STREET, PO BOX 9715, WELLINGTON
P. 04 384 9981 F. 04 384 9987

MOJO FACTORY


SHED 13

MEZZANINE A SECTION AA

SCALE 1:50 A3 **DATE** 25/03/09

DRAWN HF **DWG NO.** 2.02 A

REV	DATE	NOTE
A	25/3/09	FOR CONSENT.

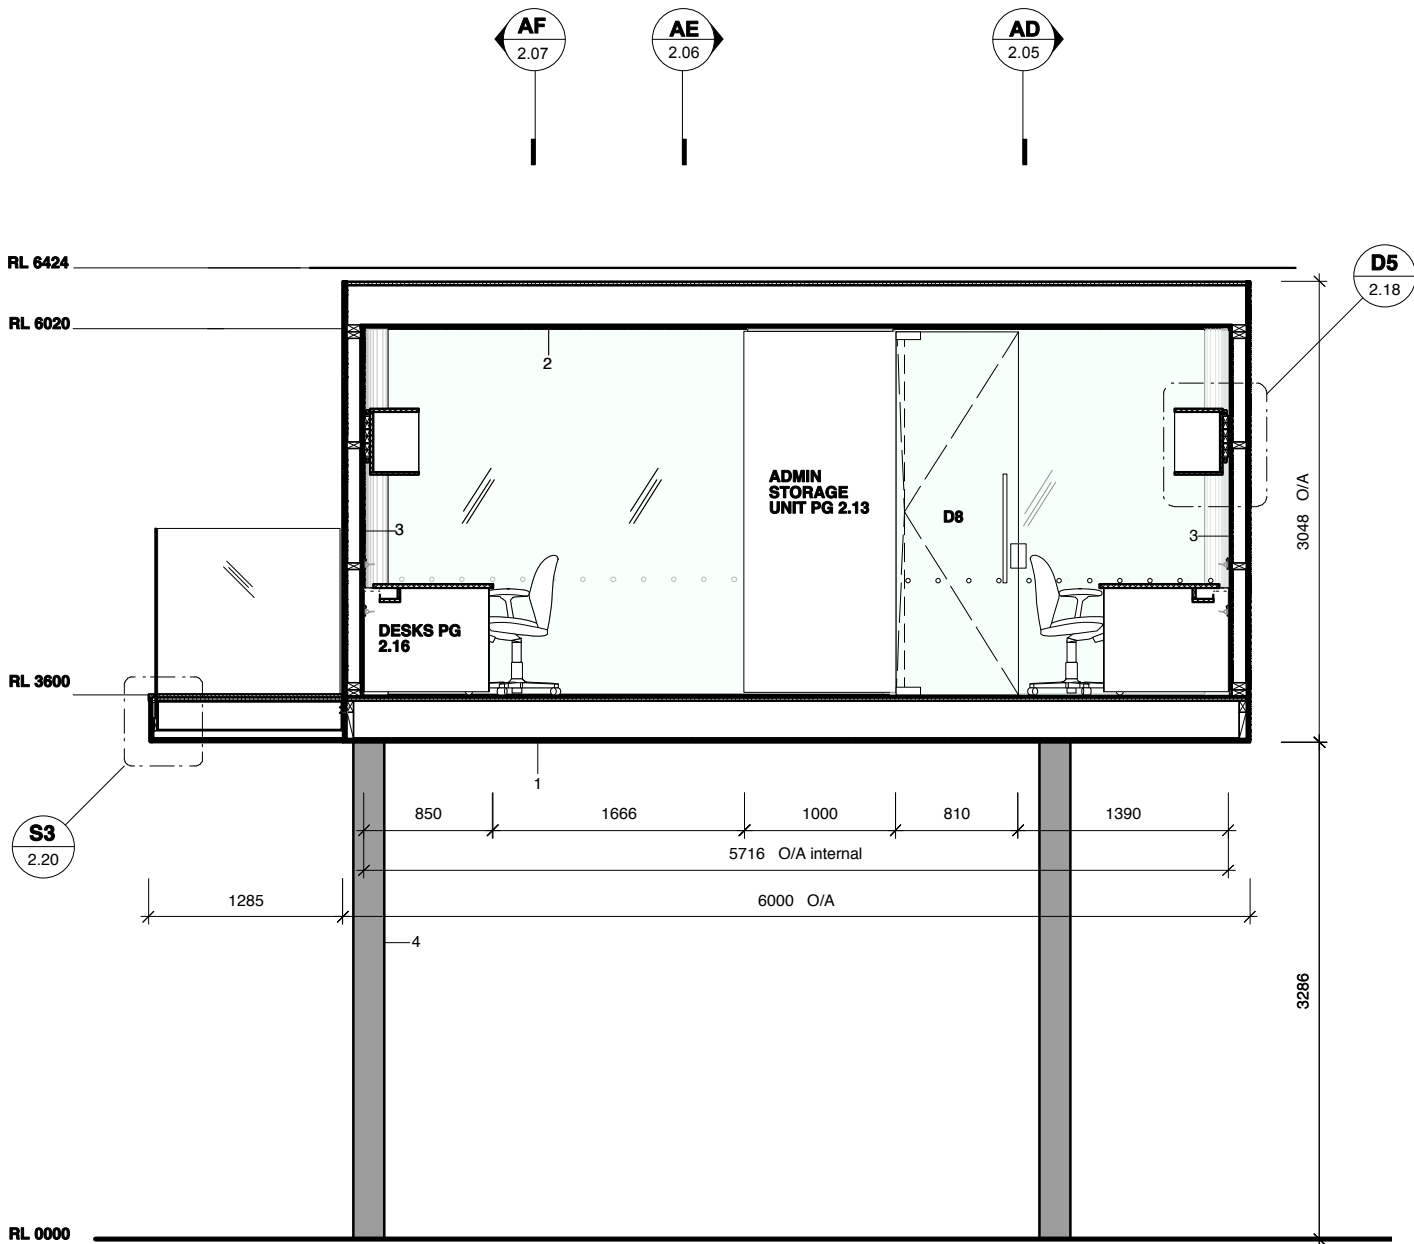

AB
2.00

SECTION
1:50

- | | | | |
|---|---|---|---|
| 1 | mezzanine A floor construction:
2x 13mm gib
PS25/3 (MSG12) @ 400 centres
21mm particle board
7mm packer
10mm carpet tile | 3 | 2x 13mm gib
90x45 timber framing between 89x6 SHS
insulation
2x 13mm gib |
| 2 | ceiling construction:
2x 13mm gib
190x45 timber rafters @ 600 centres
insulation
21mm particle board | 4 | 200 x 6 SHS |
| | | 5 | 314mm wide formed black steel frame |
| | | 6 | laminated clear glass in aluminium channel |
| | | 7 | full height glazed wall |

REFER SHEET 1.00 FOR LEGENDS AND FINISHES.

ALLISTARCOX

LEVEL 1, 193 VICTORIA STREET, PO BOX 9715, WELLINGTON
P. 04 384 9981 F. 04 384 9987

MOJO FACTORY


SHED 13

MEZZANINE A SECTION AB

SCALE	1:50 A3	DATE	25/03/09
DRAWN	HF	DWG NO.	2.03 A

CHECK ALL MEASUREMENTS ON SITE. COPYRIGHT IS VESTED WITH 'ALLISTAR COX' LTD.

REV	DATE	NOTE
A	25/3/09	FOR CONSENT.

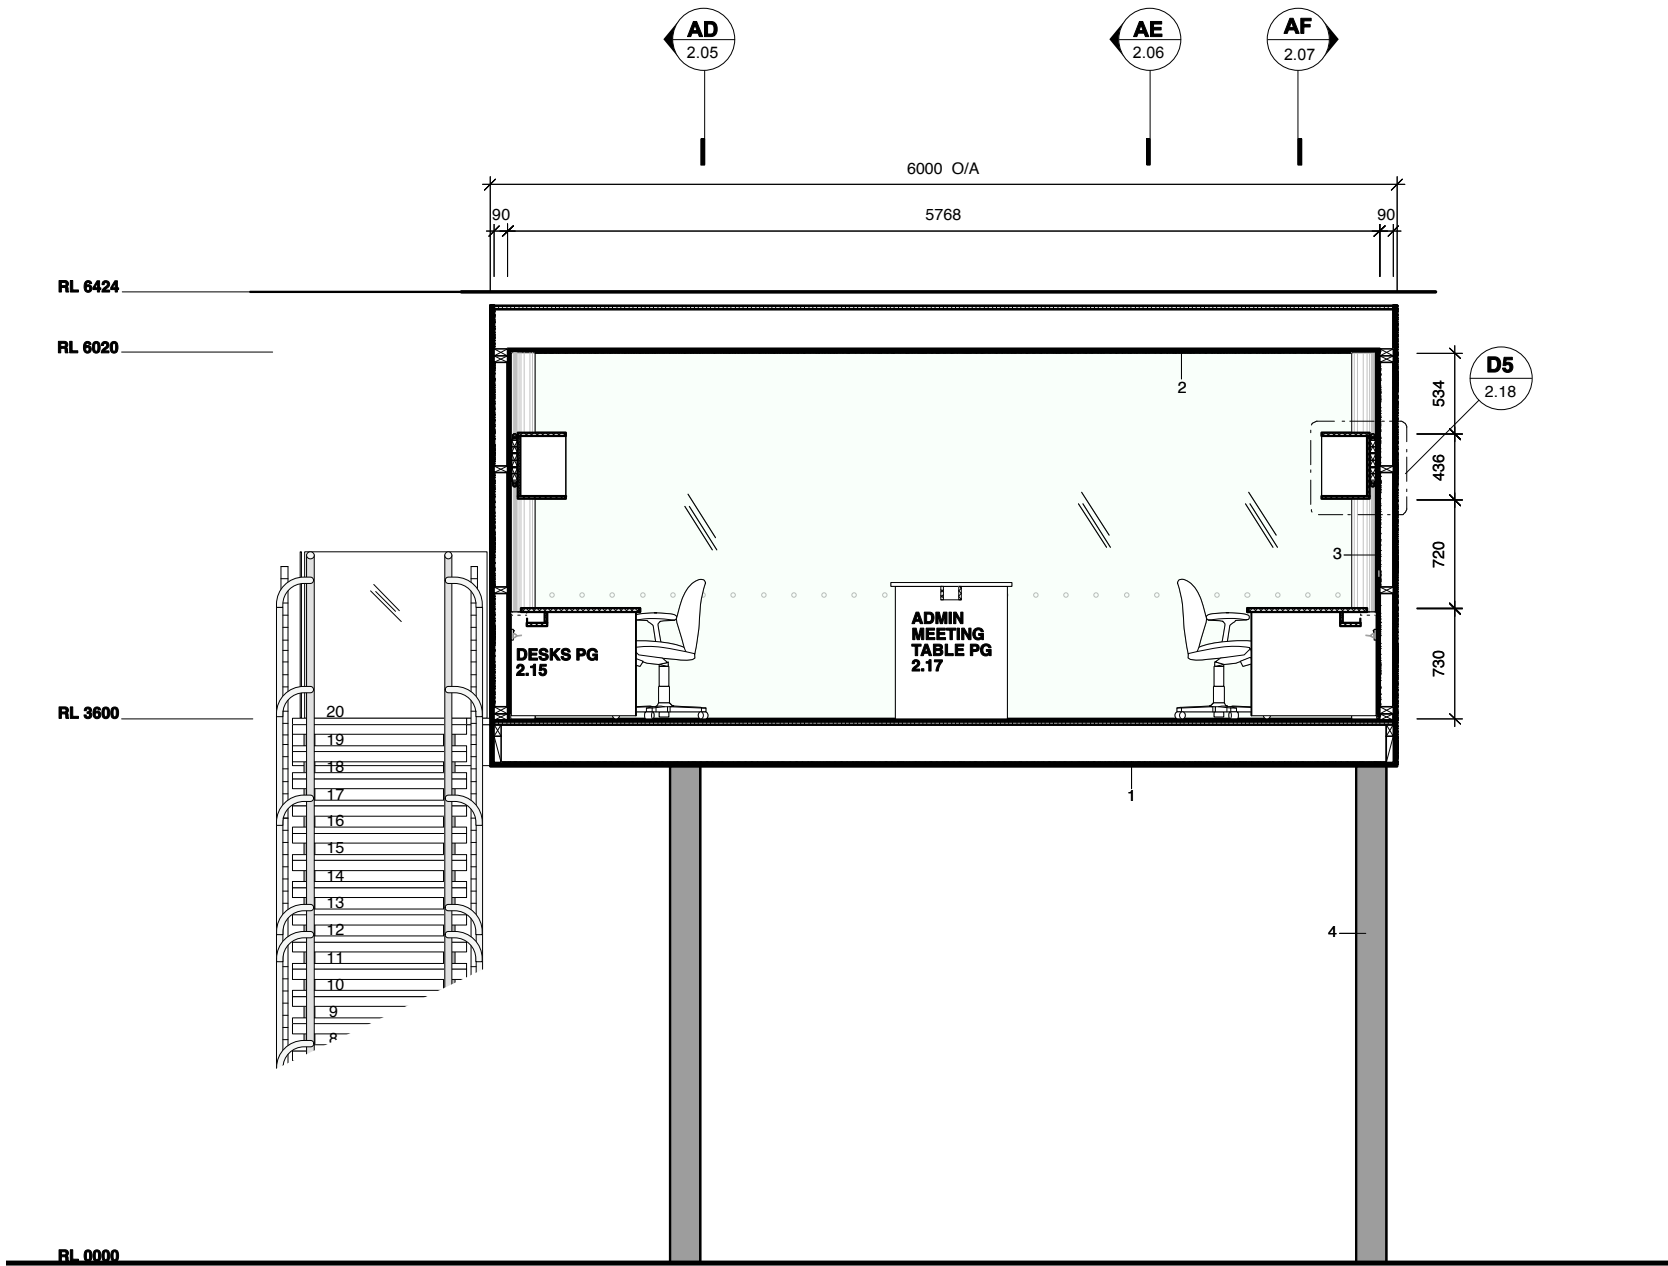

AC
2.00
SECTION
1:50

- | | | | |
|---|---|---|---|
| 1 | mezzanine A floor construction:
2x 13mm gib
PS25/3 (MSG12) @ 400 centres
21mm particle board
7mm packer
10mm carpet tile | 3 | 2x 13mm gib
90x45 timber framing between 89x6 SHS
insulation
2x 13mm gib |
| 2 | ceiling construction:
2x 13mm gib
190x45 timber rafters @ 600 centres
insulation
21mm particle board | 4 | 200 x 6 SHS |
| | | 5 | 314mm wide formed black steel frame |
| | | 6 | laminated clear glass in aluminium channel |
| | | 7 | full height glazed wall |

REFER SHEET 1.00 FOR LEGENDS AND FINISHES.

ALLISTARCOX

LEVEL 1, 193 VICTORIA STREET, PO BOX 9715, WELLINGTON
P. 04 384 9981 F. 04 384 9987


MOJO FACTORY

SHED 13

MEZZANINE A SECTION AC

SCALE	1:50 A3	DATE	25/03/09
DRAWN	HF	DWG NO.	2.04 A

CHECK ALL MEASUREMENTS ON SITE. COPYRIGHT IS VESTED WITH 'ALLISTAR COX' LTD.

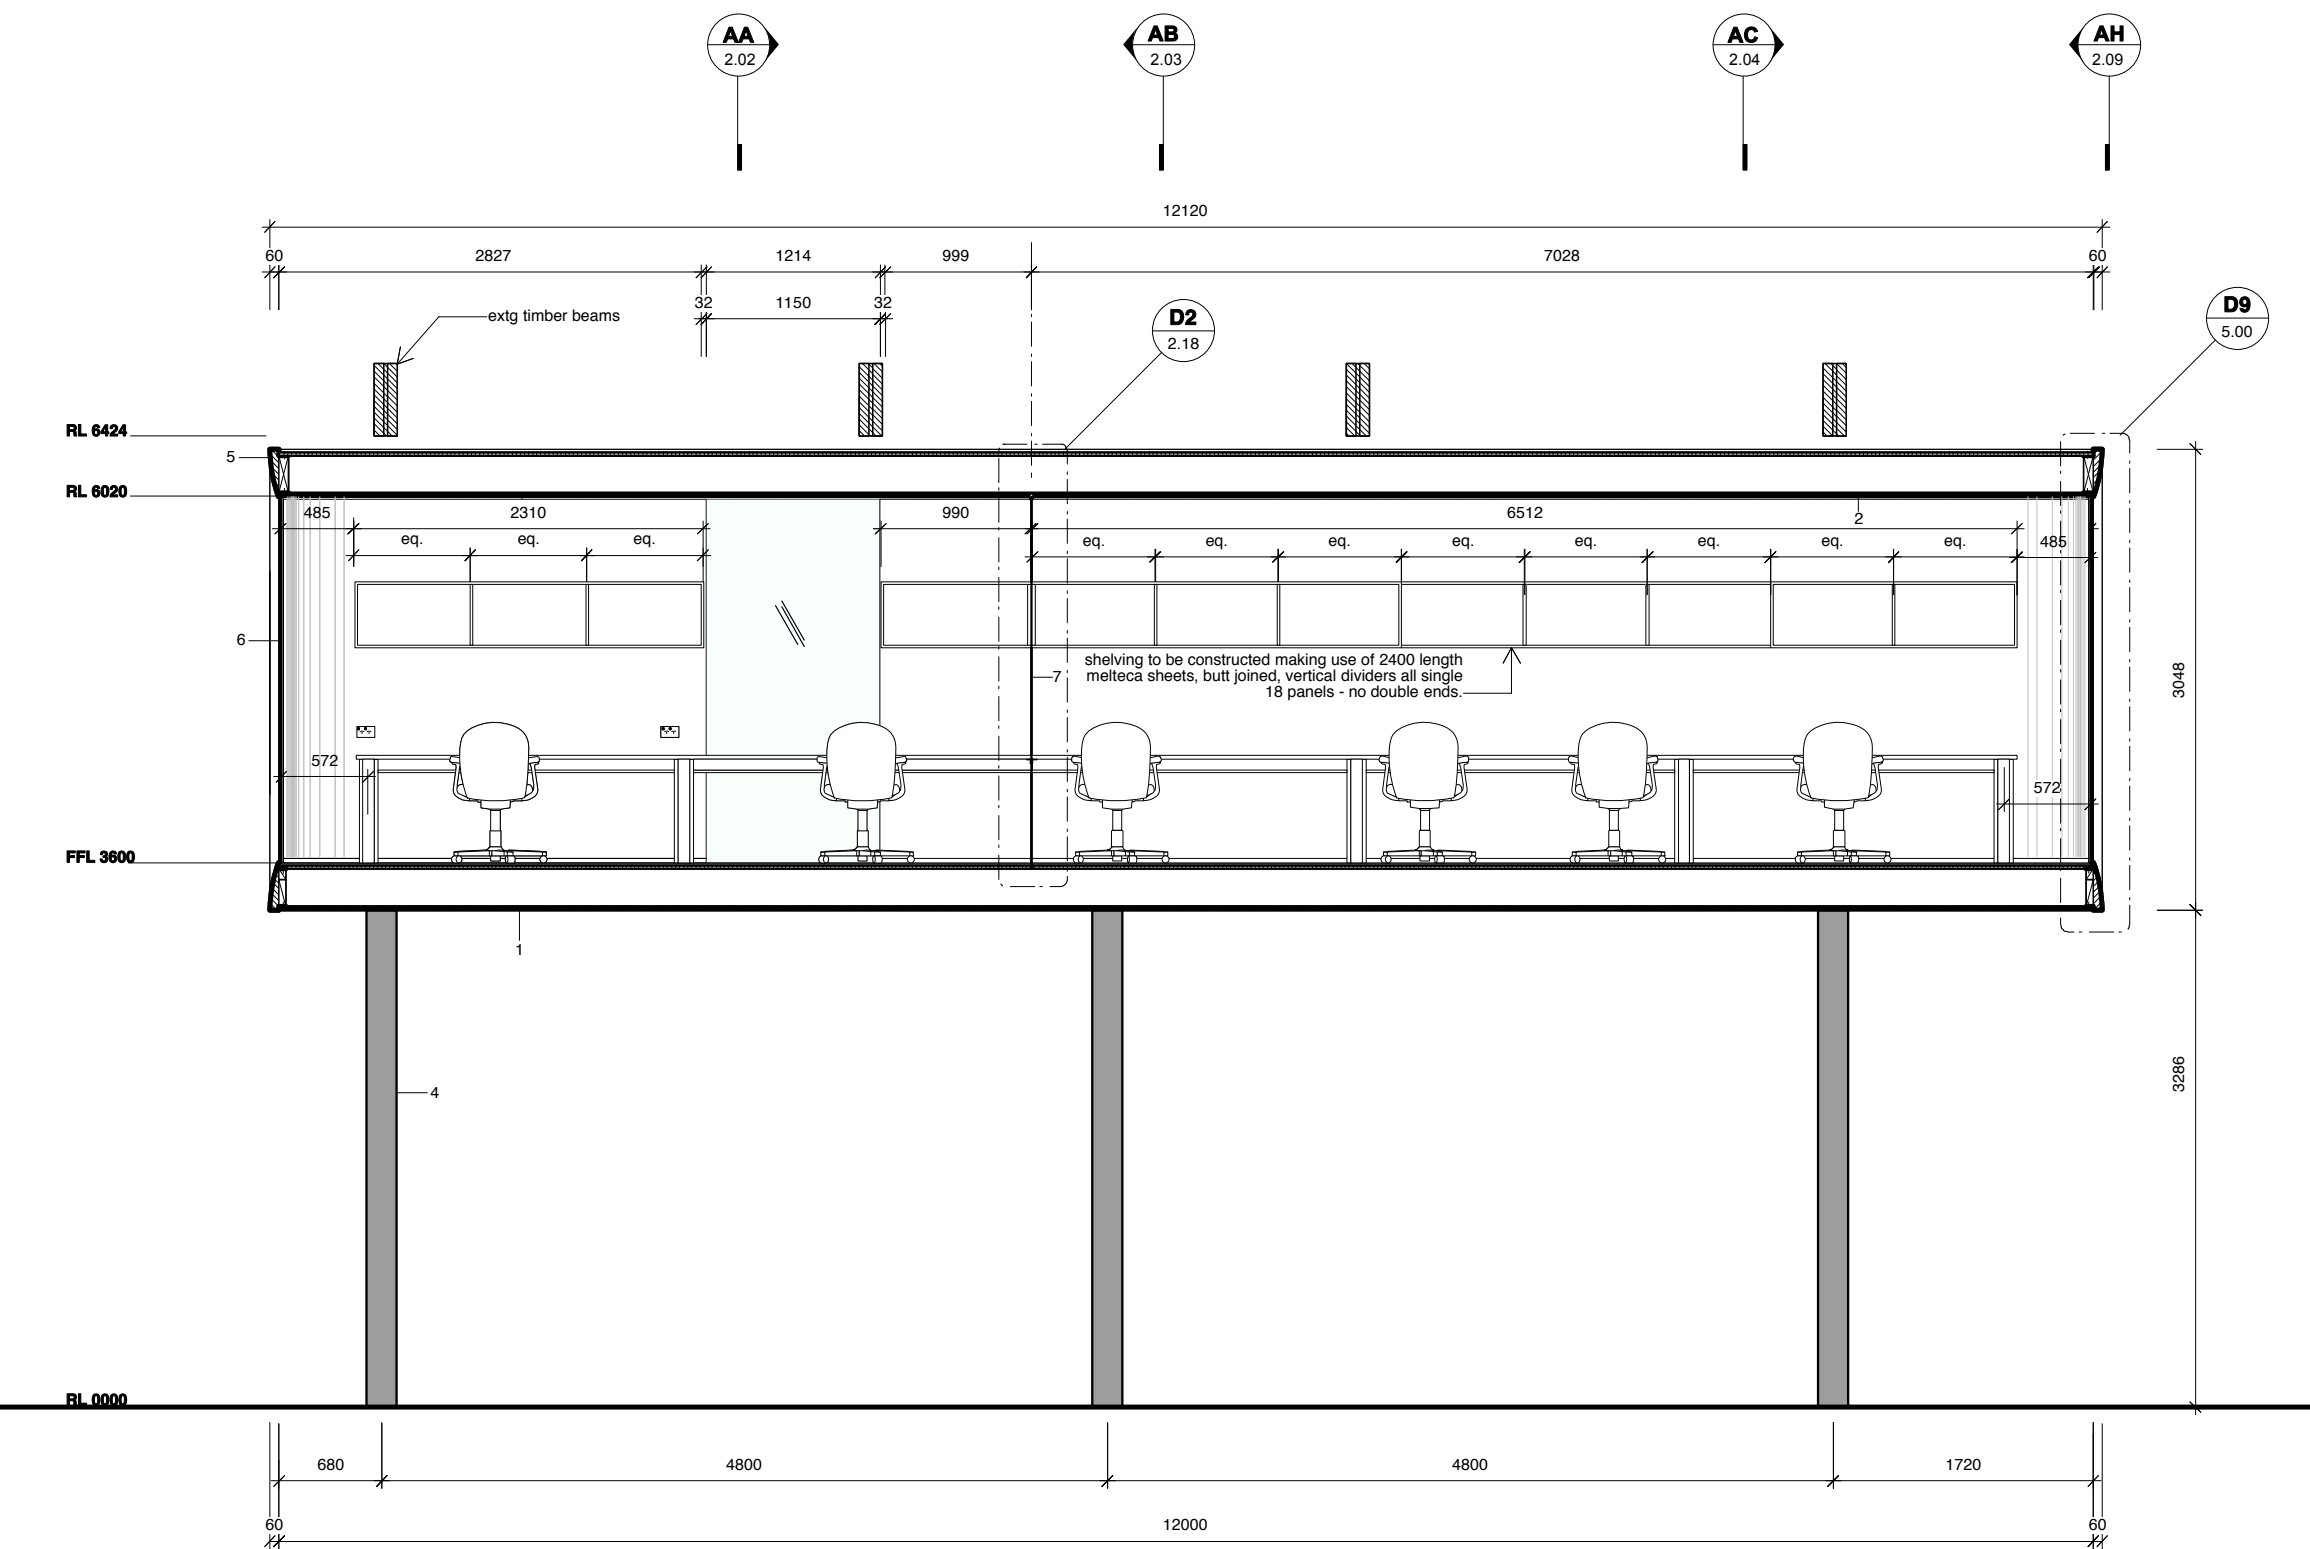

AD
2.00
SECTION
1:50

- | | |
|---|---|
| 1 mezzanine A floor construction:
2x 13mm gib
PS25/3 (MSG12) @ 400 centres
21mm particle board
7mm packer
10mm carpet tile | 3 2x 13mm gib
90x45 timber framing between 89x6 SHS
insulation
2x 13mm gib |
| 2 ceiling construction:
2x 13mm gib
190x45 timber rafters @ 600 centres
insulation
21mm particle board | 4 200 x 6 SHS |
| | 5 314mm wide formed black steel frame |
| | 6 laminated clear glass in aluminium channel |
| | 7 full height glazed wall |

REFER SHEET 1.00 FOR LEGENDS AND FINISHES.

ALLISTARCOX


LEVEL 1, 193 VICTORIA STREET, PO BOX 9715, WELLINGTON
P. 04 384 9981 F. 04 384 9987

MOJO FACTORY

SHED 13

MEZZANINE A ELEVATION AD

SCALE	1:50 A3	DATE	25/03/09
DRAWN	HF	DWG NO.	2.05 A

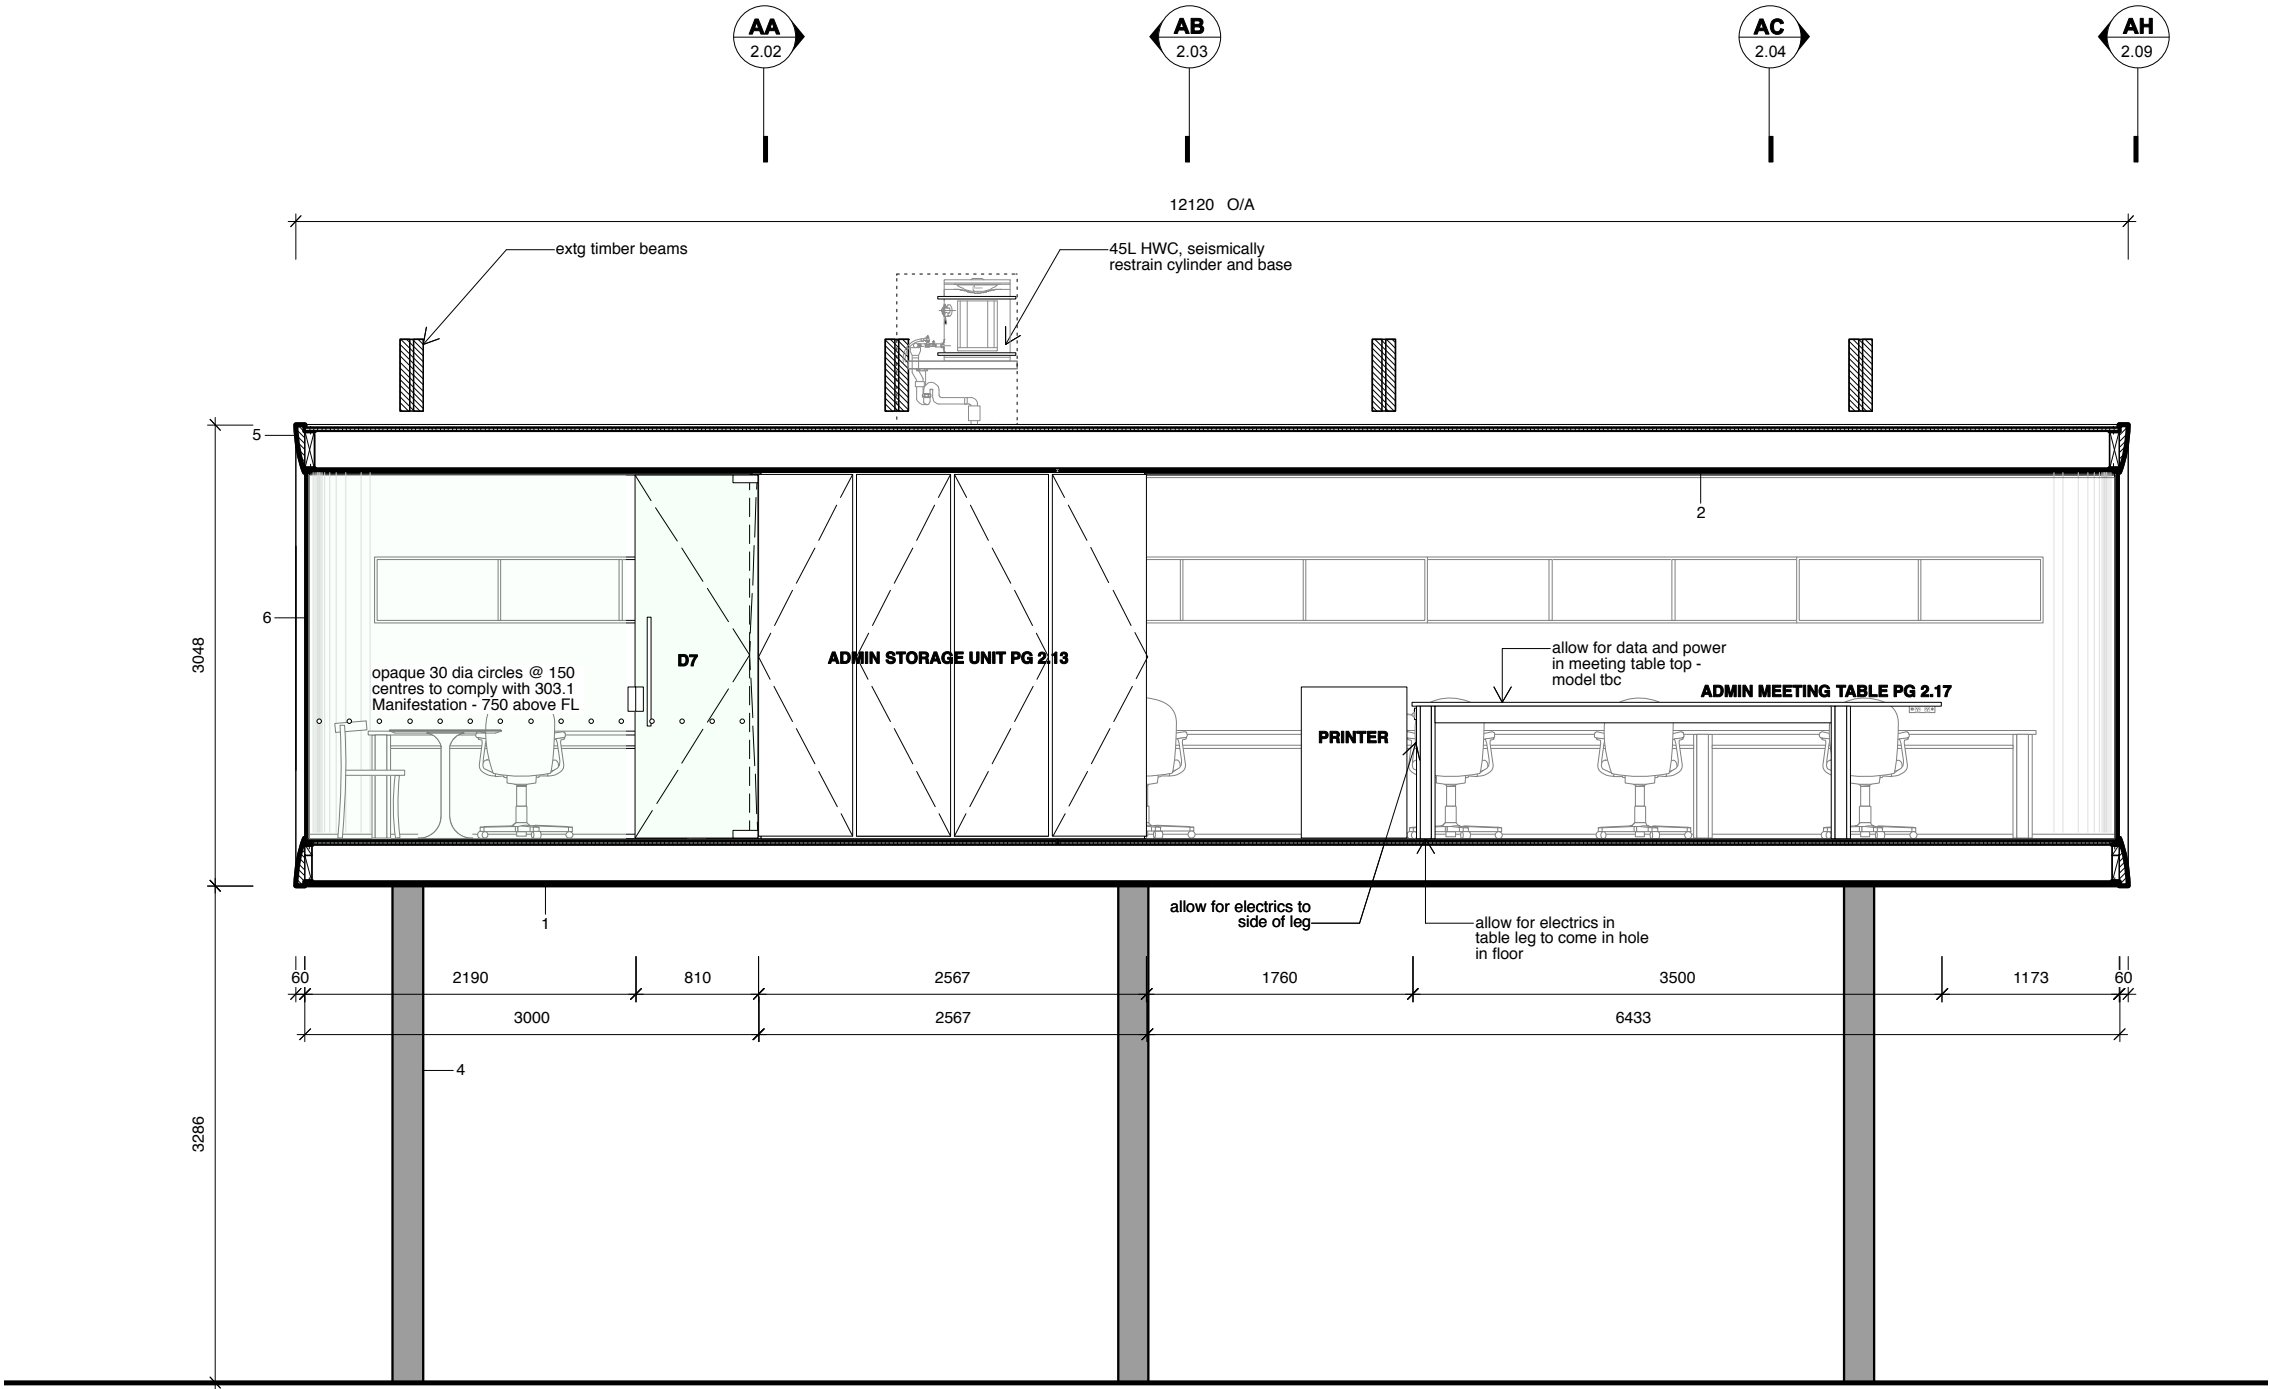

AE
2.00
SECTION
1:50

- | | | | |
|---|---|---|---|
| 1 | mezzanine A floor construction:
2x 13mm gib
PS25/3 (MSG12) @ 400 centres
21mm particle board
7mm packer
10mm carpet tile | 3 | 2x 13mm gib
90x45 timber framing between 89x6 SHS
insulation
2x 13mm gib |
| 2 | ceiling construction:
2x 13mm gib
190x45 timber rafters @ 600 centres
insulation
21mm particle board | 4 | 200 x 6 SHS |
| | | 5 | 314mm wide formed black steel frame |
| | | 6 | laminated clear glass in aluminium channel |
| | | 7 | full height glazed wall |

REFER SHEET 1.00 FOR LEGENDS AND FINISHES.

ALLISTARCOX


LEVEL 1, 193 VICTORIA STREET, PO BOX 9715, WELLINGTON
P. 04 384 9981 F. 04 384 9987

MOJO FACTORY

SHED 13

MEZZANINE A SECTION AE

SCALE	1:50 A3	DATE	25/03/09
DRAWN	HF	DWG NO.	2.06 A

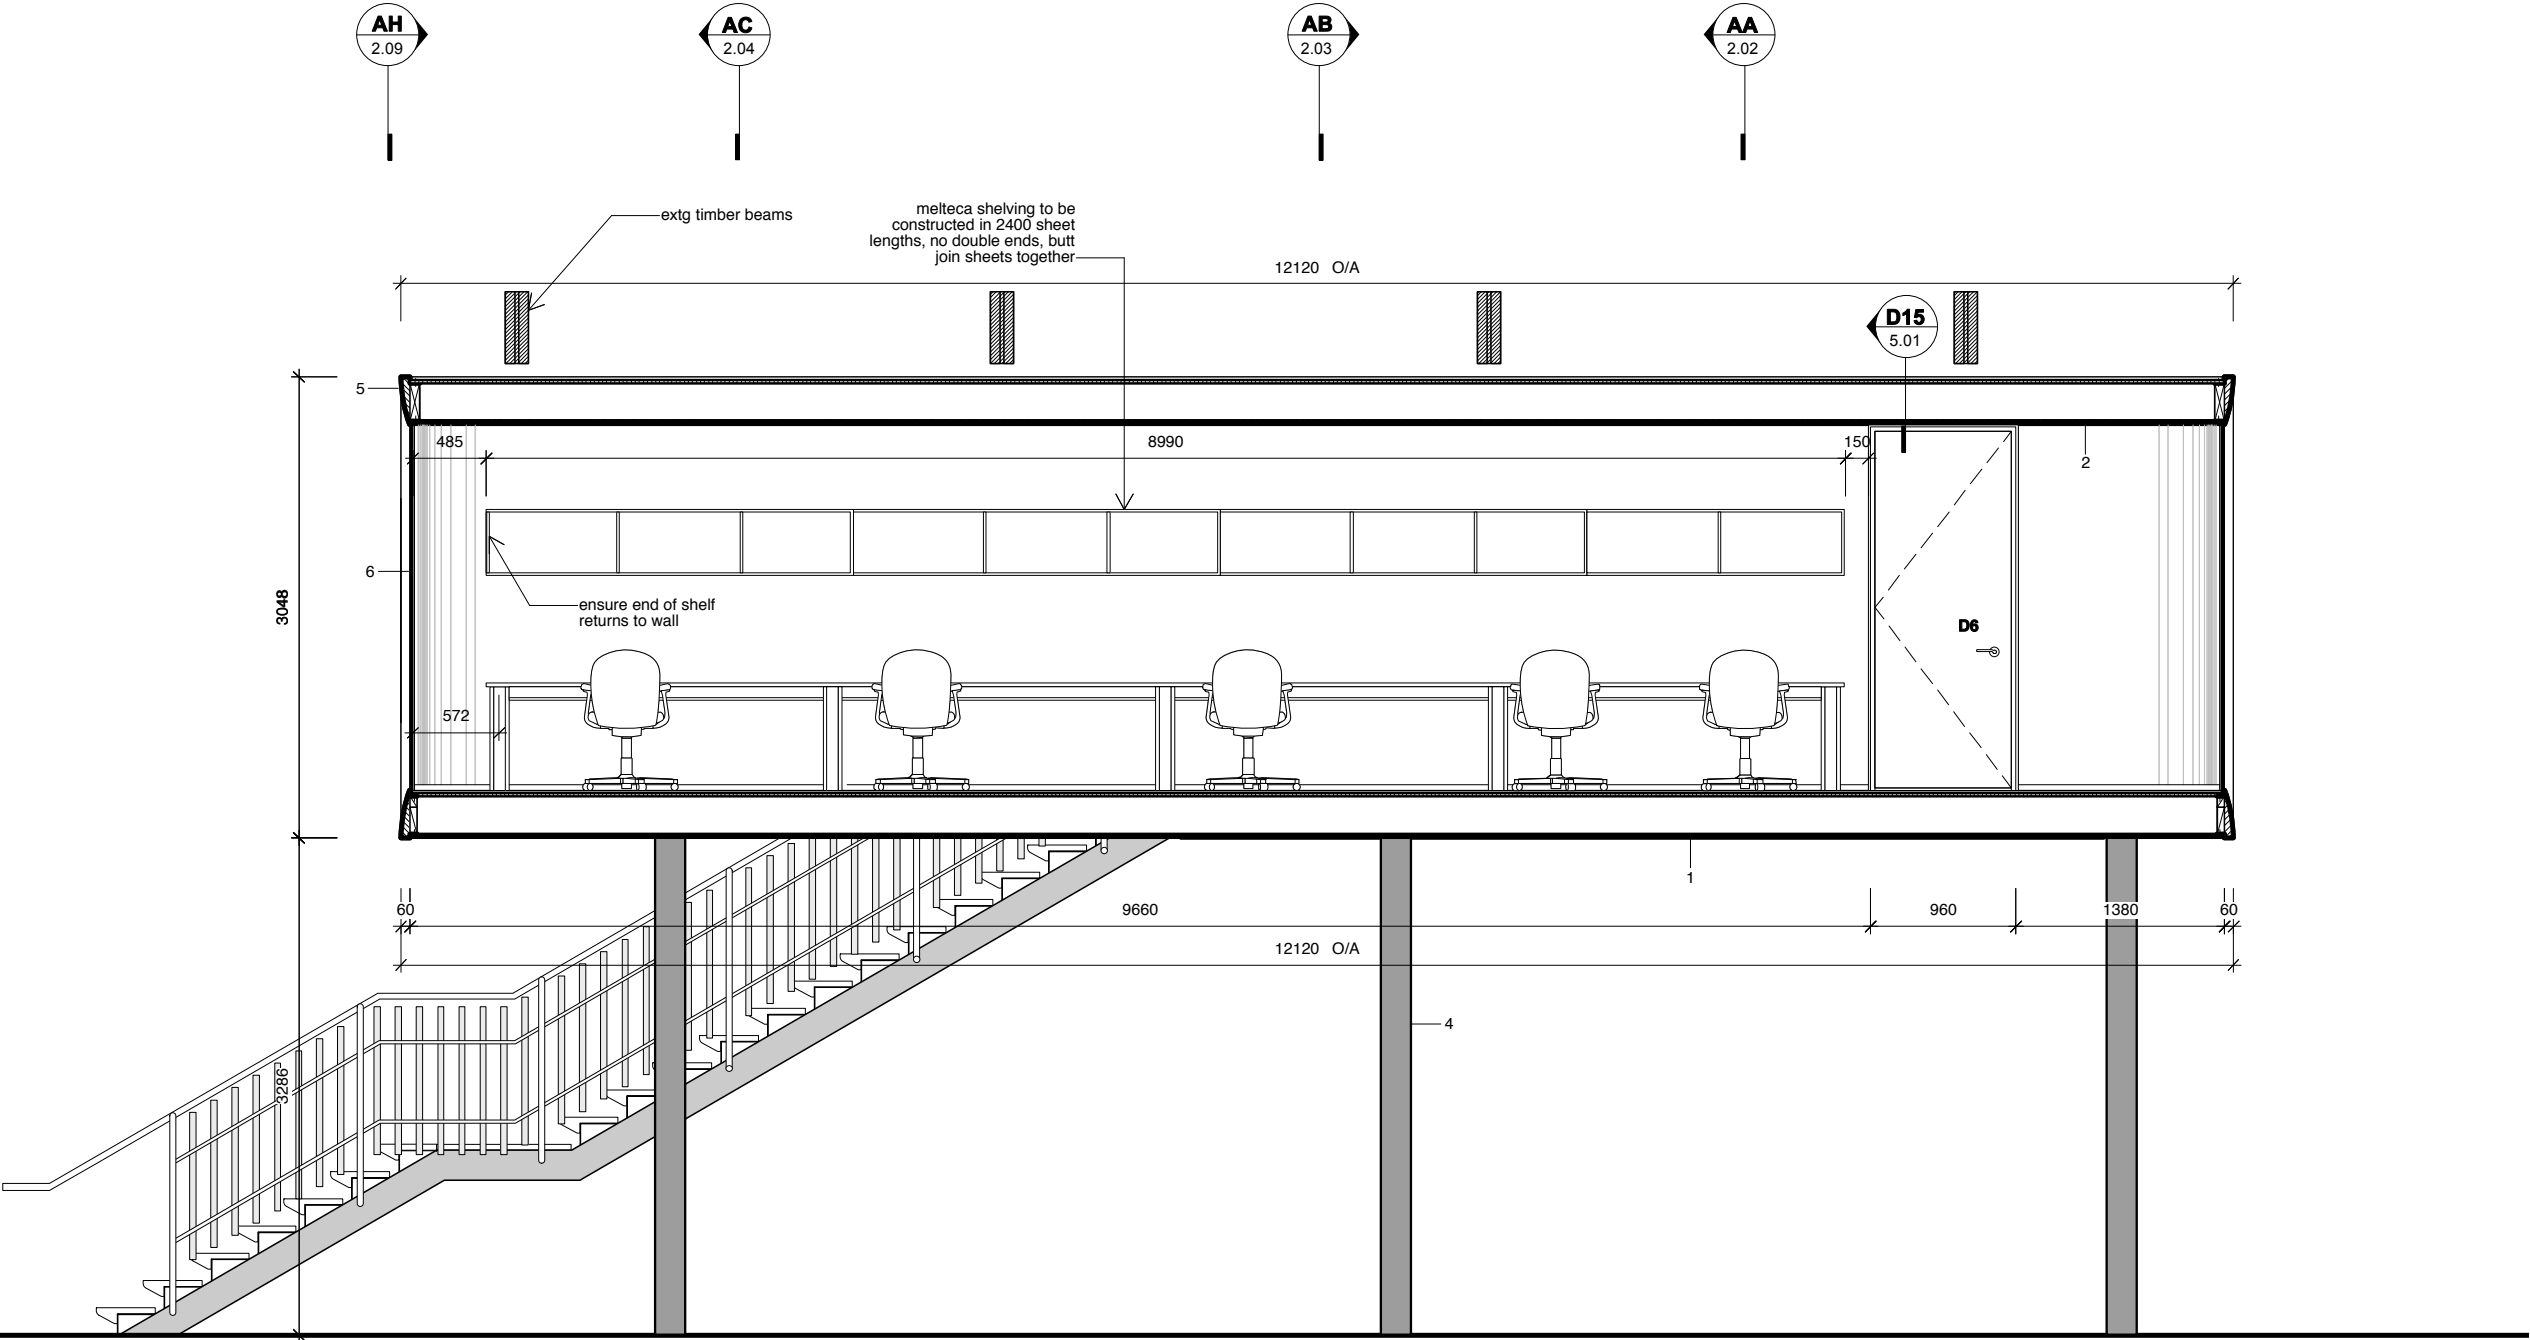

AF SECTION
2.00 1:50

- | | | | |
|---|---|---|---|
| 1 | mezzanine A floor construction:
2x 13mm gib
PS25/3 (MSG12) @ 400 centres
21mm particle board
7mm packer
10mm carpet tile | 3 | 2x 13mm gib
90x45 timber framing between 89x6 SHS
insulation
2x 13mm gib |
| 2 | ceiling construction:
2x 13mm gib
190x45 timber rafters @ 600 centres
insulation
21mm particle board | 4 | 200 x 6 SHS |
| | | 5 | 314mm wide formed black steel frame |
| | | 6 | laminated clear glass in aluminium channel |
| | | 7 | full height glazed wall |

REFER SHEET 1.00 FOR LEGENDS AND FINISHES.

ALLISTARCOX

LEVEL 1, 193 VICTORIA STREET, PO BOX 9715, WELLINGTON
P. 04 384 9981 F. 04 384 9987


MOJO FACTORY

SHED 13

MEZZANINE A SECTION AF

SCALE	1:50 A3	DATE	25/03/09
DRAWN	HF	DWG NO.	2.07 A

REV	DATE	NOTE
A	25/3/09	FOR CONSENT.

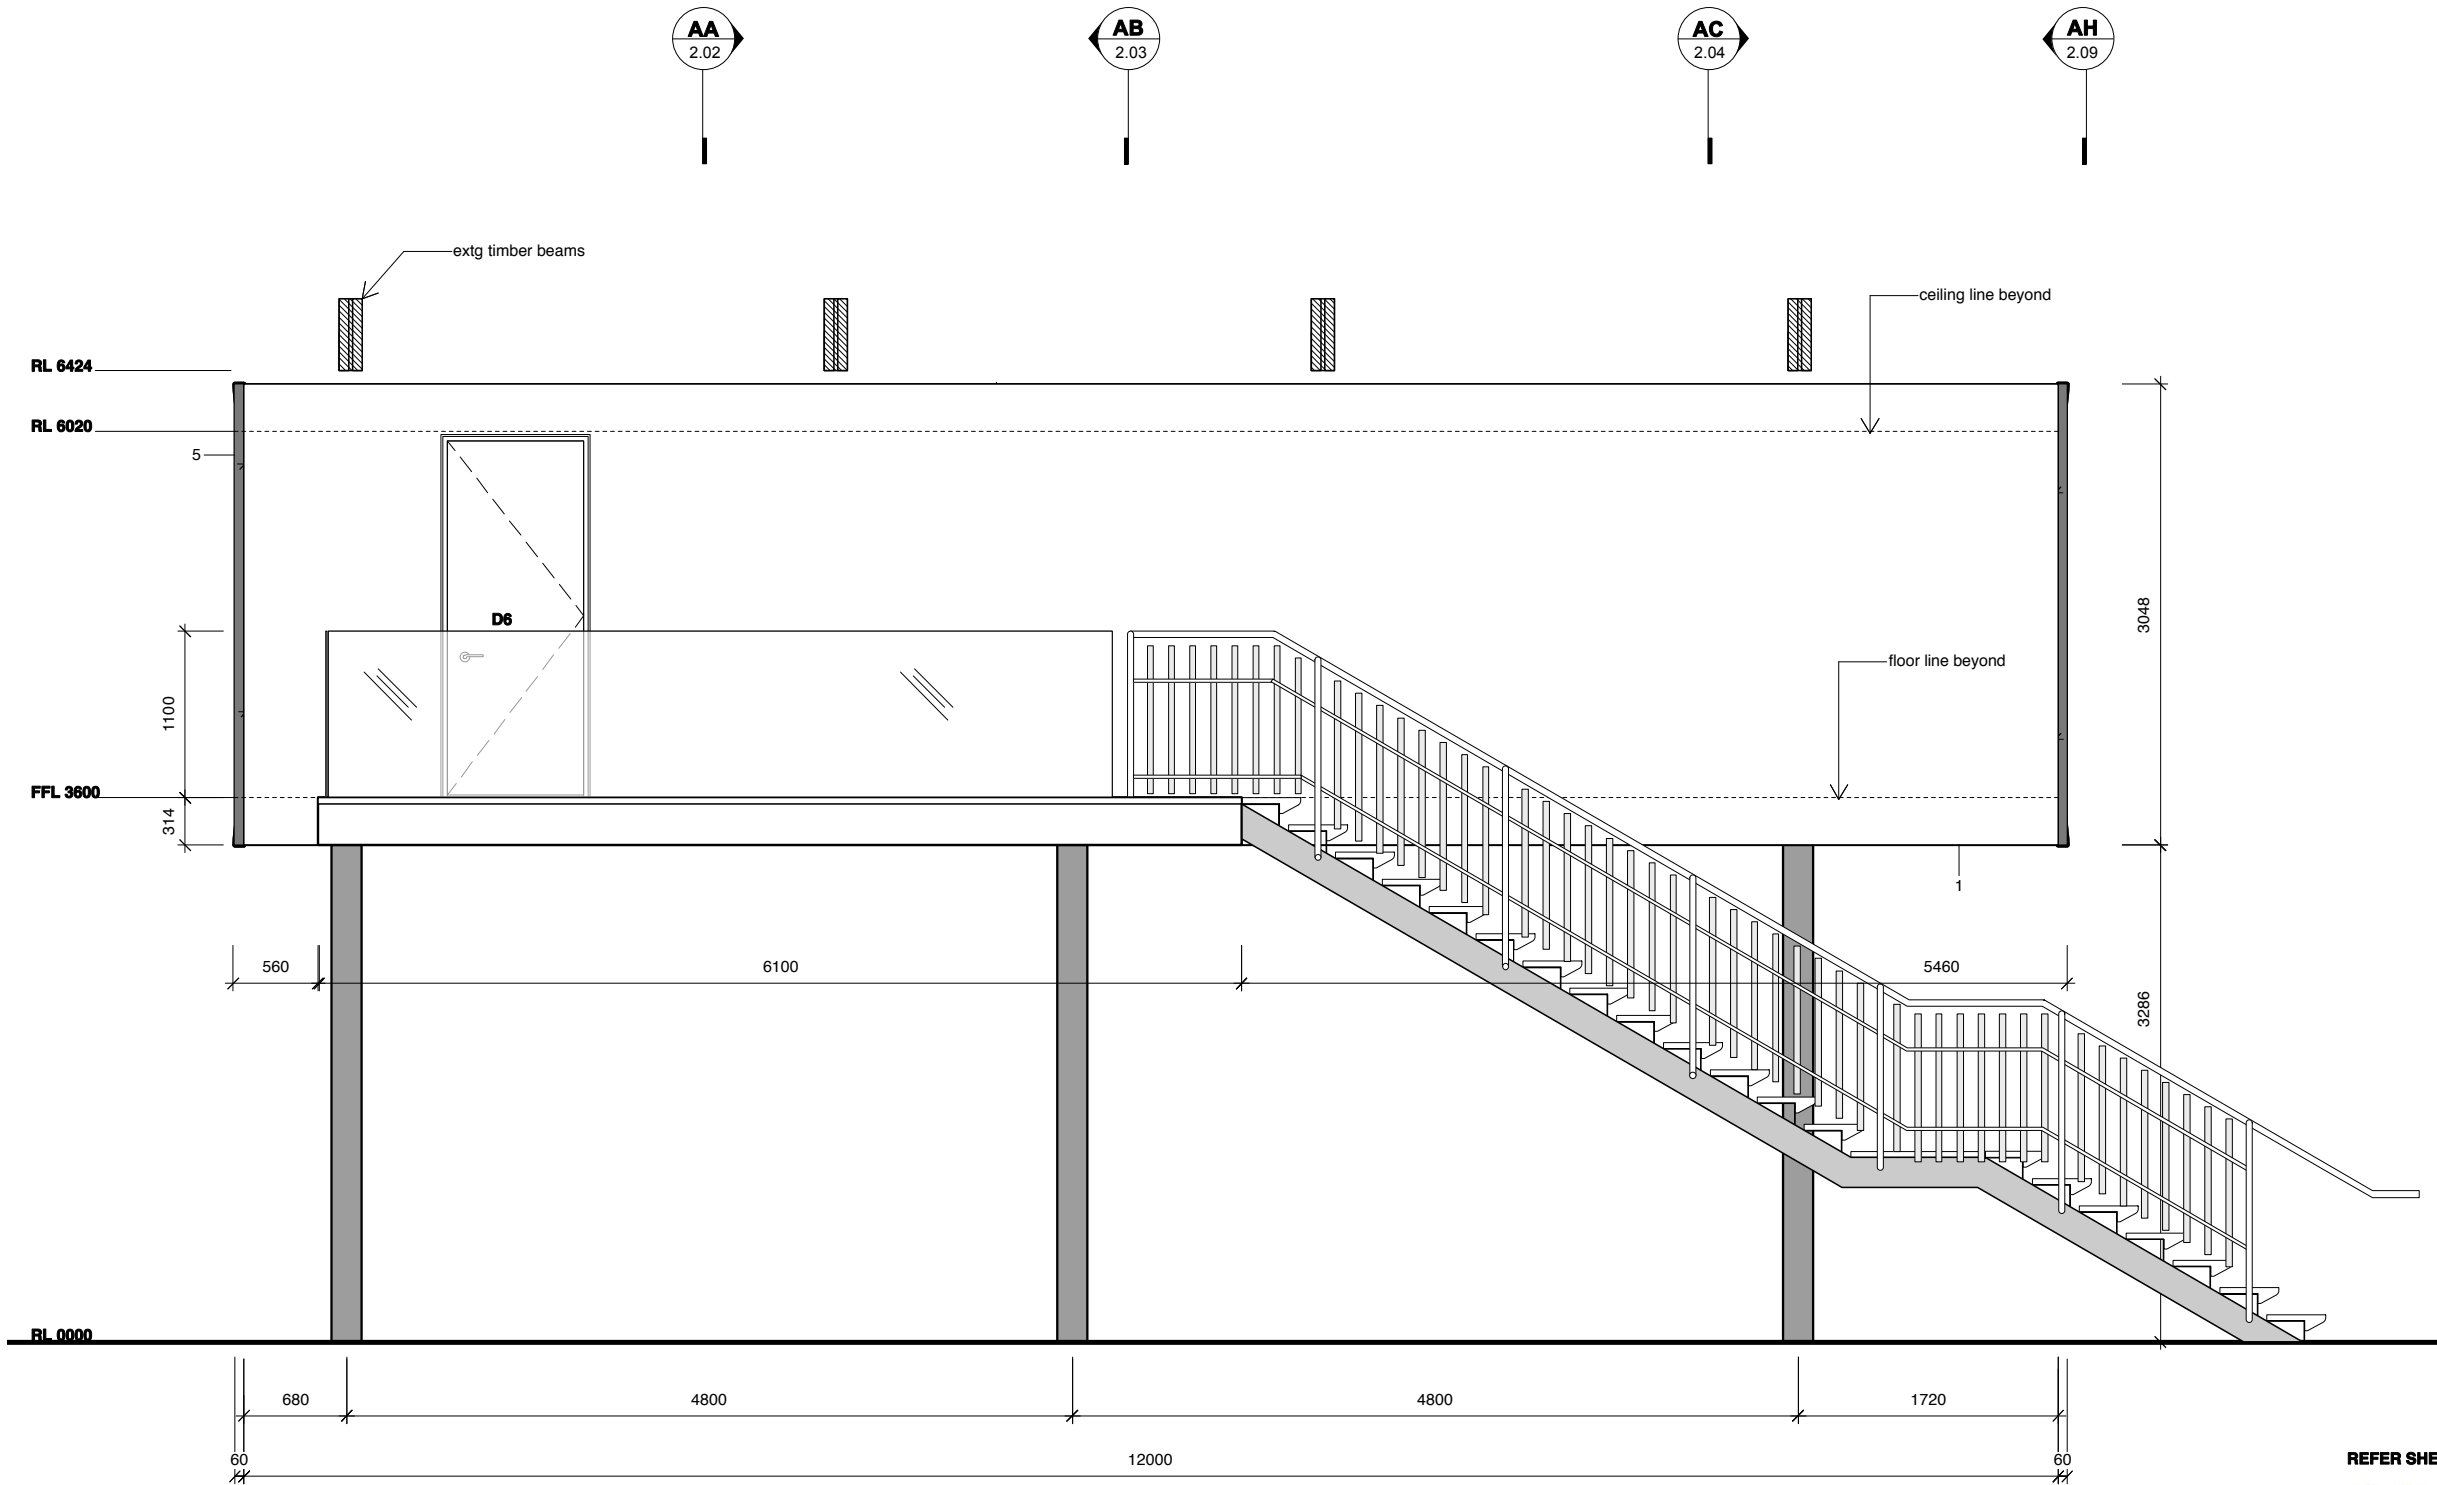

AG
2.00
ELEVATION
1:50


- | | |
|---|---|
| 1 mezzanine A floor construction:
2x 13mm gib
PS25/3 (MSG12) @ 400 centres
21mm particle board
7mm packer
10mm carpet tile | 3 2x 13mm gib
90x45 timber framing between 89x6 SHS
insulation
2x 13mm gib |
| 2 ceiling construction:
2x 13mm gib
190x45 timber rafters @ 600 centres
insulation
21mm particle board | 4 200 x 6 SHS |
| | 5 314mm wide formed black steel frame |
| | 6 laminated clear glass in aluminium channel |
| | 7 full height glazed wall |

REFER SHEET 1.00 FOR LEGENDS AND FINISHES.

ALLISTARCOX

LEVEL 1, 193 VICTORIA STREET, PO BOX 9715, WELLINGTON
P. 04 384 9981 F. 04 384 9987

MOJO FACTORY	
SHED 13	
MEZZANINE A ELEVATION AG	
SCALE	DATE
1:50 A3	25/03/09
DRAWN	DWG NO.
HF	2.08 A

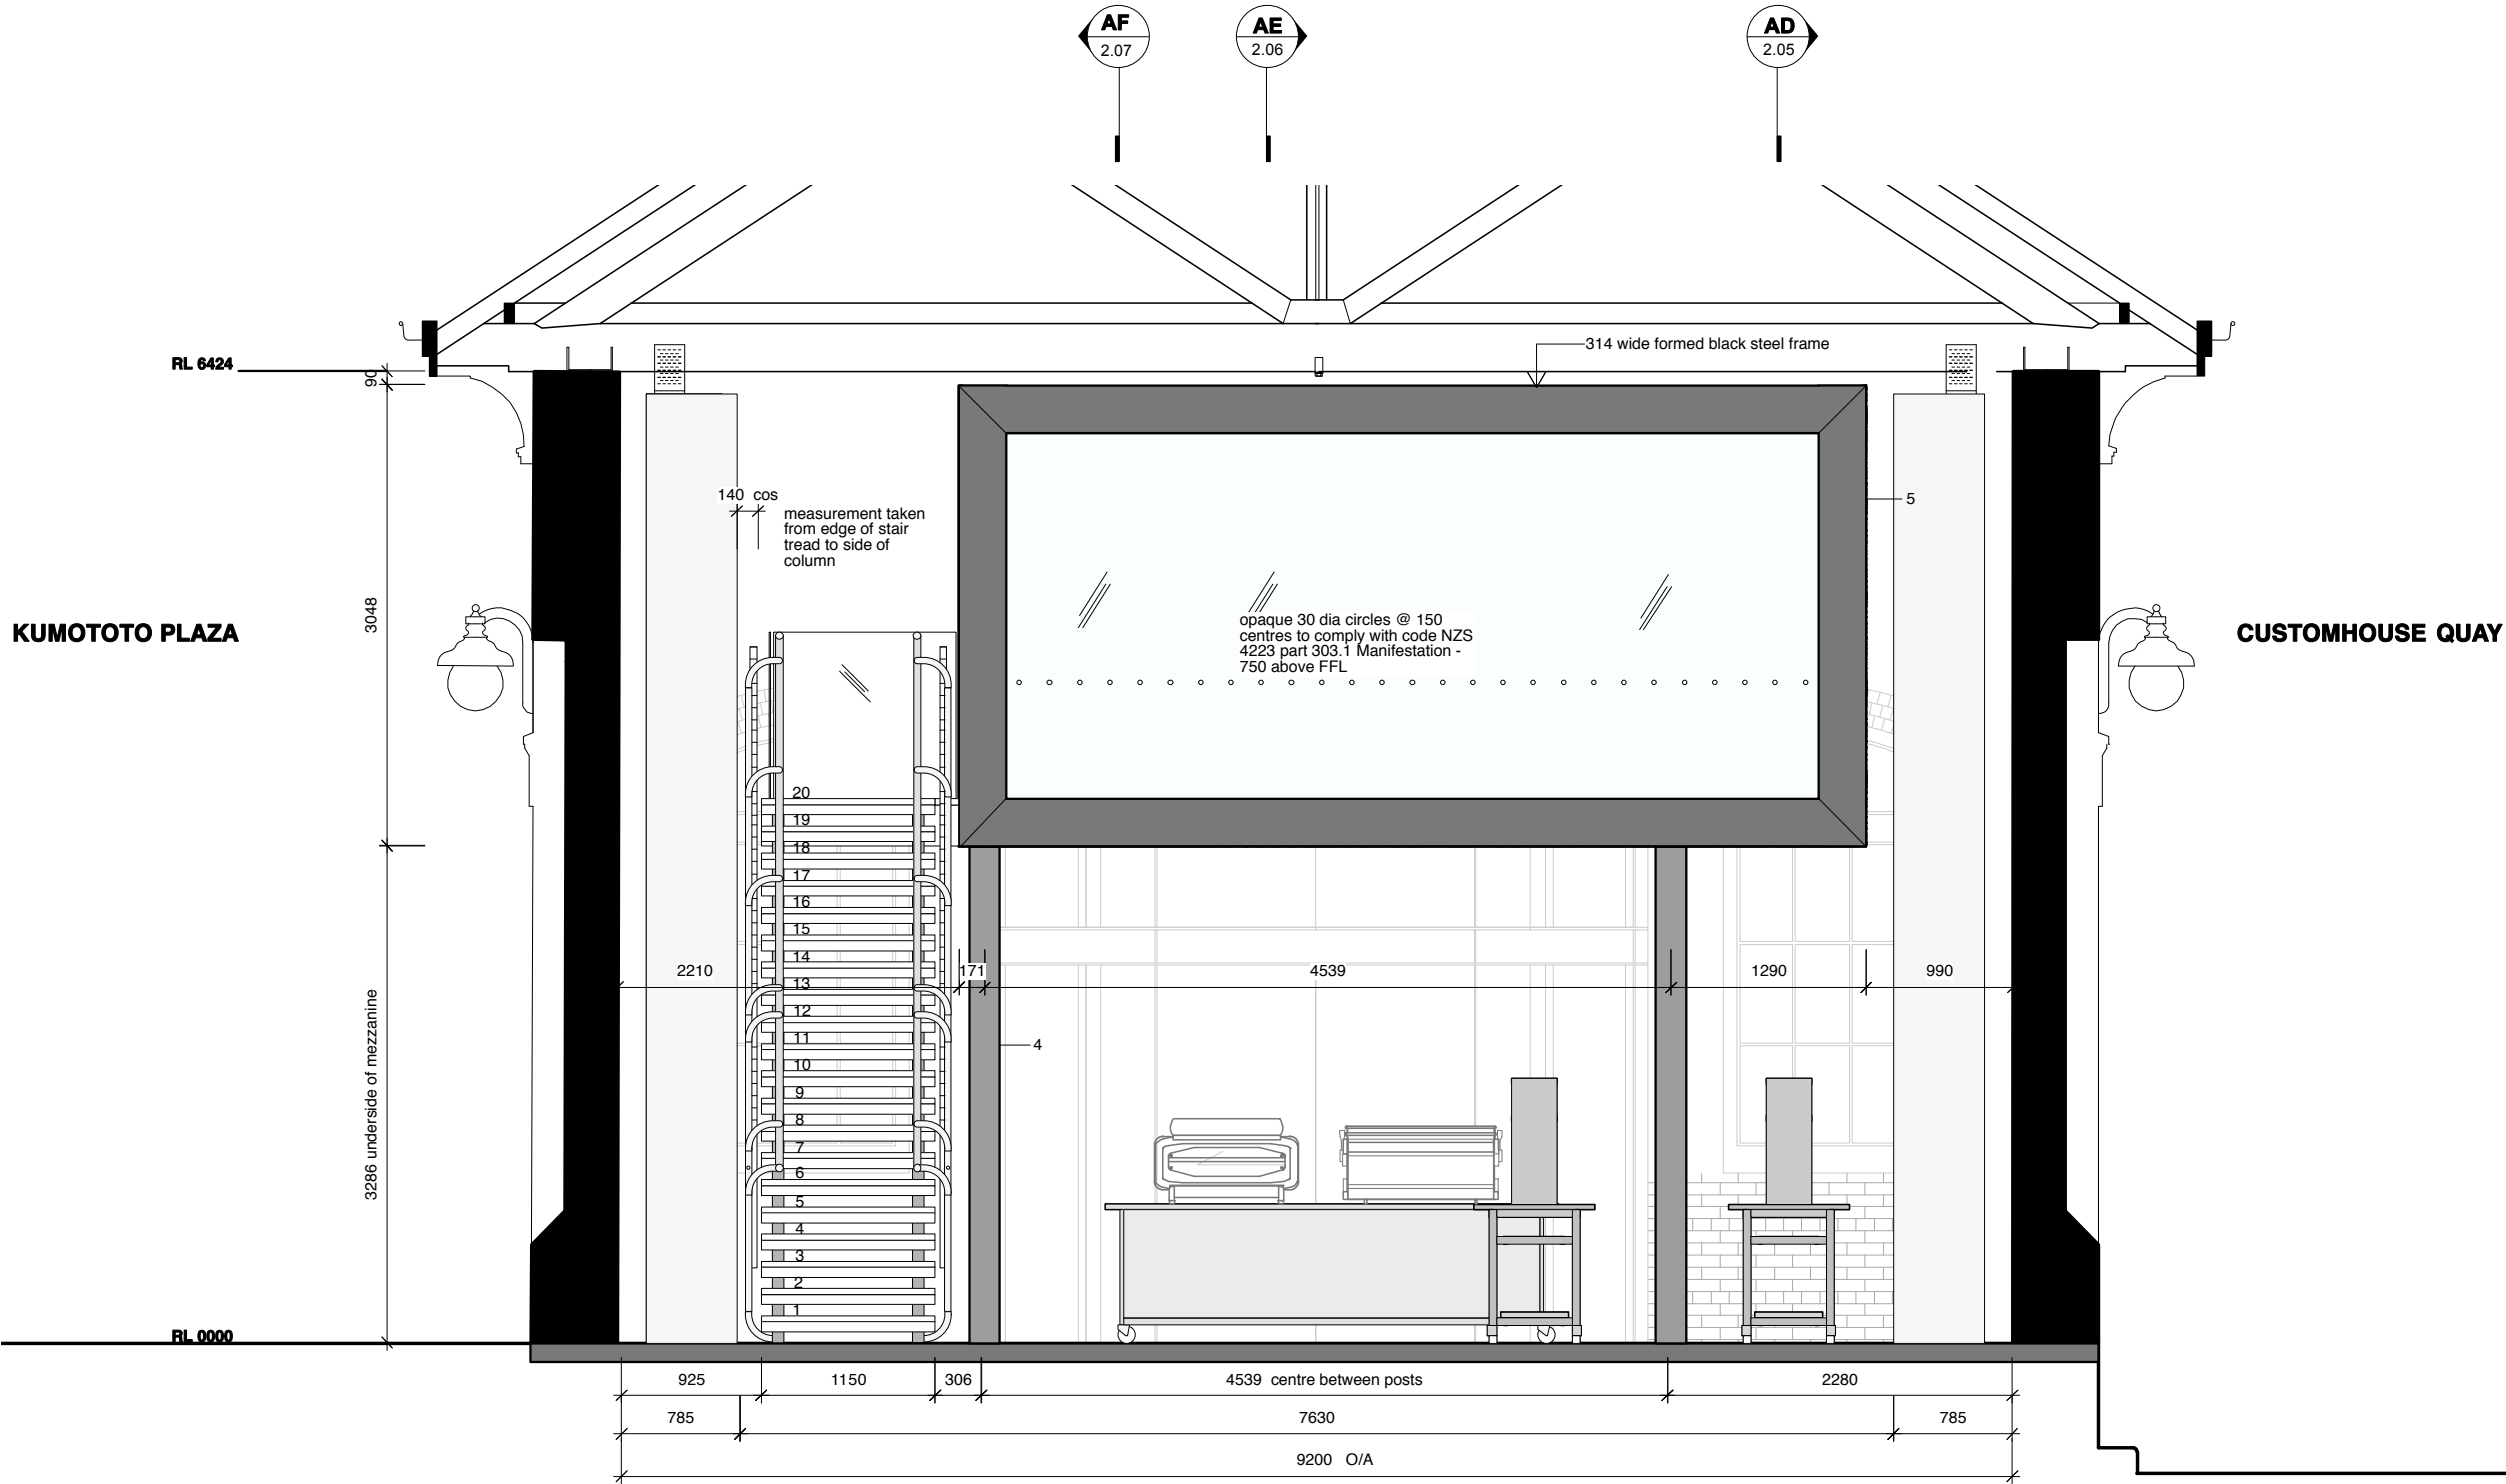

existing column widths vary down through site, check setout of stair and mezzanine before construction with Architect

AH
2.00

ELEVATION
1:50

- | | | | |
|---|---|---|---|
| 1 | mezzanine A floor construction:
2x 13mm gib
PS25/3 (MSG12) @ 400 centres
21mm particle board
7mm packer
10mm carpet tile | 3 | 2x 13mm gib
90x45 timber framing between 89x6 SHS
insulation
2x 13mm gib |
| 2 | ceiling construction:
2x 13mm gib
190x45 timber rafters @ 600 centres
insulation
21mm particle board | 4 | 200 x 6 SHS |
| | | 5 | 314mm wide formed black steel frame |
| | | 6 | laminated clear glass in aluminium channel |
| | | 7 | full height glazed wall |

REFER SHEET 1.00 FOR LEGENDS AND FINISHES.

ALLISTARCOX

LEVEL 1, 193 VICTORIA STREET, PO BOX 9715, WELLINGTON
P. 04 384 9981 F. 04 384 9987

MOJO FACTORY

SHED 13



MEZZANINE A ELEVATION H

SCALE 1:50 A3 DATE 25/03/09


DRAWN HF DWG NO. 2.09 A

CHECK ALL MEASUREMENTS ON SITE. COPYRIGHT IS VESTED WITH 'ALLISTAR COX' LTD.


REV	DATE	NOTE
A	25/3/09	FOR CONSENT.

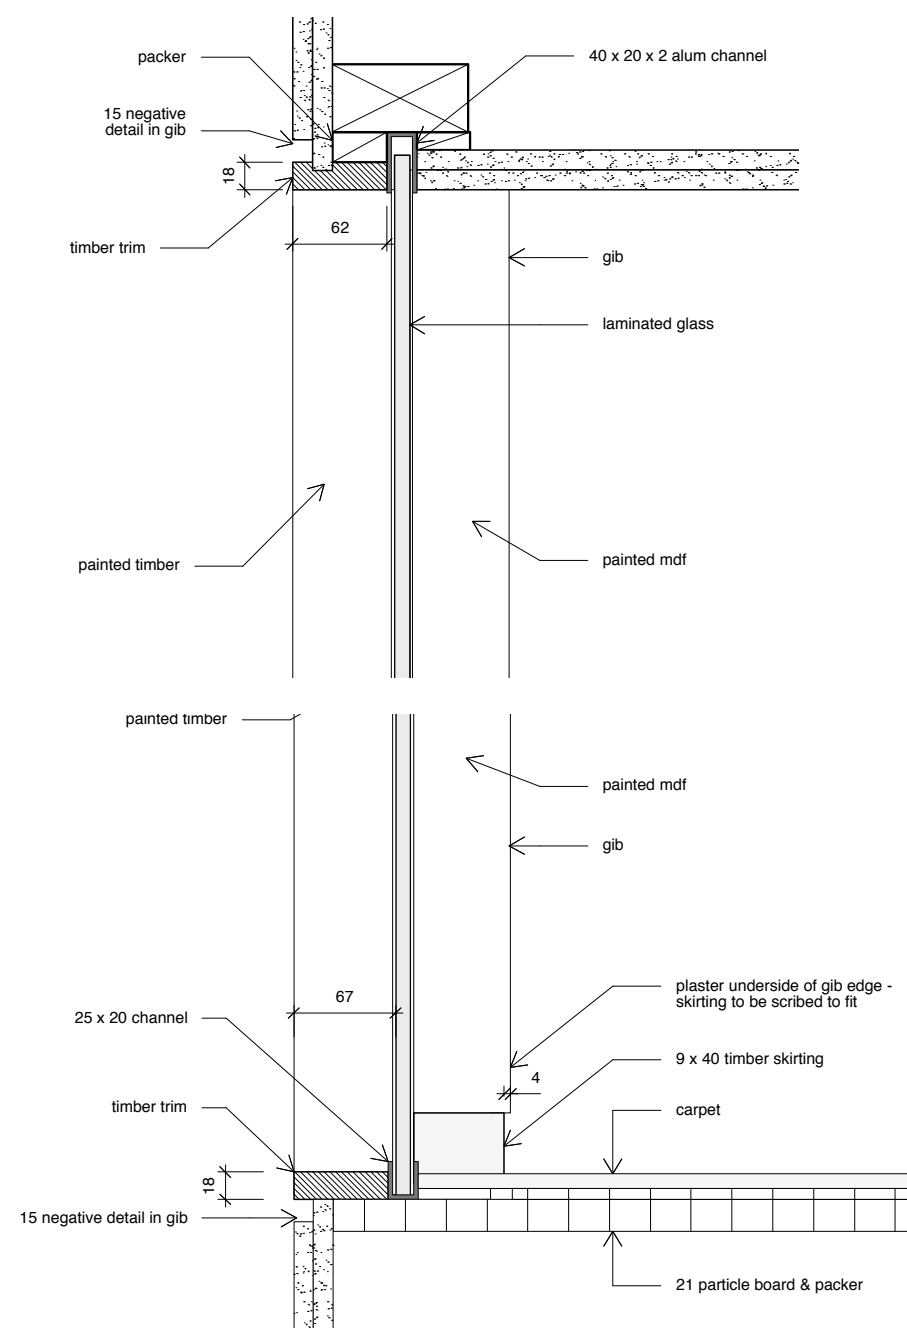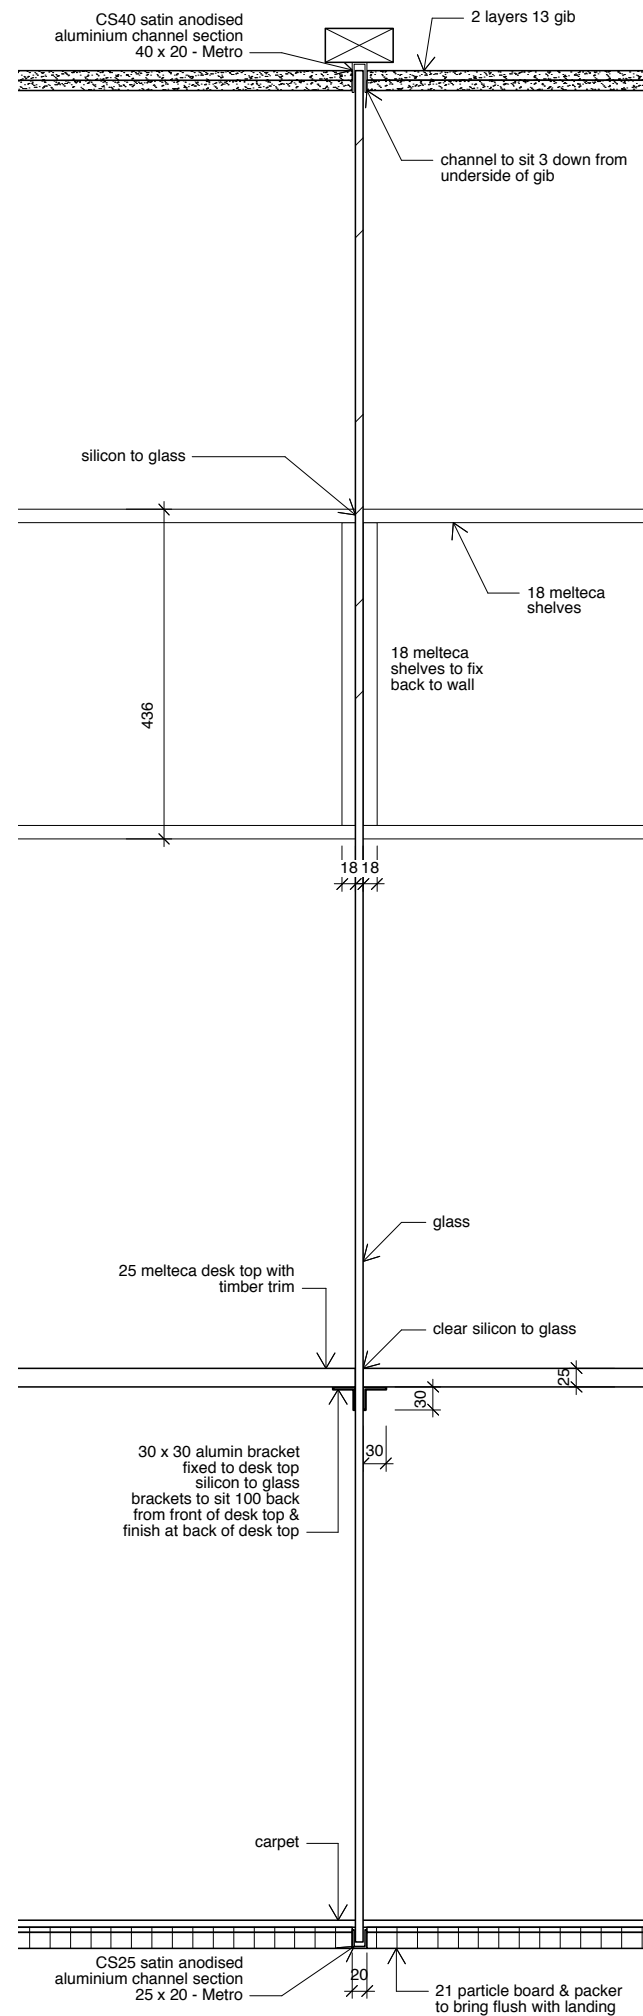

D3 EXTERIOR GLAZED WALL DETAIL

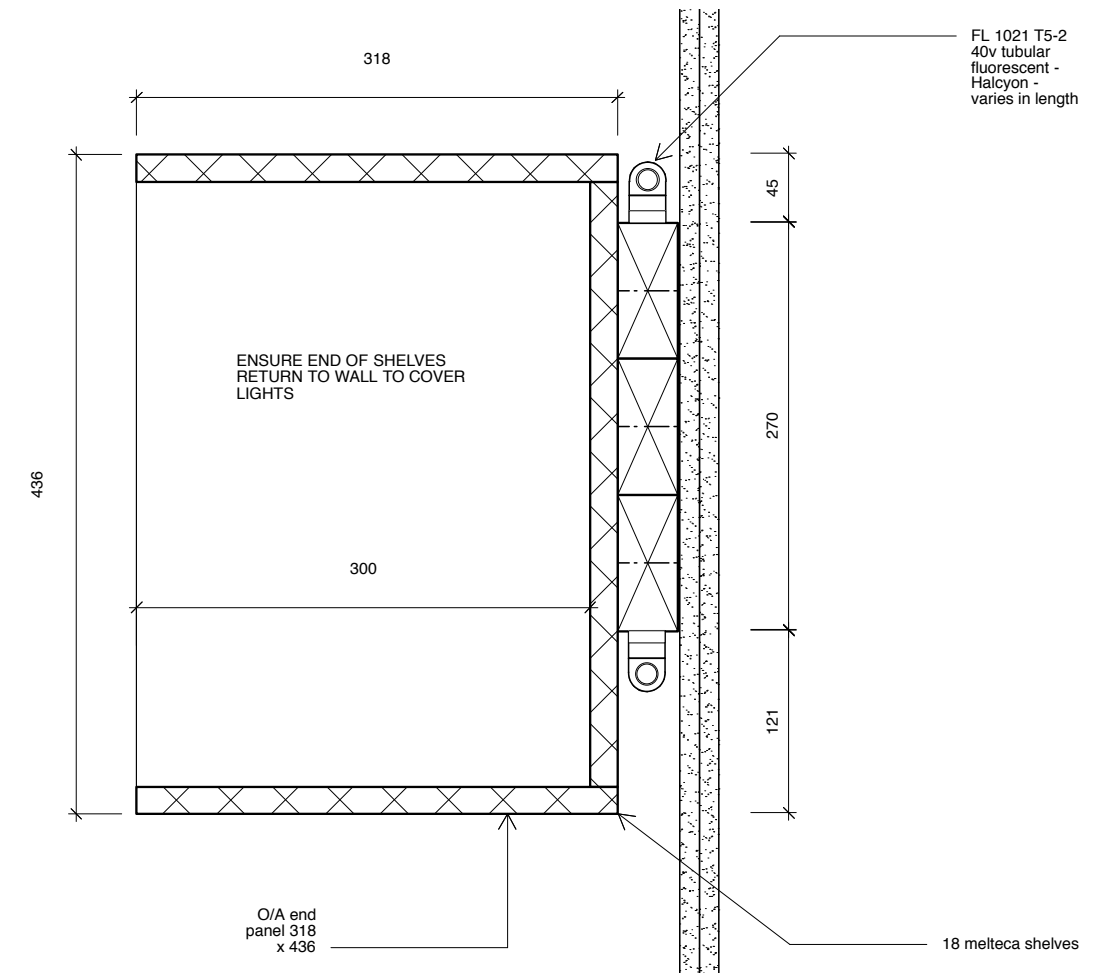

D5 SHELVING DETAIL
2.03 1:5

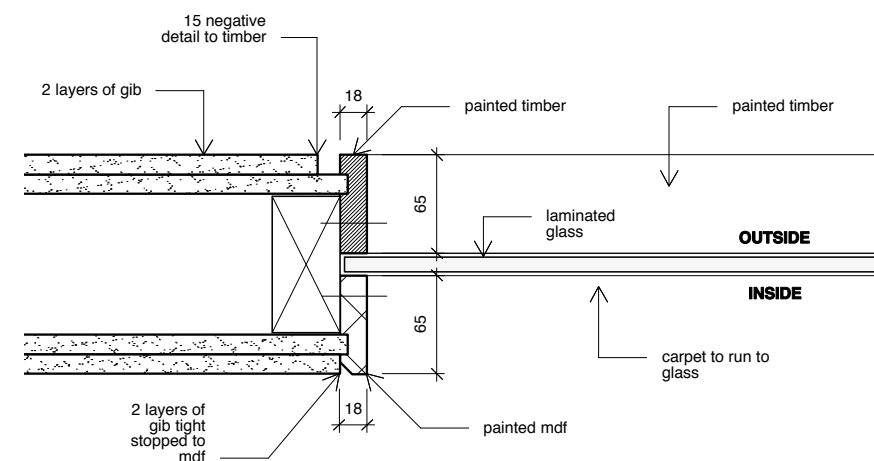

D1 GLAZED WALL PLAN DETAIL

D2 SECTION THROUGH GLAZED WALL
2.05 1:10

REFER SHEET 1.00 FOR LEGENDS AND FINISHES.

ALLISTARCOX

LEVEL 1, 193 VICTORIA STREET, PO BOX 9715, WELLINGTON
P. 04 384 9981 F. 04 384 9987

MOJO FACTORY

SHED 13


MEZZ A OVERALL DETAILS

SCALE	1:10 1:5 A3	DATE	25/03/09
--------------	-------------	-------------	----------


DRAWN	DWG NO.
HF	2.18 A

CHECK ALL MEASUREMENTS ON SITE. COPYRIGHT IS VESTED WITH 'ALLISTAR COX' LTD.


REV	DATE	NOTE
A	25/3/09	FOR CONSENT.

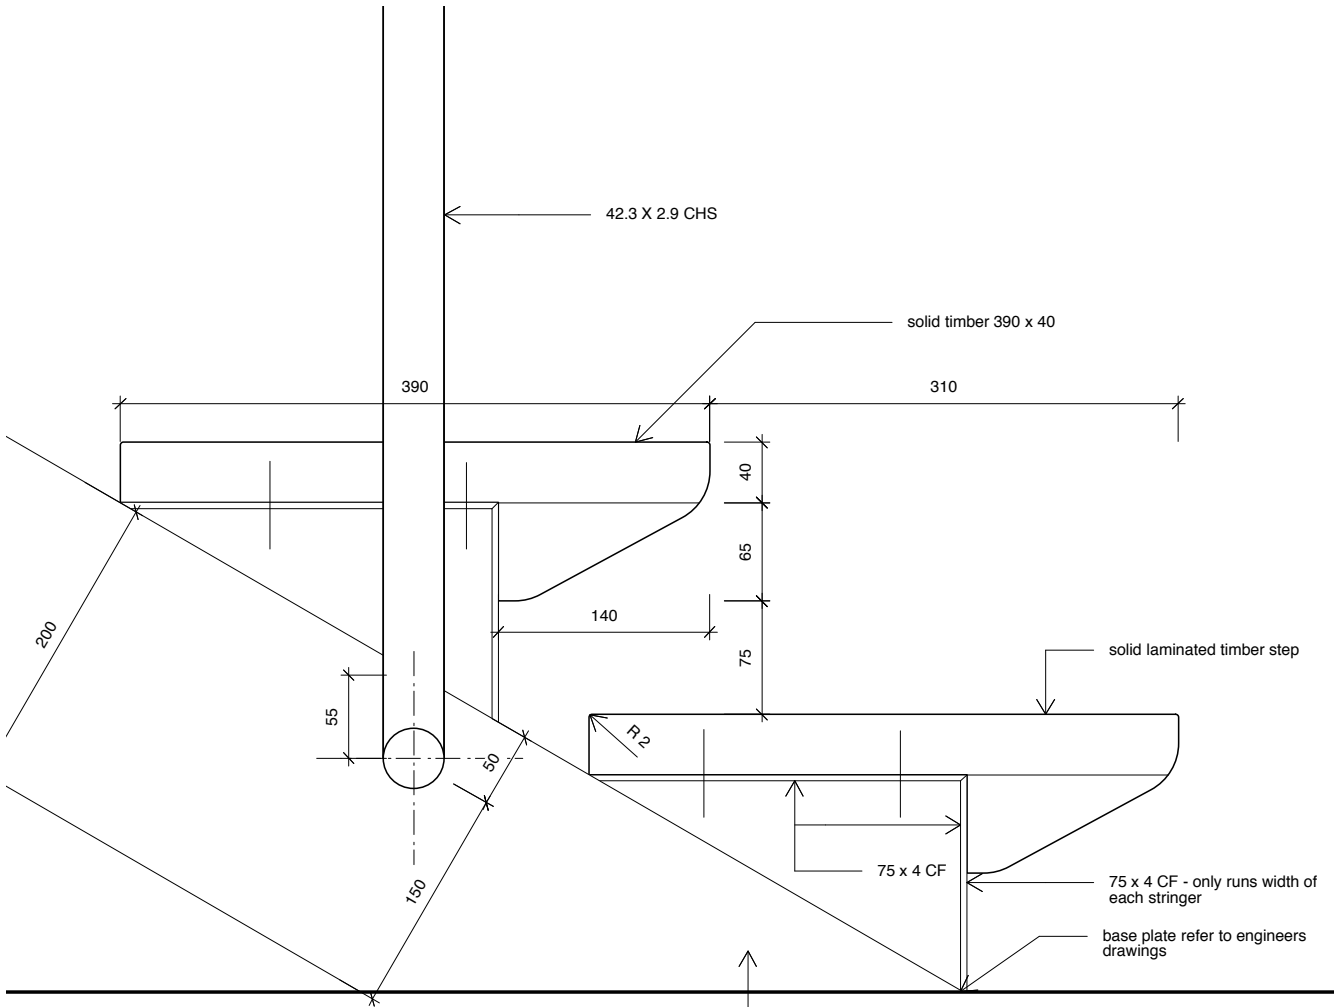


S1 STAIR DETAIL
2.19 1:5

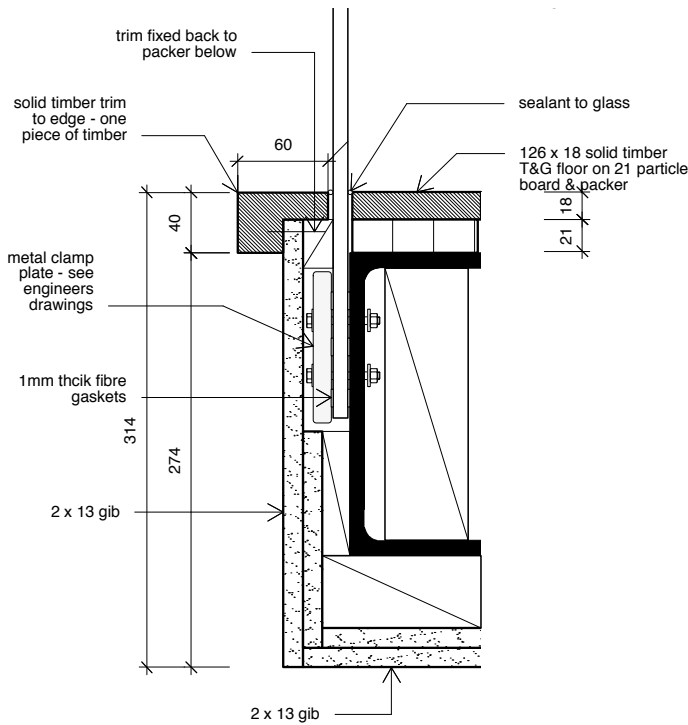

S3 BALUSTRADE FIXING
2.19 1:5

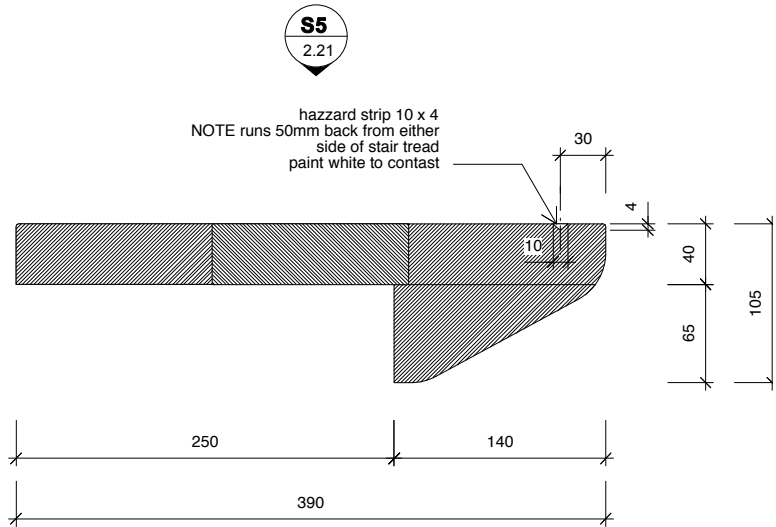

S2 STAIR TREAD DETAIL
2.19 1:5

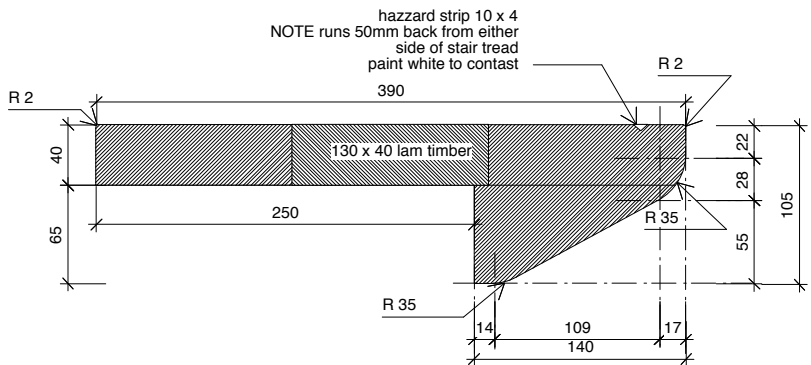

S2-2 STAIR PROFILE DETAIL
2.19 1:5

REFER SHEET 1.00 FOR LEGENDS AND FINISHES.

ALLISTARCOX

LEVEL 1, 193 VICTORIA STREET, PO BOX 9715, WELLINGTON
P. 04 384 9981 F. 04 384 9987

MOJO FACTORY



SHED 13

STAIR DETAILS



SCALE	DATE
1:10 1:5 A3	25/03/09
DRAWN	DWG NO.
HF	2.20 A

CHECK ALL MEASUREMENTS ON SITE. COPYRIGHT IS VESTED WITH 'ALLISTAR COX' LTD.


REV	DATE	NOTE
A	25/3/09	FOR CONSENT.

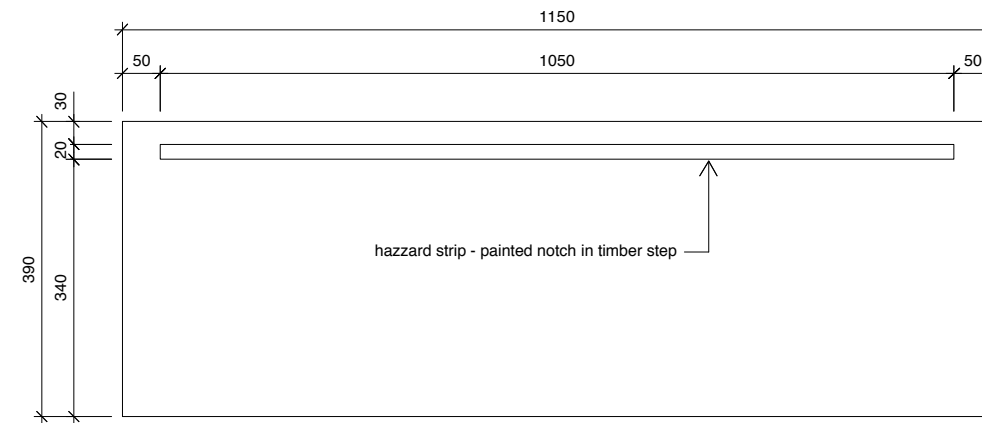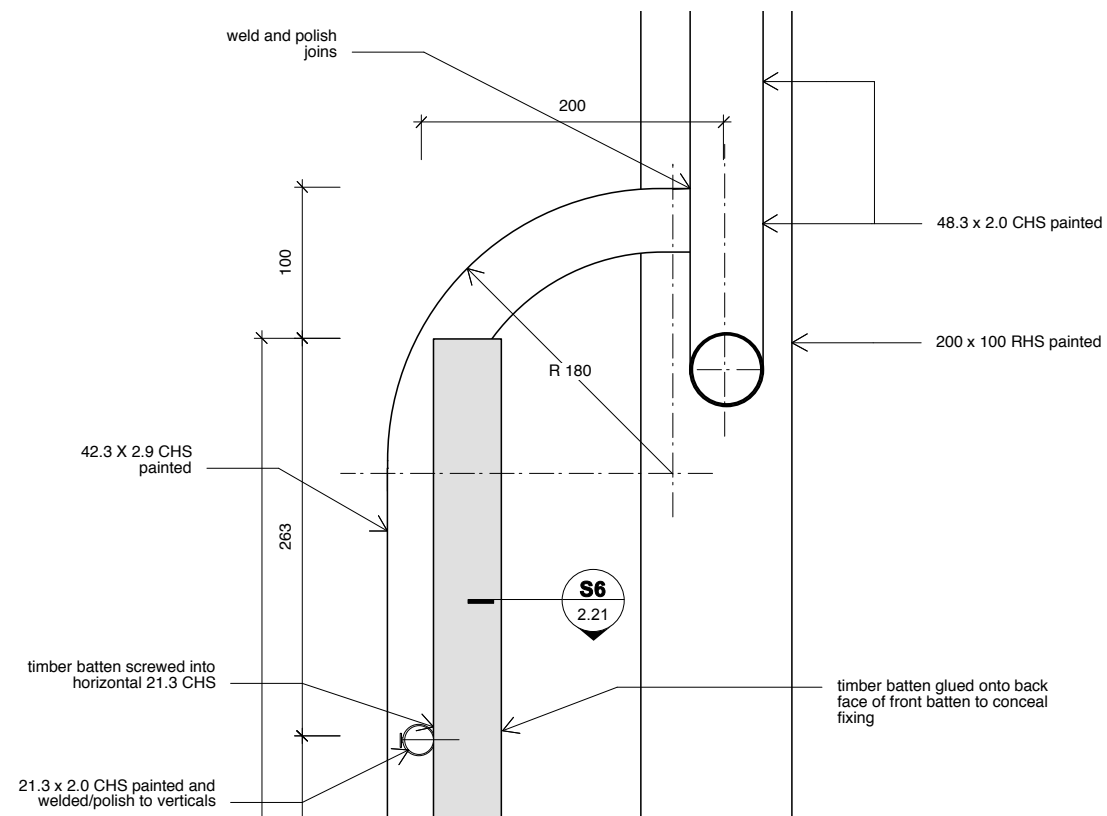

S5 STAIR TREAD DETAIL
2.20 1:10

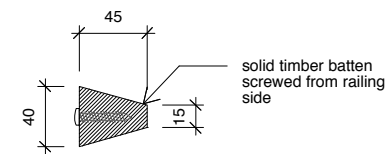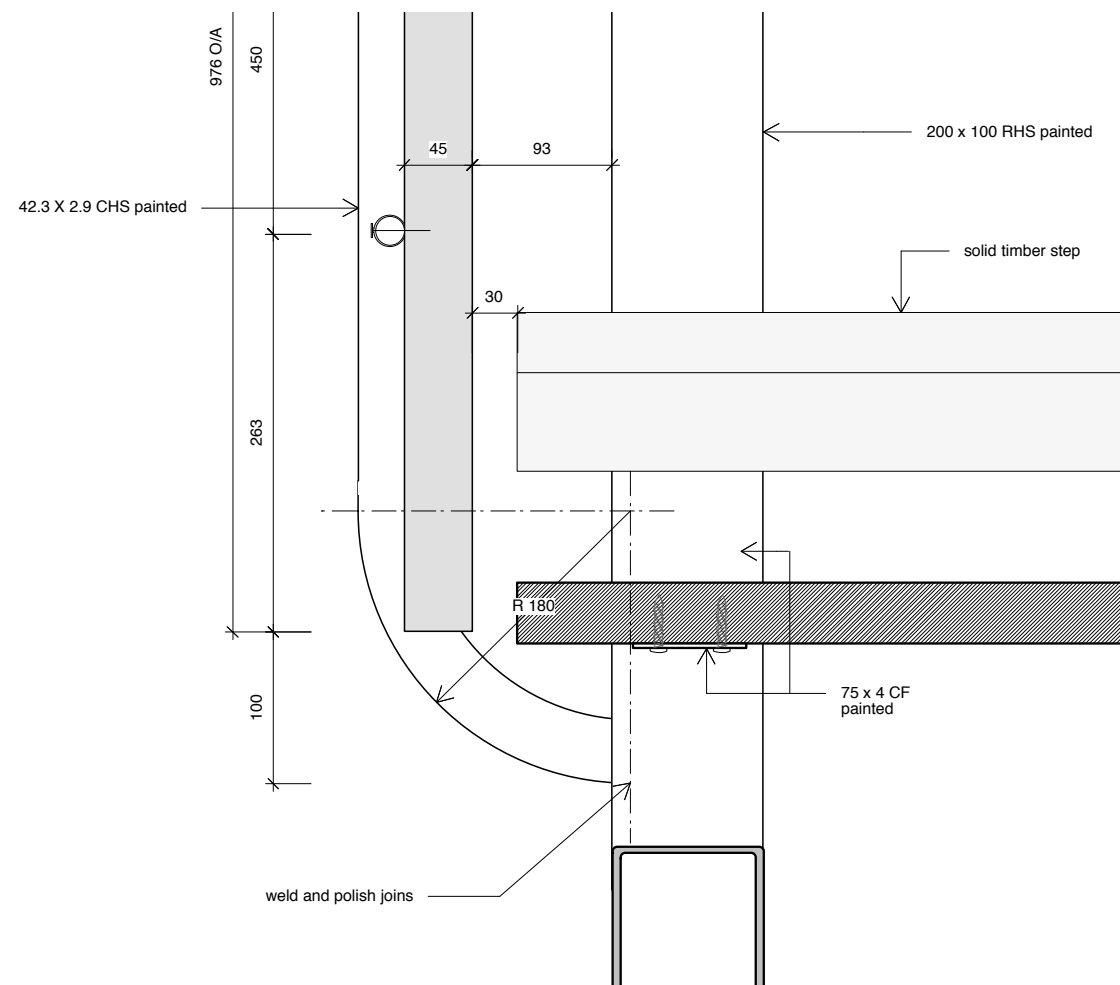

S6 BATTEN DETAIL
2.21 1:5

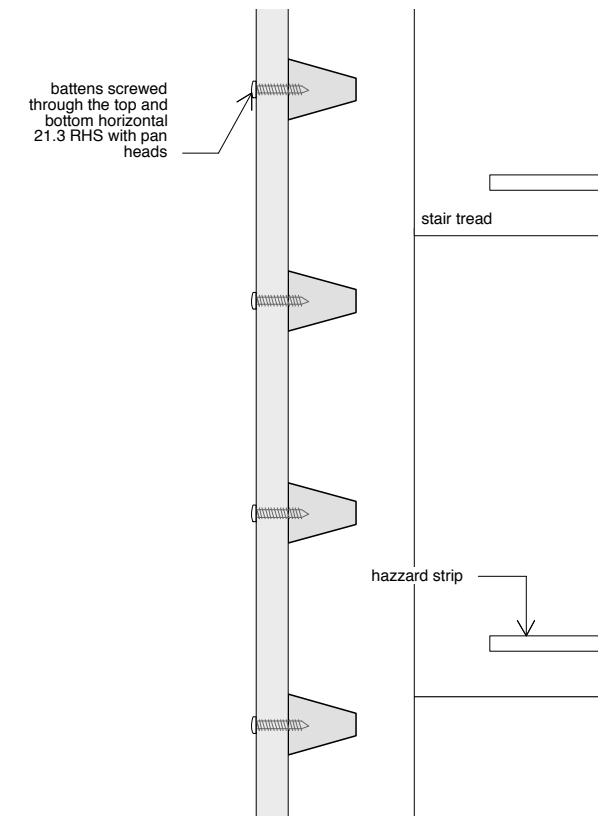

S7 BATTEN DETAIL
2.19 1:5

REFER SHEET 1.00 FOR LEGENDS AND FINISHES.

ALLISTARCOX

LEVEL 1, 193 VICTORIA STREET, PO BOX 9715, WELLINGTON
P. 04 384 9981 F. 04 384 9987

MOJO FACTORY

SHED 13


STAIR DETAILS

SCALE	1:10 1:5 A3	DATE	25/03/09
--------------	-------------	-------------	----------


DRAWN	DWG NO.
HF	2.21 A

CHECK ALL MEASUREMENTS ON SITE. COPYRIGHT IS VESTED WITH 'ALLISTAR COX' LTD.


REV	DATE	NOTE
A	25/3/09	FOR CONSENT.

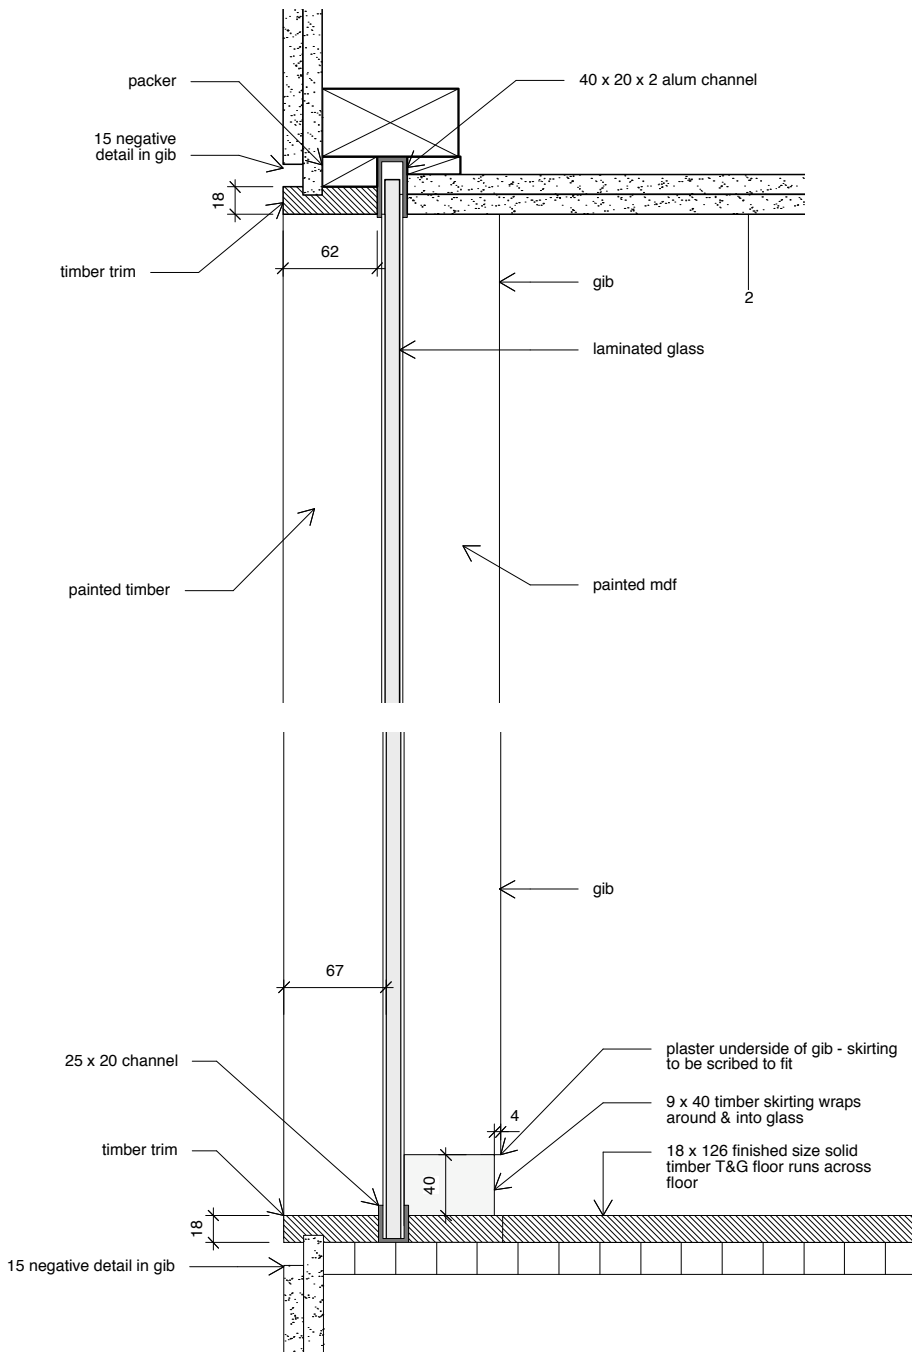

D6 GLAZED WALL DETAIL
2.05 1:5

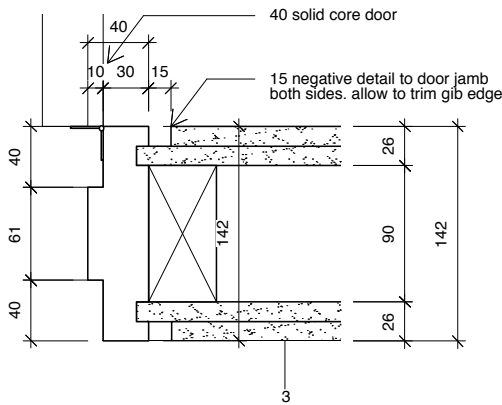

D7 DOOR JAMB DETAIL
2.00 1:5

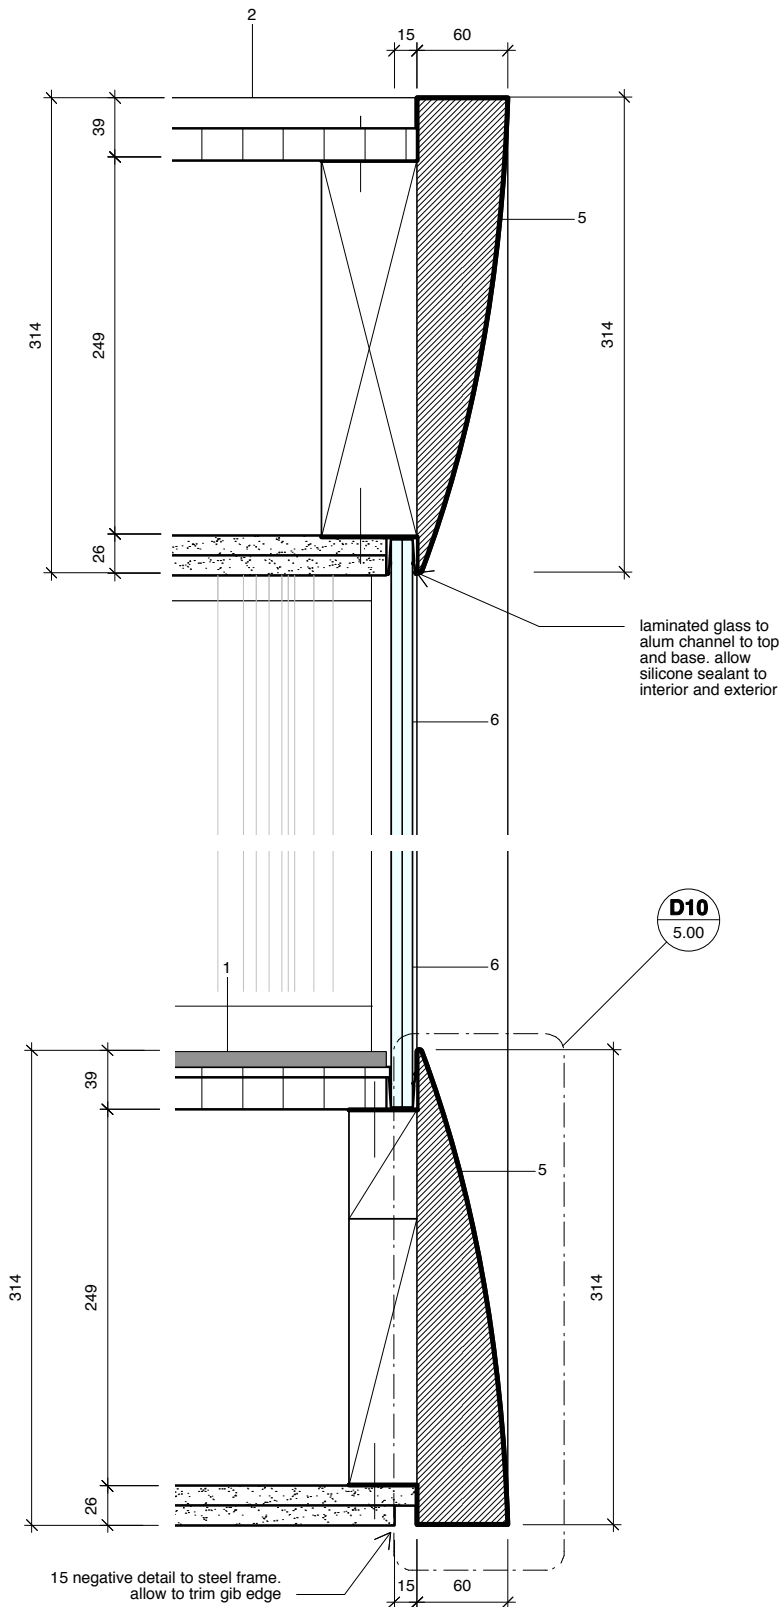

D9 FRAME DETAIL
2.05 1:5

1 mezzanine A floor construction:
2x 13mm gib
PS25/3 (MSG12) @ 400 centres
21mm particle board
7mm packer
10mm carpet tile

1 mezzanine B floor construction:
2x 13mm gib
PS25/3 (MSG12) @ 400 centres
21mm particle board
18mm T&G flooring

2 ceiling construction:
2x 13mm gib
190x45 timber rafters @ 600 centres
insulation
21mm particle board

3 2x 13mm gib
90x45 timber framing between 89x6 SHS
insulation
2x 13mm gib

4 200 x 6 SHS

5 314mm wide formed black steel frame

6 laminated clear glass in aluminium channel

REFER SHEET 1.00 FOR LEGENDS AND FINISHES.

ALLISTARCOX

LEVEL 1, 193 VICTORIA STREET, PO BOX 9715, WELLINGTON
P. 04 384 9981 F. 04 384 9987

MOJO FACTORY


SHED 13

OVERALL DETAILS


SCALE	1:10 1:5 A3	DATE	25/03/09
DRAWN	HF	DWG NO.	5.00 A

CHECK ALL MEASUREMENTS ON SITE. COPYRIGHT IS VESTED WITH 'ALLISTAR COX' LTD.


REV	DATE	NOTE
A	25/3/09	FOR CONSENT.

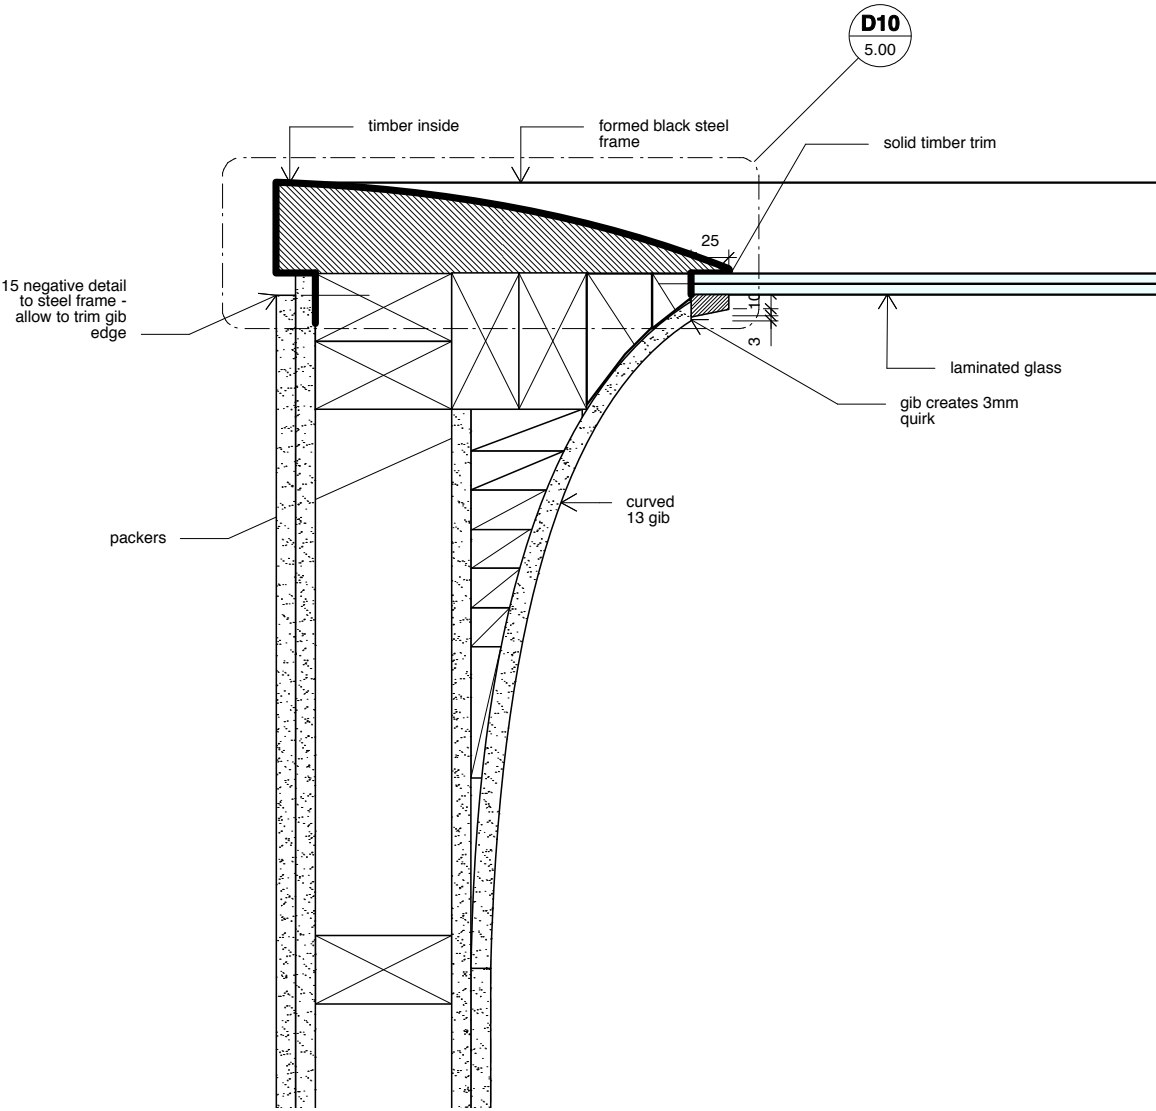


D11 CURVED WALL DETAIL
2.00 1:5

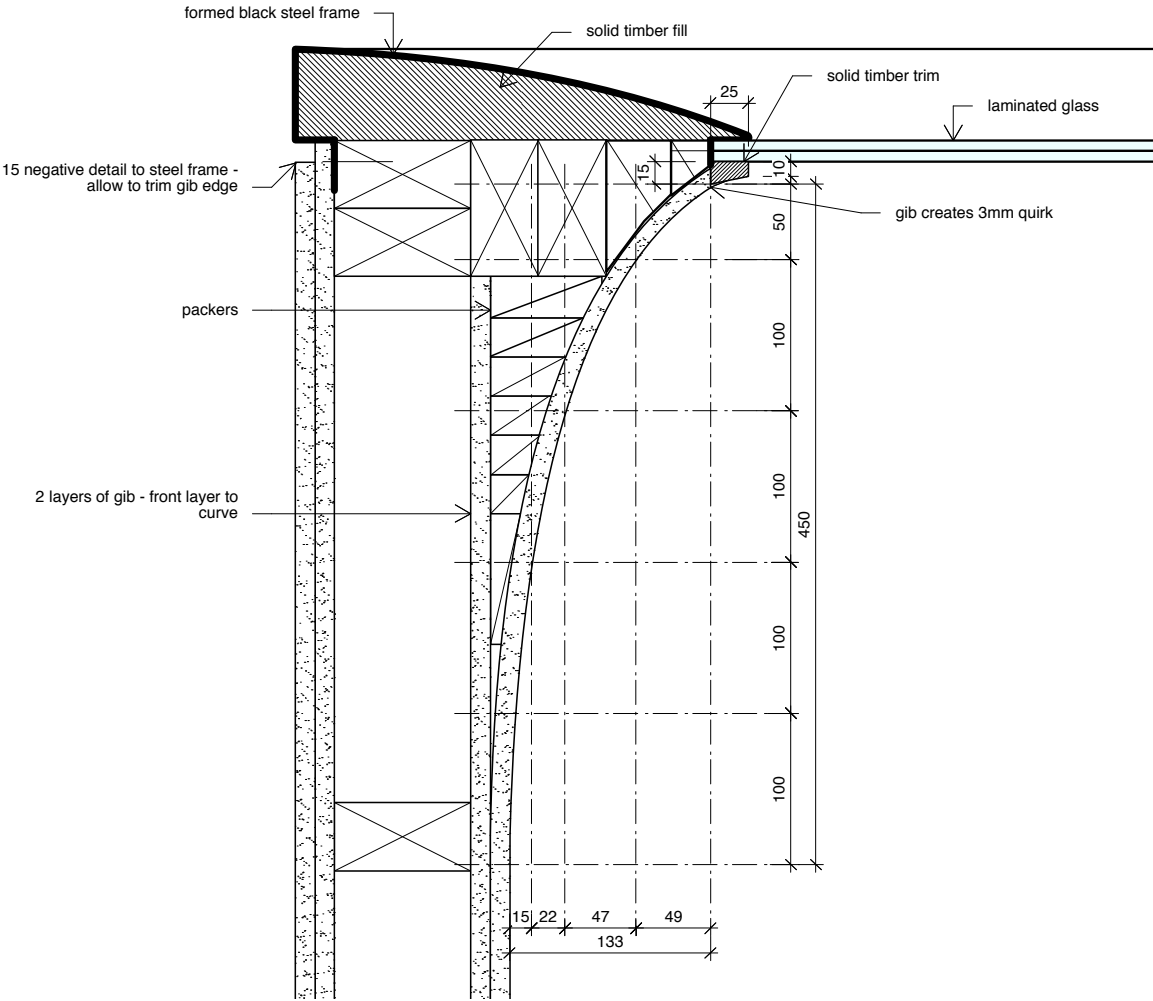

D12 CURVED WALL DETAIL
5.01 1:5

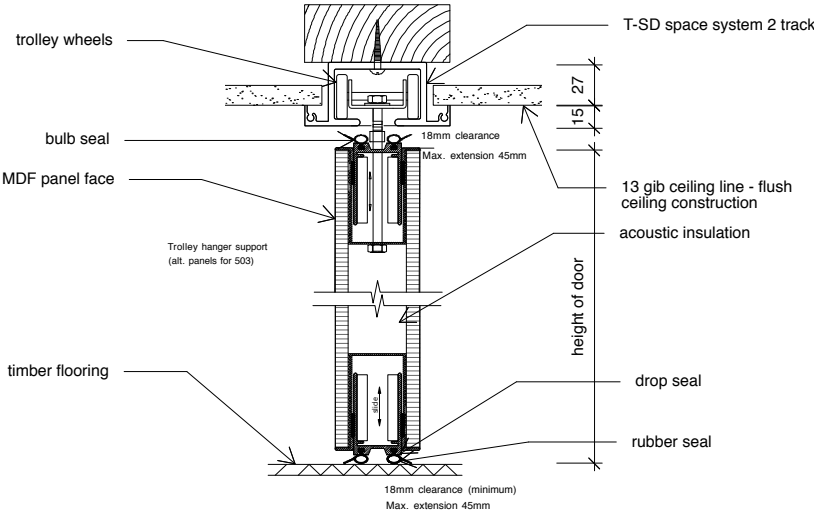

D13 OPERABLE DOOR TRACK DETAIL
3.00 1:5

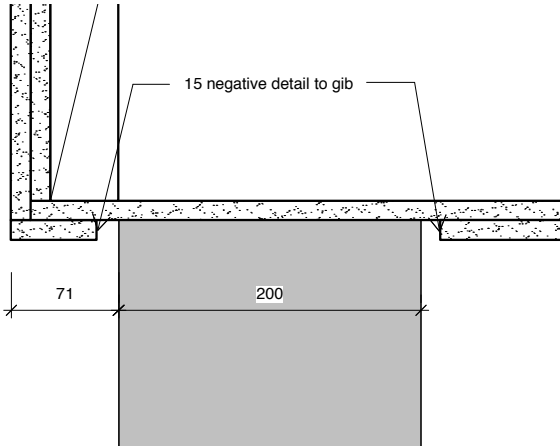

D14 UNDERSIDE OF MEZZANINE DETAIL
2.02 1:5

REFER SHEET 1.00 FOR LEGENDS AND FINISHES.

ALLISTARCOX

LEVEL 1, 193 VICTORIA STREET, PO BOX 9715, WELLINGTON
P. 04 384 9981 F. 04 384 9987

MOJO FACTORY

SHED 13

OVERALL DETAILS

SCALE	1:10 1:5 A3	DATE	25/03/09
DRAWN	HF	DWG NO.	5.01 A

CHECK ALL MEASUREMENTS ON SITE. COPYRIGHT IS VESTED WITH 'ALLISTAR COX' LTD.