

01 GENERAL	WALL SCHEDULE	FLOOR SCHEDULE	ROOF SCHEDULE	FINISHES CODES
1. Architectural Drawings should be read as a complete drawing set and in conjunction with the associated specifications and conditions of contract. 2. Architectural drawings should also be read in conjunction with structural services civil and other project drawings. Any discrepancies shall be referred to the architect for resolution. 3. Verify all dimensions with structural services civil and all other project drawings prior to construction commencing. refer all discrepancies to architect for resolution. 4. All levels on drawings are relative to Wigley and Roberts Ltd survey drawing plan 9413A dated August 2009, and associated false datum, origin Steel pin V RL50.000	- Refer Finishes plans (A15- series) for details of finishes to walls CW1135mm unitised aluminum curtain walling, 3900mmx1200/800 double glazed unit, 3900mmx400mm panel with opening sashes, 3900mmx1200/800 solid clad panel, insulated core CW2135mm unitised aluminum curtain walling, with fixed double glazing and opening sashes, cedar fins to external face of vertical mullions CW3100mm curtain walling, clear double glazing W1Retaining Wall DPM protective sheet XPS insulation Liquid applied waterproof coating 25 series blockwork W2Exterior blockwork wall, Rockcote render coating, XPS insulation	- Refer Finishes plans (A15- series) for details of finishes to floors F1Ground floor slab, selected floor finish –refer to finishes plan 125mm thick concrete slab, on 50mm polystyrene insulation, on D.P.M, on base course, on 250mm compacted hardcore (refer to engineers dwgs) F4South end Level 1+2 slab, selected floor finish – refer to finishes plan 200mm thick hollowcore with, 100mm thick topping F6Level 3+4, selected floor finish – refer to finishes plan, 100mm thick precast concrete floor unit, with 2/350x45 LVL joists, (refer to engineers dwgs) acoustic soffit lining as required (refer to reflected ceiling plans)	R1Level G Workshop roof, Sedum green roof on double layer torch on membrane, on 50mm thick insulation, on 200mm thick hollowcore slab, topping laid to falls 1:40 (refer to engineers dwgs) R2Level 2 roof, Sedum Green Roof on, Double layer torch on membrane, on 18mm H3.2 plywood, on 300 DHS @ 1200 centres, laid to falls 1:40, R3.2 insulation between rafters, gib lining to underside, (refer to engineers dwgs) R3Level 4 Studio roof Metal longrun roofing, 0.55 thickness, profile DP155, on breathable roofing underlay, on 200x45 purlins, R3.2 insulation between purlins, on 18mm H3.2 Plywood soffit lining, on 300x90 LVL joists @1200 centres, 3 degr fall, (refer to engineers dwgs) R4Canopy, Double layer torch on membrane, on 18mm H3.2 plywood, on timber or steel framing as required, (refer to engineers dwgs) R5Internal Gutter Double layer torch on membrane laid to 1/100 fall, on 18mm H3.2 Plywood on 145x45mm H1.2 timber framing R6Lift Shaft, Double layer torch on membrane on 200 traydec slab, concrete topping over laid to 1/40 to engineer's details RL1Roof Light, Sloped 5 degree Roof Window to manufacturer's detail	WALL AND CEILING FINISHES: A Low sheen waterborne enamel, Resene Lustacryl B Low sheen acrylic finish, Resene Zylone Sheen C Semi gloss enamel finish, Resene Lustacryl D Interior clear sealer – timber, Resene Aquaclear Safin E Exterior clear sealer – timber, Drydens or Silkens F Ferrador paint finish – exterior & interior steelwork, Dulux/Resene G Interior clear sealer – concrete walls, Peter Fell H Exterior clear sealer – concrete walls, Sto protectosil & stopur I Exterior cement render system – Rockote Render System J Interior/exterior clear sealer – concrete floors, Peter Fell PPL Epoxy sealer K Interior clear sealed blockwork, Resene Multishield & gloss glaze L Interior whiteboard paint, Resene write on paint FLOOR FINISHES: F01 Clear sealed, float finish concrete slab F02 Marmoluem on acoustic underlay, TBC F03 Carpet tile F04 Overlay timber flooring COLOURS -- to be confirmed EX existing finish Nil Nil finish 00 Clear finish 01 Colour 1 tbc 02 Colour 2 tbc 03 Colour 3 tbc 04 Colour 4 tbc 05 Colour 5 tbc 06 Colour 6 tbc
LOCAL AUTHORITY REQUIREMENTS				
RESOURCE CONSENT SR:209582 Contractor to refer to and comply with relevant consent conditions regarding: – Earthworks – Access – Monitoring and Review				
DRAWING ABBREVIATIONS				
LEVELS EL – Existing Level RL – Finished structural slab level FFL – Finished floor level FPL – Finished paving level (external) FCL Finished ceiling level above SL (slab level) TAGS W? – Wall Type F? – Floor Type R? – Roof Type A – Ceiling Finish A – Floor Finish A – Wall Finish WALL,FLOOR, ROOF TAG (example) W112 different types of lining to inside of wall,floor,roof number wall, floor, roof number. wall, floor, roof type. DOOR AND WINDOW TAG(example) D101 Number Floor D= Door, W=Window	W2.1Exterior blockwork wall, Eterpan Natura fibre cement sheet cladding over, on 20mm Express Clad cavity system on, 25 series concrete block, 40mm strapping and 13mm gib lining to interior W320 series concrete block clear seal to interior face W425 series concrete block clear seal to interior face W5225mm thick precast concrete shearwall clear sealed to visible faces W5.1200mm thick precast concrete wall Horizontal roughsawn board Off-form cast in texture to external face, detail TBC Selected clear seal to visible faces W5.2200mm thick precast concrete wall clear seal to visible faces W5.3150mm thick precast concrete wall clear seal to visible faces W692mm steel stud standard partition wall, 13mm Gib lining to each side W6.1150mm steel stud standard partition wall, 13mm Gib lining to each side W792mm steel stud acoustic partition wall, 13mm Gib lining one side, 2x13mm Gib lining other side R1.8 acoustic batts to cavity W890x45mm dressed timber frame partition, 16mm 'Resist Multiwall' polycarbonate lining W8.1150x45mm dressed timber frame partition, 16mm 'Resist Multiwall' polycarbonate lining W9300mm thick staggered stud wall 92mm steel studs 2x13mm gib lining to both faces W10Exterior timber framed wall, Eterpan Natura fibre cement sheet cladding, on 20mm Express Clad cavity system, on 6mm RAB board, on 140x45mm H1.2 timber framing @450 crs, R2.2 insulation to void W1116mm thick 'Resist Multiwall' polycarbonate cladding, on 600x63 LVL primary structure, refer structural engineer detail, 16mm resist multiwall as interior lining W12Exterior timber framed entry wall, 12mm plywood cladding with Resene Weathershield exterior paint system on 20mm drained cavity on 6mm RAB board to exterior with 13mm Gib wallboard to interior on 140x45 H1.2 timber framing			
NOTES FOR LININGS				
NOTE FOR WALL LININGS 13mm Gib Aqualine fo all WC and wet areas. 13mm Gib standard to all other areas. NOTES FOR CEILING LININGS 13mm Gib Aqualine to all WC and wet areas. 13mm Gib Ultraline to all other gib lined ceiling areas.				

STRUCTURAL ENGINEER:
NAME : Dunning Thornton Consultants Ltd
PH : (04) 3850019
FAX : (04) 385 0312
PO BOX 27 –153, Wellington
EMAIL : dtcwgtn@dunningthornton.co.nz

SERVICES ENGINEER:
NAME : Telco Asset Management Ltd
PH : (04) 803 2137
FAX : (04) 803 2125
PO BOX 1131, Wellington
EMAIL info@telco-nz.com

FIRE ENGINEER:
NAME : Holmes Fire & Saffey
PH : (04) 471 1450
FAX : (04) 471 2336
PO BOX 942 Wellington
EMAIL info@holmesfire.com

KEY:



No.
A
B
C

Description
Developed Design
Facade Tender
Tender

Date
30.04.10
02.06.10
20.08.10

65 CAMBRIDGE TERRACE
CHRISTCHURCH 8013
PO BOX 3724
CHRISTCHURCH 8140
NEW ZEALAND
TEL 64 3 377 2007
FAX 64 3 377 2009

105 AMRITSAR STREET
WELLINGTON 6035
PO BOX 3364
WELLINGTON 6140
NEW ZEALAND
TEL 64 4 499 1727
FAX 64 4 499 1960


a t h f i e l d
a r c h i t e c t s
l i m i t e d

College of Creative Arts, Massey
Wallace Street, Wellington

Legend
1 : 1 @ A1

09-59

A0.00-C

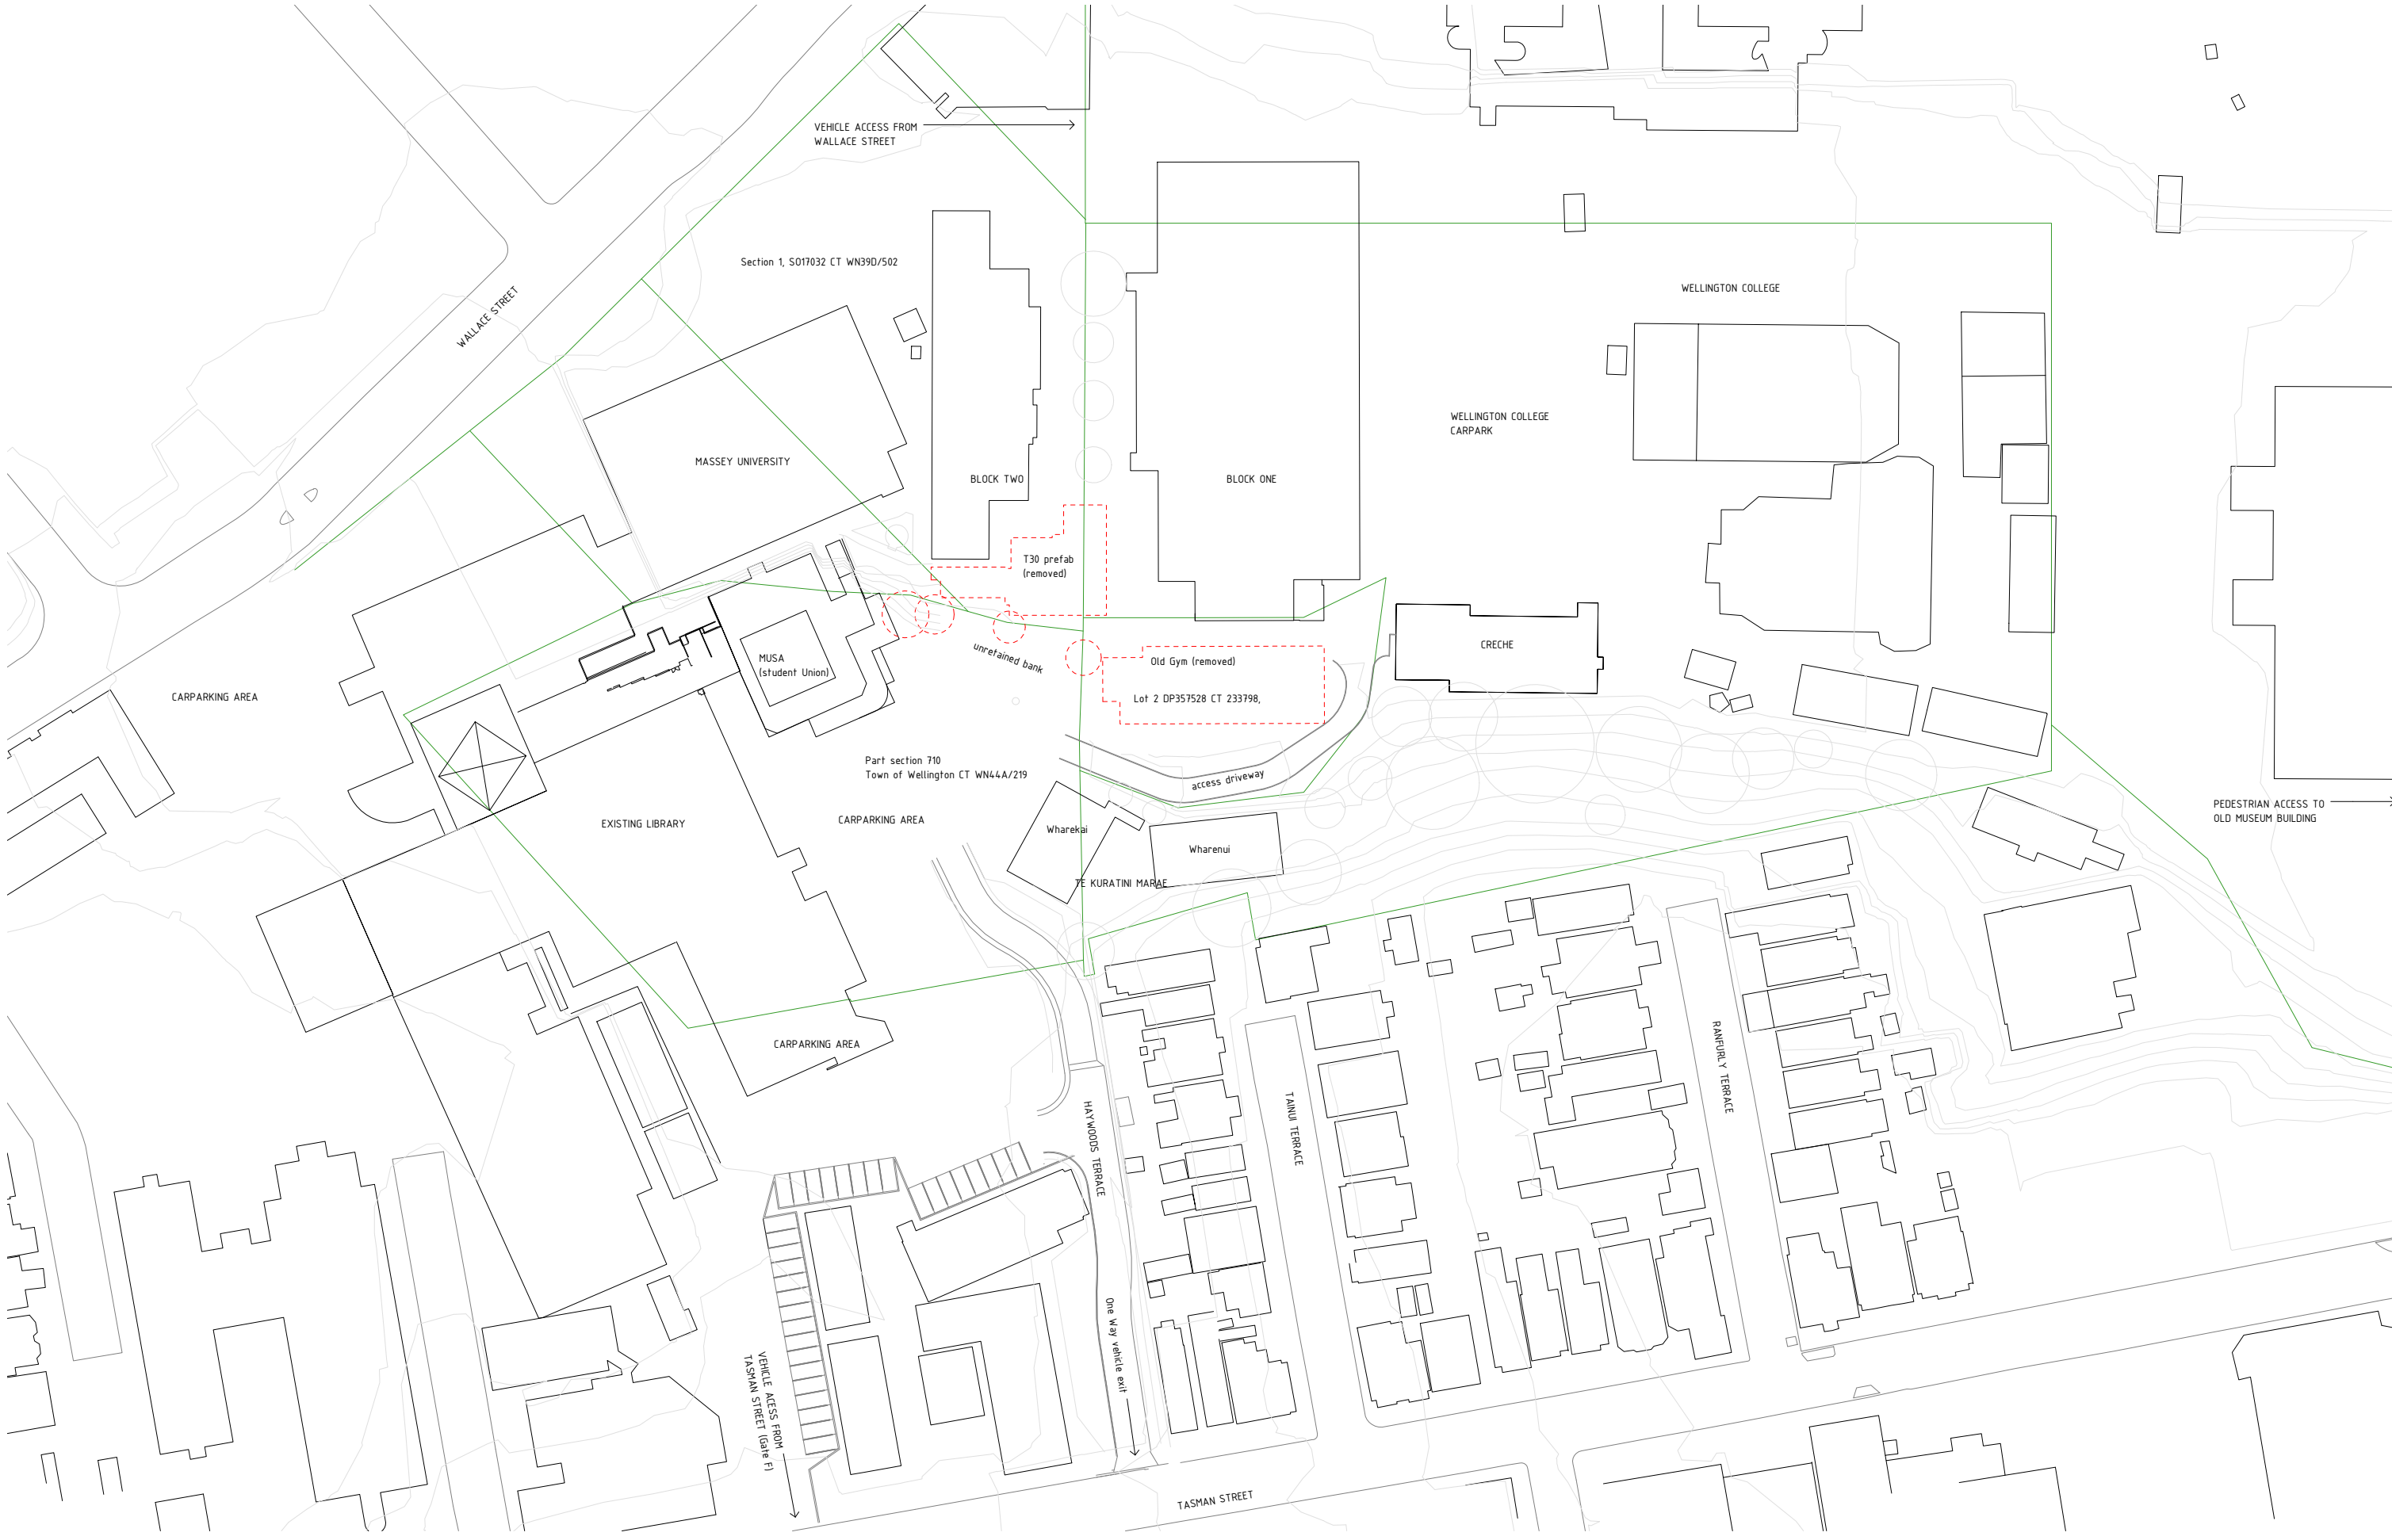

1 Existing Site
A2.00 1 : 500

STRUCTURAL ENGINEER:
NAME : Dunning Thornton Consultants Ltd
PH : (04) 385 0019
FAX : (04) 385 0312
PO BOX 27 -153, Wellington
EMAIL : drcwgn@dunningthornton.co.nz

SERVICES ENGINEER:
NAME : Telco Asset Management Ltd
PH : (04) 803 2137
FAX : (04) 803 2125
PO BOX 1131, Wellington
EMAIL : info@telco-nz.com

FIRE ENGINEER:
NAME : Holmes Fire & Saffey
PH : (04) 471 1450
FAX : (04) 471 2336
PO BOX 942 Wellington
EMAIL : info@holmesfire.com

KEY:



No.	Description	Date
A	Preliminary Design	12.02.10
B	Resource Consent	12.03.10
C	Developed Design	30.04.10
D	Facade Tender	02.06.10
E	Stage 1 Building Consent	09.08.10
F	Tender	20.08.10


65 CAMBRIDGE TERRACE
CHRISTCHURCH 8013
PO BOX 3724
CHRISTCHURCH 8140
NEW ZEALAND
TEL 64 3 377 2007
FAX 64 3 377 2009

105 AMRITSAR STREET
WELLINGTON 6055
PO BOX 3364
WELLINGTON 6140
NEW ZEALAND
TEL 64 4 499 1727
FAX 64 4 499 1960

a t h f i e l d
a r c h i t e c t s
l i m i t e d

College of Creative Arts, Massey
Wallace Street, Wellington

Existing Site Plan
1 : 500 @ A1

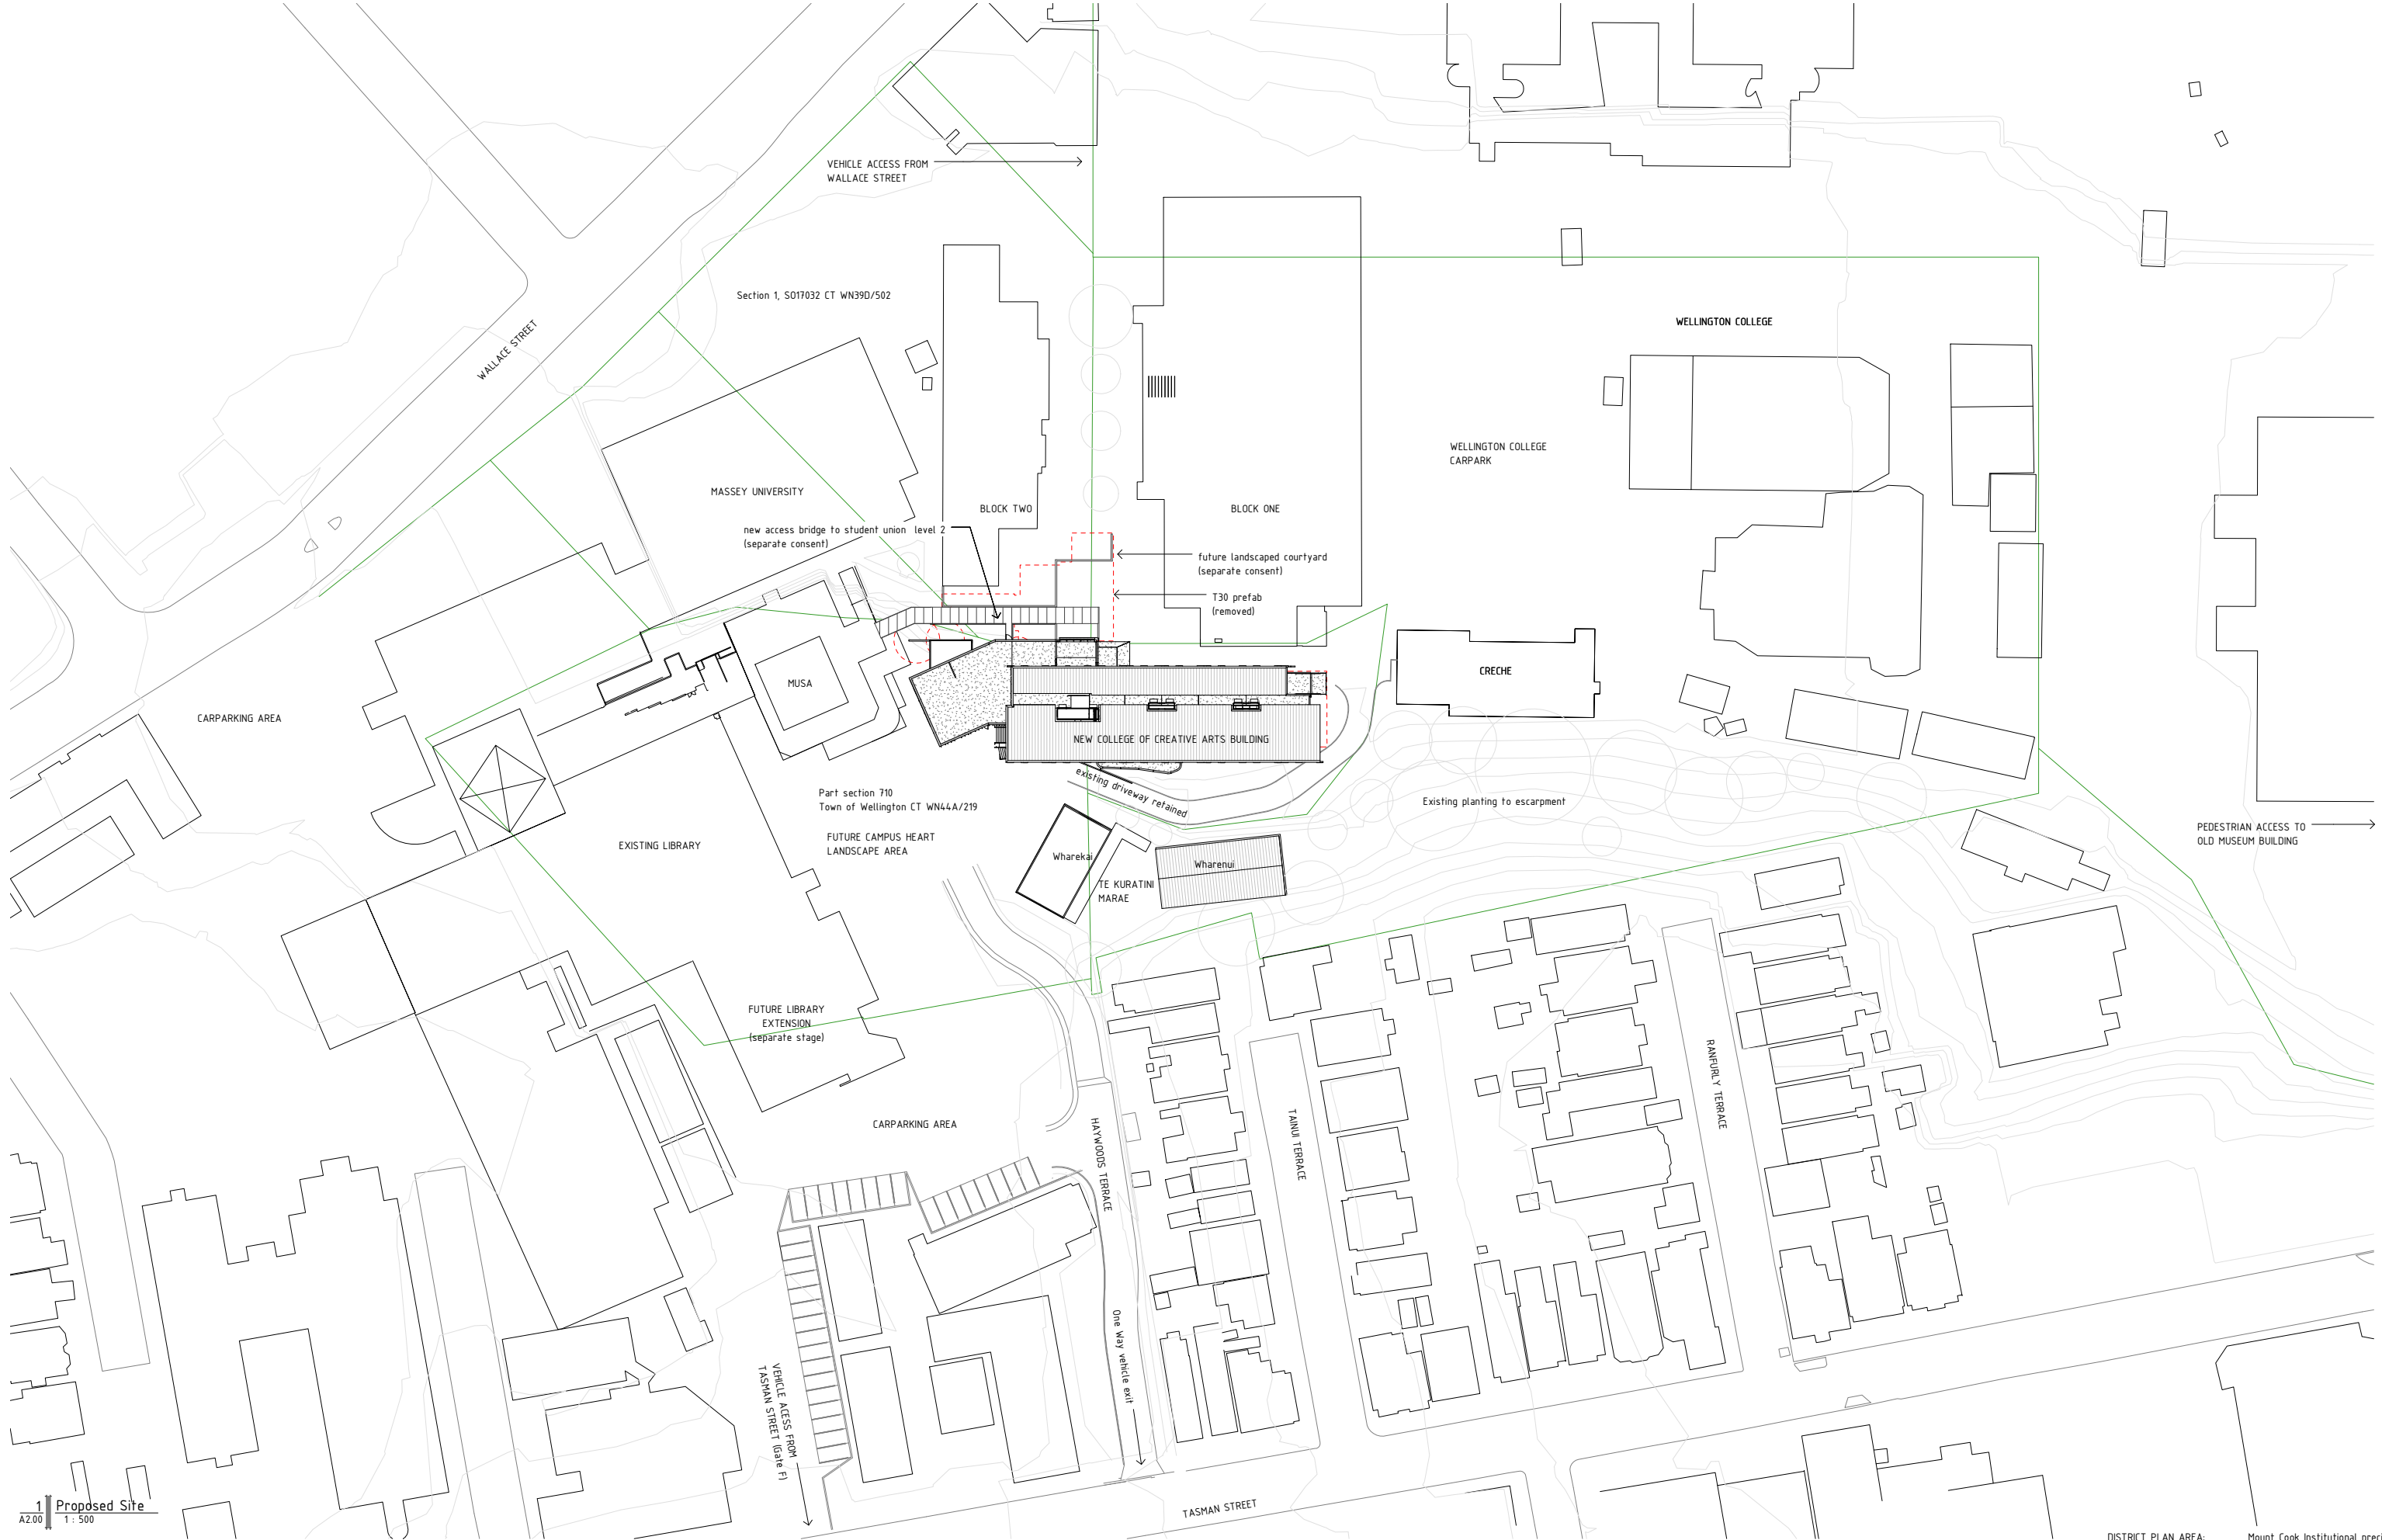

STRUCTURAL ENGINEER:
NAME : Dunning Thornton Consultants Ltd
PH : (04) 3850019
FAX : (04) 385 0312
PO BOX 27 -153, Wellington
EMAIL : drcwgt@dnunthornton.co.nz

SERVICES ENGINEER:
NAME : Telco Asset Management Ltd
PH : (04) 803 2137
FAX : (04) 803 2125
PO BOX 1131, Wellington
EMAIL : info@telco-nz.com

FIRE ENGINEER:
NAME : Holmes Fire & Saffey
PH : (04) 471 1450
FAX : (04) 471 2336
PO BOX 942 Wellington
EMAIL : info@holmesfire.com

KEY:



No.	Description	Date
A	Preliminary Design	12.02.10
B	Resource Consent	12.03.10
C	Developed Design	30.04.10
D	Facade Tender	02.06.10
E	Stage 1 Building Consent	09.08.10
F	Tender	20.08.10

65 CAMBRIDGE TERRACE
CHRISTCHURCH 8013
PO BOX 3724
CHRISTCHURCH 8140
NEW ZEALAND
TEL 64 3 377 2007
FAX 64 3 377 2009

105 AMRITSAR STREET
WELLINGTON 6055
PO BOX 3364
WELLINGTON 6140
NEW ZEALAND
TEL 64 4 499 1727
FAX 64 4 499 1960

a t h f i e l d
a r c h i t e c t s
l i m i t e d


College of Creative Arts, Massey
Wallace Street, Wellington

Proposed Site Plan
1 : 500 @ A1

09-59

A0.02-F

DISTRICT PLAN AREA: Mount Cook Institutional precinct
RESOURCE CONSENT NUMBER: SR209582

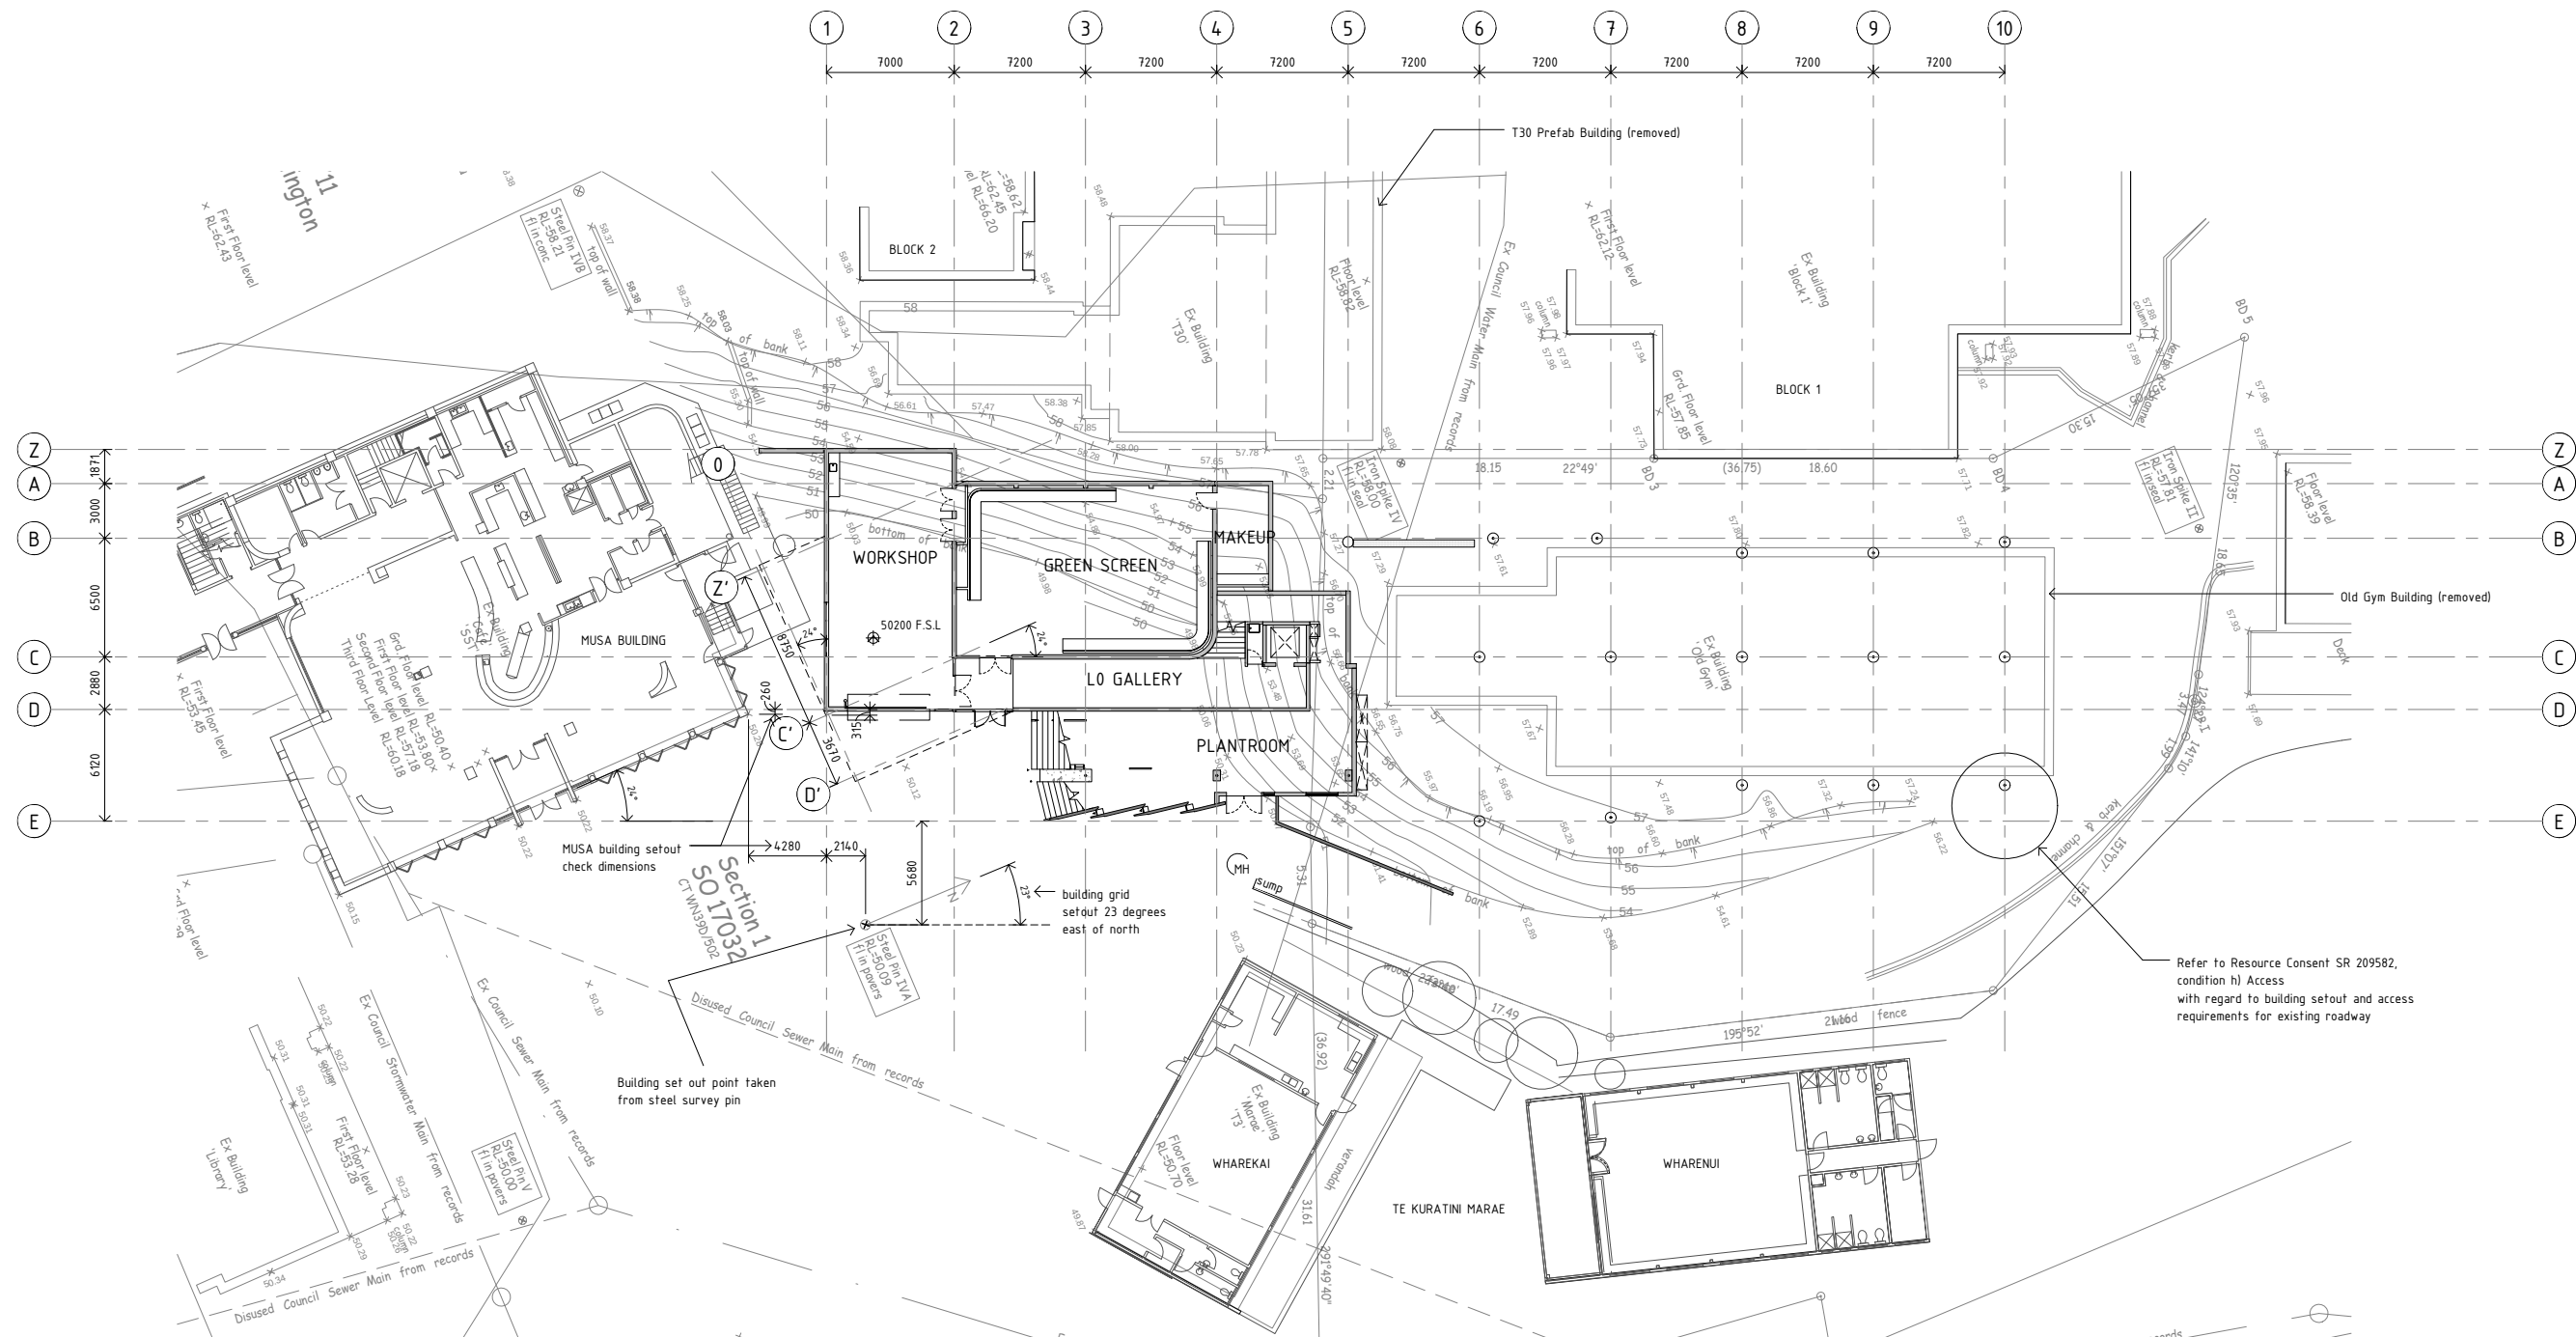

BUILDING SETOUT POINT TO BE TAKEN FROM STEEL SURVEY PIN LOCATED WITHIN LOWER CARPARK. SETOUT DIMENSIONS TO BE CROSS CHECKED WITH DIMENSIONS TAKEN FROM CORNER OF ADJACENT MUSA BUILDING - notify architect of any discrepancies prior to setout on site

1 Building Setout Plan
A2.00 1 : 200

STRUCTURAL ENGINEER:
NAME : Dunning Thornton Consultants Ltd
PH : (04) 385 0019
FAX : (04) 385 0312
PO BOX 27 -153, Wellington
EMAIL : dtcwgn@dunningthornton.co.nz

SERVICES ENGINEER:
NAME : Telco Asset Management Ltd
PH : (04) 803 2137
FAX : (04) 803 2125
PO BOX 1131, Wellington
EMAIL info@telco-nz.com

FIRE ENGINEER:
NAME : Holmes Fire & Saffey
PH : (04) 471 1450
FAX : (04) 471 2336
PO BOX 942 Wellington
EMAIL info@holmesfire.com

KEY:



No.	Description	Date
A	Stage 1 Building Consent	09.08.10
B	Tender	20.08.10

65 CAMBRIDGE TERRACE
CHRISTCHURCH 8013
PO BOX 3724
CHRISTCHURCH 8140
NEW ZEALAND
TEL 64 3 377 2007
FAX 64 3 377 2009

105 AMRITSAR STREET
WELLINGTON 6035
PO BOX 3364
WELLINGTON 6140
NEW ZEALAND
TEL 64 4 499 1727
FAX 64 4 499 1960

a t h f i e l d
a r c h i t e c t s
l i m i t e d


DISTRICT PLAN AREA: Mount Cook Institutional precinct
RESOURCE CONSENT NUMBER: SR209582

College of Creative Arts, Massey
Wallace Street, Wellington

Building Setout Plan
1 : 200 @ A1

09-59

A0.03-B

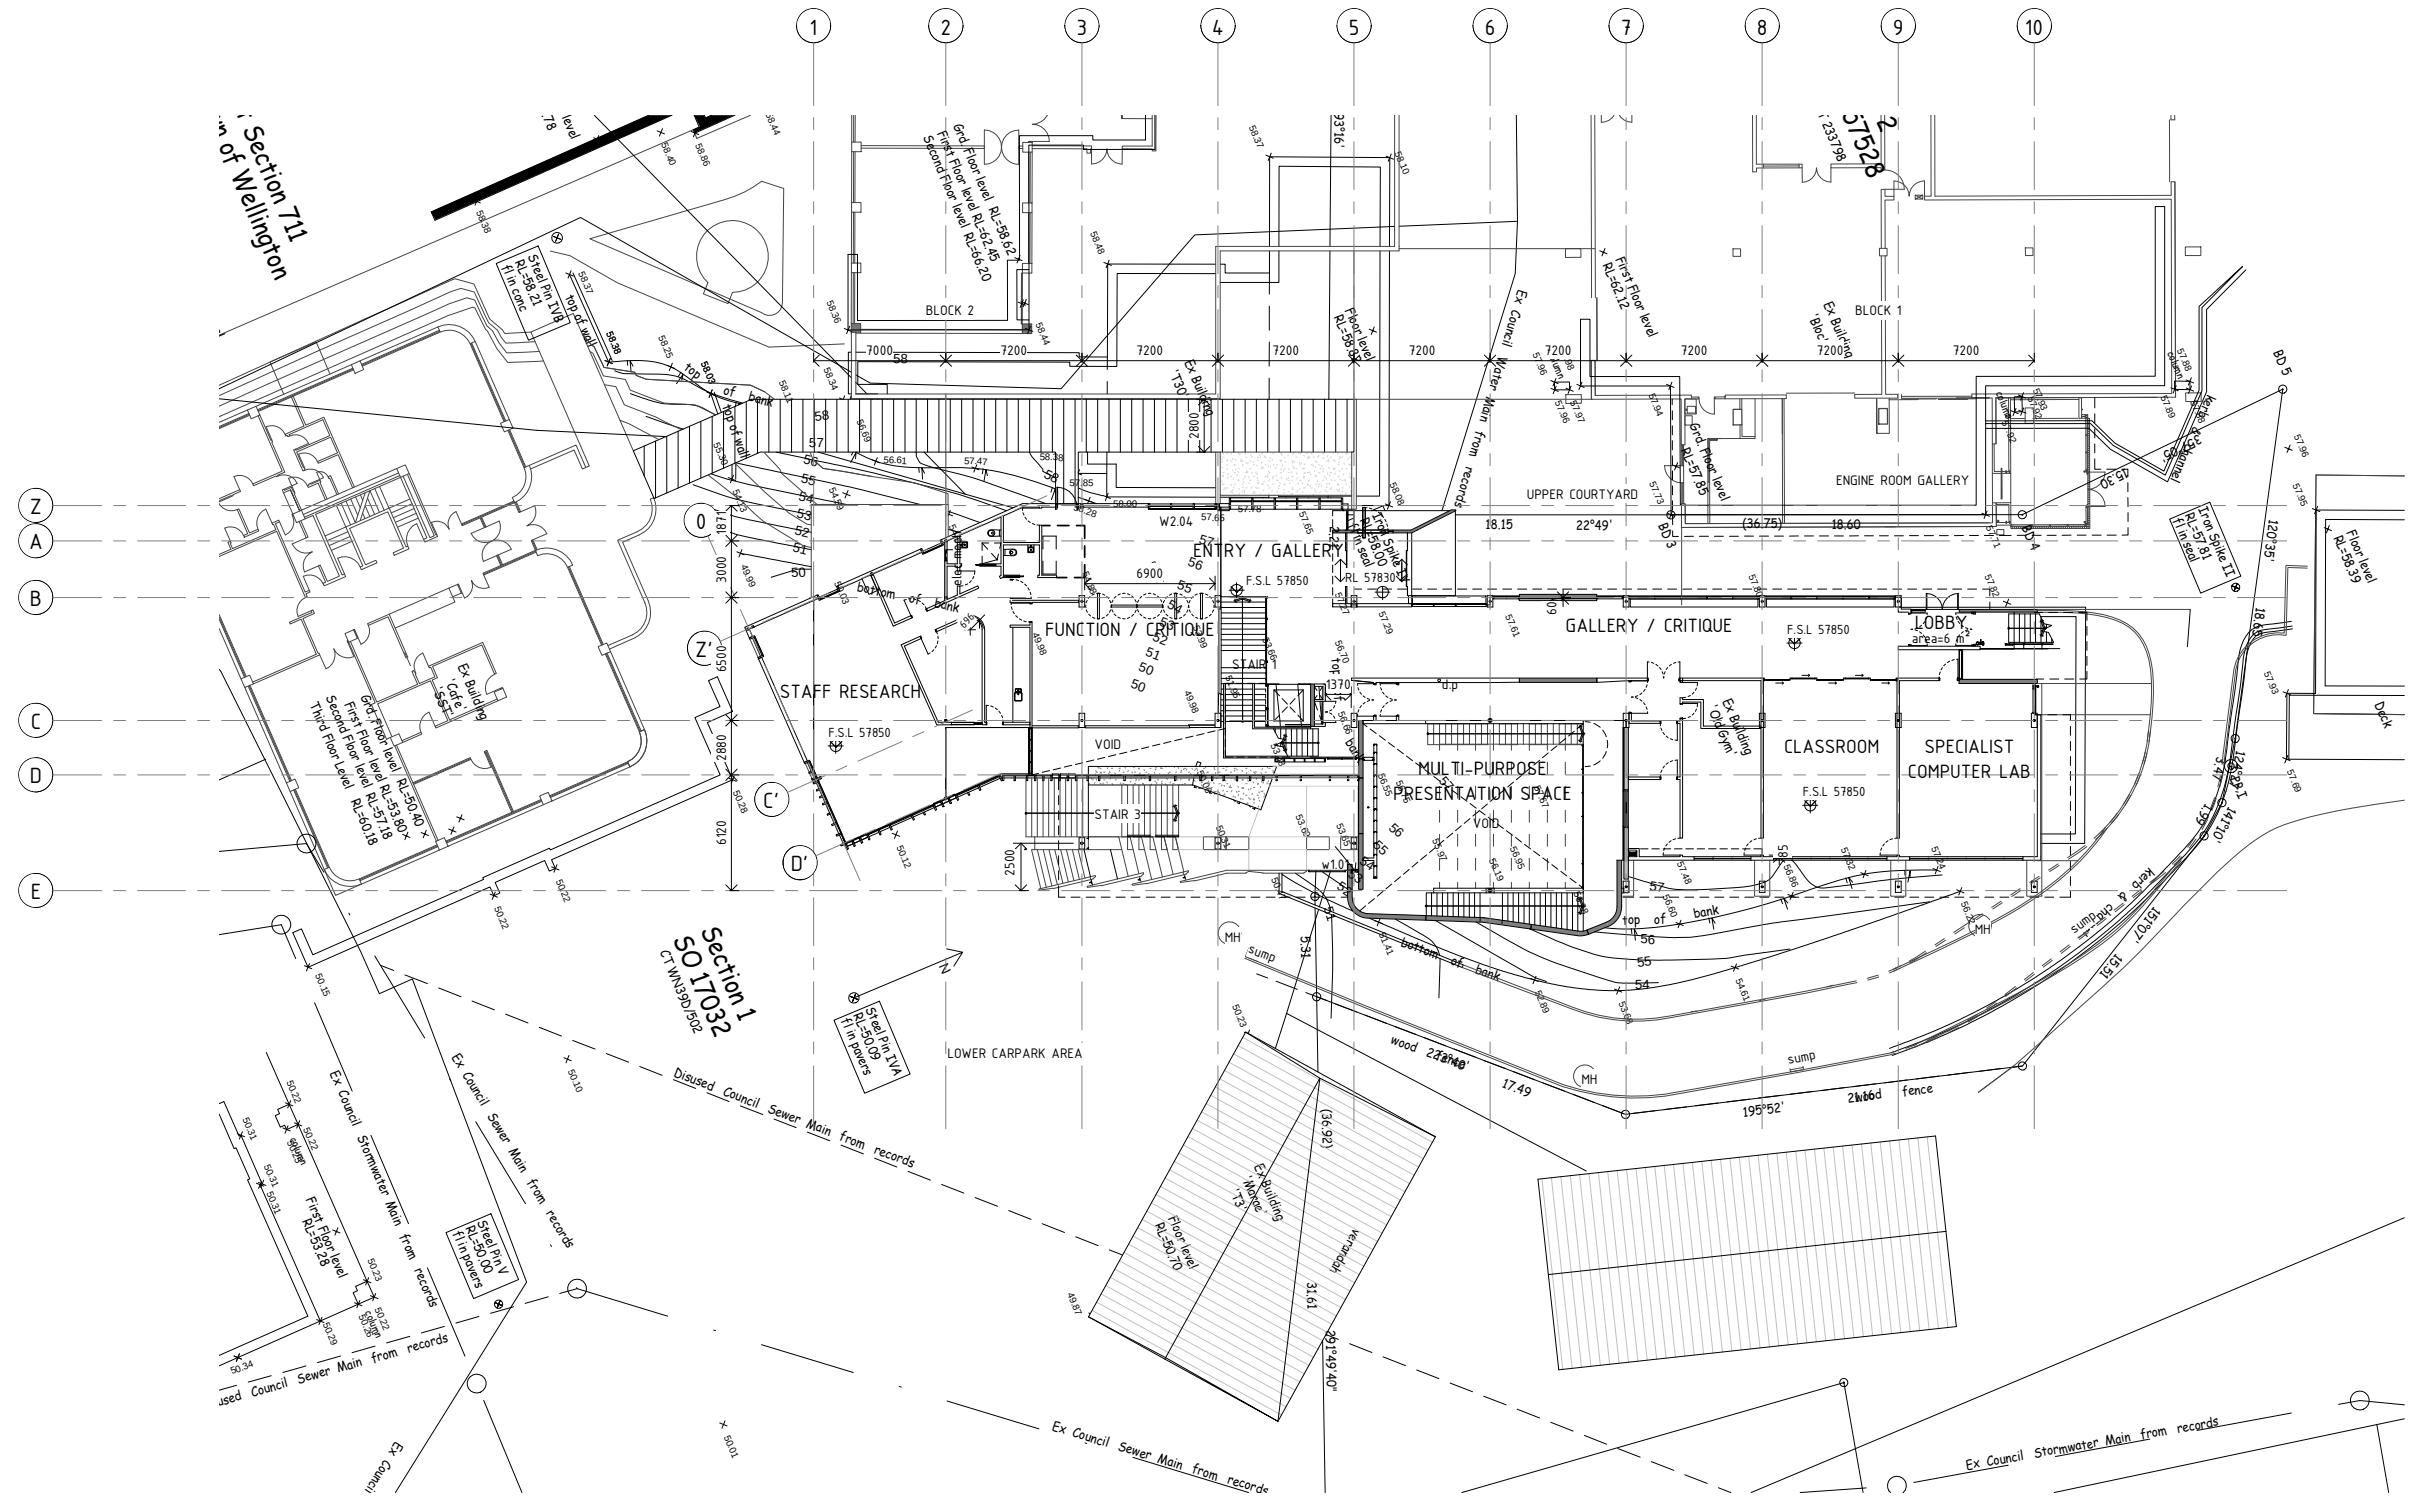

1 Level 2 Building Setout Plan
AZ.00 1 : 200

STRUCTURAL ENGINEER:
NAME : Dunning Thornton Consultants Ltd
PH : (04) 3850019
FAX : (04) 385 0312
PO BOX 27 -153, Wellington
EMAIL : drcwgn@dunningthornton.co.nz

SERVICES ENGINEER:
NAME : Telco Asset Management Ltd
PH : (04) 803 2137
FAX : (04) 803 2125
PO BOX 1131, Wellington
EMAIL : info@telco-nz.com

FIRE ENGINEER:
NAME : Holmes Fire & Saffey
PH : (04) 471 1450
FAX : (04) 471 2336
PO BOX 942 Wellington
EMAIL : info@holmesfire.com

KEY:



No.	Description	Date
A		20.08.10

65 CAMBRIDGE TERRACE
CHRISTCHURCH 8013
PO BOX 3724
CHRISTCHURCH 8140
NEW ZEALAND
TEL 64 3 377 2007
FAX 64 3 377 2009

105 AMRITSAR STREET
WELLINGTON 6035
PO BOX 3364
WELLINGTON 6140
NEW ZEALAND
TEL 64 4 499 1727
FAX 64 4 499 1960


a t h f i e l d
a r c h i t e c t s
l i m i t e d

College of Creative Arts, Massey
Wallace Street, Wellington

Level 2 Setout Plan
1 : 200 @ A1

09-59

A0.05-A

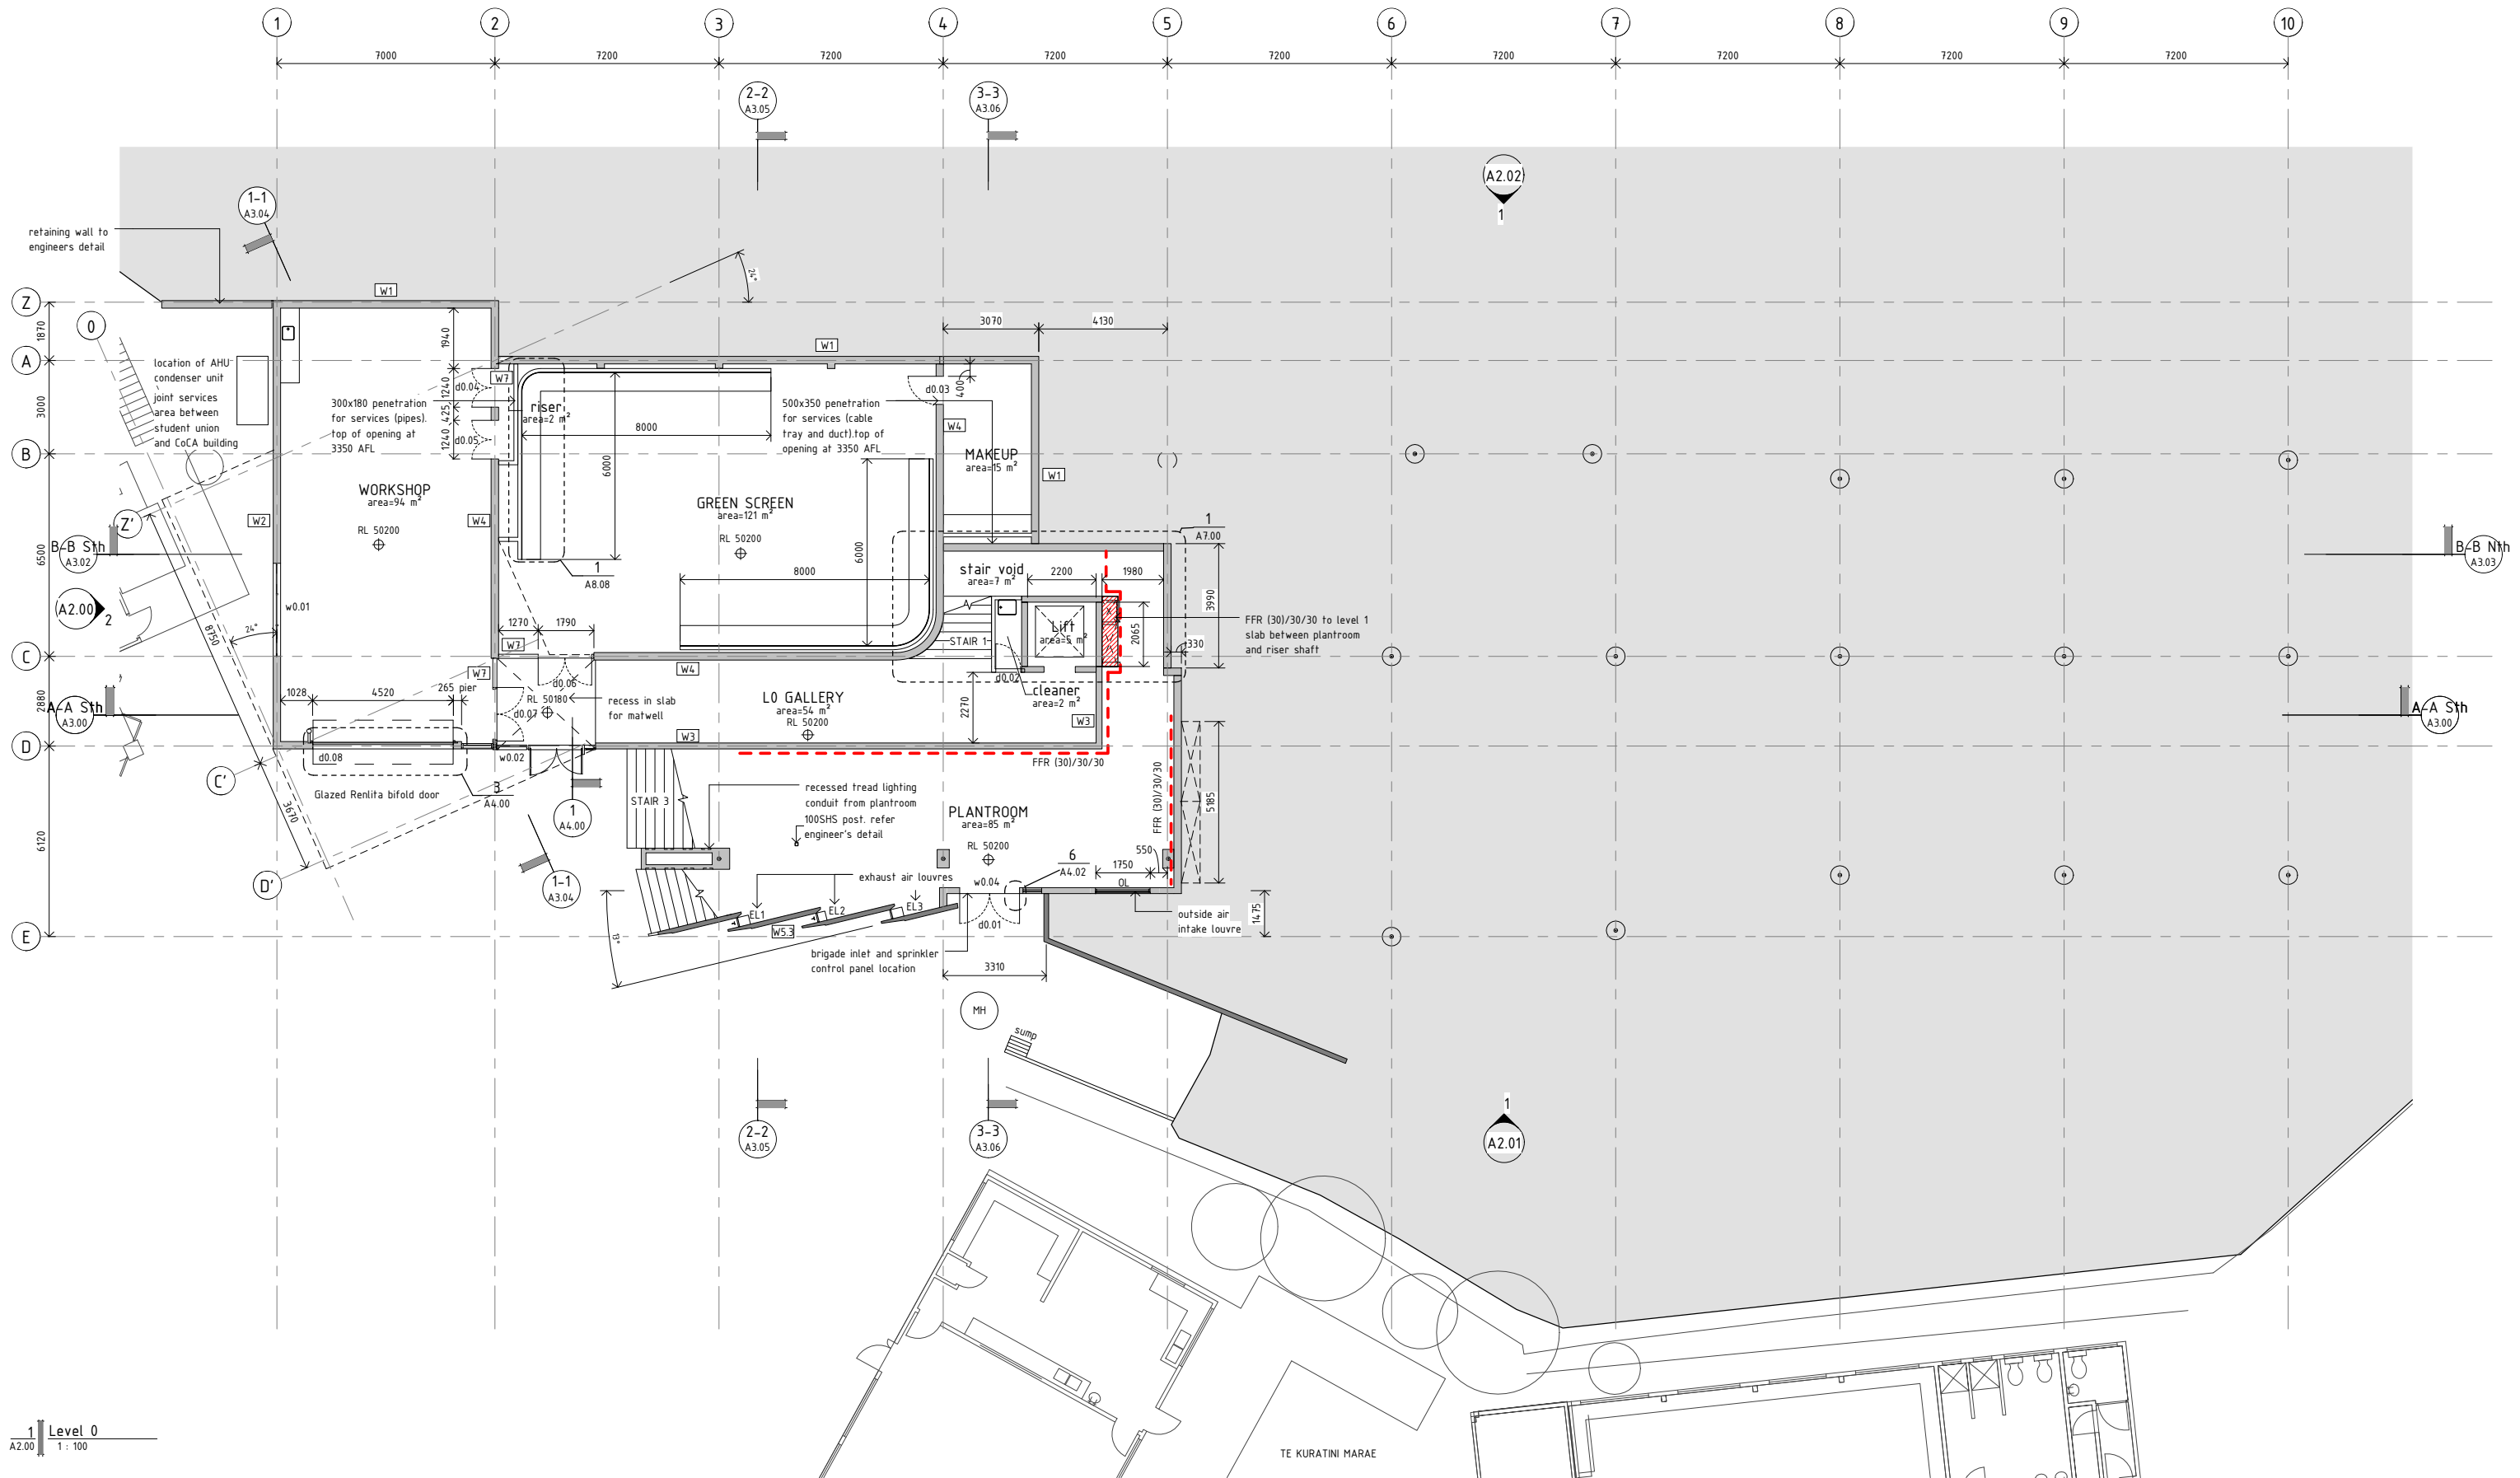

STRUCTURAL ENGINEER:
NAME : Dunning Thornton Consultants Ltd
PH : (04) 385 0019
FAX : (04) 385 0312
PO BOX 27 -153, Wellington
EMAIL : drcwgt@dnunthornton.co.nz

SERVICES ENGINEER:
NAME : Telco Asset Management Ltd
PH : (04) 803 2137
FAX : (04) 803 2125
PO BOX 1131, Wellington
EMAIL : info@telco-nz.com

FIRE ENGINEER:
NAME : Holmes Fire & Saffey
PH : (04) 471 1450
FAX : (04) 471 2336
PO BOX 942 Wellington
EMAIL : info@holmesfire.com

KEY:



No.	Description	Date
A	Preliminary Design	12.02.10
B	Resource Consent	12.03.10
C	Developed Design	30.04.10
D	Facade Tender	02.06.10
E	Information	13.07.10
F	Facade design drawing issue	28.07.10
G	Tender	20.08.10

65 CAMBRIDGE TERRACE
CHRISTCHURCH 8013
PO BOX 3724
CHRISTCHURCH 8140
NEW ZEALAND
TEL 64 3 377 2007
FAX 64 3 377 2009

105 AMRITSAR STREET
WELLINGTON 6055
PO BOX 3364
WELLINGTON 6140
NEW ZEALAND
TEL 64 4 499 1727
FAX 64 4 499 1960


a t h f i e l d
a r c h i t e c t s
l i m i t e d


College of Creative Arts, Massey
Wallace Street, Wellington


Ground Floor Plan
1 : 100 @ A1

09-59

A100-G

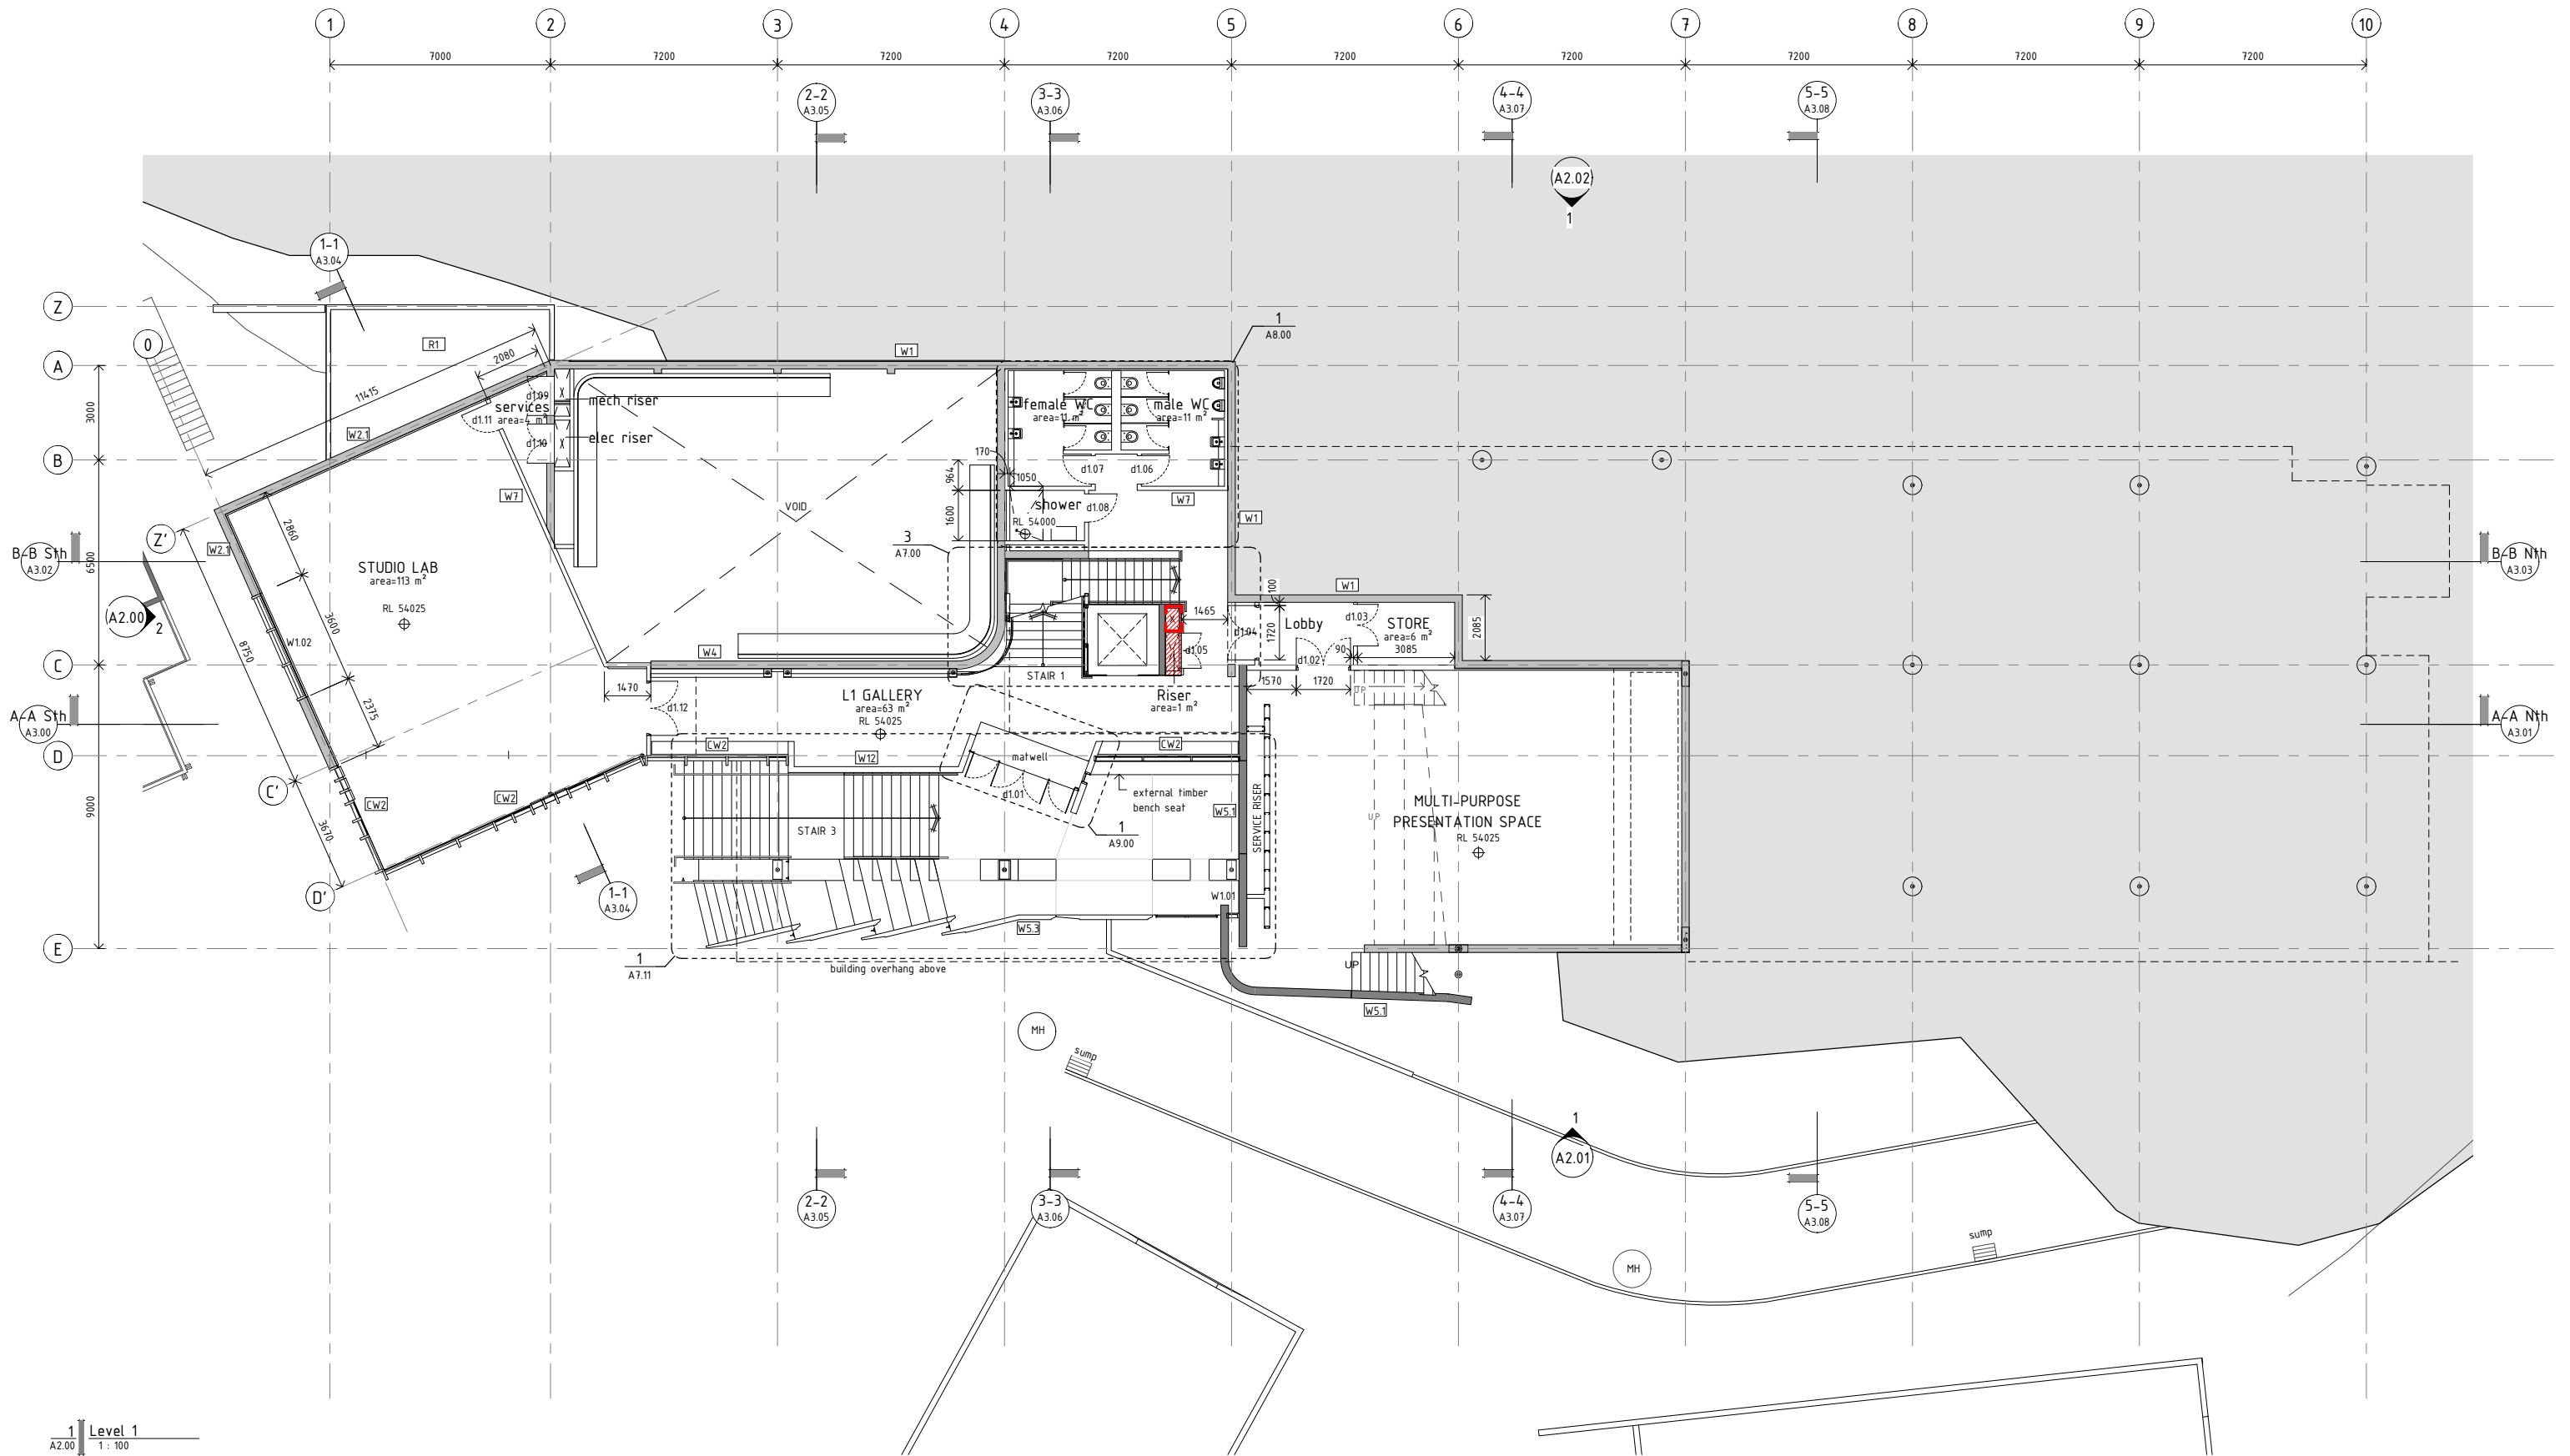

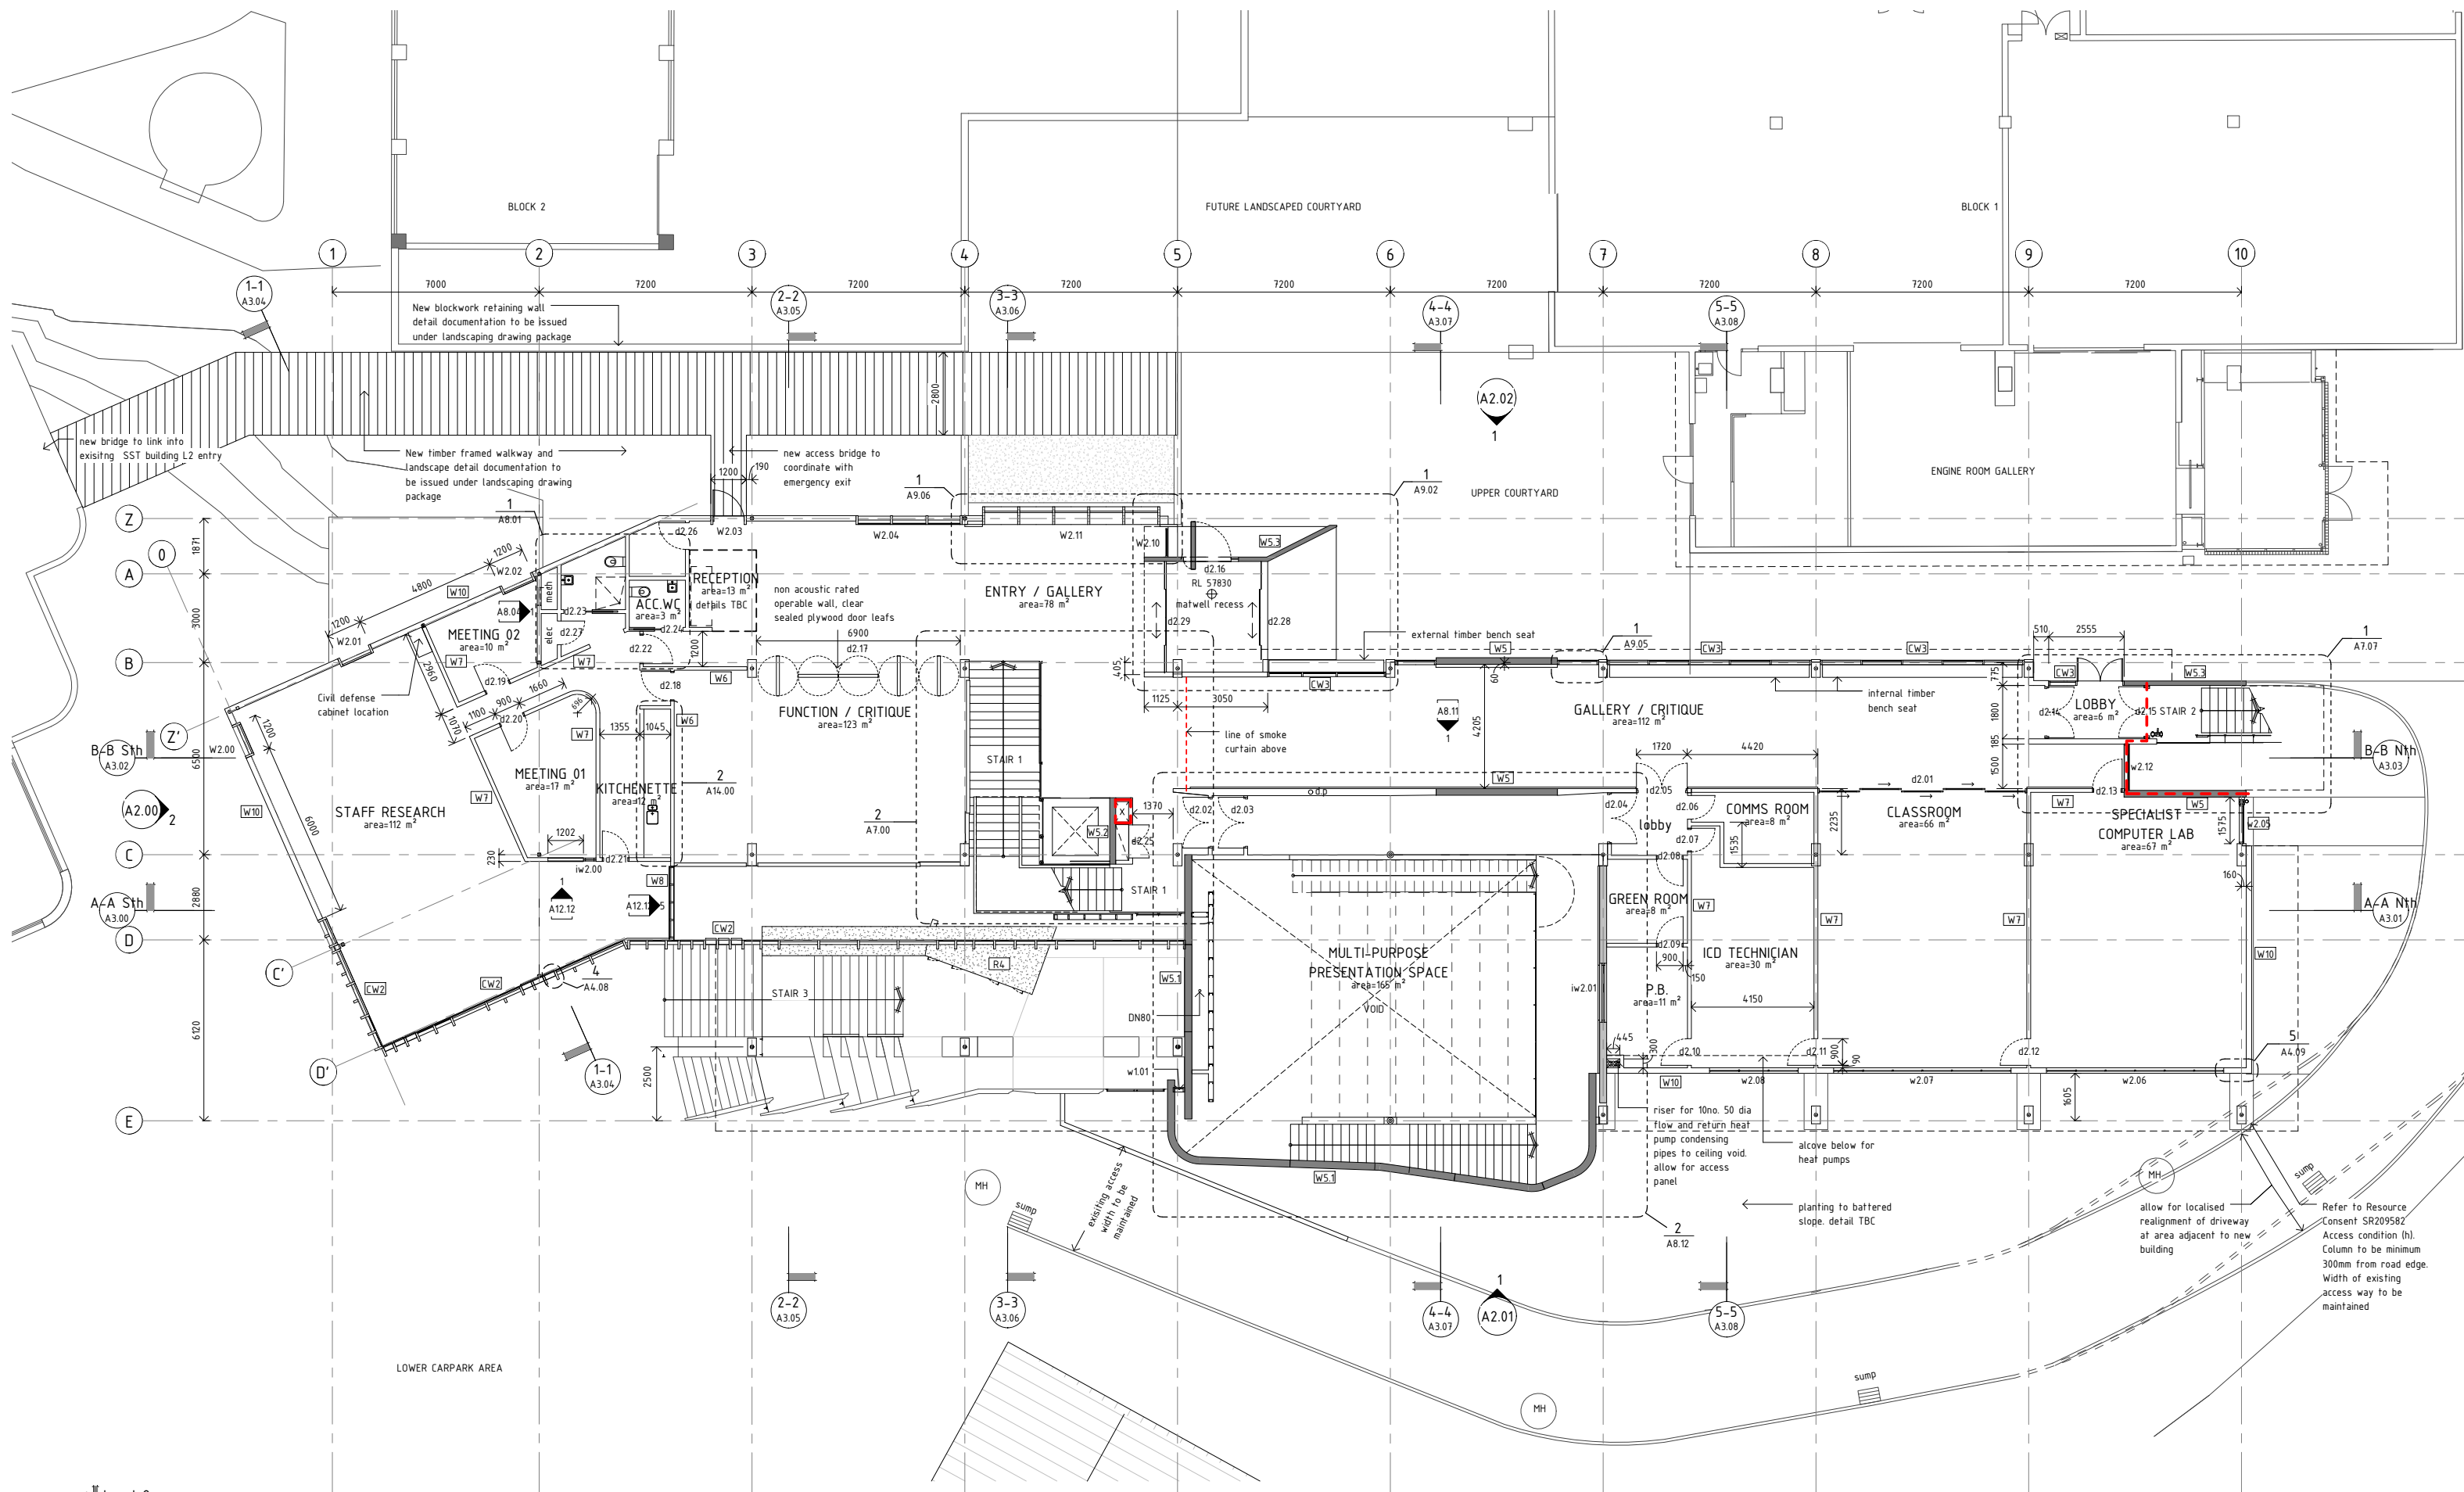

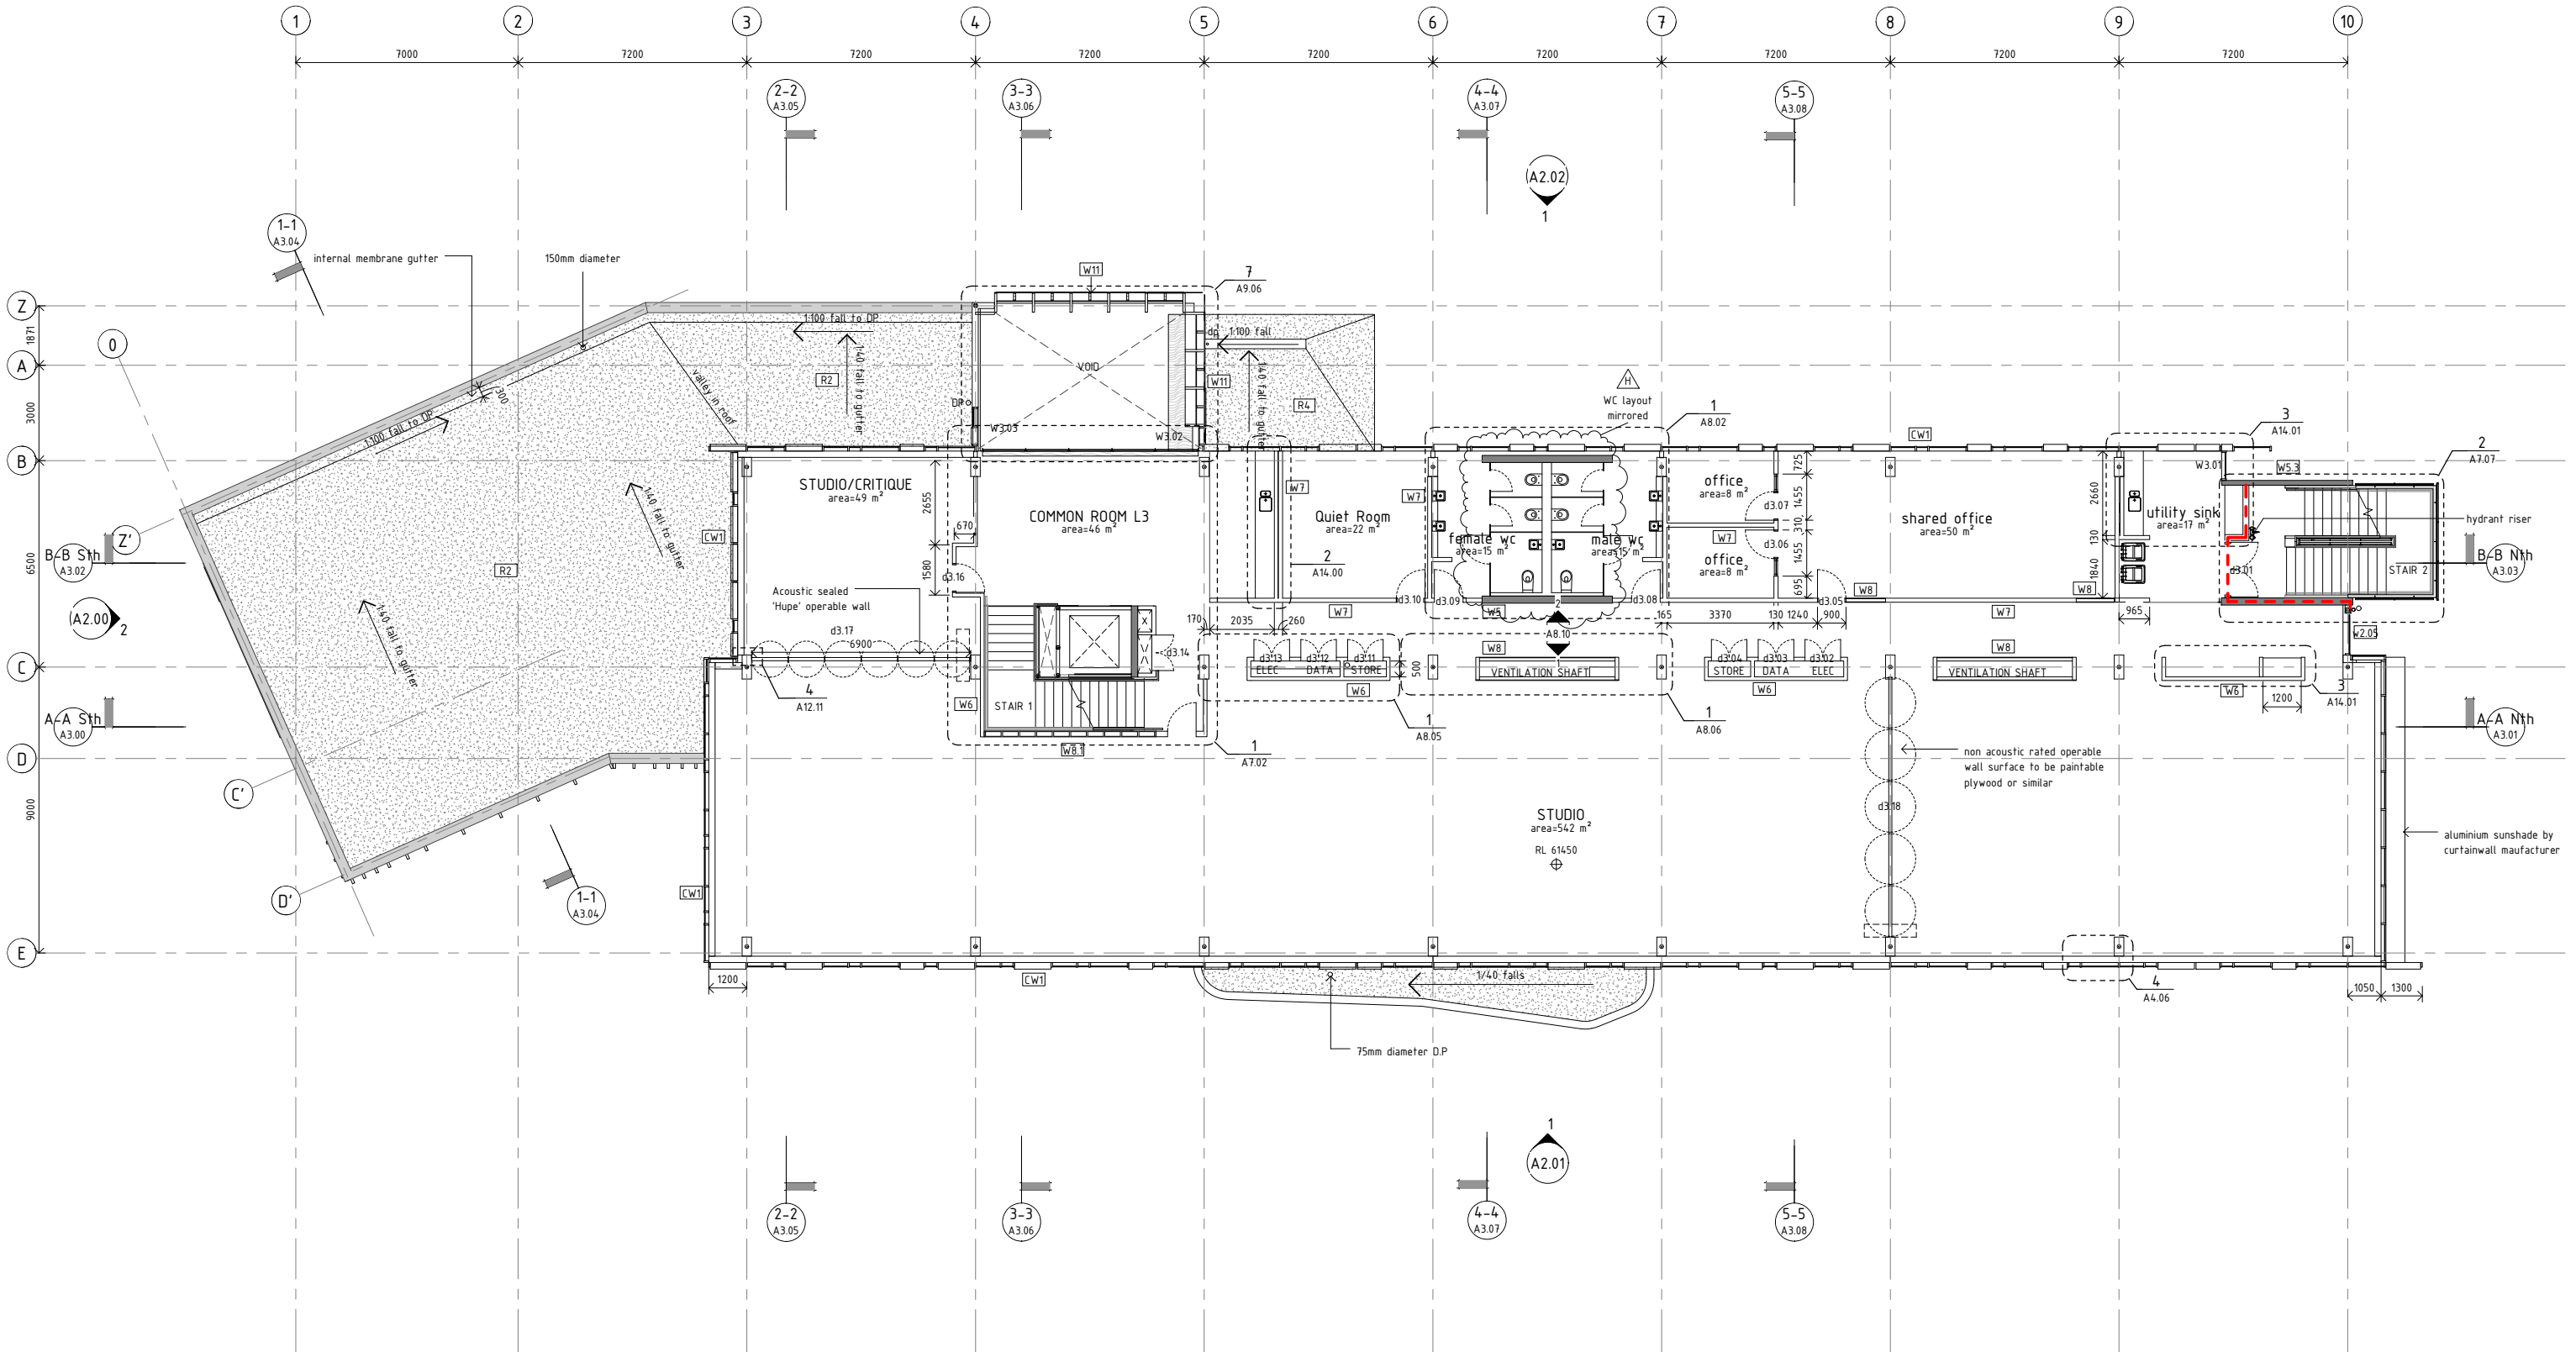

1 Level 3
A2.00 1: 100

STRUCTURAL ENGINEER:
NAME : Dunning Thornton Consultants Ltd
PH : (04) 3850019
FAX : (04) 385 0312
PO BOX 27 -153, Wellington
EMAIL : drcwgn@dunningthornton.co.nz

SERVICES ENGINEER:
NAME : Telco Asset Management Ltd
PH : (04) 803 2137
FAX : (04) 803 2125
PO BOX 1131, Wellington
EMAIL : info@telco-nz.com

FIRE ENGINEER:
NAME : Holmes Fire & Saffey
PH : (04) 471 1450
FAX : (04) 471 2336
PO BOX 942 Wellington
EMAIL : info@holmesfire.com

KEY:



No.	Description	Date
B	Resource Consent	12.03.10
C	Developed Design	30.04.10
D	Information	02.06.10
E	Information	13.07.10
F	Facade design drawing issue	28.07.10
G	Tender	20.08.10
H	Building consent revisions	27.08.10

65 CAMBRIDGE TERRACE
CHRISTCHURCH 8013
PO BOX 3724
CHRISTCHURCH 8140
NEW ZEALAND
TEL 64 3 377 2007
FAX 64 3 377 2009

105 AMRITSAR STREET
WELLINGTON 6055
PO BOX 3364
WELLINGTON 6140
NEW ZEALAND
TEL 64 4 499 1727
FAX 64 4 499 1960


a t h f i e l d
a r c h i t e c t s
l i m i t e d

College of Creative Arts, Massey
Wallace Street, Wellington


Level 3 Plan
1: 100 @ A1

09-59

A103-H

 

A1.04-H

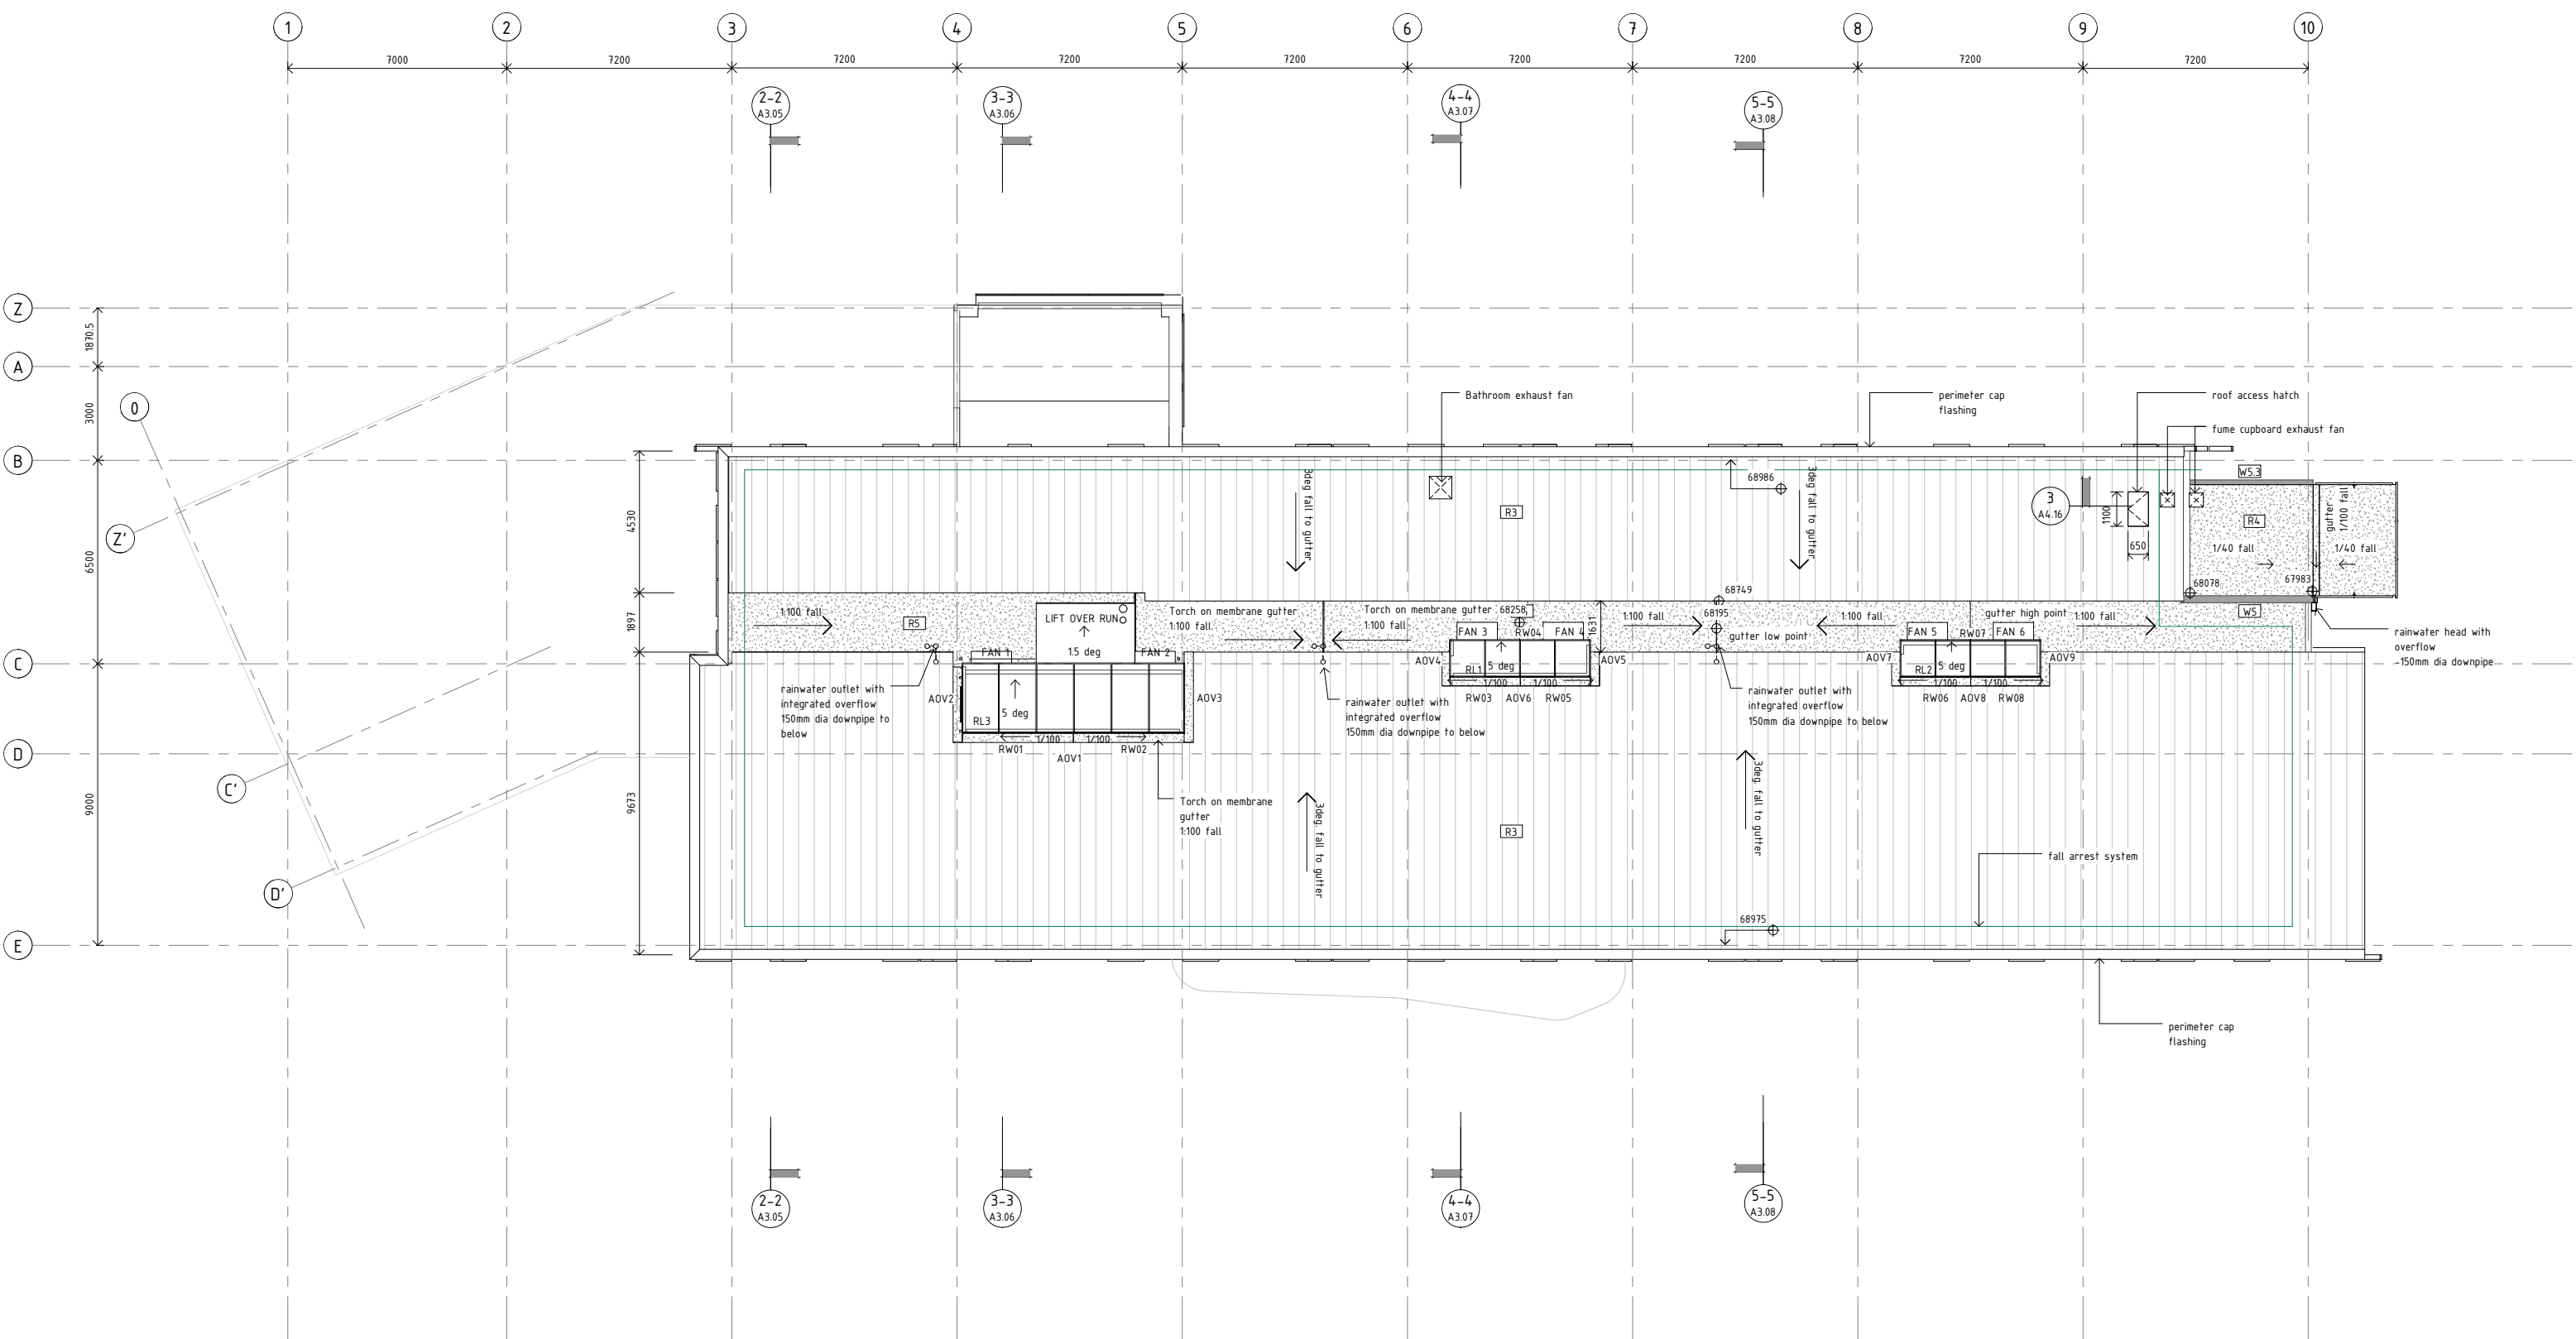

1 Roof
A2.00 1:100

STRUCTURAL ENGINEER: NAME : Dunning Thornton Consultants Ltd PH : (04) 3850019 FAX : (04) 385 0312 PO BOX 27 -153, Wellington EMAIL : dtcwgtn@dunningthornton.co.nz	SERVICES ENGINEER: NAME : Telco Asset Management Ltd PH : (04) 803 2137 FAX : (04) 803 2125 PO BOX 1131, Wellington EMAIL info@telco-nz.com	FIRE ENGINEER: NAME : Holmes Fire & Saffey PH : (04) 471 1450 FAX : (04) 471 2336 PO BOX 942 Wellington EMAIL info@holmesfire.com
--	--	--

KEY:



No.	Description	Date
A	Preliminary Design	12.02.10
B	Resource Consent	12.03.10
C	Developed Design	30.04.10
D	'Facade Tender' Information	02.06.10
E		13.07.10
F	Facade design drawing issue	28.07.10
G	Tender	20.08.10

65 CAMBRIDGE TERRACE
CHRISTCHURCH 8013
PO BOX 3724
CHRISTCHURCH 8140
NEW ZEALAND
TEL 64 3 377 2007
FAX 64 3 377 2009

105 AMRITSAR STREET
WELLINGTON 6035
PO BOX 3364
WELLINGTON 6140
NEW ZEALAND
TEL 64 4 499 1727
FAX 64 4 499 1960



a t h f i e l d
a r c h i t e c t s
l i m i t e d

College of Creative Arts, Massey
Wallace Street, Wellington

Roof Plan
1:100 @ A1

09-59

A1.05-G

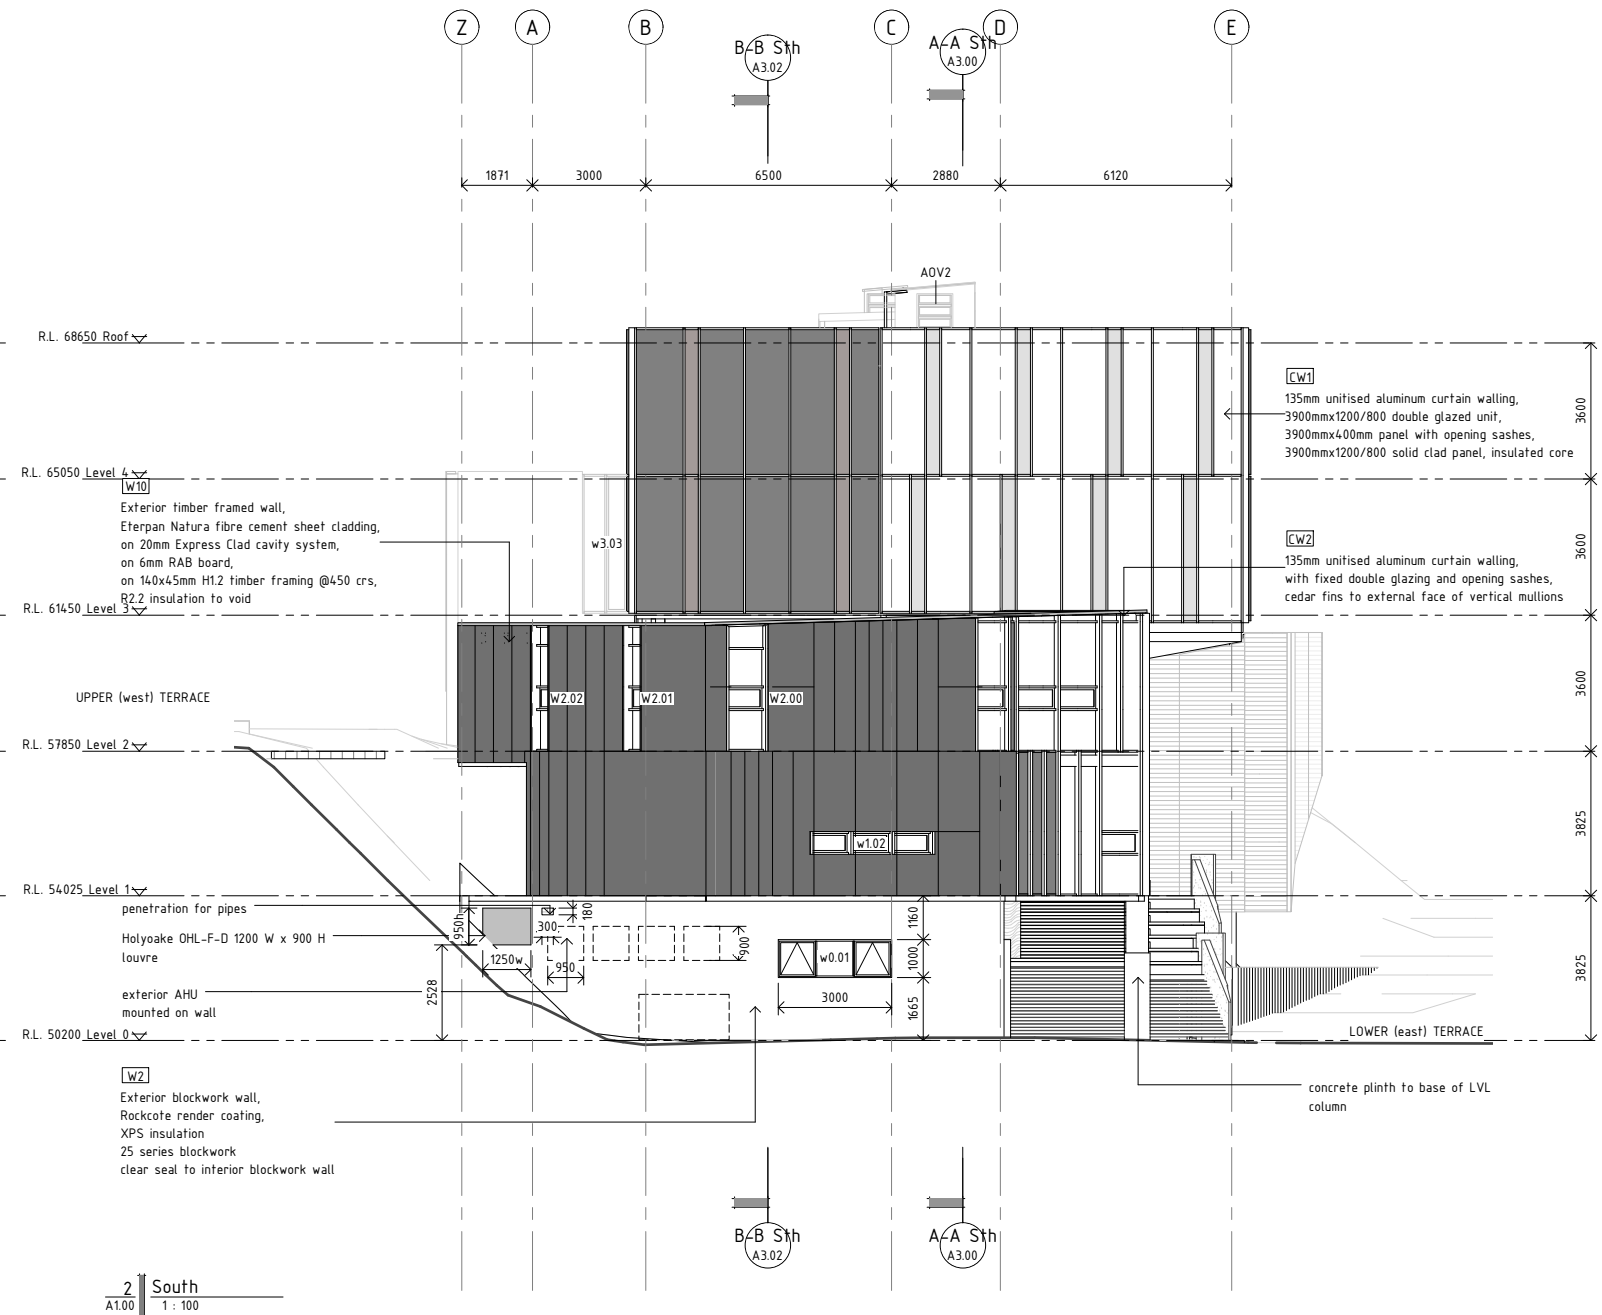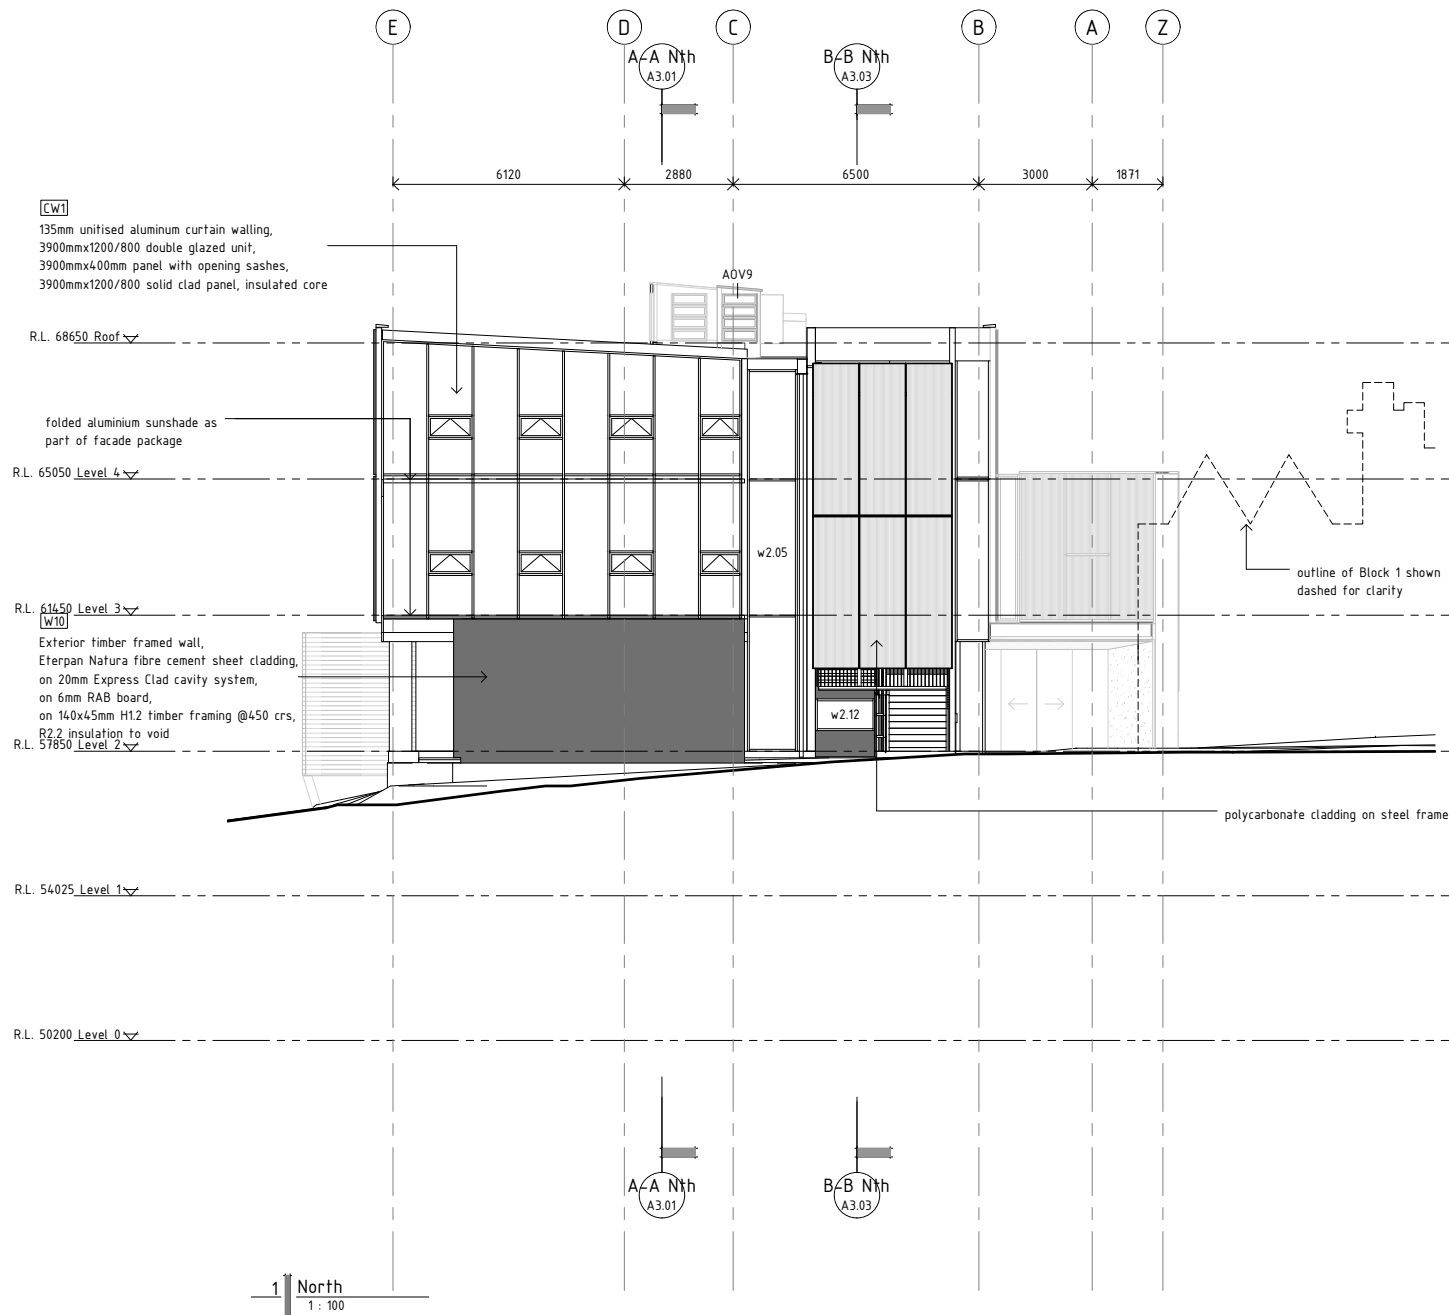

STRUCTURAL ENGINEER:
NAME : Dunning Thornton Consultants Ltd
PH : (04) 3850019
FAX : (04) 385 0312
PO BOX 27 -153, Wellington
EMAIL : drcwgt@dnunthornton.co.nz

SERVICES ENGINEER:
NAME : Telco Asset Management Ltd
PH : (04) 803 2137
FAX : (04) 803 2125
PO BOX 1131, Wellington
EMAIL : info@telco-nz.com

FIRE ENGINEER:
NAME : Holmes Fire & Saffey
PH : (04) 471 1450
FAX : (04) 471 2336
PO BOX 942 Wellington
EMAIL : info@holmesfire.com

KEY:



No.	Description	Date
A	Preliminary Design	12.02.10
B	Resource Consent	12.03.10
C	Developed Design	30.04.10
D	Facade Tender	02.06.10
E	Facade design drawing issue	28.07.10
F	Tender	20.08.10

65 CAMBRIDGE TERRACE
CHRISTCHURCH 8013
PO BOX 3724
CHRISTCHURCH 8140
NEW ZEALAND
TEL 64 3 377 2007
FAX 64 3 377 2009

105 AMRITSAR STREET
WELLINGTON 6035
PO BOX 3364
WELLINGTON 6140
NEW ZEALAND
TEL 64 4 499 1727
FAX 64 4 499 1960


a t h f i e l d
a r c h i t e c t s
l i m i t e d


College of Creative Arts, Massey
Wallace Street, Wellington

North and South Elevation
1 : 100 @ A1

09-59

A2.00-F

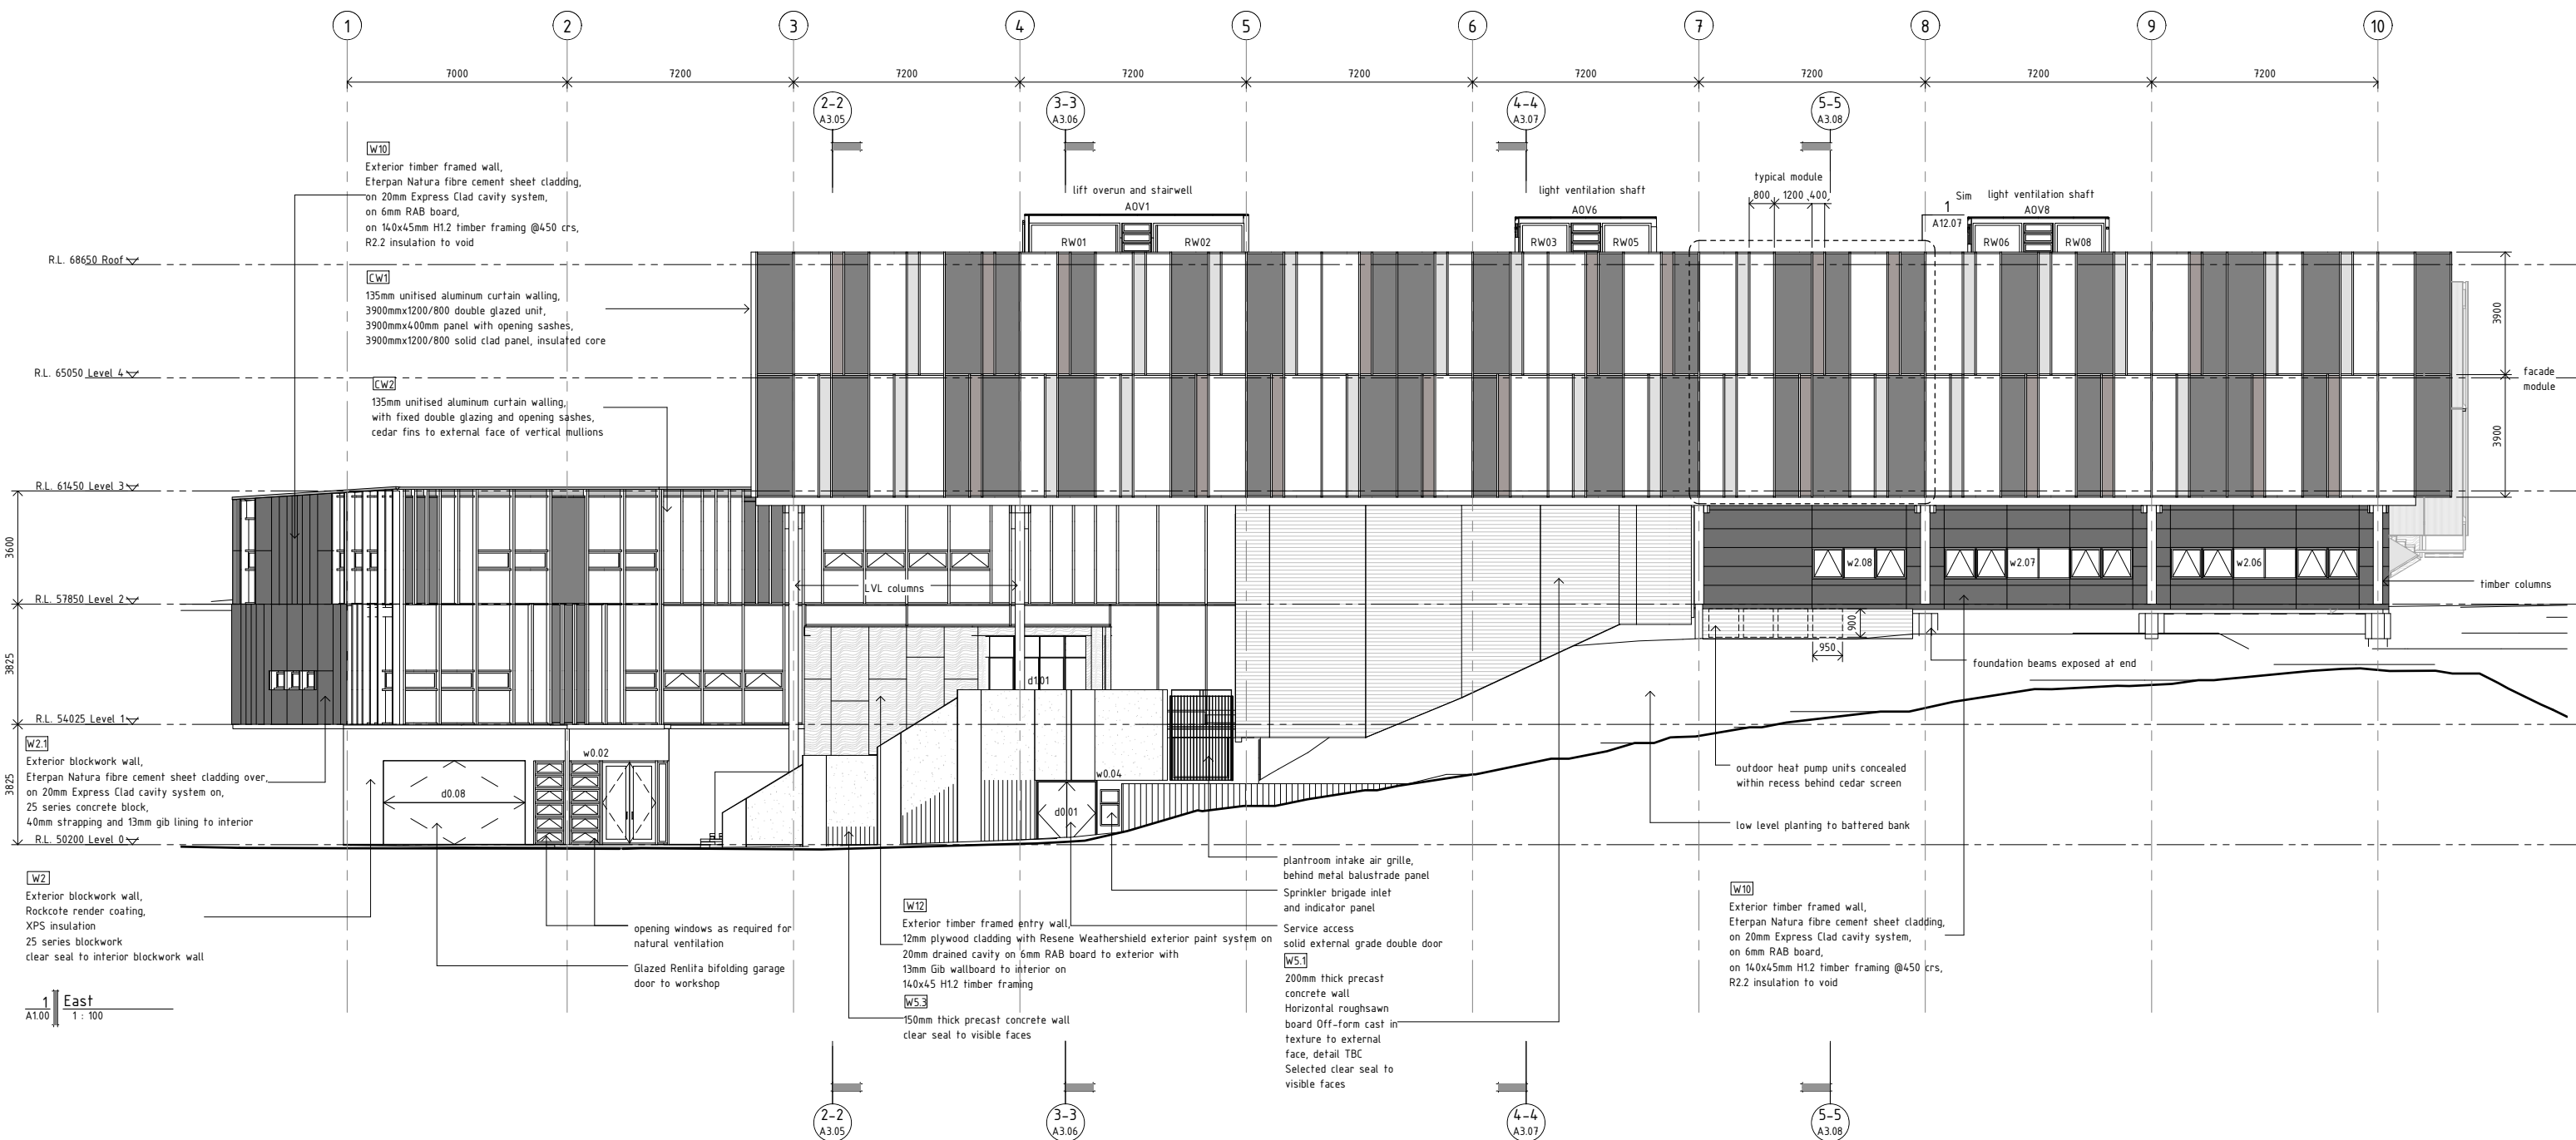

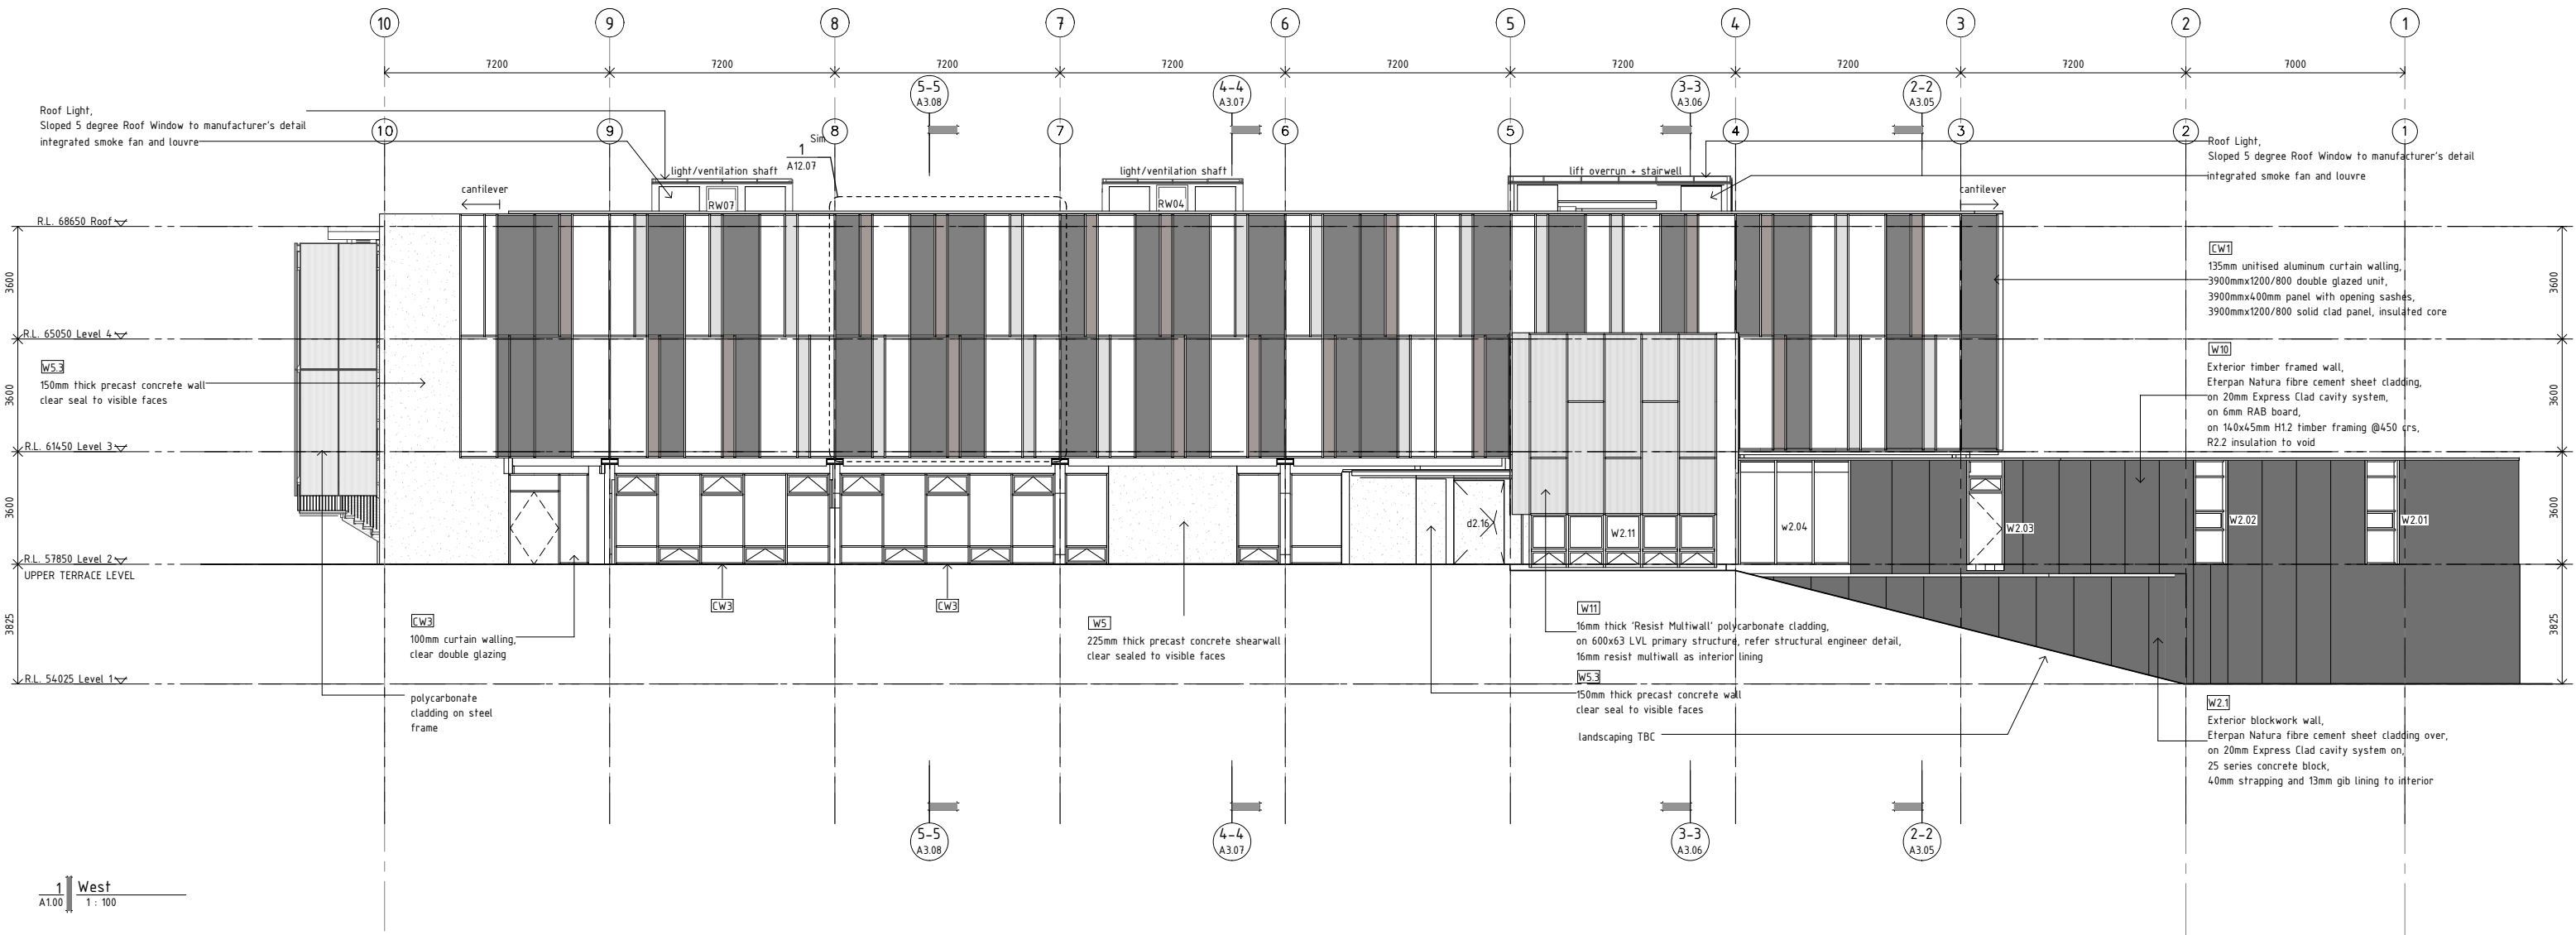

STRUCTURAL ENGINEER:
NAME : Dunning Thornton Consultants Ltd
PH : (04) 3850019
FAX : (04) 385 0312
PO BOX 27 -153, Wellington
EMAIL : dtcwgtn@dunningthornton.co.nz

SERVICES ENGINEER:
NAME : Telco Asset Management Ltd
PH : (04) 803 2137
FAX : (04) 803 2125
PO BOX 1131, Wellington
EMAIL : info@telco-nz.com

FIRE ENGINEER:
NAME : Holmes Fire & Saffey
PH : (04) 471 1450
FAX : (04) 471 2336
PO BOX 942 Wellington
EMAIL : info@holmesfire.com

KEY:



No.	Description	Date
A	Preliminary Design	12.02.10
B	Resource Consent	12.03.10
C	Developed Design	30.04.10
D	Facade Tender	02.06.10
E	Facade design drawing Issue	28.07.10
F	Tender	20.08.10


65 CAMBRIDGE TERRACE
CHRISTCHURCH 8013
PO BOX 3724
CHRISTCHURCH 8140
NEW ZEALAND
TEL 64 3 377 2007
FAX 64 3 377 2009


105 AMRITSAR STREET
WELLINGTON 6035
PO BOX 3364
WELLINGTON 6140
NEW ZEALAND
TEL 64 4 499 1727
FAX 64 4 499 1960


a t h f i e l d
a r c h i t e c t s
l i m i t e d

College of Creative Arts, Massey
Wallace Street, Wellington

West Elevation
1 : 100 @ A1

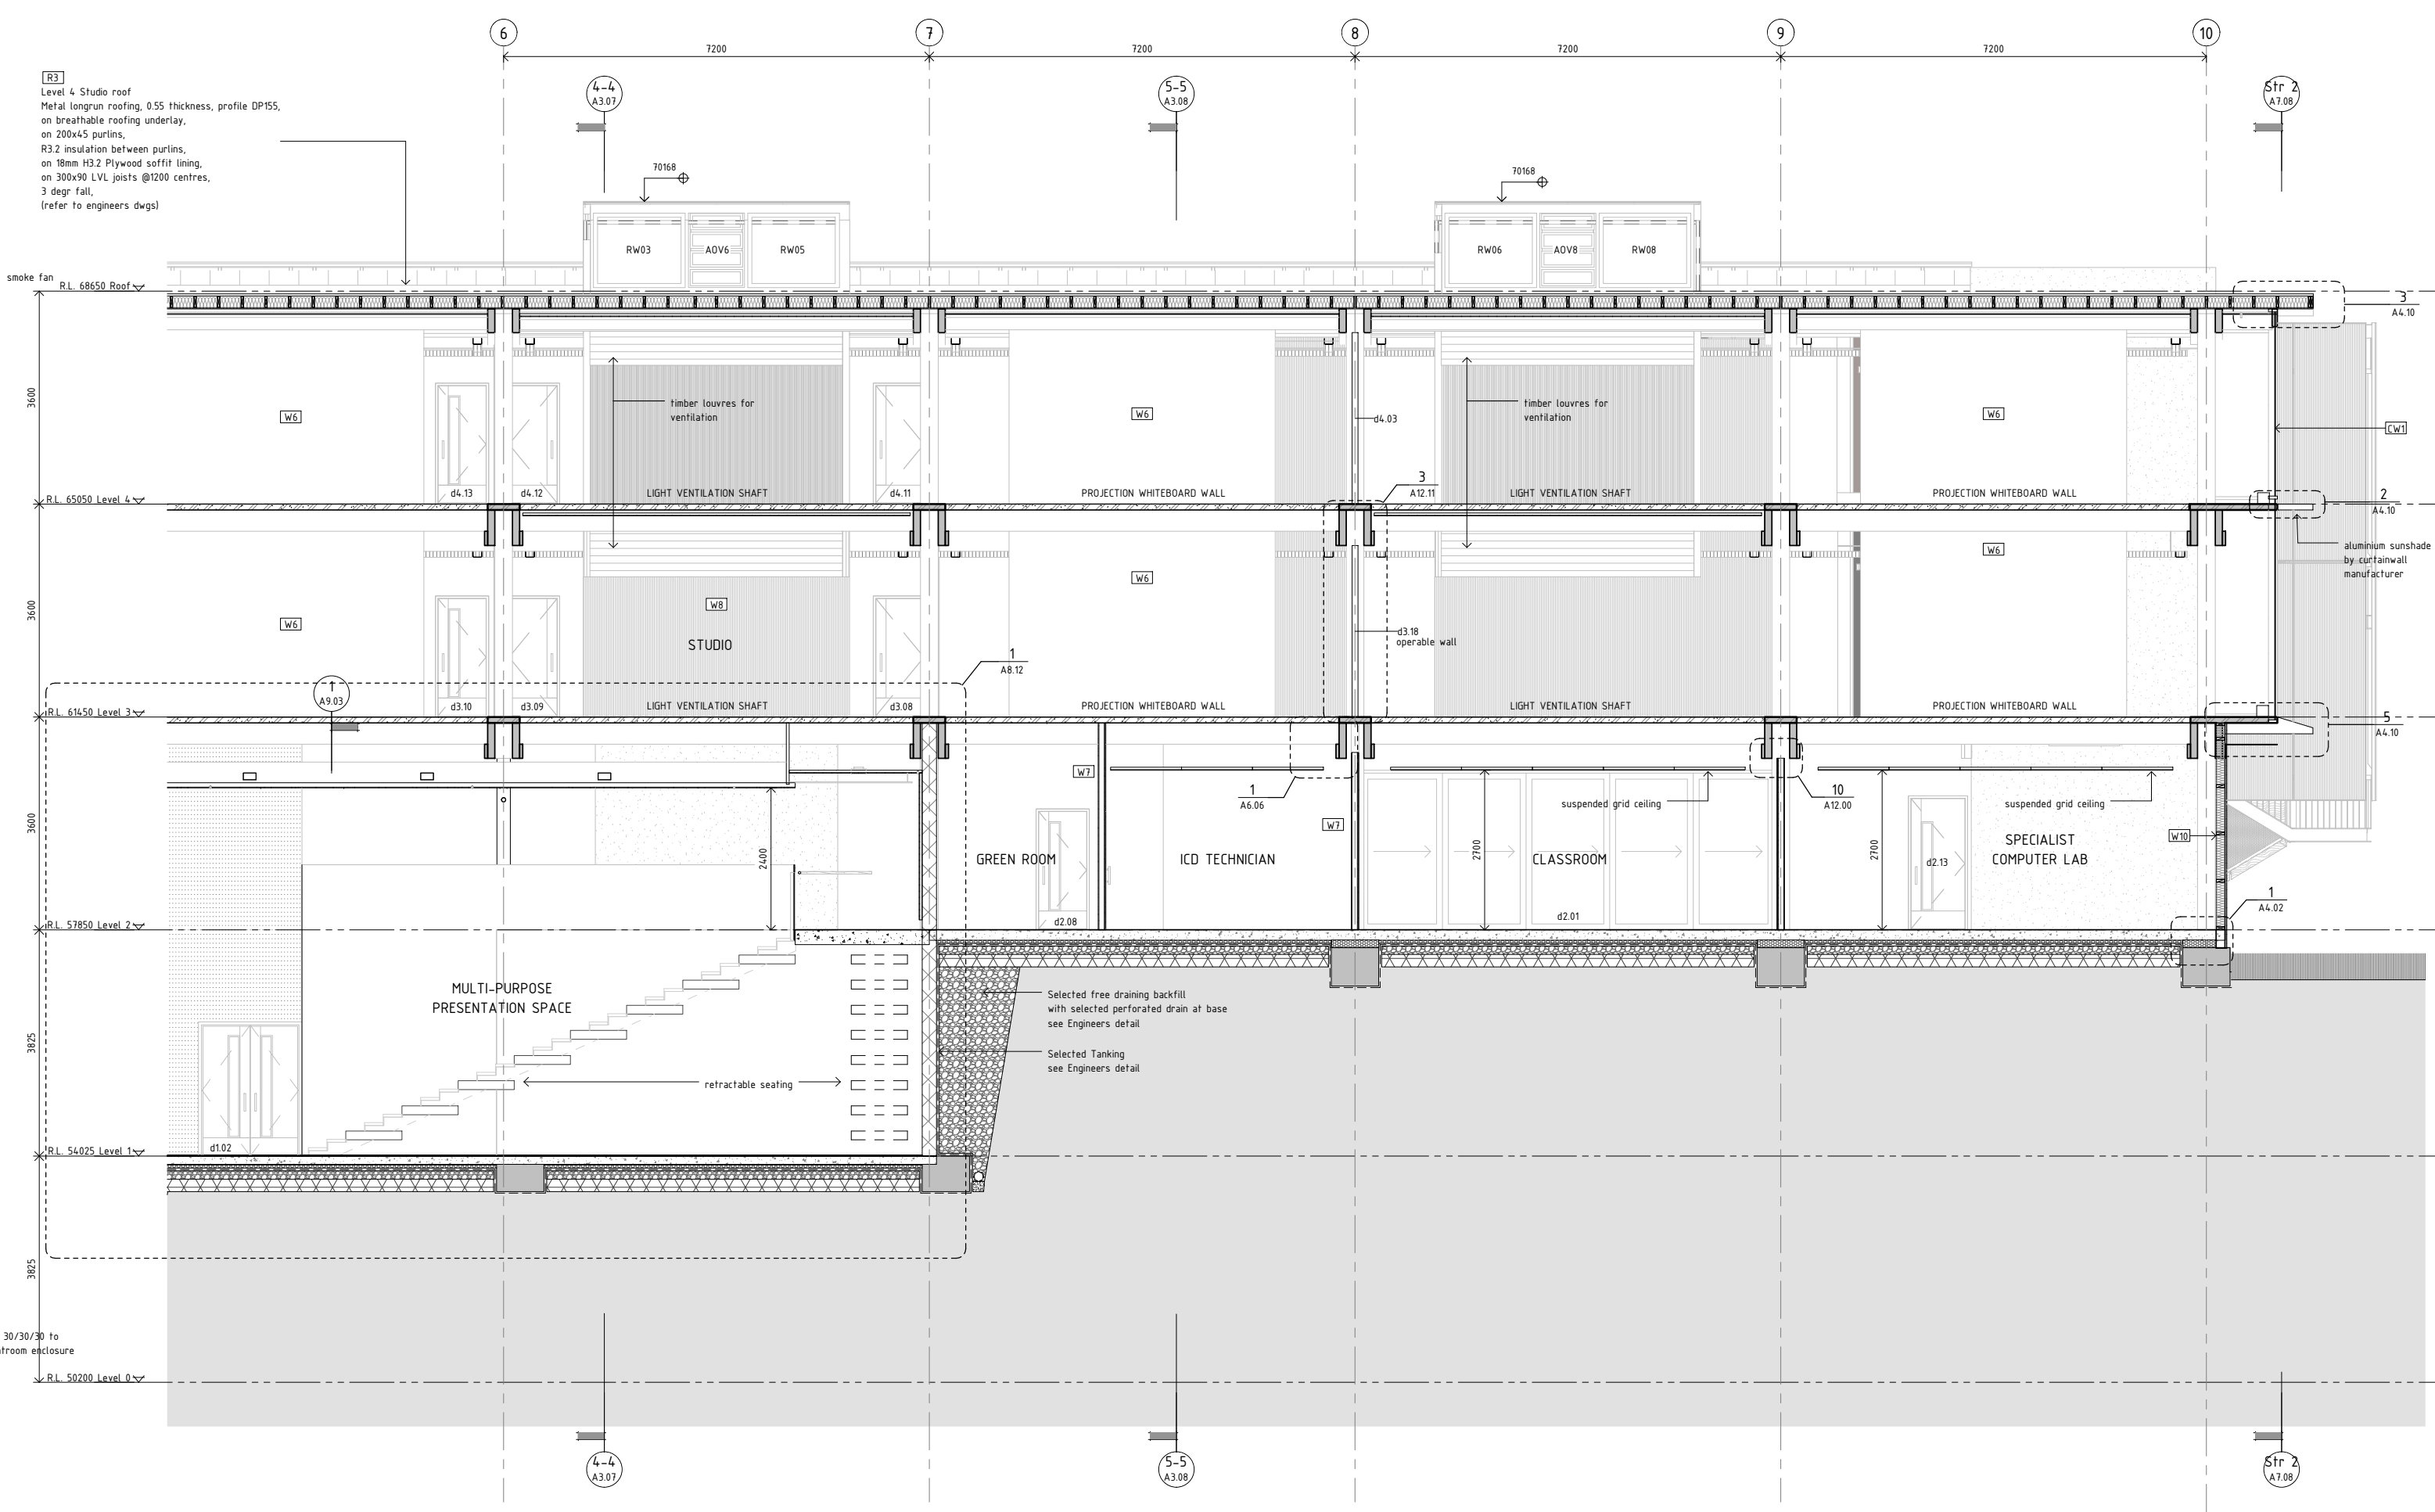

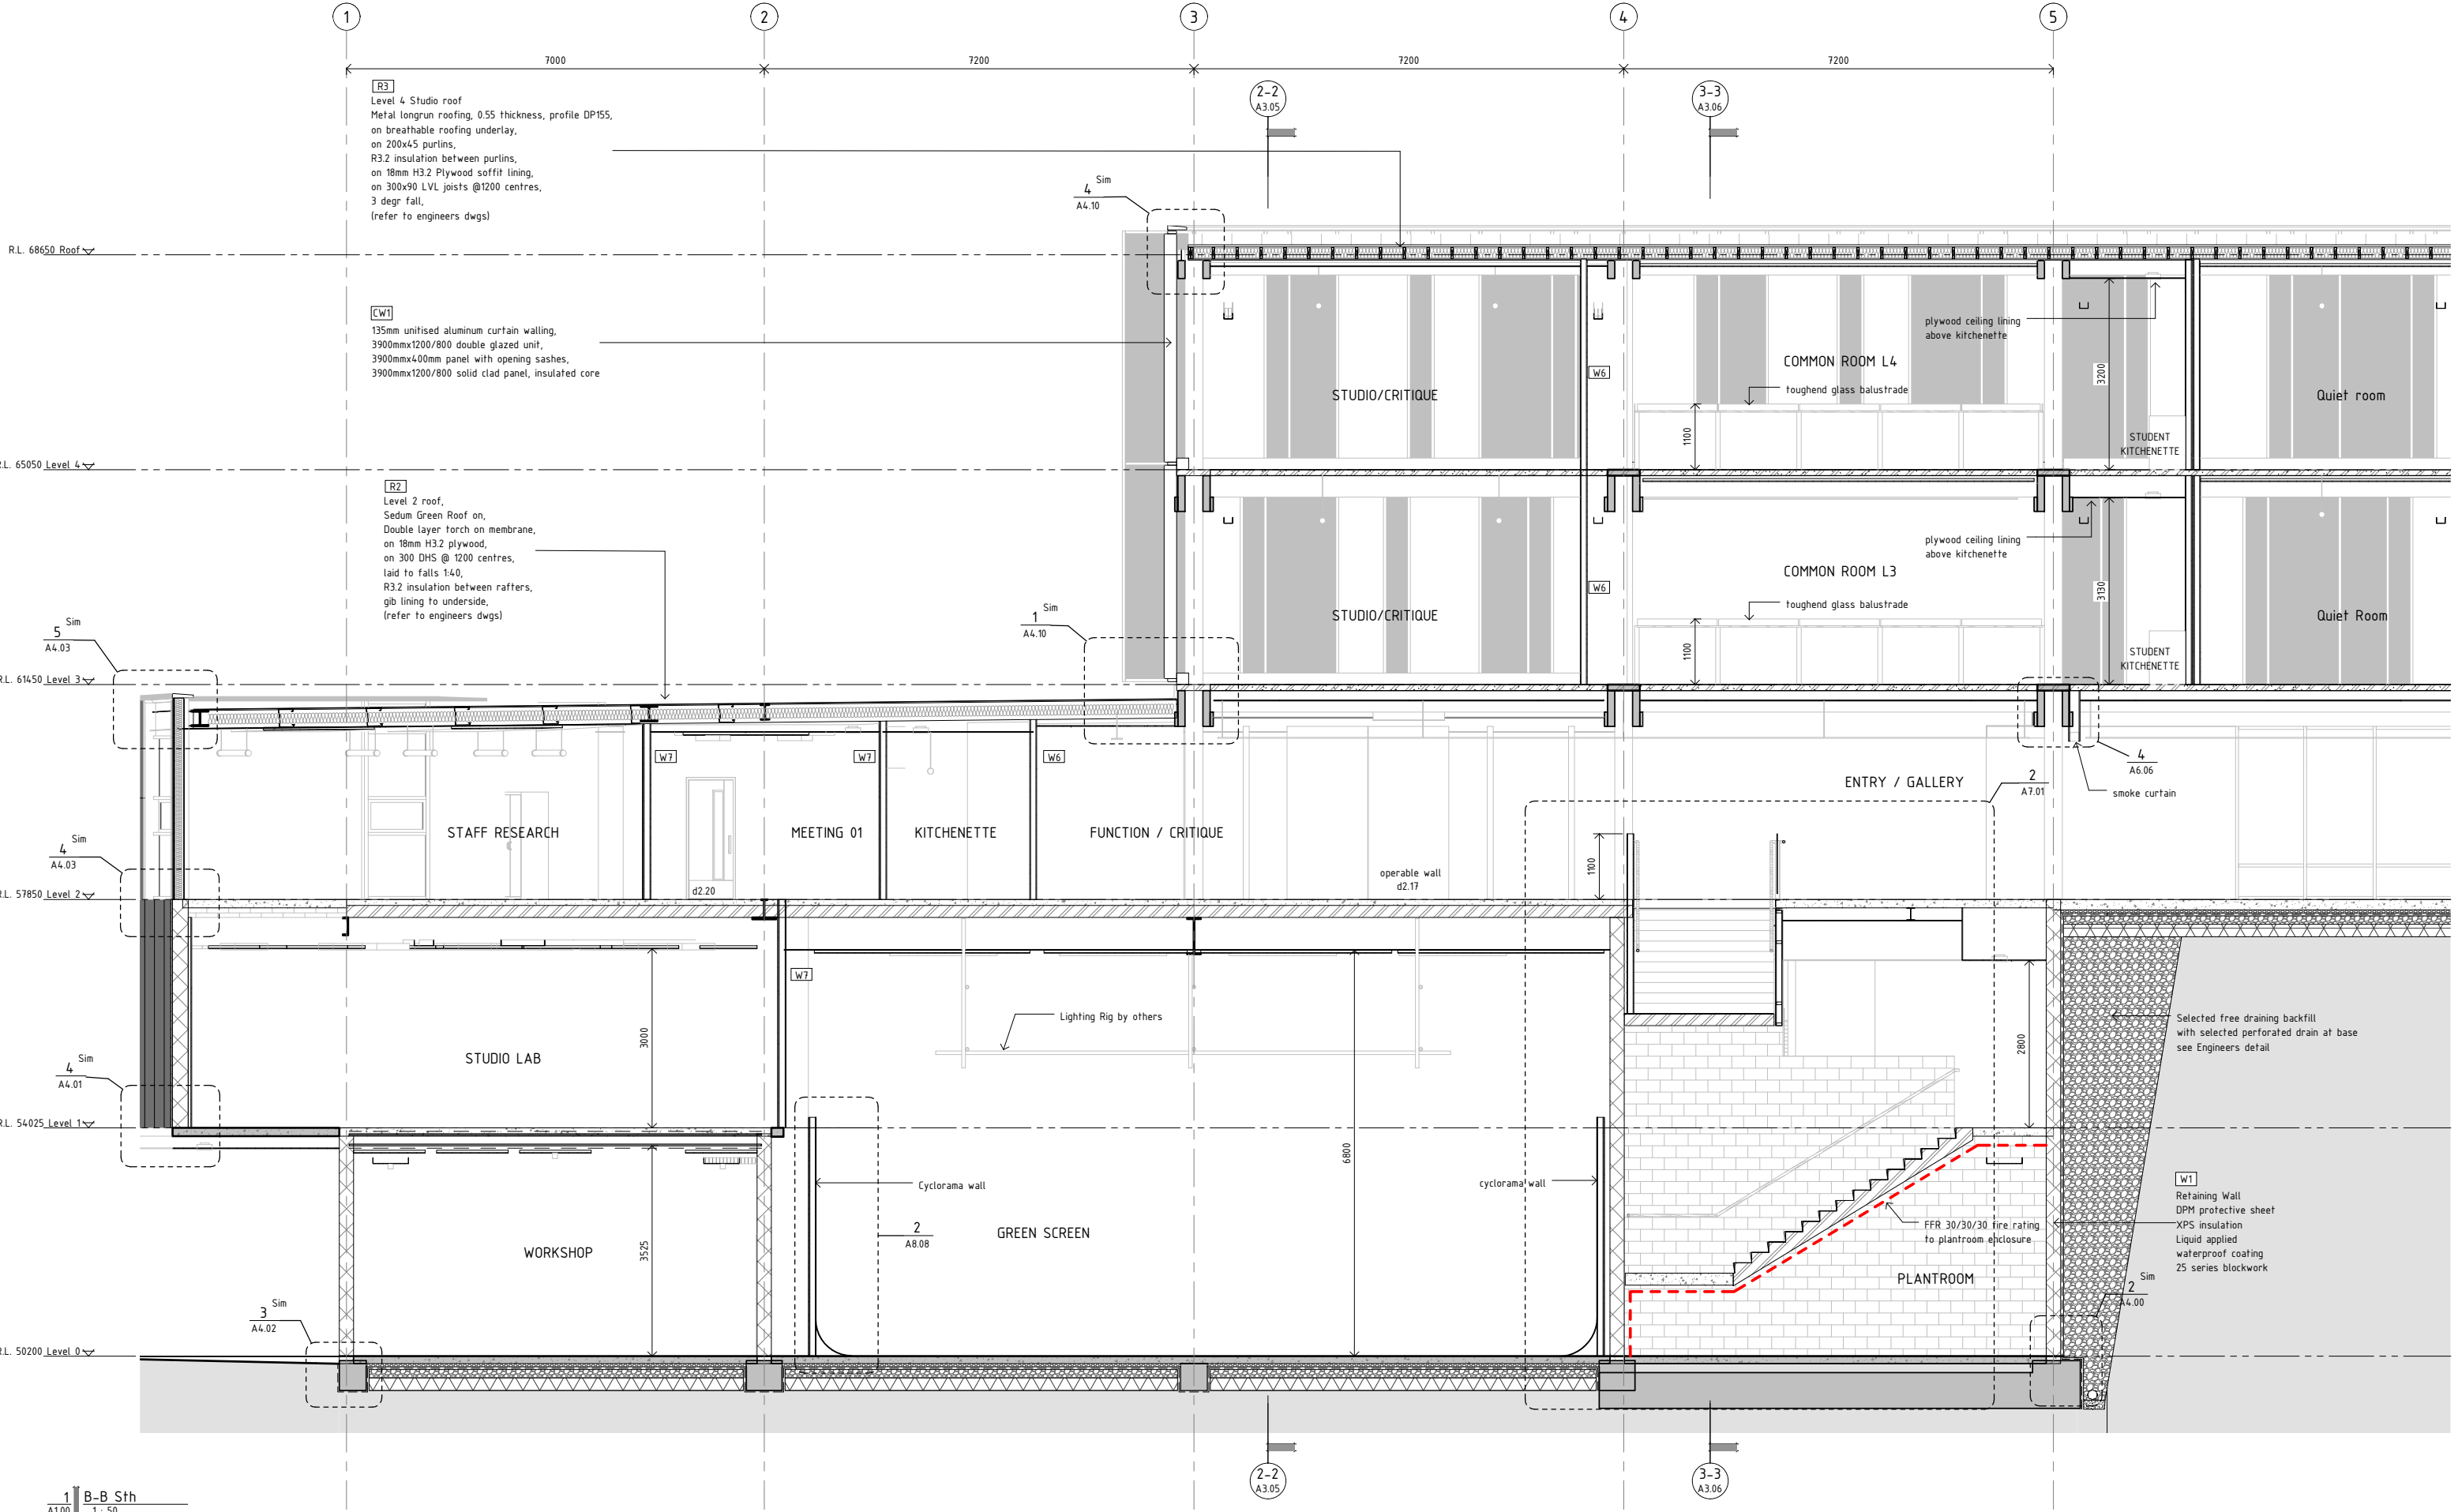

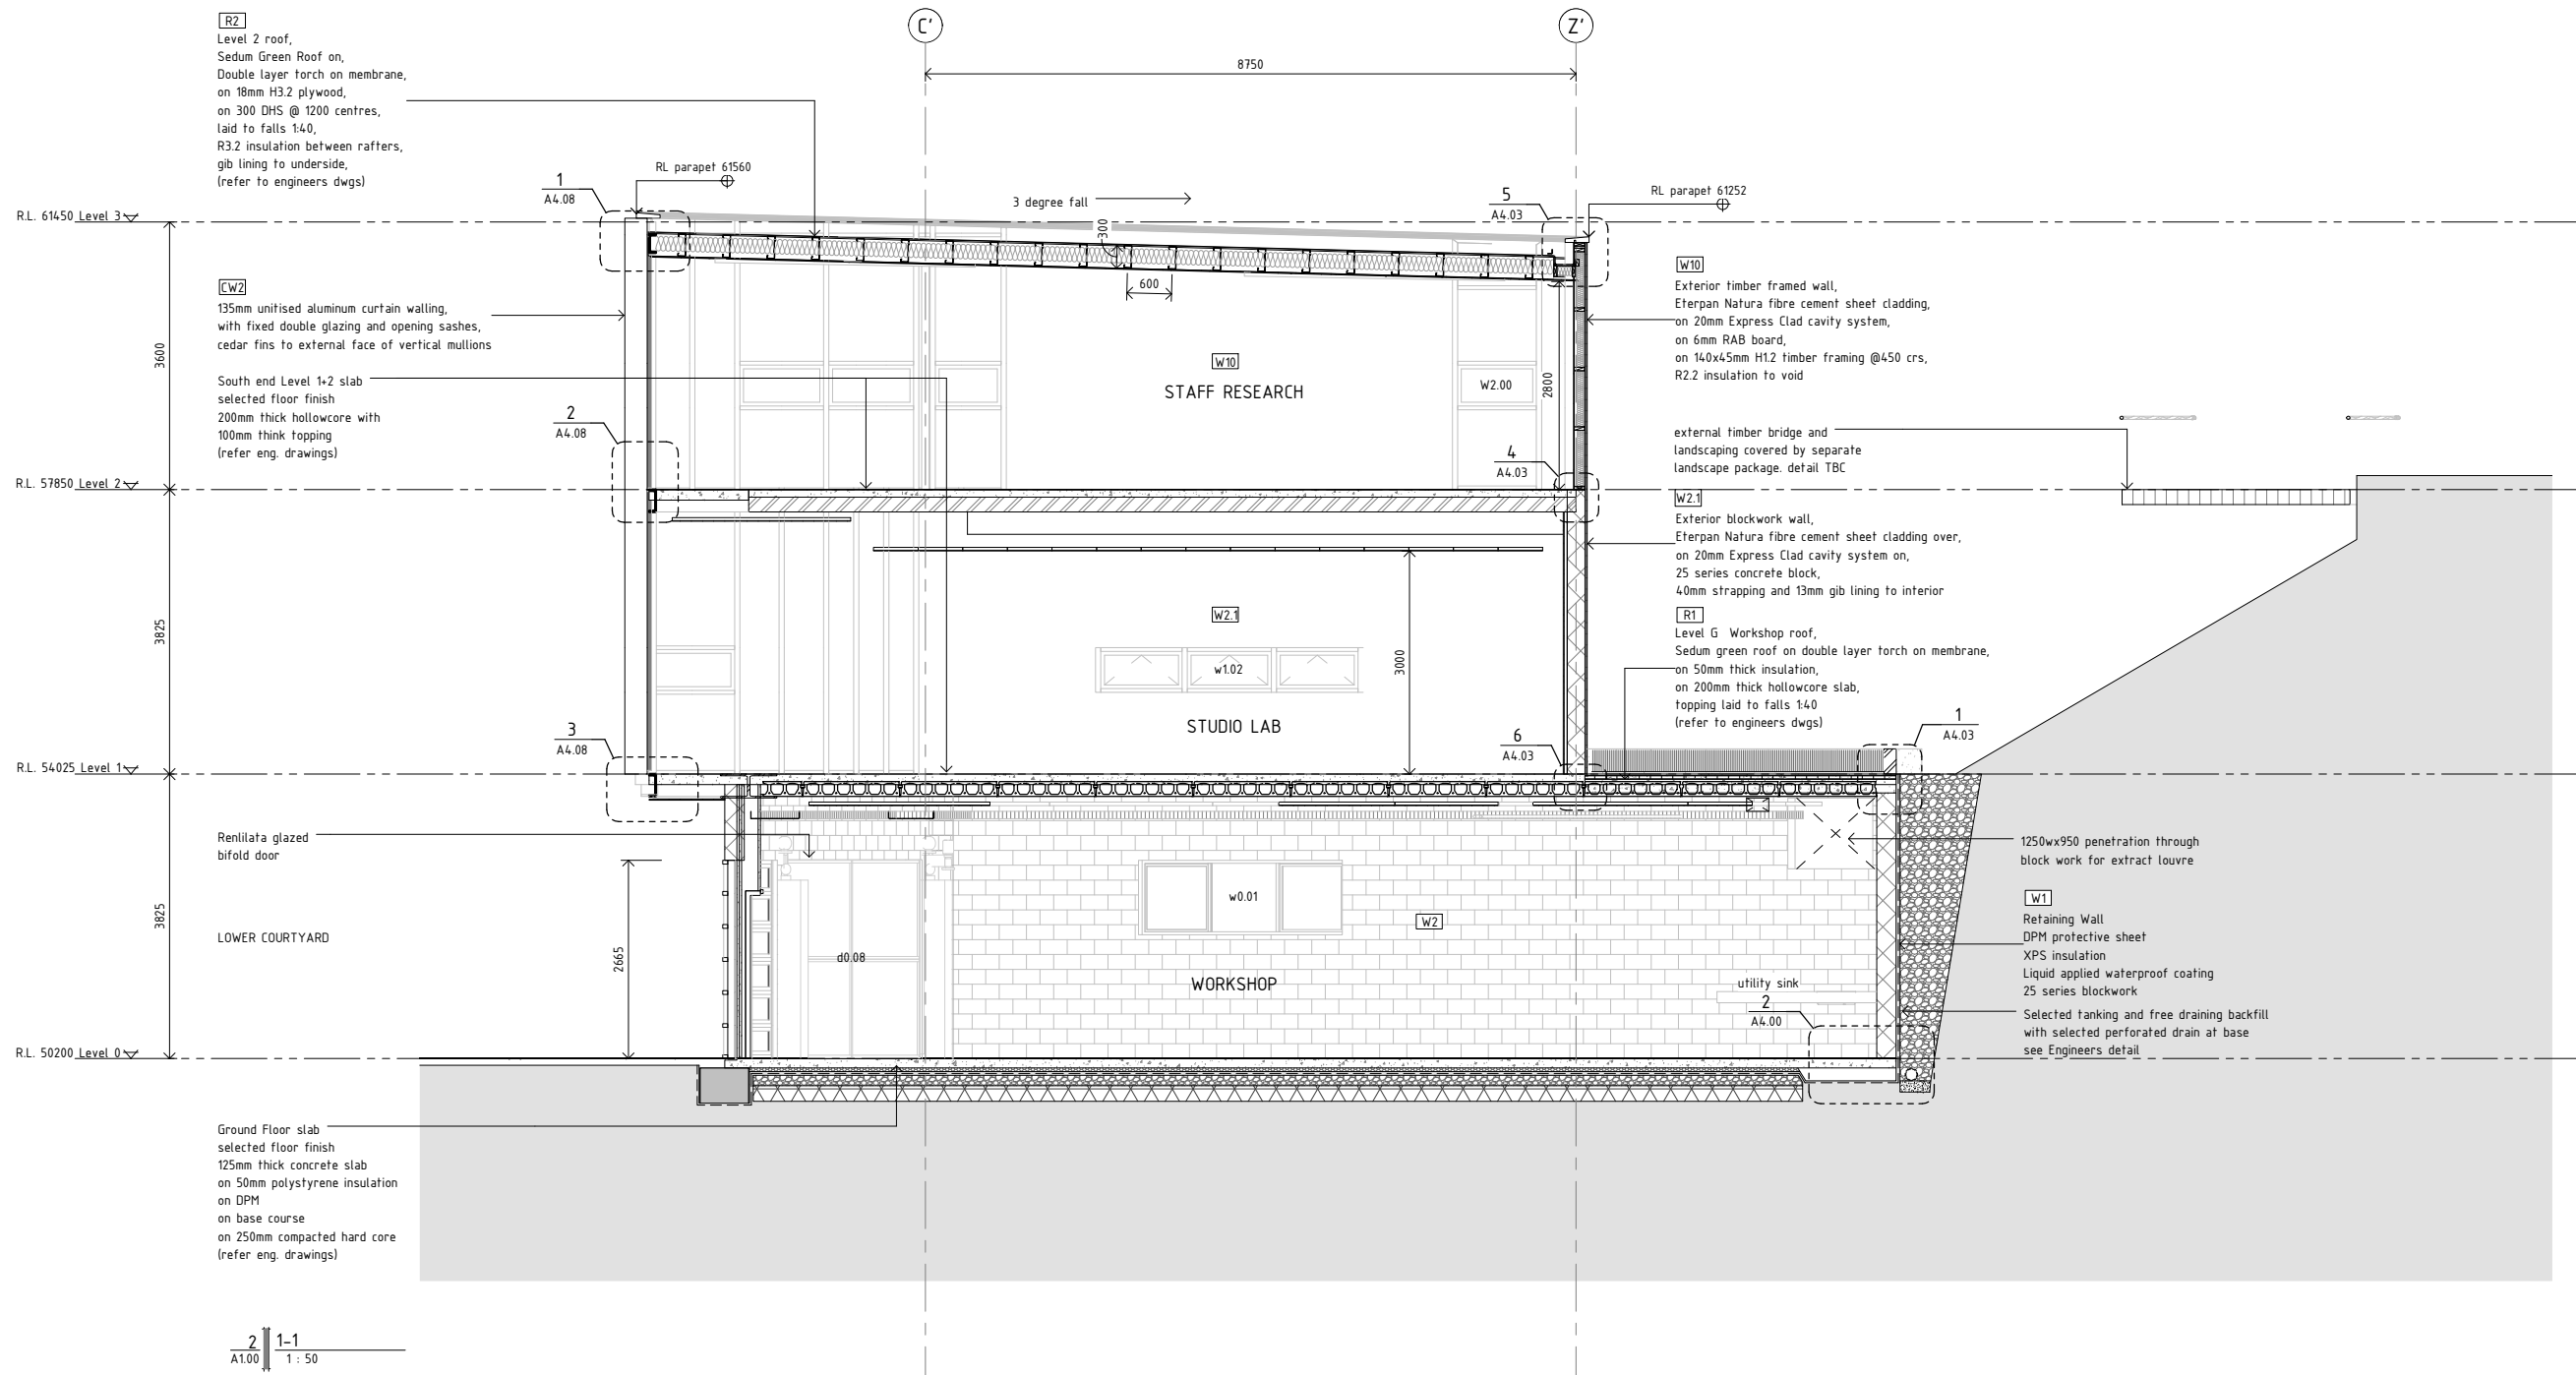

STRUCTURAL ENGINEER:
NAME : Dunning Thornton Consultants Ltd
PH : (04) 3850019
FAX : (04) 385 0312
PO BOX 27 -153, Wellington
EMAIL : dtcwgt@dnunthornton.co.nz

SERVICES ENGINEER:
NAME : Telco Asset Management Ltd
PH : (04) 803 2137
FAX : (04) 803 2125
PO BOX 1131, Wellington
EMAIL : info@telco-nz.com

FIRE ENGINEER:
NAME : Holmes Fire & Saffey
PH : (04) 471 1450
FAX : (04) 471 2336
PO BOX 942 Wellington
EMAIL : info@holmesfire.com

KEY:



No.	Description	Date
A	Preliminary Design	12.02.10
B	Resource Consent	12.03.10
C	Developed Design	30.04.10
D	Facade Tender	02.06.10
E	Facade design drawing issue	28.07.10
F	Tender	20.08.10

65 CAMBRIDGE TERRACE
CHRISTCHURCH 8013
PO BOX 3724
CHRISTCHURCH 8140
NEW ZEALAND
TEL 64 3 377 2007
FAX 64 3 377 2009

105 AMRITSAR STREET
WELLINGTON 6035
PO BOX 3364
WELLINGTON 6140
NEW ZEALAND
TEL 64 4 499 1727
FAX 64 4 499 1960


a t h f i e l d
a r c h i t e c t s
l i m i t e d

College of Creative Arts, Massey
Wallace Street, Wellington


Section 1
1 : 50 @ A1

09-59




A3.04-F

 

A3.05-D

 

A3.07-C

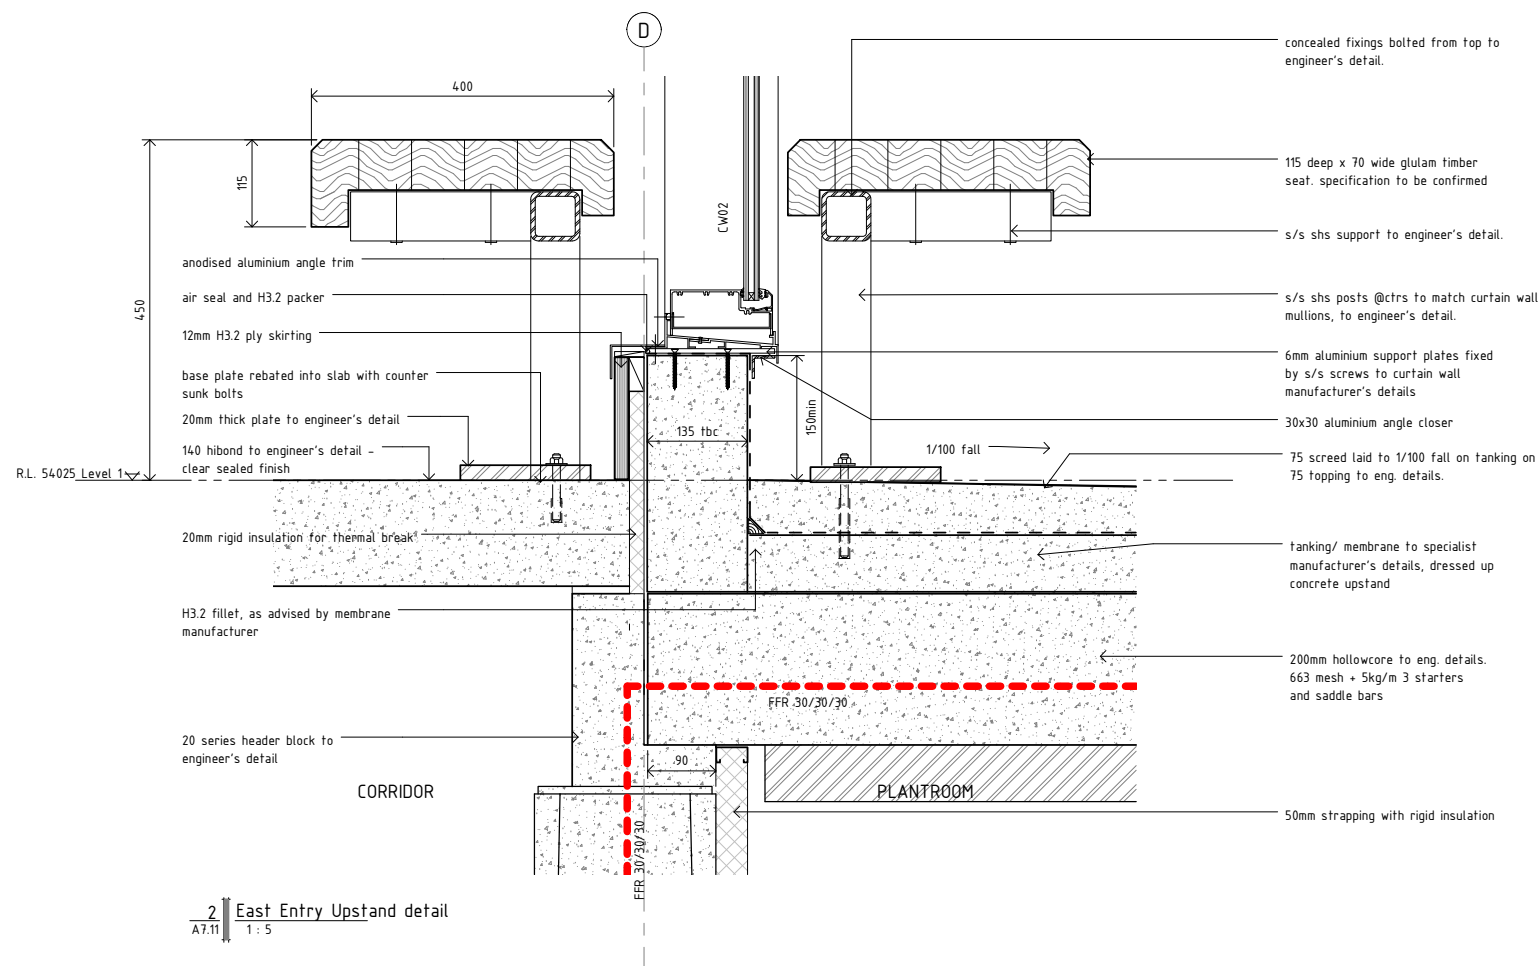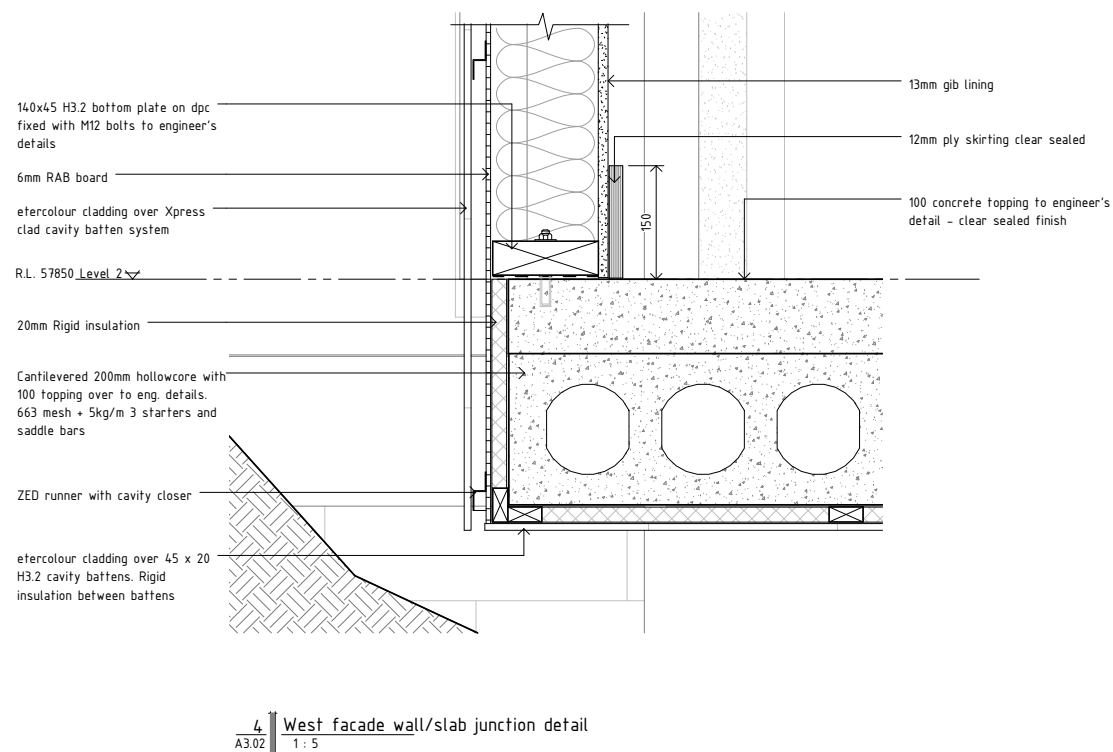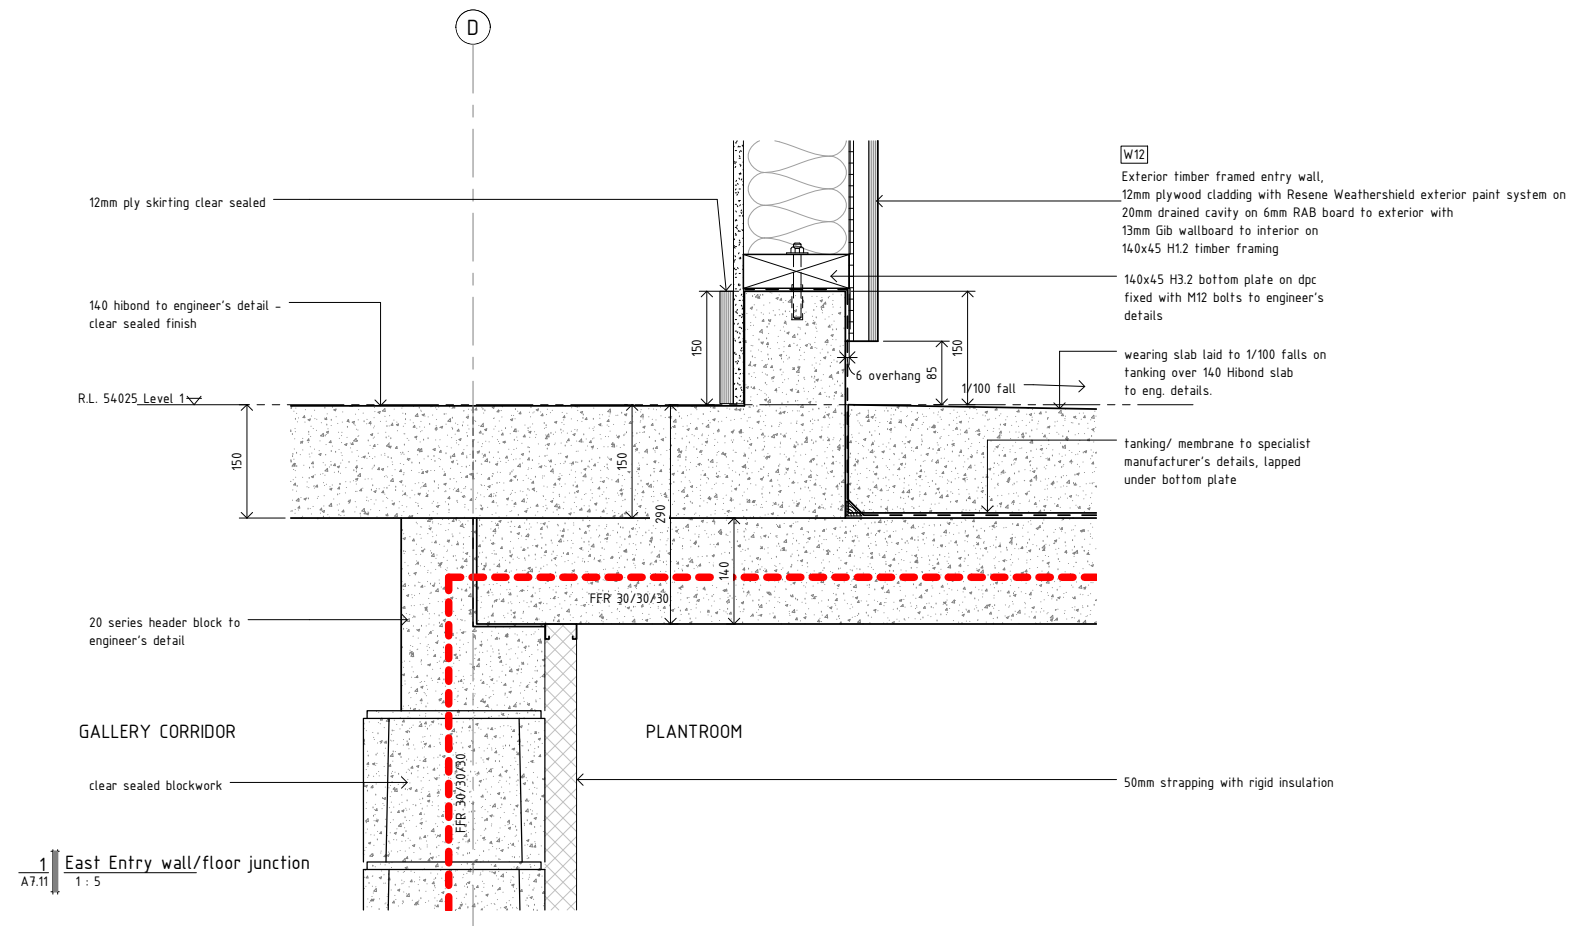

STRUCTURAL ENGINEER:
NAME : Dunning Thornton Consultants Ltd
PH : (04) 3850019
FAX : (04) 385 0312
PO BOX 27 -153, Wellington
EMAIL : dftcwgtn@dunningthornton.co.nz

SERVICES ENGINEER:
NAME : Telco Asset Management Ltd
PH : (04) 803 2137
FAX : (04) 803 2125
PO BOX 1131, Wellington
EMAIL info@telco-nz.com

FIRE ENGINEER:
NAME : Holmes Fire & Saftey
PH : (04) 471 1450
FAX : (04) 471 2336
PO BOX 942 Wellington
EMAIL info@holmesfire.com

KEY:



No. A

Description
Tender

Date
20.08.10

65 CAMBRIDGE TERRACE
CHRISTCHURCH 8013
PO BOX 3724
CHRISTCHURCH 8140
NEW ZEALAND
TEL 64 3 377 2007
FAX 64 3 377 2009

105 AMRITSAR STREET
WELLINGTON 6035
PO BOX 3364
WELLINGTON 6140
NEW ZEALAND
TEL 64 4 499 1727
FAX 64 4 499 1960




a t h f i e l d
a r c h i t e c t s
l i m i t e d






College of Creative Arts, Massey
Wallace Street, Wellington

Perimeter Slab Details sheet 02
1 : 5 @ A1

09-59

A4.01-A

   

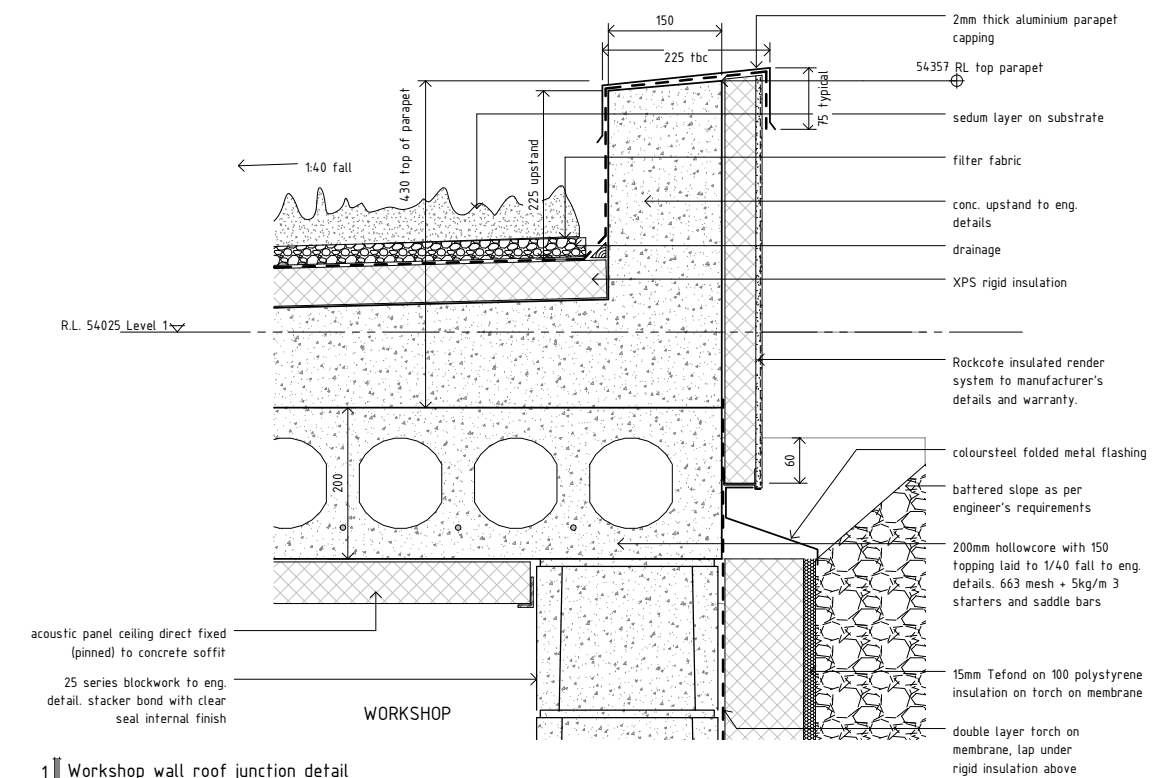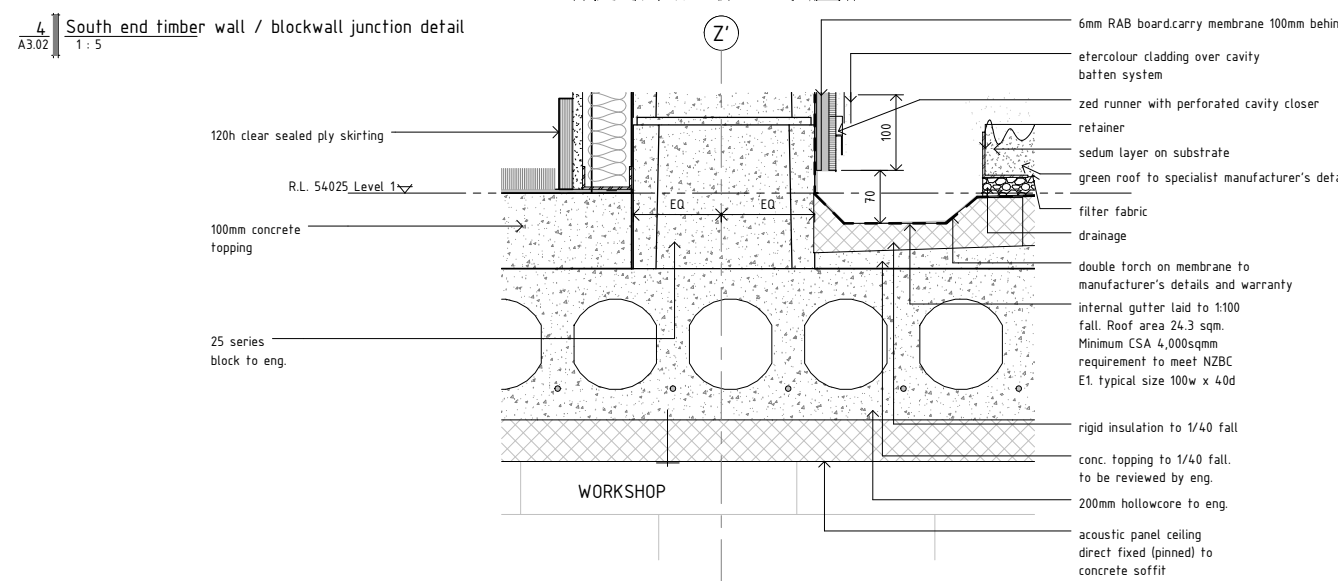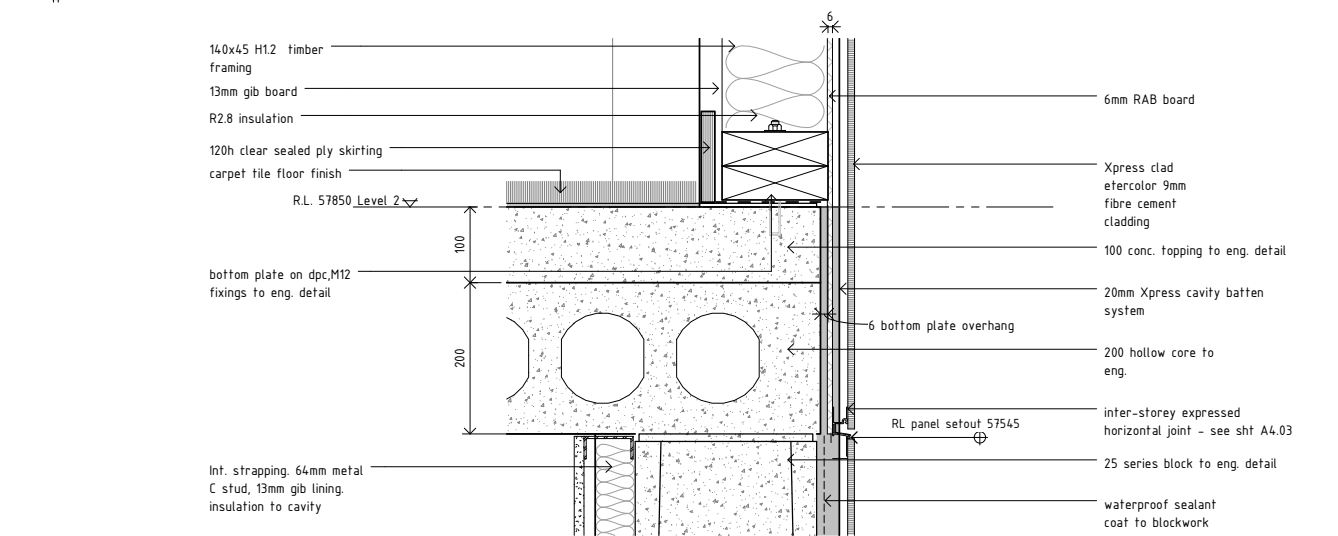 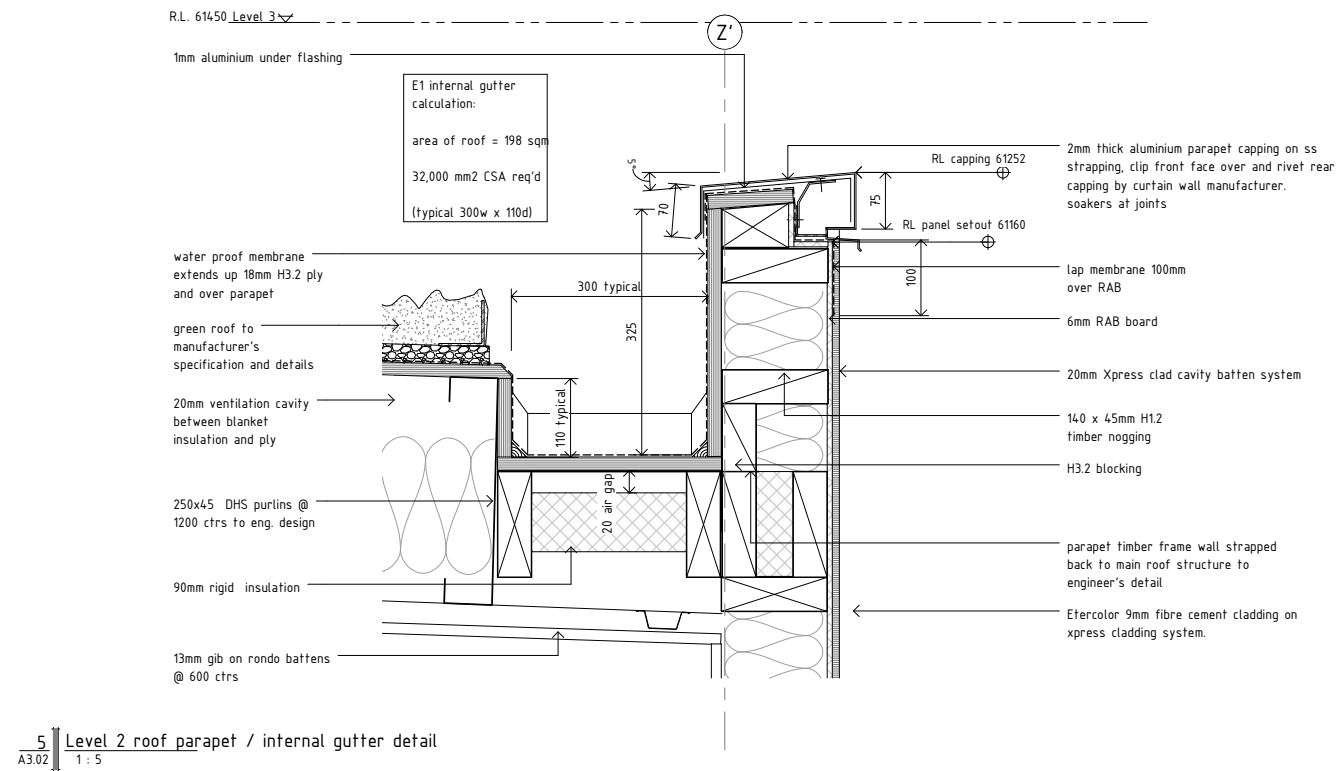

STRUCTURAL ENGINEER:
NAME : Dunning Thornton Consultants Ltd
PH : (04) 3850019
FAX : (04) 385 0312
PO BOX 27 -153, Wellington
EMAIL : dtcwgtndunningthornton.co.nz

SERVICES ENGINEER:
NAME : Telco Asset Management Ltd
PH : (04) 803 2137
FAX : (04) 803 2125
PO BOX 1131, Wellington
EMAIL : info@telco-nz.com

FIRE ENGINEER:
NAME : Holmes Fire & Saffey
PH : (04) 471 1450
FAX : (04) 471 2336
PO BOX 942 Wellington
EMAIL : info@holmesfire.com

KEY:



No. A
Description
Tender

Date
20.08.10

65 CAMBRIDGE TERRACE
CHRISTCHURCH 8013
PO BOX 3724
CHRISTCHURCH 8140
NEW ZEALAND
TEL 64 3 377 2007
FAX 64 3 377 2009


105 AMRITSAR STREET
WELLINGTON 6035
PO BOX 3364
WELLINGTON 6140
NEW ZEALAND
TEL 64 4 499 1727
FAX 64 4 499 1960

a t h f i e l d
a r c h i t e c t s
l i m i t e d

College of Creative Arts, Massey
Wallace Street, Wellington
South End Facade Details
1:5 @ A1

09-59

A4.03-A

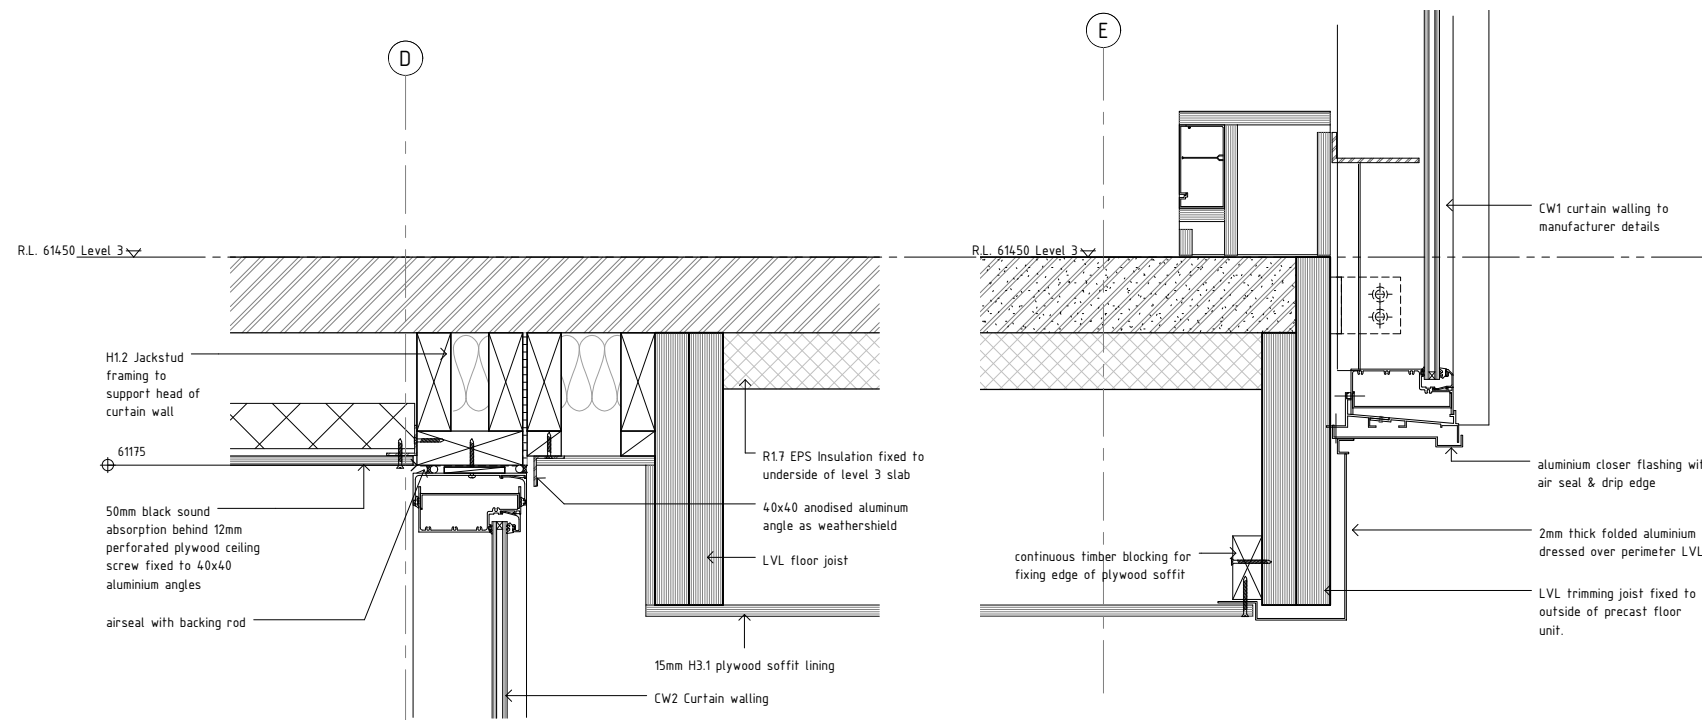

1 East Gallery curtain wall / floor unit junction detail
A3.05 1:5

2 Curtainwall / Soffit Junction Detail
A3.05 1:5

STRUCTURAL ENGINEER:
 NAME : Dunning Thornton Consultants Ltd
 PH : (04) 3850019
 FAX : (04) 385 0312
 PO BOX 27 -153, Wellington
 EMAIL : dtcwgtn@dunningthornton.co.nz

SERVICES ENGINEER:
 NAME : Telco Asset Management Ltd
 PH : (04) 803 2137
 FAX : (04) 803 2125
 PO BOX 1131, Wellington
 EMAIL : info@telco-nz.com

FIRE ENGINEER:
 NAME : Holmes Fire & Saftey
 PH : (04) 471 1450
 FAX : (04) 471 2336
 PO BOX 942 Wellington
 EMAIL : info@holmesfire.com

KEY:



No.
A

Description
Tender

Date
20.08.10

65 CAMBRIDGE TERRACE
 CHRISTCHURCH 8013
 PO BOX 3724
 CHRISTCHURCH 8140
 NEW ZEALAND
 TEL 64 3 377 2007
 FAX 64 3 377 2009

105 AMRITSAR STREET
 WELLINGTON 6035
 PO BOX 3364
 WELLINGTON 6140
 NEW ZEALAND
 TEL 64 4 499 1727
 FAX 64 4 499 1960


a t h f i e l d
 a r c h i t e c t s
 l i m i t e d

College of Creative Arts, Massey
 Wallace Street, Wellington


Soffit Details
 1:5 @ A1

09-59


A4.04-A

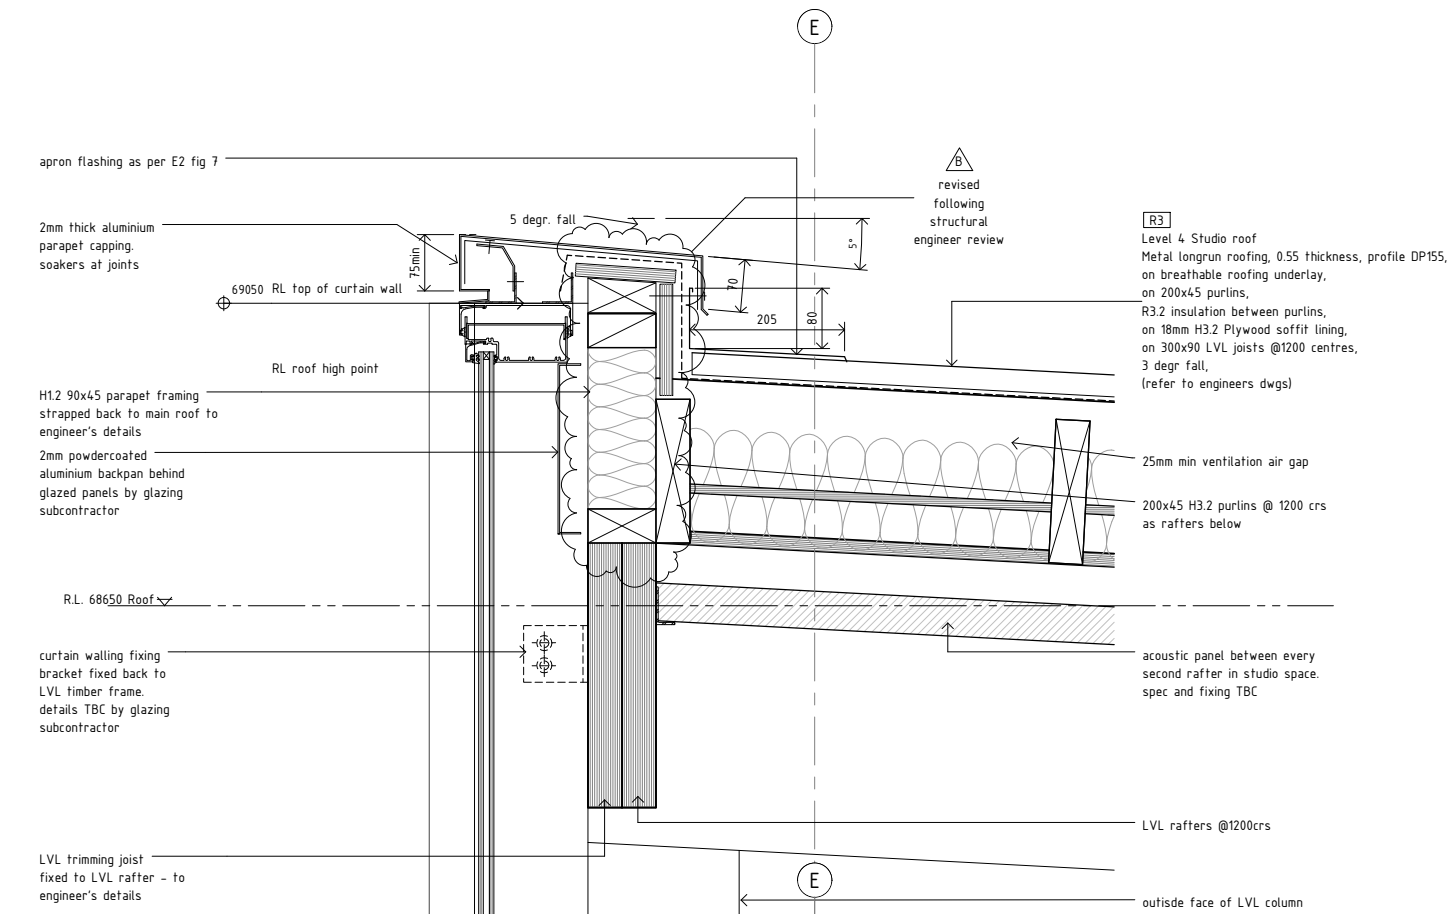


2 CW1 Typical head detail - glazed unit
A3.05 1:5

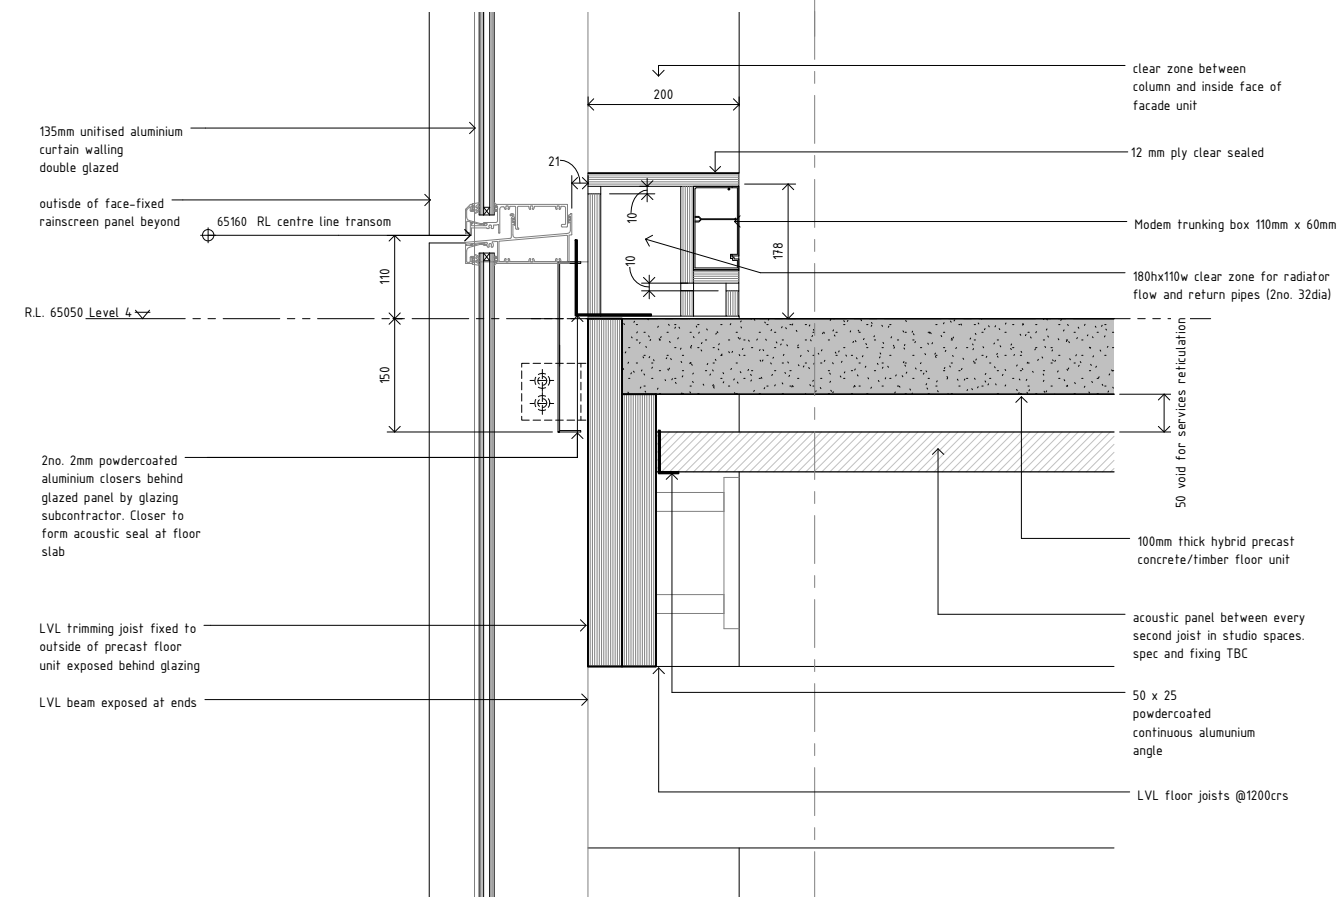

1 CW1 Typical split transom detail - glazed unit
A3.05 1:5

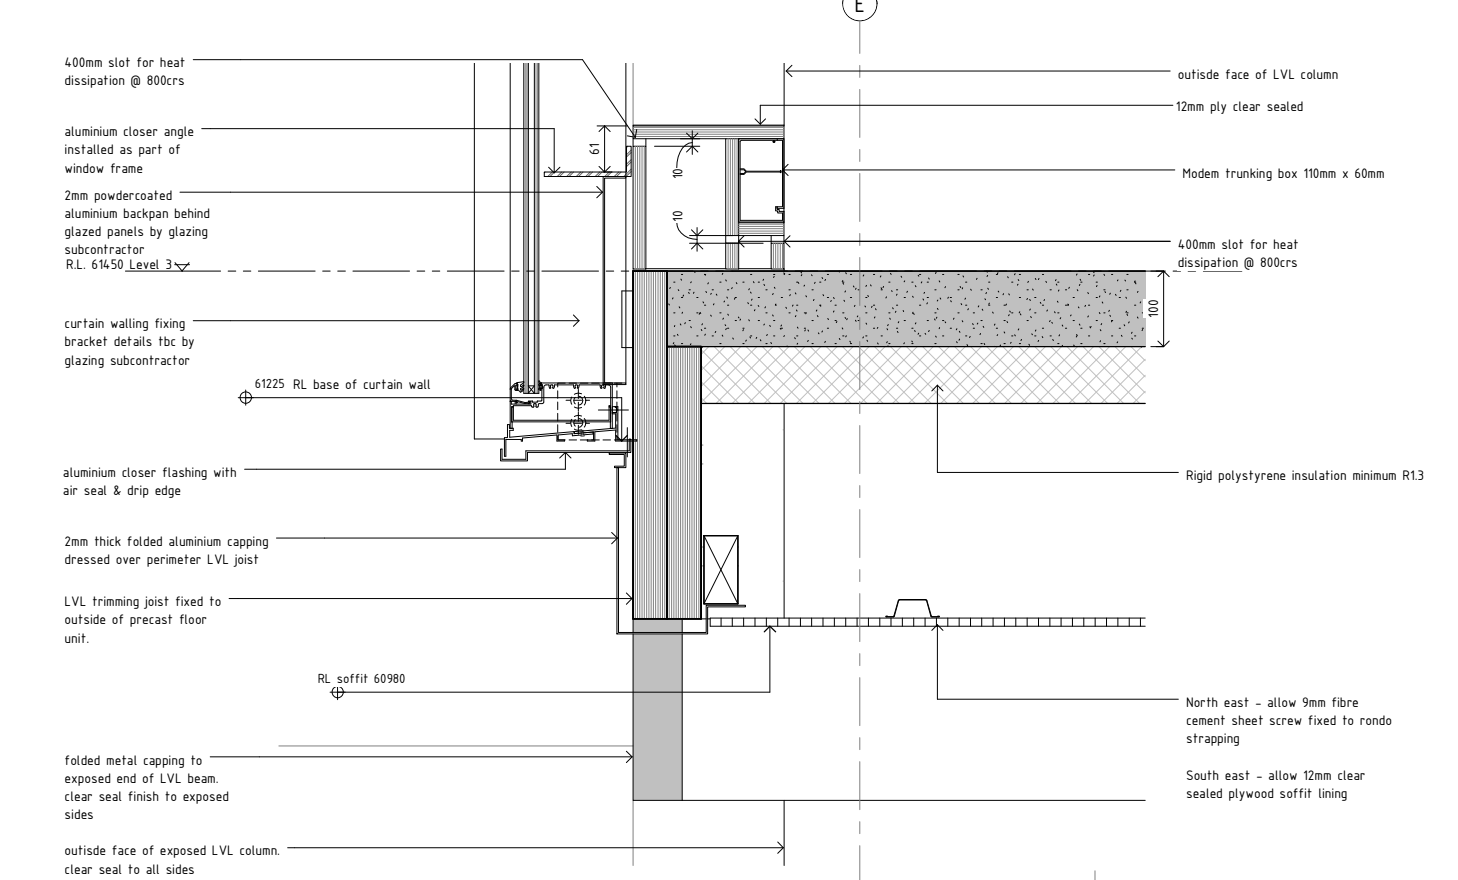

3 CW1 typical base detail - glazed unit
A3.08 1:5

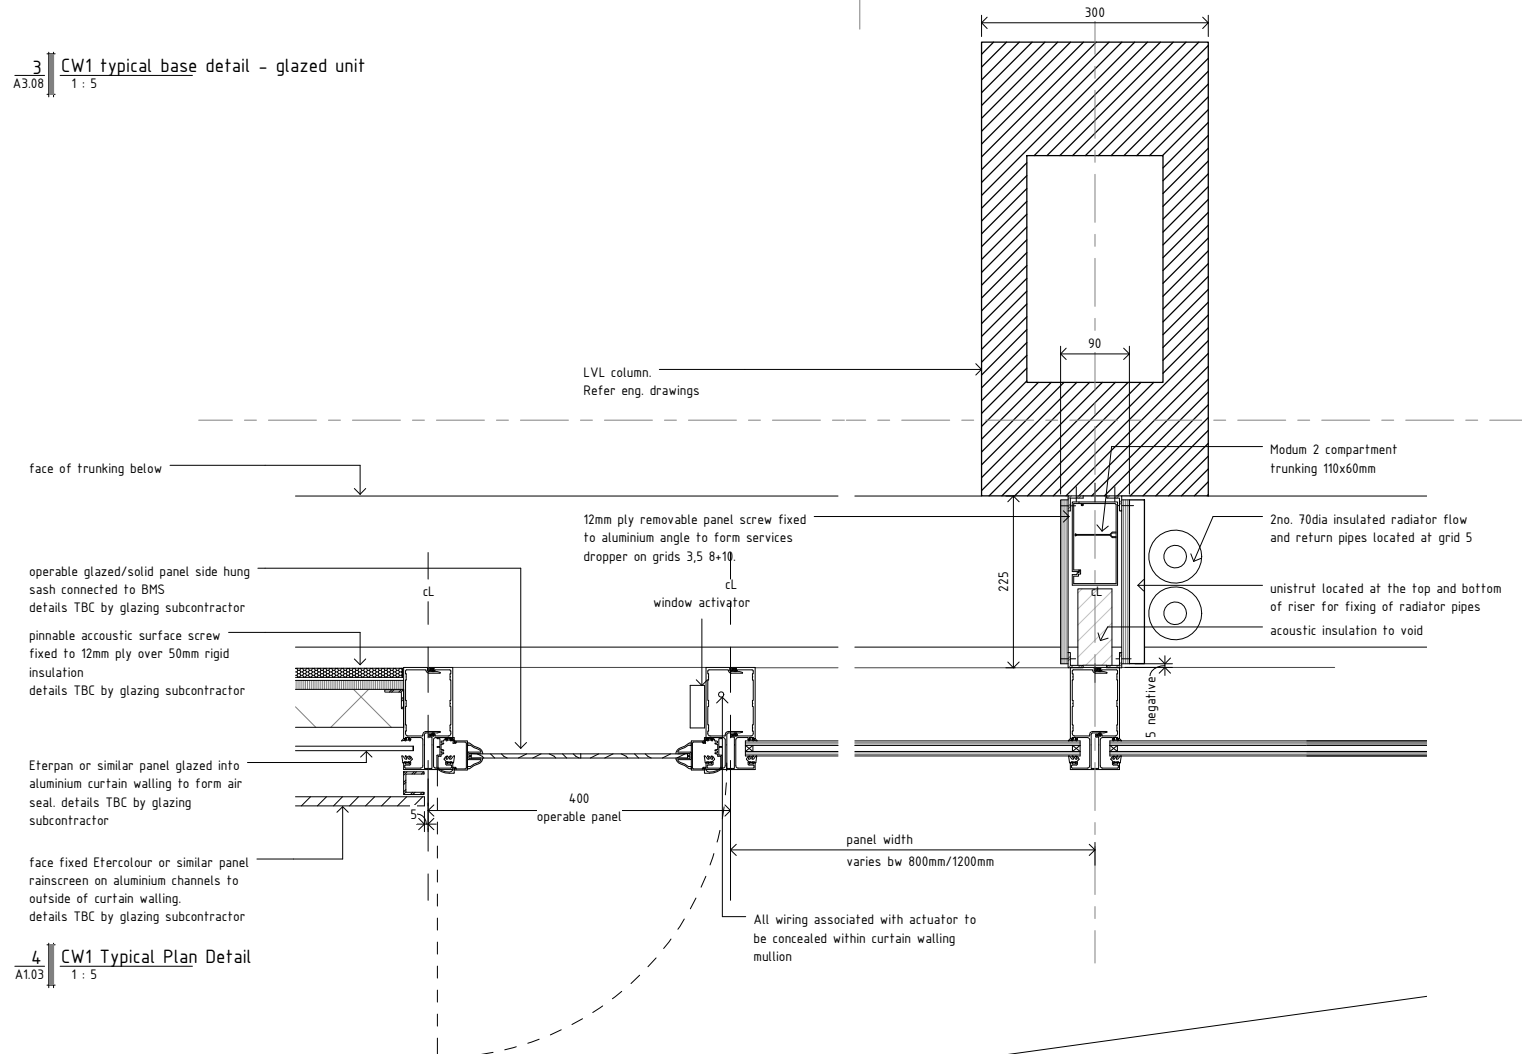

4 CW1 Typical Plan Detail
A1.03 1:5

STRUCTURAL ENGINEER:
NAME : Dunning Thornton Consultants Ltd
PH : (04) 3850019
FAX : (04) 385 0312
PO BOX 27 -153, Wellington
EMAIL : dtcwgtndunningthornton.co.nz

SERVICES ENGINEER:
NAME : Telco Asset Management Ltd
PH : (04) 803 2137
FAX : (04) 803 2125
PO BOX 1131, Wellington
EMAIL : info@telco-nz.com

FIRE ENGINEER:
NAME : Holmes Fire & Saffey
PH : (04) 471 1450
FAX : (04) 471 2336
PO BOX 942 Wellington
EMAIL : info@holmesfire.com

KEY:



No.	Description	Date
A	Facade Tender	02.06.10
B	Facade design drawing issue	28.07.10
C	Tender	20.08.10

65 CAMBRIDGE TERRACE
CHRISTCHURCH 8013
PO BOX 3724
CHRISTCHURCH 8140
NEW ZEALAND
TEL 64 3 377 2007
FAX 64 3 377 2009

105 AMRITSAR STREET
WELLINGTON 6055
PO BOX 3364
WELLINGTON 6140
NEW ZEALAND
TEL 64 4 499 1727
FAX 64 4 499 1960


a t h f i e l d
a r c h i t e c t s
l i m i t e d

College of Creative Arts, Massey
Wallace Street, Wellington


Typical Studio Facade Details 01
1:5 @ A1

09-59


A4.06-C

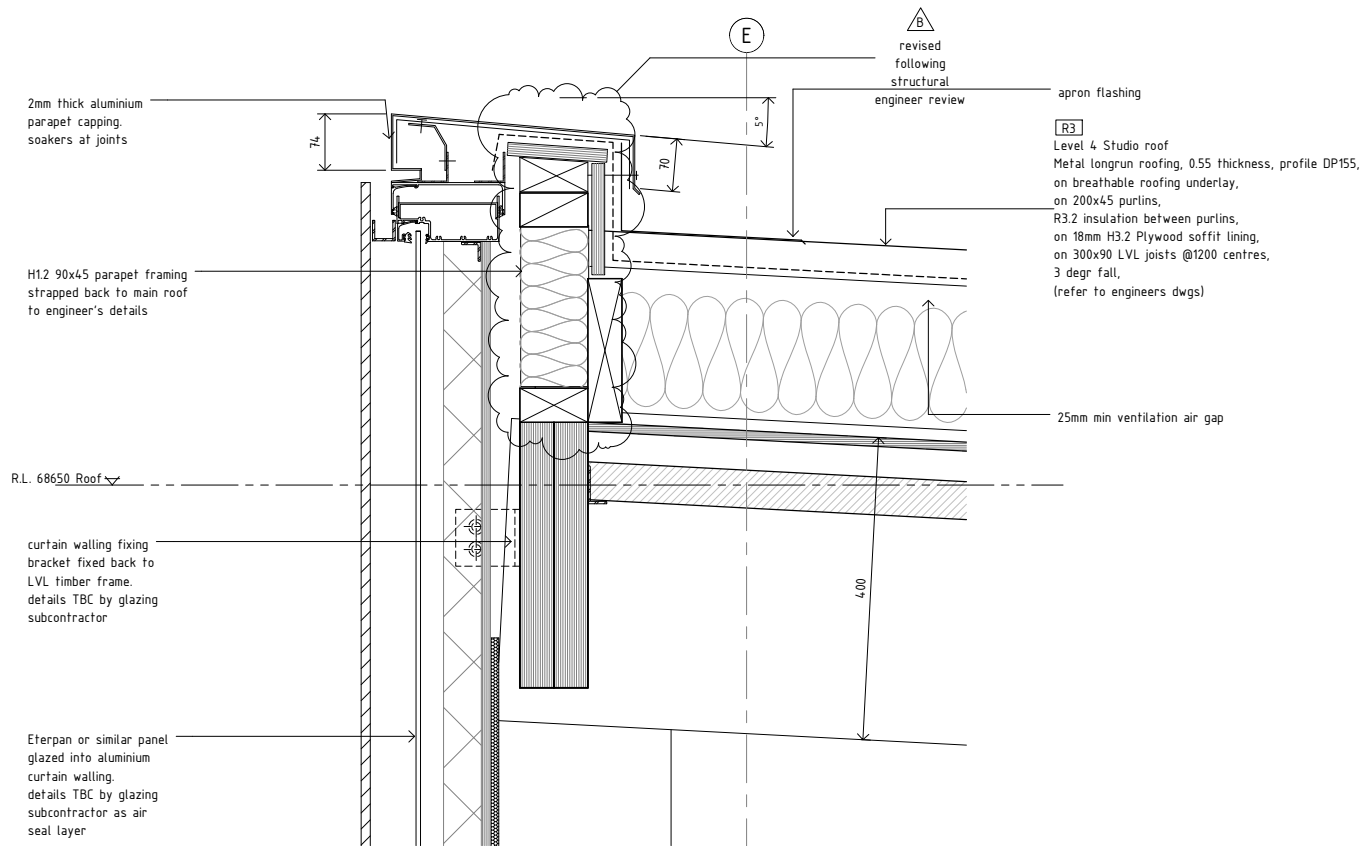

2 CW1 Typical head detail - insulated unit
A3.07 1:5

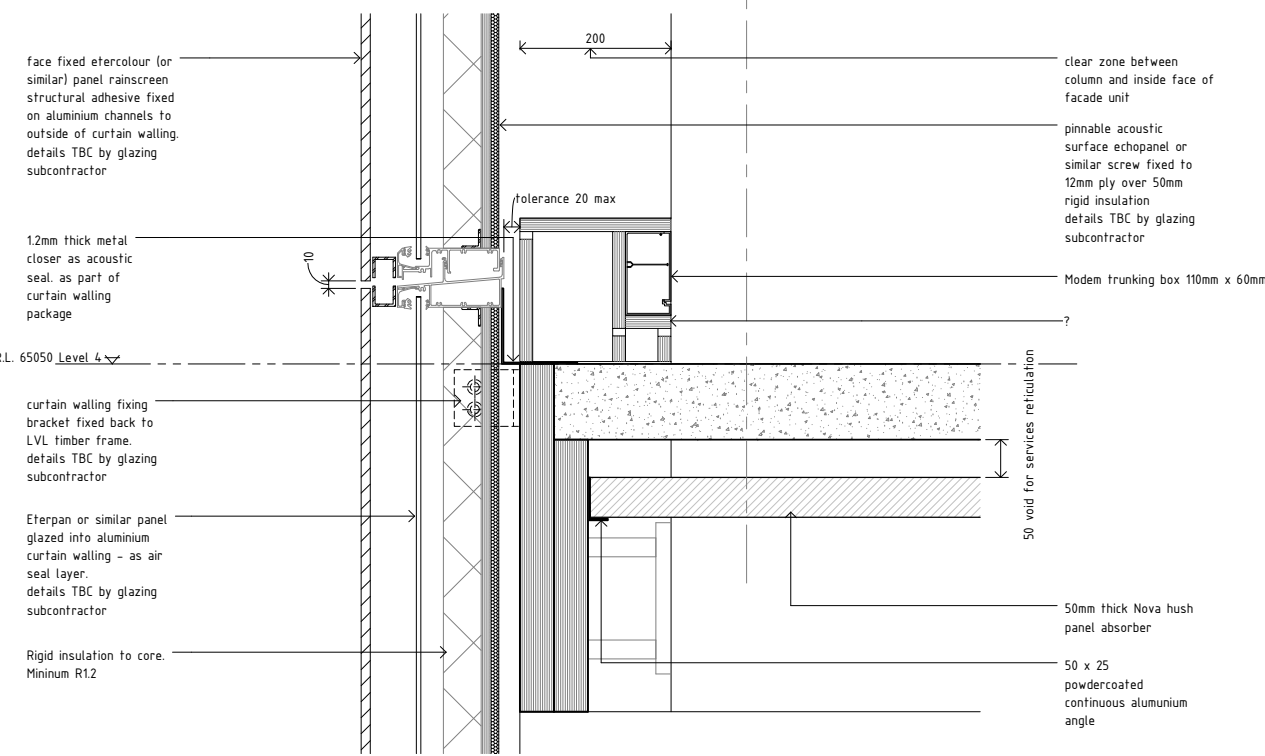

1 CW1 Typical split transom detail - insulated unit
A3.07 1:5

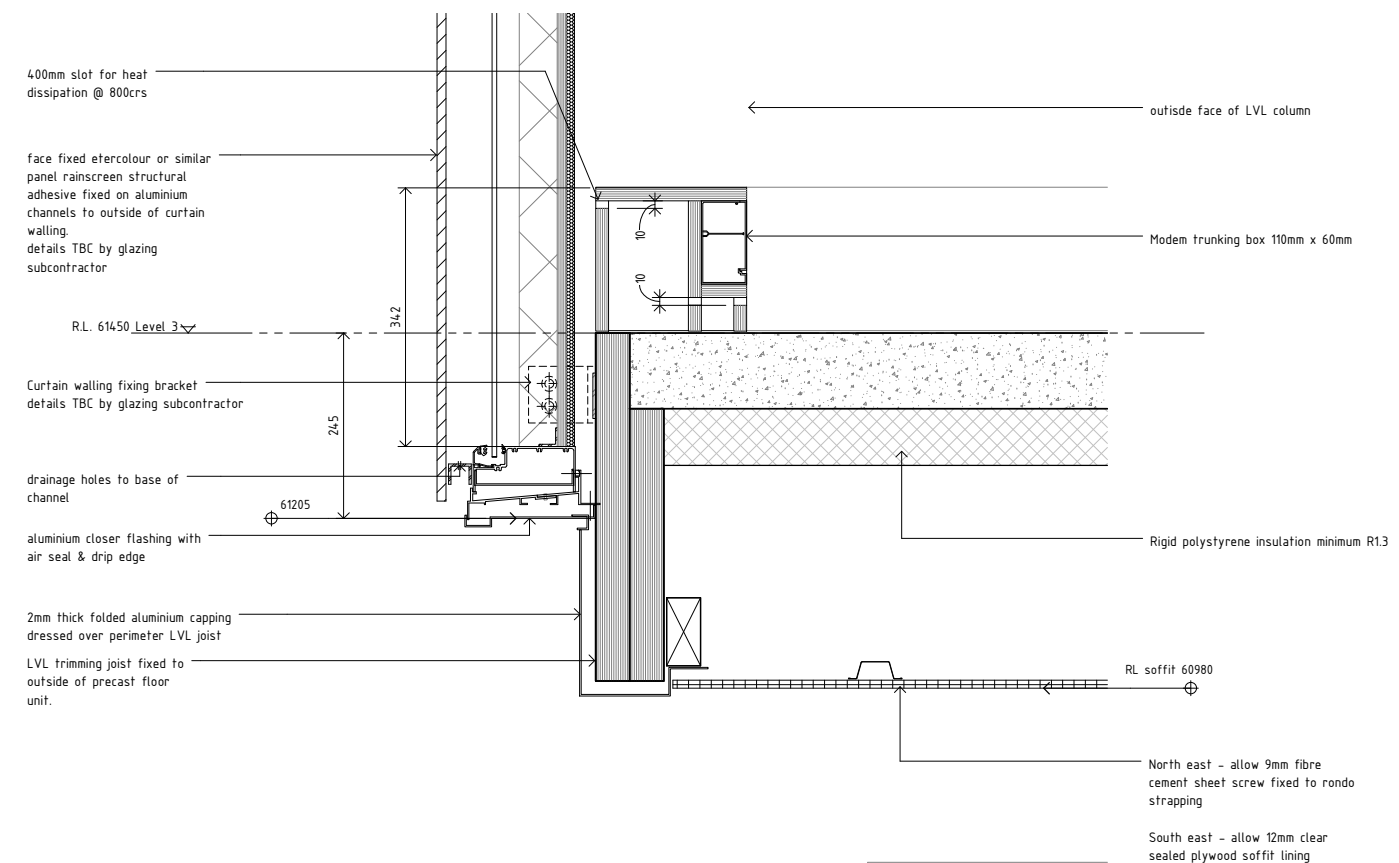

3 CW1 Typical base detail - insulated unit
A3.07 1:5

STRUCTURAL ENGINEER:
NAME : Dunning Thornton Consultants Ltd
PH : (04) 3850019
FAX : (04) 385 0312
PO BOX 27 -153, Wellington
EMAIL : dtcwgtndunningthornton.co.nz

SERVICES ENGINEER:
NAME : Telco Asset Management Ltd
PH : (04) 803 2137
FAX : (04) 803 2125
PO BOX 1131, Wellington
EMAIL : info@telco-nz.com

FIRE ENGINEER:
NAME : Holmes Fire & Saffey
PH : (04) 471 1450
FAX : (04) 471 2336
PO BOX 942 Wellington
EMAIL : info@holmesfire.com

KEY:



No.	Description	Date
A	Facade Tender	02.06.10
B	Facade design drawing issue	28.07.10
C	Tender	20.08.10

65 CAMBRIDGE TERRACE
CHRISTCHURCH 8013
PO BOX 3724
CHRISTCHURCH 8140
NEW ZEALAND
TEL 64 3 377 2007
FAX 64 3 377 2009





105 AMRITSAR STREET
WELLINGTON 6035
PO BOX 3364
WELLINGTON 6140
NEW ZEALAND
TEL 64 4 499 1727
FAX 64 4 499 1960

a t h f i e l d
a r c h i t e c t s
l i m i t e d

College of Creative Arts, Massey
Wallace Street, Wellington
Typical Studio Facade Details 02
1:5 @ A1

09-59

A4.07-C

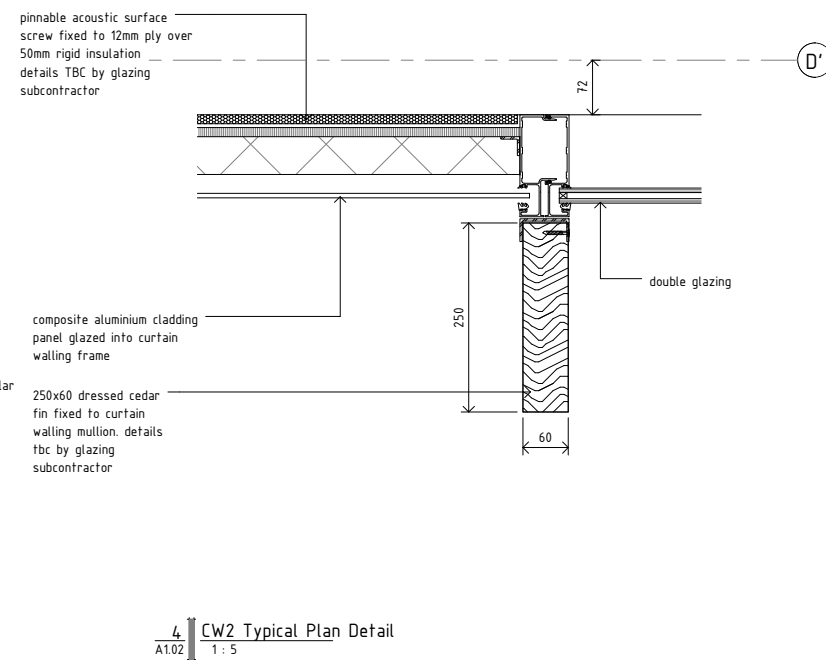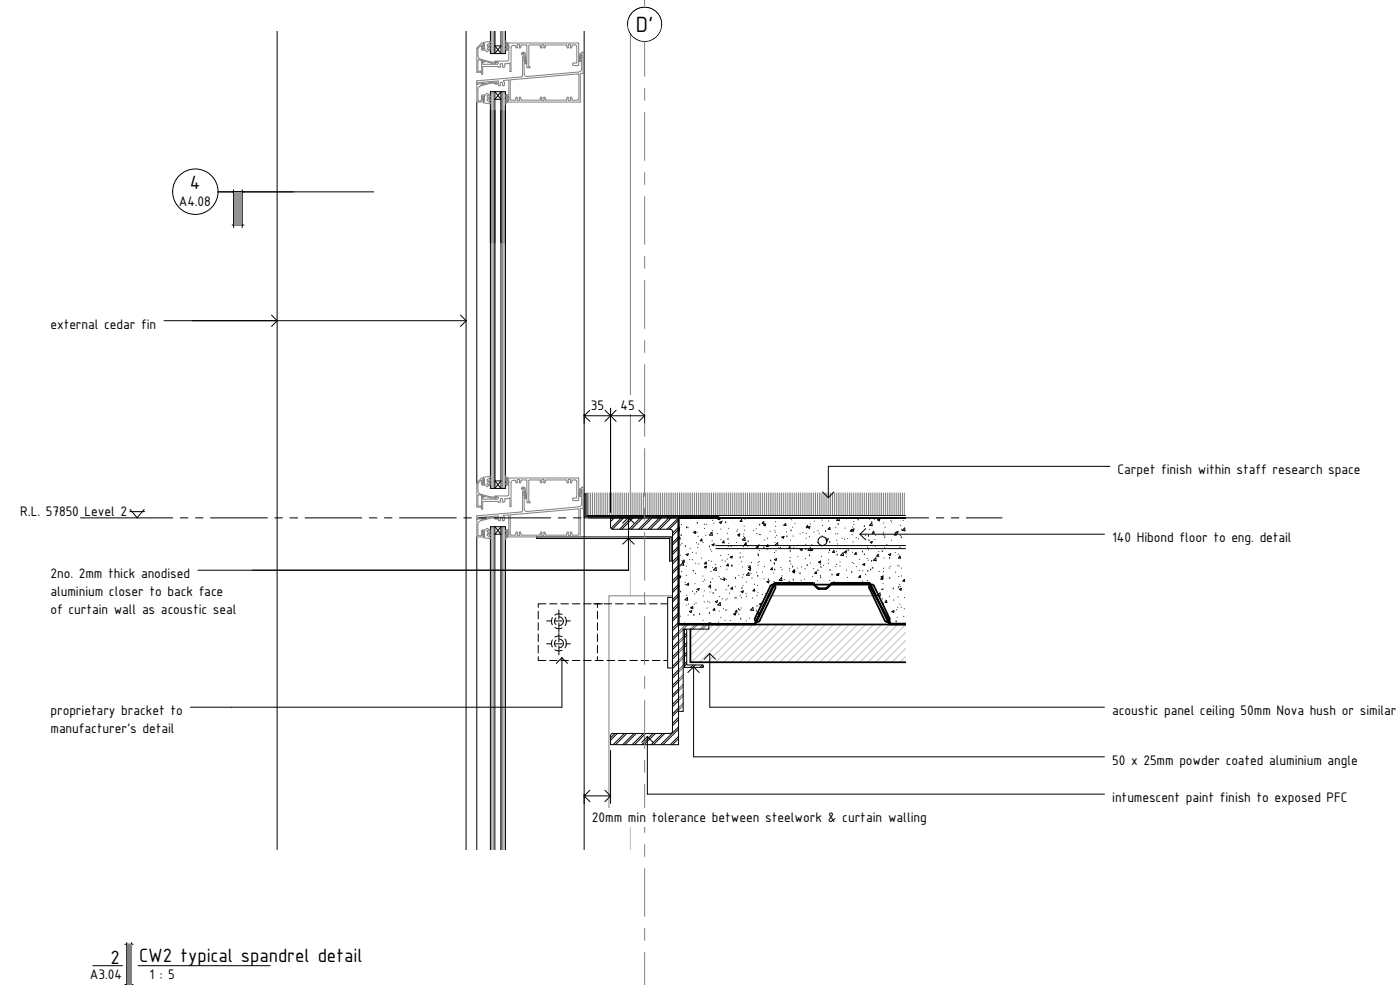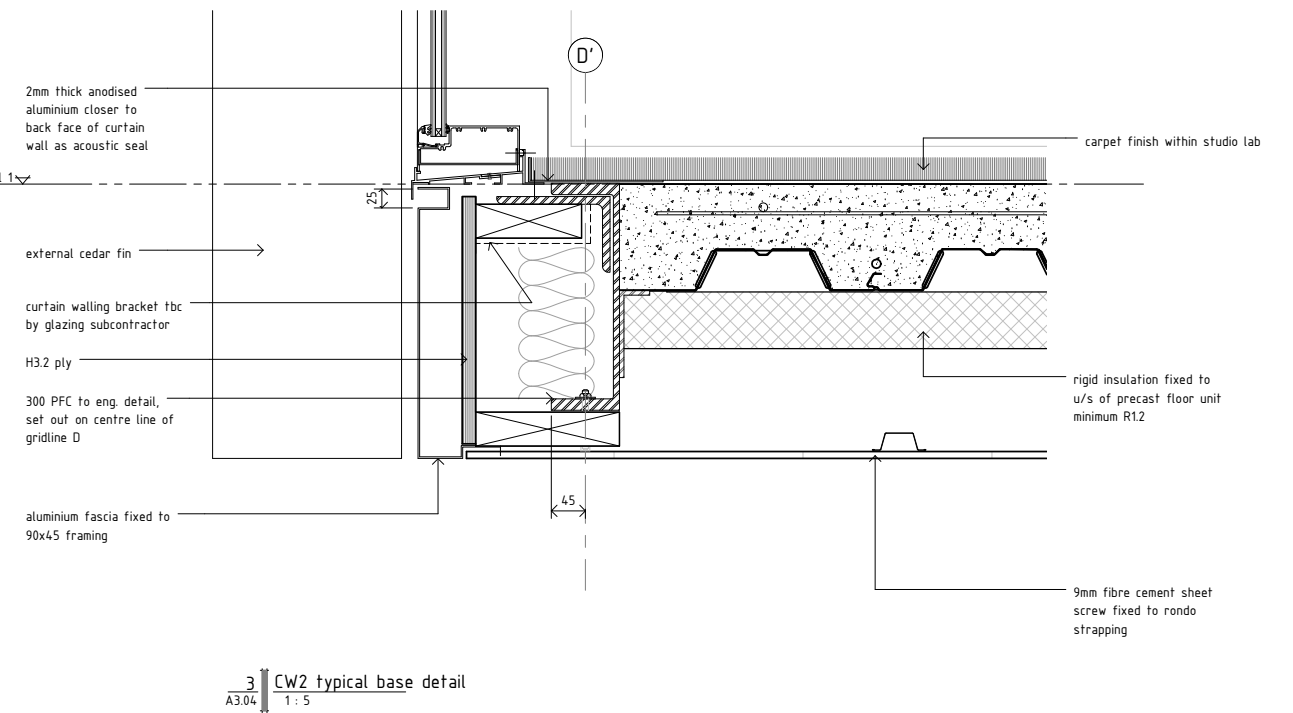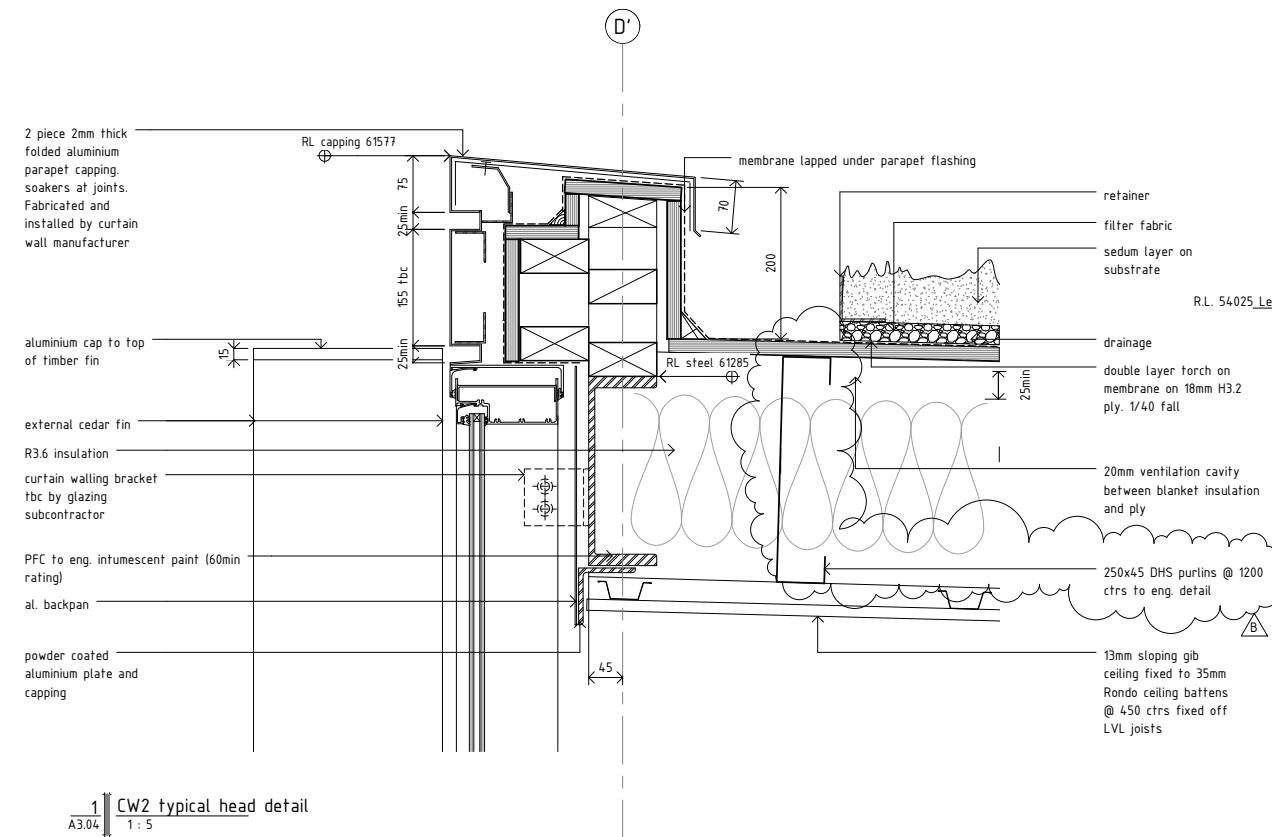

STRUCTURAL ENGINEER:
NAME : Dunning Thornton Consultants Ltd
PH : (04) 3850019
FAX : (04) 385 0312
PO BOX 27 -153, Wellington
EMAIL : dtcwtgn@dunningthornton.co.nz

SERVICES ENGINEER:
NAME : Telco Asset Management Ltd
PH : (04) 803 2137
FAX : (04) 803 2125
PO BOX 1131, Wellington
EMAIL : info@telco-nz.com

FIRE ENGINEER:
NAME : Holmes Fire & Saffey
PH : (04) 471 1450
FAX : (04) 471 2336
PO BOX 942 Wellington
EMAIL : info@holmesfire.com

KEY:



No.	Description	Date
A	Facade Tender	02.06.10
B	Facade design drawing issue	28.07.10
C	Tender	20.08.10

65 CAMBRIDGE TERRACE
CHRISTCHURCH 8013
PO BOX 3724
CHRISTCHURCH 8140
NEW ZEALAND
TEL 64 3 377 2007
FAX 64 3 377 2009

105 AMRITSAR STREET
WELLINGTON 6055
PO BOX 3364
WELLINGTON 6140
NEW ZEALAND
TEL 64 4 499 1727
FAX 64 4 499 1960









a t h f i e l d
a r c h i t e c t s
l i m i t e d

College of Creative Arts, Massey
Wallace Street, Wellington

Typical South End Facade Details
1:5 @ A1

09-59

A4.08-C

 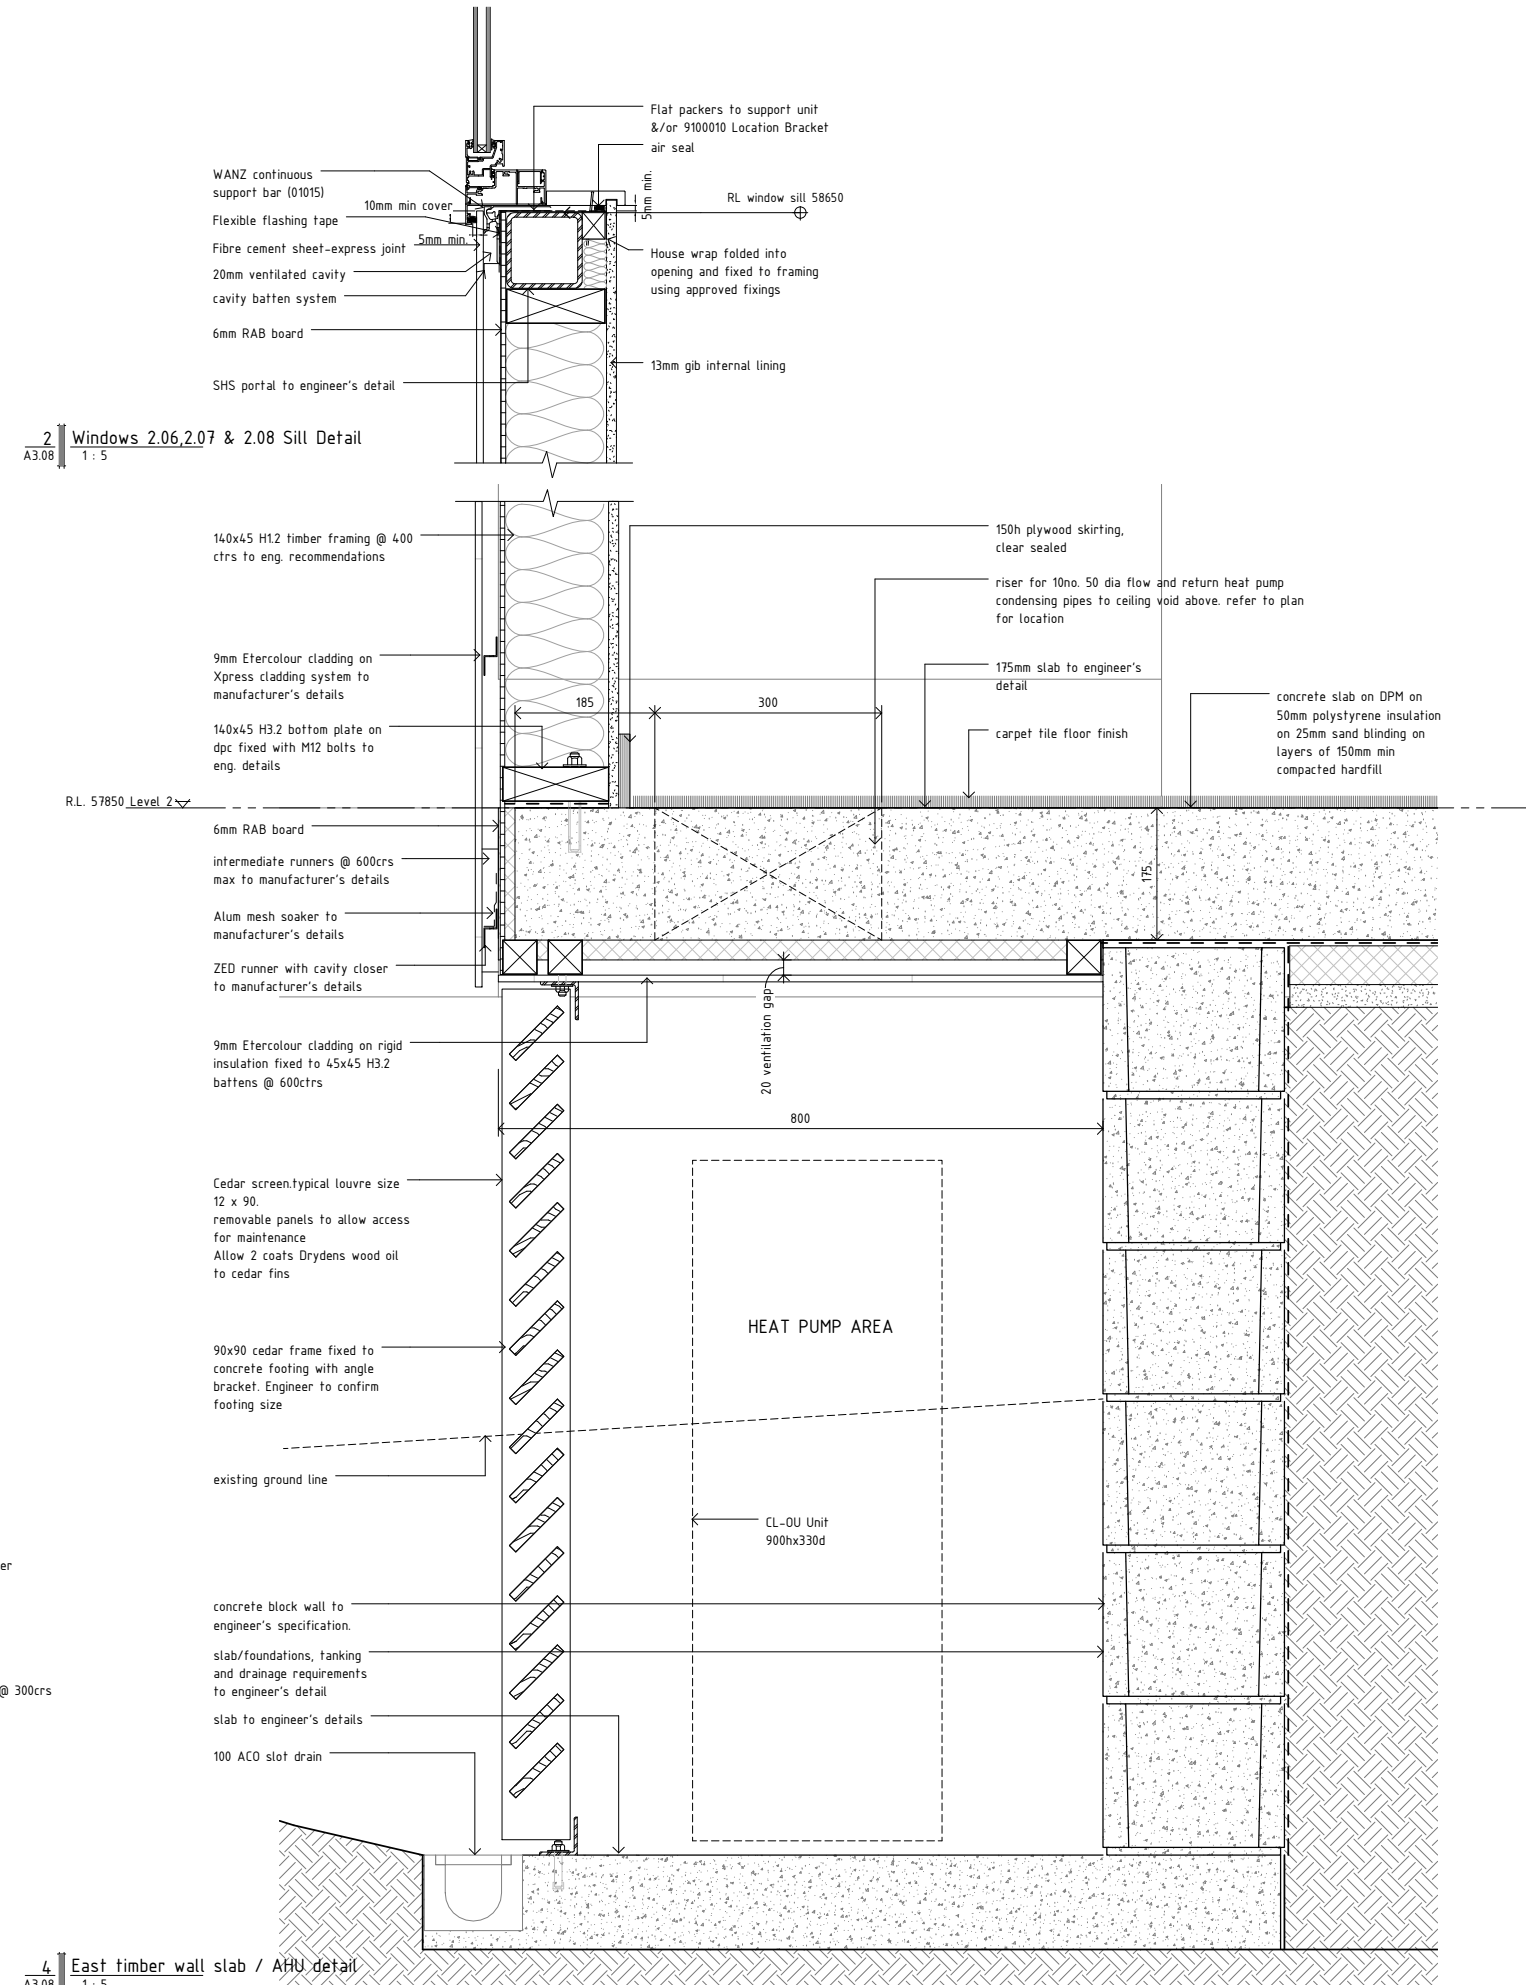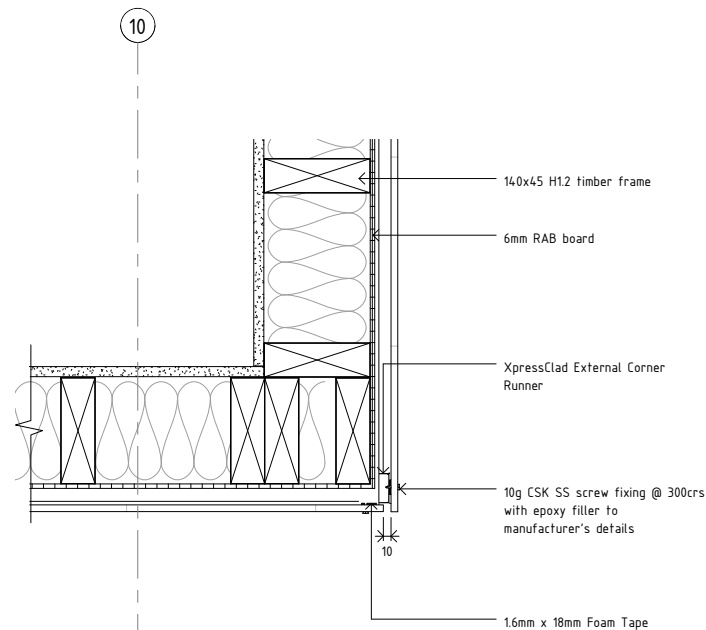 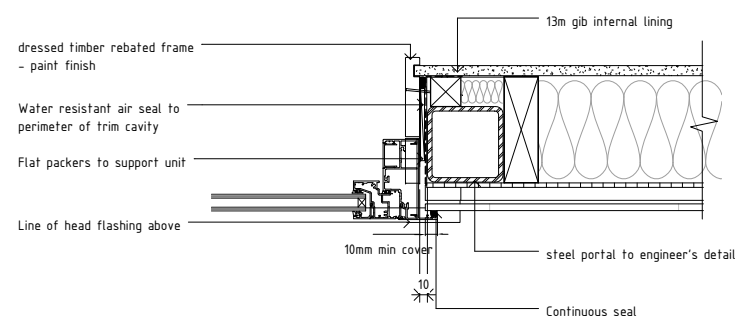 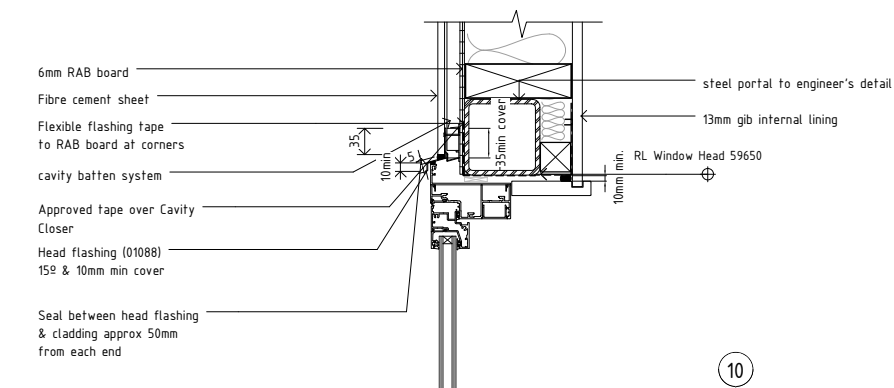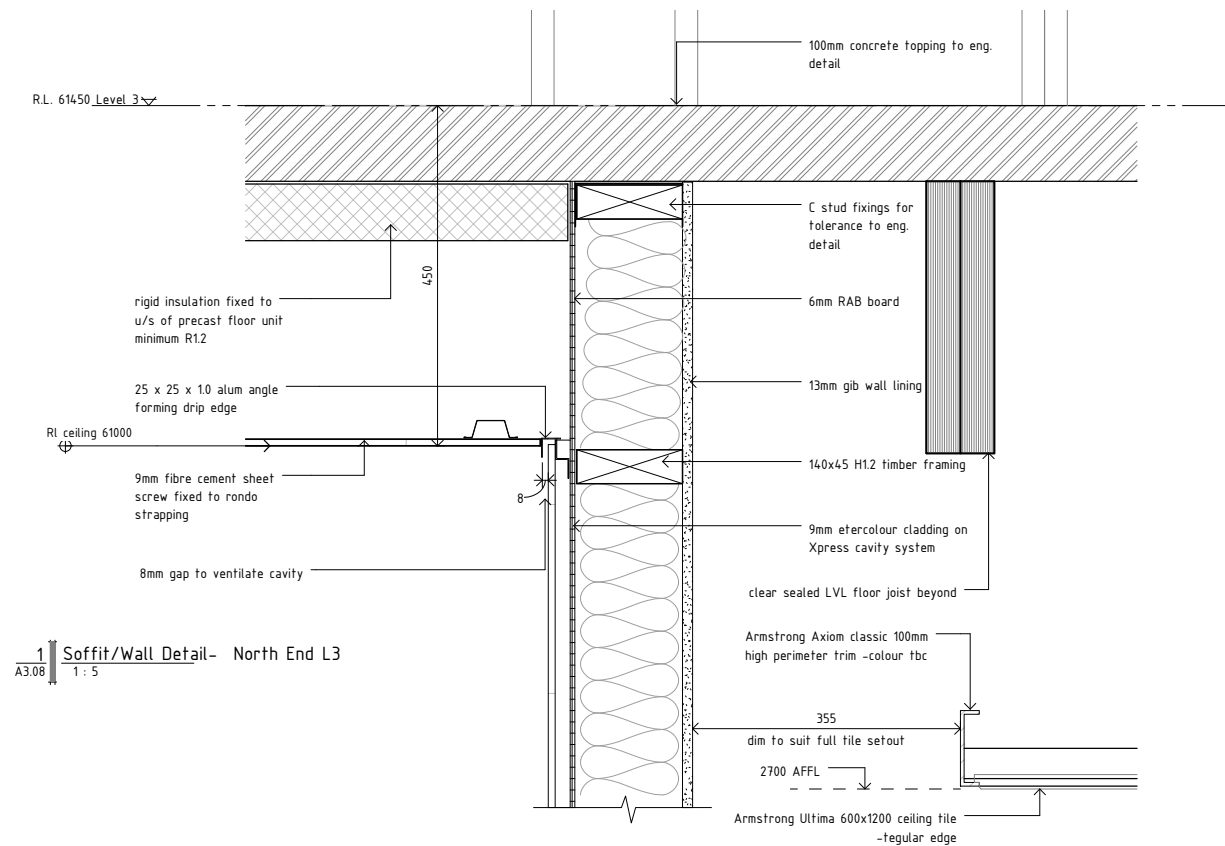

STRUCTURAL ENGINEER:
NAME : Dunning Thornton Consultants Ltd
PH : (04) 3850019
FAX : (04) 385 0312
PO BOX 27 -153, Wellington
EMAIL : dtcwgtg@dunningthornton.co.nz

SERVICES ENGINEER:
NAME : Telco Asset Management Ltd
PH : (04) 803 2137
FAX : (04) 803 2125
PO BOX 1131, Wellington
EMAIL info@telco-nz.com

FIRE ENGINEER:
NAME : Holmes Fire & Saftey
PH : (04) 471 1450
FAX : (04) 471 2336
PO BOX 942 Wellington
EMAIL info@holmesfire.com

KEY:



No.

Description

Date
20.08.10

65 CAMBRIDGE TERRACE
CHRISTCHURCH 8013
PO BOX 3724
CHRISTCHURCH 8140
NEW ZEALAND
TEL 64 3 377 2007
FAX 64 3 377 2009

105 AMRITSAR STREET
WELLINGTON 6035
PO BOX 3364
WELLINGTON 6140
NEW ZEALAND
TEL 64 4 499 1727
FAX 64 4 499 1960


a t h f i e l d
a r c h i t e c t s
l i m i t e d

College of Creative Arts, Massey
Wallace Street, Wellington

North End L2 Window Details
1:5 @ A1


09-59

A4.09-A

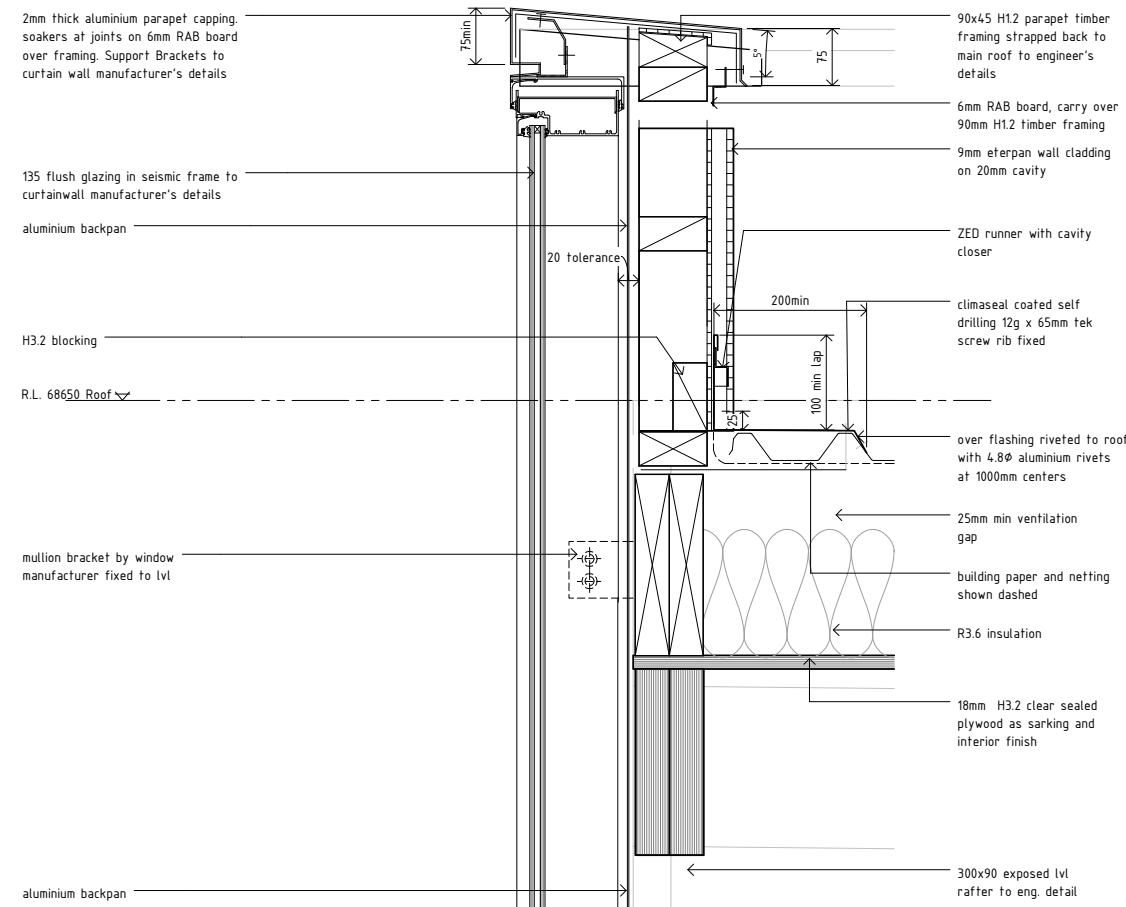


4 Parapet Detail-Main Roof South
A3.00 1:5


6 Level 4 south facade transom detail
A3.00 1:5

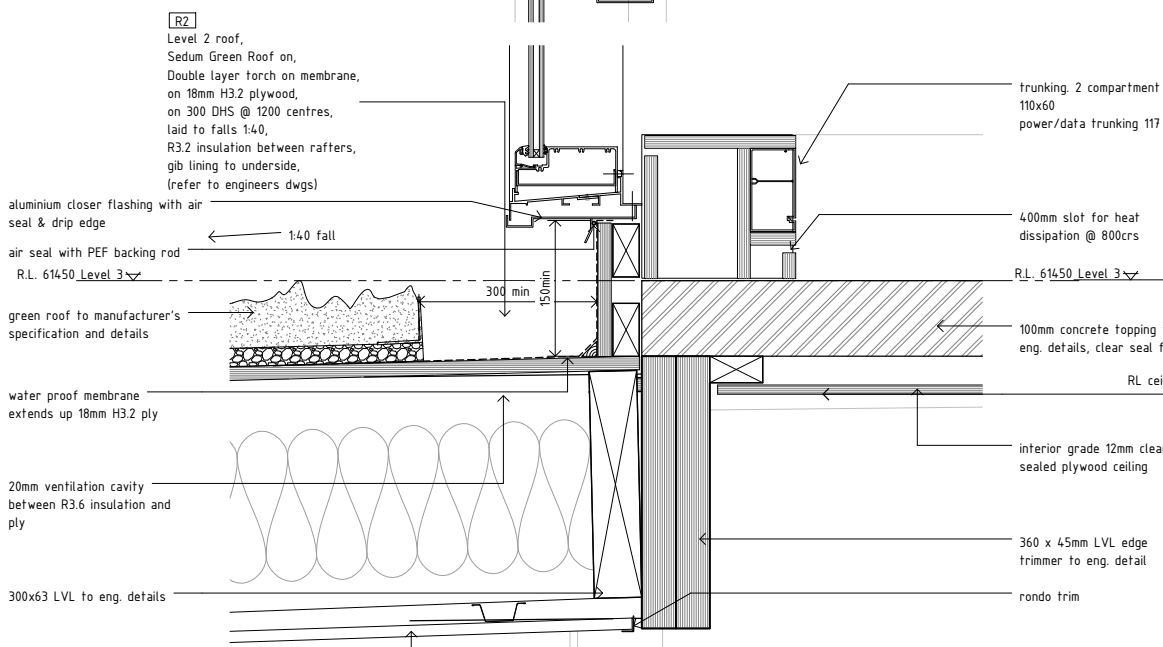


1 Curtain wall south base detail
A3.00 1:5

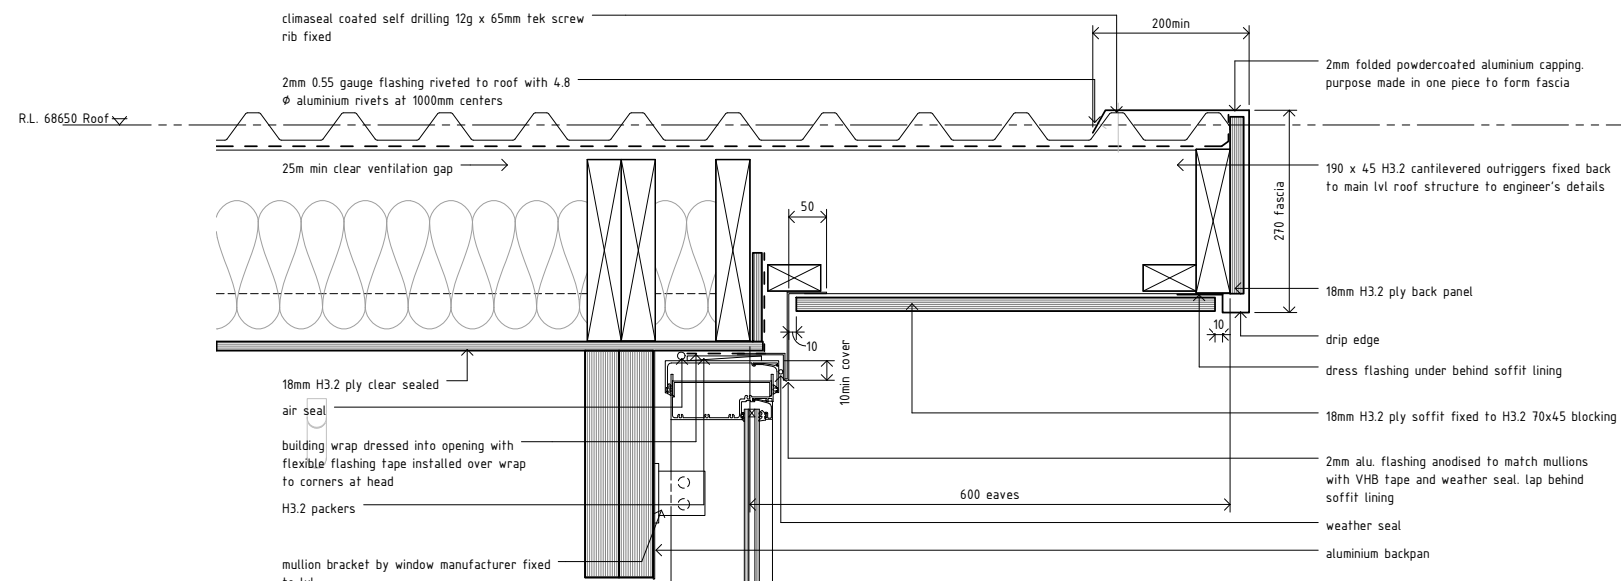

3 Main Roof North Eaves
A3.00 1:5

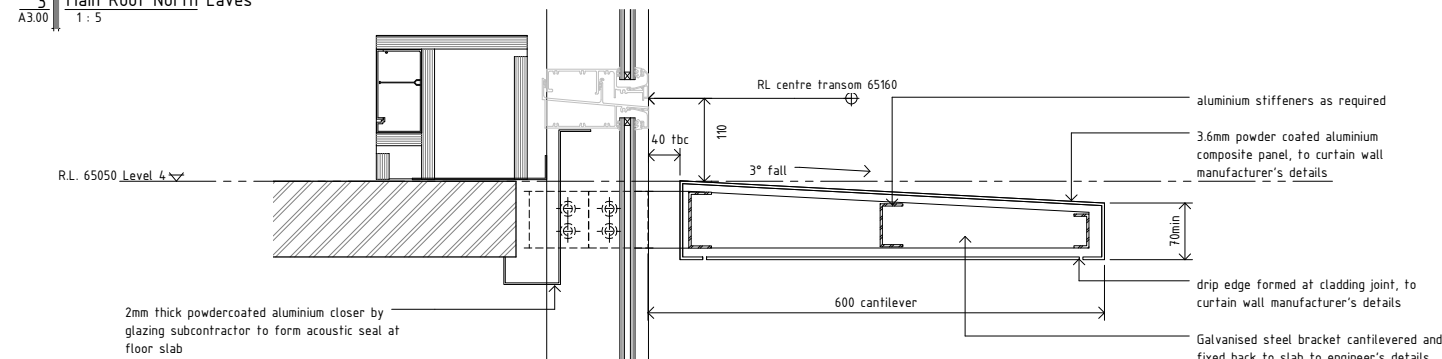

2 North End Sun Shade L4
A3.00 1:5

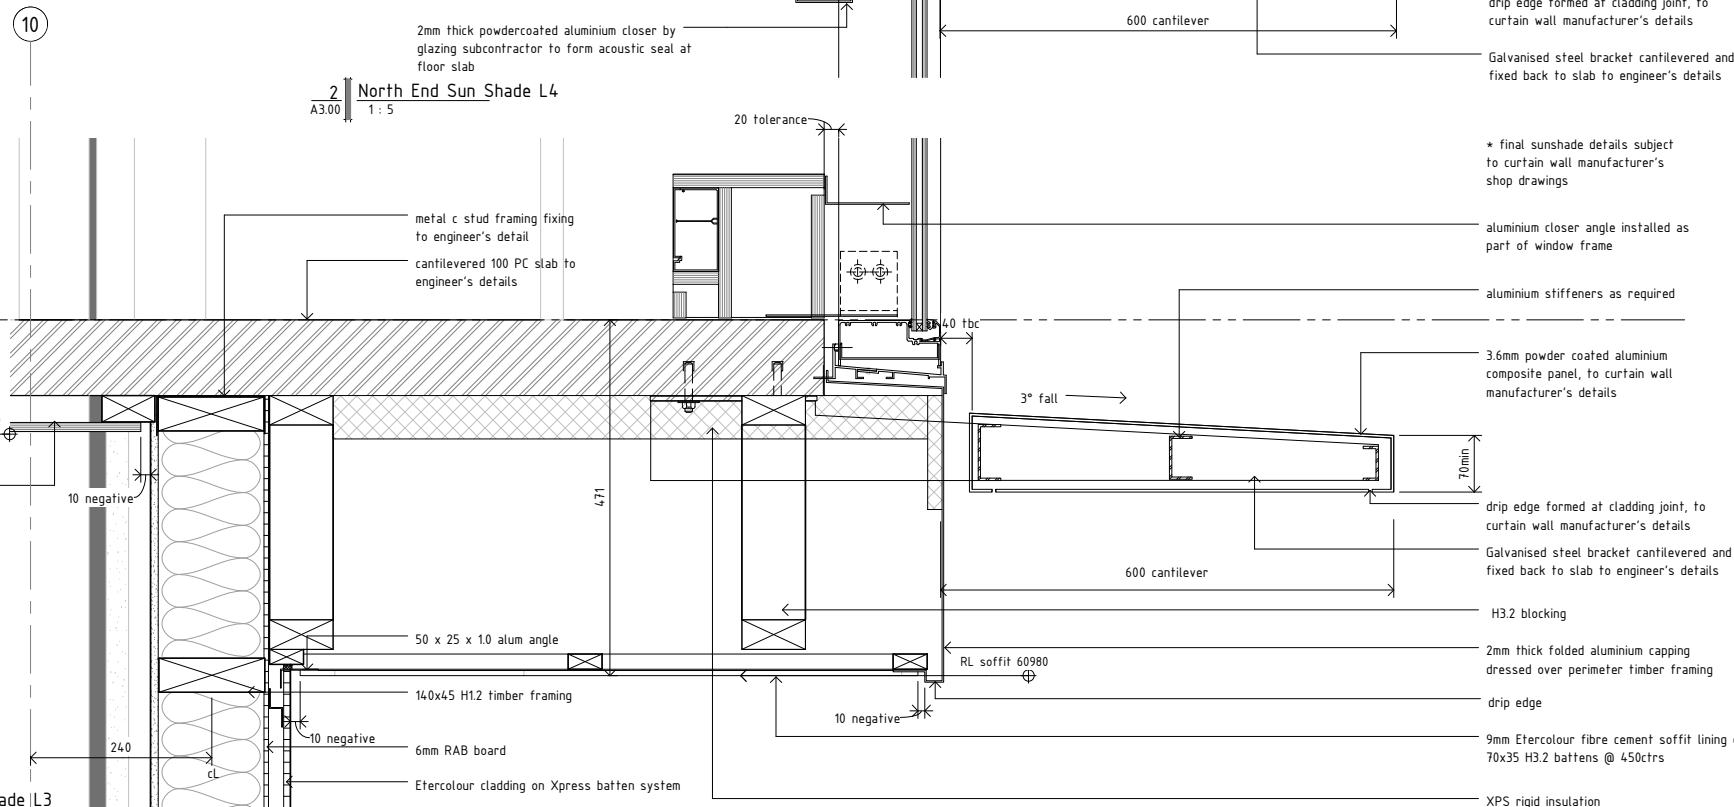

5 North End Sun Shade L3
A3.00 1:5

STRUCTURAL ENGINEER:
NAME : Dunning Thornton Consultants Ltd
PH : (04) 3850019
FAX : (04) 385 0312
PO BOX 27 -153, Wellington
EMAIL : dtcwgt@dnunningthornton.co.nz

SERVICES ENGINEER:
NAME : Telco Asset Management Ltd
PH : (04) 803 2137
FAX : (04) 803 2125
PO BOX 1131, Wellington
EMAIL info@telco-nz.com

FIRE ENGINEER:
NAME : Holmes Fire & Saffey
PH : (04) 471 1450
FAX : (04) 471 2336
PO BOX 942 Wellington
EMAIL info@holmesfire.com

KEY:



No.	Description	Date
A	Facade design drawing issue	28.07.10
B	Tender	20.08.10

65 CAMBRIDGE TERRACE
CHRISTCHURCH 8013
PO BOX 3724
CHRISTCHURCH 8140
NEW ZEALAND
TEL 64 3 377 2007
FAX 64 3 377 2009

105 AMRITSAR STREET
WELLINGTON 6055
PO BOX 3364
WELLINGTON 6140
NEW ZEALAND
TEL 64 4 499 1727
FAX 64 4 499 1960


a t h f i e l d
a r c h i t e c t s
l i m i t e d

College of Creative Arts, Massey
Wallace Street, Wellington


Studio Facade Details -North/South
1:5 @ A1


09-59

A4.10-B

 


A4.11-B

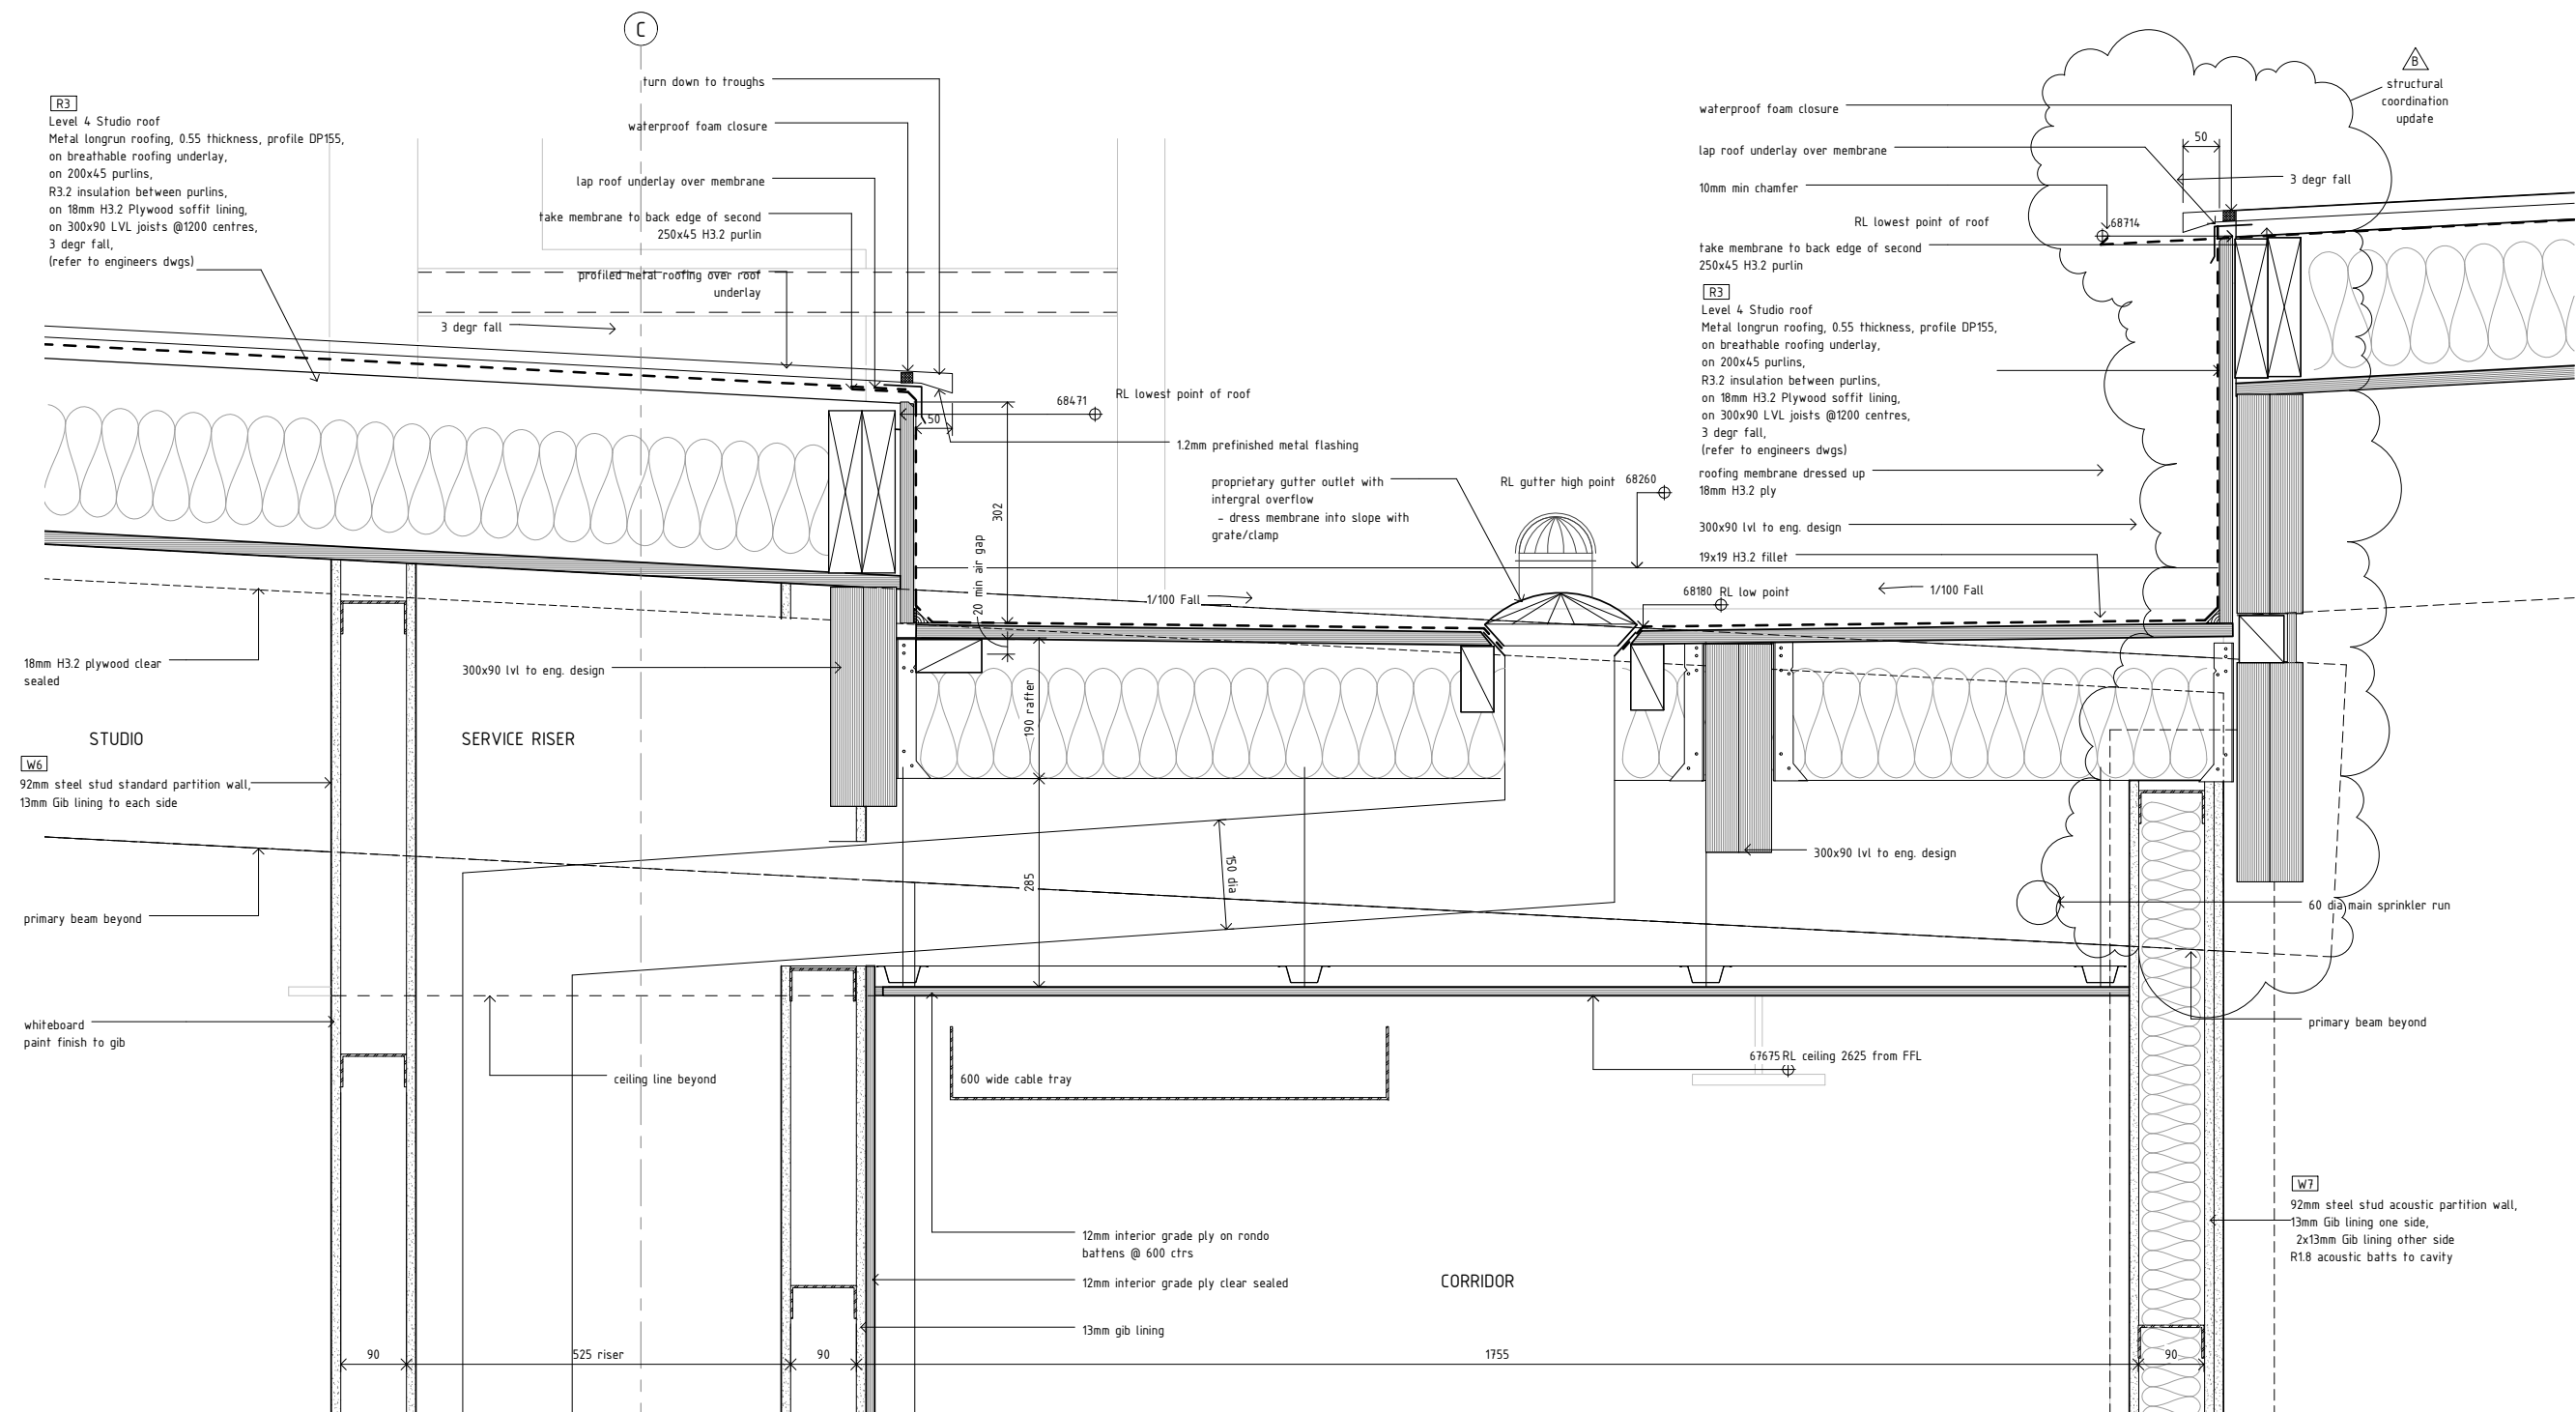

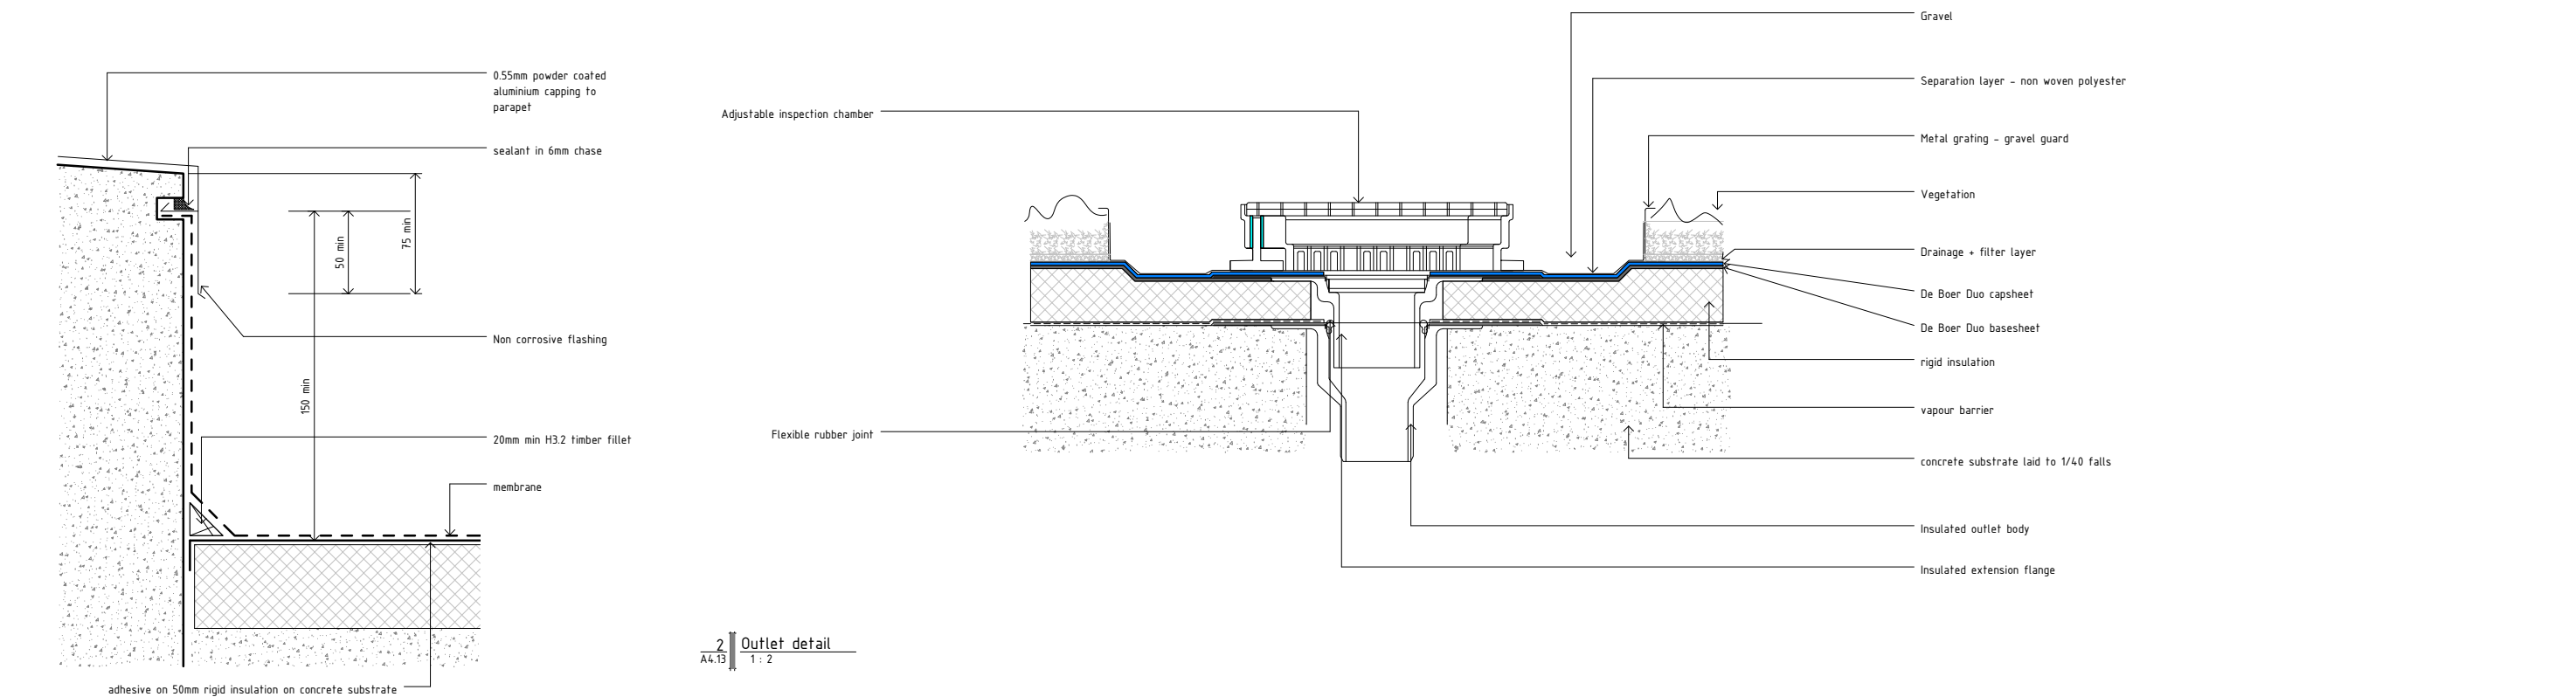

3
A4.13
Chase detail at parapet
1 : 2

RL. 61450 Level 3

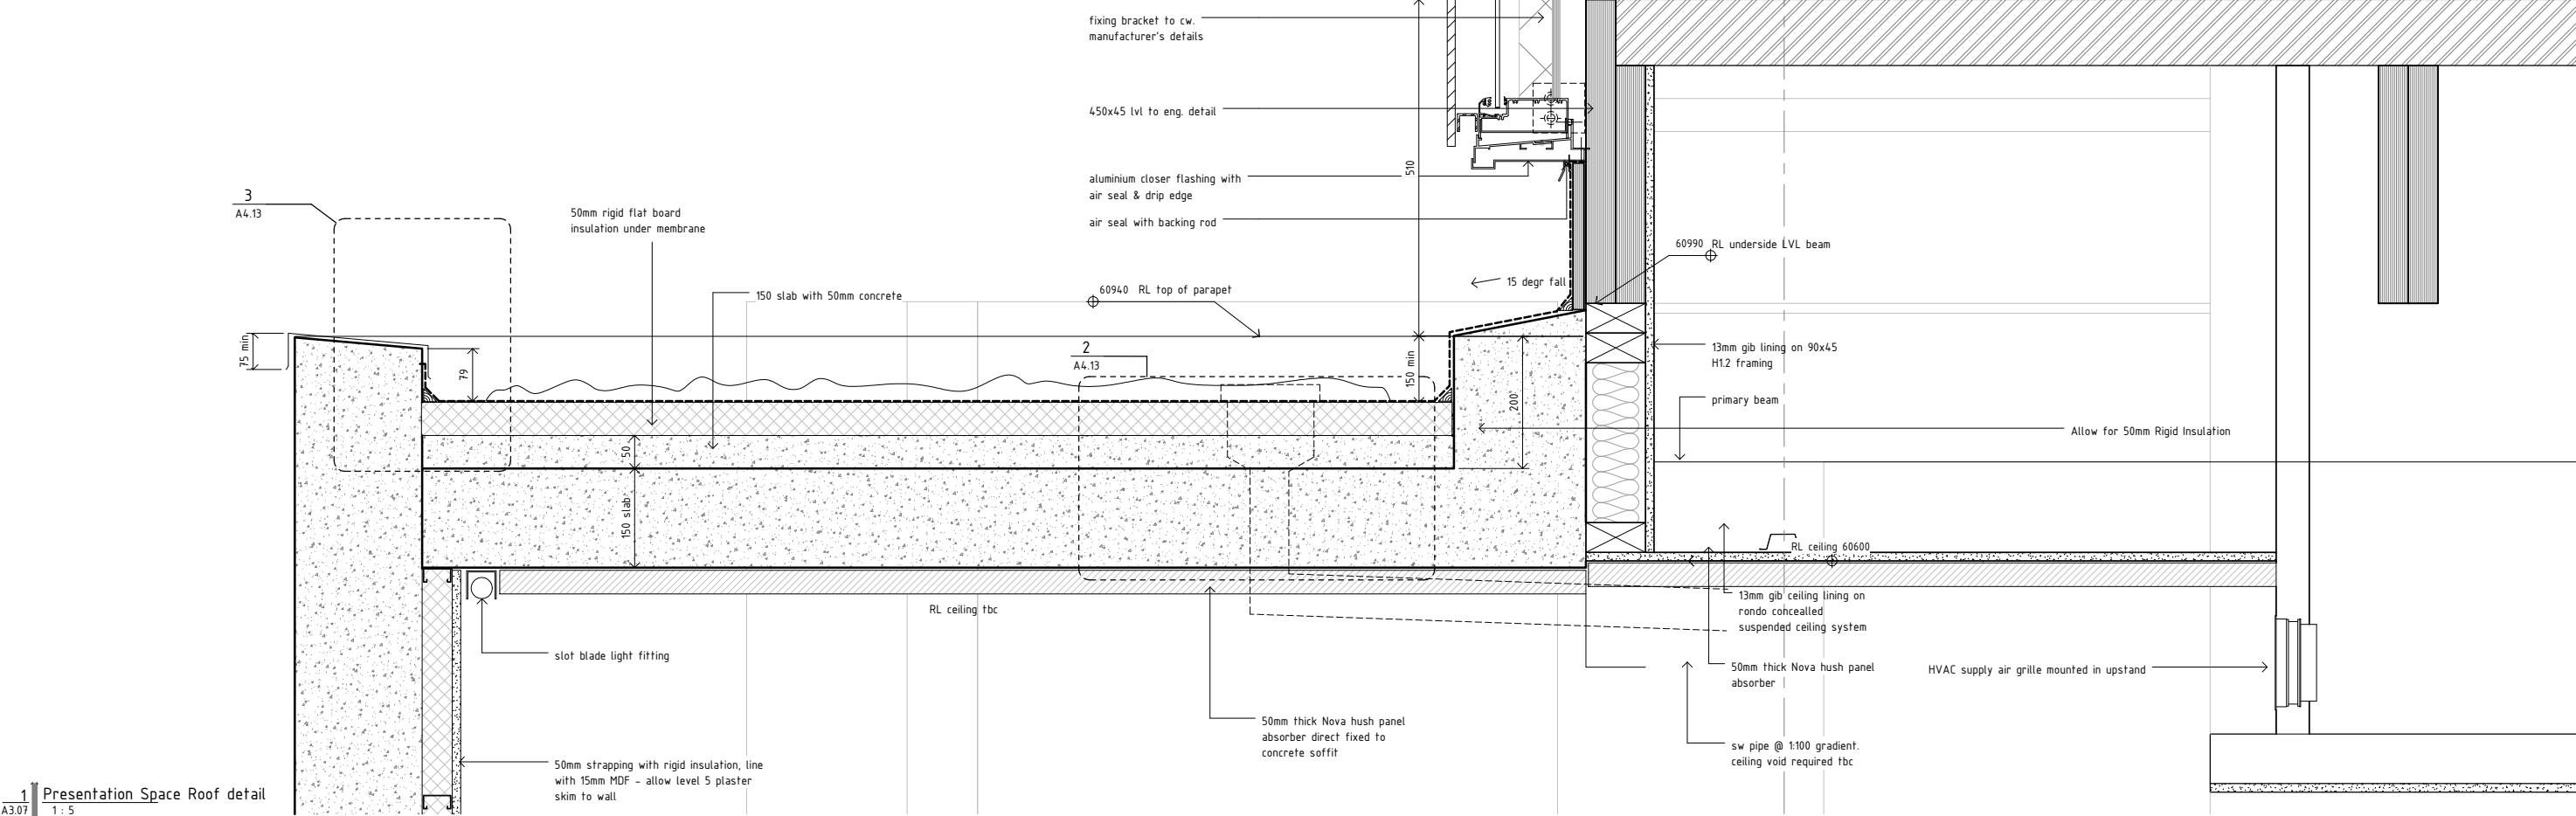

STRUCTURAL ENGINEER:
NAME : Dunning Thornton Consultants Ltd
PH : (04) 3850019
FAX : (04) 385 0312
PO BOX 27 -153, Wellington
EMAIL : drcwgt@tdunningthornton.co.nz

SERVICES ENGINEER:
NAME : Telco Asset Management Ltd
PH : (04) 803 2137
FAX : (04) 803 2125
PO BOX 1131, Wellington
EMAIL : info@telco-nz.com

FIRE ENGINEER:
NAME : Holmes Fire & Saffey
PH : (04) 471 1450
FAX : (04) 471 2336
PO BOX 942 Wellington
EMAIL : info@holmesfire.com

KEY:



No.	Description	Date
A	Tender	20.08.10

65 CAMBRIDGE TERRACE
CHRISTCHURCH 8013
PO BOX 3724
CHRISTCHURCH 8140
NEW ZEALAND
TEL 64 3 377 2007
FAX 64 3 377 2009

105 AMRITSAR STREET
WELLINGTON 6035
PO BOX 3364
WELLINGTON 6140
NEW ZEALAND
TEL 64 4 499 1727
FAX 64 4 499 1960





a t h f i e l d
a r c h i t e c t s
l i m i t e d


College of Creative Arts, Massey
Wallace Street, Wellington

Roof Details - MPS roof
As indicated @ A1

09-59


A4.13-A

    


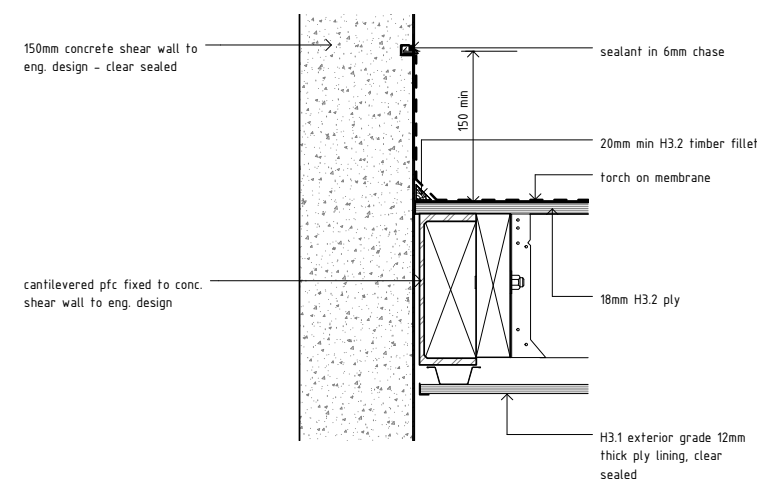

4 Polycarbonate Parapet detail-North Stair
A7.08 1 : 5

1 Internal Gutter North Stair
A7.08 1 : 5

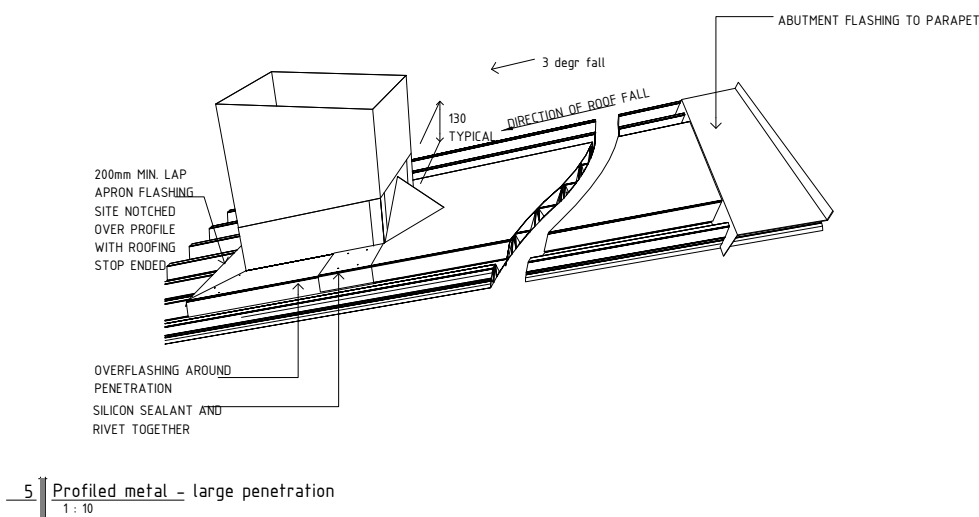

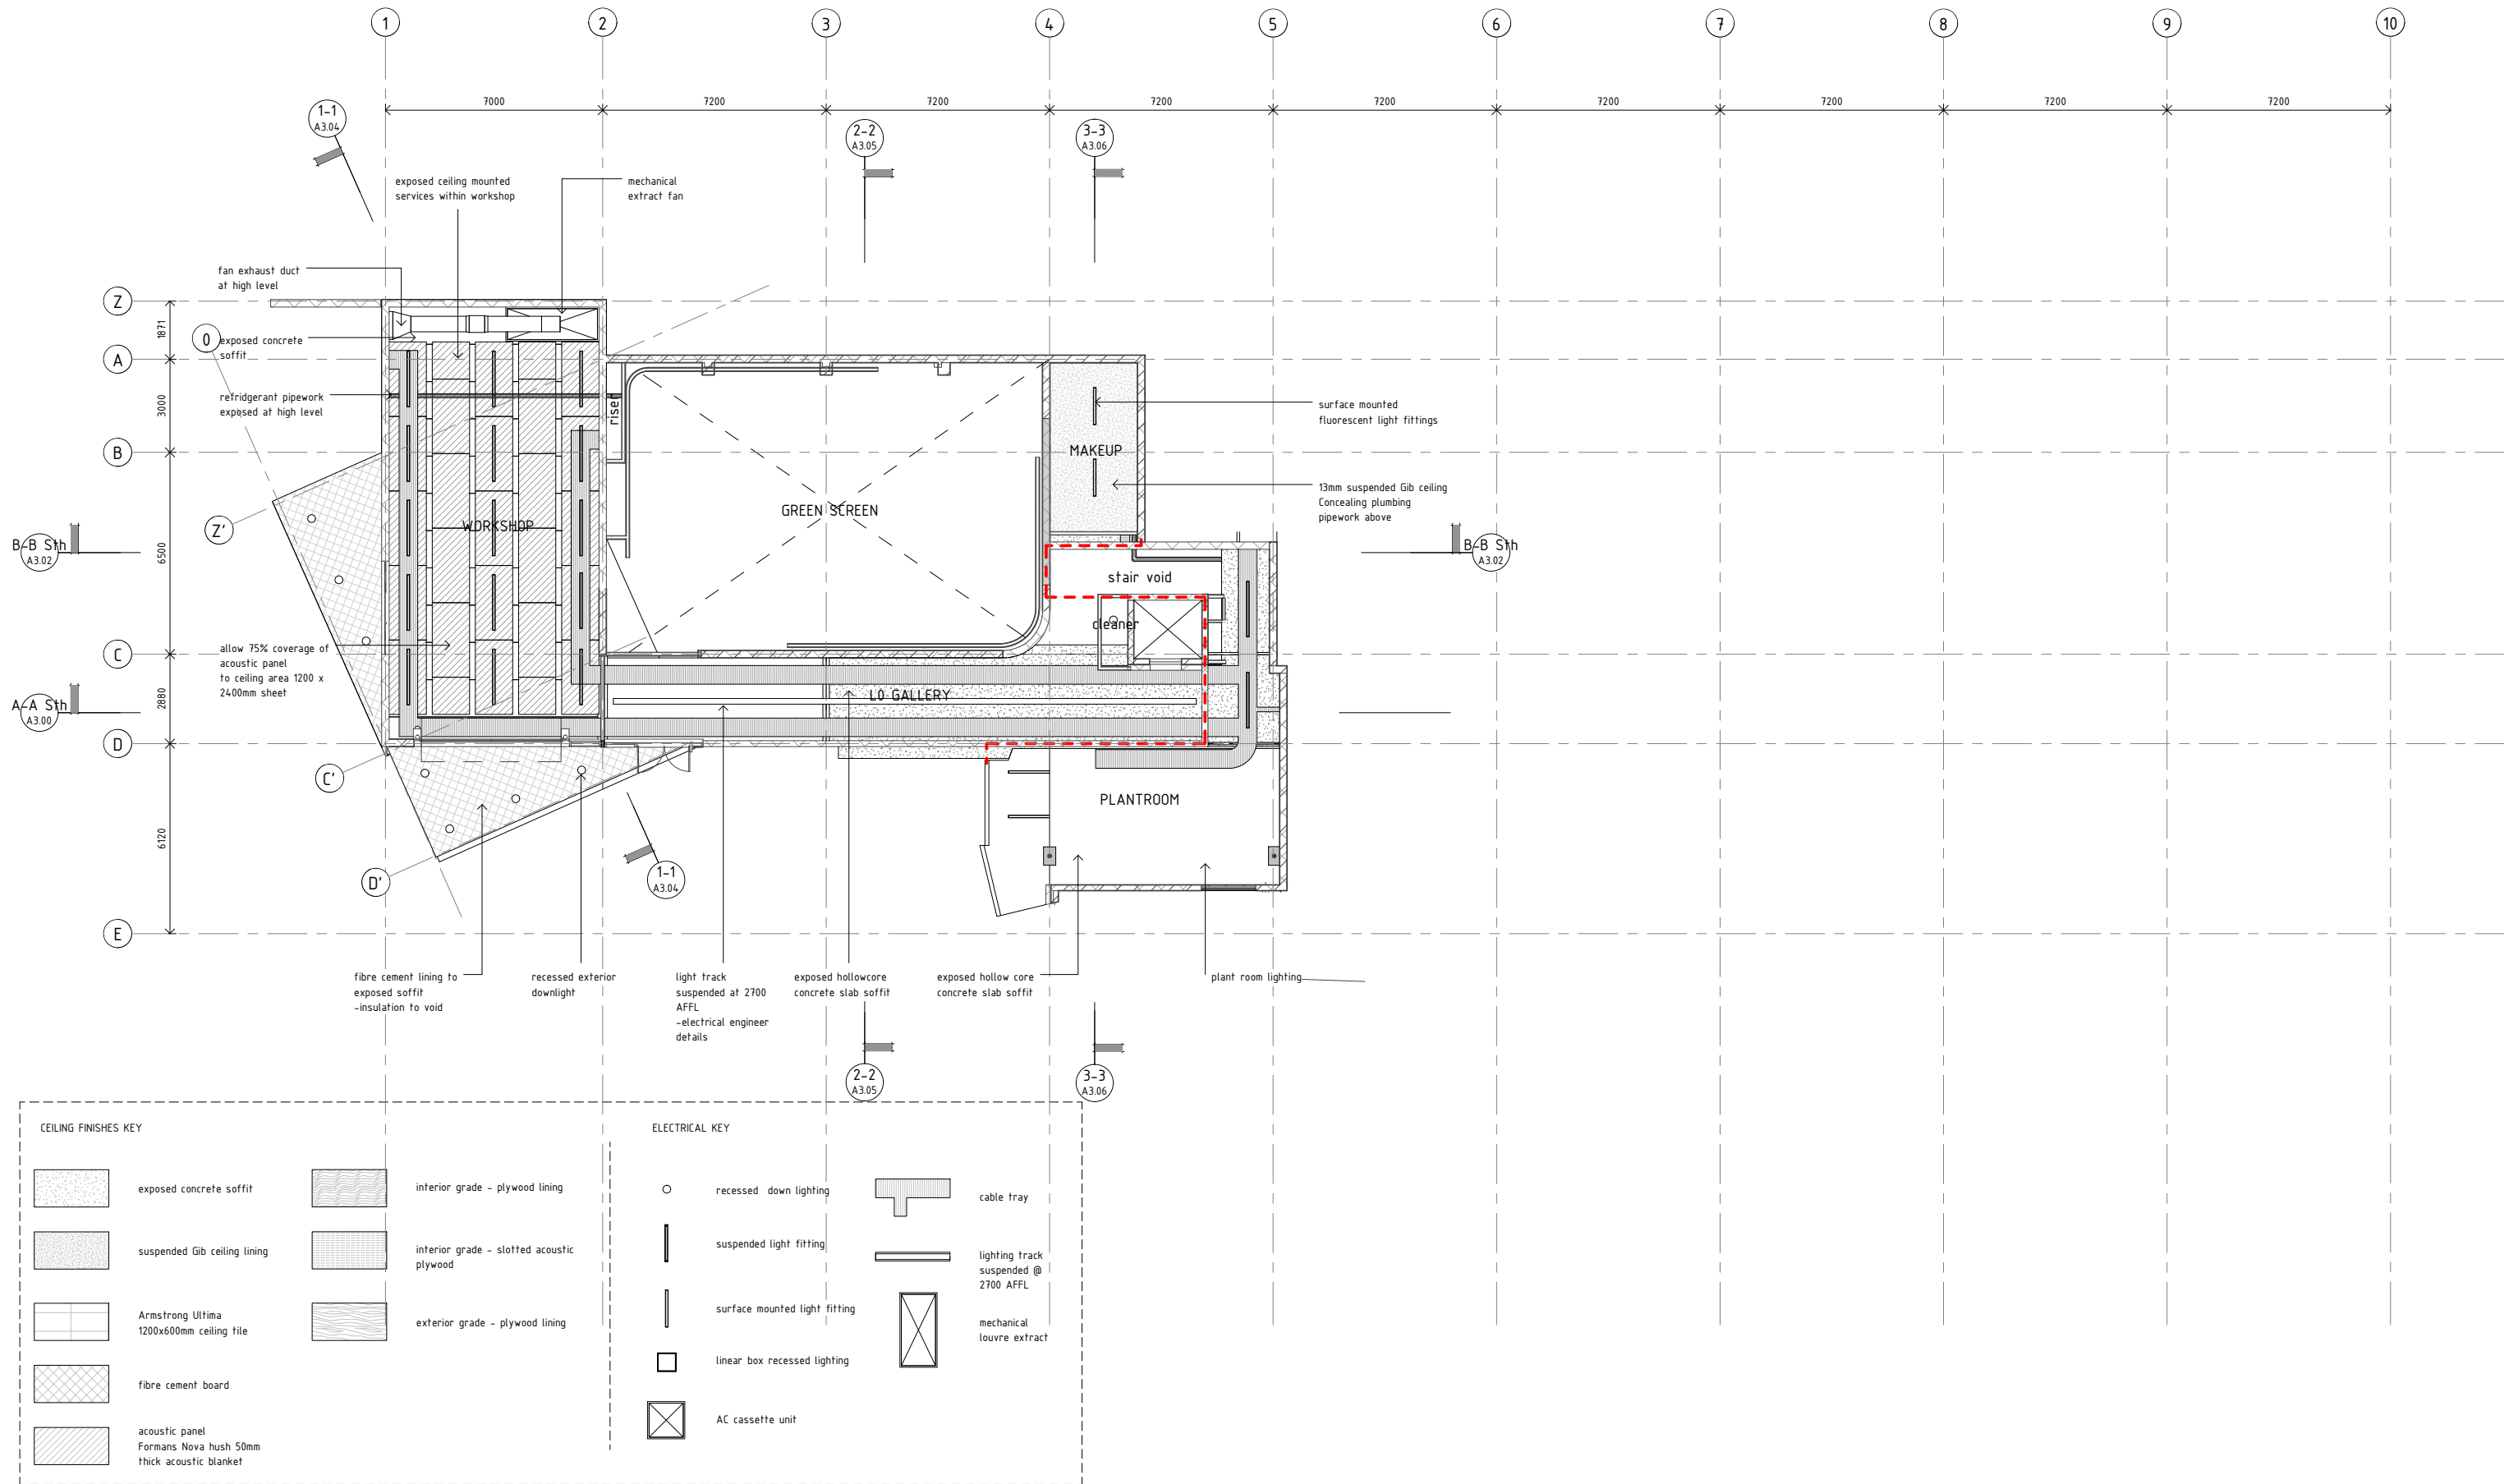

1 Ground Level
A2.00 1:100

STRUCTURAL ENGINEER:
NAME : Dunning Thornton Consultants Ltd
PH : (04) 385 0019
FAX : (04) 385 0312
PO BOX 27 -153, Wellington
EMAIL : drcwgn@dunningthornton.co.nz

SERVICES ENGINEER:
NAME : Telco Asset Management Ltd
PH : (04) 803 2137
FAX : (04) 803 2125
PO BOX 1131, Wellington
EMAIL : info@telco-nz.com

FIRE ENGINEER:
NAME : Holmes Fire & Saffey
PH : (04) 471 1450
FAX : (04) 471 2336
PO BOX 942 Wellington
EMAIL : info@holmesfire.com

KEY:



No.	Description	Date
A	Developed Design	30.04.10
B	Tender	20.08.10

65 CAMBRIDGE TERRACE
CHRISTCHURCH 8013
PO BOX 3724
CHRISTCHURCH 8140
NEW ZEALAND
TEL 64 3 377 2007
FAX 64 3 377 2009

105 AMRITSAR STREET
WELLINGTON 6035
PO BOX 3364
WELLINGTON 6140
NEW ZEALAND
TEL 64 4 499 1727
FAX 64 4 499 1960


a t h f i e l d
a r c h i t e c t s
l i m i t e d

College of Creative Arts, Massey
Wallace Street, Wellington

Ground floor RCP
1:100 @ A1

09-59

A6.00-B

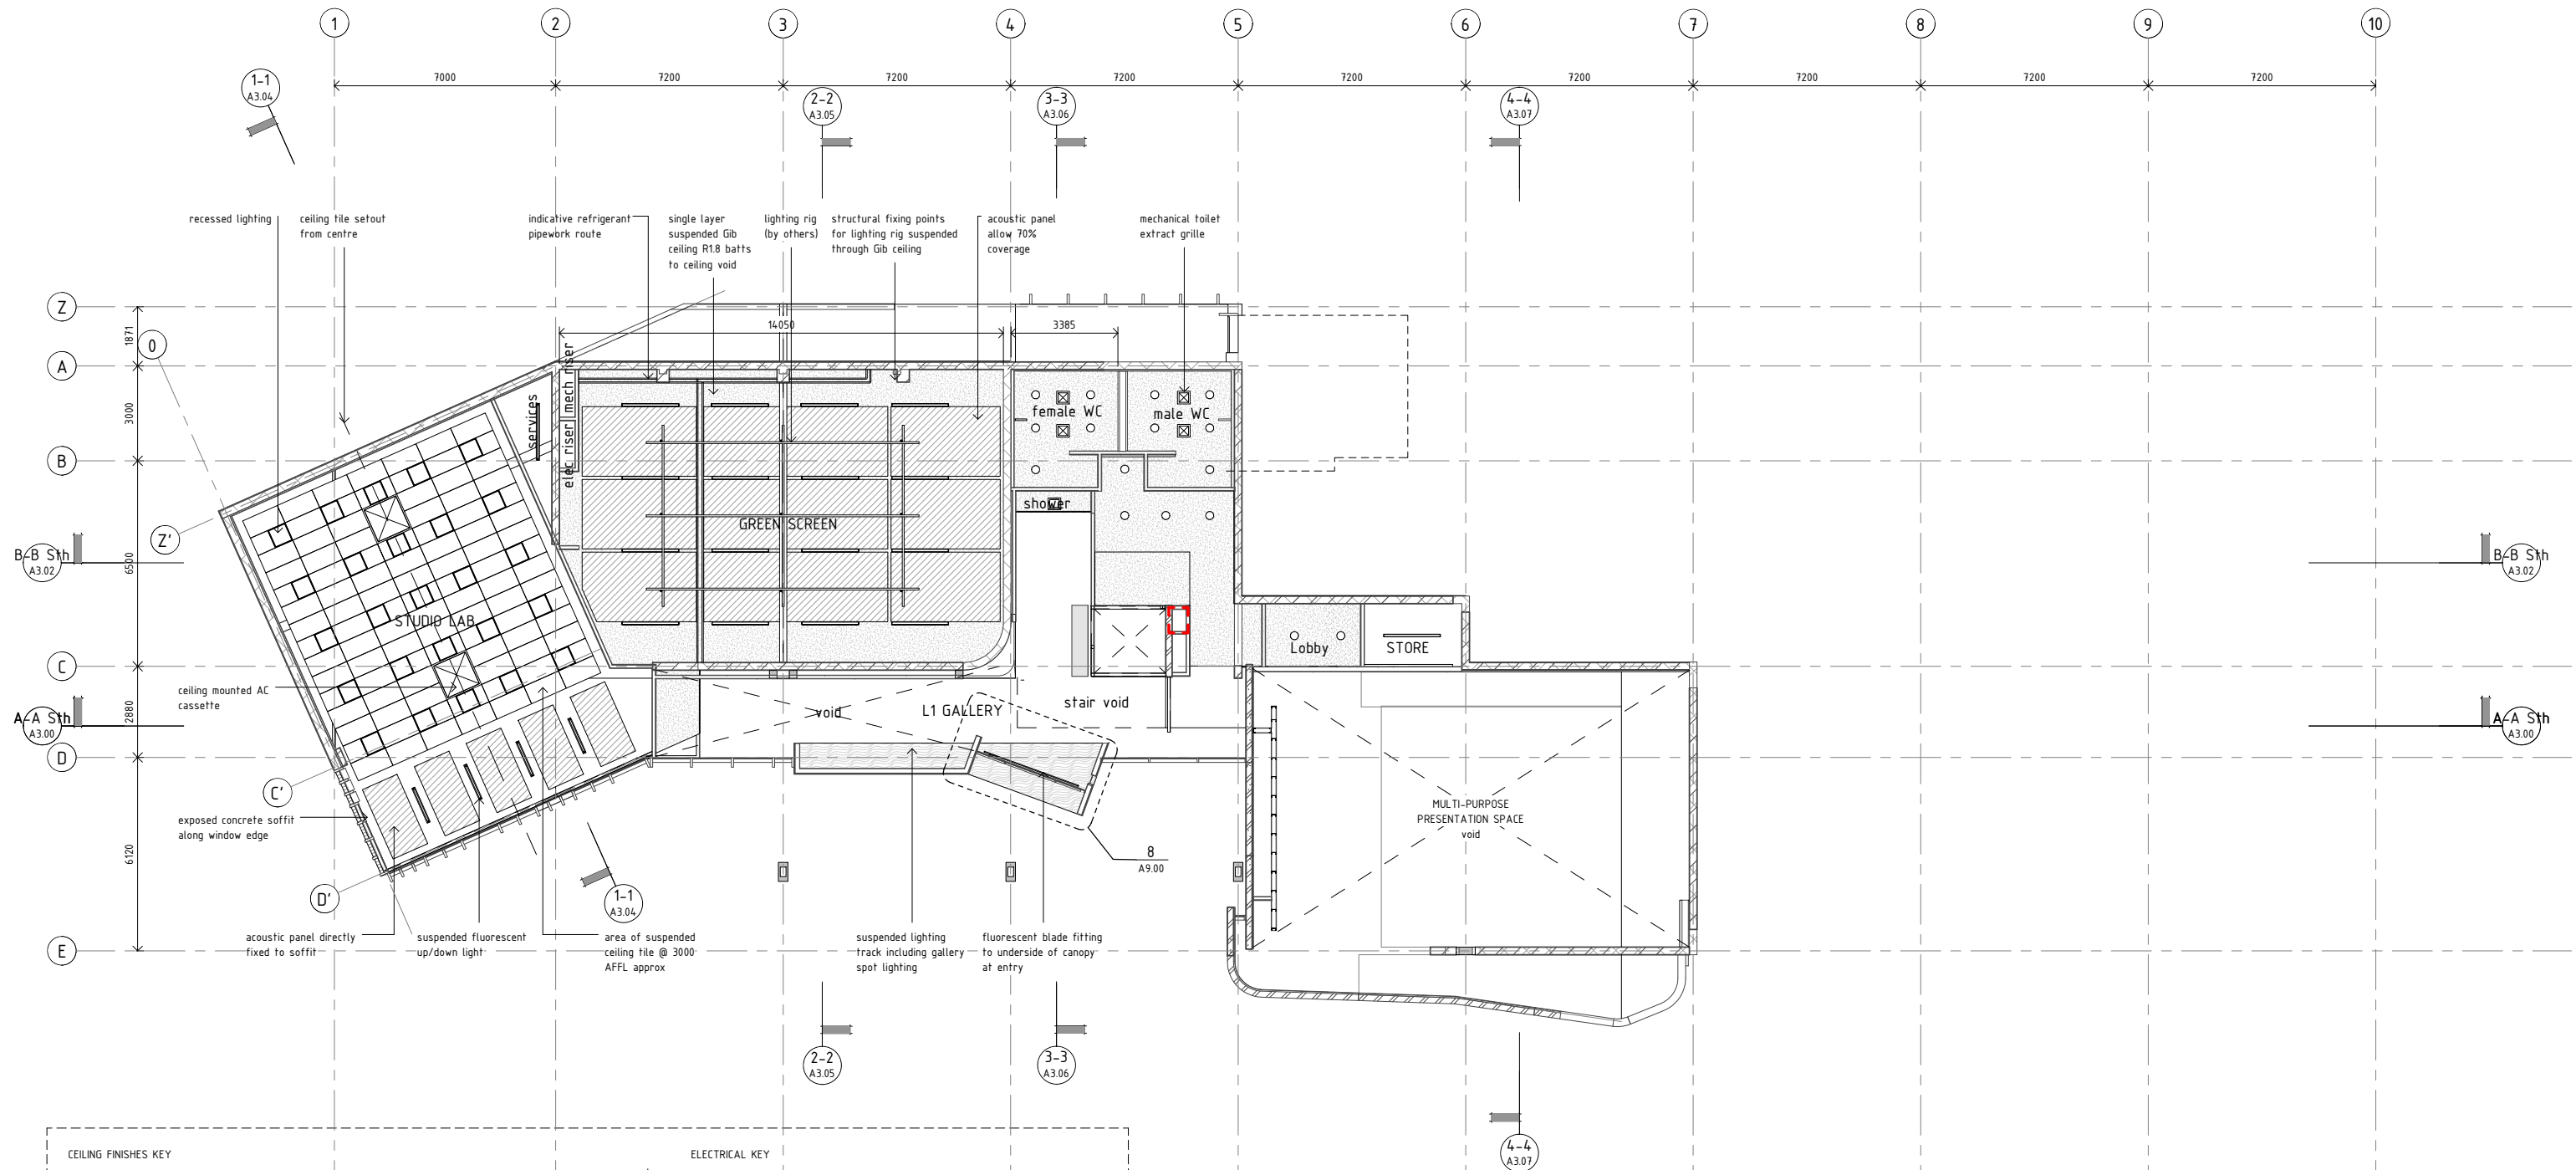

CEILING FINISHES KEY

exposed concrete soffit

suspended Gib ceiling lining

Armstrong Ultima 1200x600mm ceiling tile

fibre cement board

acoustic panel Formans Nova hush 50mm thick acoustic blanket

interior grade - plywood lining

interior grade - slotted acoustic plywood

exterior grade - plywood lining

ELECTRICAL KEY

recessed down lighting

suspended light fitting

surface mounted light fitting

linear box recessed lighting

AC cassette unit

cable tray

lighting track suspended @ 2700 AFFL

mechanical louvre extract

1 Level 1
A2.00 1 : 100

STRUCTURAL ENGINEER:
NAME : Dunning Thornton Consultants Ltd
PH : (04) 385 0019
FAX : (04) 385 0312
PO BOX 27 -153, Wellington
EMAIL : drcwgn@dunningthornton.co.nz

SERVICES ENGINEER:
NAME : Telco Asset Management Ltd
PH : (04) 803 2137
FAX : (04) 803 2125
PO BOX 1131, Wellington
EMAIL : info@telco-nz.com

FIRE ENGINEER:
NAME : Holmes Fire & Saffey
PH : (04) 471 1450
FAX : (04) 471 2336
PO BOX 942 Wellington
EMAIL : info@holmesfire.com

KEY:



No.	Description	Date
A	Developed Design	30.04.10
B	Tender	20.08.10


65 CAMBRIDGE TERRACE
CHRISTCHURCH 8013
PO BOX 3724
CHRISTCHURCH 8140
NEW ZEALAND
TEL 64 3 377 2007
FAX 64 3 377 2009

105 AMRITSAR STREET
WELLINGTON 6035
PO BOX 3364
WELLINGTON 6140
NEW ZEALAND
TEL 64 4 499 1727
FAX 64 4 499 1960

athfield
architects
limited

College of Creative Arts, Massey
Wallace Street, Wellington

Level 1 RCP
1 : 100 @ A1

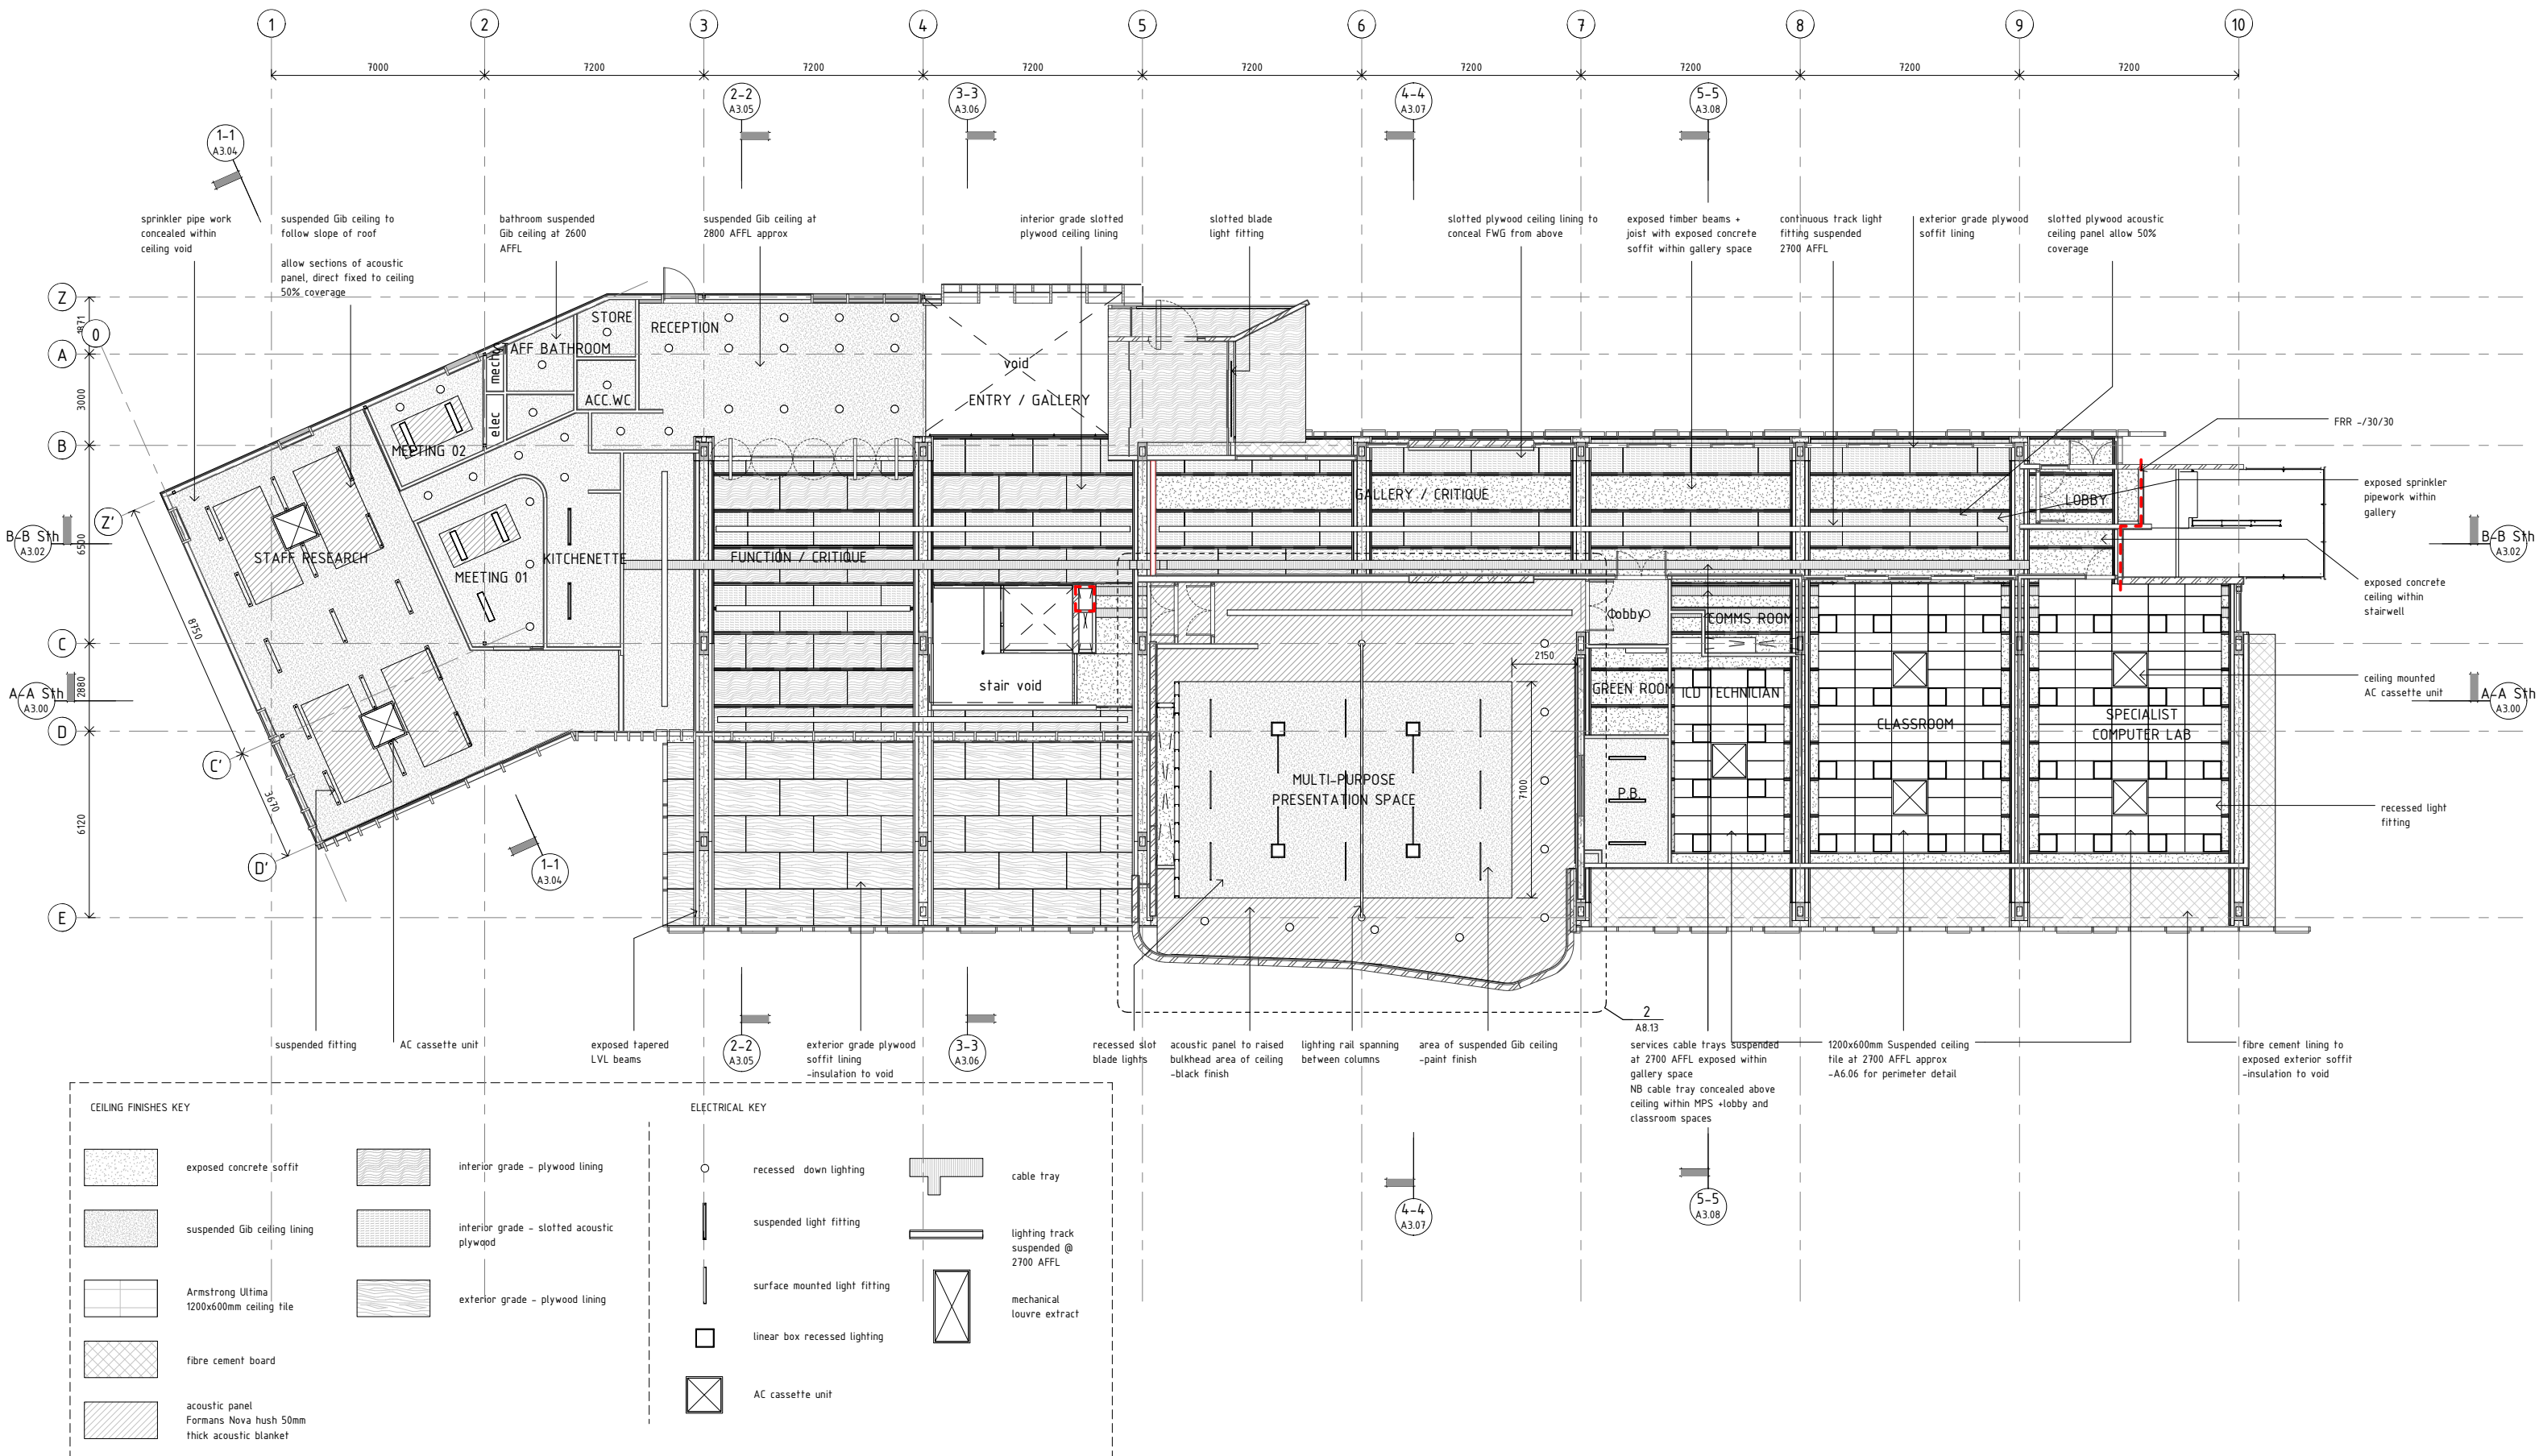

1 Level 2
A2.00 1:100

STRUCTURAL ENGINEER:
NAME : Dunning Thornton Consultants Ltd
PH : (04) 3850019
FAX : (04) 385 0312
PO BOX 27 -153, Wellington
EMAIL : dtcwtgn@dunningthornton.co.nz

SERVICES ENGINEER:
NAME : Telco Asset Management Ltd
PH : (04) 803 2137
FAX : (04) 803 2125
PO BOX 1131, Wellington
EMAIL : info@telco-nz.com

FIRE ENGINEER:
NAME : Holmes Fire & Saffey
PH : (04) 471 1450
FAX : (04) 471 2336
PO BOX 942 Wellington
EMAIL : info@holmesfire.com

KEY:



No.
A
B

Description
Developed Design
Tender

Date
30.04.10
20.08.10

65 CAMBRIDGE TERRACE
CHRISTCHURCH 8013
PO BOX 3724
CHRISTCHURCH 8140
NEW ZEALAND
TEL 64 3 377 2007
FAX 64 3 377 2009

105 AMRITSAR STREET
WELLINGTON 6055
PO BOX 3364
WELLINGTON 6140
NEW ZEALAND
TEL 64 4 499 1727
FAX 64 4 499 1960


a t h f i e l d
a r c h i t e c t s
l i m i t e d

College of Creative Arts, Massey
Wallace Street, Wellington

Level 2 RCP
1:100 @ A1

09-59

A6.02-B

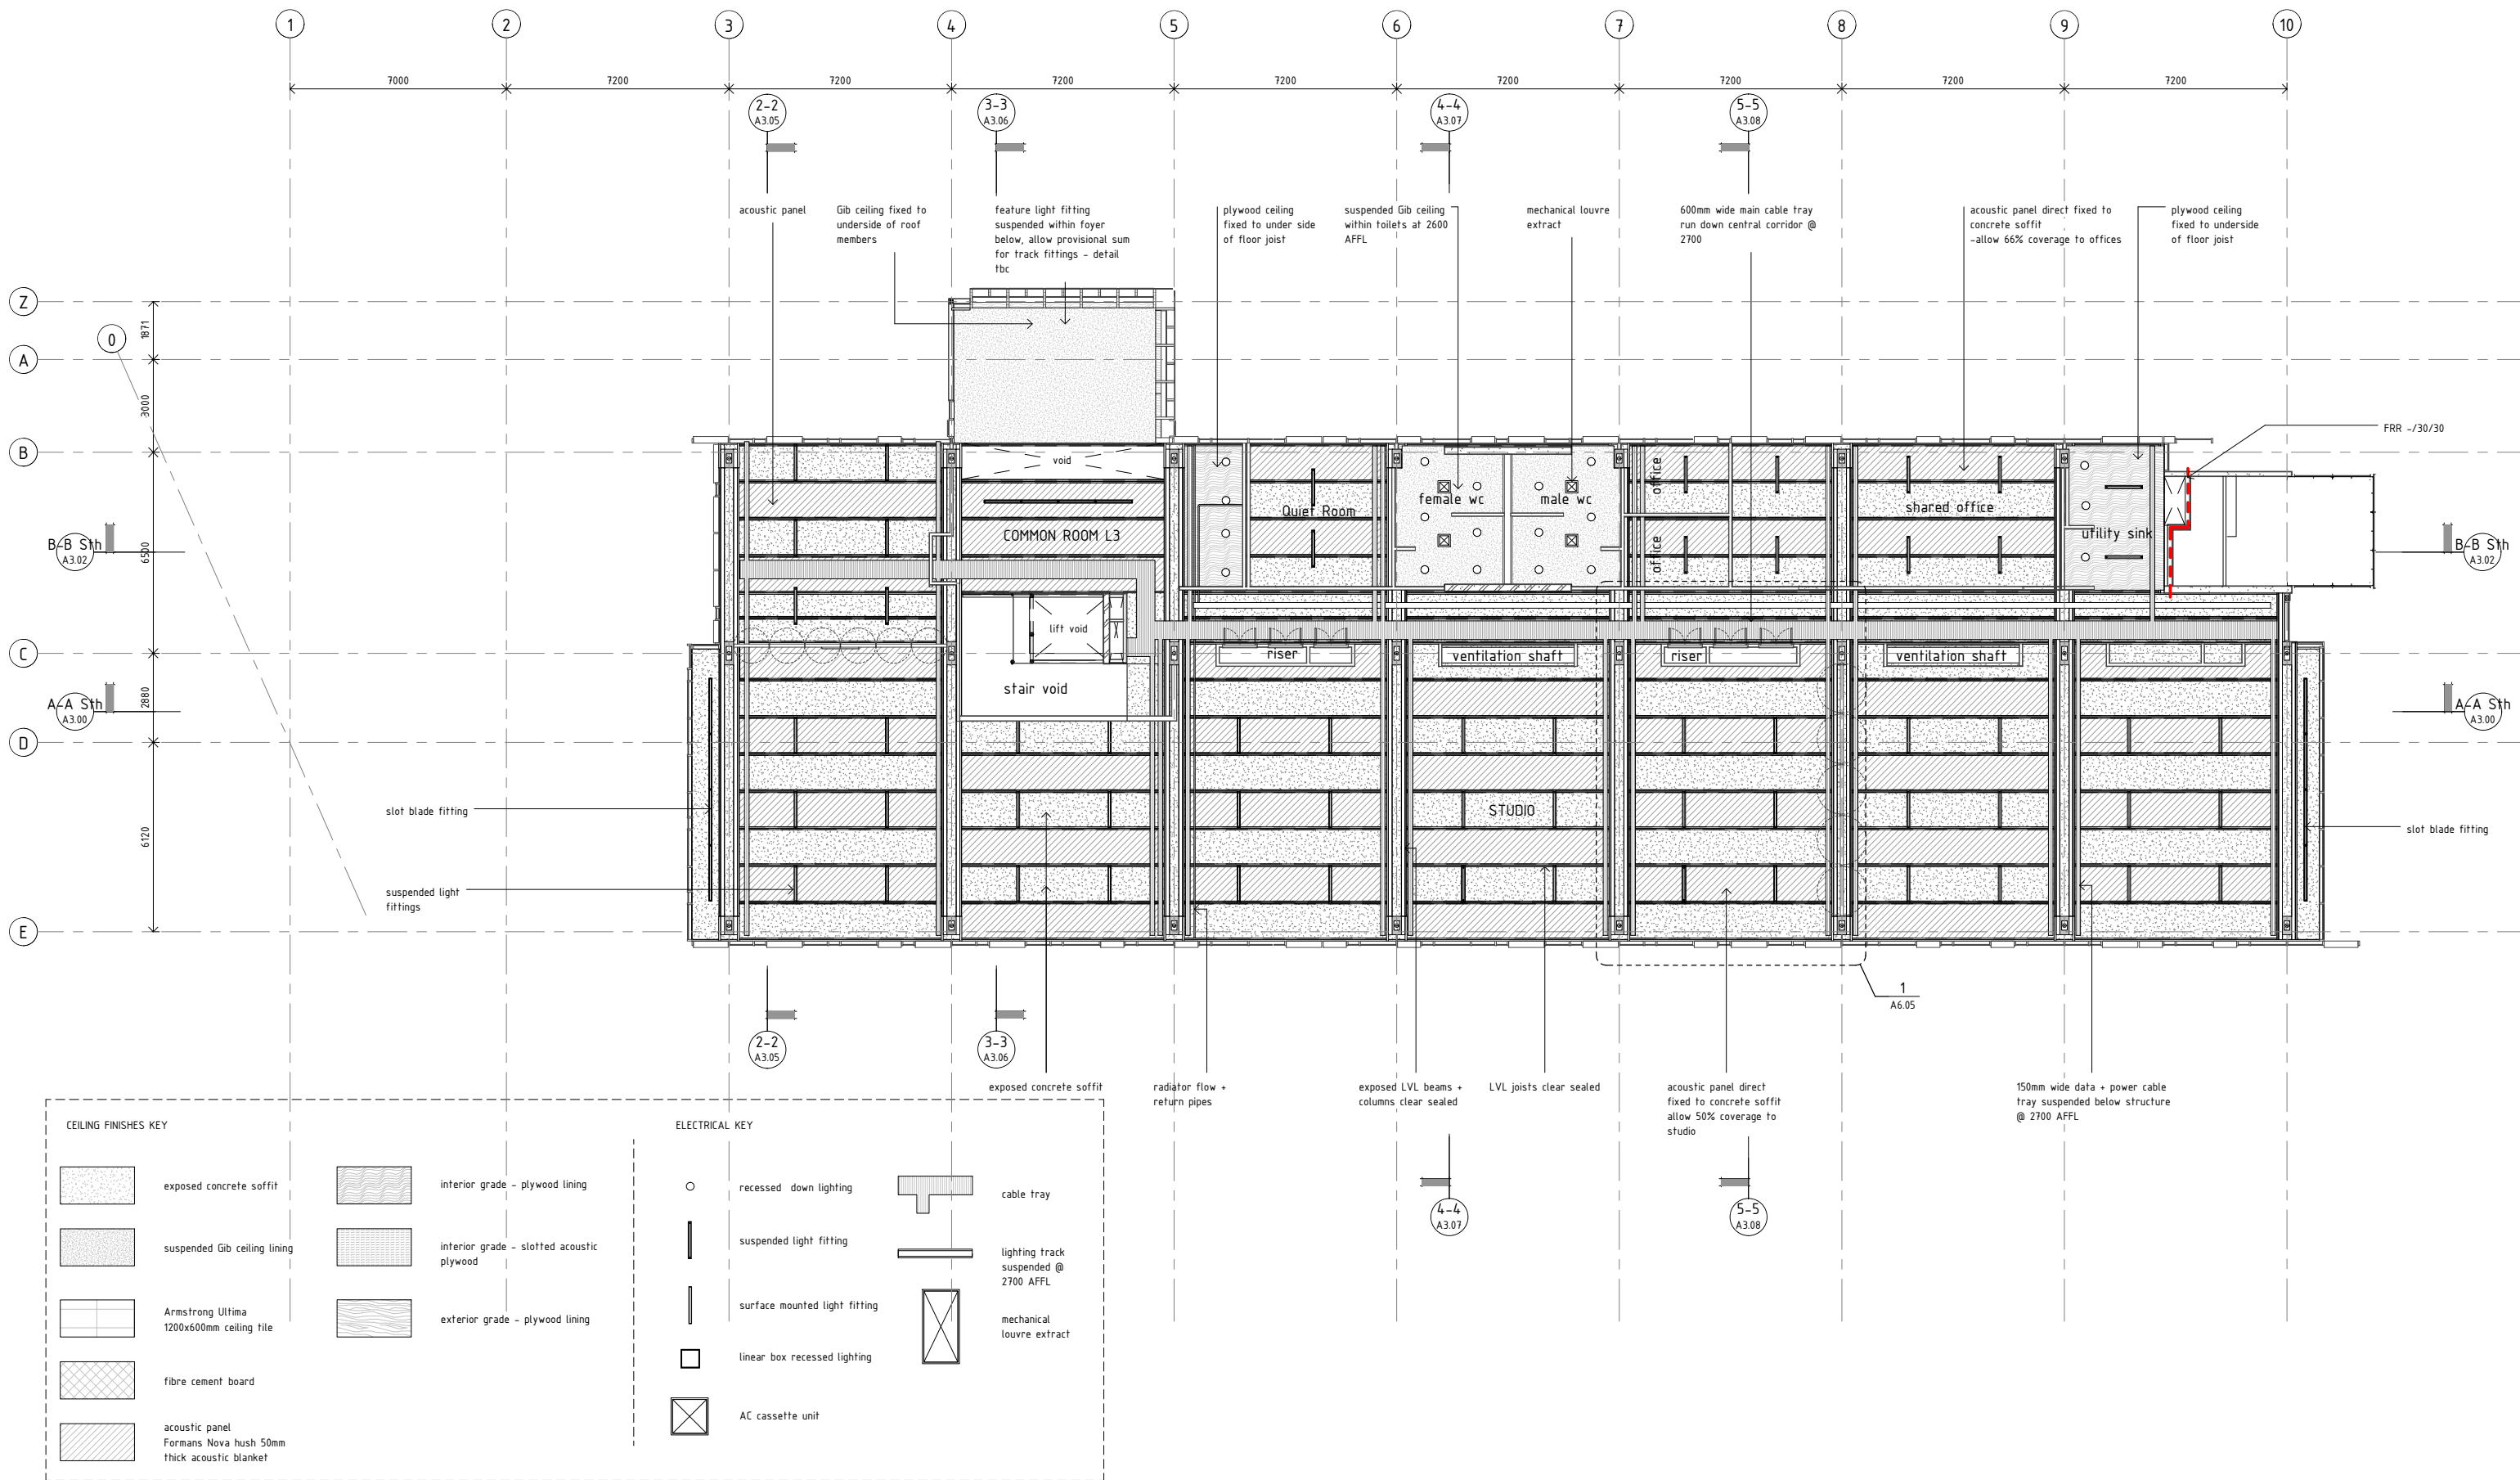

STRUCTURAL ENGINEER:
NAME : Dunning Thornton Consultants Ltd
PH : (04) 3850019
FAX : (04) 385 0312
PO BOX 27 -153, Wellington
EMAIL : drcwgn@dunningthornton.co.nz

SERVICES ENGINEER:
NAME : Telco Asset Management Ltd
PH : (04) 803 2137
FAX : (04) 803 2125
PO BOX 1131, Wellington
EMAIL : info@telco-nz.com

FIRE ENGINEER:
NAME : Holmes Fire & Saffey
PH : (04) 471 1450
FAX : (04) 471 2336
PO BOX 942 Wellington
EMAIL : info@holmesfire.com

KEY:



No.	Description	Date
A	Developed Design	30.04.10
B	Tender	20.08.10


65 CAMBRIDGE TERRACE
CHRISTCHURCH 8013
PO BOX 3724
CHRISTCHURCH 8140
NEW ZEALAND
TEL 64 3 377 2007
FAX 64 3 377 2009

105 AMRITSAR STREET
WELLINGTON 6035
PO BOX 3364
WELLINGTON 6140
NEW ZEALAND
TEL 64 4 499 1727
FAX 64 4 499 1960

a t h f i e l d
a r c h i t e c t s
l i m i t e d

College of Creative Arts, Massey
Wallace Street, Wellington

Level 3 RCP
1:100 @ A1

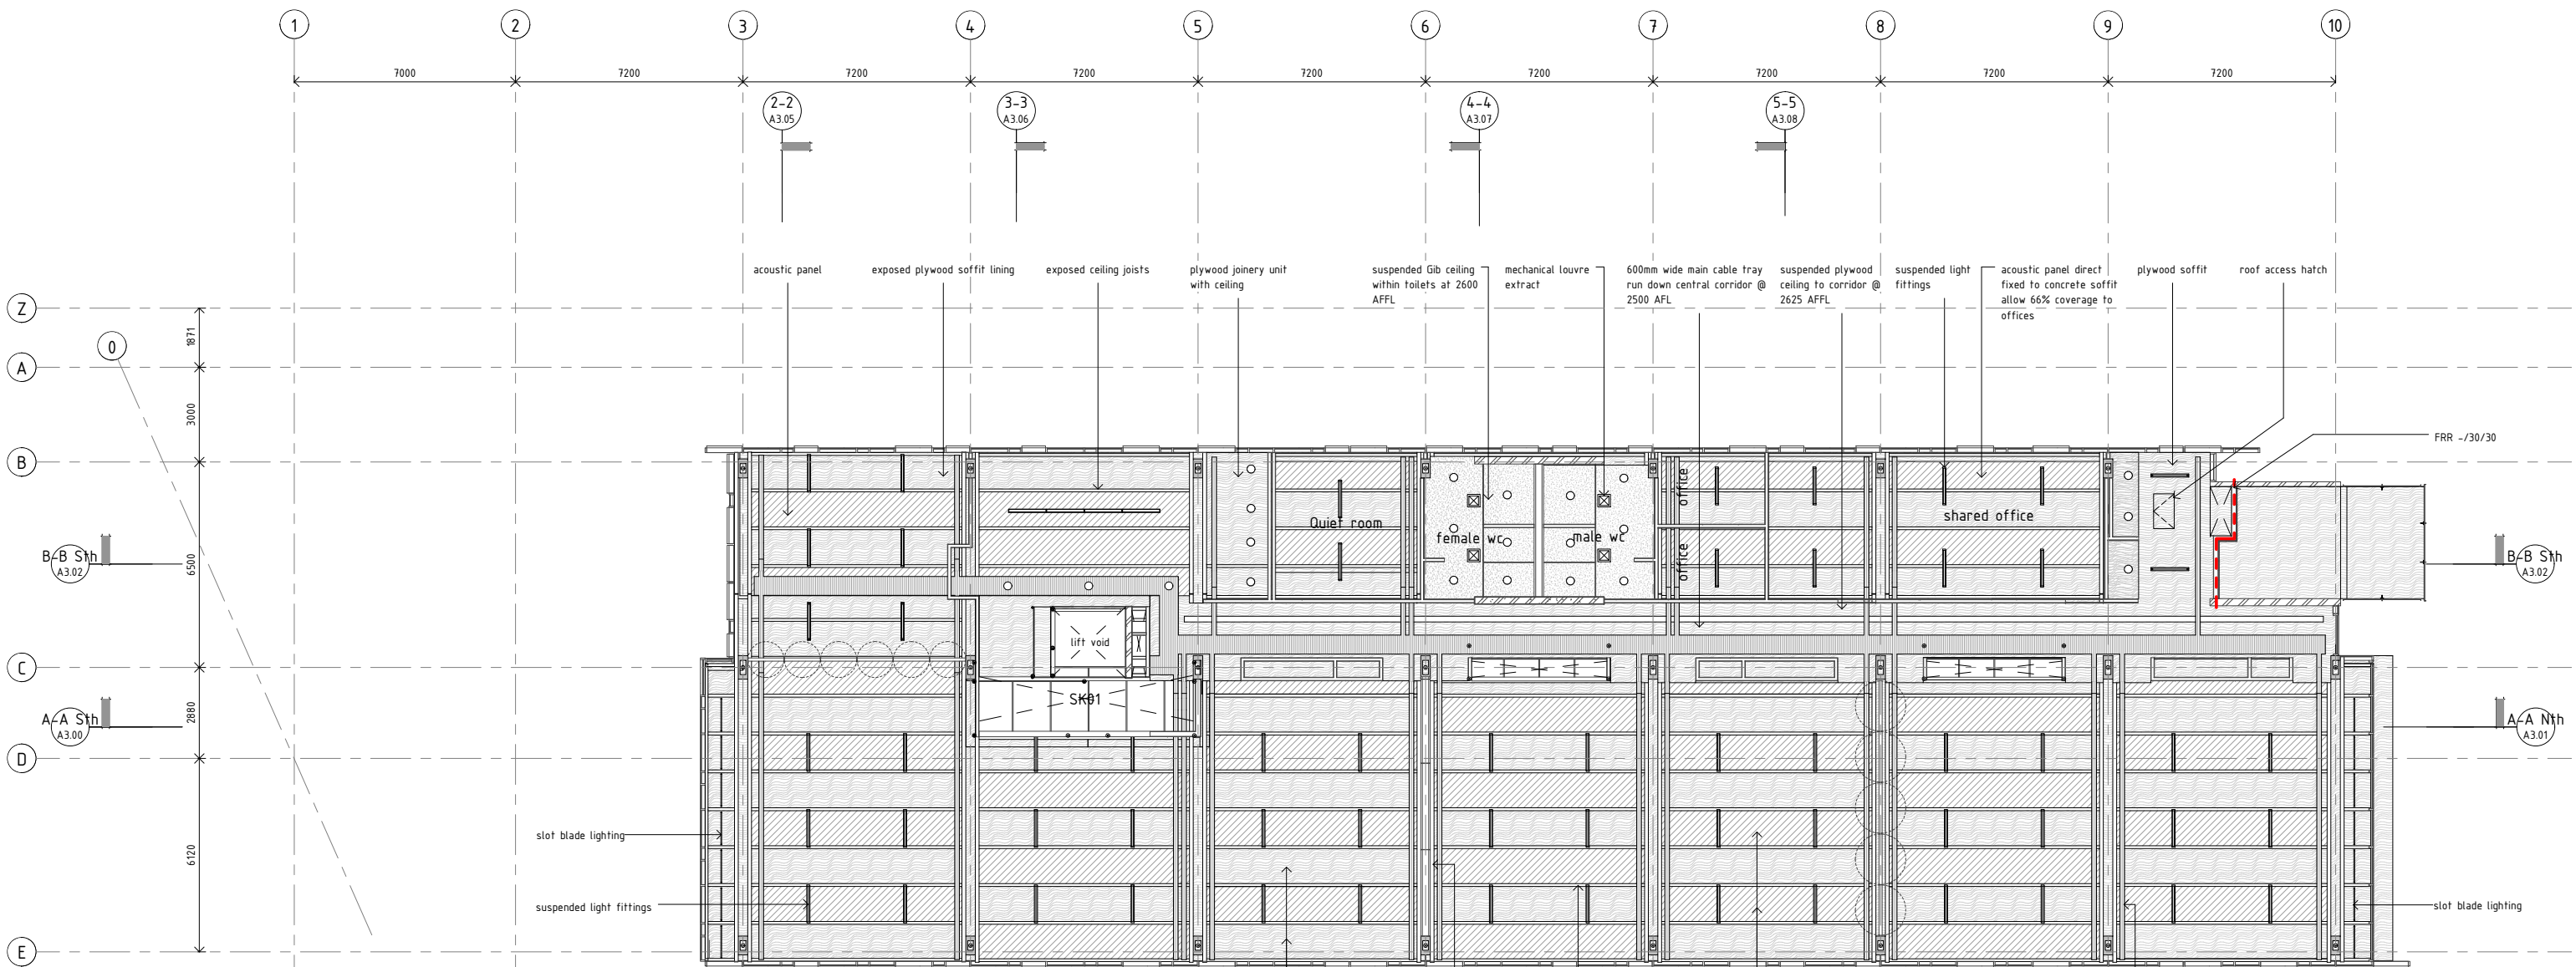

CEILING FINISHES KEY

	exposed concrete soffit		interior grade - plywood lining
	suspended Gib ceiling lining		interior grade - slotted acoustic plywood
	Armstrong Ultima 1200x600mm ceiling tile		exterior grade - plywood lining
	fibre cement board		
	acoustic panel Formans Nova hush 50mm thick acoustic blanket		

ELECTRICAL KEY

	recessed down lighting		cable tray
	suspended light fitting		lighting track suspended @ 2700 AFFL
	surface mounted light fitting		mechanical louvre extract
	linear box recessed lighting		
	AC cassette unit		

1 Level 4
A2.00 1:100

STRUCTURAL ENGINEER:
NAME : Dunning Thornton Consultants Ltd
PH : (04) 3850019
FAX : (04) 385 0312
PO BOX 27 -153, Wellington
EMAIL : drcwgt@dnunningthornton.co.nz

SERVICES ENGINEER:
NAME : Telco Asset Management Ltd
PH : (04) 803 2137
FAX : (04) 803 2125
PO BOX 1131, Wellington
EMAIL : info@telco-nz.com

FIRE ENGINEER:
NAME : Holmes Fire & Saffey
PH : (04) 471 1450
FAX : (04) 471 2336
PO BOX 942 Wellington
EMAIL : info@holmesfire.com

KEY:



No.	Description	Date
A	Developed Design	30.04.10
B	Tender	20.08.10


65 CAMBRIDGE TERRACE
CHRISTCHURCH 8013
PO BOX 3724
CHRISTCHURCH 8140
NEW ZEALAND
TEL 64 3 377 2007
FAX 64 3 377 2009

105 AMRITSAR STREET
WELLINGTON 6035
PO BOX 3364
WELLINGTON 6140
NEW ZEALAND
TEL 64 4 499 1727
FAX 64 4 499 1960

a t h f i e l d
a r c h i t e c t s
l i m i t e d

College of Creative Arts, Massey
Wallace Street, Wellington

Level 4 RCP
1:100 @ A1

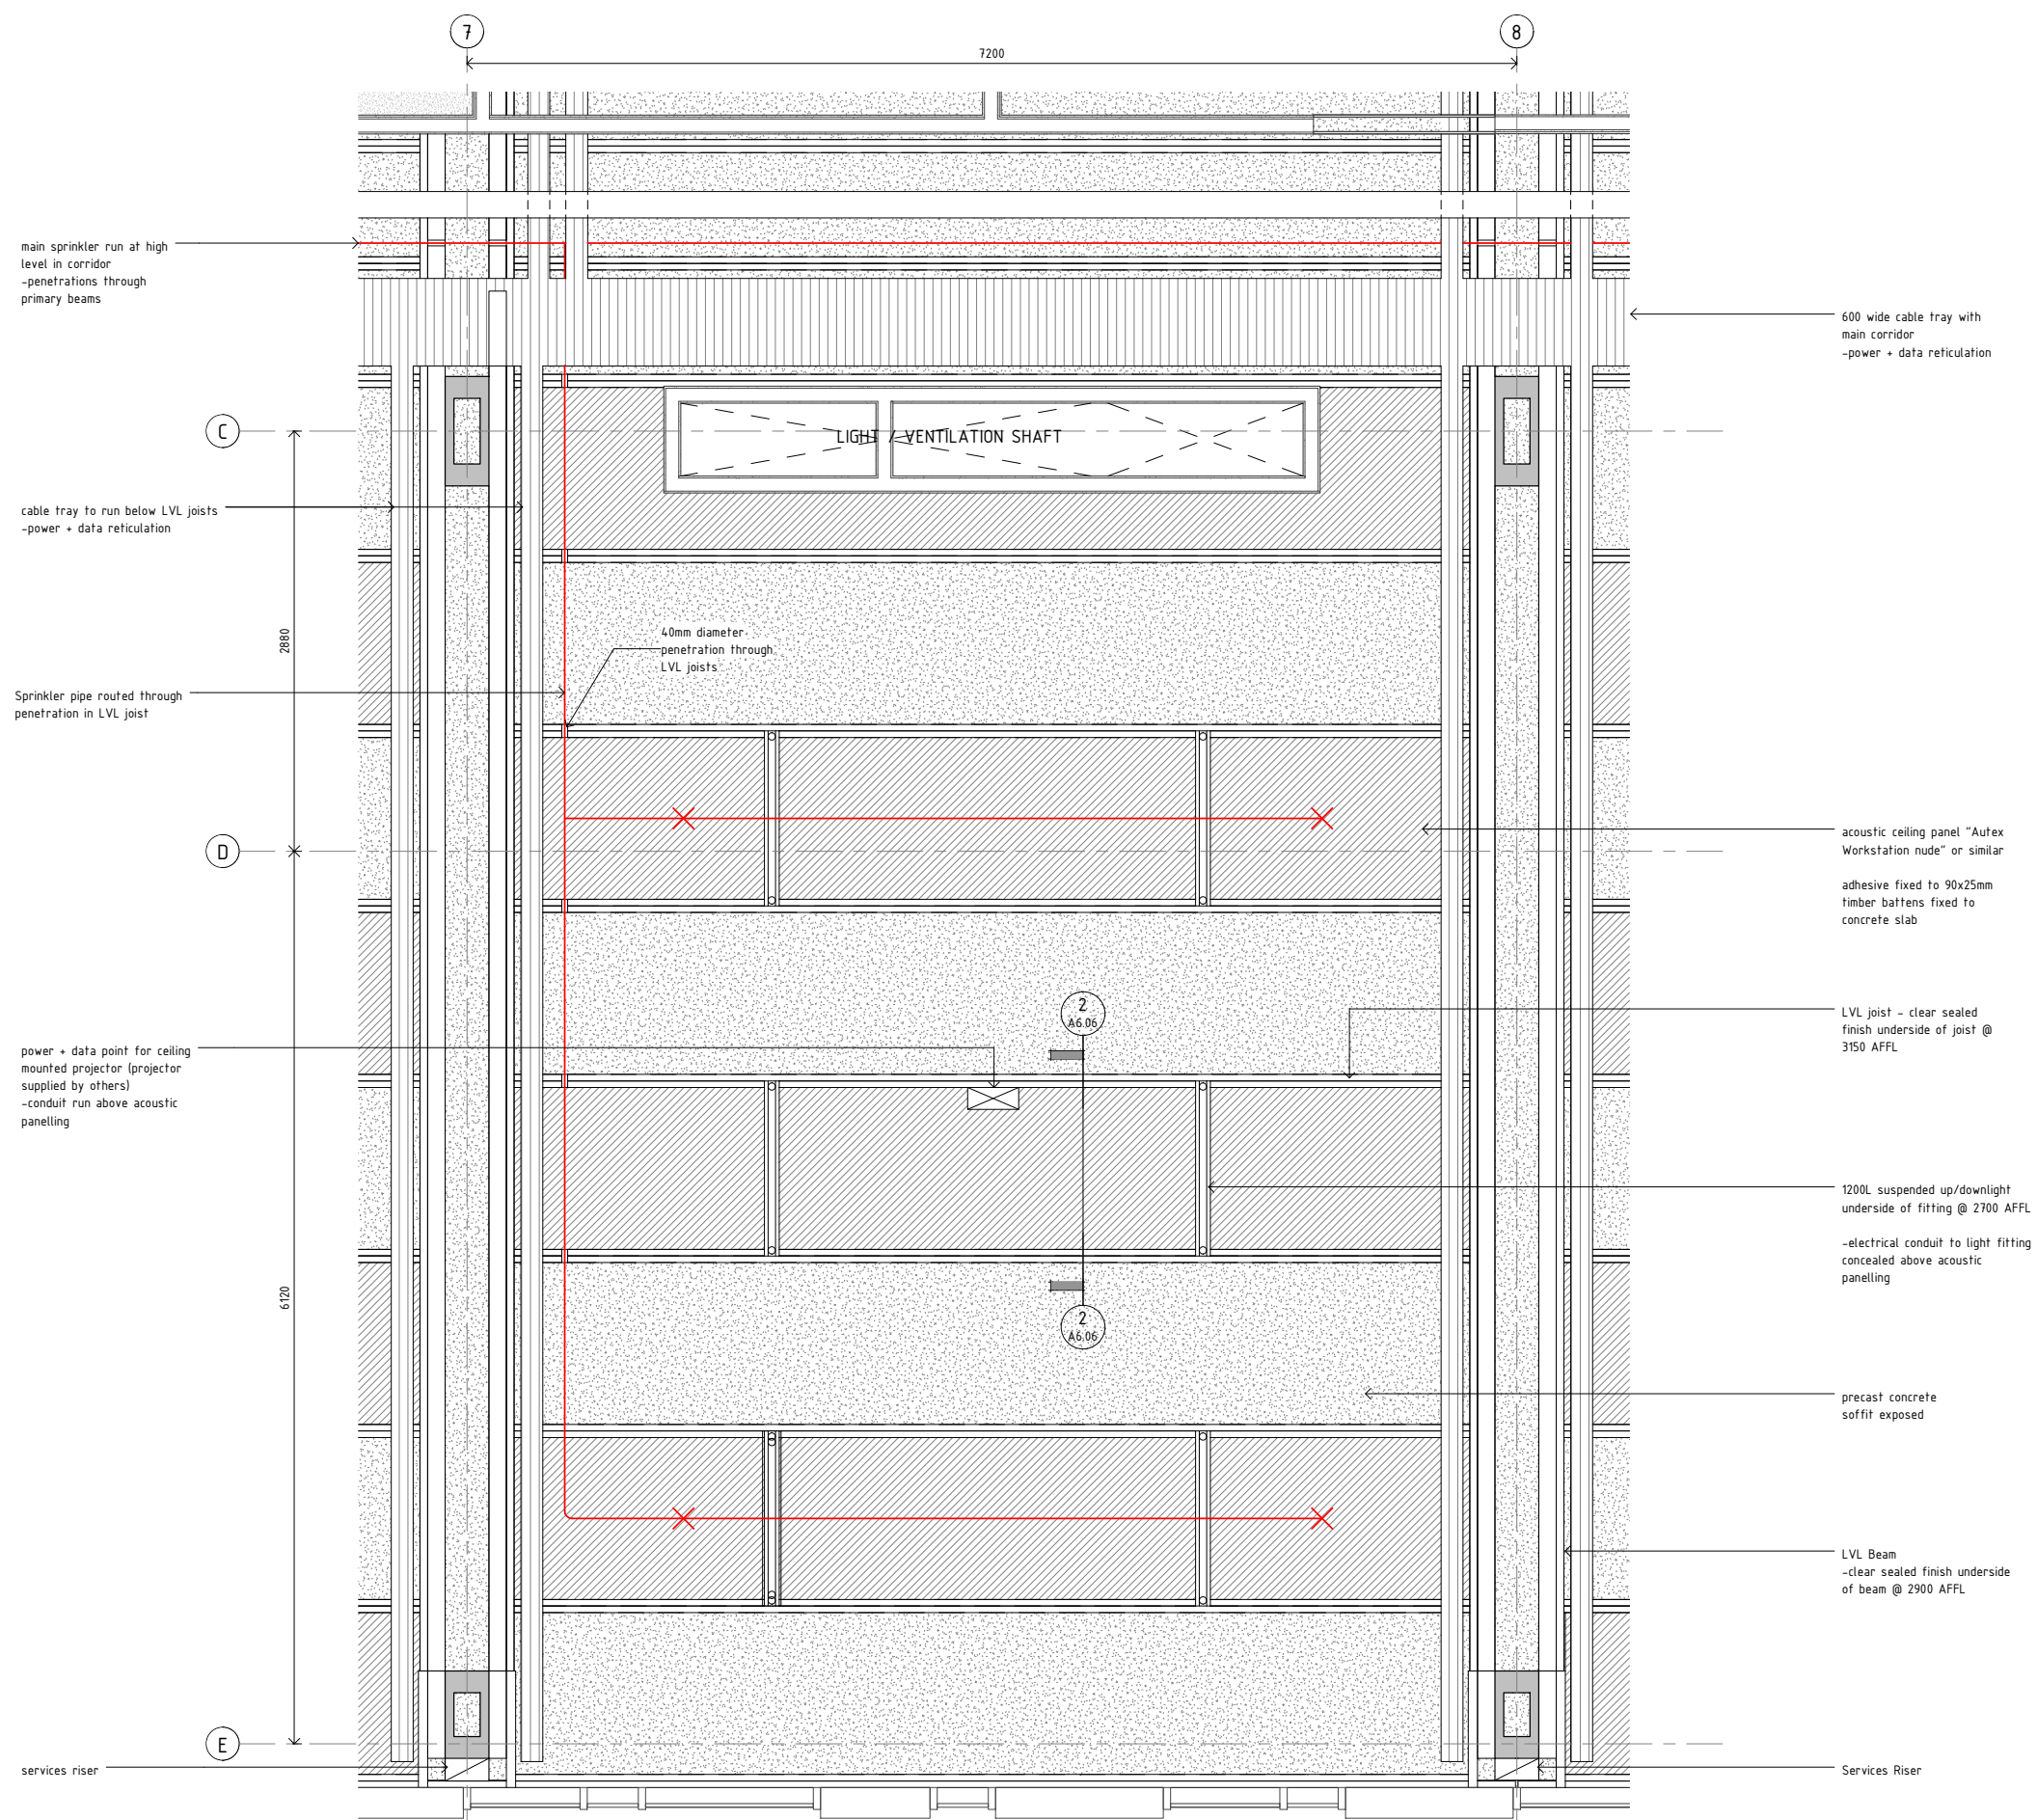

1 RCP Typical Studio Bay
A6.03 1: 25

STRUCTURAL ENGINEER:
NAME : Dunning Thornton Consultants Ltd
PH : (04) 3850019
FAX : (04) 385 0312
PO BOX 27 -153, Wellington
EMAIL : dtcwgt@ndunningthornton.co.nz

SERVICES ENGINEER:
NAME : Telco Asset Management Ltd
PH : (04) 803 2137
FAX : (04) 803 2125
PO BOX 1131, Wellington
EMAIL info@telco-nz.com

FIRE ENGINEER:
NAME : Holmes Fire & Saffey
PH : (04) 471 1450
FAX : (04) 471 2336
PO BOX 942 Wellington
EMAIL info@holmesfire.com

KEY:



No.	Description	Date
A	Developed Design	30.04.10
B	Tender	20.08.10





65 CAMBRIDGE TERRACE
CHRISTCHURCH 8013
PO BOX 3724
CHRISTCHURCH 8140
NEW ZEALAND
TEL 64 3 377 2007
FAX 64 3 377 2009

105 AMRITSAR STREET
WELLINGTON 6035
PO BOX 3364
WELLINGTON 6140
NEW ZEALAND
TEL 64 4 499 1727
FAX 64 4 499 1960

a t h f i e l d
a r c h i t e c t s
l i m i t e d

College of Creative Arts, Massey
Wallace Street, Wellington

RCP -typical studio bay
1: 25 @ A1

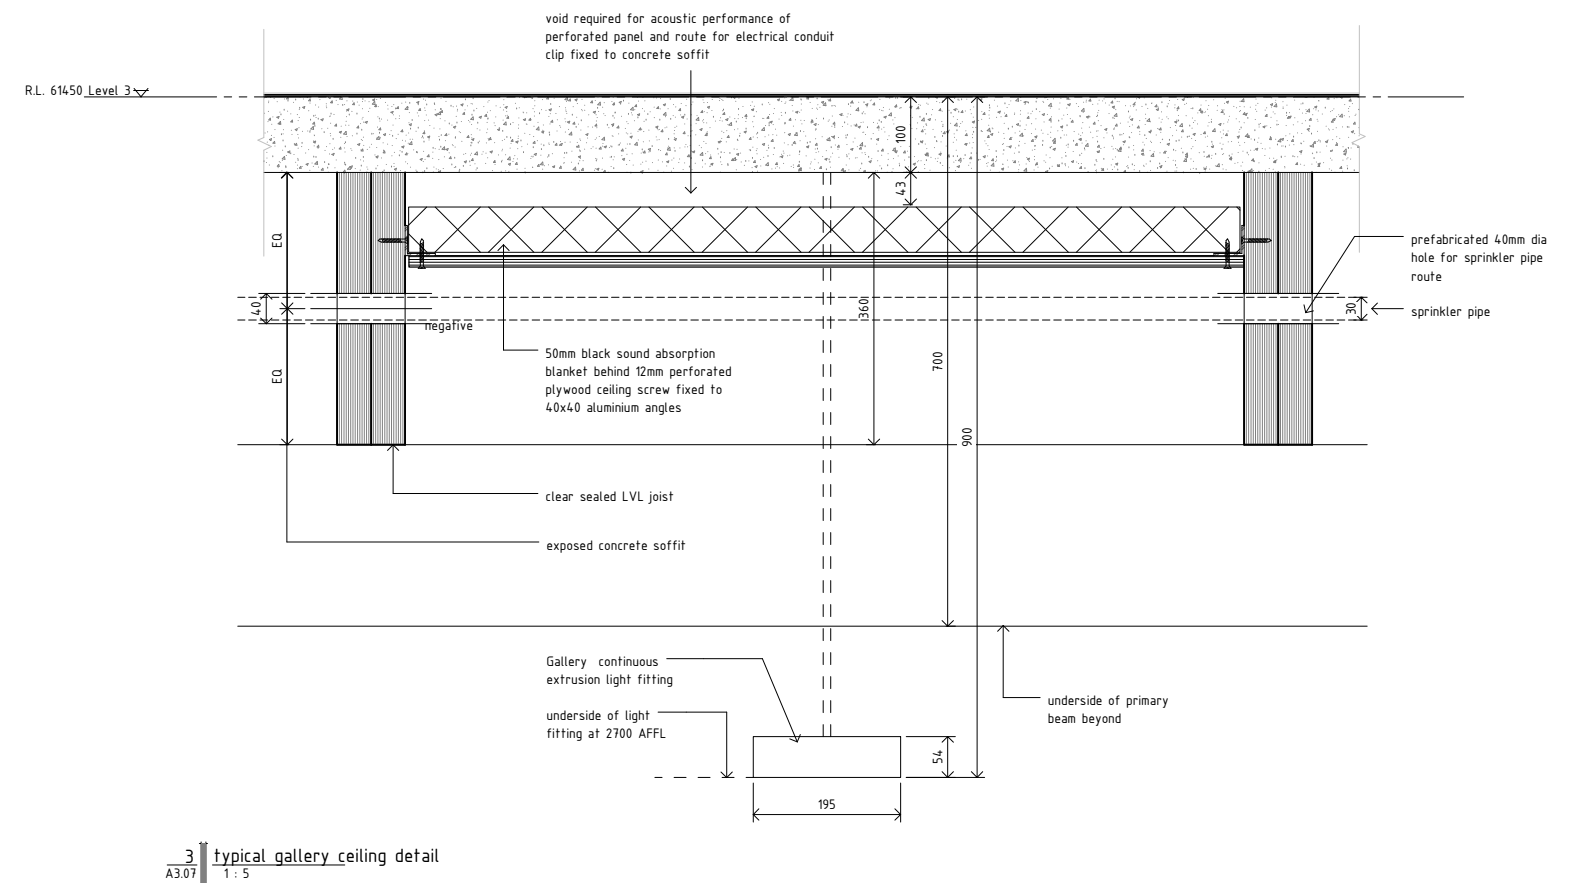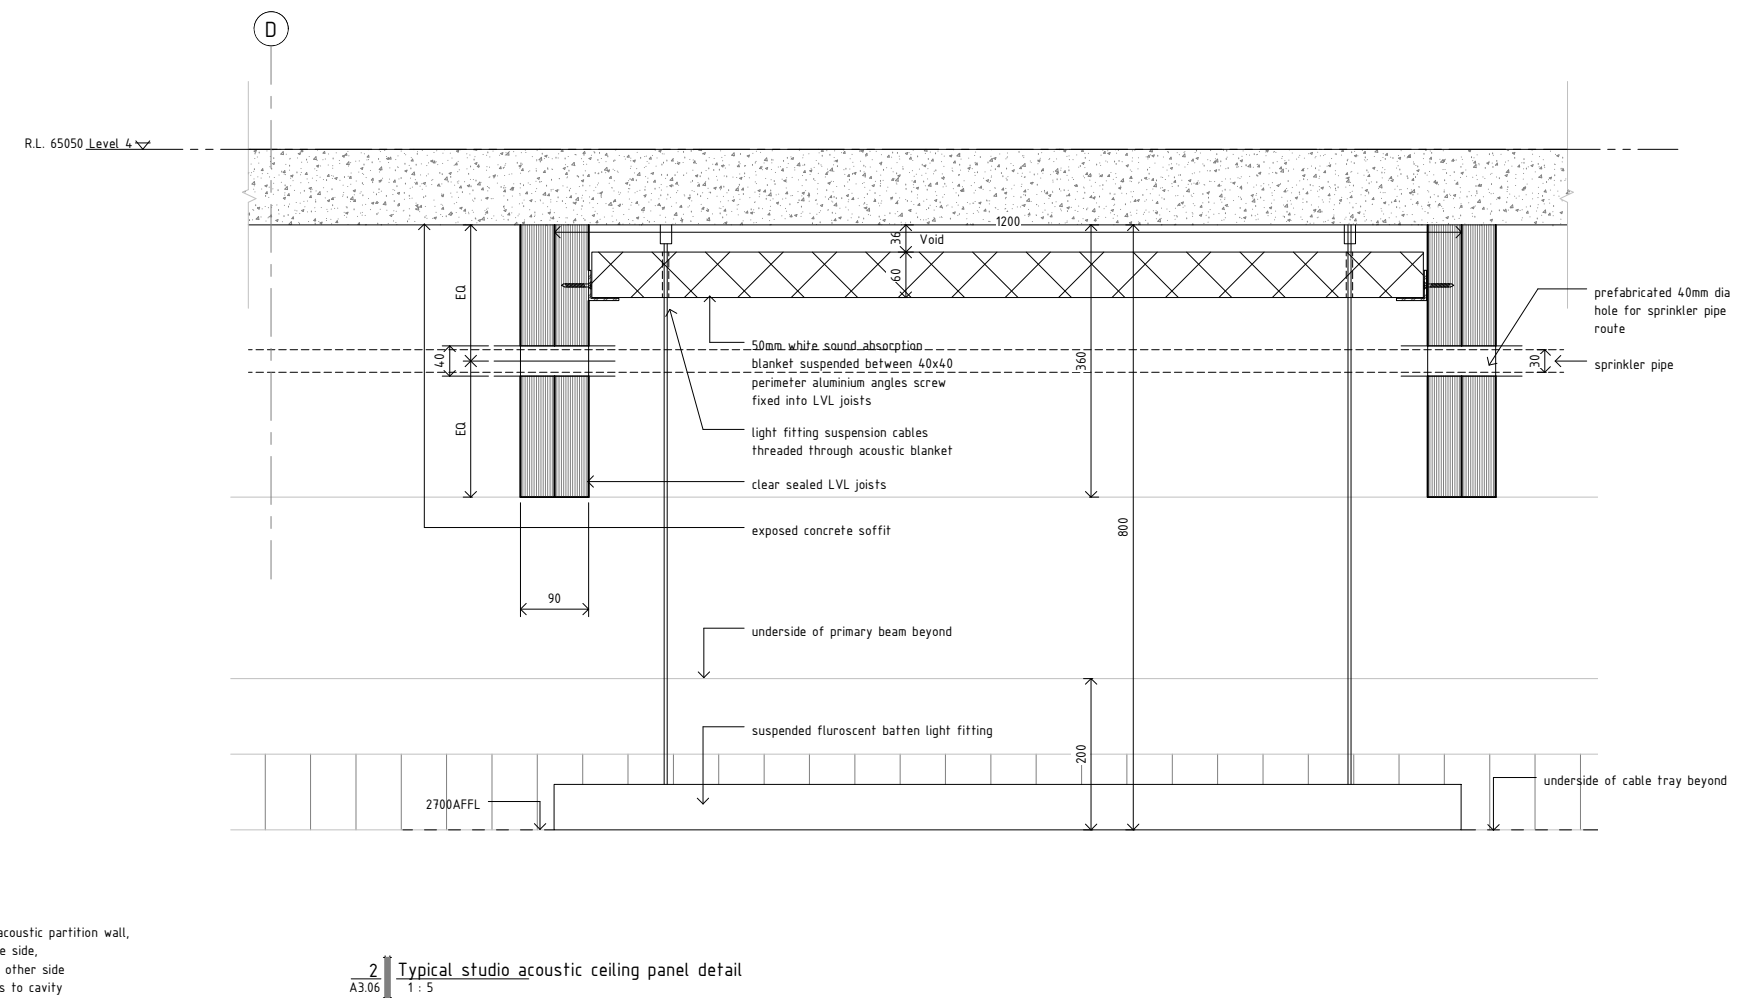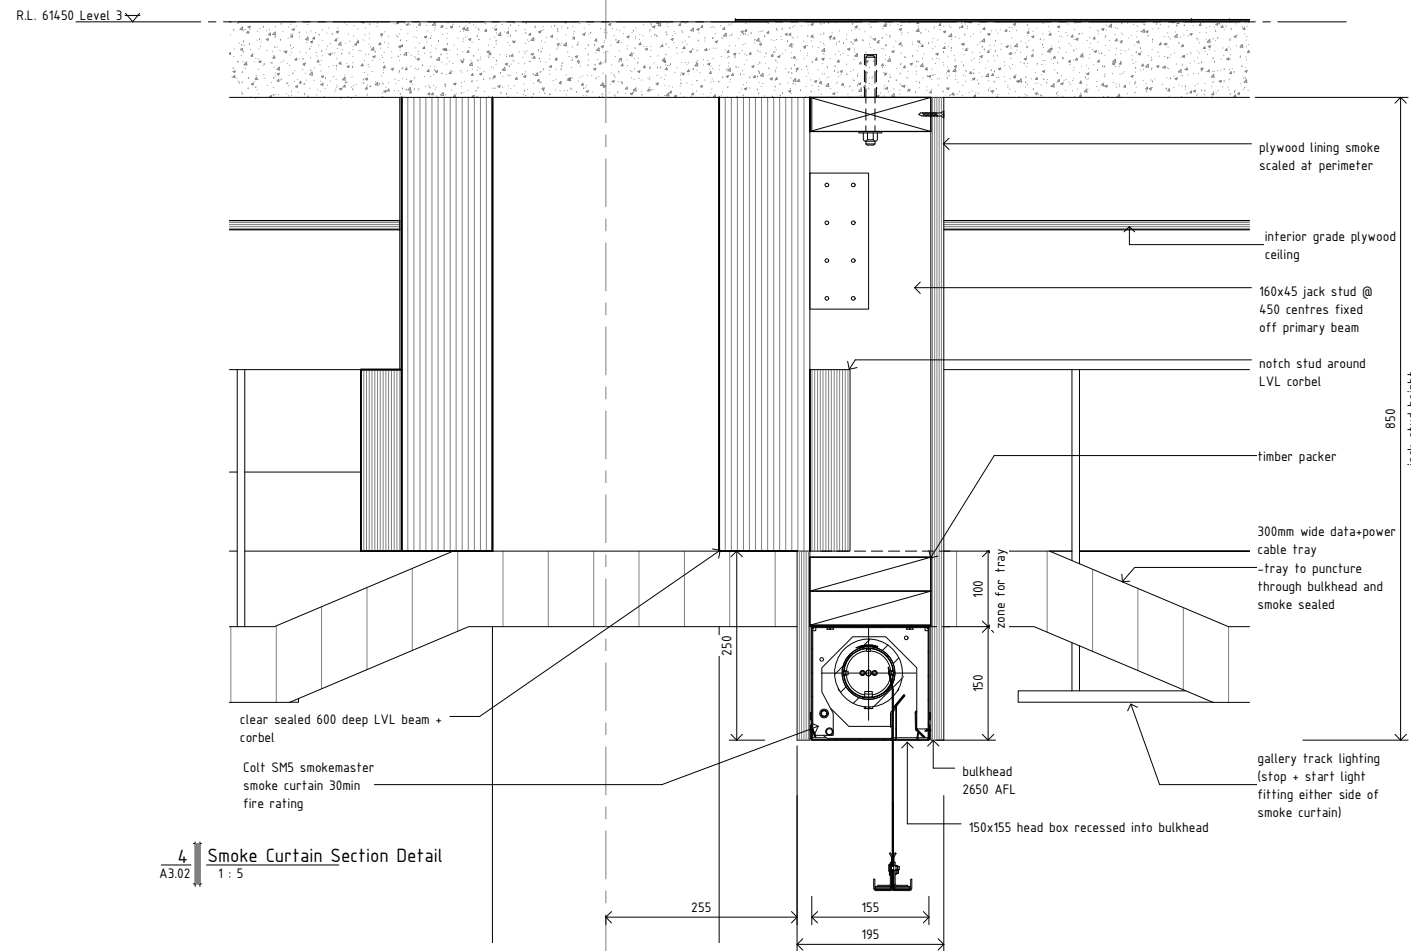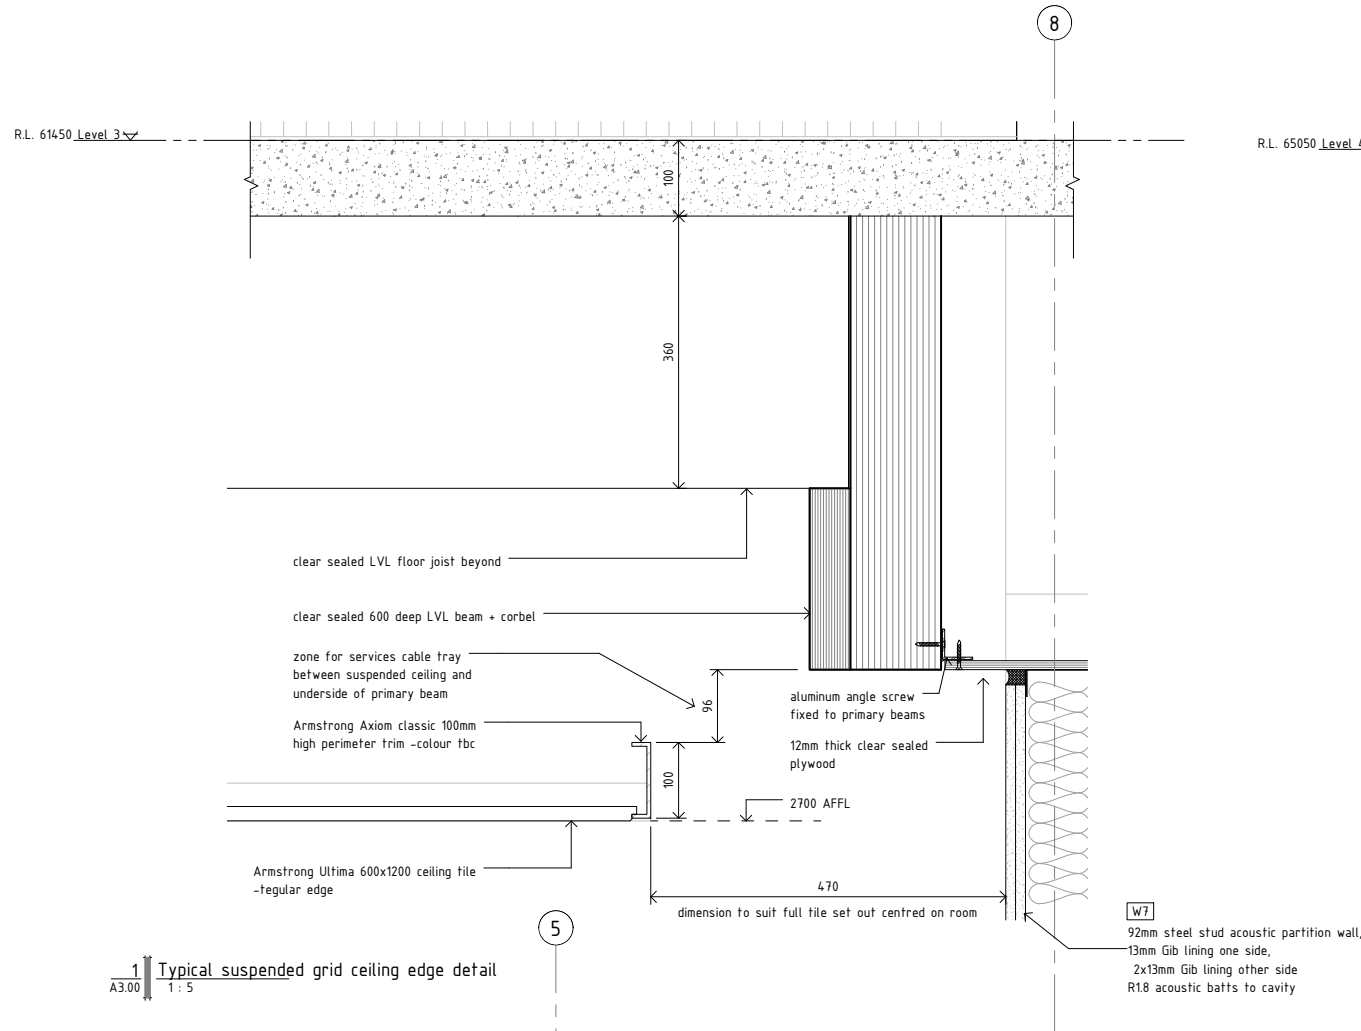

STRUCTURAL ENGINEER:
NAME : Dunning Thornton Consultants Ltd
PH : (04) 3850019
FAX : (04) 385 0312
PO BOX 27 -153, Wellington
EMAIL : dtcwgt@dnunthornton.co.nz

SERVICES ENGINEER:
NAME : Telco Asset Management Ltd
PH : (04) 803 2137
FAX : (04) 803 2125
PO BOX 1131, Wellington
EMAIL : info@telco-nz.com

FIRE ENGINEER:
NAME : Holmes Fire & Saffey
PH : (04) 471 1450
FAX : (04) 471 2336
PO BOX 942 Wellington
EMAIL : info@holmesfire.com

KEY:



No.
A

Description
Tender

Date
20.08.10

65 CAMBRIDGE TERRACE
CHRISTCHURCH 8013
PO BOX 3724
CHRISTCHURCH 8140
NEW ZEALAND
TEL 64 3 377 2007
FAX 64 3 377 2009

105 AMRITSAR STREET
WELLINGTON 6055
PO BOX 3364
WELLINGTON 6140
NEW ZEALAND
TEL 64 4 499 1727
FAX 64 4 499 1960


a t h f i e l d
a r c h i t e c t s
l i m i t e d

College of Creative Arts, Massey
Wallace Street, Wellington


Ceiling Details
1:5 @ A1

09-59


A6.06-A

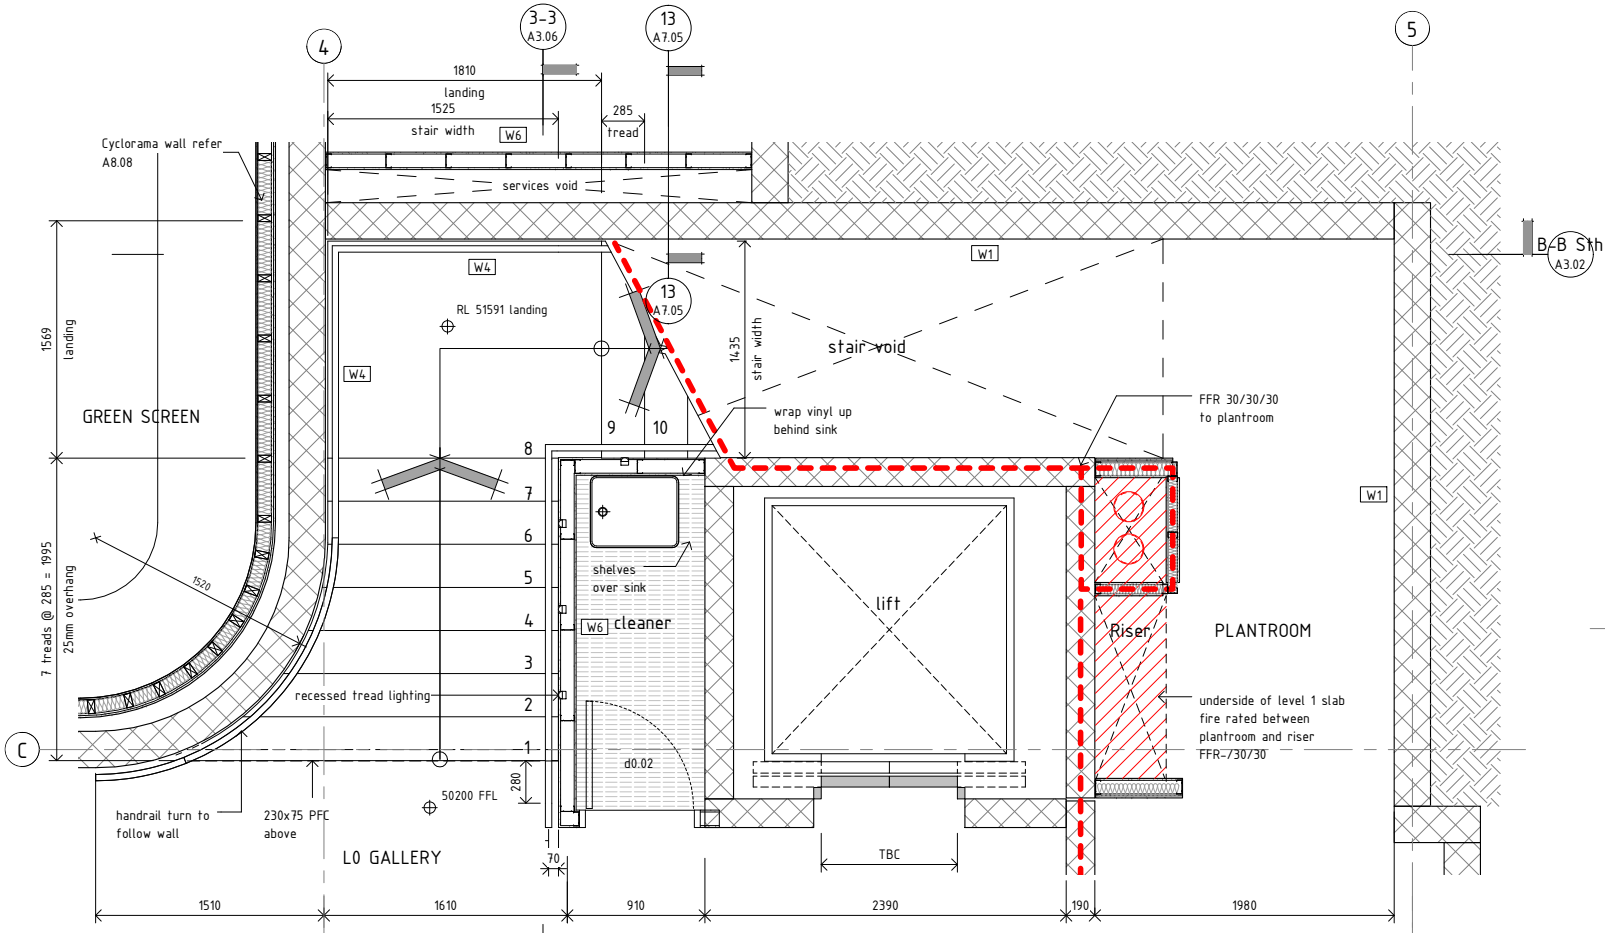

1 Stair 1/Core L0 Plan
A1.00 1:25

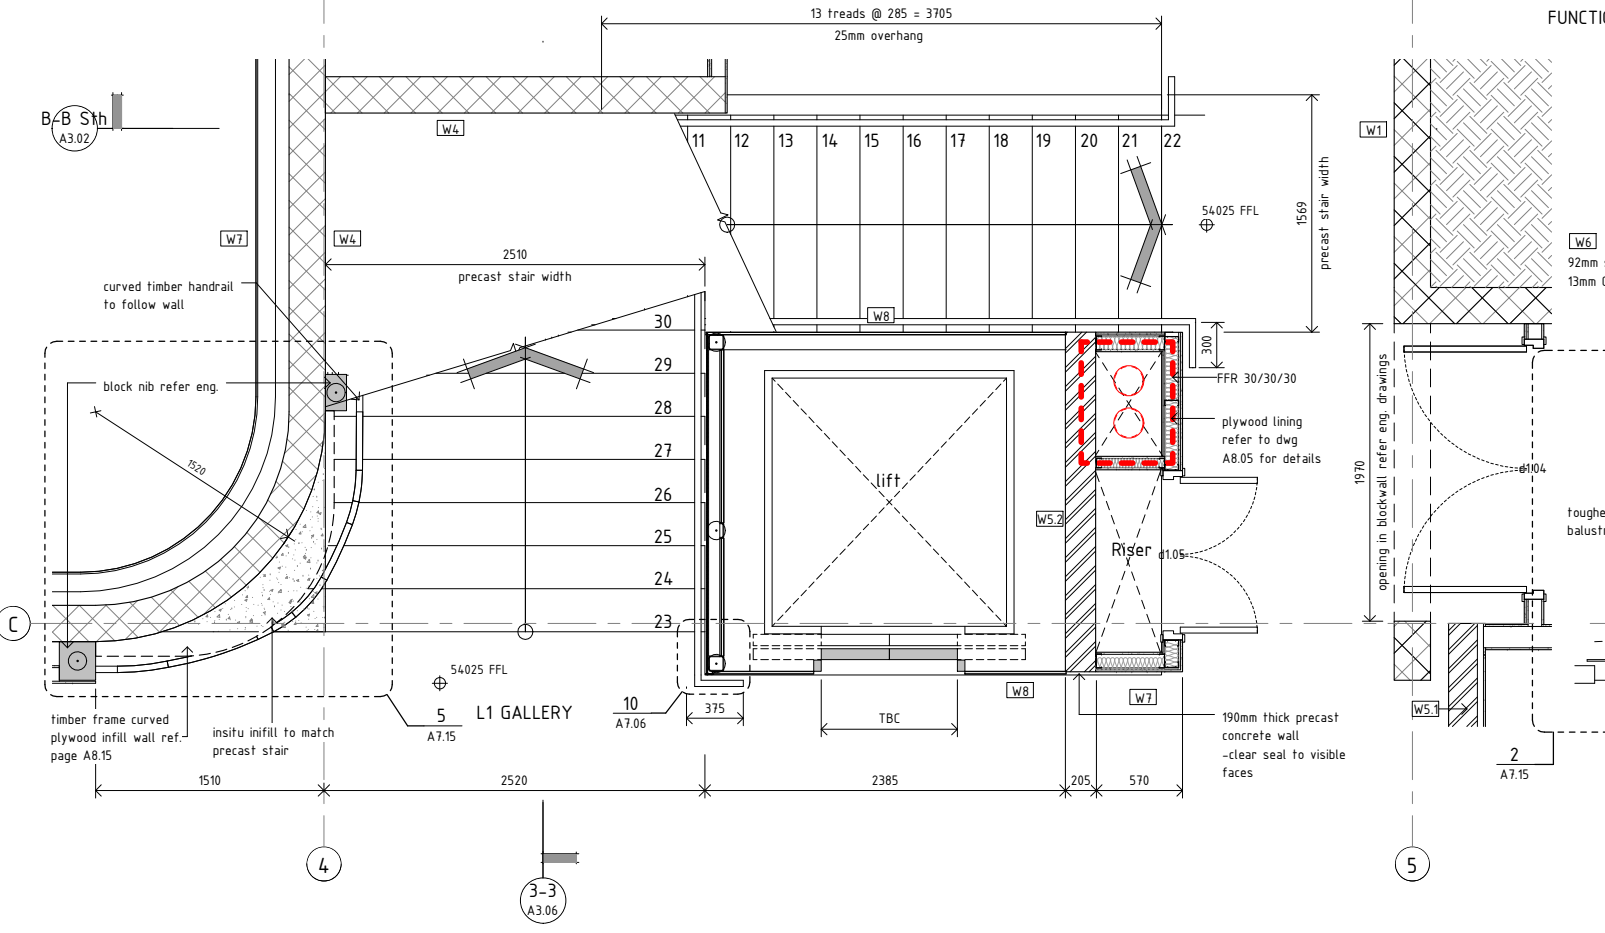

3 Stair 1/Core L1 Plan
A1.01 1:25

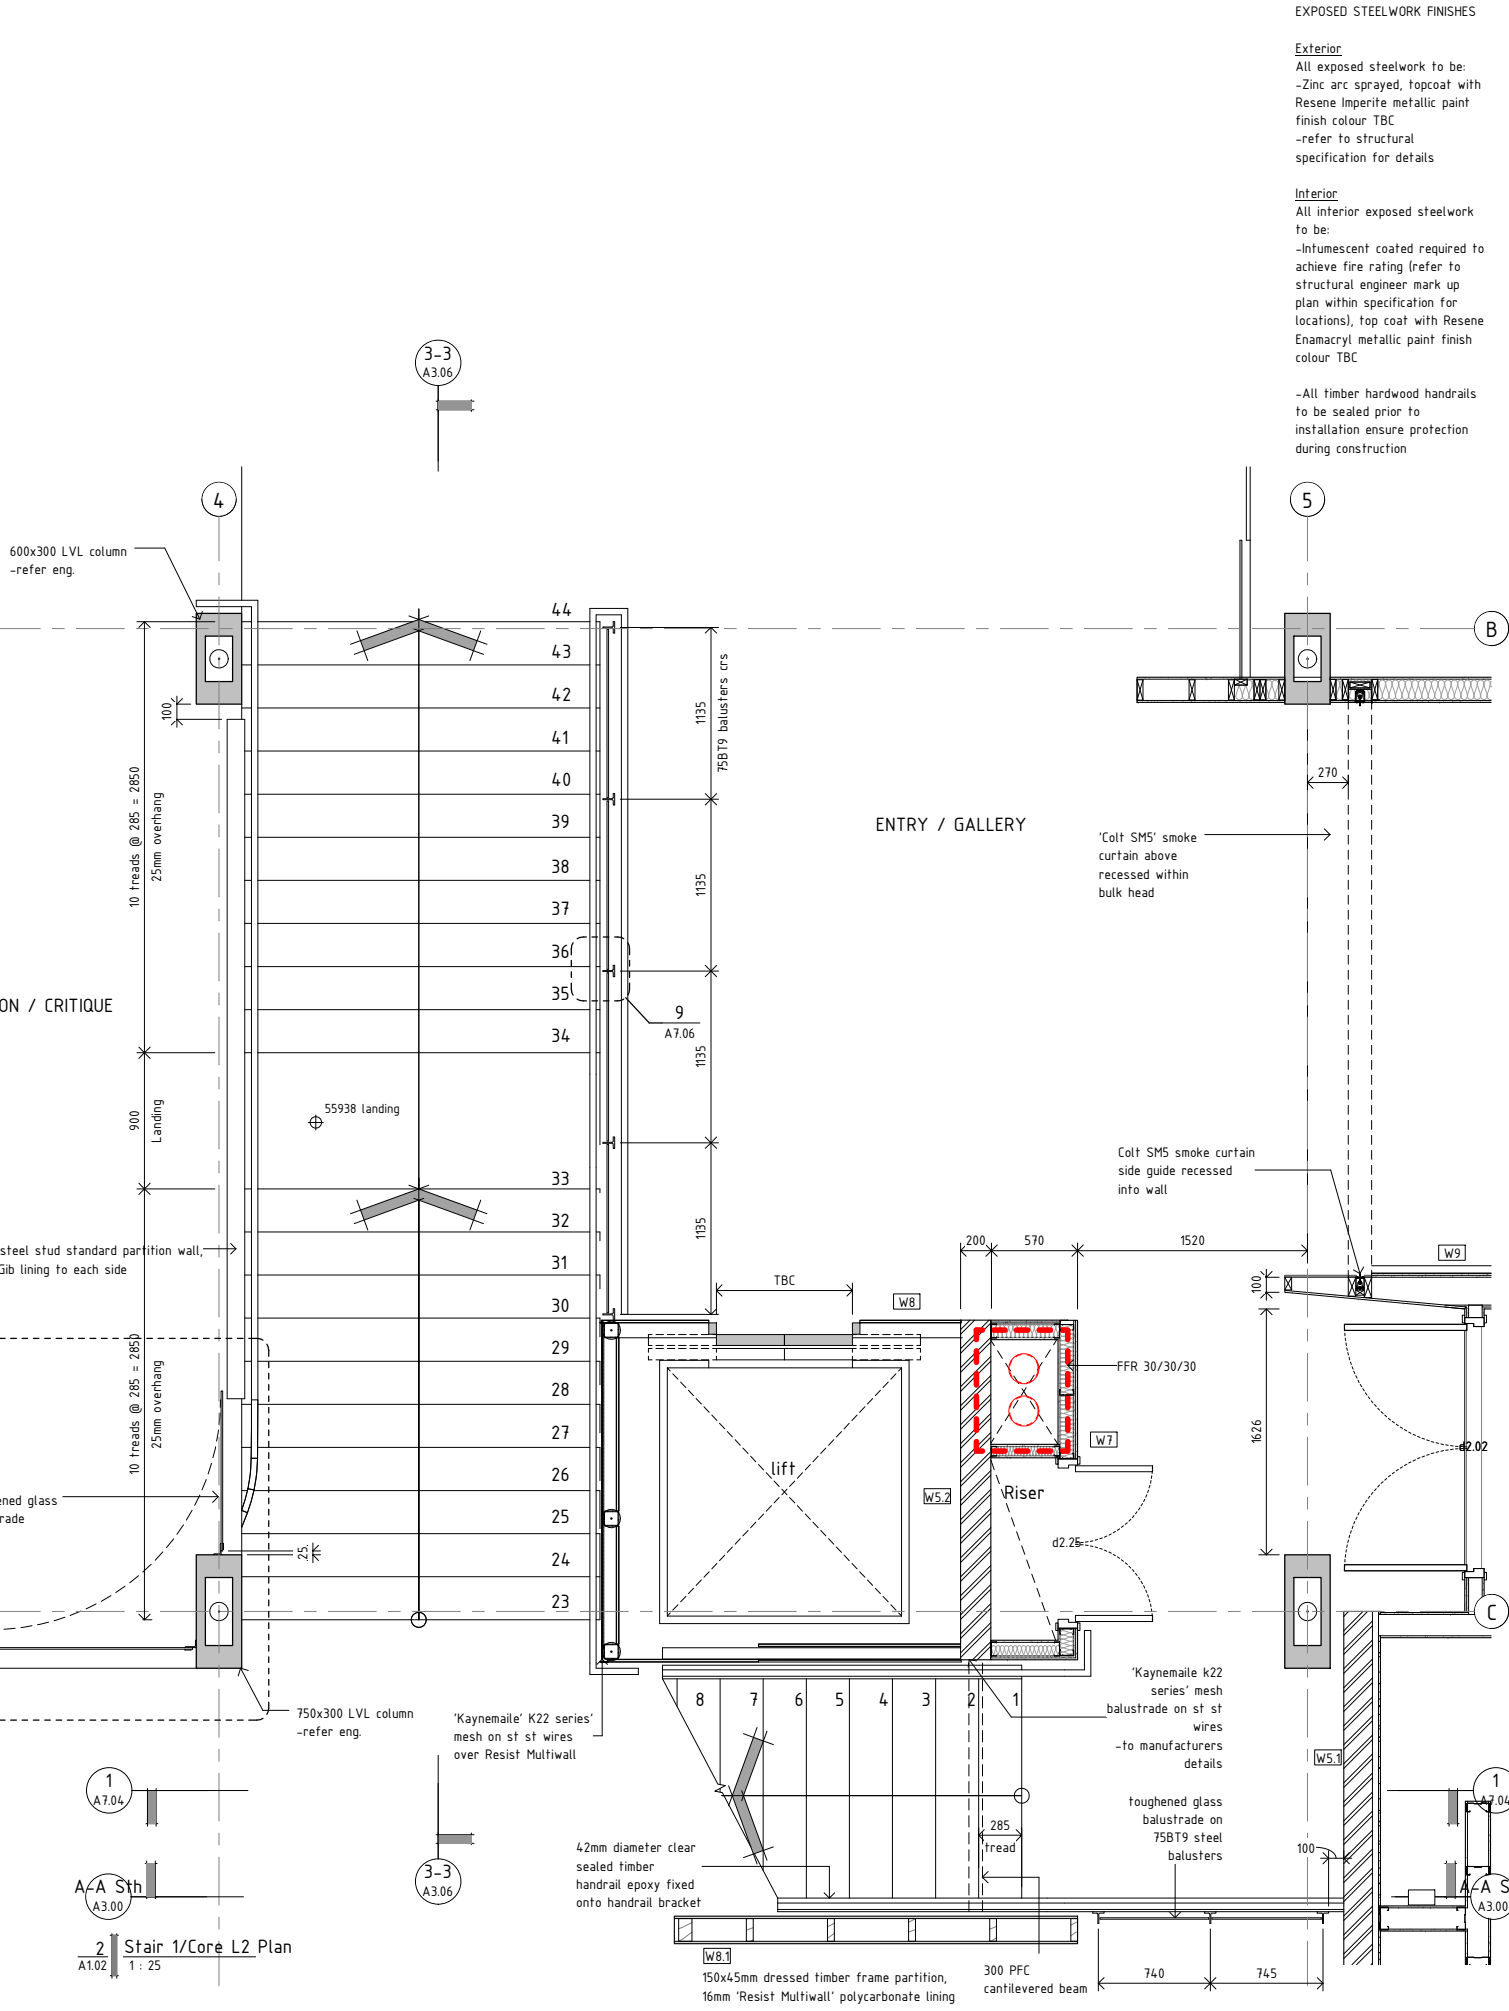

2 Stair 1/Core L2 Plan
A1.02 1:25

EXPOSED STEELWORK FINISHES

Exterior
All exposed steelwork to be:
-Zinc arc sprayed, topcoat with Resene Imperite metallic paint finish colour TBC
-refer to structural specification for details

Interior
All interior exposed steelwork to be:
-Intumescent coated required to achieve fire rating (refer to structural engineer mark up plan within specification for locations), top coat with Resene Enamacryl metallic paint finish colour TBC
-All timber hardwood handrails to be sealed prior to installation ensure protection during construction

STRUCTURAL ENGINEER:
NAME : Dunning Thornton Consultants Ltd
PH : (04) 3850019
FAX : (04) 385 0312
PO BOX 27 -153, Wellington
EMAIL : dtcwgn@dunningthornton.co.nz

SERVICES ENGINEER:
NAME : Telco Asset Management Ltd
PH : (04) 803 2137
FAX : (04) 803 2125
PO BOX 1131, Wellington
EMAIL : info@telco-nz.com

FIRE ENGINEER:
NAME : Holmes Fire & Saffey
PH : (04) 471 1450
FAX : (04) 471 2336
PO BOX 942 Wellington
EMAIL : info@holmesfire.com

KEY:



No.	Description	Date
A	Tender	20.08.10

65 CAMBRIDGE TERRACE
CHRISTCHURCH 8013
PO BOX 3724
CHRISTCHURCH 8140
NEW ZEALAND
TEL 64 3 377 2007
FAX 64 3 377 2009

105 AMRITSAR STREET
WELLINGTON 6055
PO BOX 3364
WELLINGTON 6140
NEW ZEALAND
TEL 64 4 499 1727
FAX 64 4 499 1960


**a t h f i e l d
a r c h i t e c t s
l i m i t e d**



College of Creative Arts, Massey
Wallace Street, Wellington

Stair 1 Plan L1+2
As indicated @ A1

09-59

A7.00-A

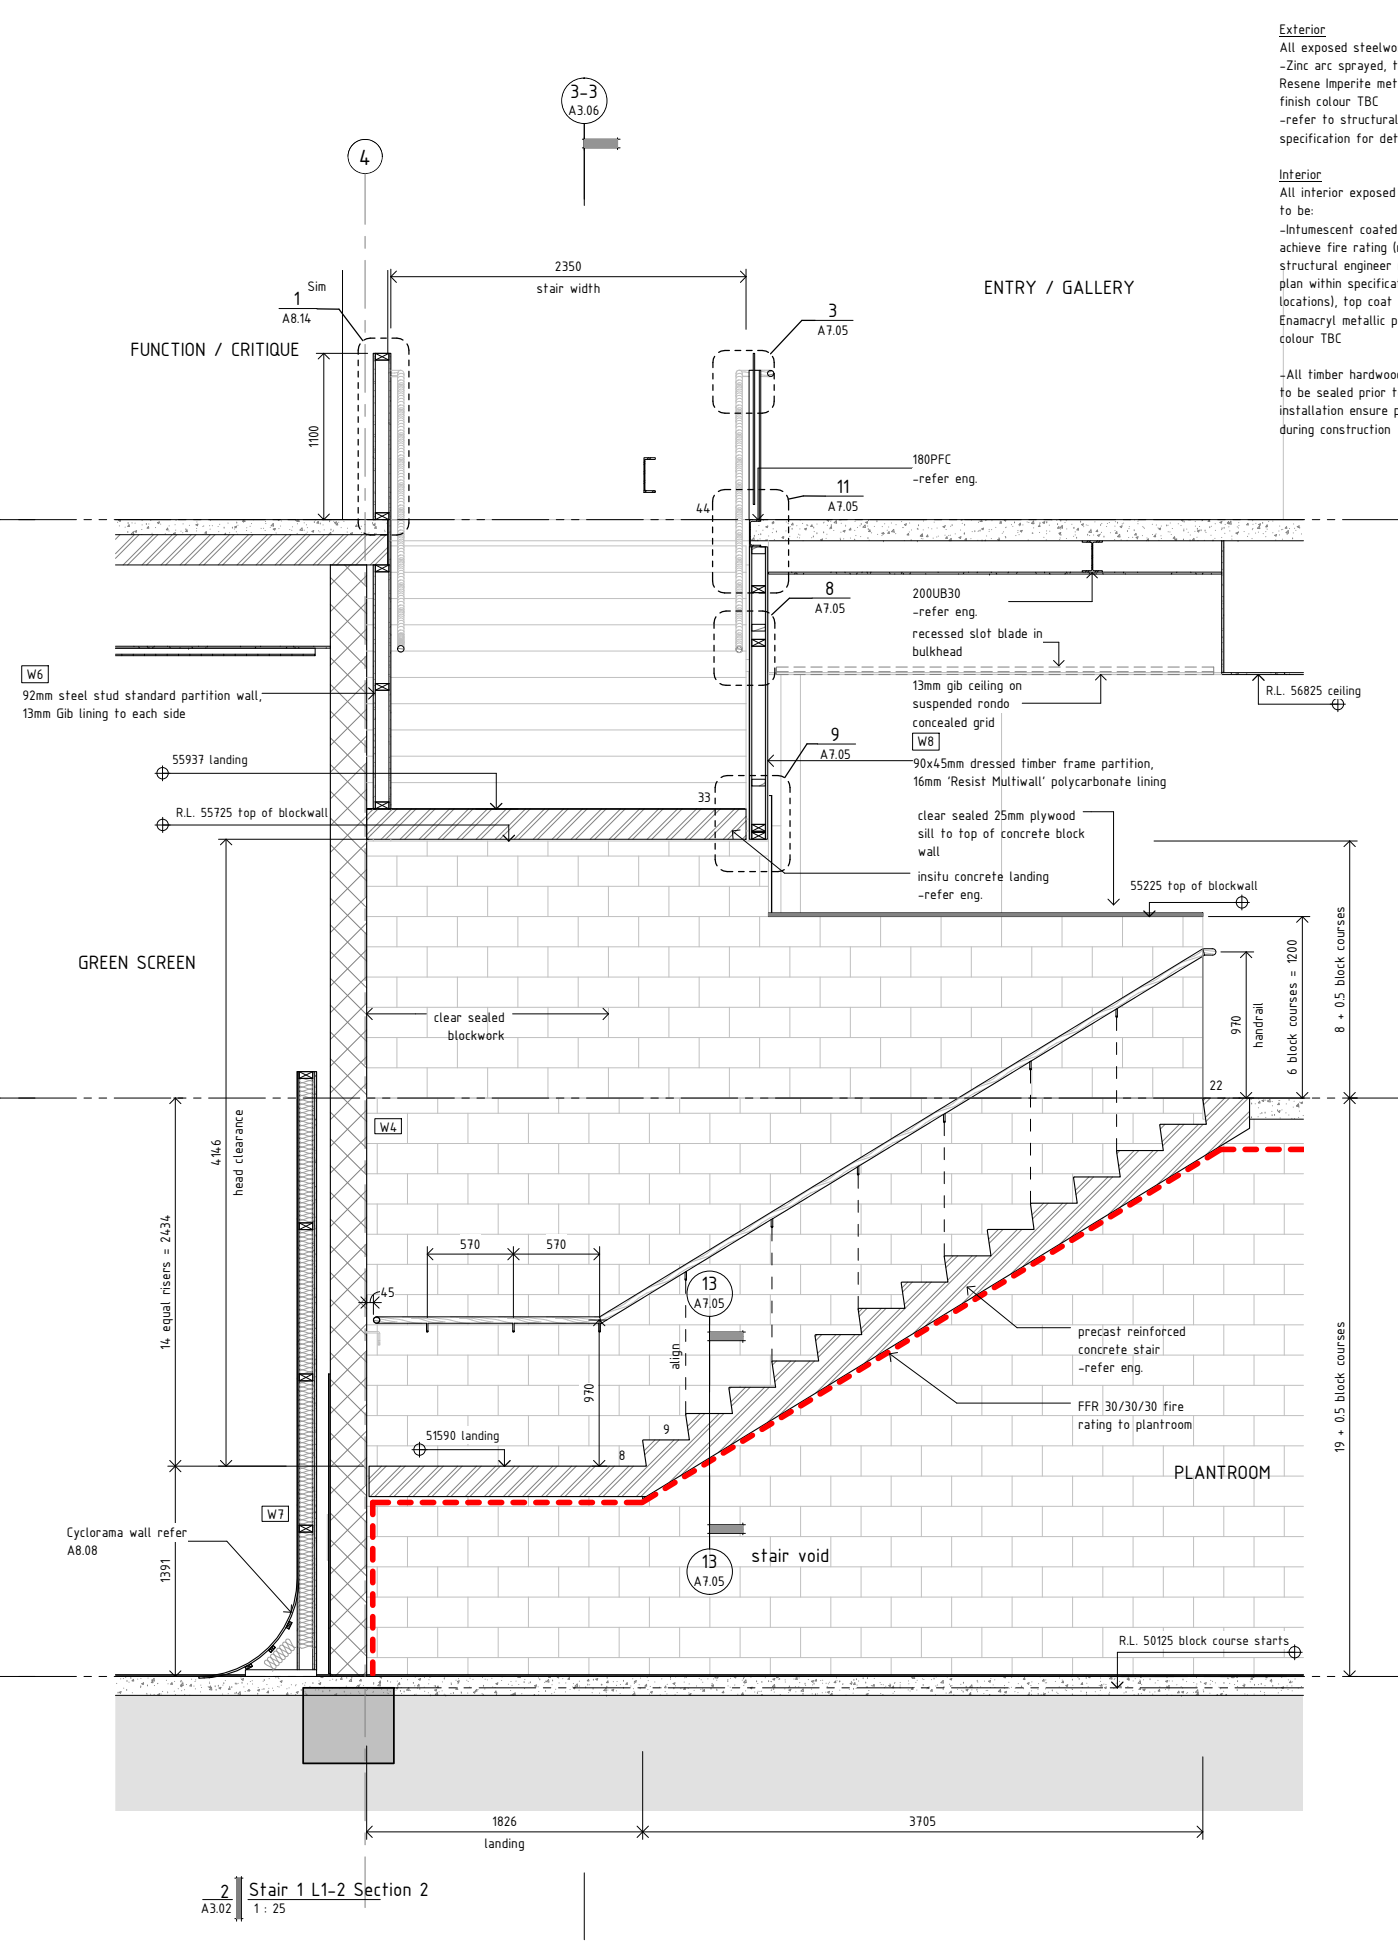

 
 


A 7.02-A

Exterior
All exposed steelwork to be:
-Zinc arc sprayed, topcoat with Resene Imperite metallic paint finish colour TBC
-refer to structural specification for details

Interior
All interior exposed steelwork to be:
-Intumescent coated required to achieve fire rating (refer to structural engineer mark up plan within specification for locations), top coat with Resene Enamacryl metallic paint finish colour TBC

-All timber hardwood handrails to be sealed prior to installation ensure protection during construction

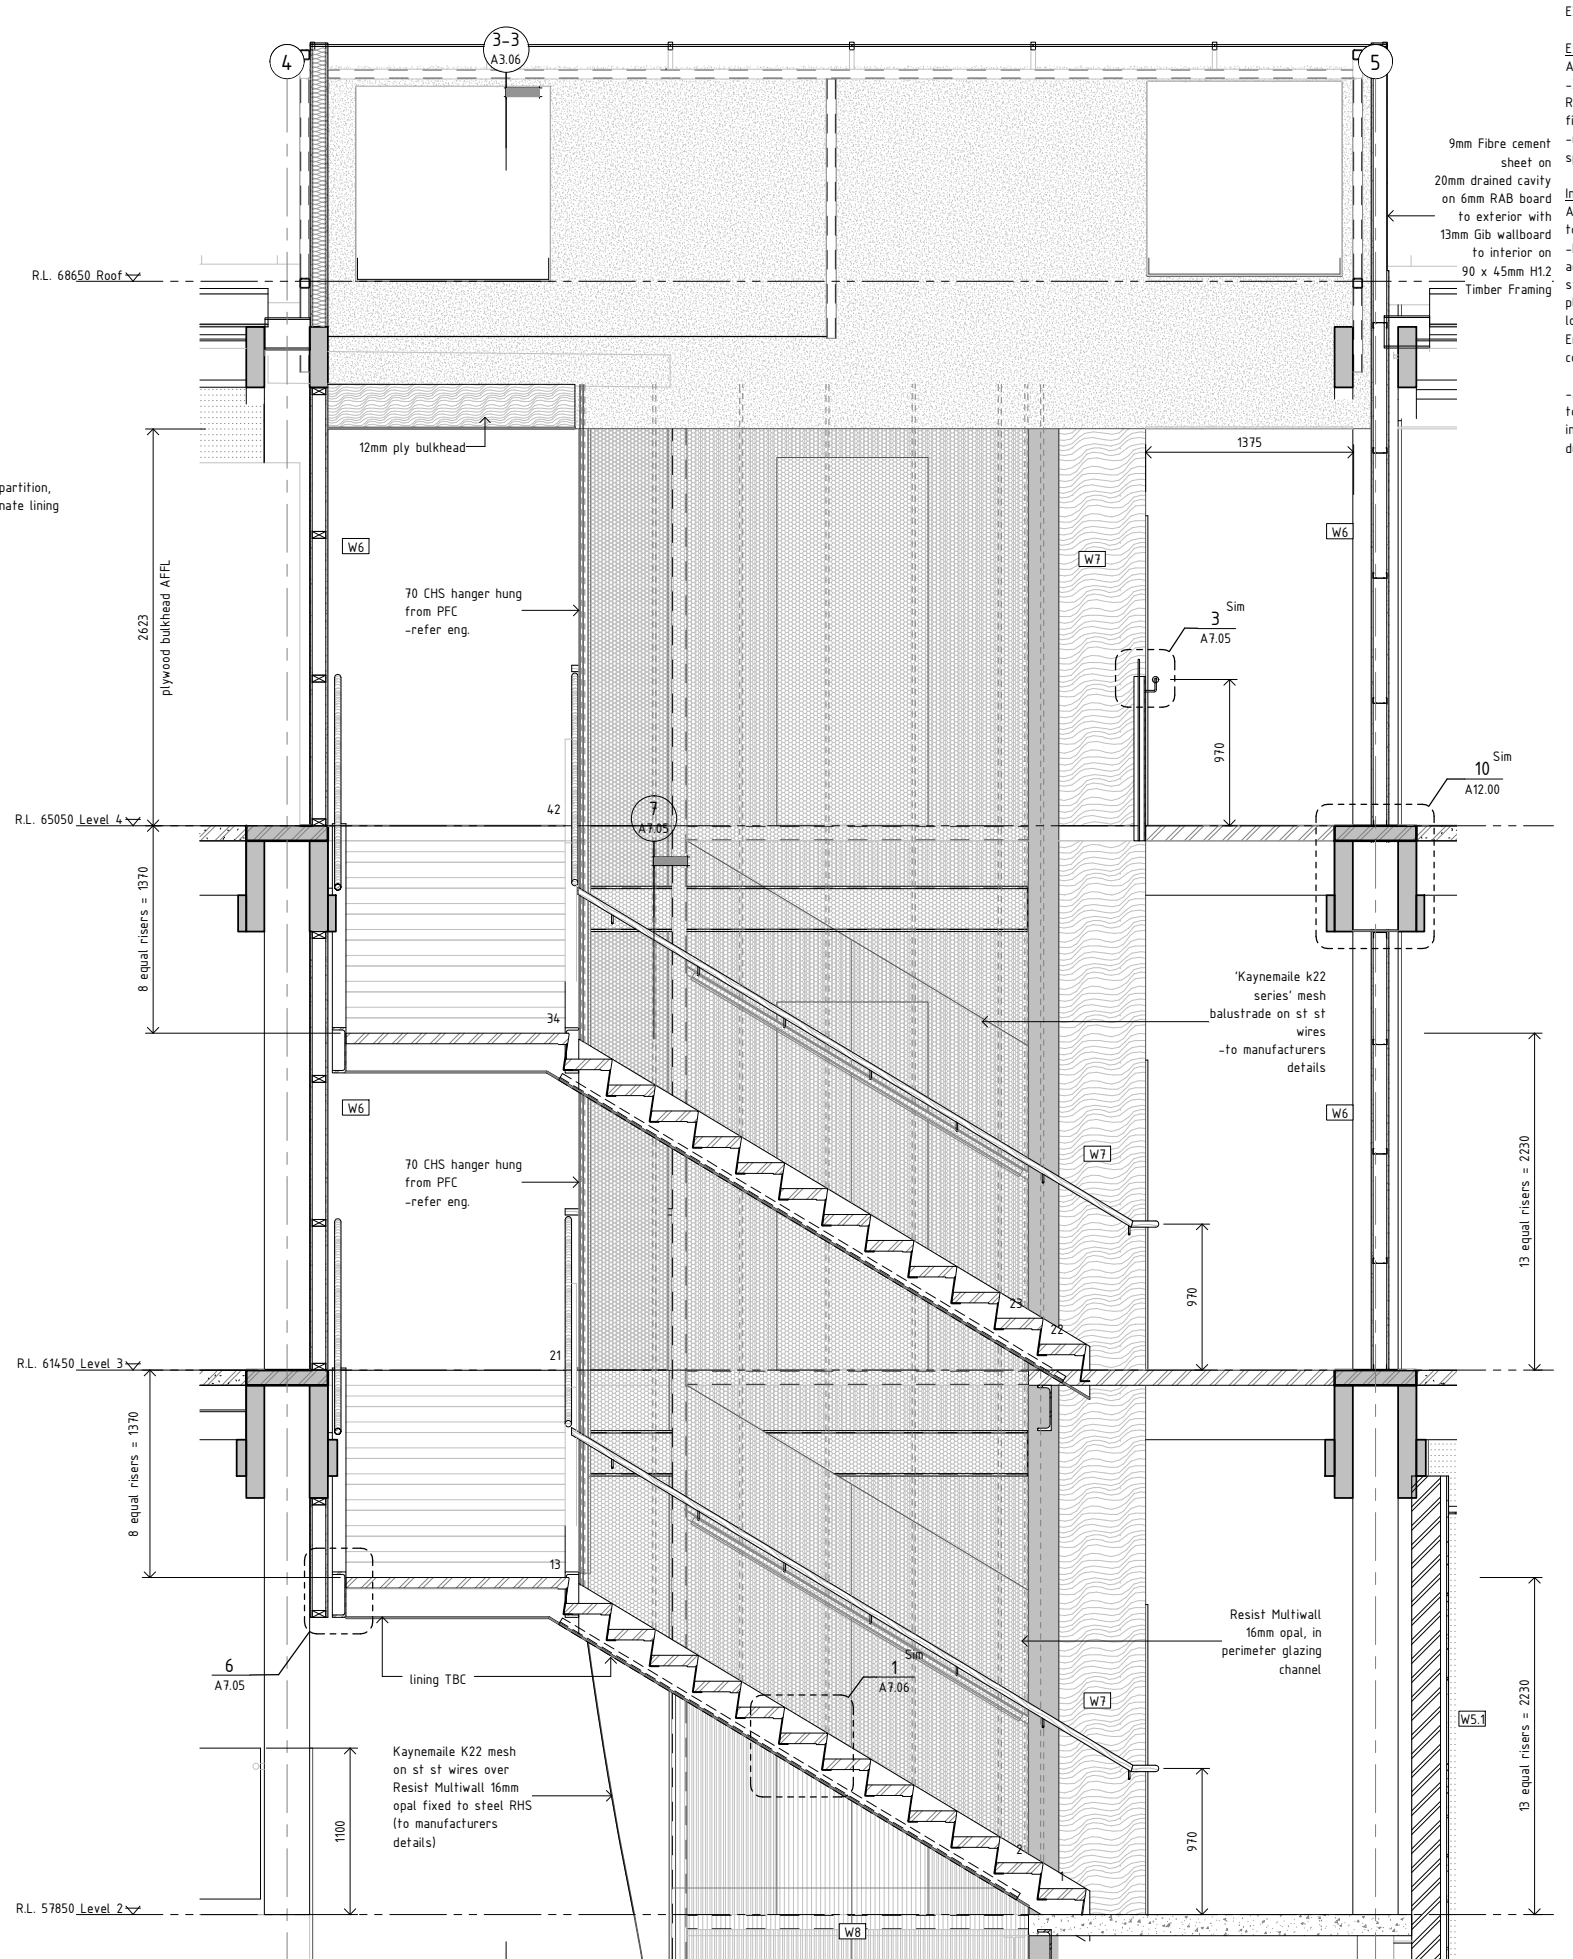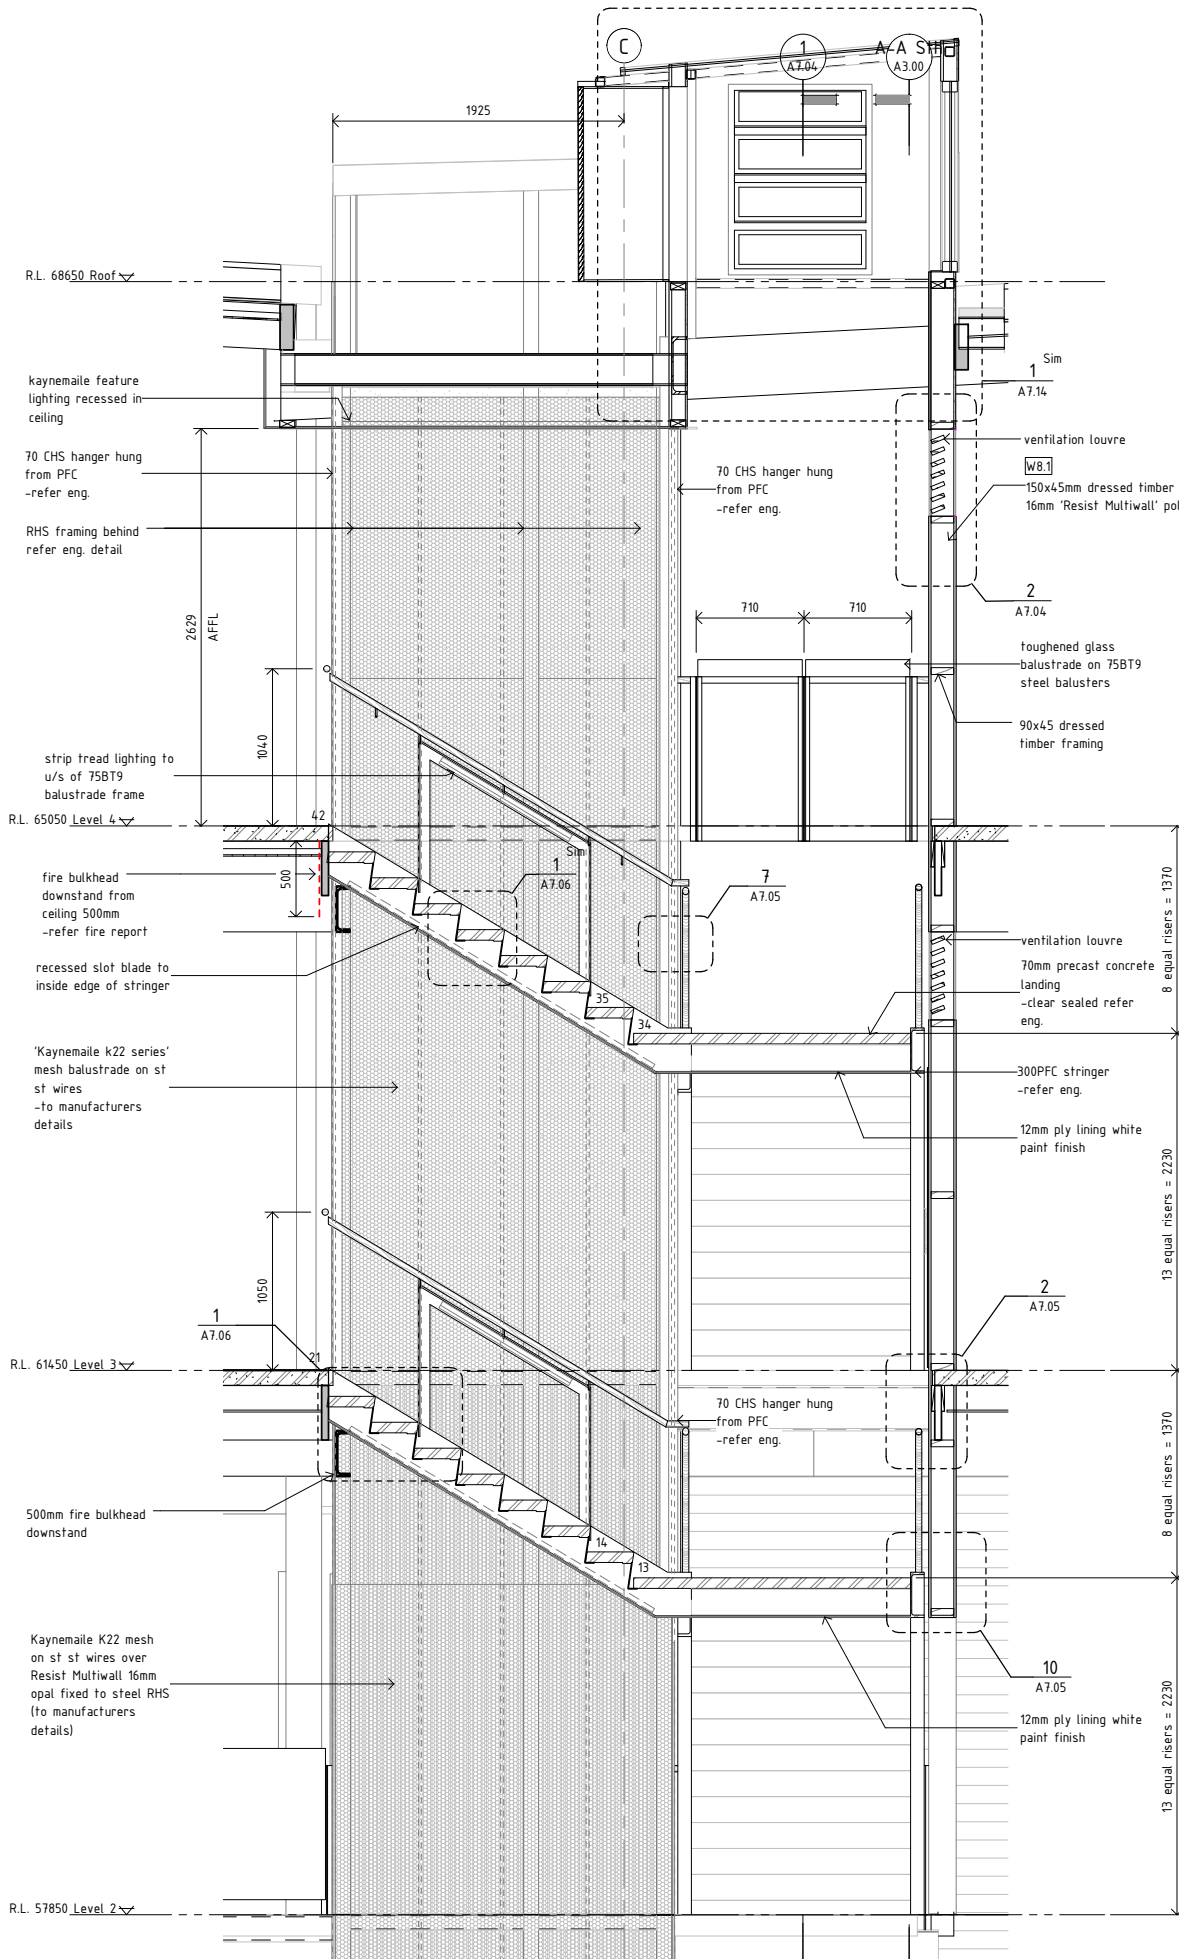

STRUCTURAL ENGINEER:
NAME : Dunning Thornton Consultants Ltd
PH : (04) 3850019
FAX : (04) 385 0312
PO BOX 27 -153, Wellington
EMAIL : dtcwgn@dunningthornton.co.nz

SERVICES ENGINEER:
NAME : Telco Asset Management Ltd
PH : (04) 803 2137
FAX : (04) 803 2125
PO BOX 1131, Wellington
EMAIL : info@telco-nz.com

FIRE ENGINEER:
NAME : Holmes Fire & Saffey
PH : (04) 471 1450
FAX : (04) 471 2336
PO BOX 942 Wellington
EMAIL : info@holmesfire.com

KEY:



2 Stair 1 L3-4 Section 2
A3.00 1:25

No. A Description Tender

3-3 A3.06 20.08.10

65 CAMBRIDGE TERRACE
CHRISTCHURCH 8013
PO BOX 3724
CHRISTCHURCH 8140
NEW ZEALAND
TEL 64 3 377 2007
FAX 64 3 377 2009

105 AMRITSAR STREET
WELLINGTON 6055
PO BOX 3364
WELLINGTON 6140
NEW ZEALAND
TEL 64 4 499 1727
FAX 64 4 499 1960



**a t h f i e l d
a r c h i t e c t s
l i m i t e d**

College of Creative Arts, Massey
Wallace Street, Wellington

Stair 1 L3+4 Section 1
As indicated @ A1

09-59


A7.03-A

  


Exterior
All exposed steelwork to be:
-Zinc arc sprayed, topcoat with
Resene Imperite metallic paint
finish colour TBC
-refer to structural
specification for details

Interior
All interior exposed steelwork
to be:
-Intumescent coated required to
achieve fire rating (refer to
structural engineer mark up
plan within specification for
locations), top coat with Resene
Enamacryl metallic paint finish
colour TBC


-All timber hardwood handrails
to be sealed prior to
installation ensure protection
during construction

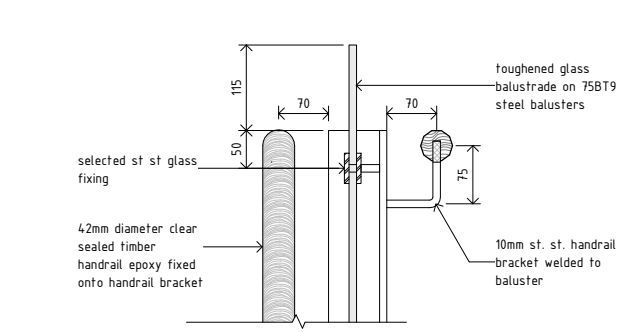


3 Stair 1 Balustrade Handrail Detail
A7.01 1:5

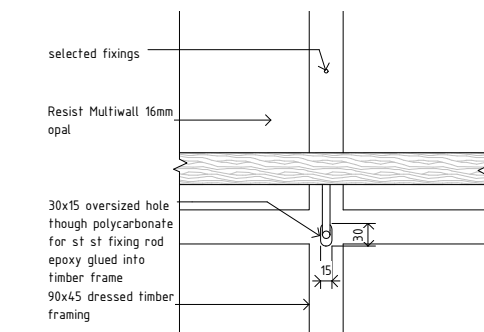


5 Handrail Bracket Elevation Detail
A7.04 1:5

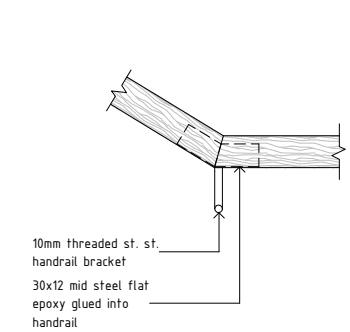


1 Typical Handrail Slope Transition Detail
A7.01 1:5

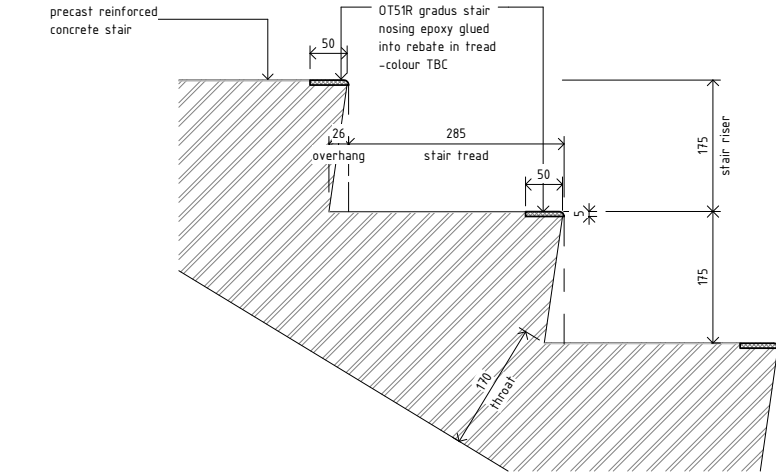


4 Stair 1 - Typical Concrete Stair Detail
A7.01 1:5

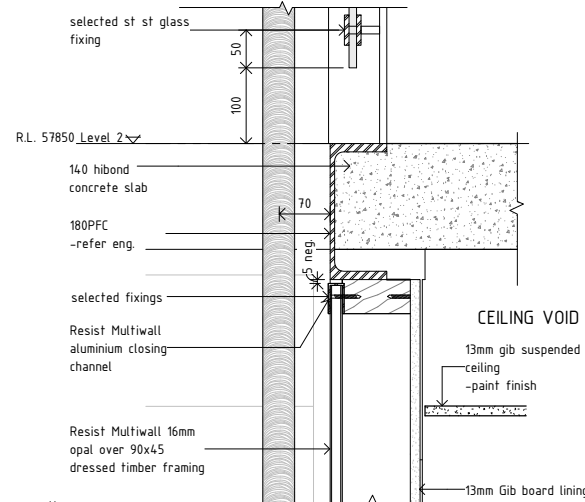


11 L2 Resist Multiwall Detail
A7.01 1:5

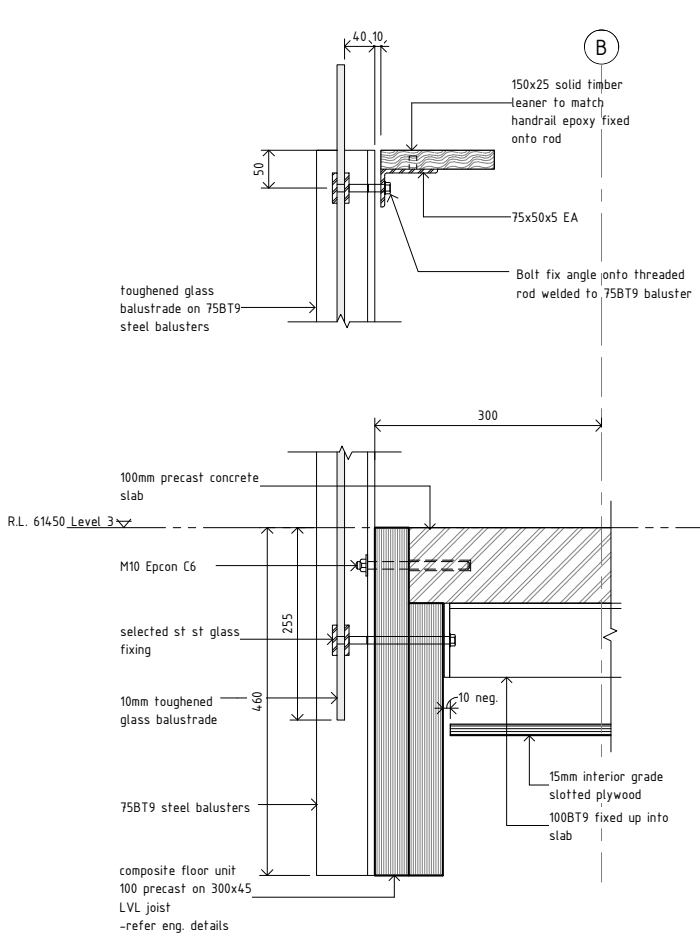


12 L3+4 Balustrade Over Void Detail
A3.06 1:5

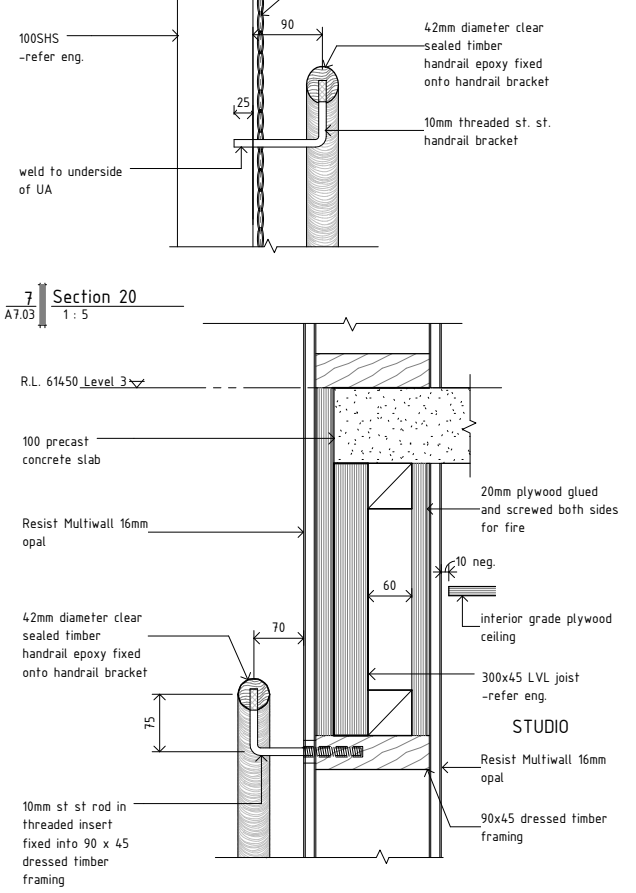


2 Handrail Detail
A7.03 1:5

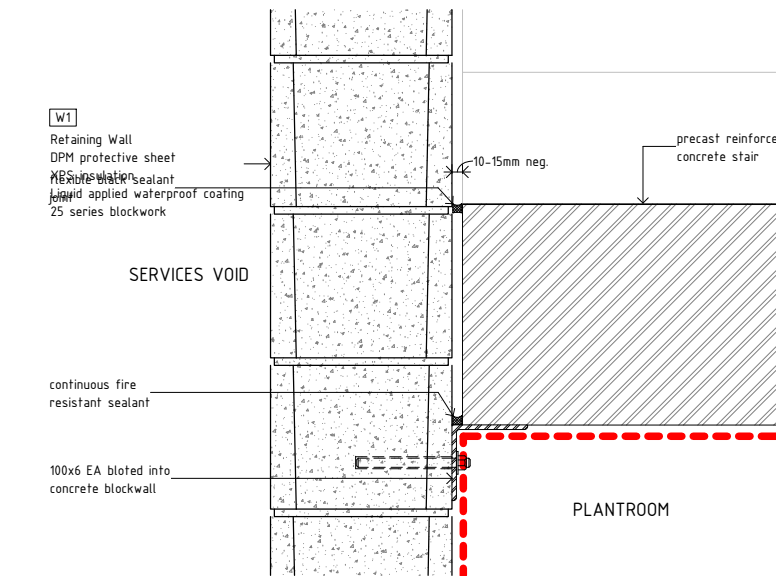


13 Detail 38
A7.00 1:5

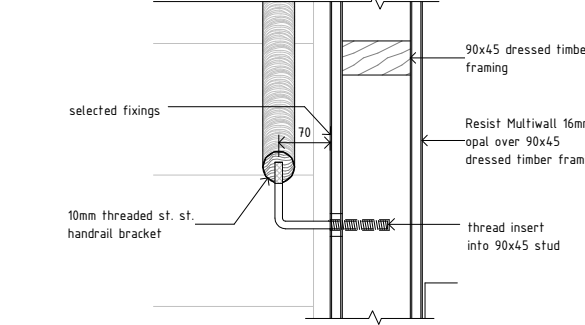


8 Main Stair Handrail Detail
A7.01 1:5

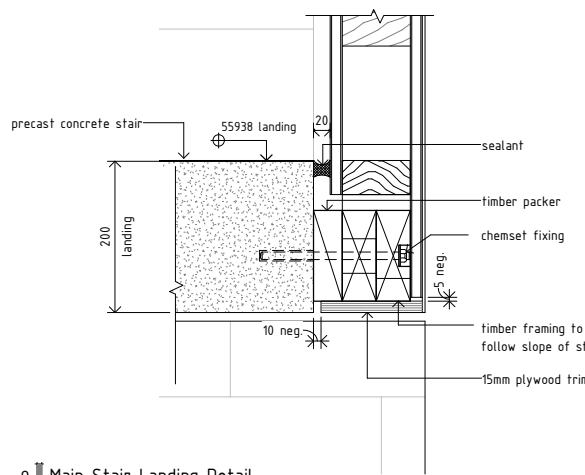

9 Main Stair Landing Detail
A7.01 1:5

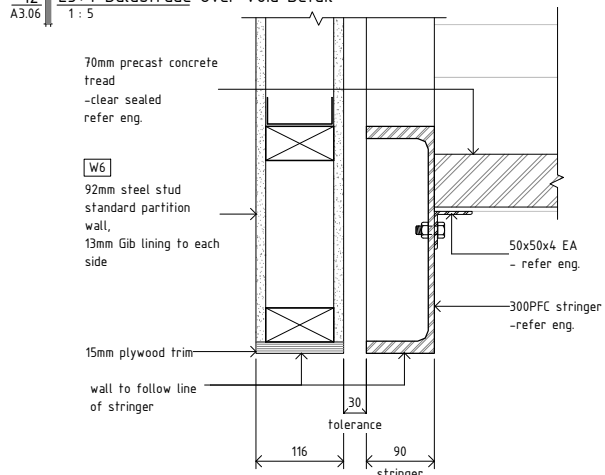

6 Intermediate Landing Stringer Detail 1
A7.03 1:5

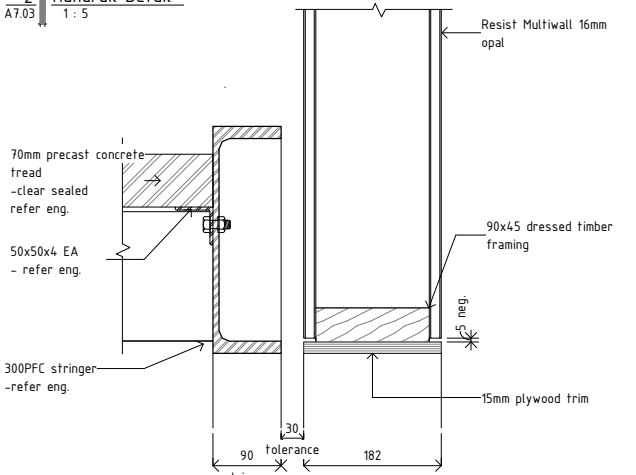

10 Intermediate Landing Stringer Detail 2
A7.03 1:5

STRUCTURAL ENGINEER:
NAME : Dunning Thornton Consultants Ltd
PH : (04) 3850019
FAX : (04) 385 0312
PO BOX 27 -153, Wellington
EMAIL : dtcwgt@ndunningthornton.co.nz

SERVICES ENGINEER:
NAME : Telco Asset Management Ltd
PH : (04) 803 2137
FAX : (04) 803 2125
PO BOX 1131, Wellington
EMAIL : info@telco-nz.com

FIRE ENGINEER:
NAME : Holmes Fire & Saffey
PH : (04) 471 1450
FAX : (04) 471 2336
PO BOX 942 Wellington
EMAIL : info@holmesfire.com

KEY:



No.
A

Description
Tender

Date
20.08.10

65 CAMBRIDGE TERRACE
CHRISTCHURCH 8013
PO BOX 3724
CHRISTCHURCH 8140
NEW ZEALAND
TEL 64 3 377 2007
FAX 64 3 377 2009

105 AMRITSAR STREET
WELLINGTON 6055
PO BOX 3364
WELLINGTON 6140
NEW ZEALAND
TEL 64 4 499 1727
FAX 64 4 499 1960

a t h f i e l d
a r c h i t e c t s
l i m i t e d

College of Creative Arts, Massey
Wallace Street, Wellington

Stair 1 Details 1
As indicated @ A1


09-59

A7.05-A

Exterior
All exposed steelwork to be:
-Zinc arc sprayed, topcoat with
-Resene-Imperite metallic paint
finish colour TBC
-refer to structural
specification for details

Interior
All interior exposed steelwork
to be:
-Intumescent coated required to
achieve fire rating (refer to
structural engineer mark up
plan within specification for
locations), top coat with Resene
Enamacryl metallic paint finish
colour TBC

-All timber hardwood handrails
to be sealed prior to
installation ensure protection
during construction

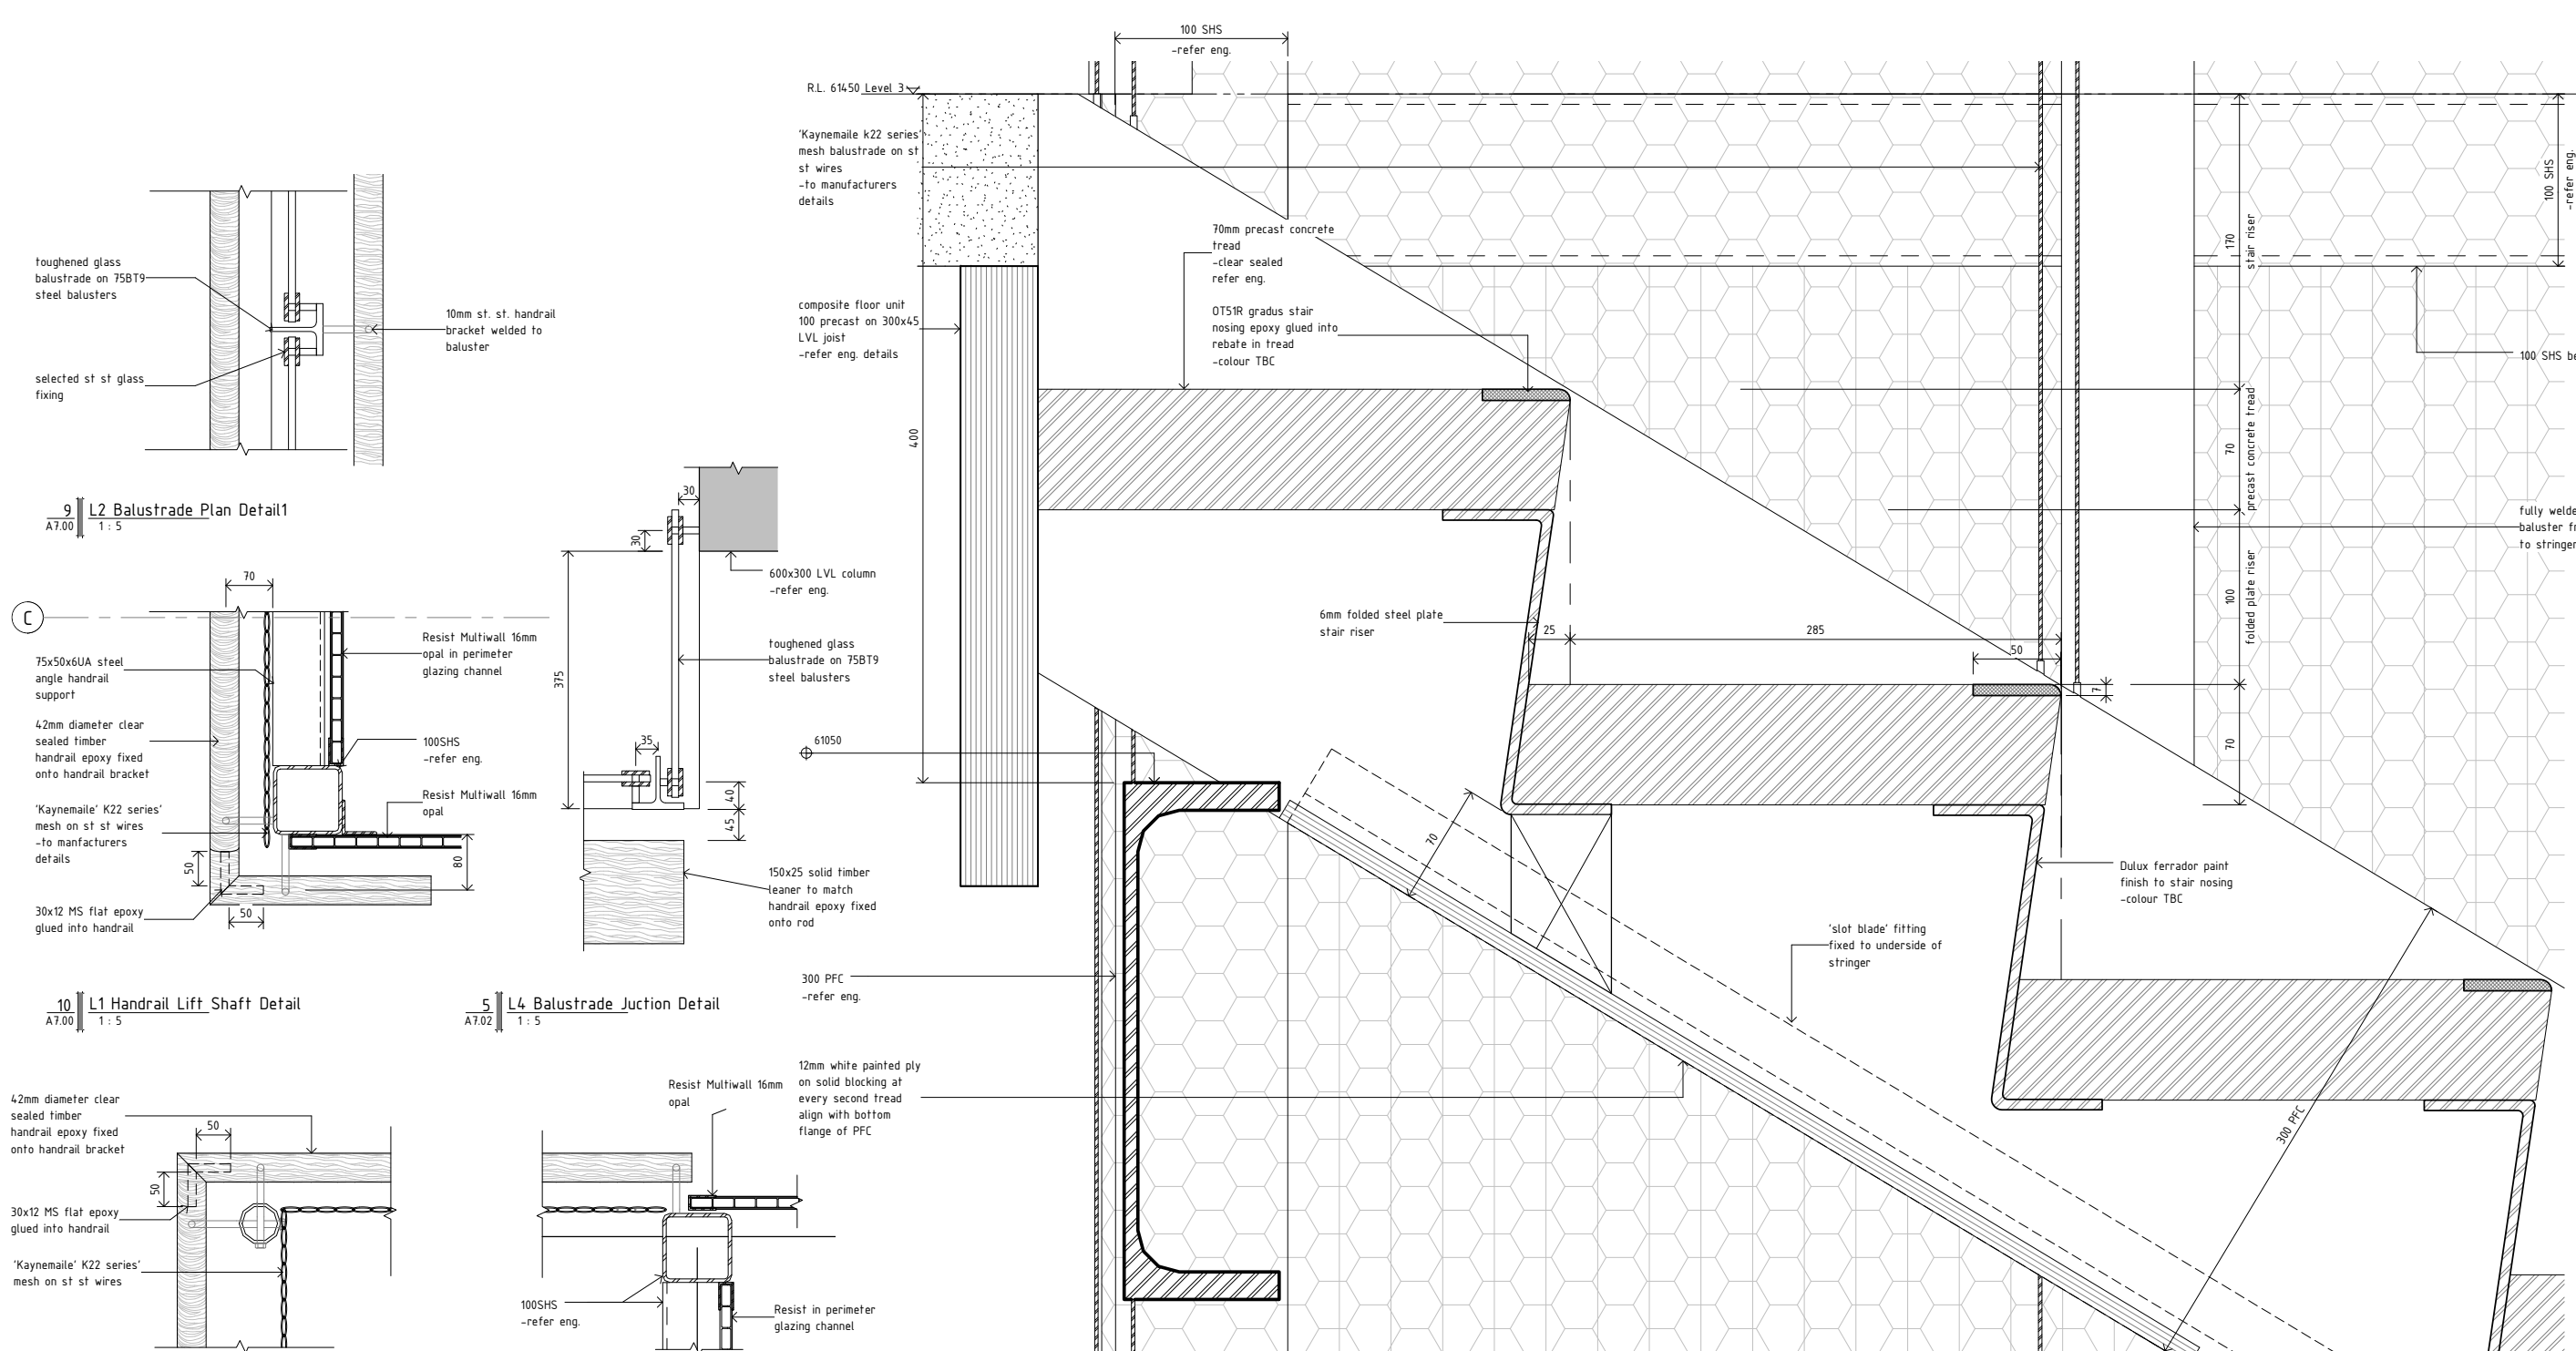

STRUCTURAL ENGINEER:
NAME : Dunning Thornton Consultants Ltd
PH : (04) 3850019
FAX : (04) 385 0312
PO BOX 27 -153, Wellington
EMAIL : dtcwgt@dnunningthornton.co.nz

SERVICES ENGINEER:
NAME : Telco Asset Management Ltd
PH : (04) 803 2137
FAX : (04) 803 2125
PO BOX 1131, Wellington
EMAIL : info@telco-nz.com

FIRE ENGINEER:
NAME : Holmes Fire & Saffey
PH : (04) 471 1450
FAX : (04) 471 2336
PO BOX 942 Wellington
EMAIL : info@holmesfire.com

KEY:



No.
A

Description
Tender

Date
20.08.10

65 CAMBRIDGE TERRACE
CHRISTCHURCH 8013
PO BOX 3724
CHRISTCHURCH 8140
NEW ZEALAND
TEL 64 3 377 2007
FAX 64 3 377 2009

105 AMRITSAR STREET
WELLINGTON 6055
PO BOX 3364
WELLINGTON 6140
NEW ZEALAND
TEL 64 4 499 1727
FAX 64 4 499 1960

a t h f i e l d
a r c h i t e c t s
l i m i t e d


College of Creative Arts, Massey
Wallace Street, Wellington

Stair 1 Details 2
As indicated @ A1


09-59

A7.06-A


All timber hardwood handrails
to be sealed prior to
installation ensure protection
during construction

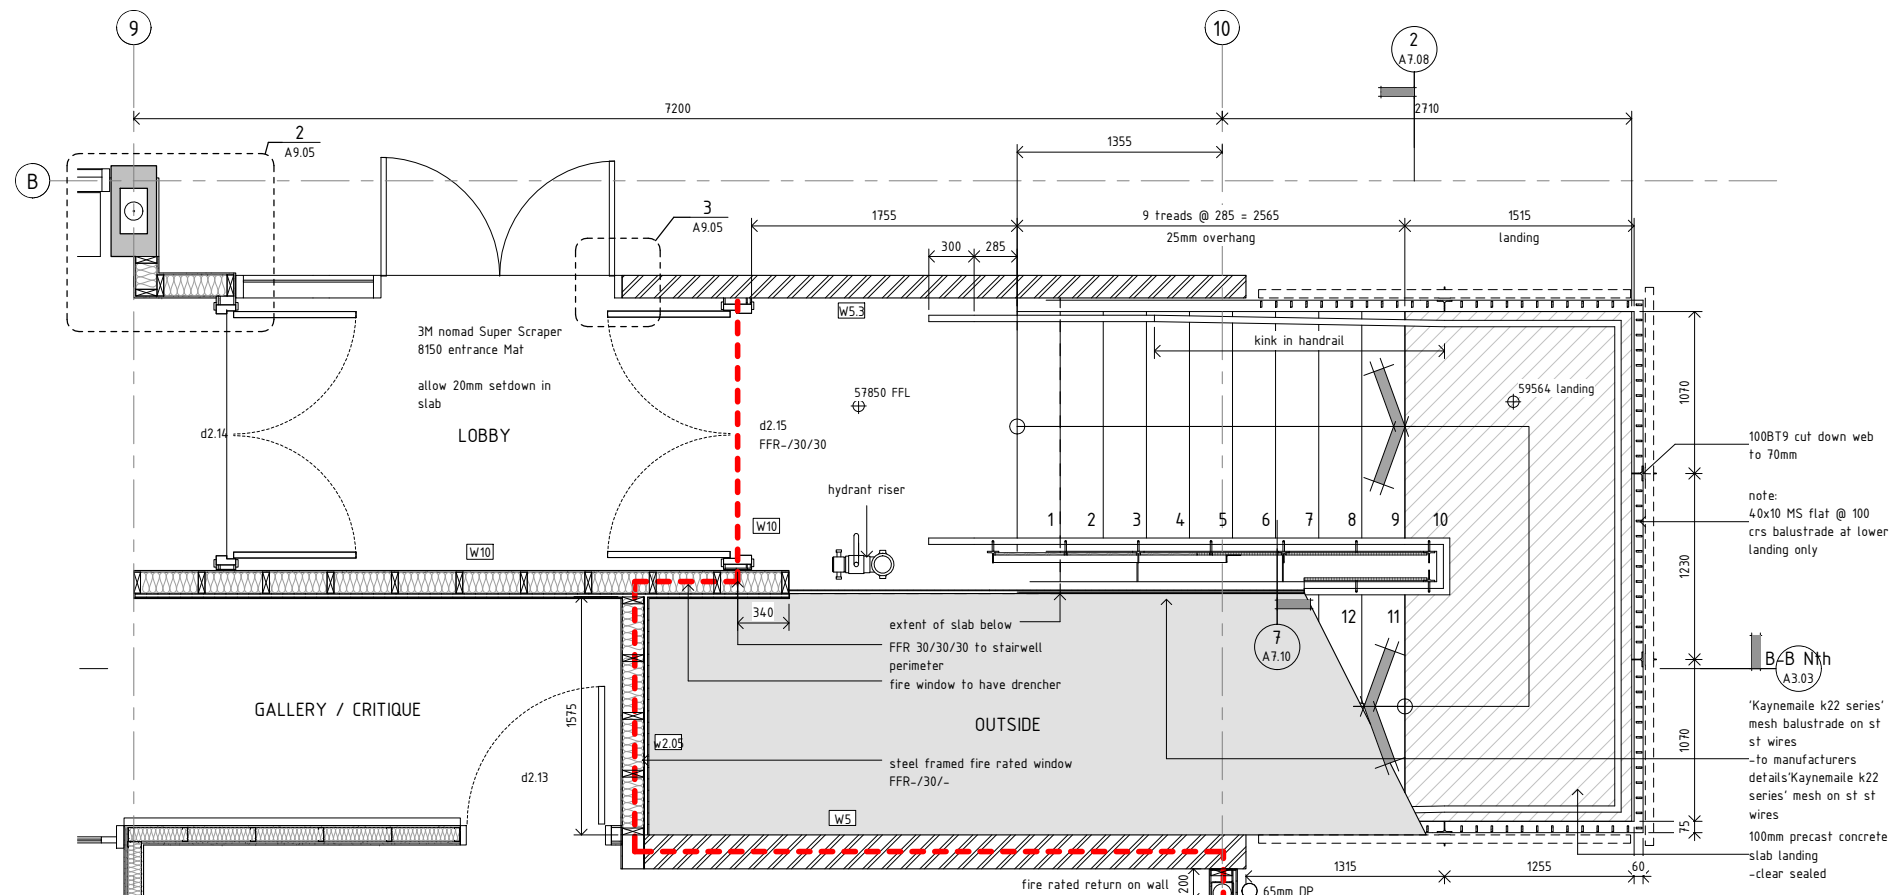

1 Stair 2 L2 Plan
A1.02 1 : 25

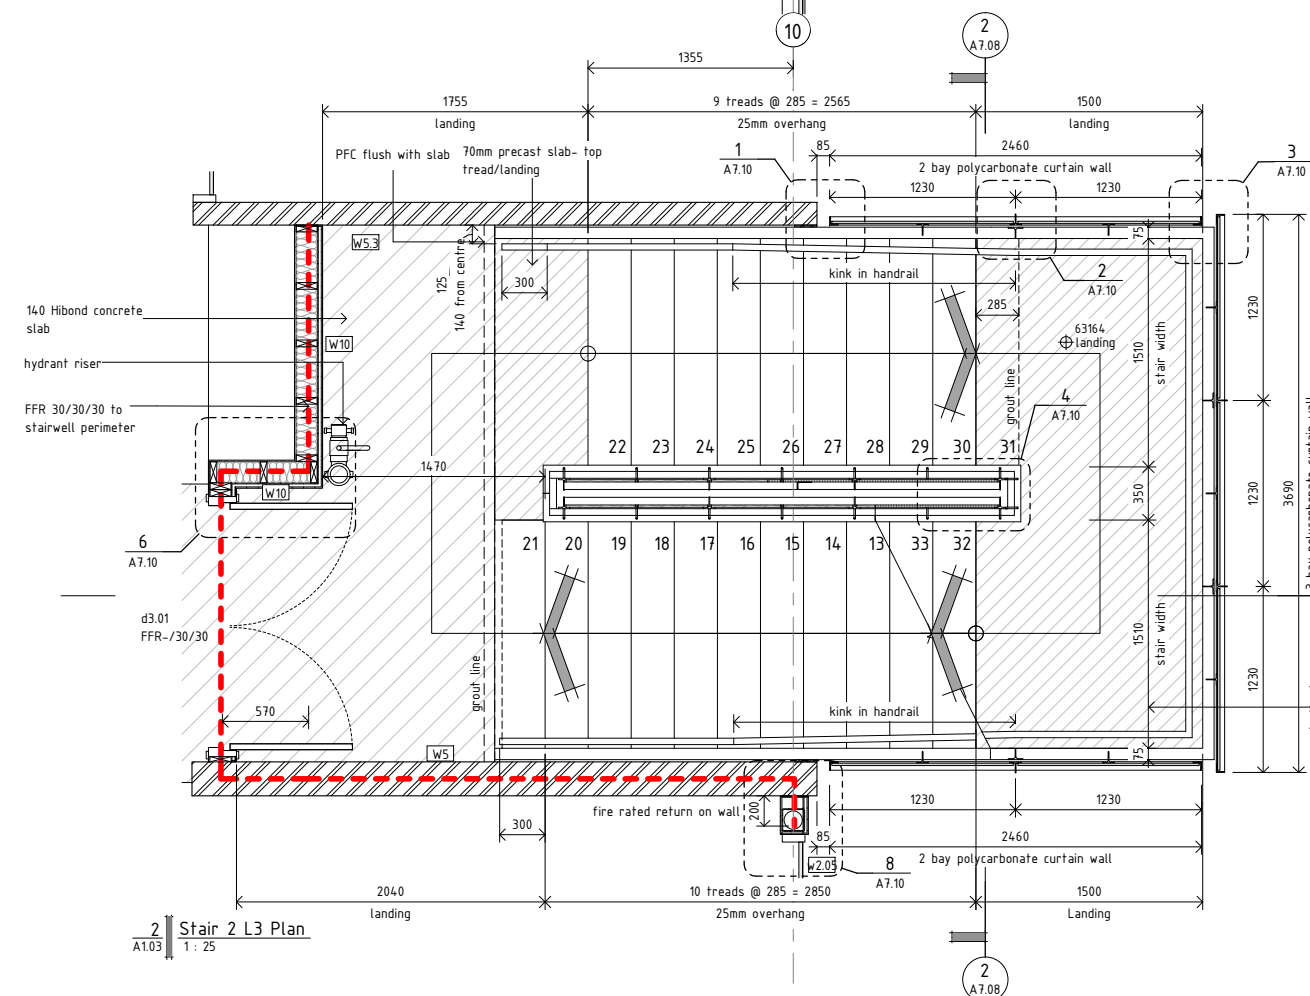

2 | **Stair 2 L3 Plan**
A1.03 | 1 : 25

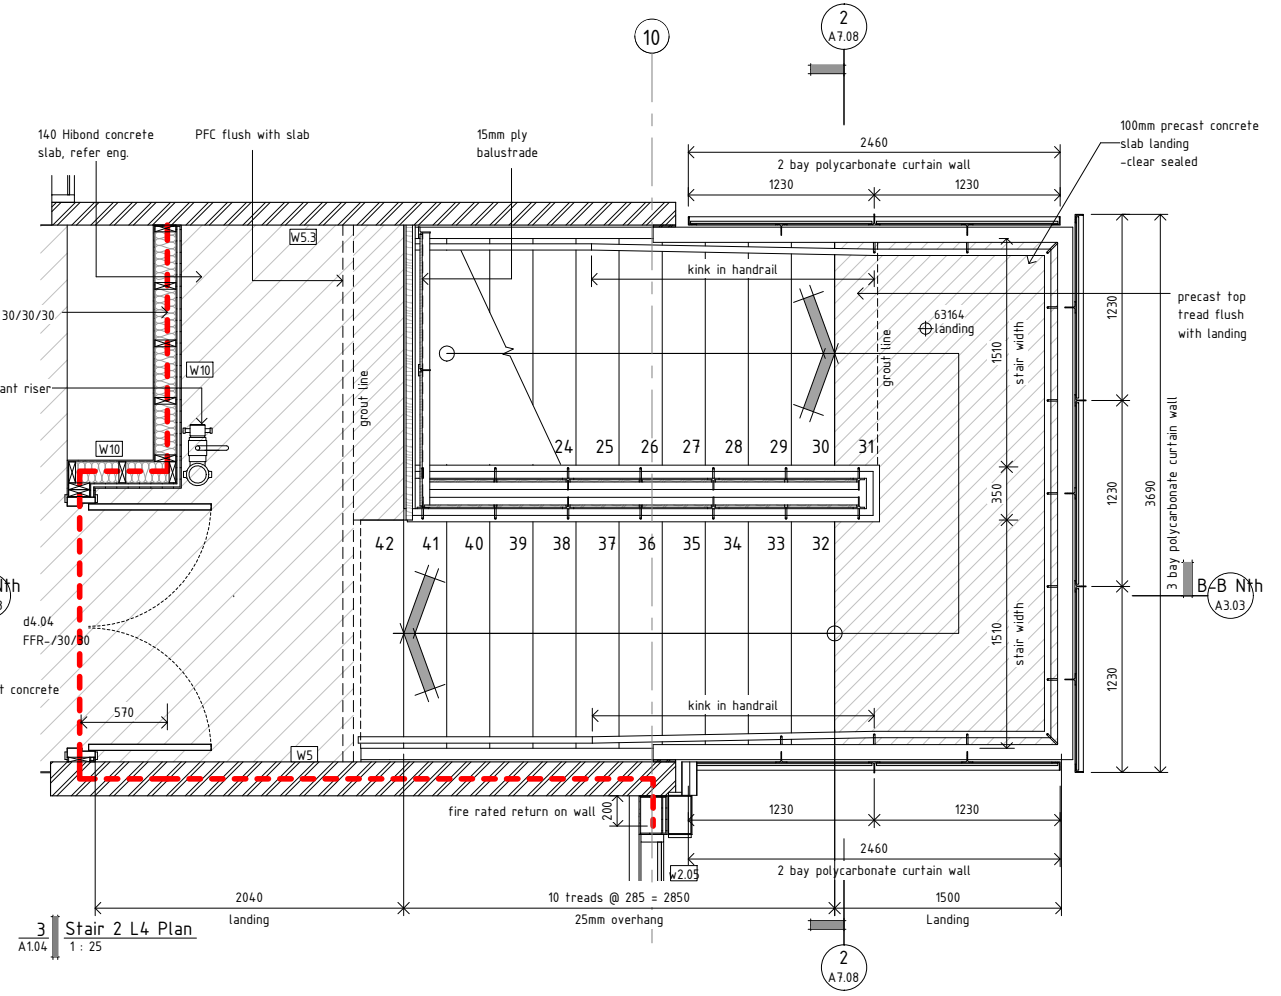

3 Stair 2 L4 Plan
A1.04 1 : 25

STRUCTURAL ENGINEER:
NAME : Dunning Thornton Consultants Ltd
PH : (04) 3850019
FAX : (04) 385 0312
PO BOX 27 -153, Wellington
EMAIL : dtcwgtg@dunningthornton.co.nz

SERVICES ENGINEER:
NAME : Telco Asset Management Ltd
PH : (04) 803 2137
FAX : (04) 803 2125
PO BOX 1131, Wellington
EMAIL info@telco-nz.com

FIRE ENGINEER:
NAME : Holmes Fire & Safety
PH : (04) 471 1450
FAX : (04) 471 2336
PO BOX 942 Wellington
EMAIL info@holmesfire.com

KEY:



No.	Description	Date
A	Tender	20.08.10

65 CAMBRIDGE TERRACE
CHRISTCHURCH 8013
PO BOX 3724
CHRISTCHURCH 8140
NEW ZEALAND
TEL 64 3 377 2007
FAX 64 3 377 2009

105 AMRITSAR STREET
WELLINGTON 6035
PO BOX 3364
WELLINGTON 6140
NEW ZEALAND
TEL 64 4 499 1727
FAX 64 4 499 1960


a t h f i e l d
a r c h i t e c t s
l i m i t e d

College of Creative Arts, Massey
Wallace Street, Wellington


Stair 2 Plan
As indicated @ A1

09-59

A7.07-A

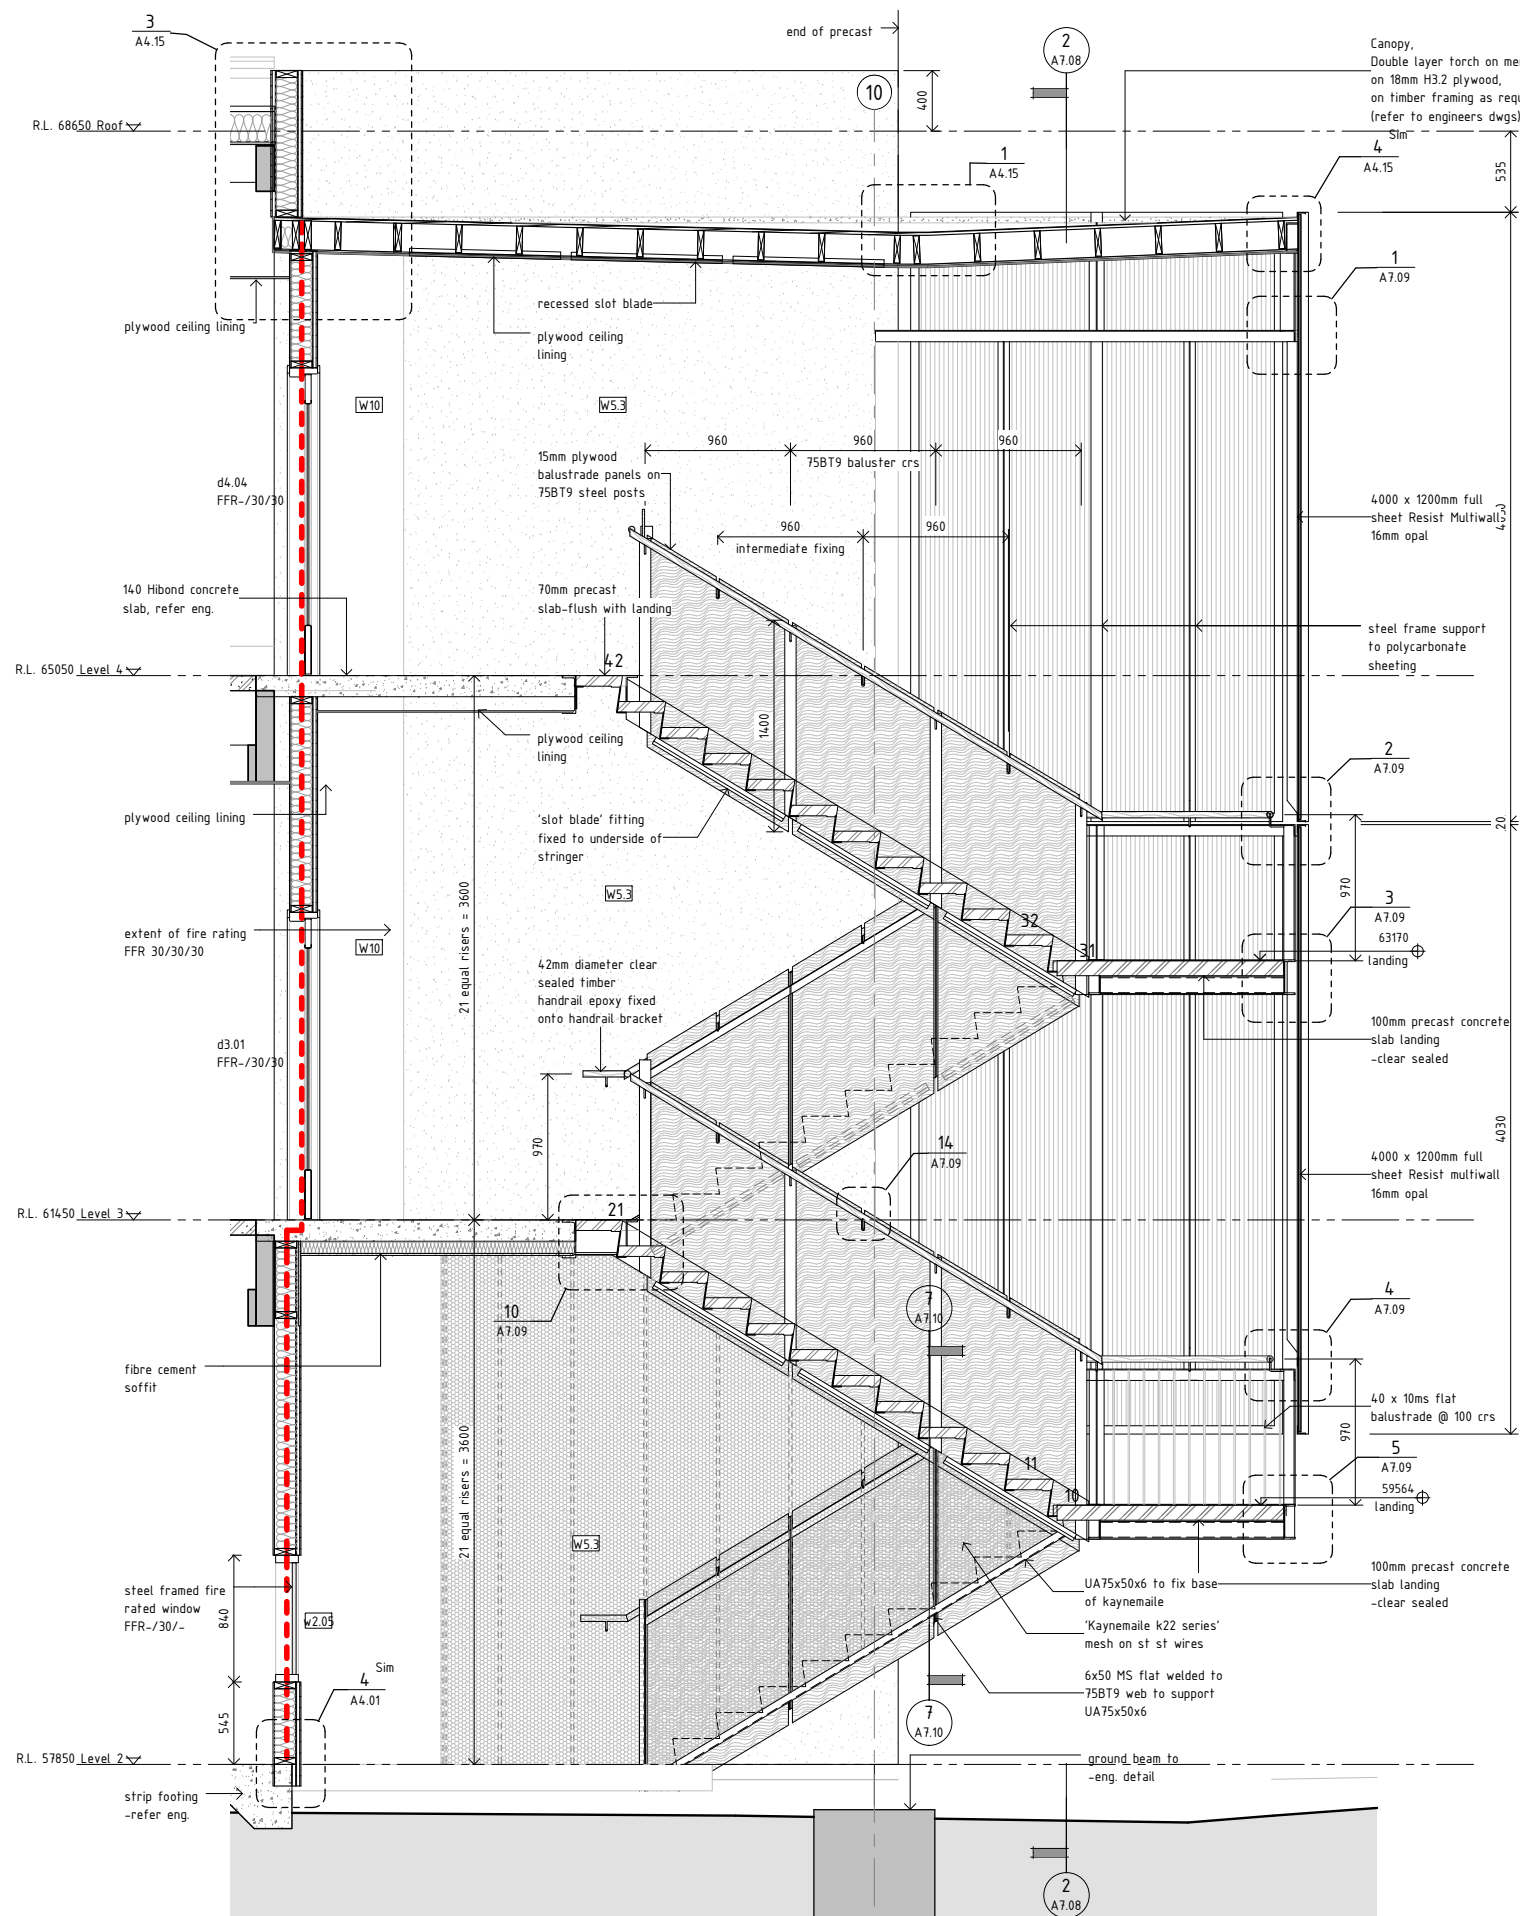

1 Stair 2 Section 1
A3.02 1:25

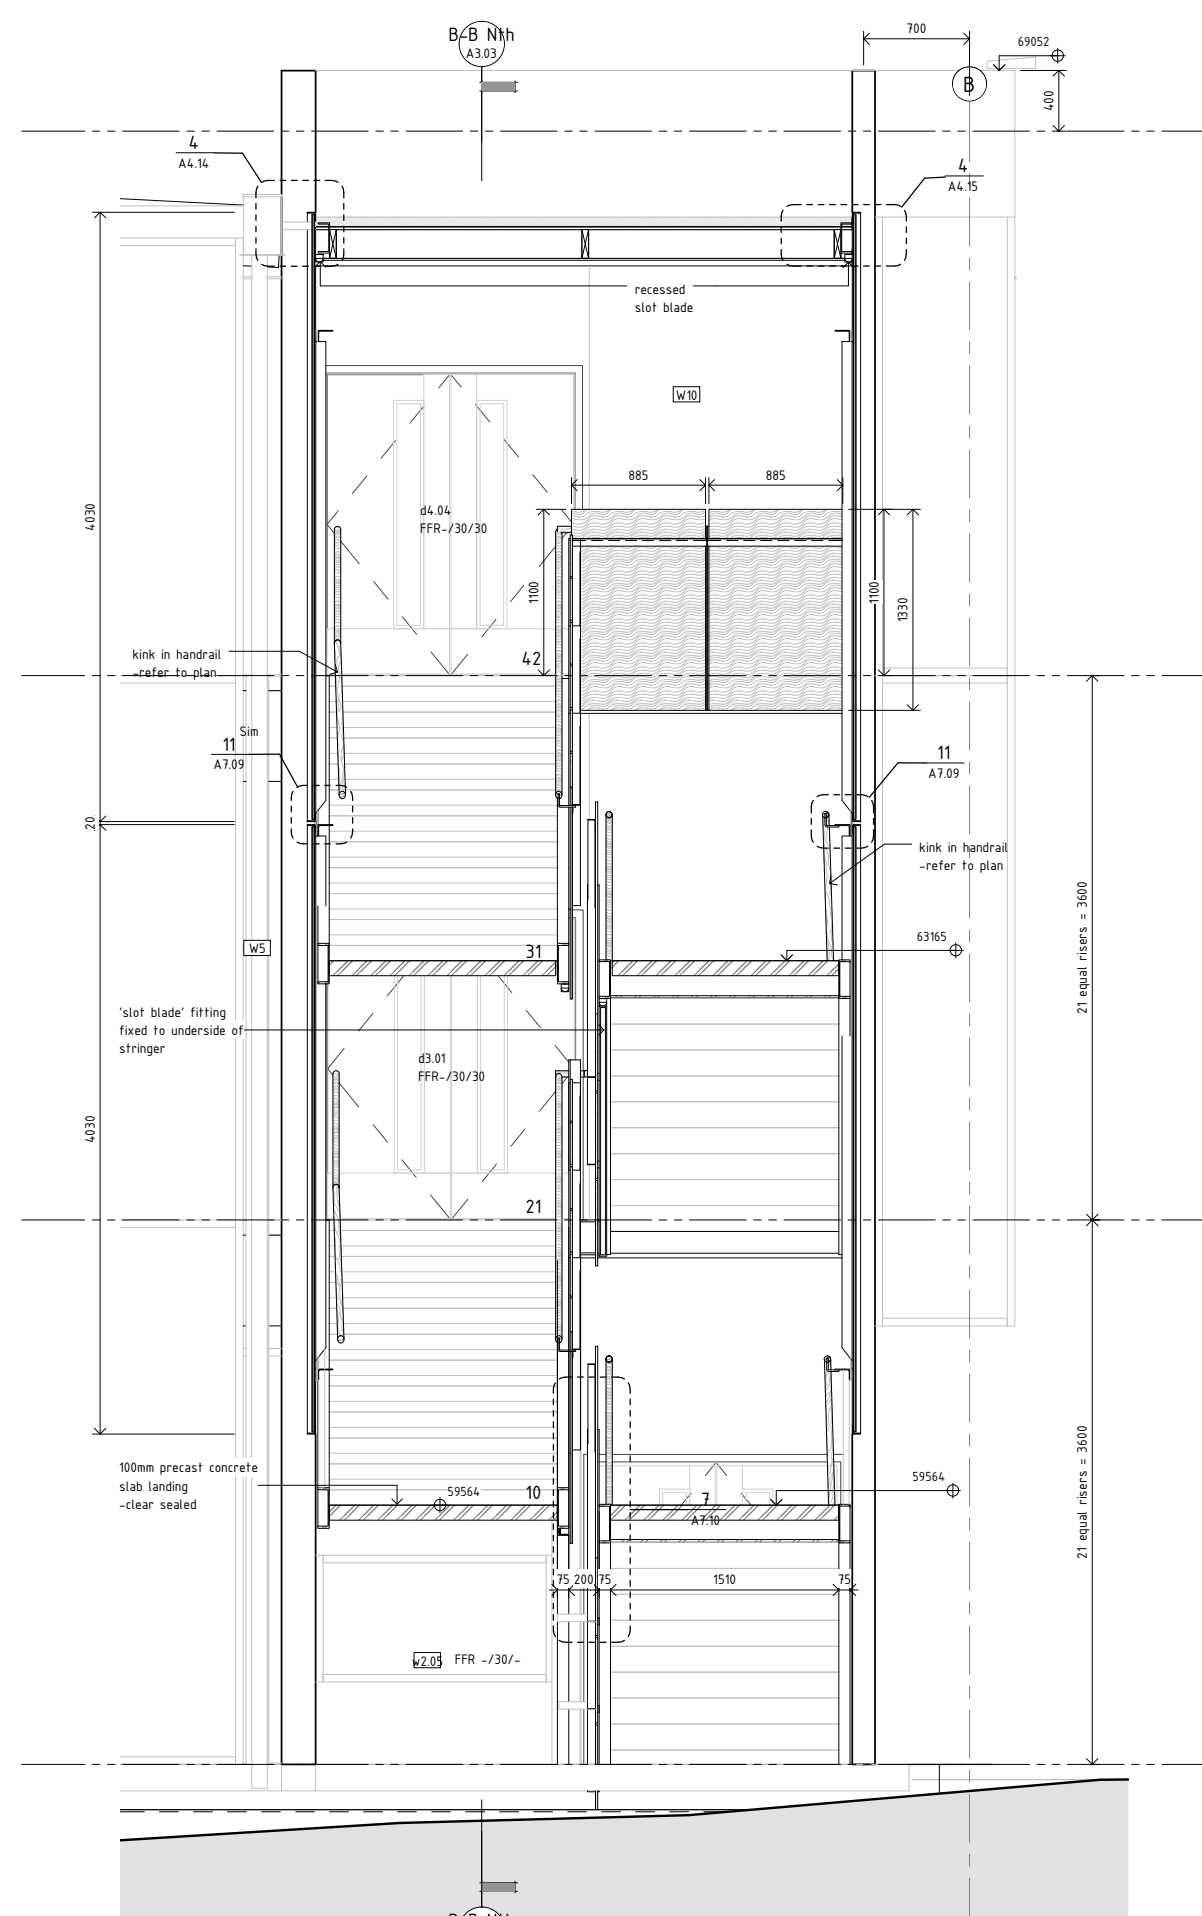

2 Str 2
A3.01 1:25

EXPOSED STEELWORK FINISHES

Exterior
All exposed steelwork to be:
-Zinc arc sprayed, topcoat with
Resene Imperite metallic paint
finish colour TBC
-refer to structural
specification for details

Interior
All interior exposed steelwork
to be:
-Intumescent coated required to
achieve fire rating (refer to
structural engineer mark up
plan within specification for
locations), top coat with Resene
Enamacryl metallic paint finish
colour TBC

-All timber hardwood handrails
to be sealed prior to
installation ensure protection
during construction

STRUCTURAL ENGINEER:
NAME : Dunning Thornton Consultants Ltd
PH : (04) 3850019
FAX : (04) 385 0312
PO BOX 27 -153, Wellington
EMAIL : dtcwgt@ndunningthornton.co.nz

SERVICES ENGINEER:
NAME : Telco Asset Management Ltd
PH : (04) 803 2137
FAX : (04) 803 2125
PO BOX 1131, Wellington
EMAIL info@telco-nz.com

FIRE ENGINEER:
NAME : Holmes Fire & Saffey
PH : (04) 471 1450
FAX : (04) 471 2336
PO BOX 942 Wellington
EMAIL info@holmesfire.com

KEY:



No. A
Description Tender
Date 20.08.10

65 CAMBRIDGE TERRACE
CHRISTCHURCH 8013
PO BOX 3724
CHRISTCHURCH 8140
NEW ZEALAND
TEL 64 3 377 2007
FAX 64 3 377 2009

105 AMRITSAR STREET
WELLINGTON 6055
PO BOX 3364
WELLINGTON 6140
NEW ZEALAND
TEL 64 4 499 1727
FAX 64 4 499 1960

a t h f i e l d
a r c h i t e c t s
l i m i t e d

College of Creative Arts, Massey
Wallace Street, Wellington

Stair 2 Section
As indicated @ A1


09-59

A7.08-A


Exterior
All exposed steelwork to be:
-Zinc arc sprayed, topcoat with
Resene Imperite metallic paint
finish colour TBC
-refer to structural
specification for details

Interior
All interior exposed steelwork
to be:
-Intumescent coated required to
achieve fire rating (refer to
structural engineer mark up
plan within specification for
locations), top coat with Resene
Enamacryl metallic paint finish
colour TBC


-All timber hardwood handrails
to be sealed prior to
installation ensure protection
during construction

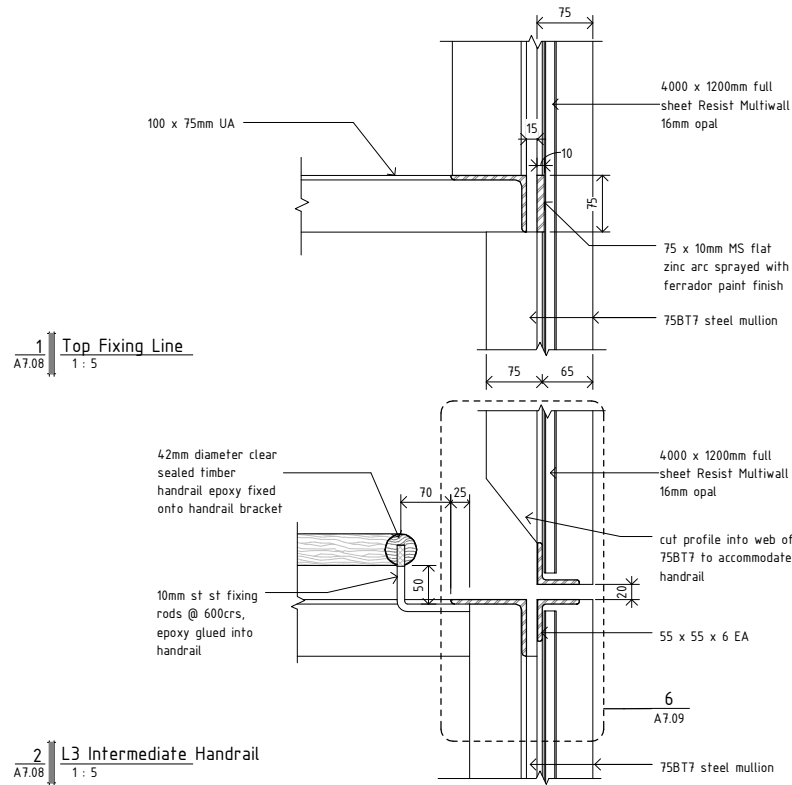


2 L3 Intermediate Handrail A7.08 1:5

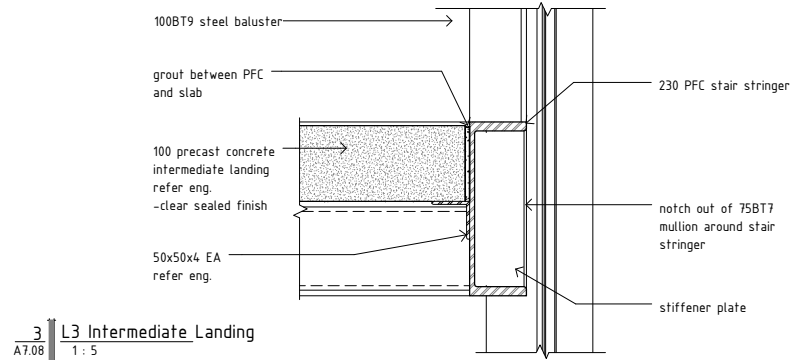


3 L3 Intermediate Landing A7.08 1:5

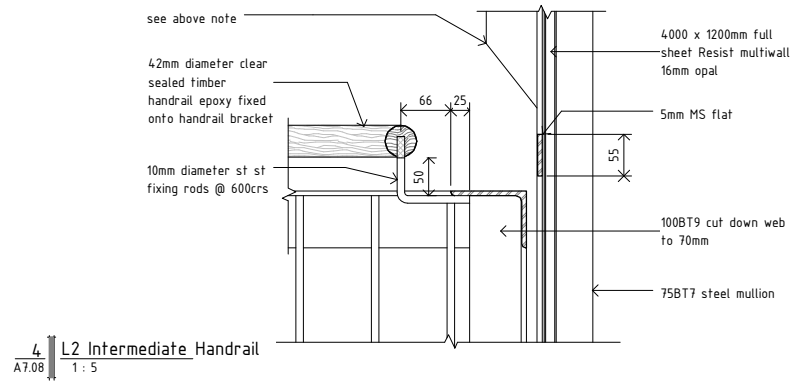


4 L2 Intermediate Handrail A7.08 1:5

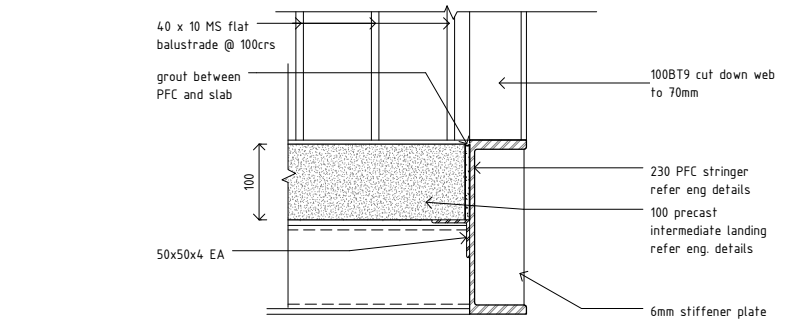


5 L2 Intermediate Landing A7.08 1:5

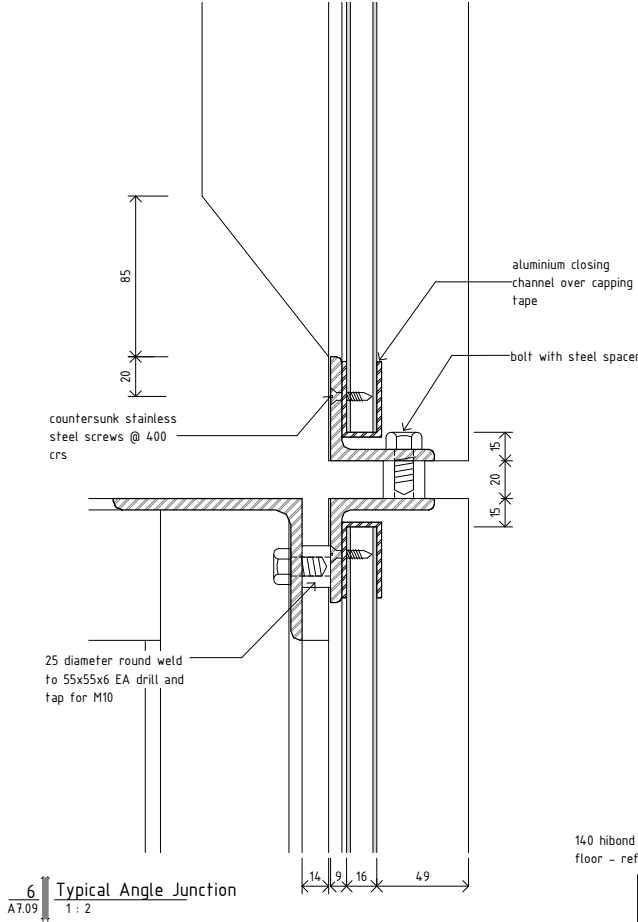


6 Typical Angle Junction A7.09 1:2

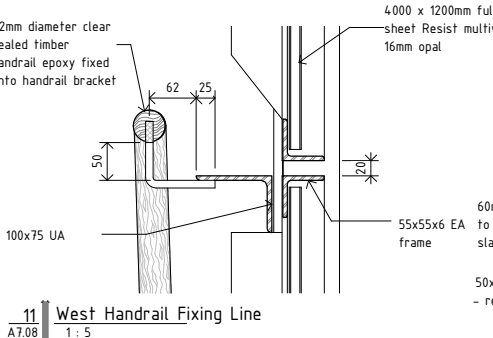


11 West Handrail Fixing Line A7.08 1:5

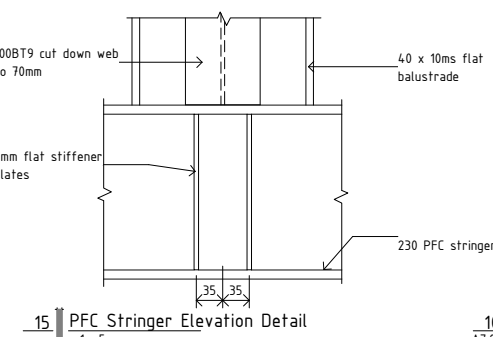


15 PFC Stringer Elevation Detail A7.08 1:5

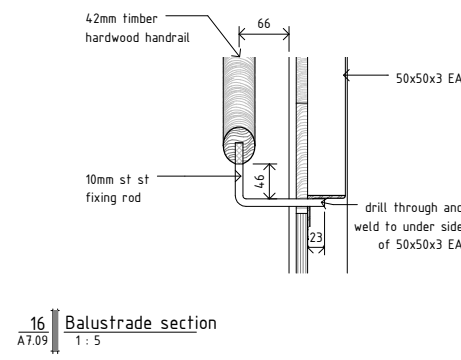

16 Balustrade section A7.09 1:5

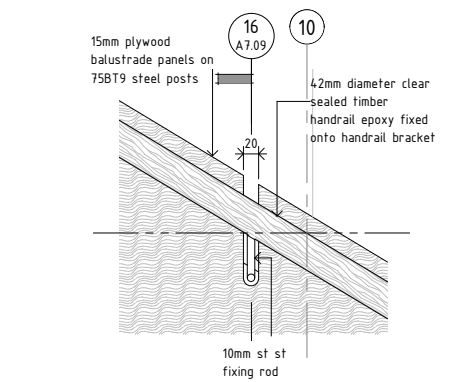

14 Balustrade Elevation Detail A7.08 1:5

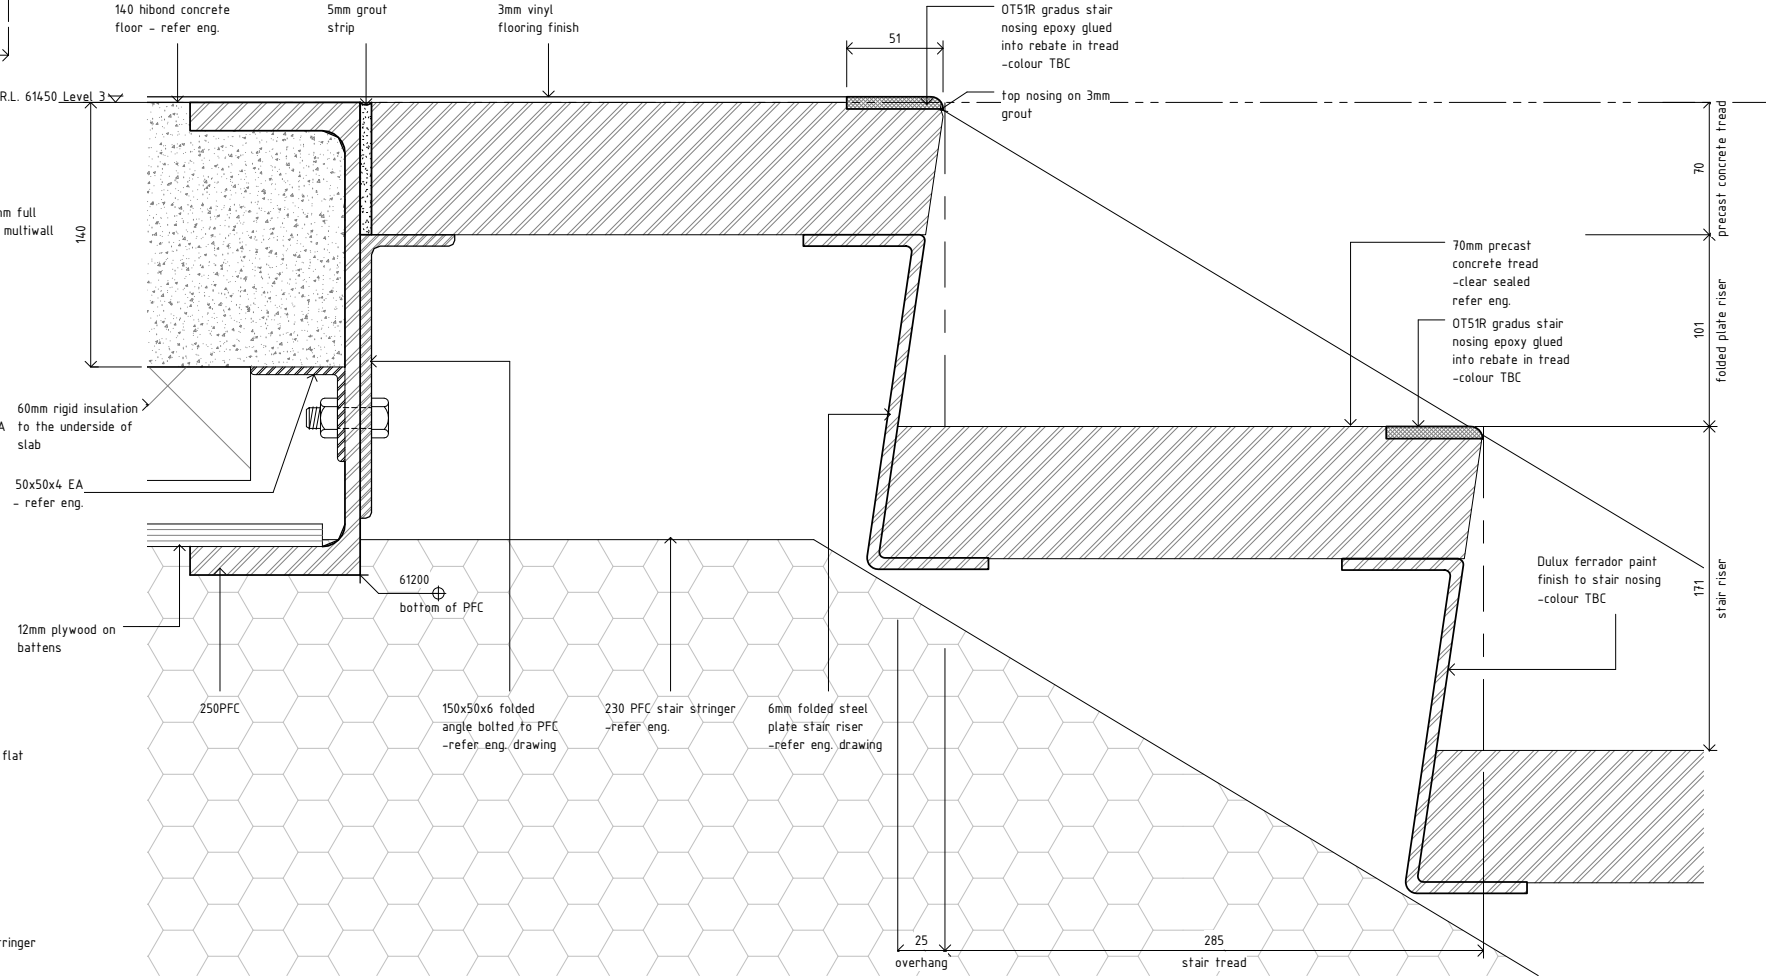

10 L3 Landing + Typical Tread Detail A7.08 1:2

STRUCTURAL ENGINEER:
NAME : Dunning Thornton Consultants Ltd
PH : (04) 3850019
FAX : (04) 385 0312
PO BOX 27 -153, Wellington
EMAIL : drcwgn@dunningthornton.co.nz

SERVICES ENGINEER:
NAME : Telco Asset Management Ltd
PH : (04) 803 2137
FAX : (04) 803 2125
PO BOX 1131, Wellington
EMAIL : info@telco-nz.com

FIRE ENGINEER:
NAME : Holmes Fire & Saffey
PH : (04) 471 1450
FAX : (04) 471 2336
PO BOX 942 Wellington
EMAIL : info@holmesfire.com

KEY:



No.	Description	Date
A	Tender	20.08.10

65 CAMBRIDGE TERRACE
CHRISTCHURCH 8013
PO BOX 3724
CHRISTCHURCH 8140
NEW ZEALAND
TEL 64 3 377 2007
FAX 64 3 377 2009

105 AMRITSAR STREET
WELLINGTON 6055
PO BOX 3364
WELLINGTON 6140
NEW ZEALAND
TEL 64 4 499 1727
FAX 64 4 499 1960

a t h f i e l d
a r c h i t e c t s
l i m i t e d

College of Creative Arts, Massey
Wallace Street, Wellington

Stair 2 Details 1
As indicated @ A1

09-59

A7.09-A

1 Handrail Plan Detail 1
A7.07 1 : 5

2 Handrail Plan Detail 2
A7.07 1 : 5

3
A7.07

Handrail Plan Detail 3
1 : 5

5 Panel Fixing Detail
A7.10 1 : 2

8 Fire Rated Return Wall Detail
A7.07 1:5

4 | Balustrade Plan Detail
A7.07 | 1 : 5

9 Steel Fire Rated Window Head+Sill Detail
A3.02 1:5

10 Steel Fire Rated Window Jamb Details
A102 1:5

7 Balustrade Stringer Detail
A7.07 1:5



6 FFR -/30/30 Plan Detail
A7.07 1:5


9 Steel Fire Rated Window Head+Sill Detail
A3.02 1:5

10 Steel Fire Rated Window Jamb Details
A102 1:5

7 Balustrade Stringer Detail
A7.07 1:5

A 7.10-B

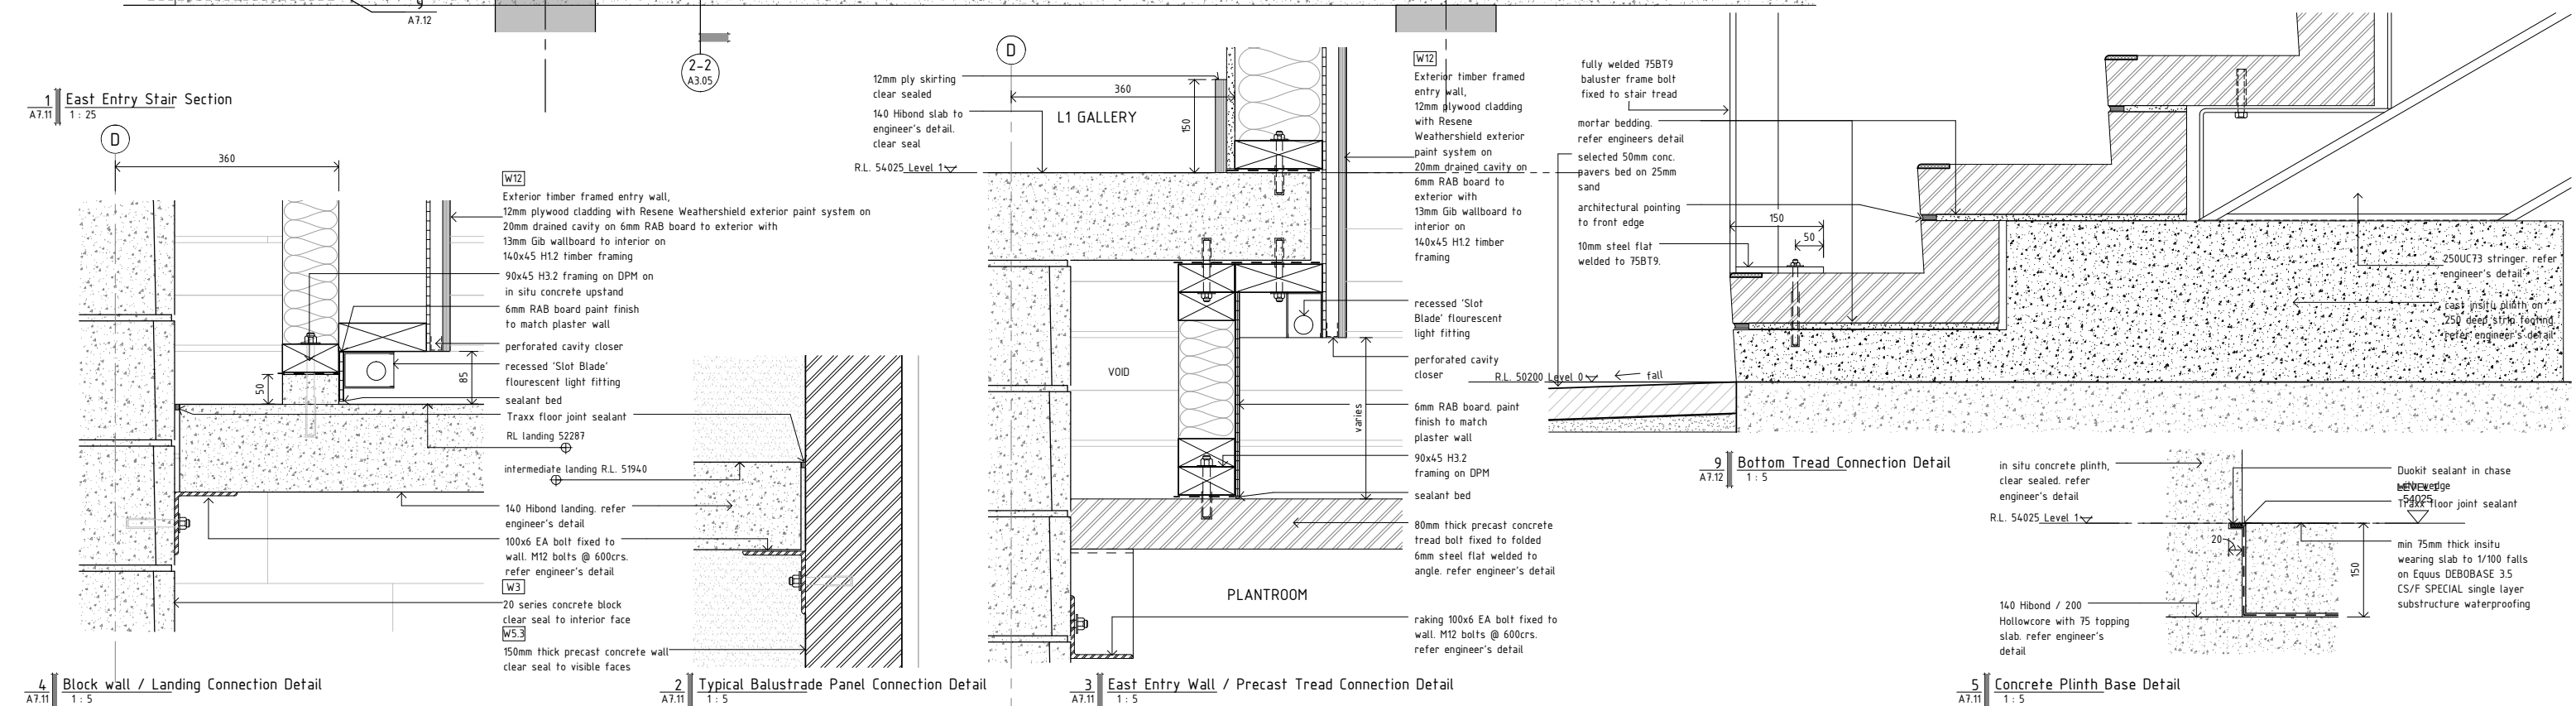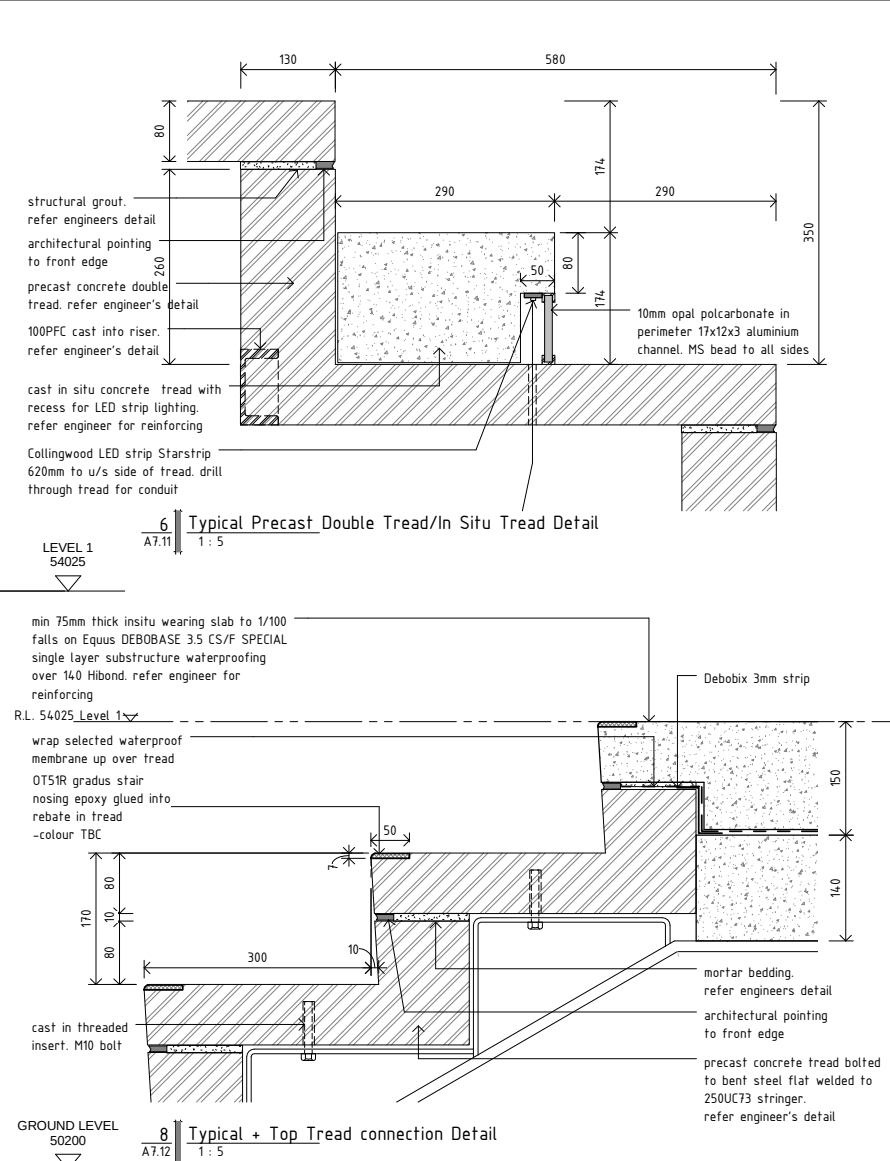


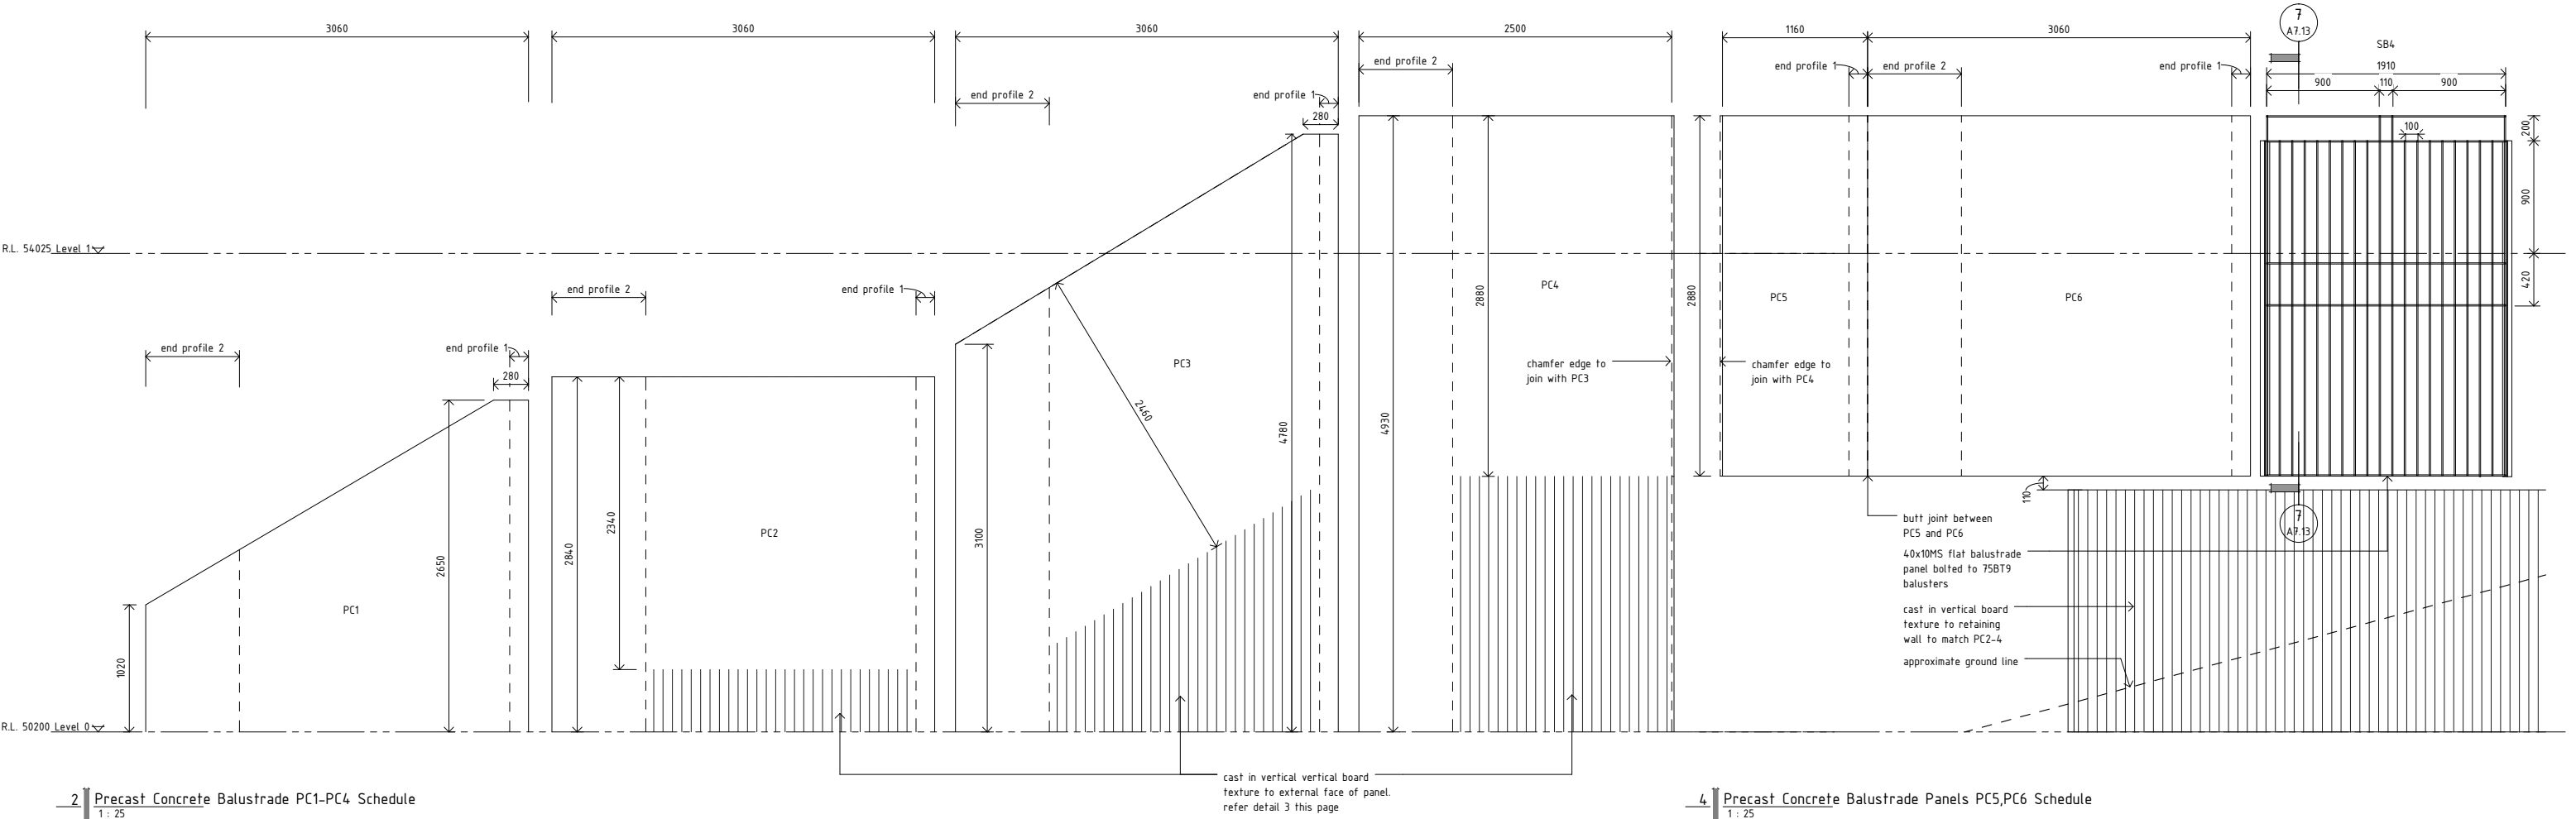

2 Precast Concrete Balustrade PC1-PC4 Schedule
1: 25


NB: Panels PC1-PC4 shown separated for clarity, refer plan for exact location and overlap of panels. All panels shown in true elevation.

4 Precast Concrete Balustrade Panels PC5,PC6 Schedule
1: 25

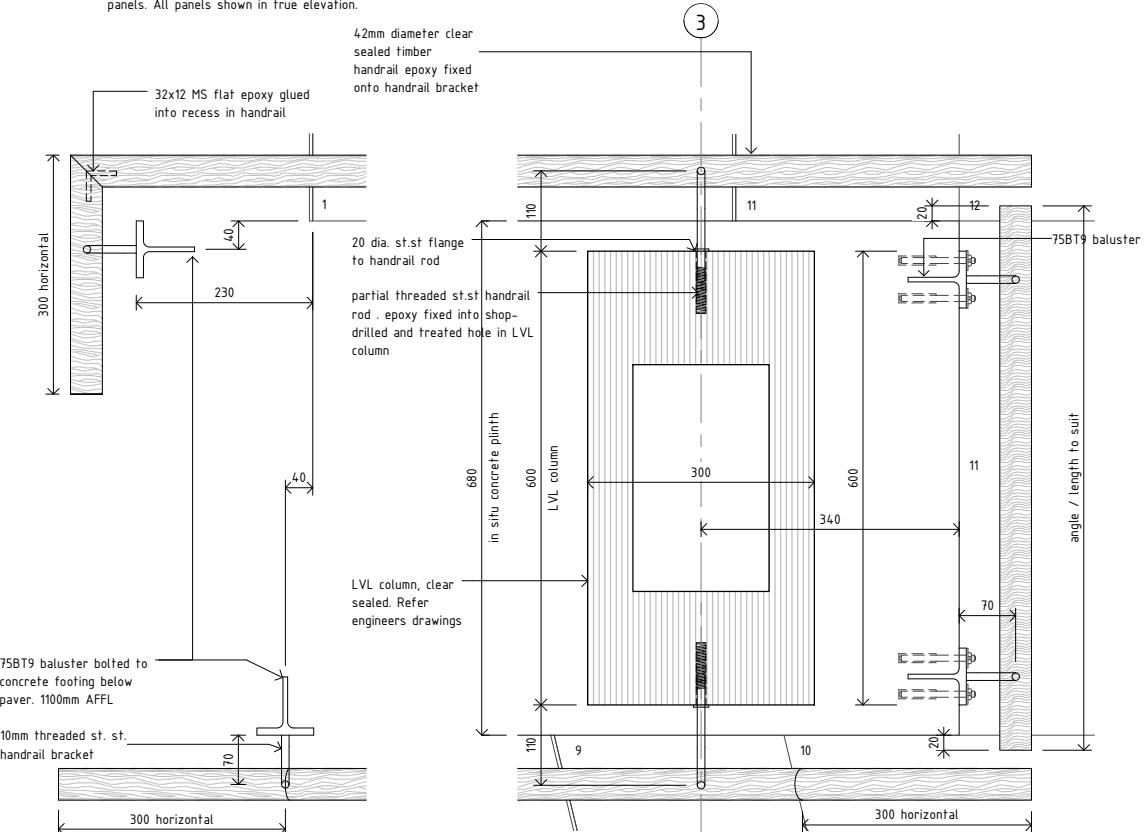


6 Handrail Baluster Plan Detail
A7.11 1: 5


5 Column / Handrail Connection Plan Detail
A7.11 1: 5

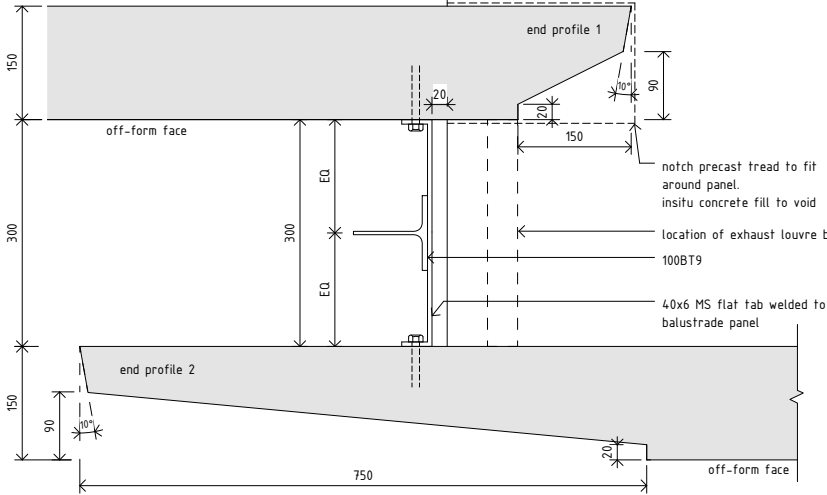

3 Balustrade Panel Plan Detail
A7.11 1: 5

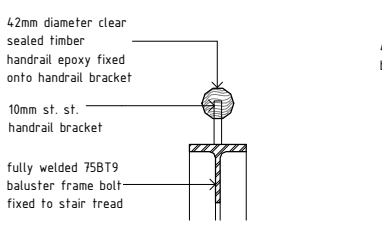






9 External Handrail Connection Detail
A7.12 1: 5

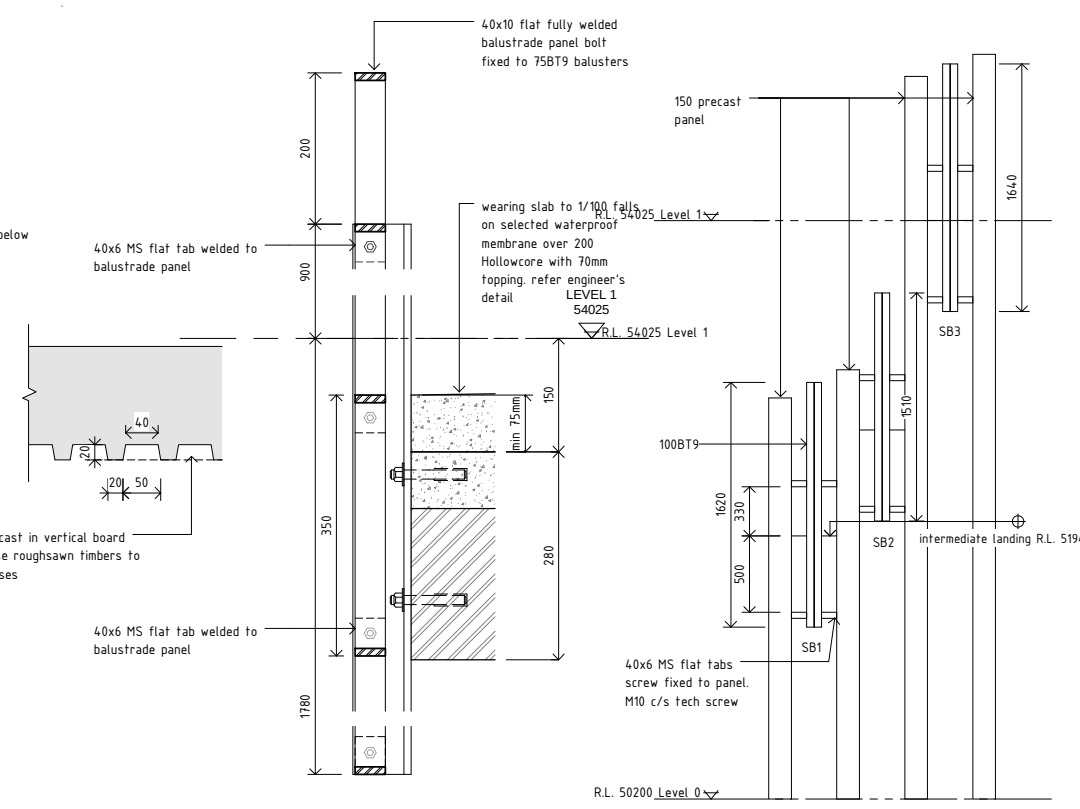

7 Steel Balustrade SB4 Connection Detail
A7.11 1: 5

1 Steel Balustrade Elevations SB1, SB2, SB3
1: 25

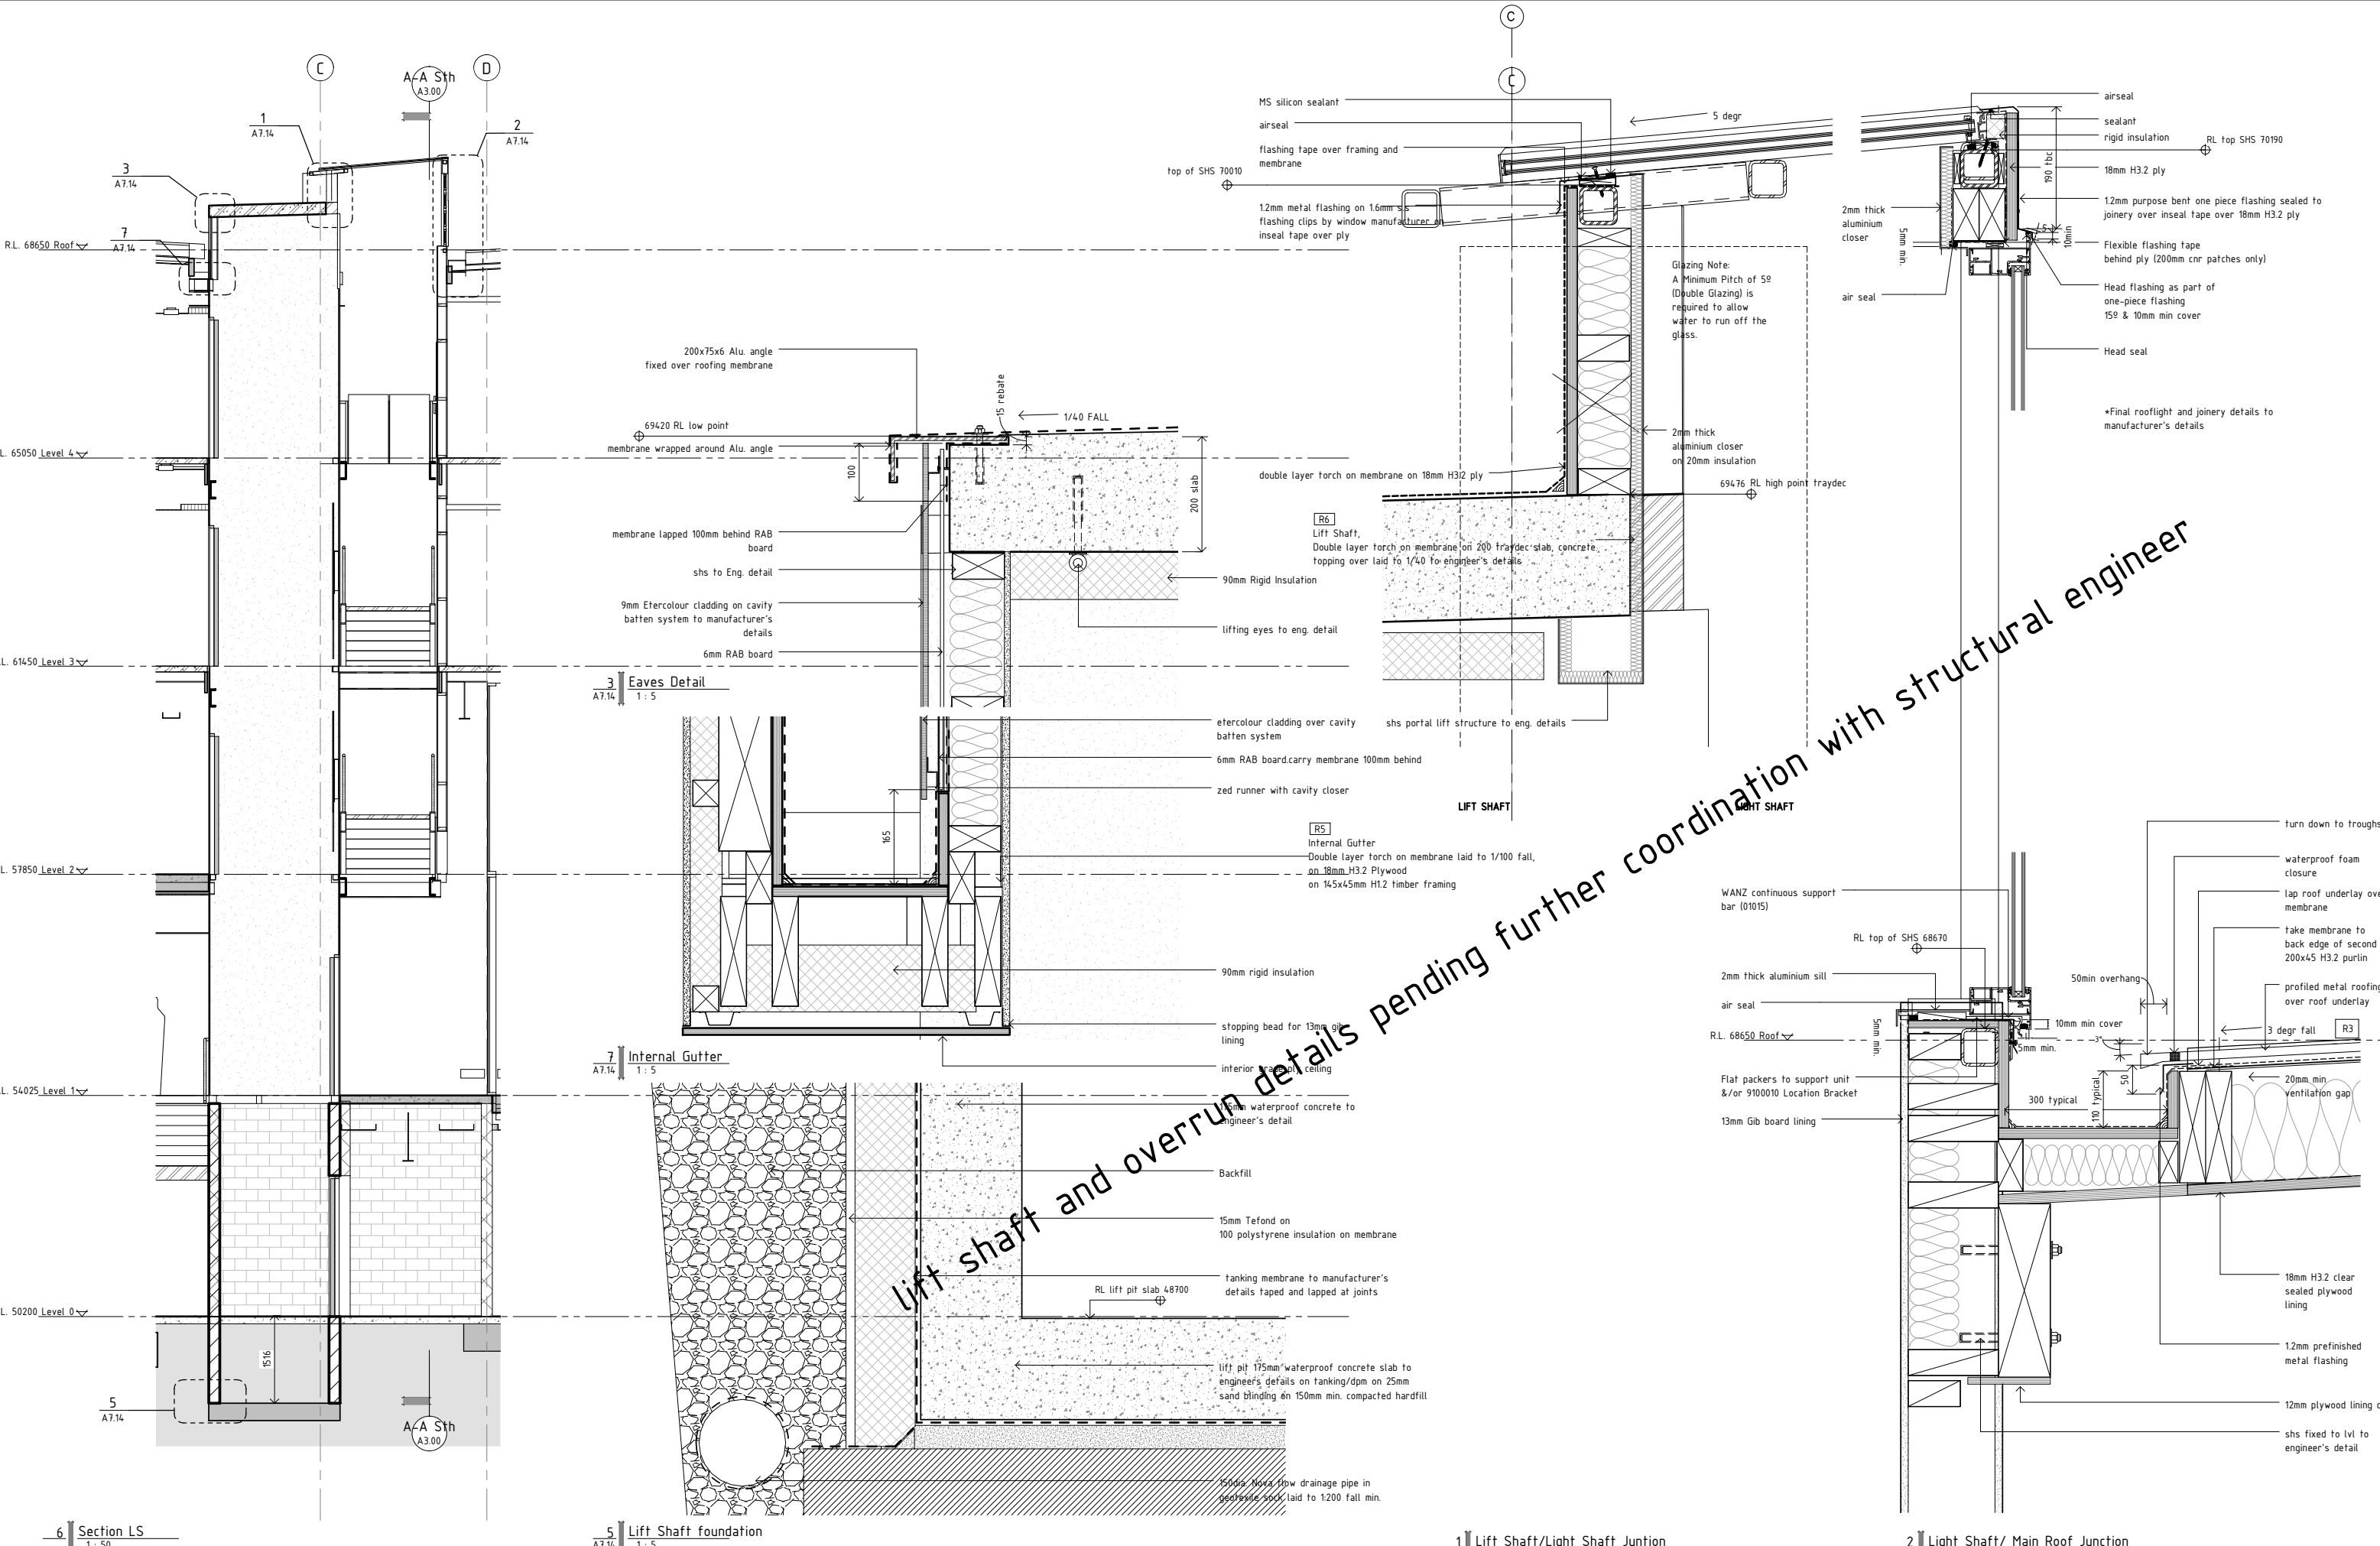

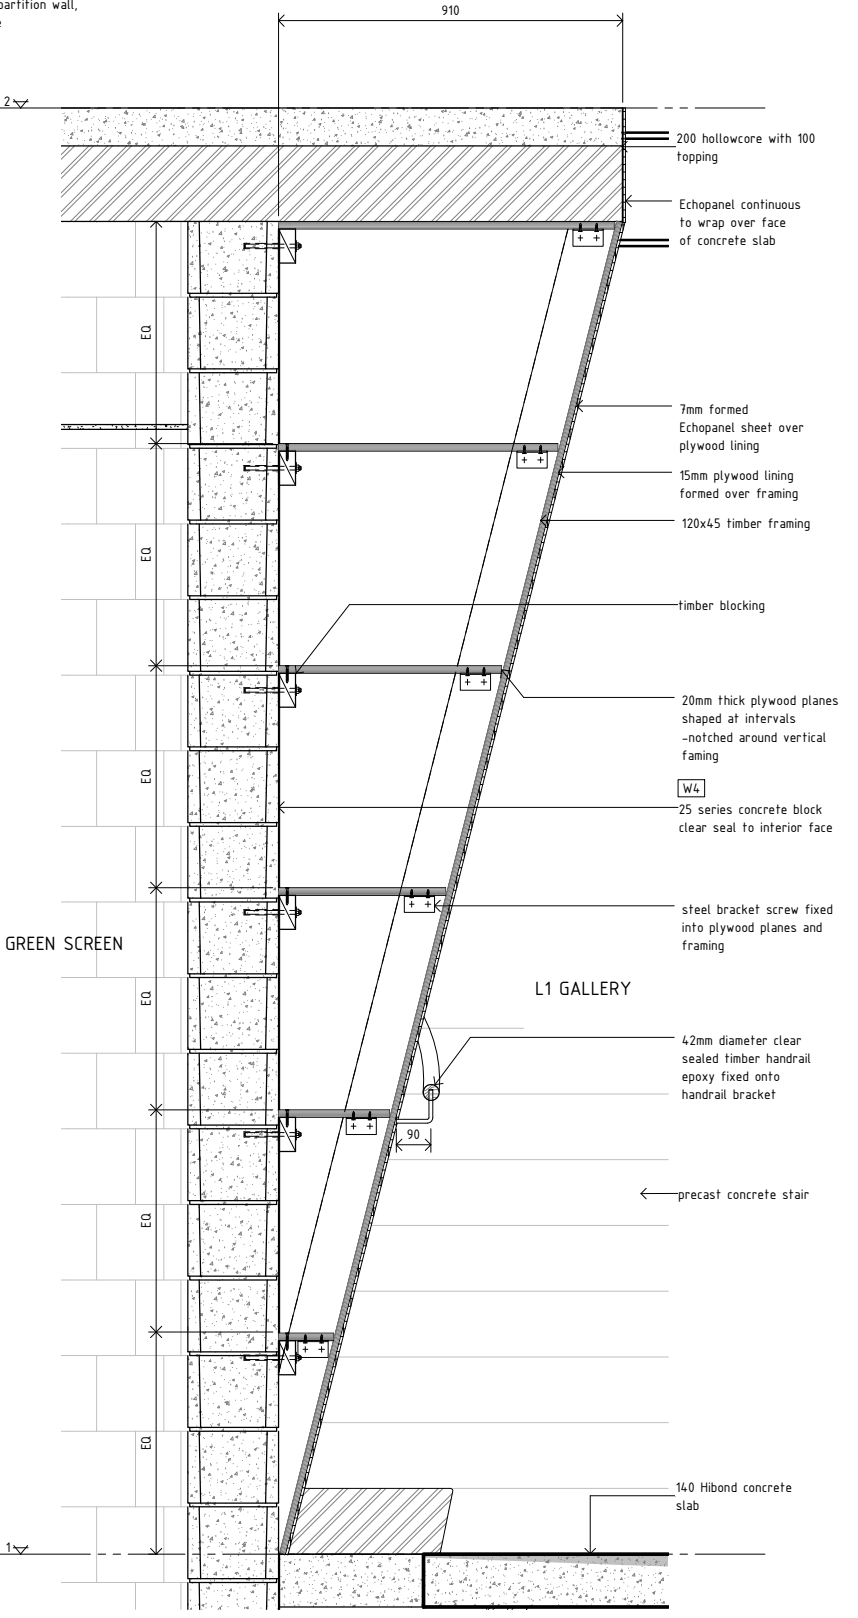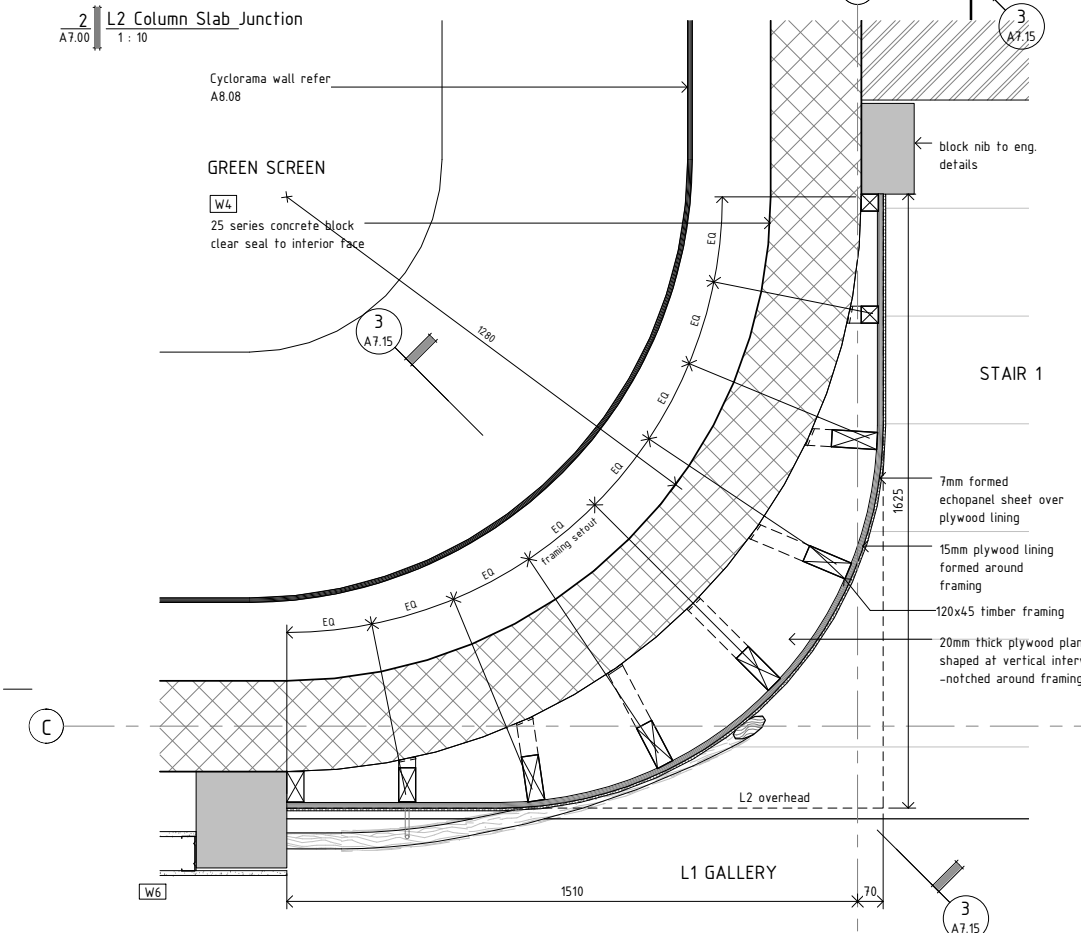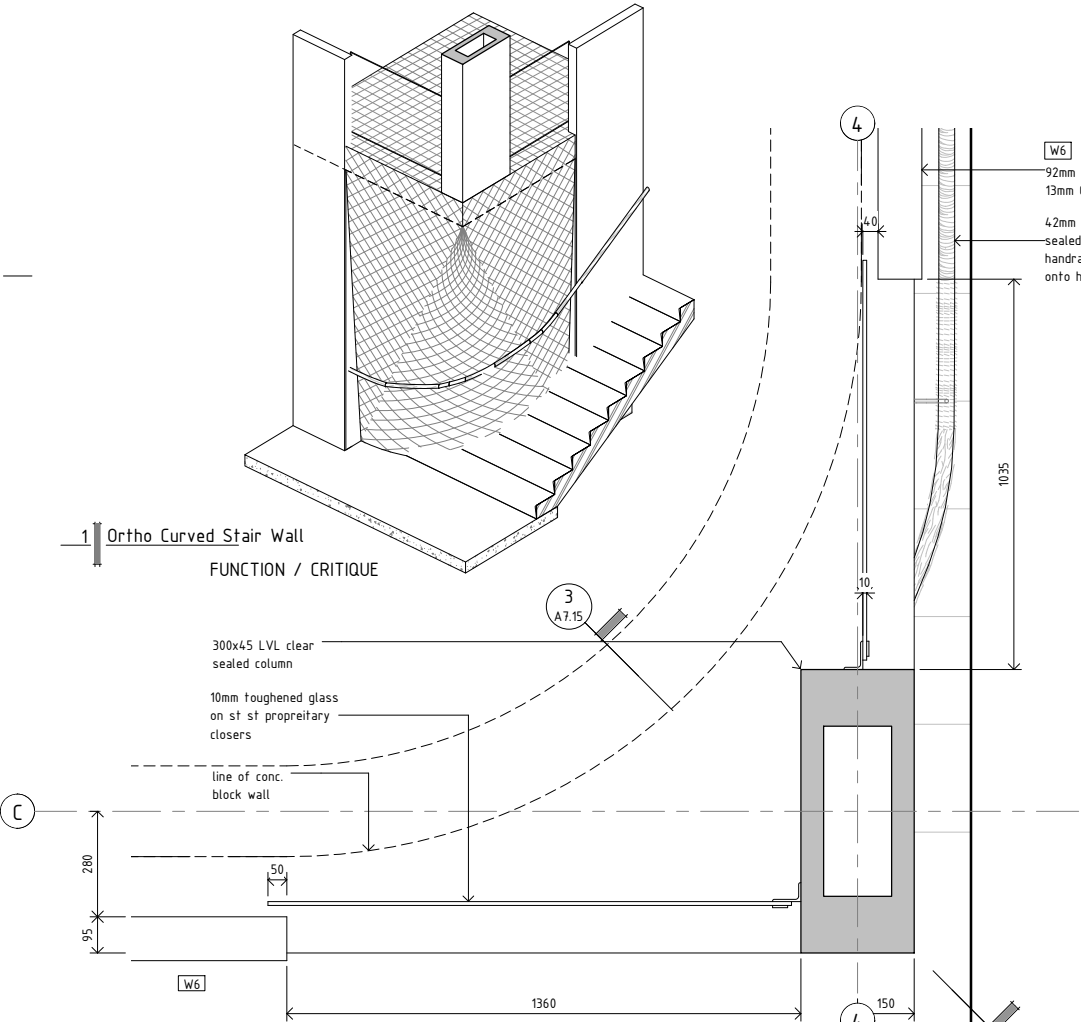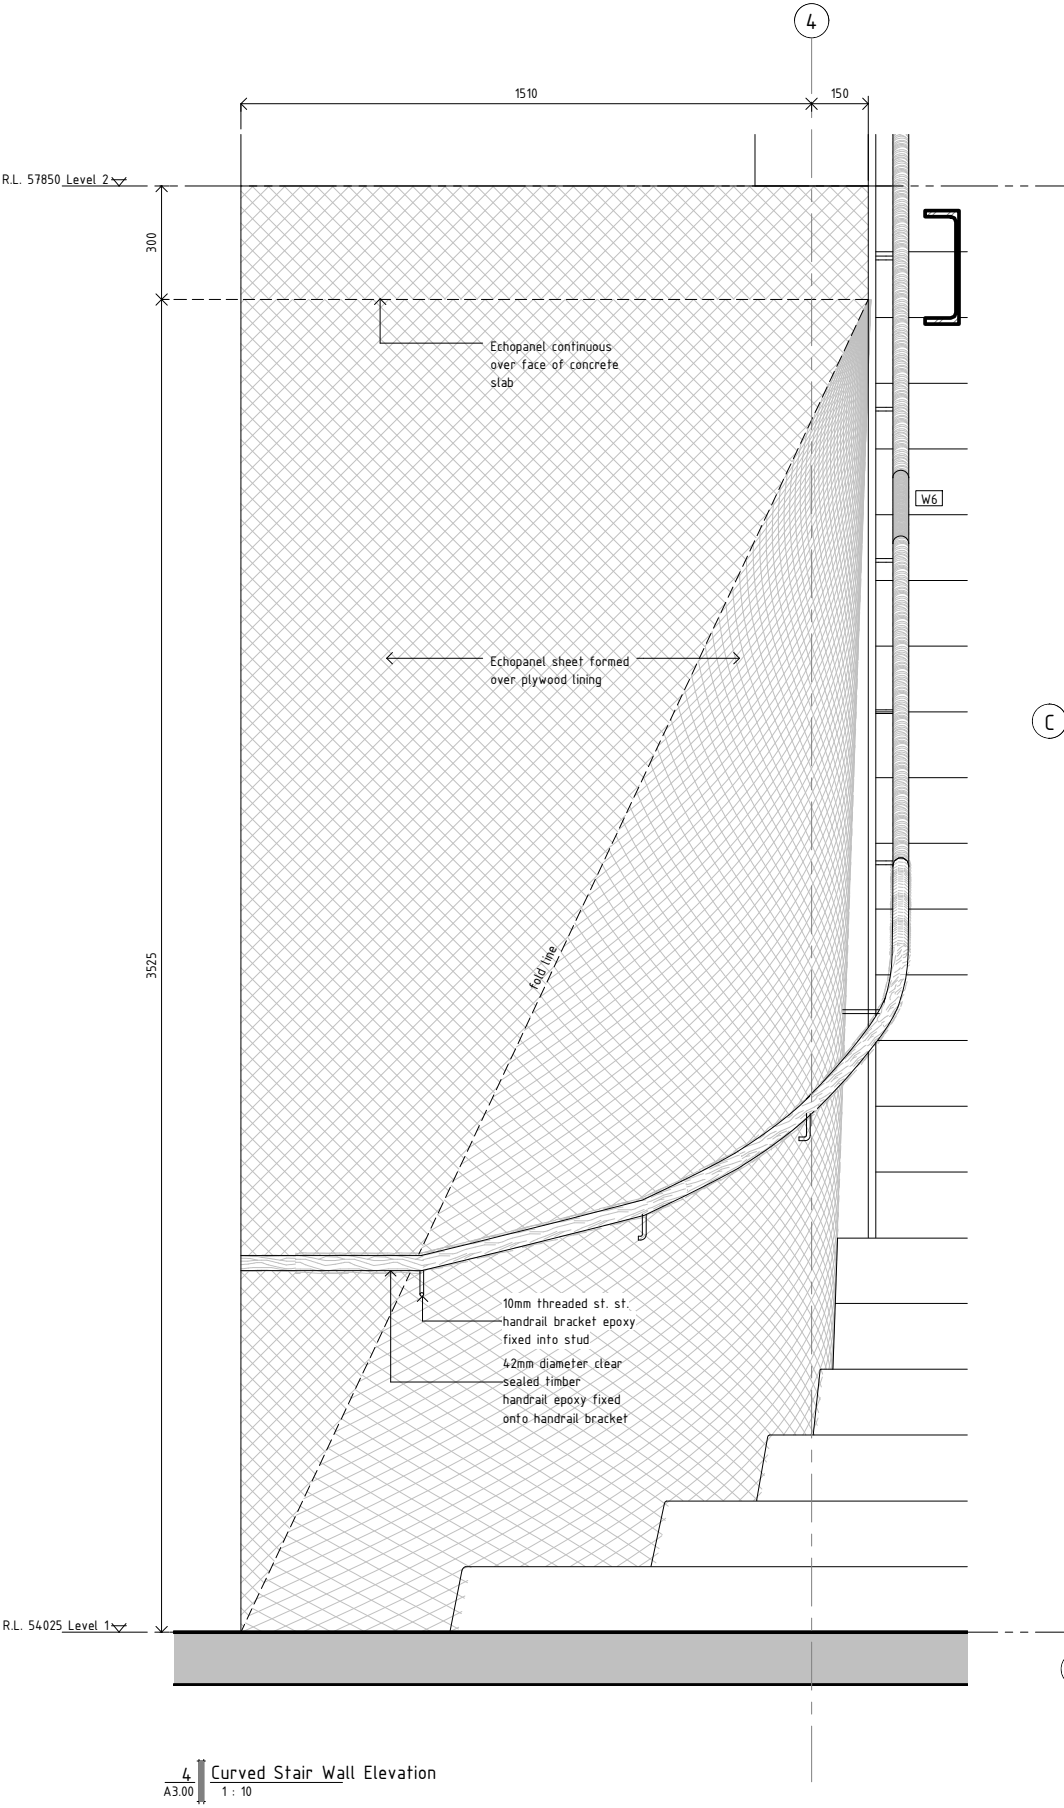

STRUCTURAL ENGINEER:
NAME : Dunning Thornton Consultants Ltd
PH : (04) 3850019
FAX : (04) 385 0312
PO BOX 27 -153, Wellington
EMAIL : dtcwgtn@dunningthornton.co.nz

SERVICES ENGINEER:
NAME : Telco Asset Management Ltd
PH : (04) 803 2137
FAX : (04) 803 2125
PO BOX 1131, Wellington
EMAIL : info@telco-nz.com

FIRE ENGINEER:
NAME : Holmes Fire & Saffey
PH : (04) 471 1450
FAX : (04) 471 2336
PO BOX 942 Wellington
EMAIL : info@holmesfire.com

KEY:



No.	Description	Date
A	Tender	20.08.10

65 CAMBRIDGE TERRACE
CHRISTCHURCH 8013
PO BOX 3724
CHRISTCHURCH 8140
NEW ZEALAND
TEL 64 3 377 2007
FAX 64 3 377 2009







105 AMRITSAR STREET
WELLINGTON 6055
PO BOX 3364
WELLINGTON 6140
NEW ZEALAND
TEL 64 4 499 1727
FAX 64 4 499 1960

athfield
architects
limited









College of Creative Arts, Massey
Wallace Street, Wellington
Curved Stair Wall Details
1:10 @ A1

09-59

A7.15-A

  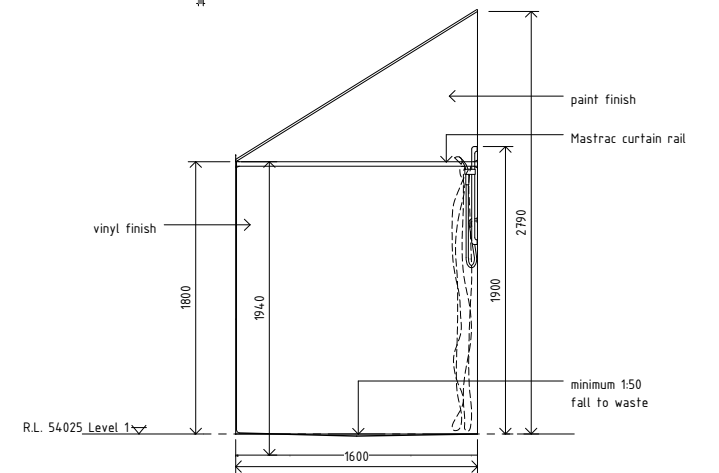 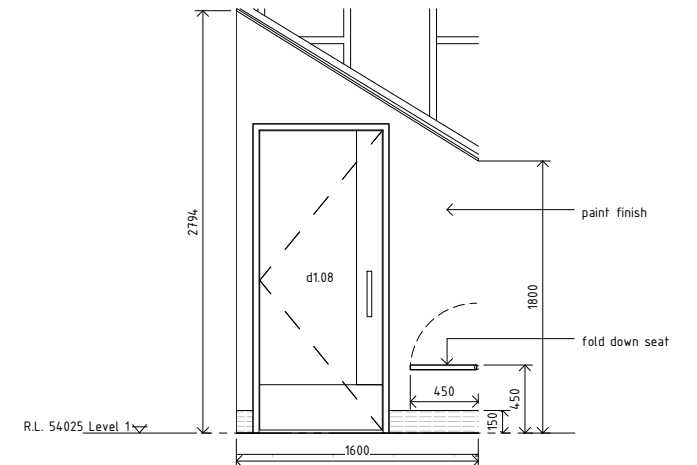 

A8.00-A

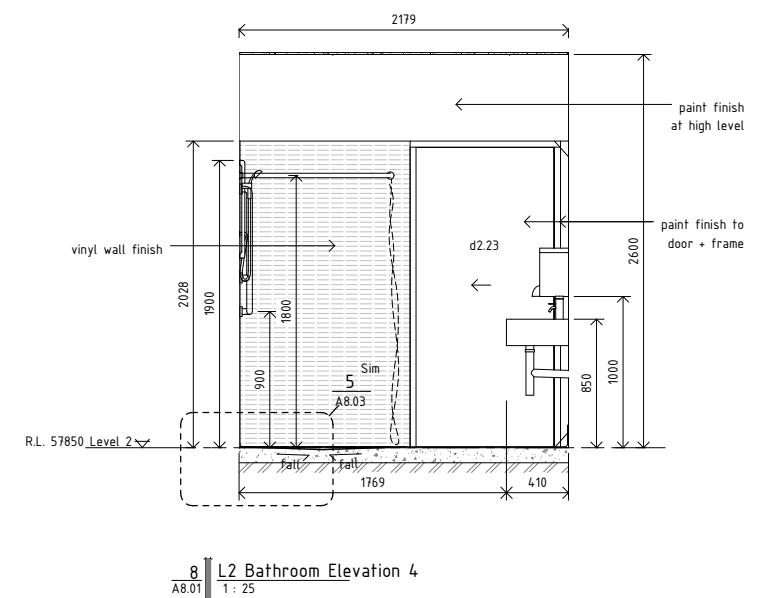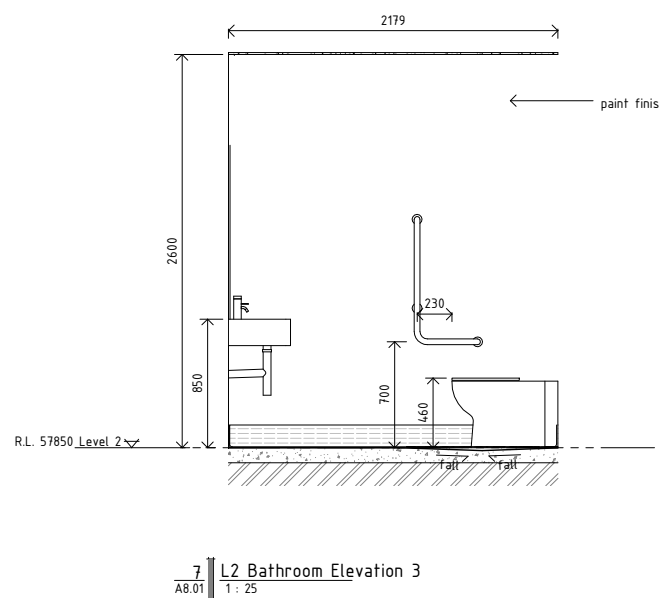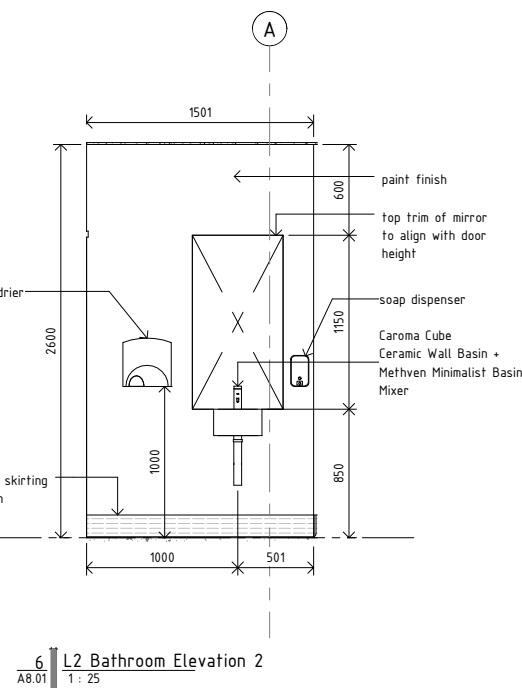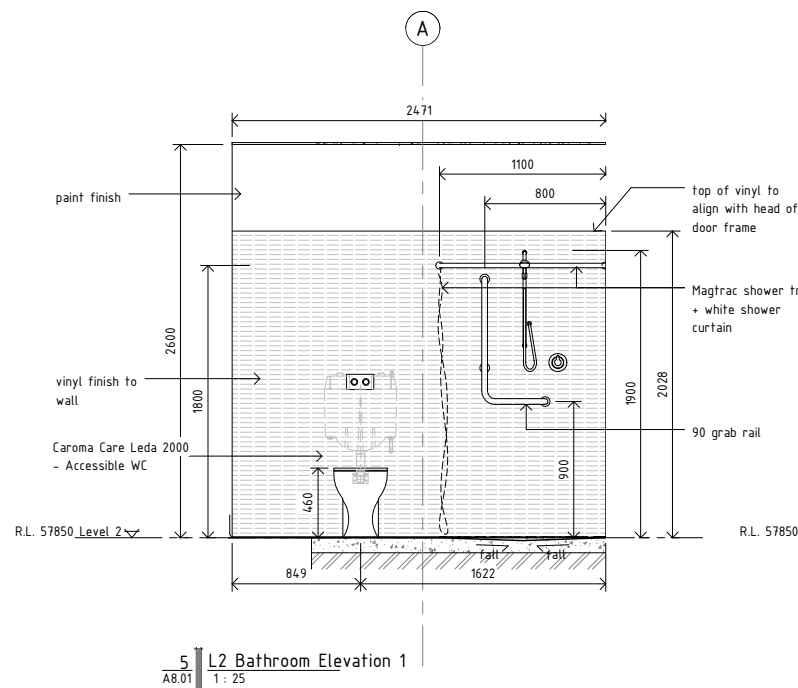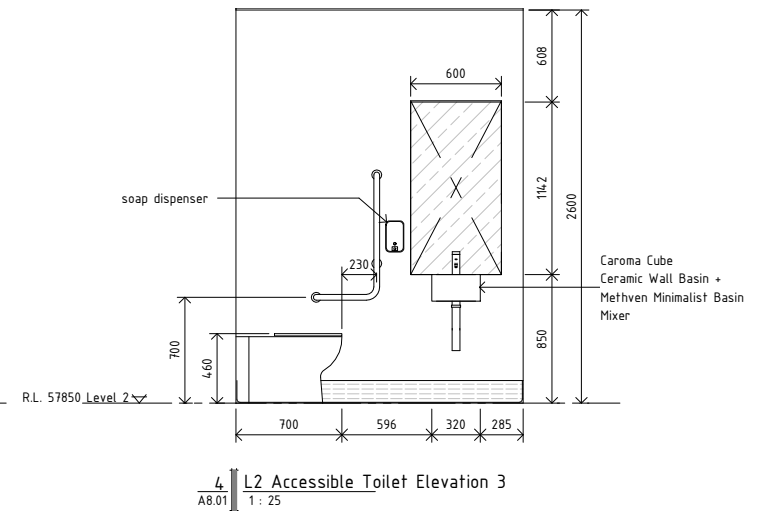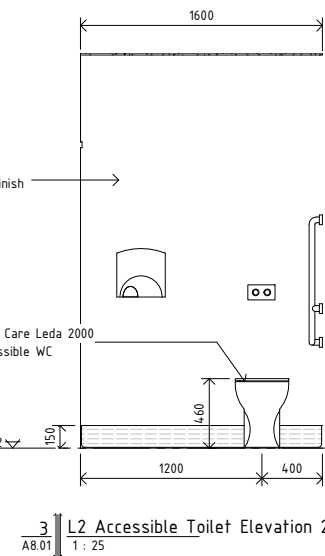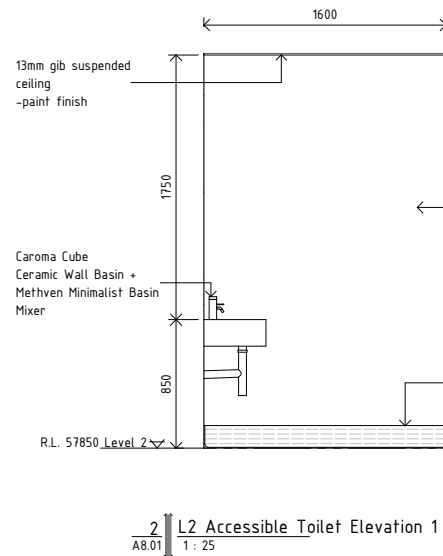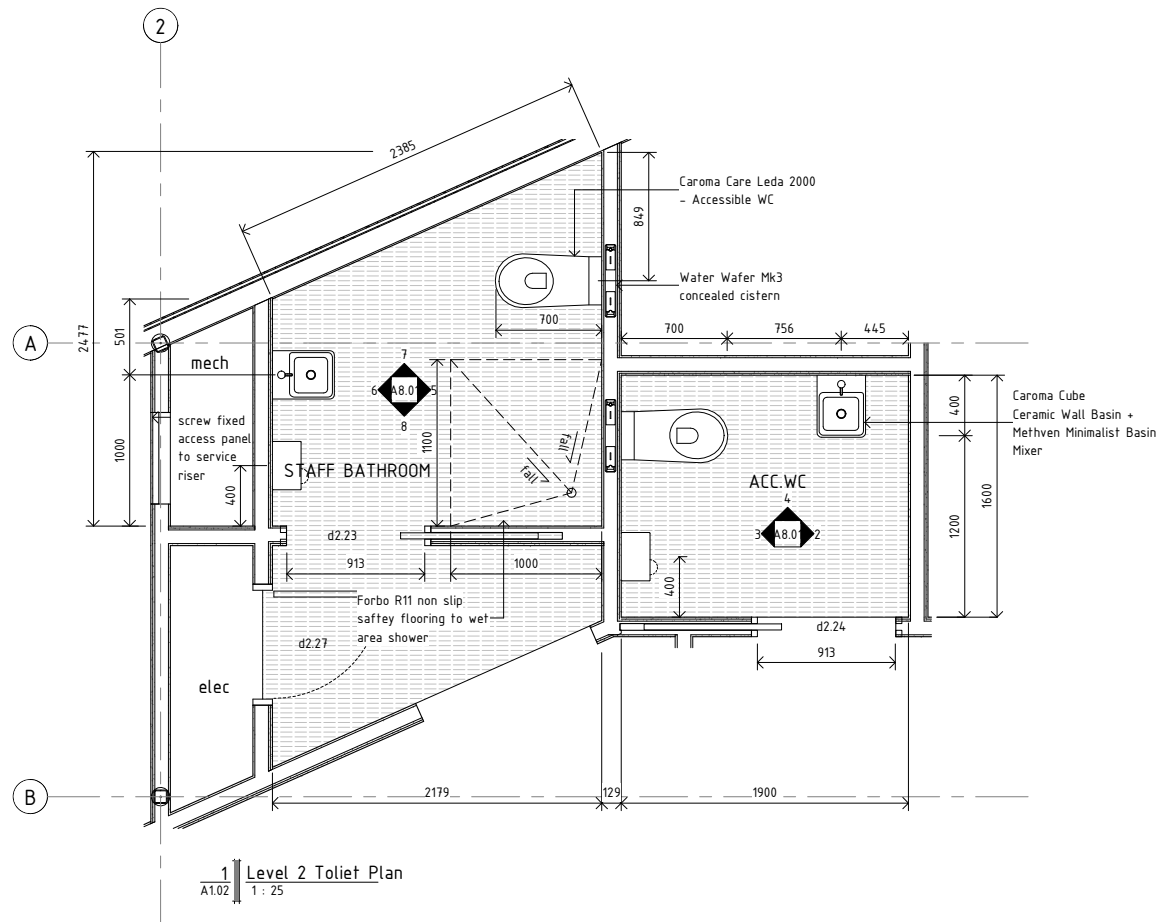

STRUCTURAL ENGINEER:
NAME : Dunning Thornton Consultants Ltd
PH : (04) 3850019
FAX : (04) 385 0312
PO BOX 27 -153, Wellington
EMAIL : dtcwgn@dunningthornton.co.nz

SERVICES ENGINEER:
NAME : Telco Asset Management Ltd
PH : (04) 803 2137
FAX : (04) 803 2125
PO BOX 1131, Wellington
EMAIL : info@telco-nz.com

FIRE ENGINEER:
NAME : Holmes Fire & Saffey
PH : (04) 471 1450
FAX : (04) 471 2336
PO BOX 942 Wellington
EMAIL : info@holmesfire.com

KEY:



No.
A

Description
Tender

Date
20.08.10

65 CAMBRIDGE TERRACE
CHRISTCHURCH 8013
PO BOX 3724
CHRISTCHURCH 8140
NEW ZEALAND
TEL 64 3 377 2007
FAX 64 3 377 2009

105 AMRITSAR STREET
WELLINGTON 6035
PO BOX 3364
WELLINGTON 6140
NEW ZEALAND
TEL 64 4 499 1727
FAX 64 4 499 1960


a t h f i e l d
a r c h i t e c t s
l i m i t e d

College of Creative Arts, Massey
Wallace Street, Wellington

L2 Toilet Plans + Elevations
1: 25 @ A1


09-59

A8.01-A

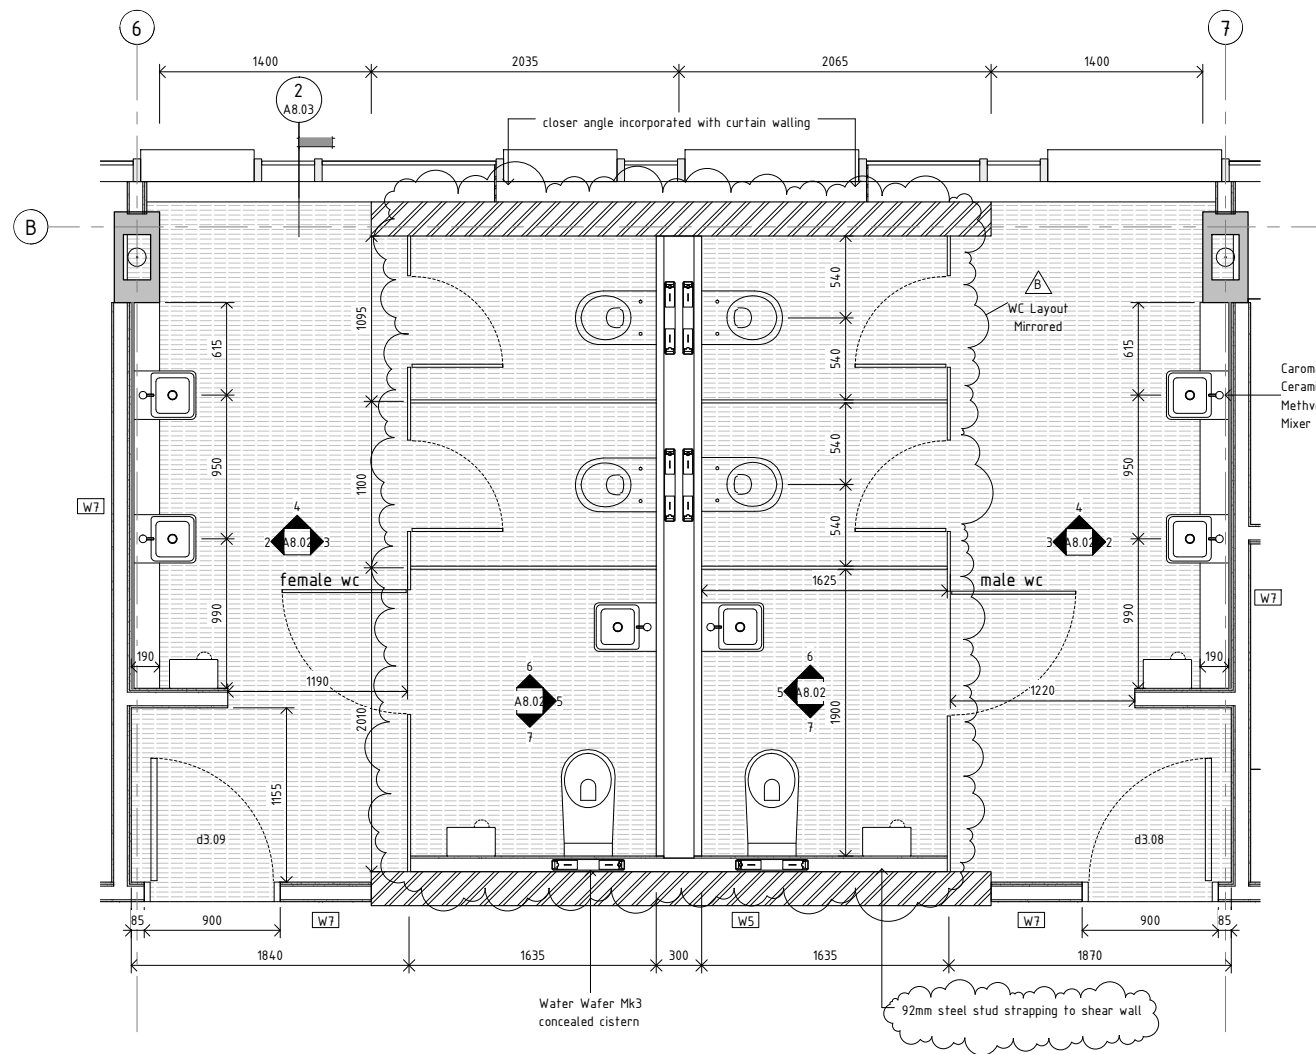


1 Level 3 + 4 Toilet Plan
A1.03 1: 25


Caroma Cube
Ceramic Wall Basin +
Methven Minimalist Basin
Mixer

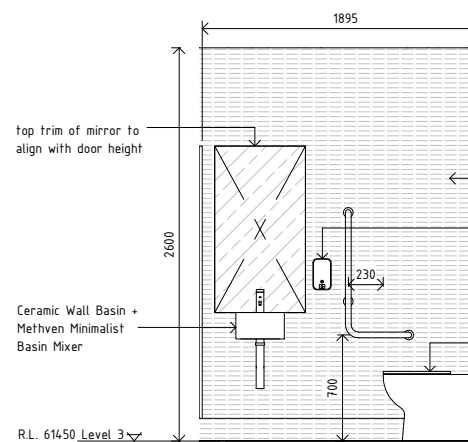


5 L3+4 Accessible Toilet Elevation 1
A8.02 1: 25

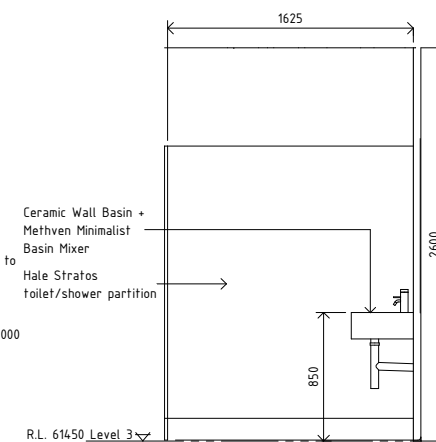


6 L3+4 Accessible Toilet Elevation 2
A8.02 1: 25

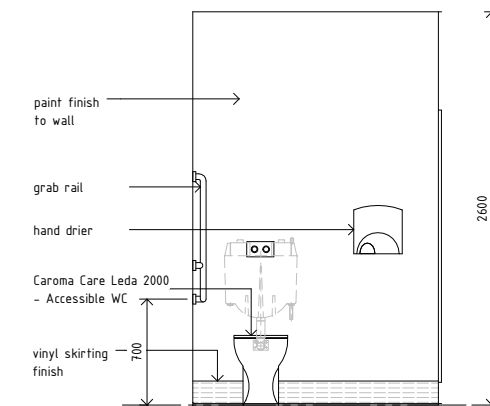


7 L3+4 Accessible Toilet Elevation 3
A8.02 1: 25

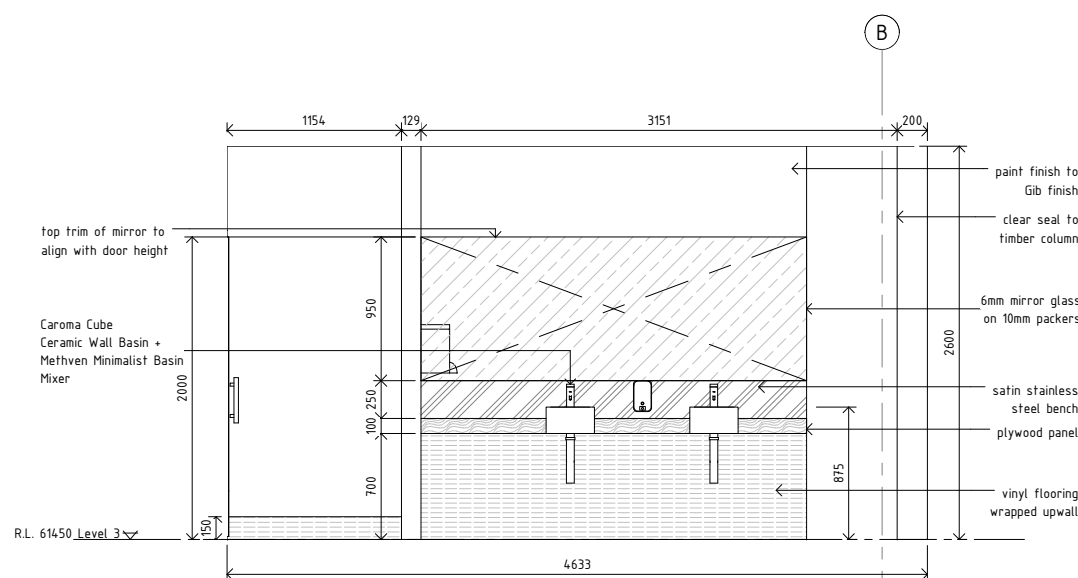

2 L3+4 Toilet Elevation 1
A8.02 1: 25

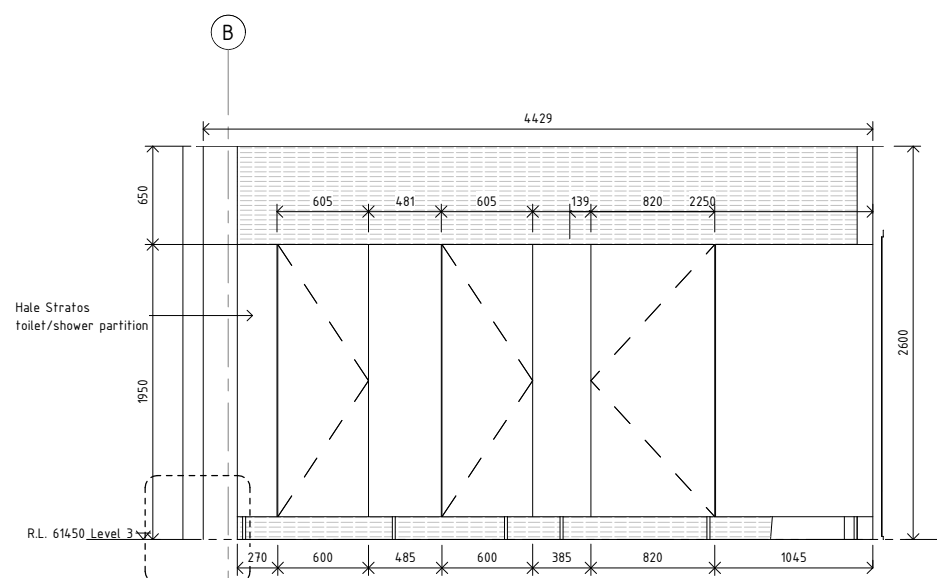

3 L3+4 Toilet Elevation 2
A8.02 1: 25

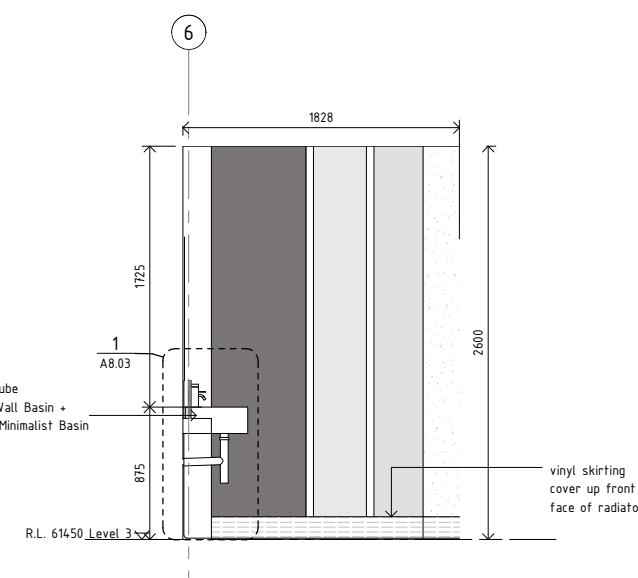

4 L3+4 Toilet Elevation 3
A3.03 1: 25

STRUCTURAL ENGINEER:
NAME : Dunning Thornton Consultants Ltd
PH : (04) 3850019
FAX : (04) 385 0312
PO BOX 27 -153, Wellington
EMAIL : drcwgt@dnunthornton.co.nz

SERVICES ENGINEER:
NAME : Telco Asset Management Ltd
PH : (04) 803 2137
FAX : (04) 803 2125
PO BOX 1131, Wellington
EMAIL : info@telco-nz.com

FIRE ENGINEER:
NAME : Holmes Fire & Saffey
PH : (04) 471 1450
FAX : (04) 471 2336
PO BOX 942 Wellington
EMAIL : info@holmesfire.com

KEY:



No. A B
Description Tender Building consent revisions

Date 20.08.10 27.08.10

65 CAMBRIDGE TERRACE
CHRISTCHURCH 8013
PO BOX 3724
CHRISTCHURCH 8140
NEW ZEALAND
TEL 64 3 377 2007
FAX 64 3 377 2009

105 AMRITSAR STREET
WELLINGTON 6035
PO BOX 3364
WELLINGTON 6140
NEW ZEALAND
TEL 64 4 499 1727
FAX 64 4 499 1960



a t h f i e l d
a r c h i t e c t s
l i m i t e d

College of Creative Arts, Massey
Wallace Street, Wellington


L3 & L4 Toilet Plans + Elevations
1: 25 @ A1

09-59

A8.02-B

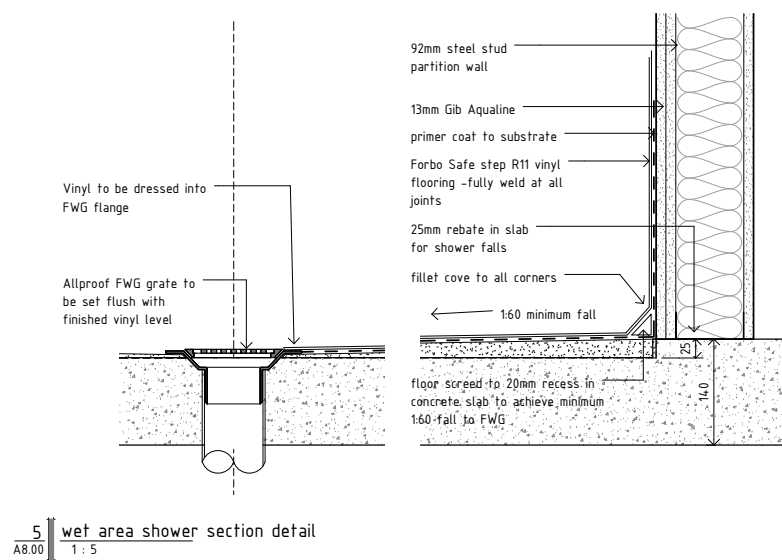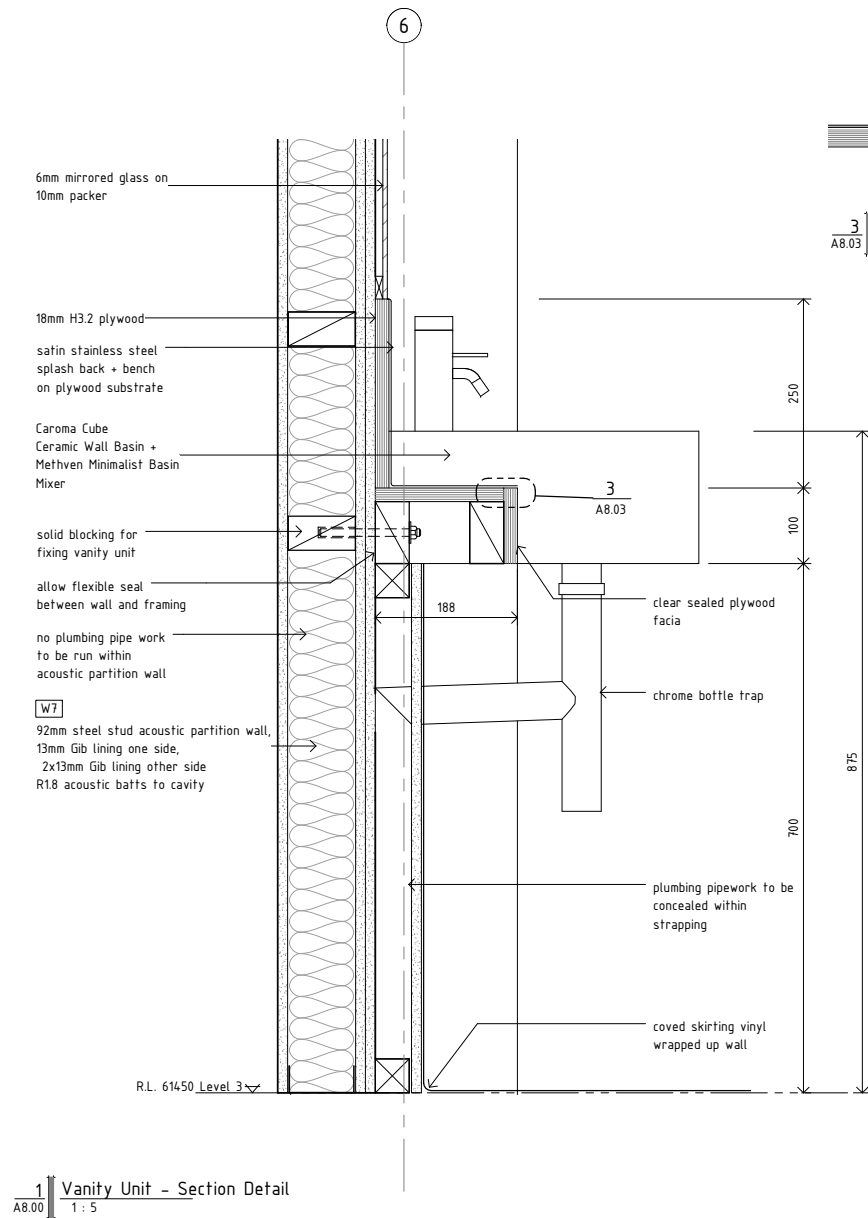

2 Skirting detail at facade
A8.02 1 : 5

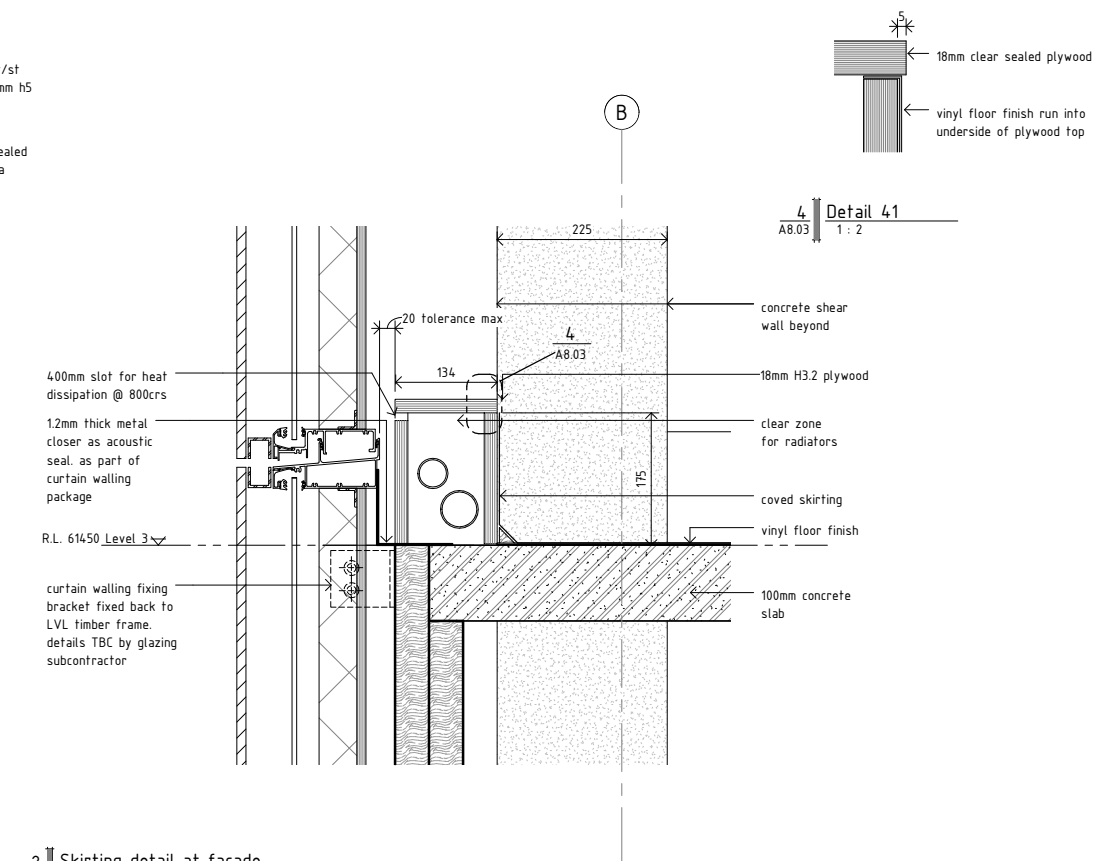

STRUCTURAL ENGINEER:
NAME : Dunning Thornton Consultants Ltd
PH : (04) 3850019
FAX : (04) 385 0312
PO BOX 27 -153, Wellington
EMAIL : drcwgt@dnunthornton.co.nz

SERVICES ENGINEER:
NAME : Telco Asset Management Ltd
PH : (04) 803 2137
FAX : (04) 803 2125
PO BOX 1131, Wellington
EMAIL info@telco-nz.com

FIRE ENGINEER:
NAME : Holmes Fire & Saffey
PH : (04) 471 1450
FAX : (04) 471 2336
PO BOX 942 Wellington
EMAIL info@holmesfire.com

KEY:



No.	Description	Date
A	Tender	20.08.10

65 CAMBRIDGE TERRACE
CHRISTCHURCH 8013
PO BOX 3724
CHRISTCHURCH 8140
NEW ZEALAND
TEL 64 3 377 2007
FAX 64 3 377 2009

105 AMRITSAR STREET
WELLINGTON 6035
PO BOX 3364
WELLINGTON 6140
NEW ZEALAND
TEL 64 4 499 1727
FAX 64 4 499 1960


a t h f i e l d
a r c h i t e c t s
l i m i t e d





College of Creative Arts, Massey
Wallace Street, Wellington

Typical Toilet Details
As indicated @ A1

09-59

A8.03-A

 

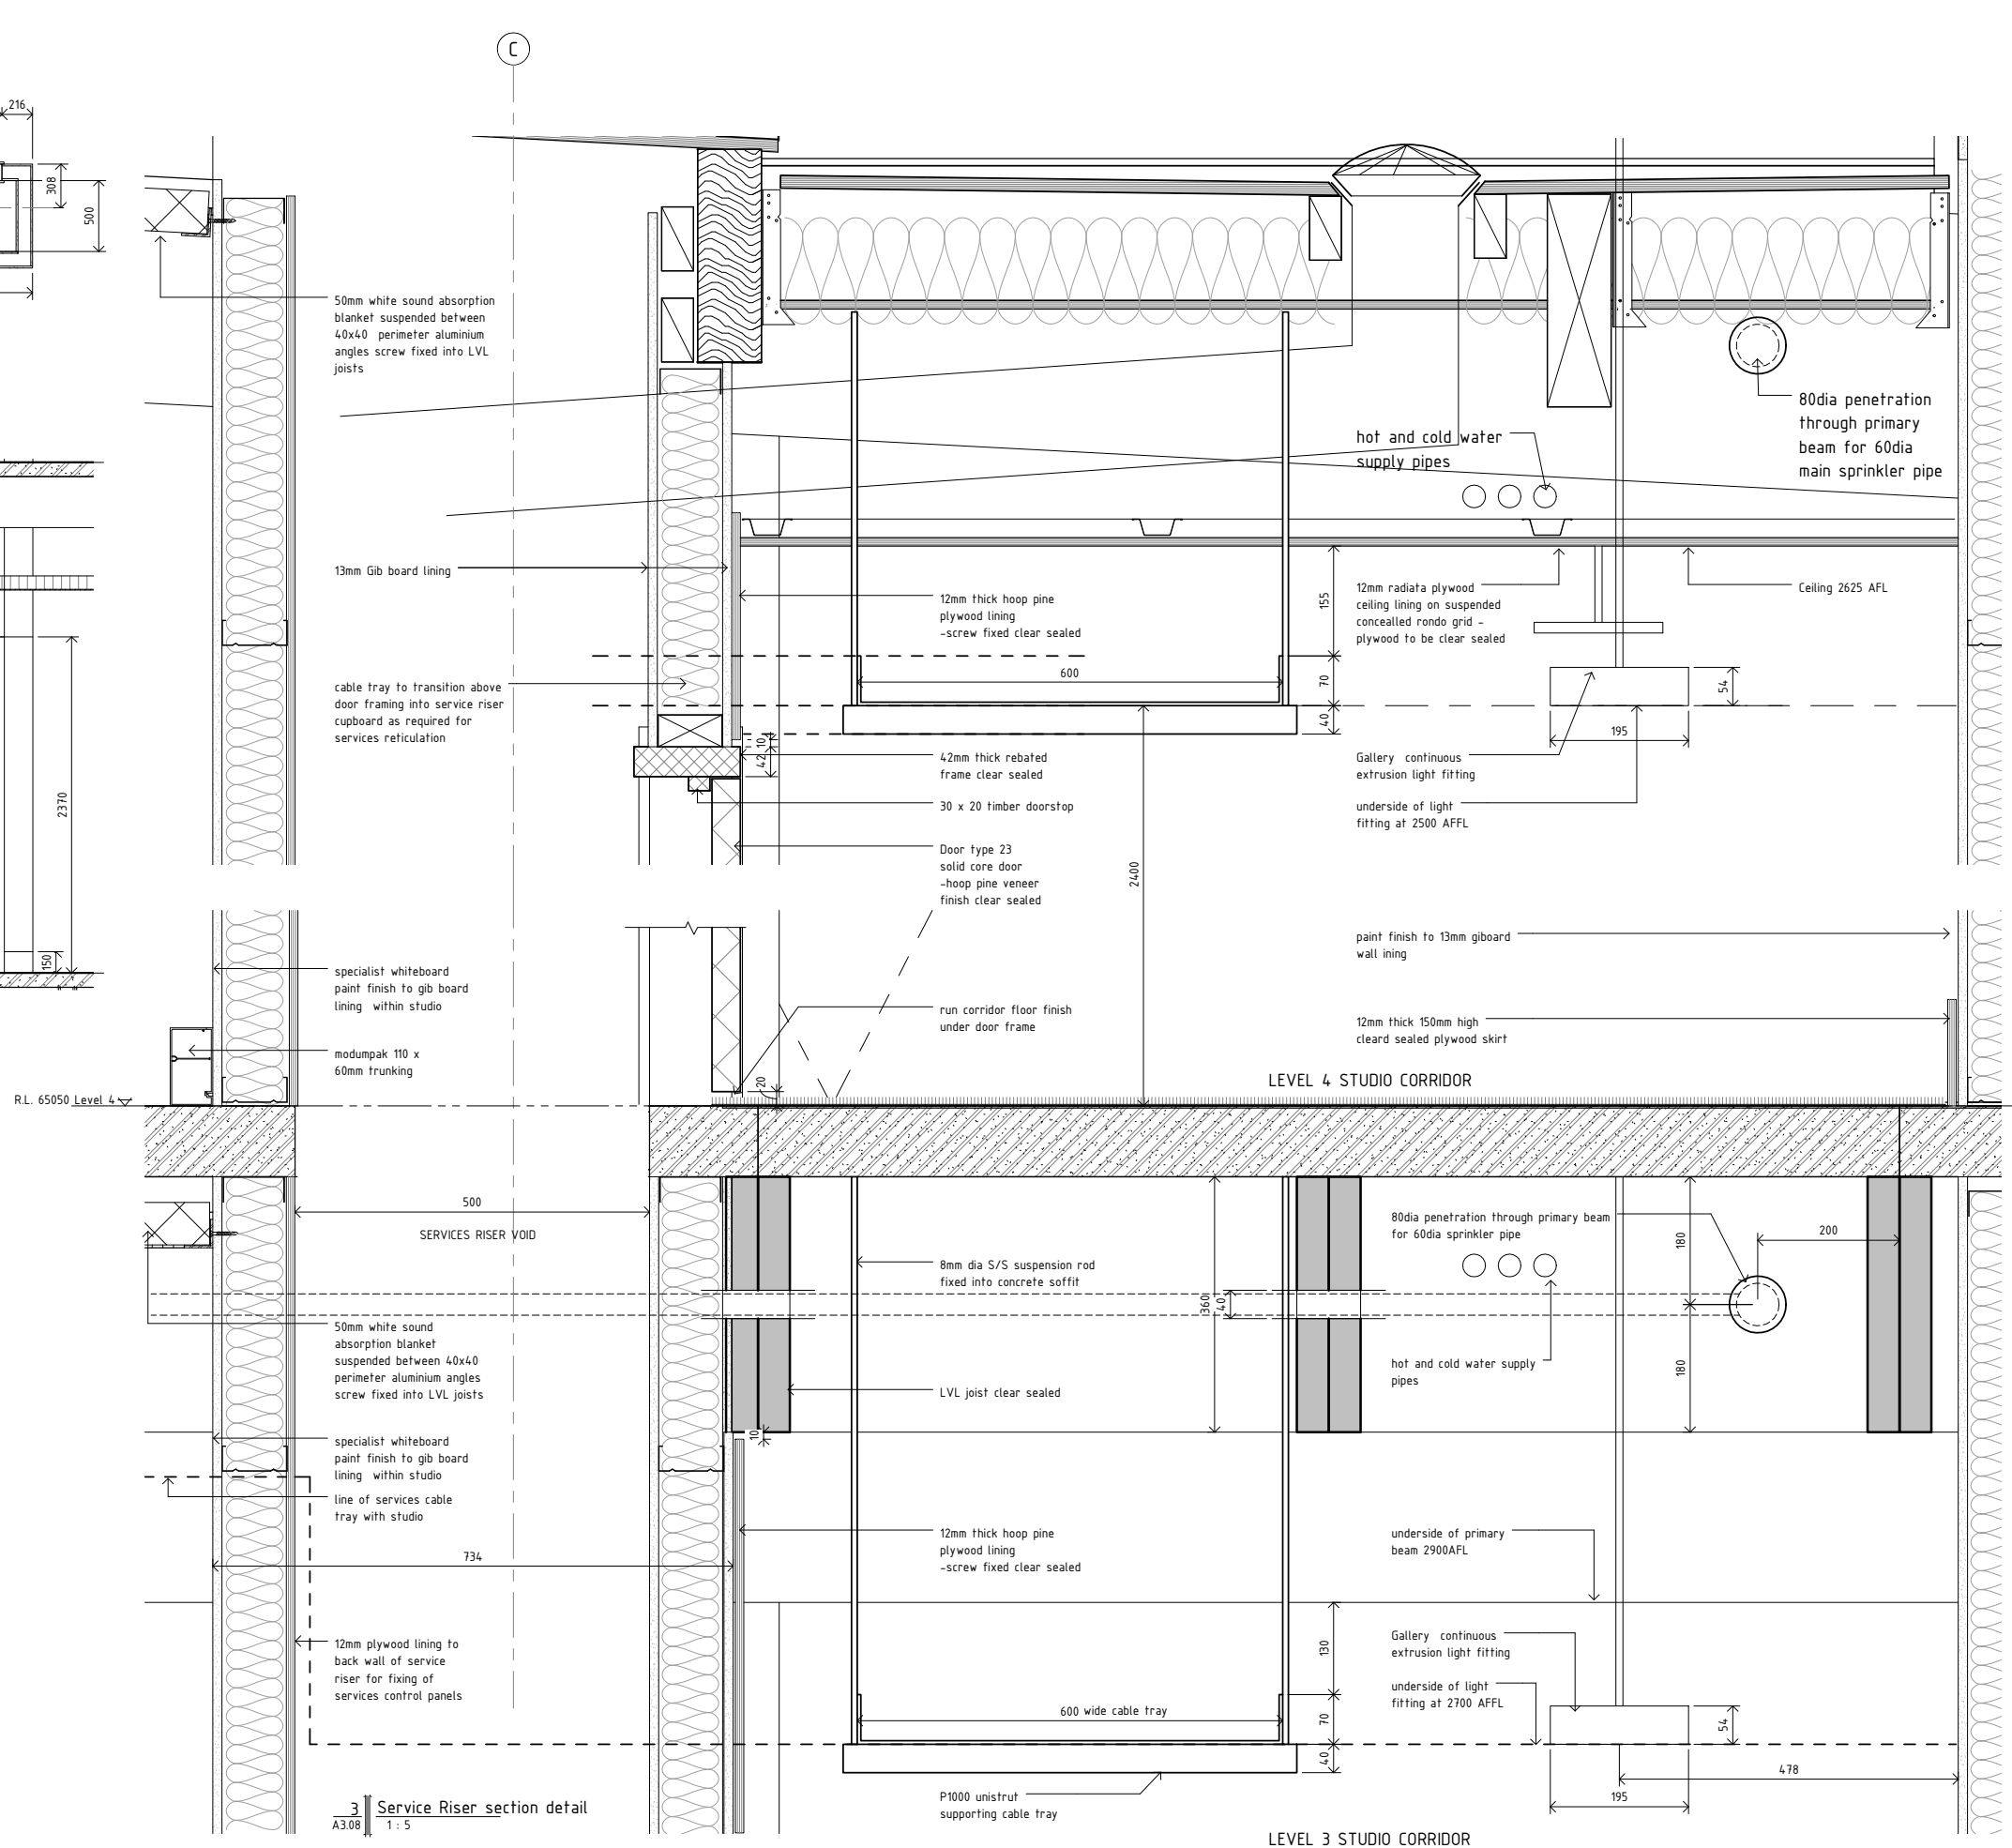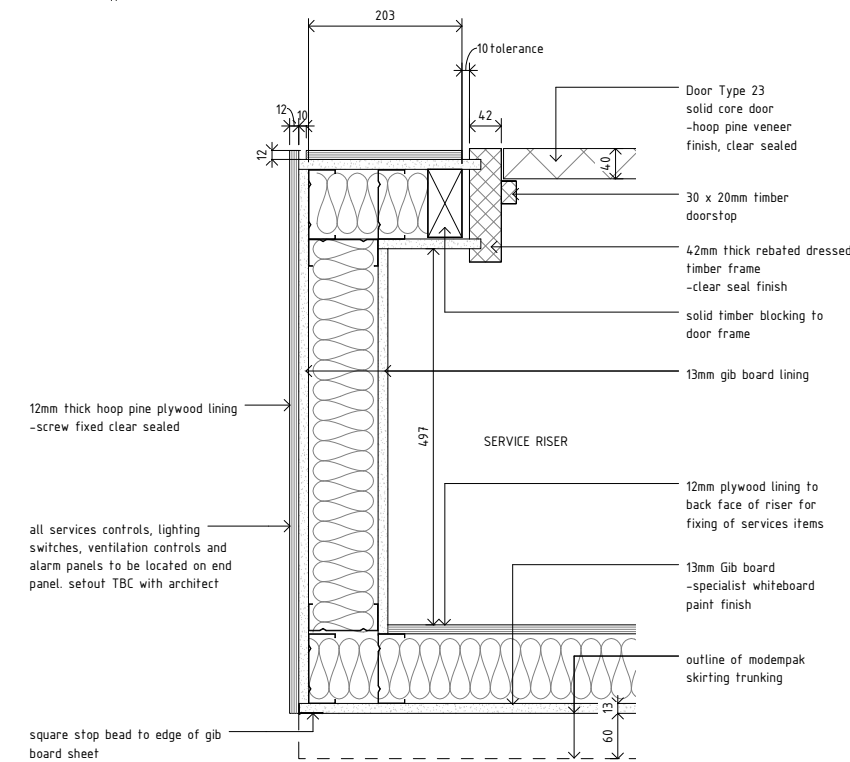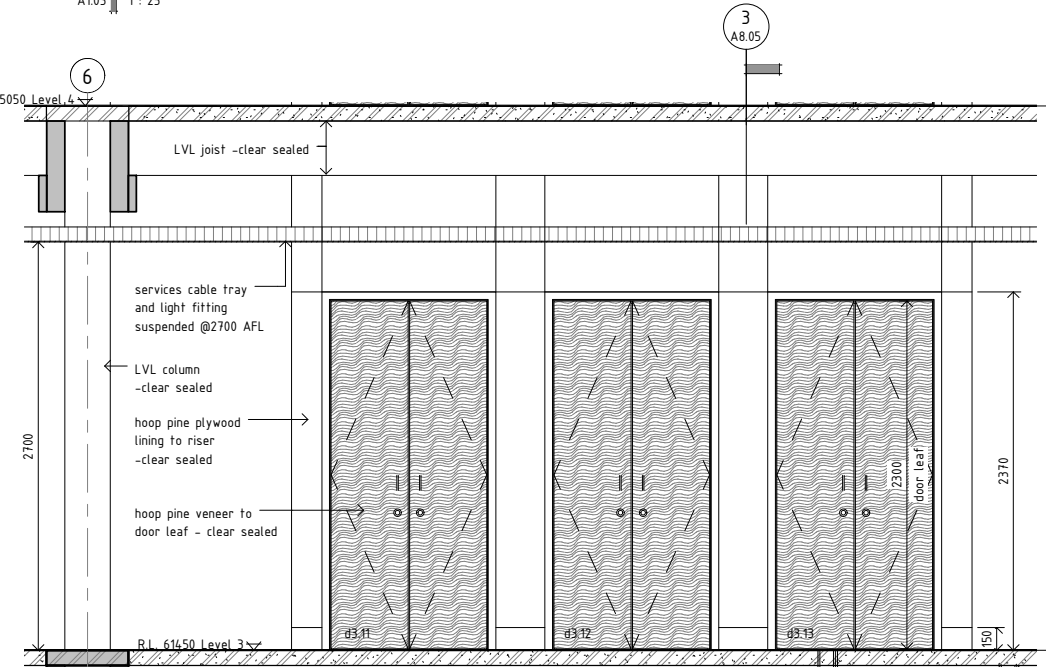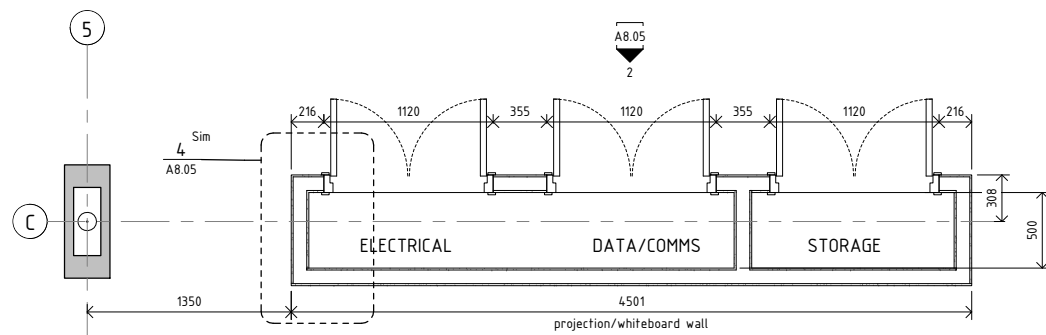

STRUCTURAL ENGINEER:
NAME : Dunning Thornton Consultants Ltd
PH : (04) 3850019
FAX : (04) 385 0312
PO BOX 27 -153, Wellington
EMAIL : dtcwgn@dunningthornton.co.nz

SERVICES ENGINEER:
NAME : Telco Asset Management Ltd
PH : (04) 803 2137
FAX : (04) 803 2125
PO BOX 1131, Wellington
EMAIL info@telco-nz.com

FIRE ENGINEER:
NAME : Holmes Fire & Saffey
PH : (04) 471 1450
FAX : (04) 471 2336
PO BOX 942 Wellington
EMAIL info@holmesfire.com

KEY:



No.
A

Description
Tender

Date
20.08.10

65 CAMBRIDGE TERRACE
CHRISTCHURCH 8013
PO BOX 3724
CHRISTCHURCH 8140
NEW ZEALAND
TEL 64 3 377 2007
FAX 64 3 377 2009

105 AMRITSAR STREET
WELLINGTON 6055
PO BOX 3364
WELLINGTON 6140
NEW ZEALAND
TEL 64 4 499 1727
FAX 64 4 499 1960


a t h f i e l d
a r c h i t e c t s
l i m i t e d

College of Creative Arts, Massey
Wallace Street, Wellington


Studio Service Riser Details
As indicated @ A1

09-59


A8.05-A

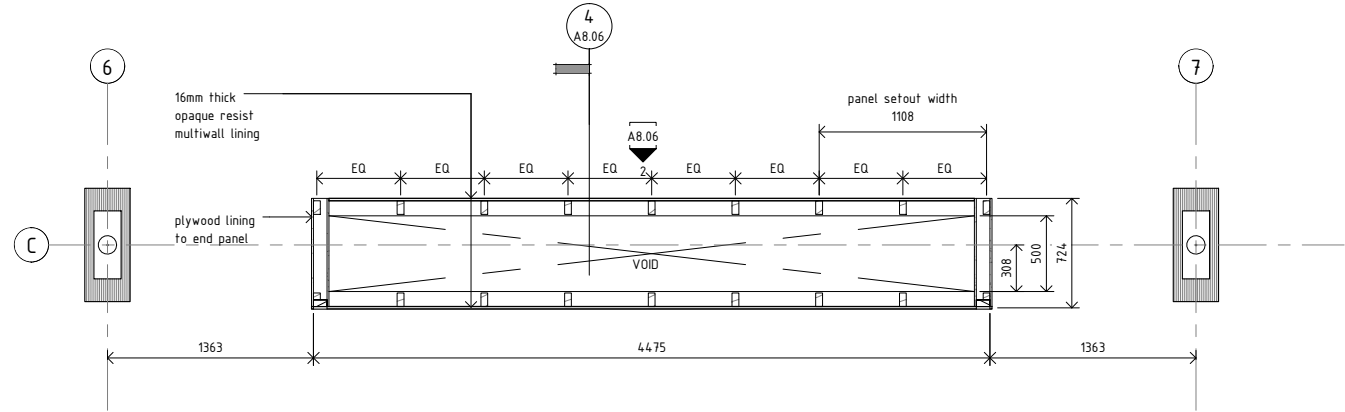


1 Ventilation/Light shaft plan
A1.03 1: 25

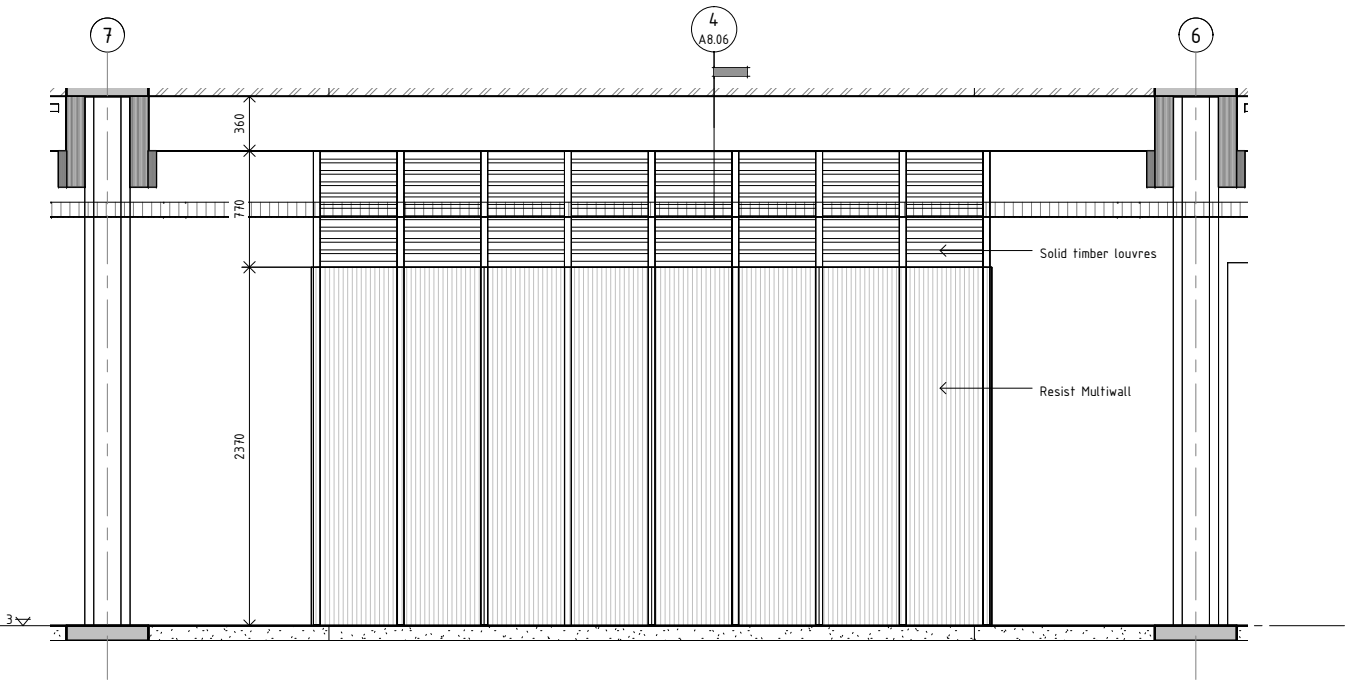

2 Ventilation/Light shaft elevation
A8.06 1: 25

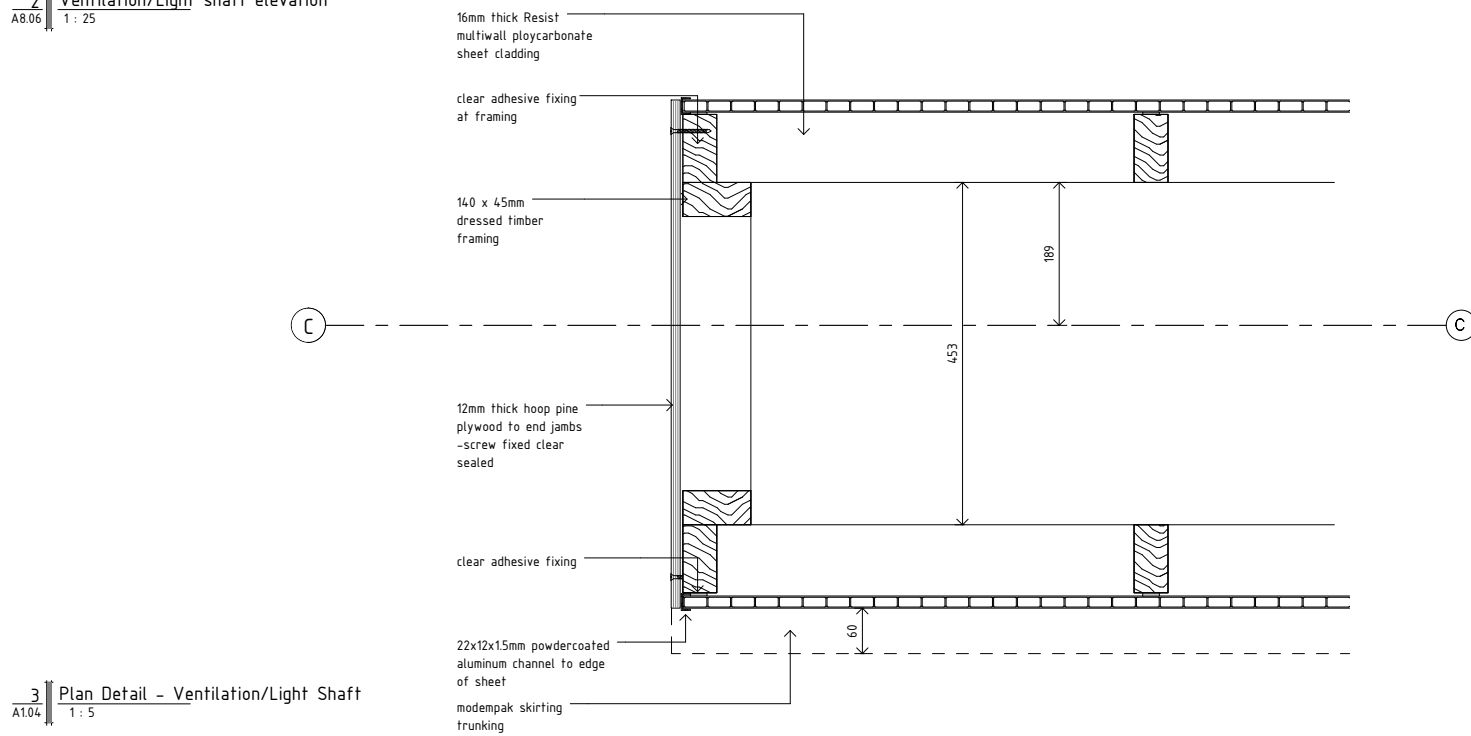

3 Plan Detail - Ventilation/Light Shaft
A1.04 1: 5

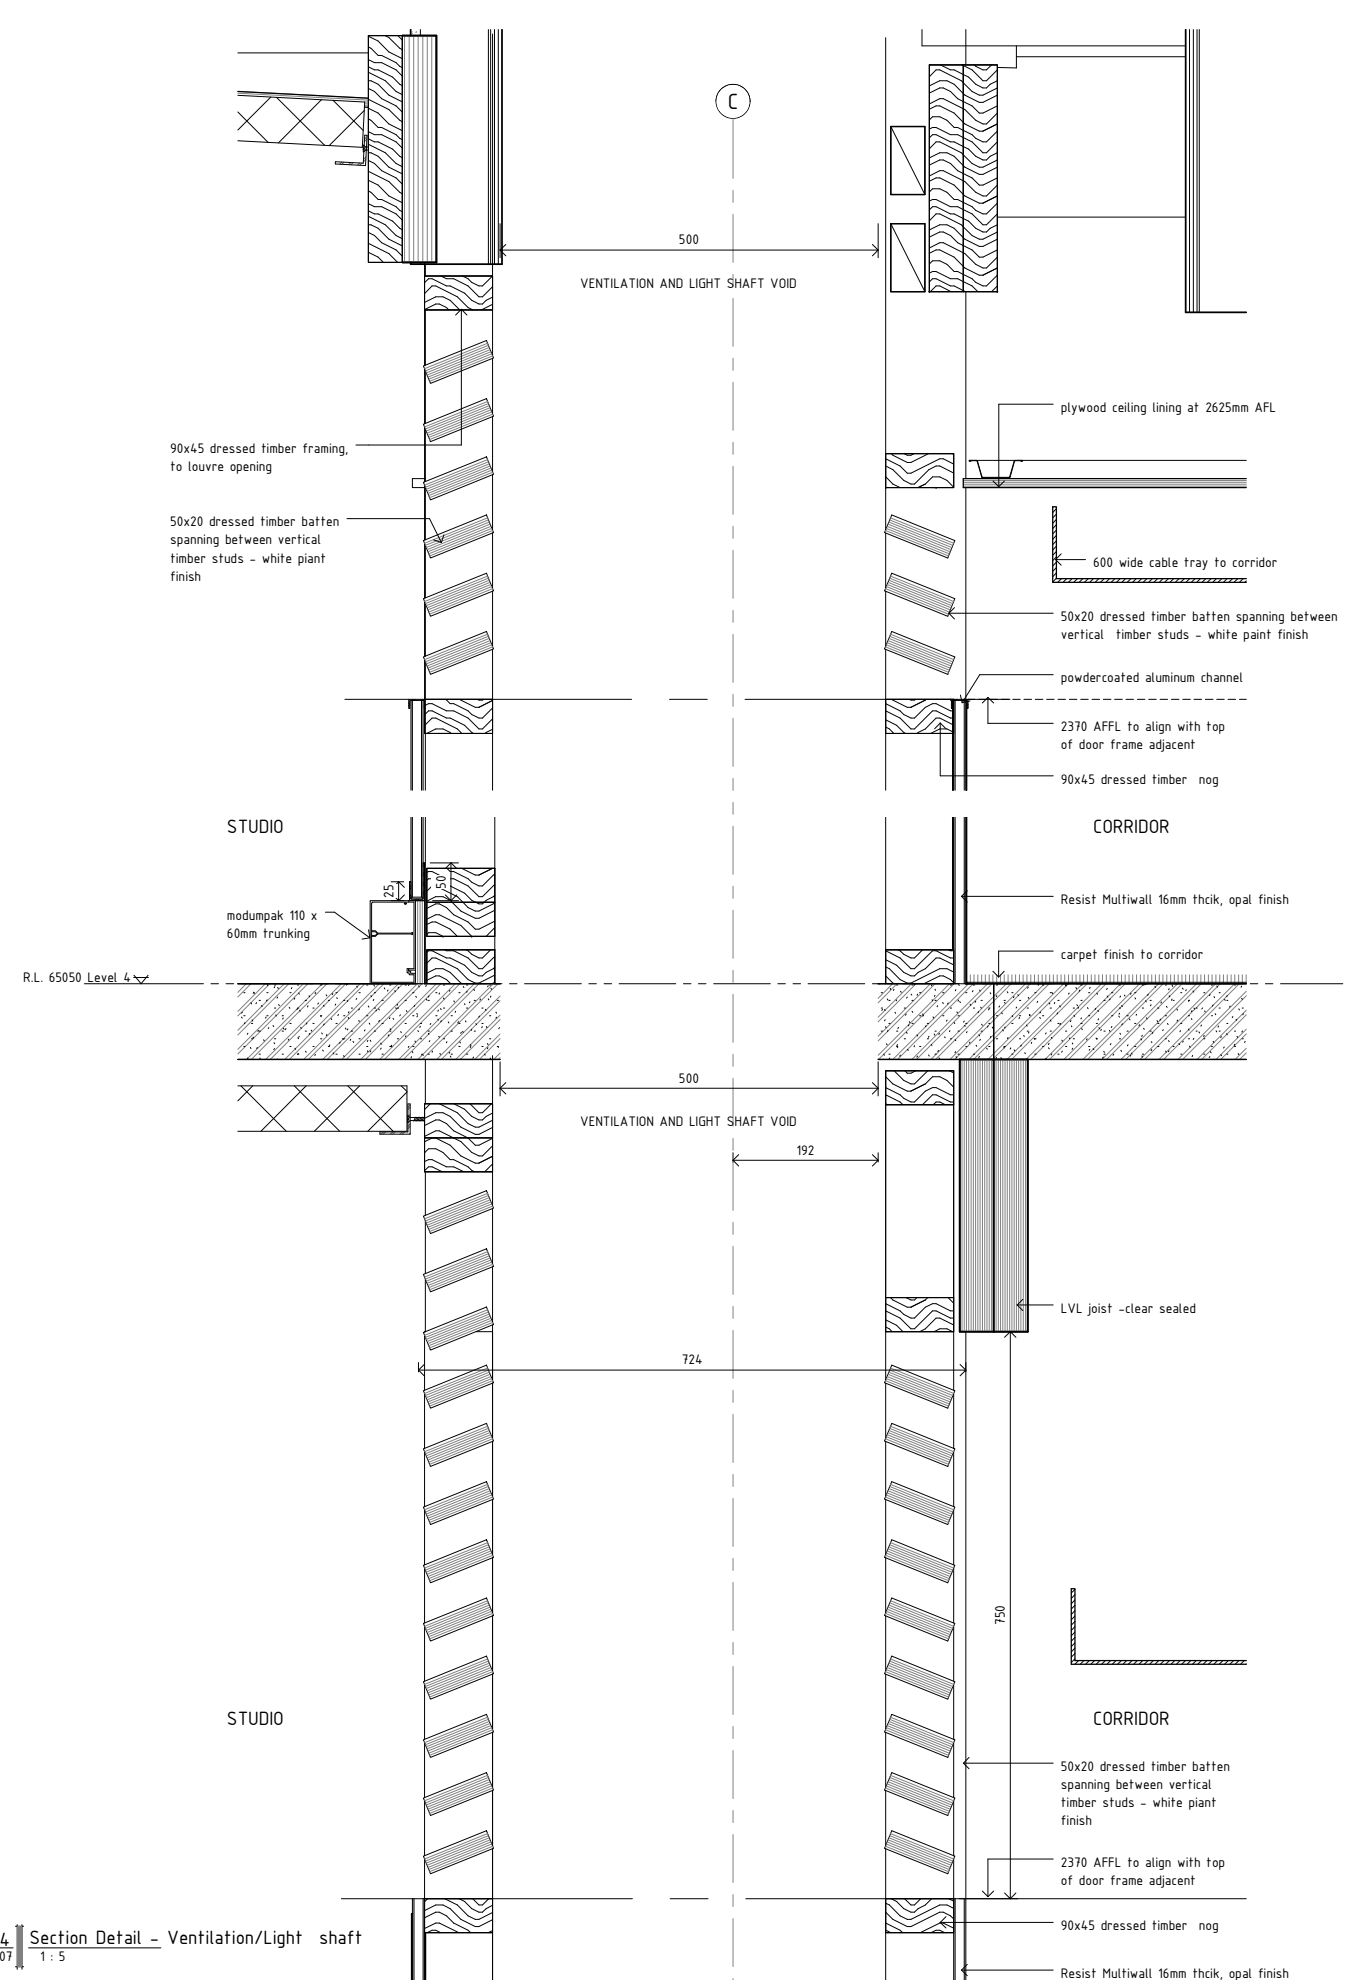

4 Section Detail - Ventilation/Light shaft
A3.07 1: 5

STRUCTURAL ENGINEER:
NAME : Dunning Thornton Consultants Ltd
PH : (04) 3850019
FAX : (04) 385 0312
PO BOX 27 -153, Wellington
EMAIL : dtcwgtn@dunningthornton.co.nz

SERVICES ENGINEER:
NAME : Telco Asset Management Ltd
PH : (04) 803 2137
FAX : (04) 803 2125
PO BOX 1131, Wellington
EMAIL : info@telco-nz.com

FIRE ENGINEER:
NAME : Holmes Fire & Saffey
PH : (04) 471 1450
FAX : (04) 471 2336
PO BOX 942 Wellington
EMAIL : info@holmesfire.com

KEY:



No.
A

Description
Tender

Date
20.08.10

65 CAMBRIDGE TERRACE
CHRISTCHURCH 8013
PO BOX 3724
CHRISTCHURCH 8140
NEW ZEALAND
TEL 64 3 377 2007
FAX 64 3 377 2009

105 AMRITSAR STREET
WELLINGTON 6035
PO BOX 3364
WELLINGTON 6140
NEW ZEALAND
TEL 64 4 499 1727
FAX 64 4 499 1960



a t h f i e l d
a r c h i t e c t s
l i m i t e d

College of Creative Arts, Massey
Wallace Street, Wellington

Ventilation/Light Shaft Details
As indicated @ A1

09-59

A8.06-A

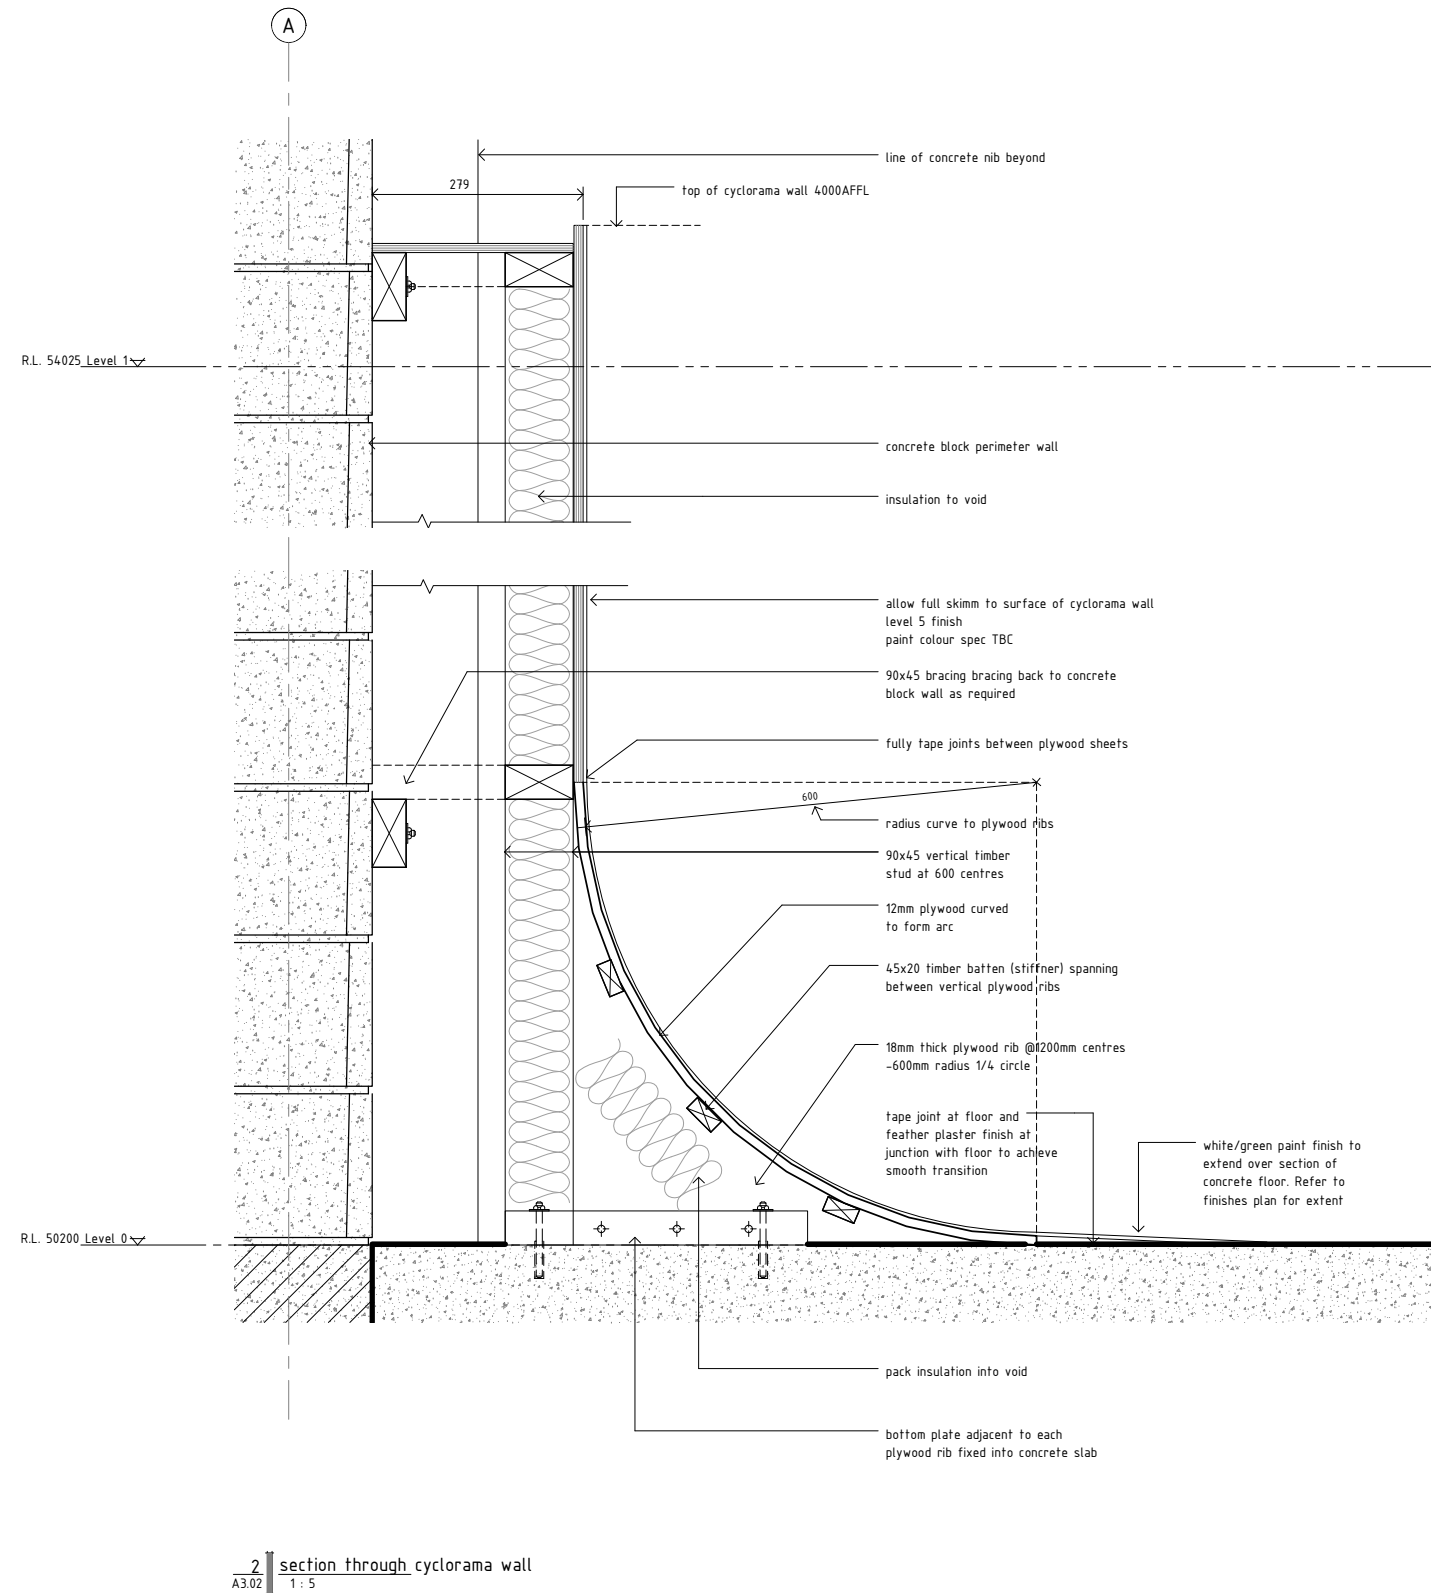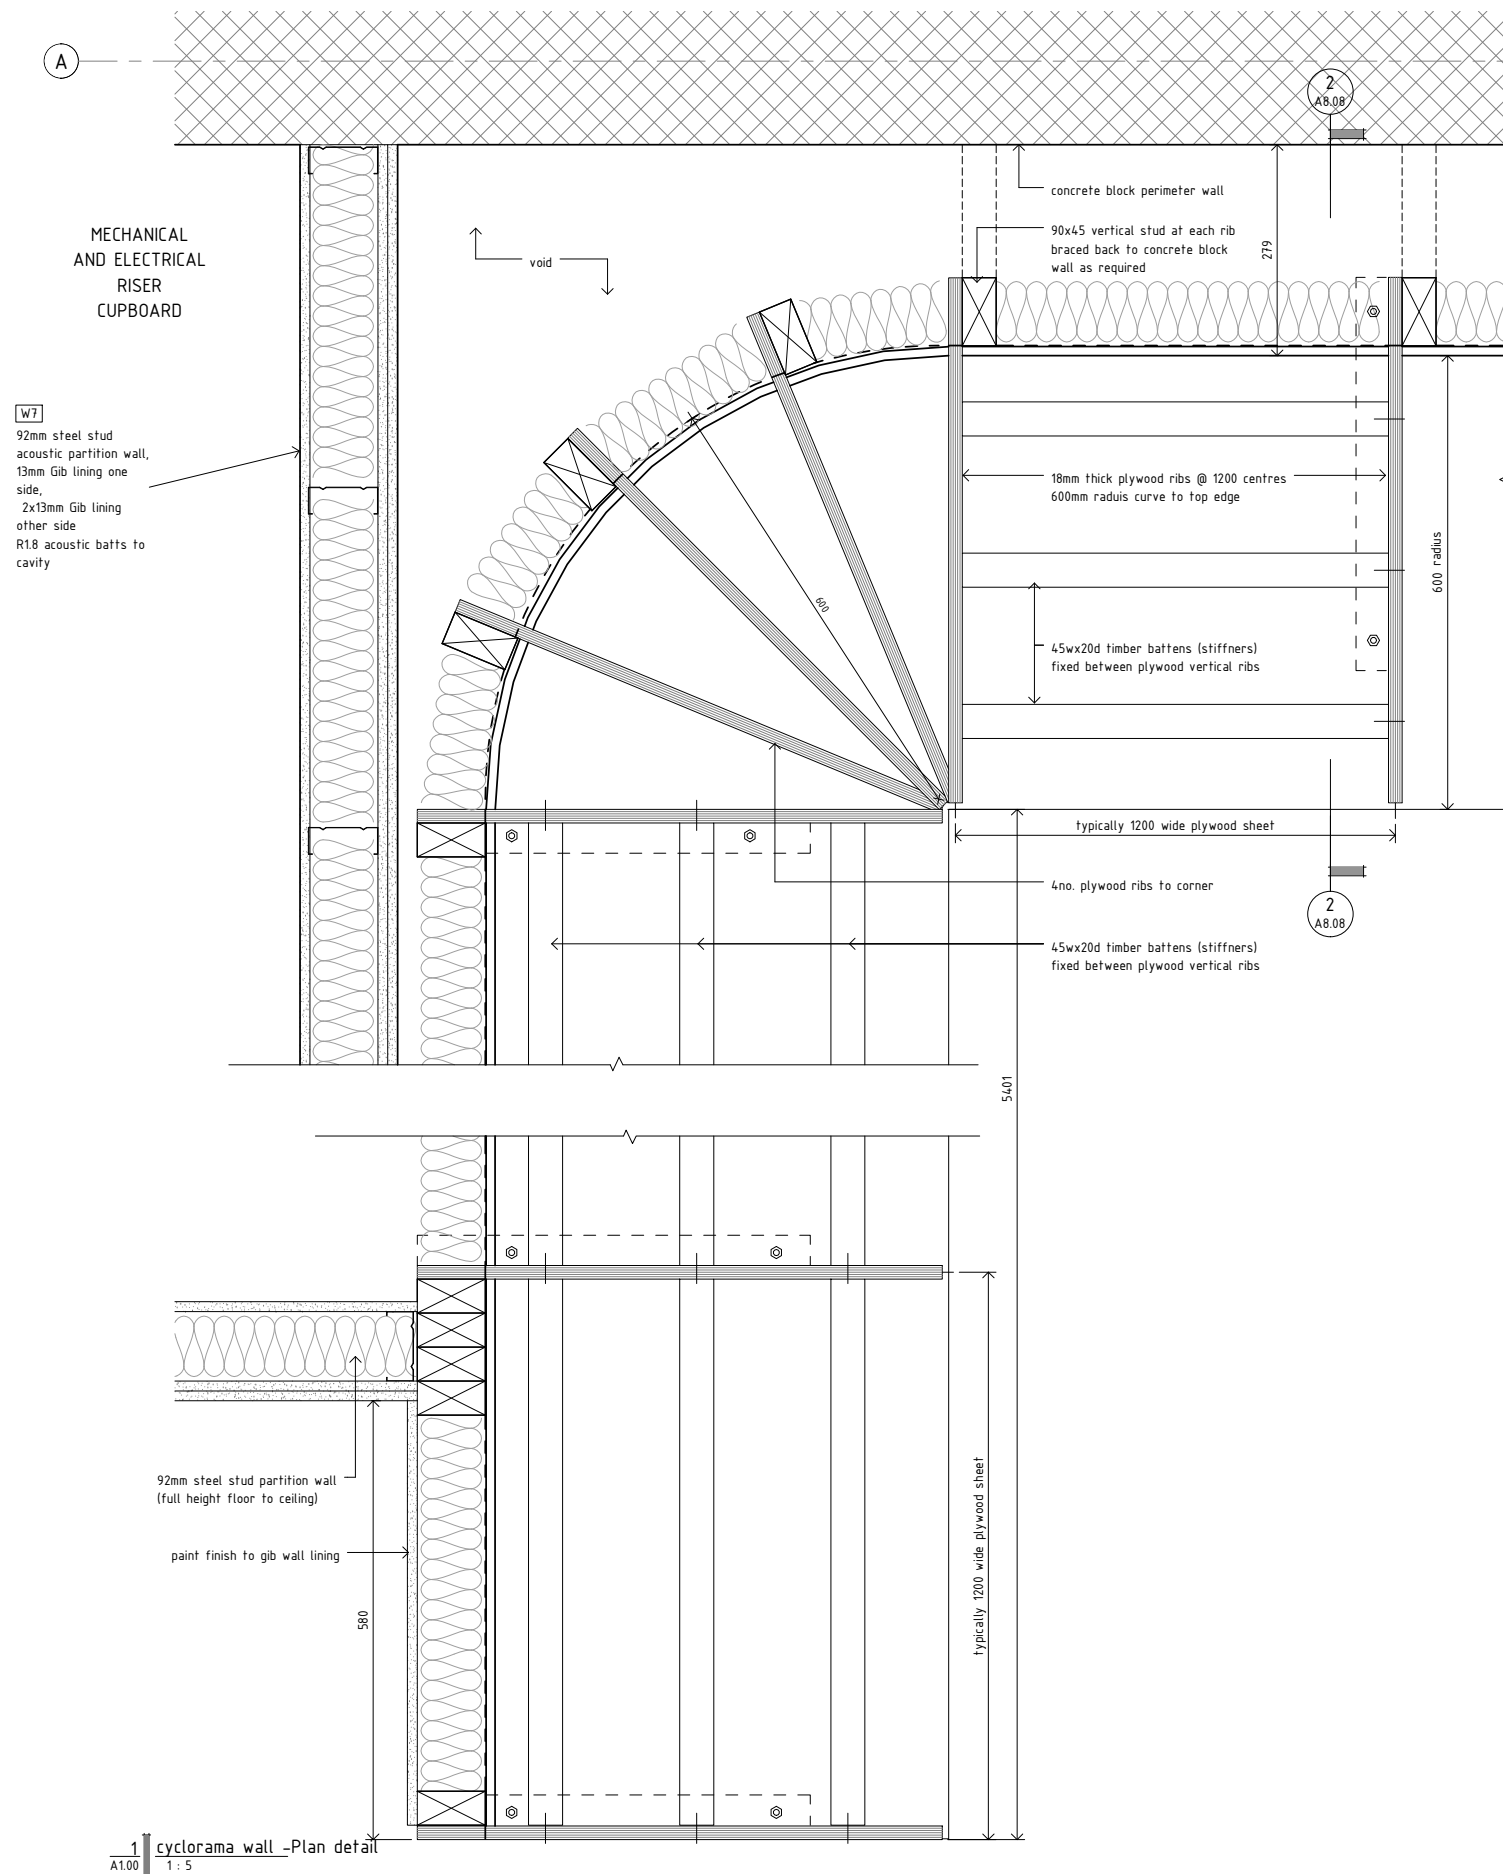

NB -2no. Cyclorama Walls required:
1no. White paint finish
1no. Green paint finish
exact paint colour spec TBC

visit youtube for construction video:
<http://www.youtube.com/watch?v=VW1RuUlyyME&feature=fvw>

STRUCTURAL ENGINEER:
NAME : Dunning Thornton Consultants Ltd
PH : (04) 3850019
FAX : (04) 385 0312
PO BOX 27 -153, Wellington
EMAIL : dtcwgt@dunningthornton.co.nz

SERVICES ENGINEER:
NAME : Telco Asset Management Ltd
PH : (04) 803 2137
FAX : (04) 803 2125
PO BOX 1131, Wellington
EMAIL : info@telco-nz.com

FIRE ENGINEER:
NAME : Holmes Fire & Saffey
PH : (04) 471 1450
FAX : (04) 471 2336
PO BOX 942 Wellington
EMAIL : info@holmesfire.com

KEY:



No.
A

Description
Tender

Date
20.08.10

65 CAMBRIDGE TERRACE
CHRISTCHURCH 8013
PO BOX 3724
CHRISTCHURCH 8140
NEW ZEALAND
TEL 64 3 377 2007
FAX 64 3 377 2009

105 AMRITSAR STREET
WELLINGTON 6035
PO BOX 3364
WELLINGTON 6140
NEW ZEALAND
TEL 64 4 499 1727
FAX 64 4 499 1960


a t h f i e l d
a r c h i t e c t s
l i m i t e d

College of Creative Arts, Massey
Wallace Street, Wellington


Cyclorama Wall Details
1:5 @ A1

09-59

A8.08-A

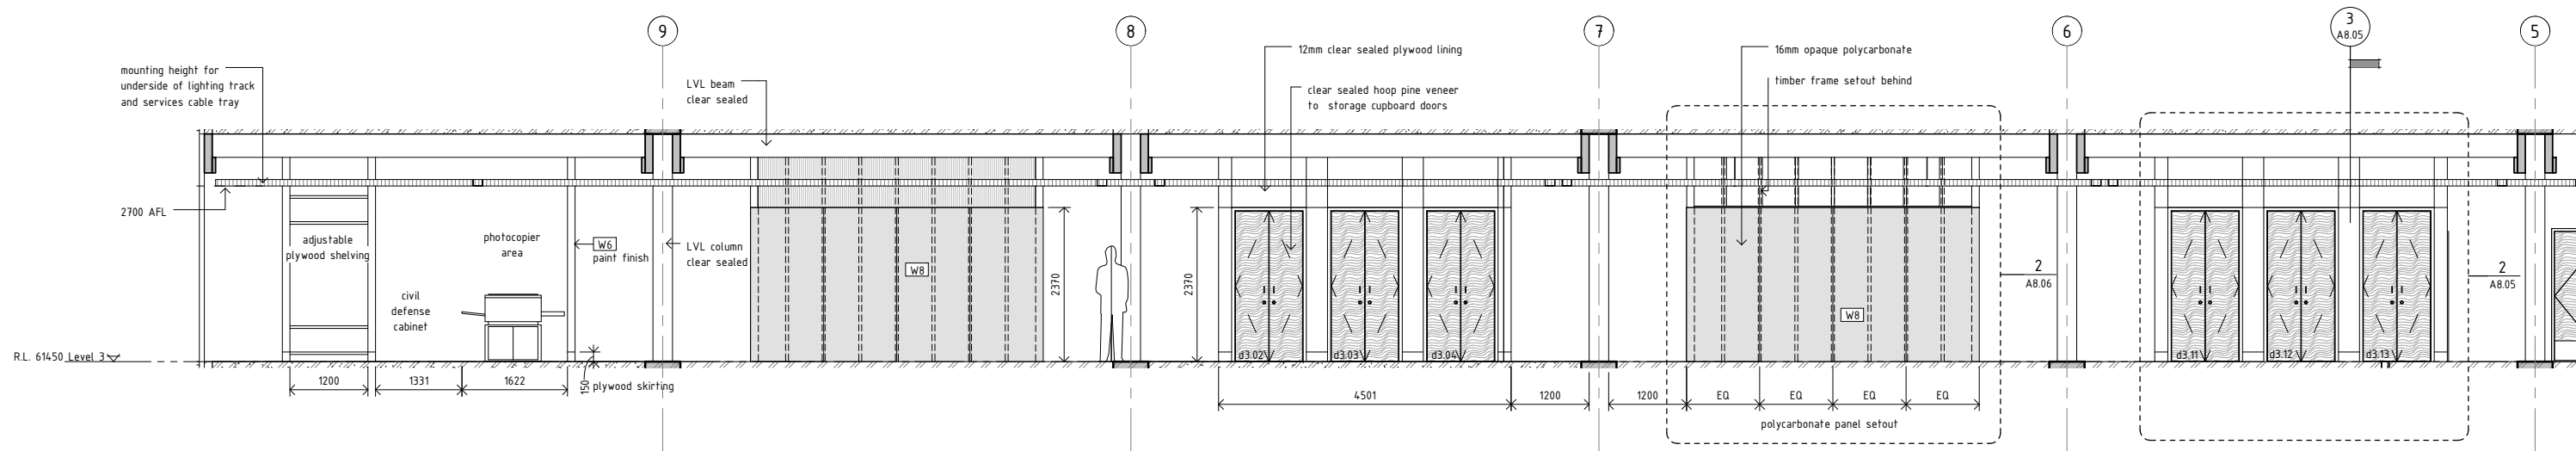

1 studio corridor elevation 01
A103 1 : 50

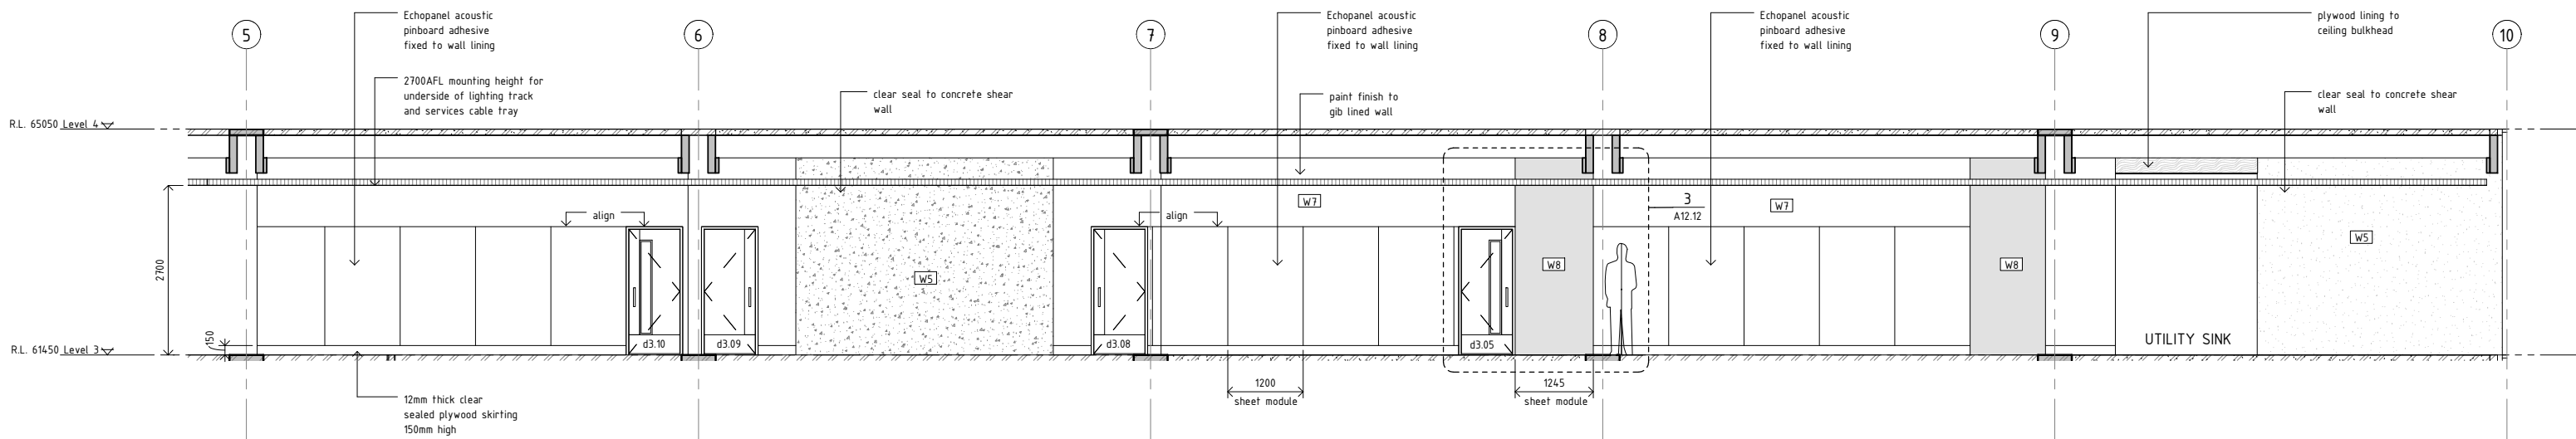

2 studio corridor elevation 02
A103 1 : 50

STRUCTURAL ENGINEER:
NAME : Dunning Thornton Consultants Ltd
PH : (04) 3850019
FAX : (04) 385 0312
PO BOX 27 -153, Wellington
EMAIL : dtcwgt@ndunningthornton.co.nz

SERVICES ENGINEER:
NAME : Telco Asset Management Ltd
PH : (04) 803 2137
FAX : (04) 803 2125
PO BOX 1131, Wellington
EMAIL : info@telco-nz.com

FIRE ENGINEER:
NAME : Holmes Fire & Saffey
PH : (04) 471 1450
FAX : (04) 471 2336
PO BOX 942 Wellington
EMAIL : info@holmesfire.com

KEY:



No.	Description	Date
A	Tender	20.08.10

65 CAMBRIDGE TERRACE
CHRISTCHURCH 8013
PO BOX 3724
CHRISTCHURCH 8140
NEW ZEALAND
TEL 64 3 377 2007
FAX 64 3 377 2009


105 AMRITSAR STREET
WELLINGTON 6035
PO BOX 3364
WELLINGTON 6140
NEW ZEALAND
TEL 64 4 499 1727
FAX 64 4 499 1960

a t h f i e l d
a r c h i t e c t s
l i m i t e d


College of Creative Arts, Massey
Wallace Street, Wellington
Studio Corridor Elevation
1 : 50 @ A1

09-59

A8.10-A

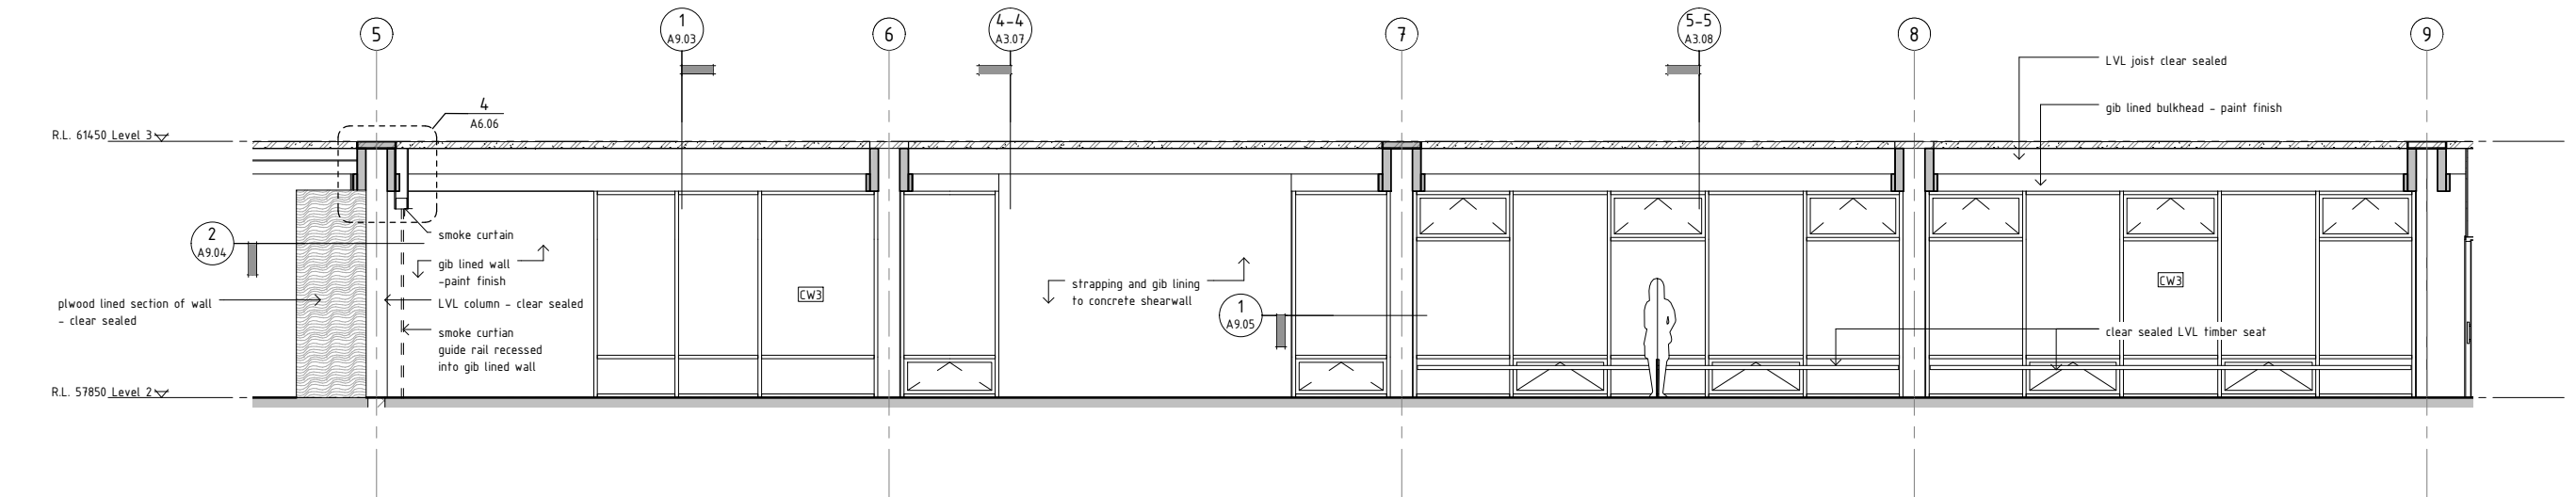

2 gallery elevation 01
A7.00 1:50

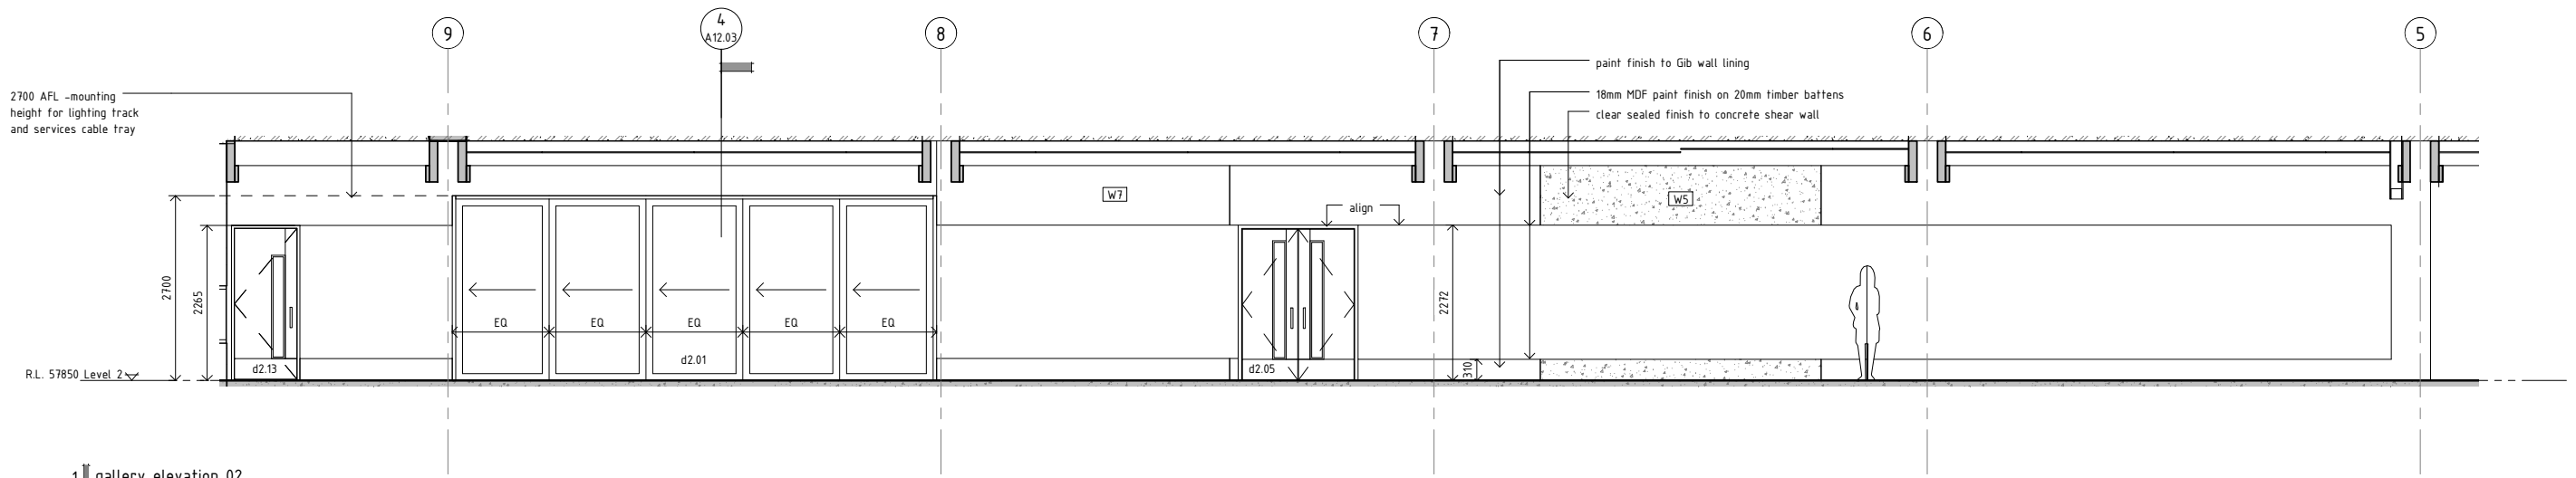

1 gallery elevation 02
A1.02 1:50

STRUCTURAL ENGINEER:
NAME : Dunning Thornton Consultants Ltd
PH : (04) 3850019
FAX : (04) 385 0312
PO BOX 27 -153, Wellington
EMAIL : dtcwgn@dunningthornton.co.nz

SERVICES ENGINEER:
NAME : Telco Asset Management Ltd
PH : (04) 803 2137
FAX : (04) 803 2125
PO BOX 1131, Wellington
EMAIL : info@telco-nz.com

FIRE ENGINEER:
NAME : Holmes Fire & Saffey
PH : (04) 471 1450
FAX : (04) 471 2336
PO BOX 942 Wellington
EMAIL : info@holmesfire.com

KEY:



No.
A

Description
Tender

Date
20.08.10

65 CAMBRIDGE TERRACE
CHRISTCHURCH 8013
PO BOX 3724
CHRISTCHURCH 8140
NEW ZEALAND
TEL 64 3 377 2007
FAX 64 3 377 2009

105 AMRITSAR STREET
WELLINGTON 6035
PO BOX 3364
WELLINGTON 6140
NEW ZEALAND
TEL 64 4 499 1727
FAX 64 4 499 1960



a t h f i e l d
a r c h i t e c t s
l i m i t e d

College of Creative Arts, Massey
Wallace Street, Wellington

Level 2 Gallery Elevations
1:50 @ A1

09-59

A8.11-A

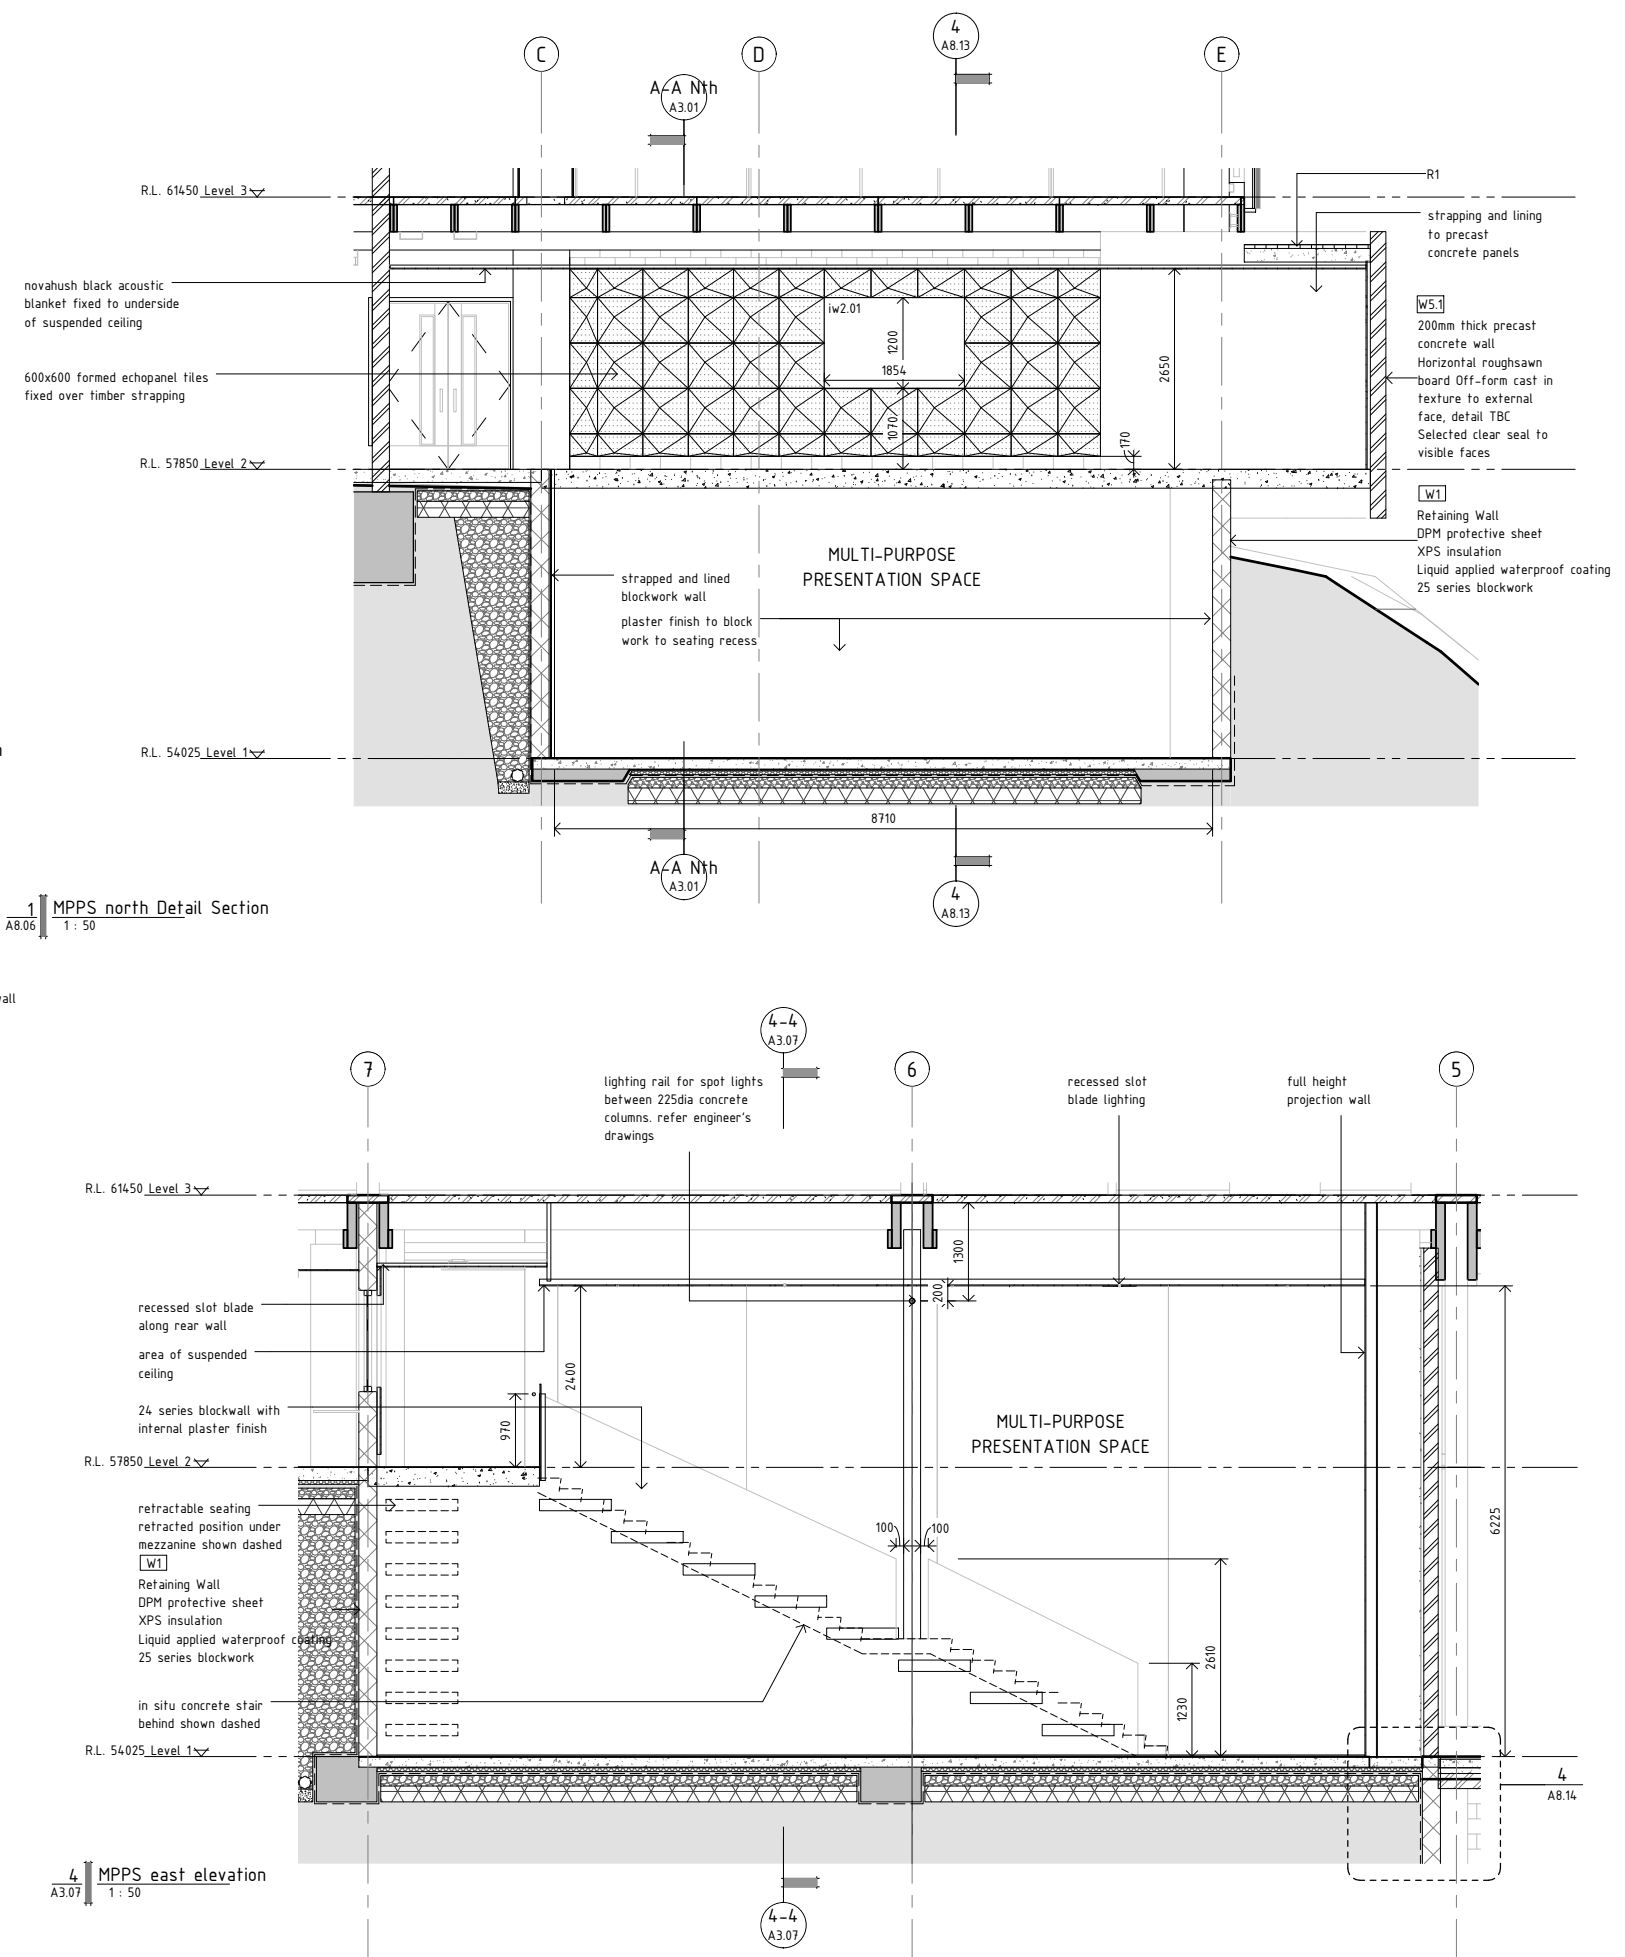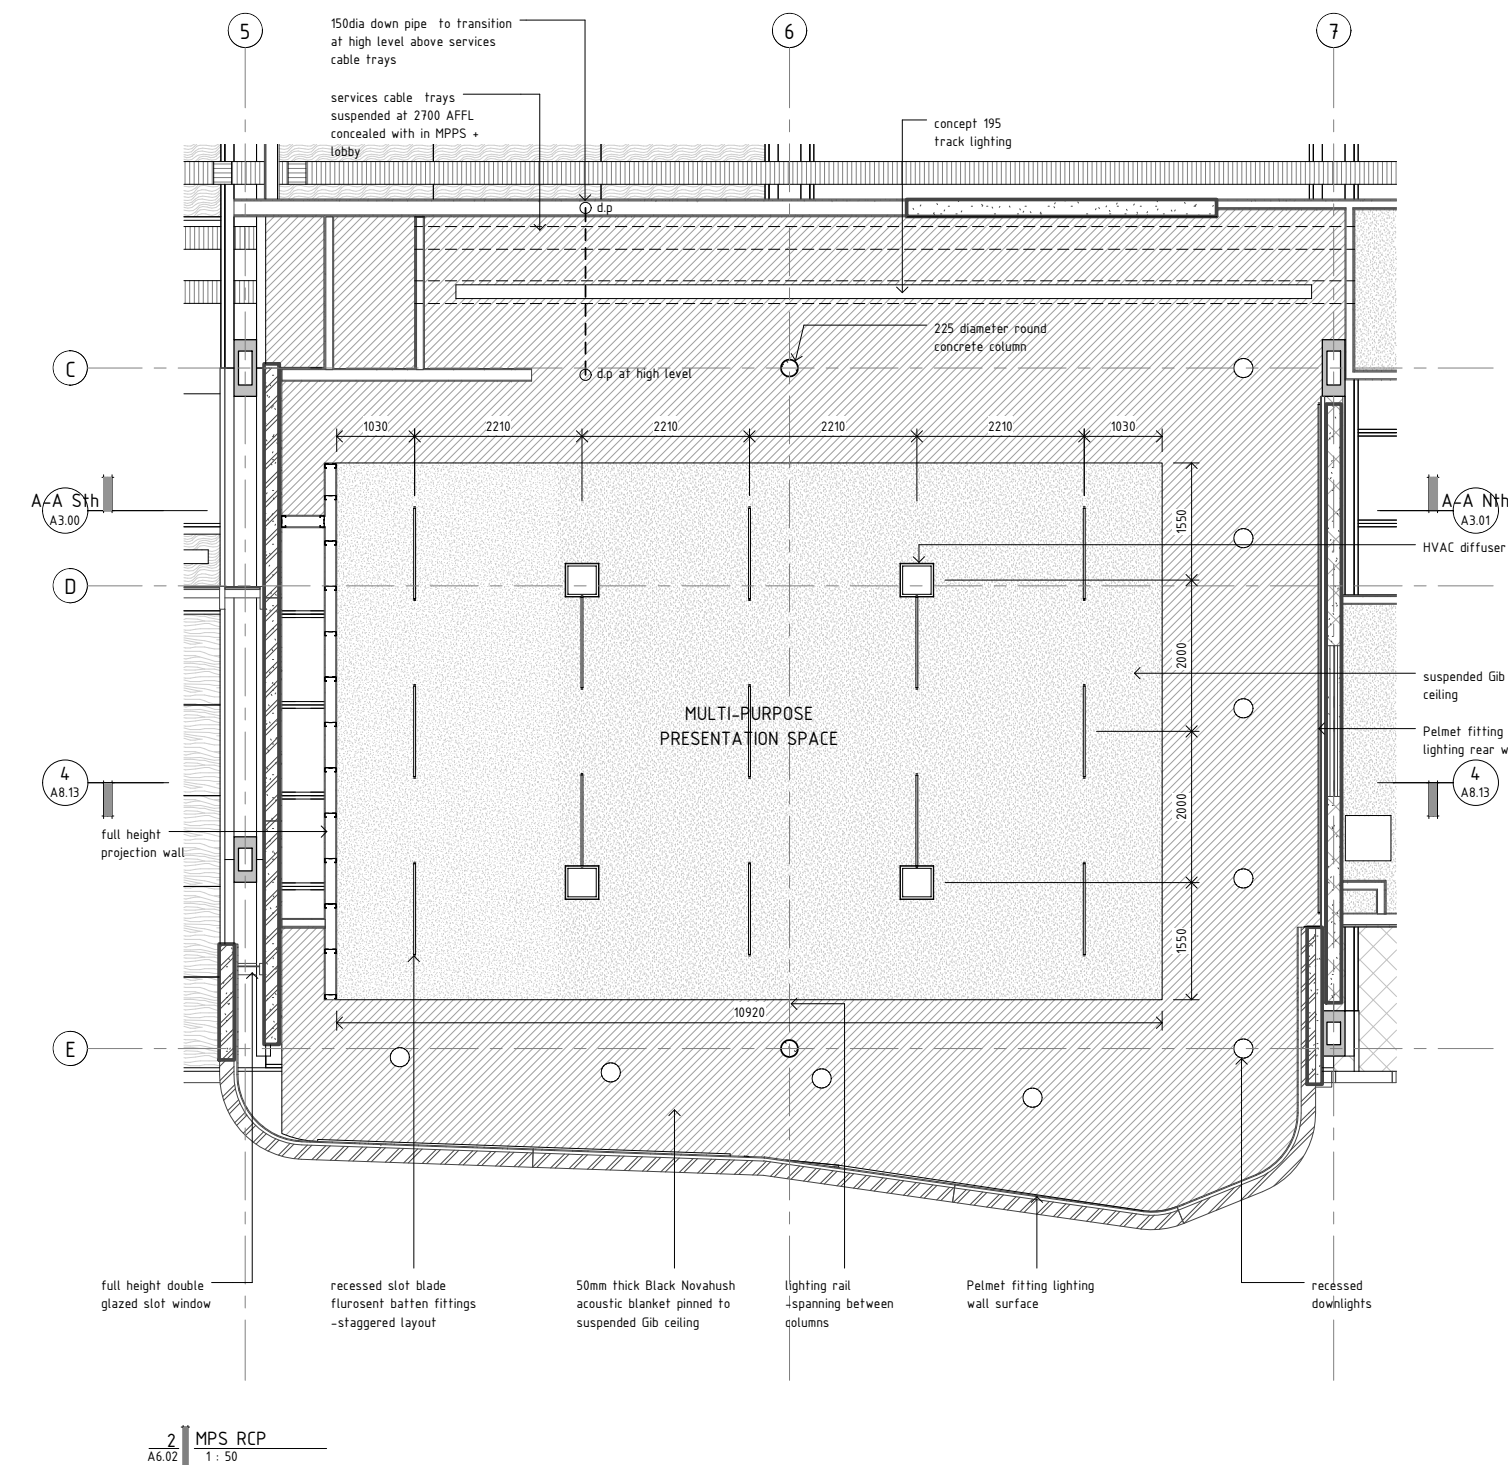

STRUCTURAL ENGINEER:
NAME : Dunning Thornton Consultants Ltd
PH : (04) 3850019
FAX : (04) 385 0312
PO BOX 27 -153, Wellington
EMAIL : dtcwgtg@dunningthornton.co.nz

SERVICES ENGINEER:
NAME : Telco Asset Management Ltd
PH : (04) 803 2137
FAX : (04) 803 2125
PO BOX 1131, Wellington
EMAIL info@telco-nz.com

FIRE ENGINEER:
NAME : Holmes Fire & Safety
PH : (04) 471 1450
FAX : (04) 471 2336
PO BOX 942 Wellington
EMAIL info@holmesfire.com

KEY:



No.	Description	Date
A	Tender	20.08.10

65 CAMBRIDGE TERRACE
CHRISTCHURCH 8013
PO BOX 3724
CHRISTCHURCH 8140
NEW ZEALAND
TEL 64 3 377 2007
FAX 64 3 377 2009

105 AMRITSAR STREET
WELLINGTON 6035
PO BOX 3364
WELLINGTON 6140
NEW ZEALAND
TEL 64 4 499 1727
FAX 64 4 499 1960




a t h f i e l d
a r c h i t e c t s
l i m i t e d

College of Creative Arts, Massey
Wallace Street, Wellington

Multi Purpose Presentation Space
Sections A1

9-59

A8.13-A

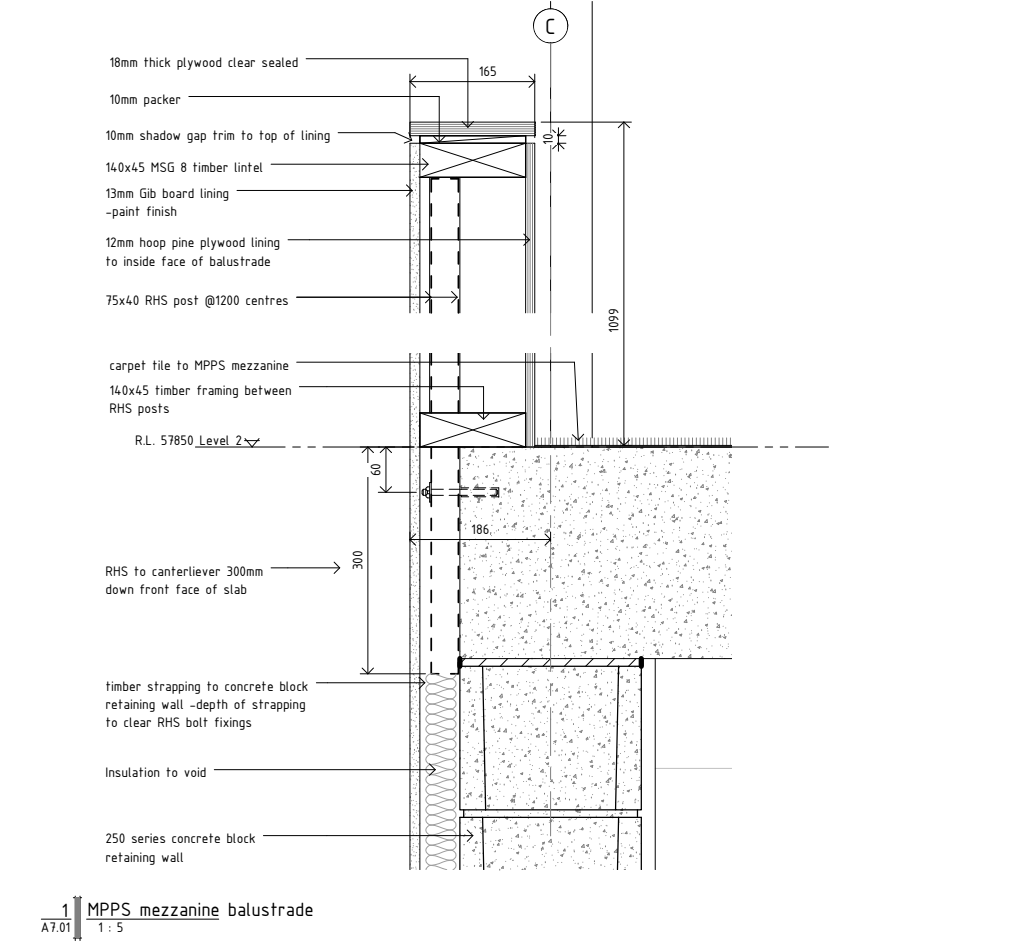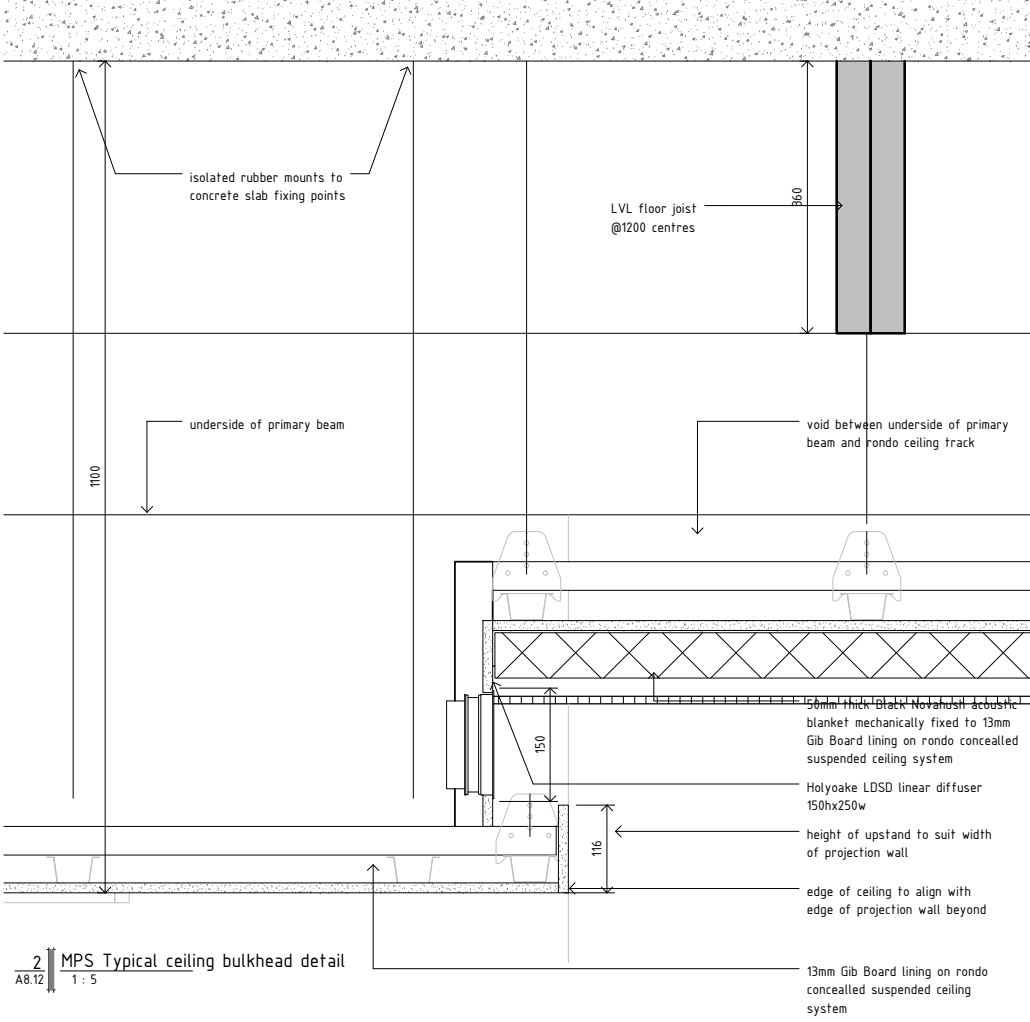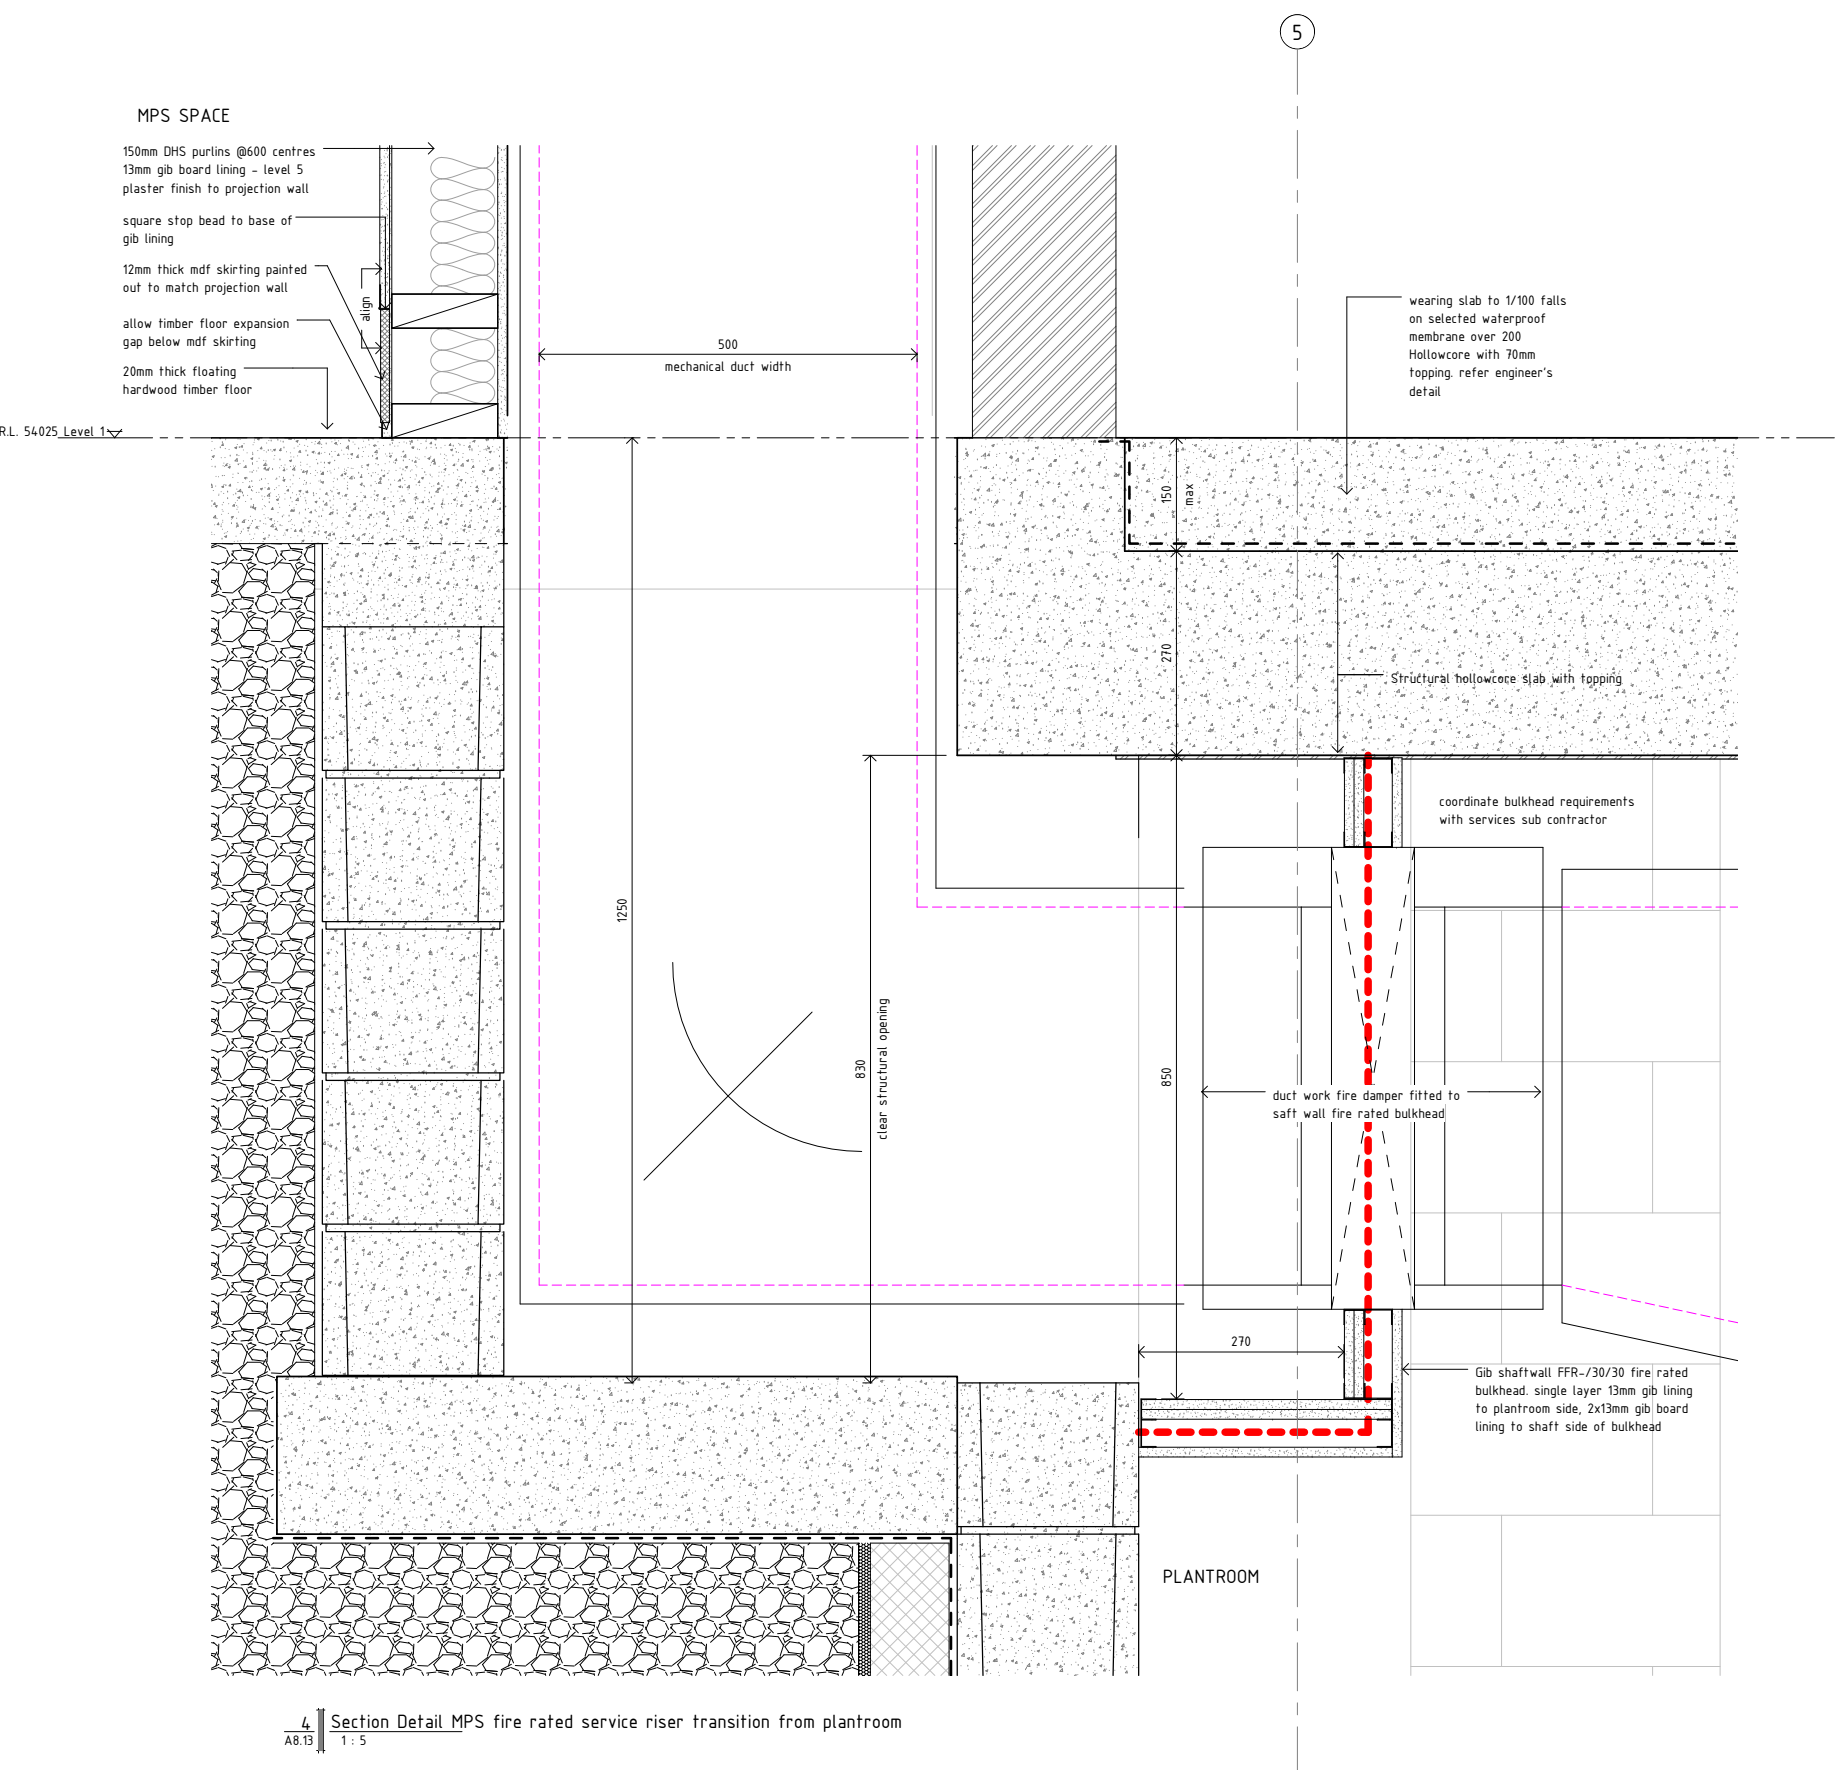

STRUCTURAL ENGINEER:
NAME : Dunning Thornton Consultants Ltd
PH : (04) 3850019
FAX : (04) 385 0312
PO BOX 27 -153, Wellington
EMAIL : dtcwgtn@dunningthornton.co.nz

SERVICES ENGINEER:
NAME : Telco Asset Management Ltd
PH : (04) 803 2137
FAX : (04) 803 2125
PO BOX 1131, Wellington
EMAIL : info@telco-nz.com

FIRE ENGINEER:
NAME : Holmes Fire & Saffey
PH : (04) 471 1450
FAX : (04) 471 2336
PO BOX 942 Wellington
EMAIL : info@holmesfire.com

KEY:













No.	Description	Date
A	Tender	20.08.10

65 CAMBRIDGE TERRACE
CHRISTCHURCH 8013
PO BOX 3724
CHRISTCHURCH 8140
NEW ZEALAND
TEL 64 3 377 2007
FAX 64 3 377 2009

105 AMRITSAR STREET
WELLINGTON 6055
PO BOX 3364
WELLINGTON 6140
NEW ZEALAND
TEL 64 4 499 1727
FAX 64 4 499 1960

a t h f i e l d
a r c h i t e c t s
l i m i t e d

College of Creative Arts, Massey
Wallace Street, Wellington
Multi Purpose Presentation Space
Details A1

 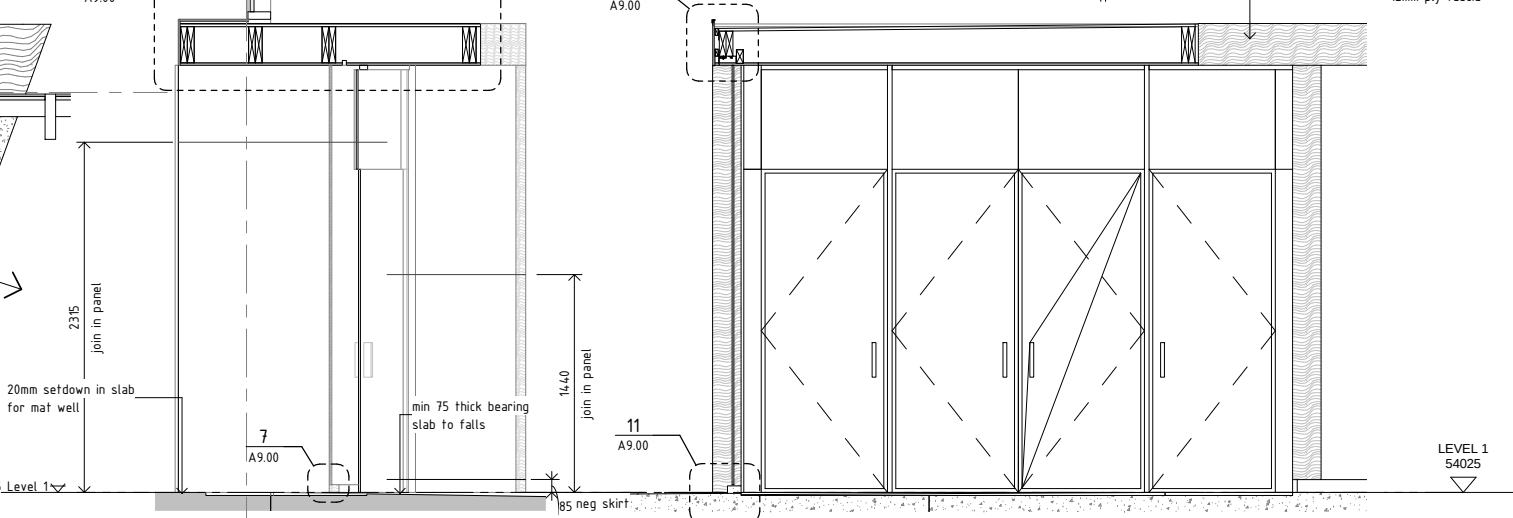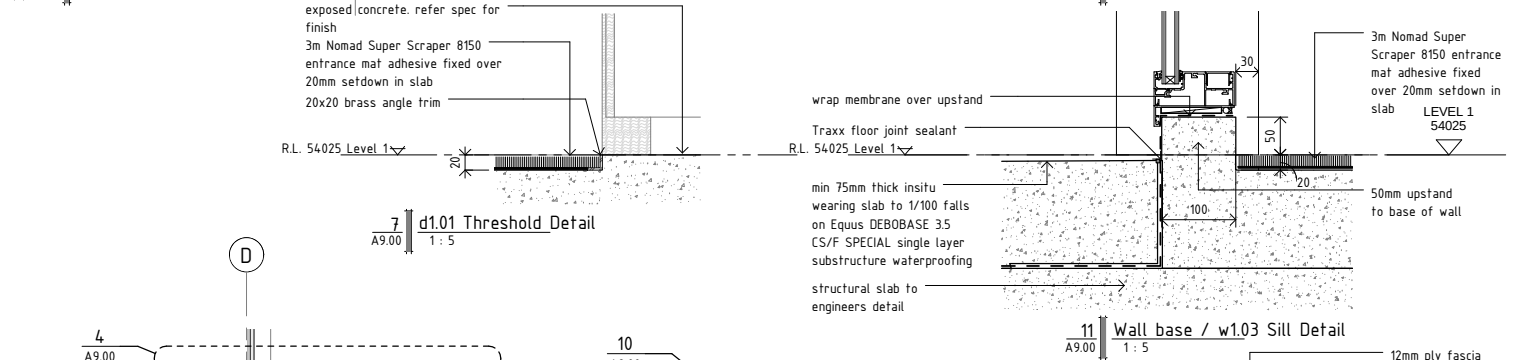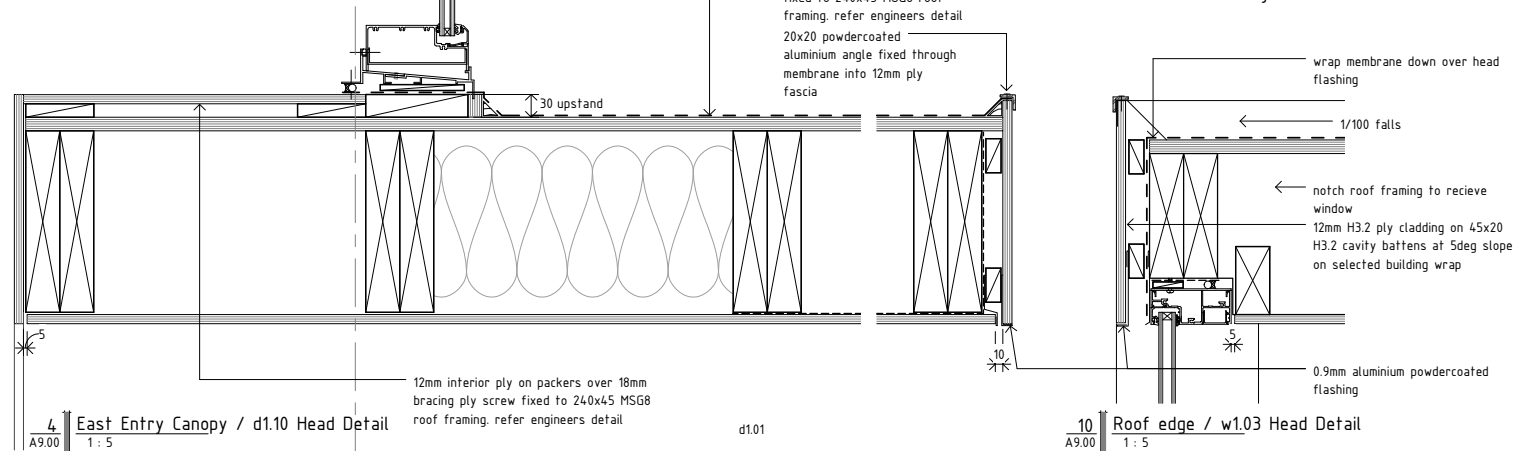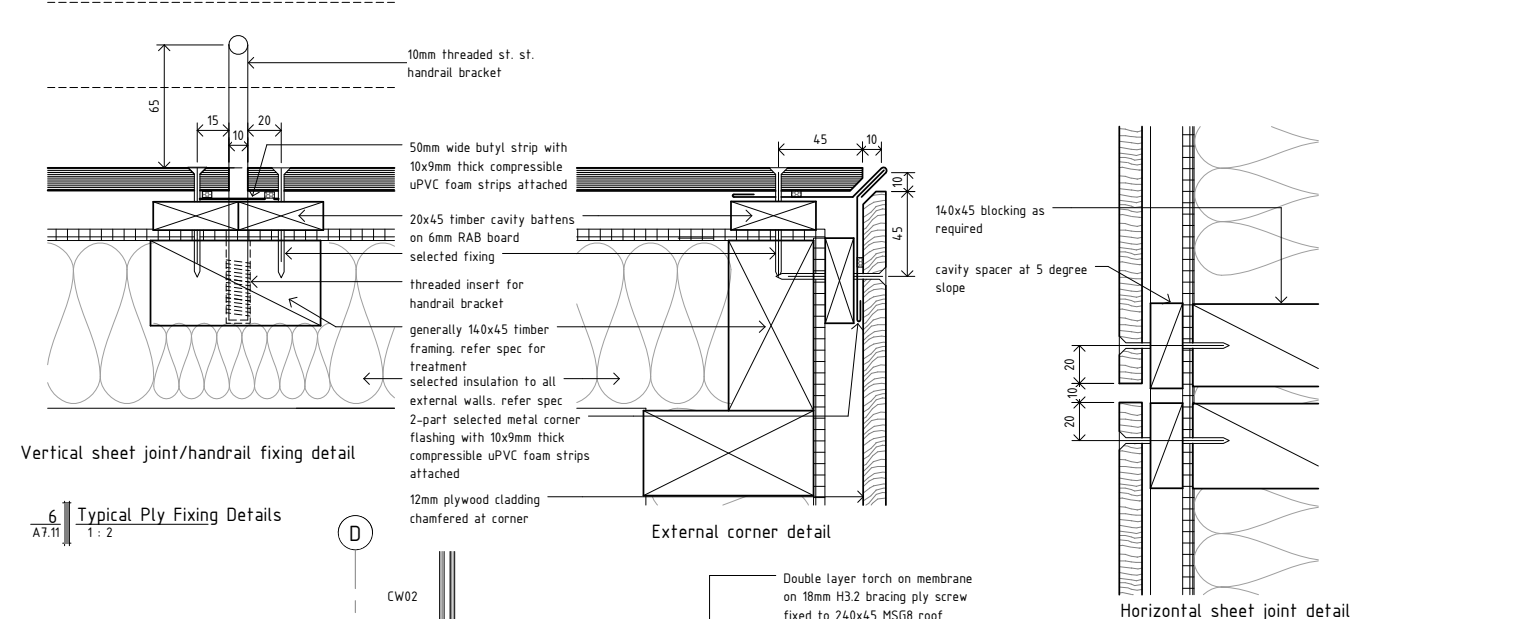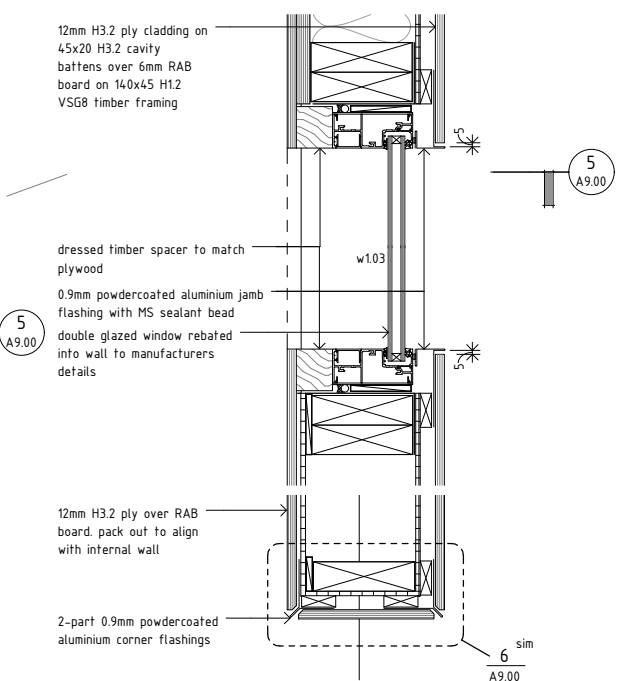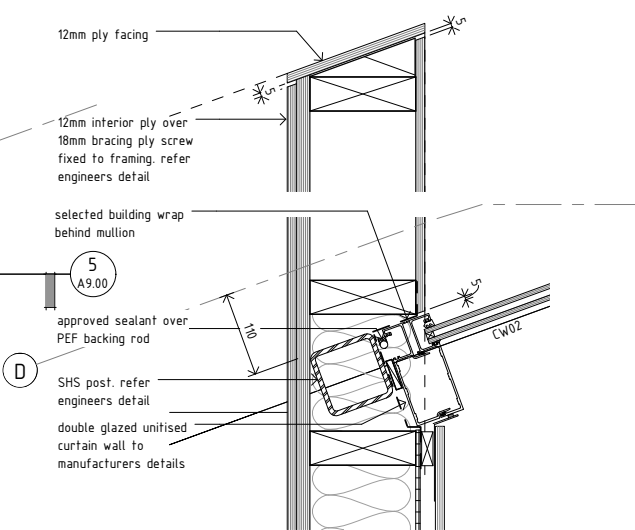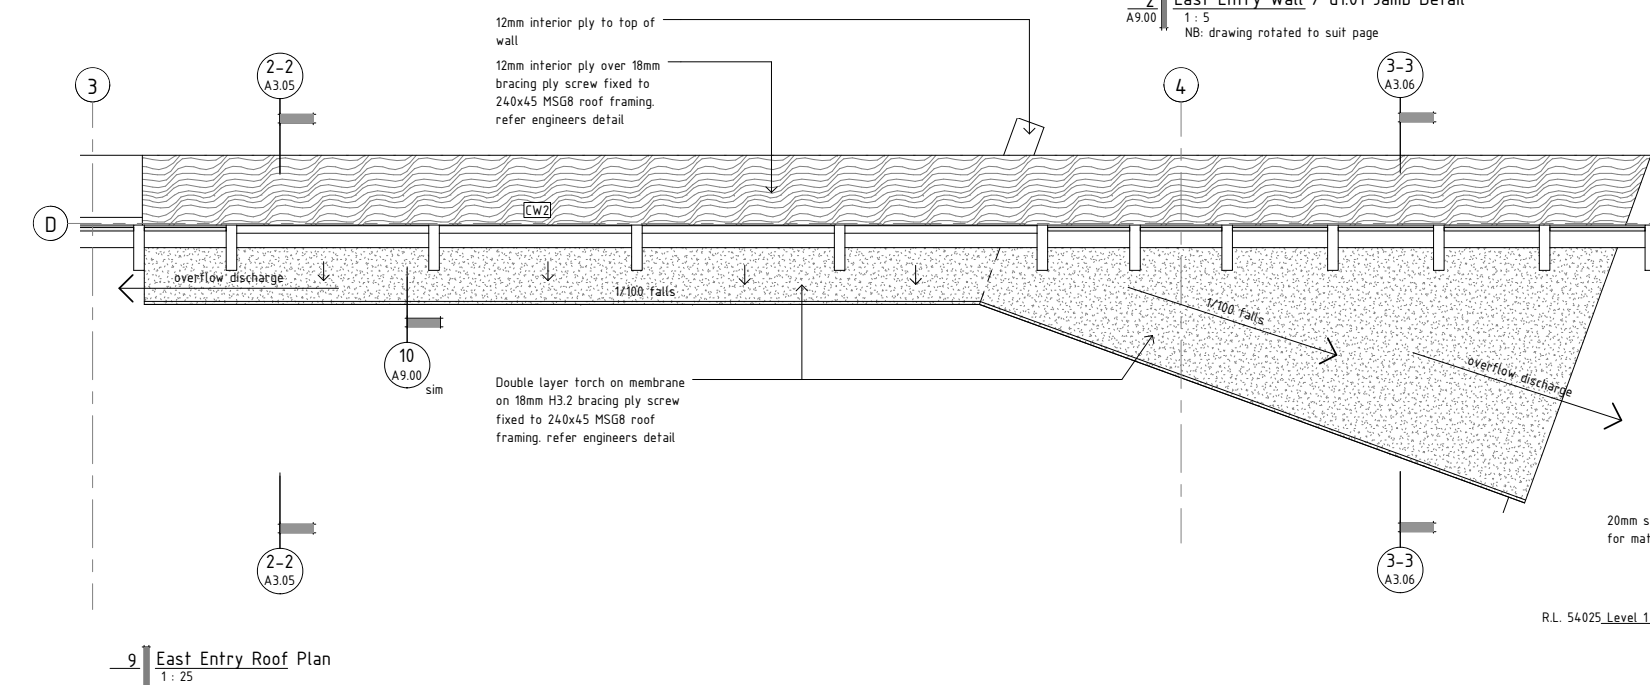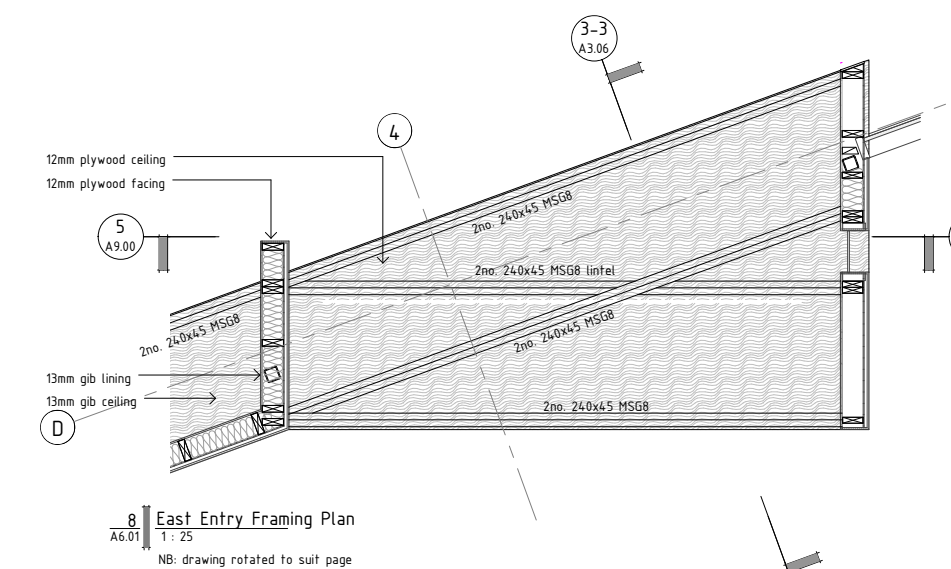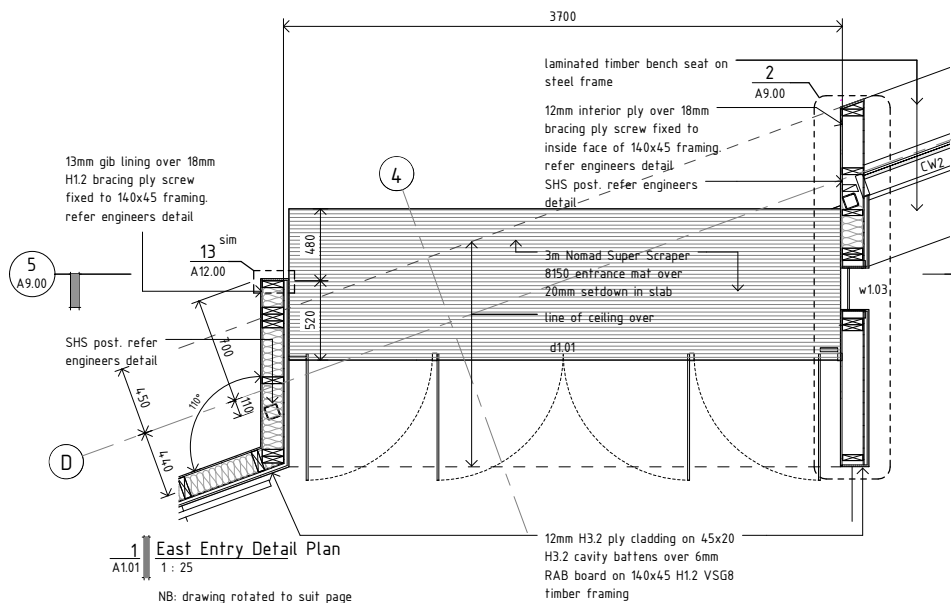

STRUCTURAL ENGINEER:	SERVICES ENGINEER:	FIRE ENGINEER:
NAME : Dunning Thornton Consultants Ltd	NAME : Telco Asset Management Ltd	NAME : Holmes Fire & Safety
PH : (04) 3850019	PH : (04) 803 2137	PH : (04) 471 1450
FAX : (04) 385 0312	FAX : (04) 803 2125	FAX : (04) 471 2336
PO BOX 27 -153, Wellington	PO BOX 1131, Wellington	PO BOX 942 Wellington
EMAIL : dtcwtgn@dunningthornton.co.nz	EMAIL info@telco-nz.com	EMAIL info@holmesfire.com

SERVICES ENGINEER:
NAME : Telco Asset Management Ltd
PH : (04) 803 2137
FAX : (04) 803 2125
PO BOX 1131, Wellington
EMAIL info@telco-nz.com

FIRE ENGINEER:
NAME : Holmes Fire & Safety
PH : (04) 471 1450
FAX : (04) 471 2336
PO BOX 942 Wellington
EMAIL info@holmesfire.com

KEY:



No.	Description	Date
A	Tender	20.08.10

65 CAMBRIDGE TERRA
CHRISTCHURCH 8013
PO BOX 3724
CHRISTCHURCH 8140
NEW ZEALAND
TEL 64 3 377 2007
FAX 64 3 377 2009

105 AMRITSAR STREET
WELLINGTON 6035
PO BOX 3364
WELLINGTON 6140
NEW ZEALAND
TEL 64 4 499 1727
FAX 64 4 499 1960





a t h f i e l d
a r c h i t e c t s
l i m i t e d

College of Creative Arts, Massey
Wallace Street, Wellington

East Entry Details sheet 01
As indicated @ A1

9-59

9.00-A

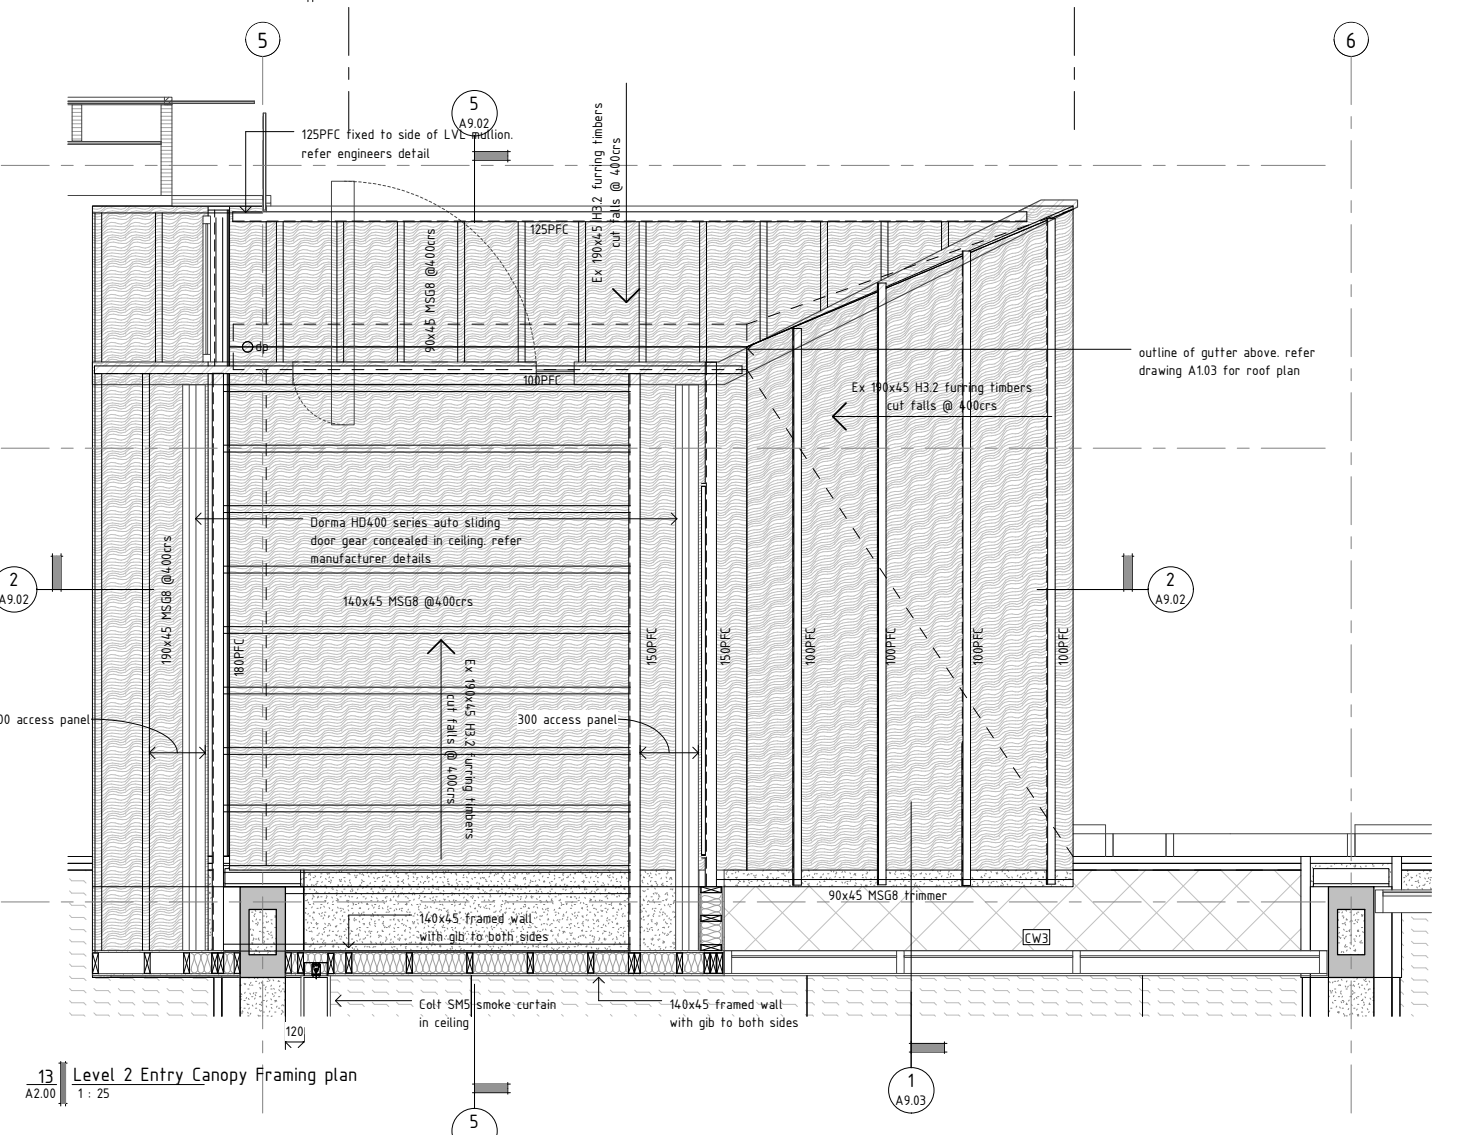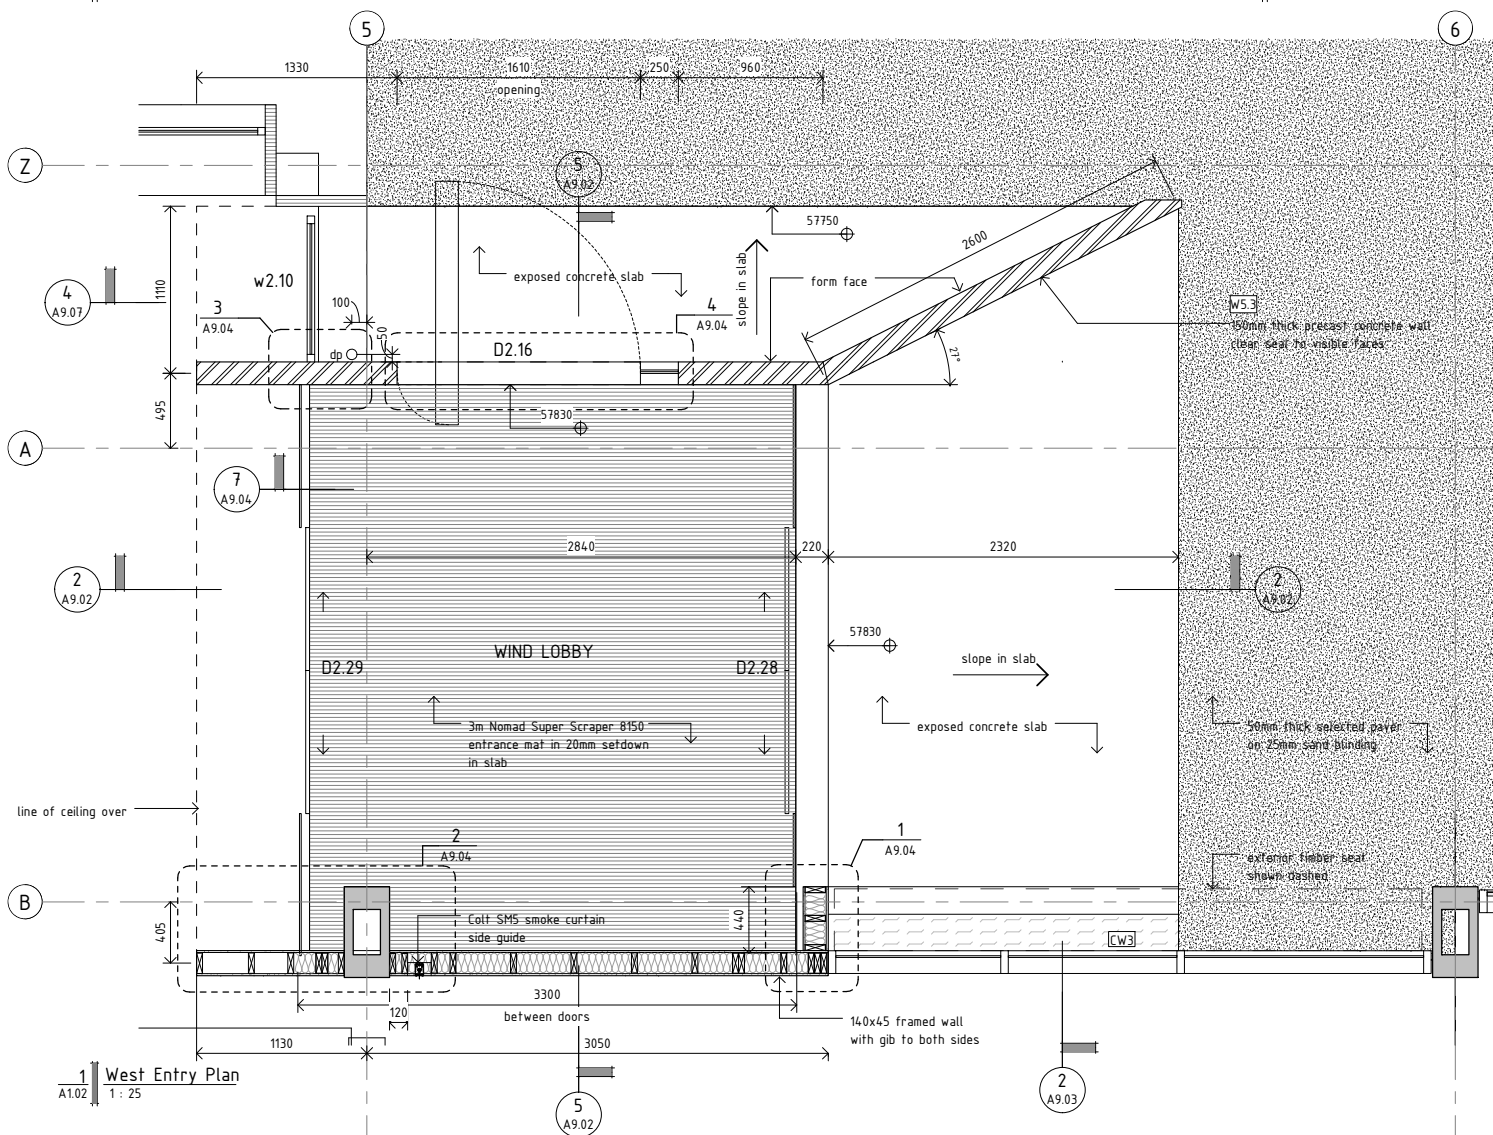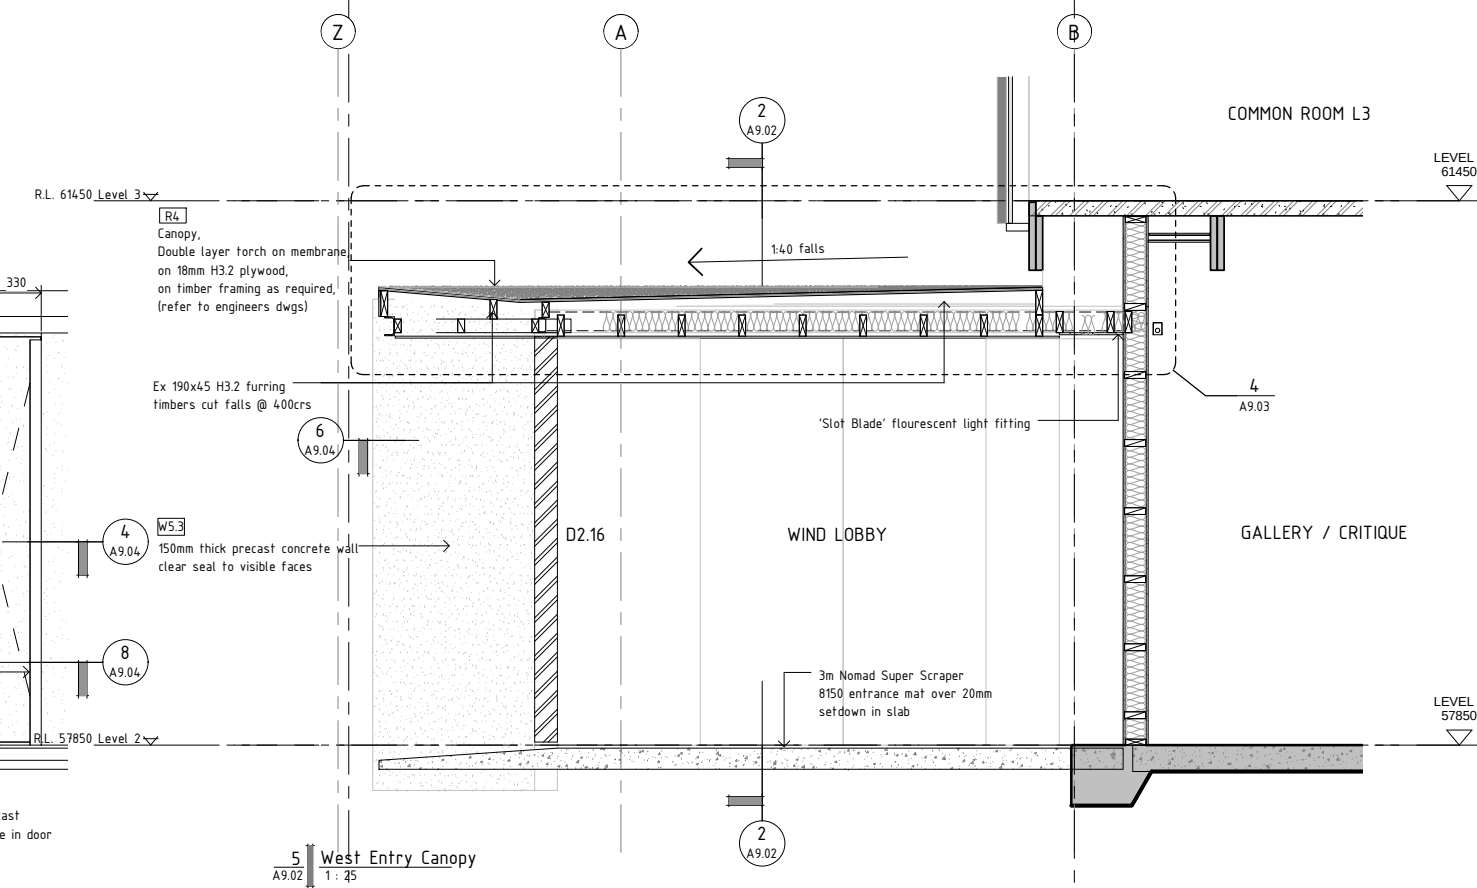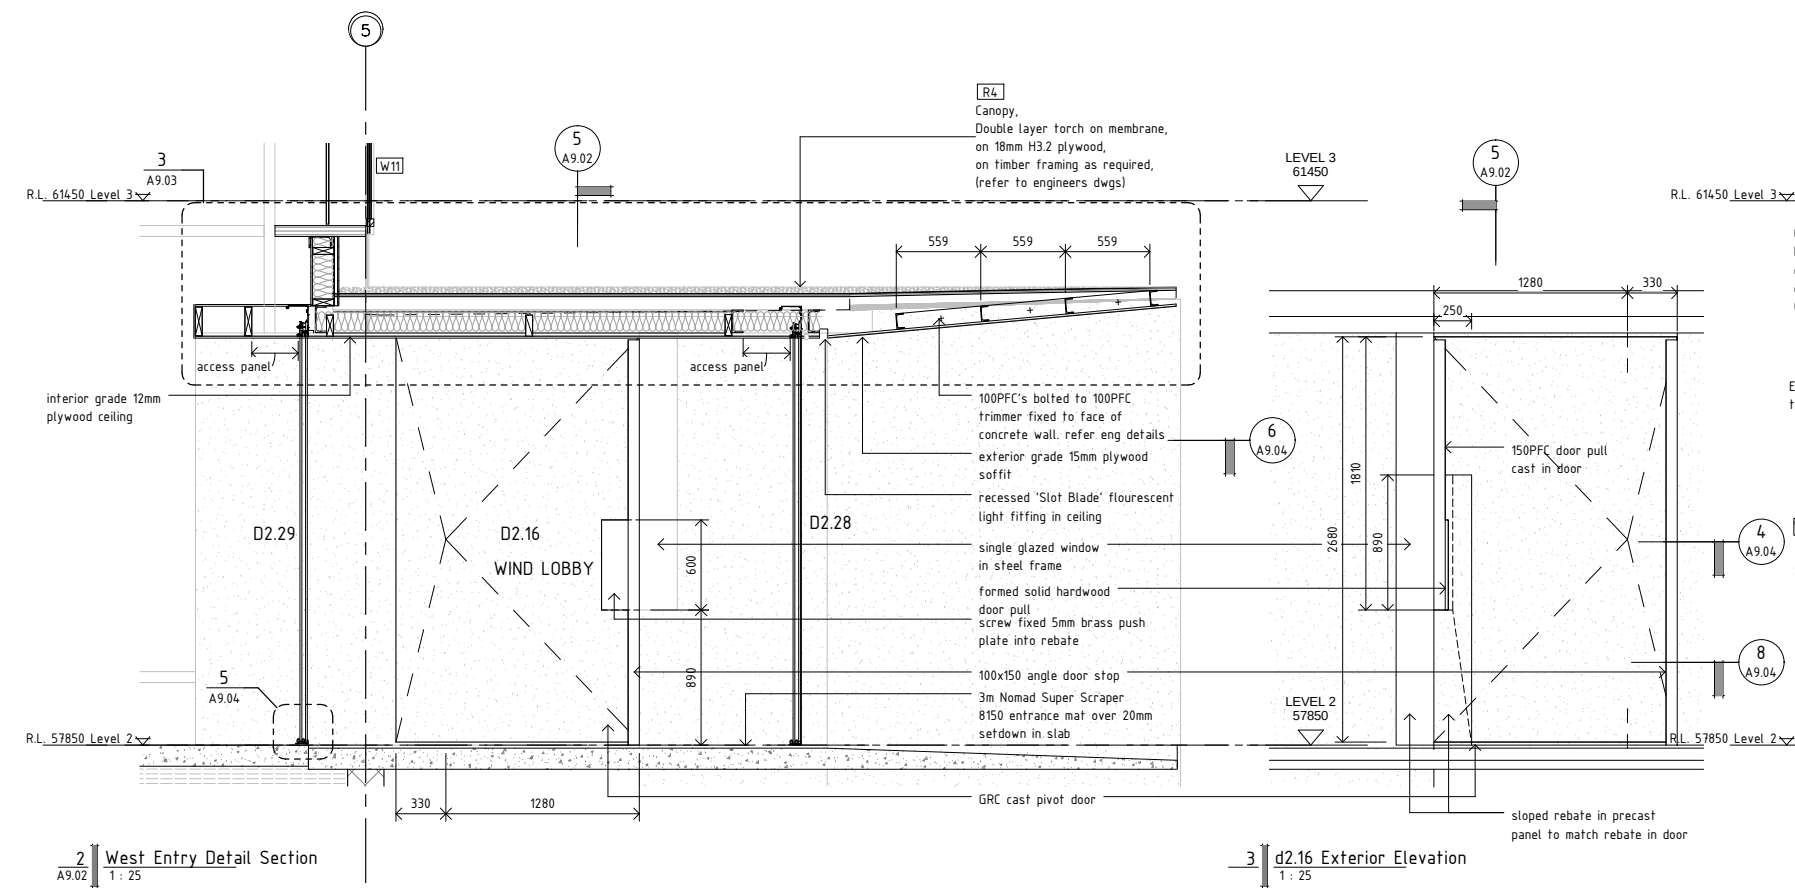

STRUCTURAL ENGINEER:
NAME : Dunning Thornton Consultants Ltd
PH : (04) 3850019
FAX : (04) 385 0312
PO BOX 27 -153, Wellington
EMAIL : dtcwgt@dnunthornton.co.nz

SERVICE ENGINEER:
NAME : Telco Asset Management Ltd
PH : (04) 803 2137
FAX : (04) 803 2125
PO BOX 1131, Wellington
EMAIL : info@telco-nz.com

FIRE ENGINEER:
NAME : Holmes Fire & Saffey
PH : (04) 471 1450
FAX : (04) 471 2336
PO BOX 942 Wellington
EMAIL : info@holmesfire.com

KEY:



No.	Description	Date
A	Tender	20.08.10

65 CAMBRIDGE TERRACE
CHRISTCHURCH 8013
PO BOX 3724
CHRISTCHURCH 8140
NEW ZEALAND
TEL 64 3 377 2007
FAX 64 3 377 2009

105 AMRITSAR STREET
WELLINGTON 6055
PO BOX 3364
WELLINGTON 6140
NEW ZEALAND
TEL 64 4 499 1727
FAX 64 4 499 1960


a t h f i e l d
a r c h i t e c t s
l i m i t e d

College of Creative Arts, Massey
Wallace Street, Wellington


West Entry Details sheet 01
1:25 @ A1

09-59


A9.02-A

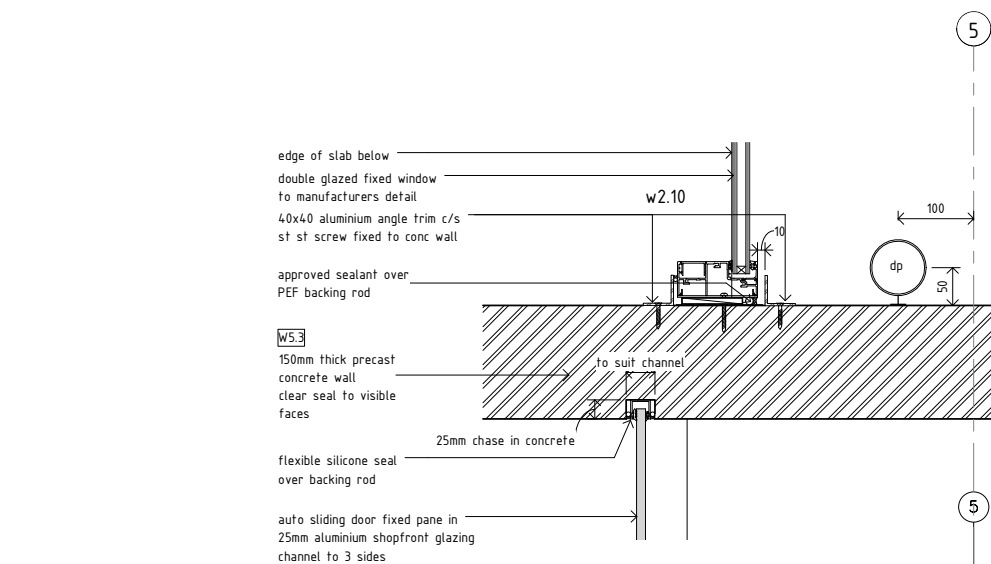


3 West Entry Auto door plan detail
A9.02 1:5

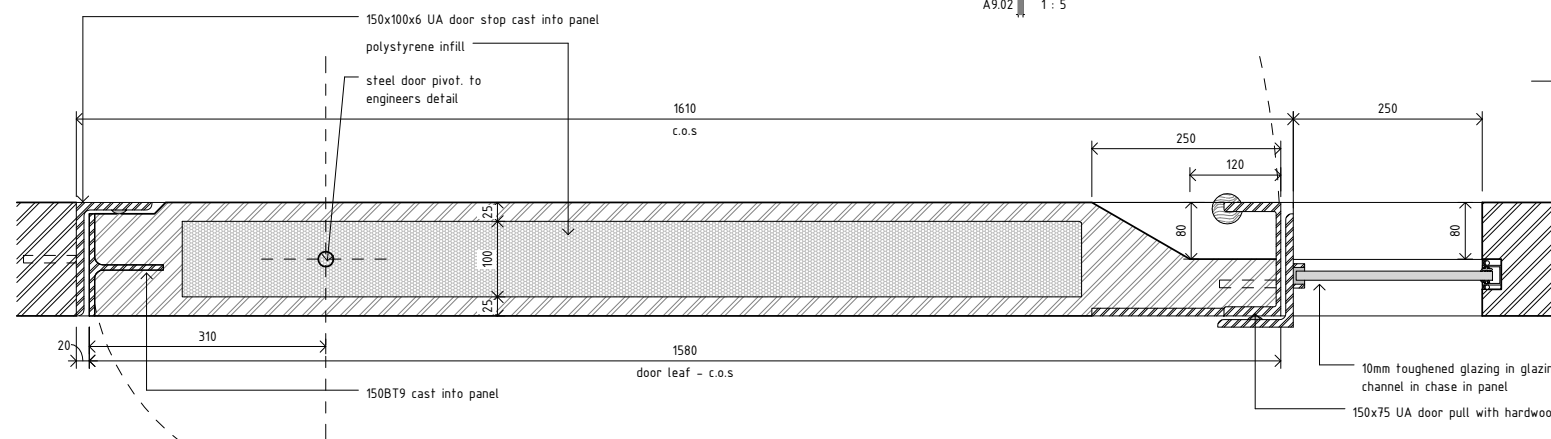


4 West Entry Pivot Door jamb details
A9.02 1:5

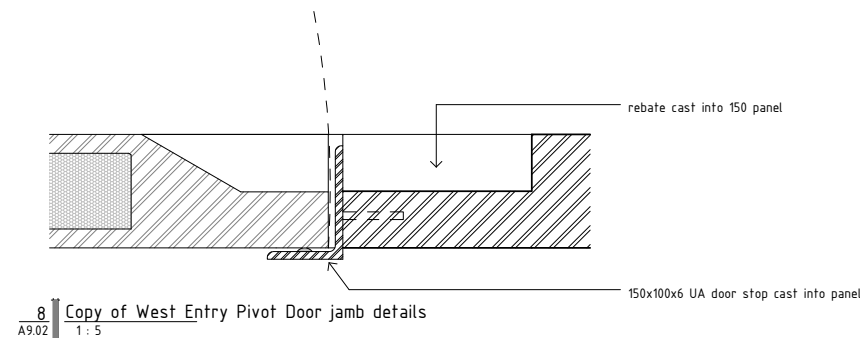


8 Copy of West Entry Pivot Door jamb details
A9.02 1:5

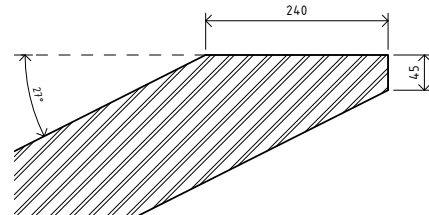


6 Precast Panel End Profile Plan detail
A9.02 1:5

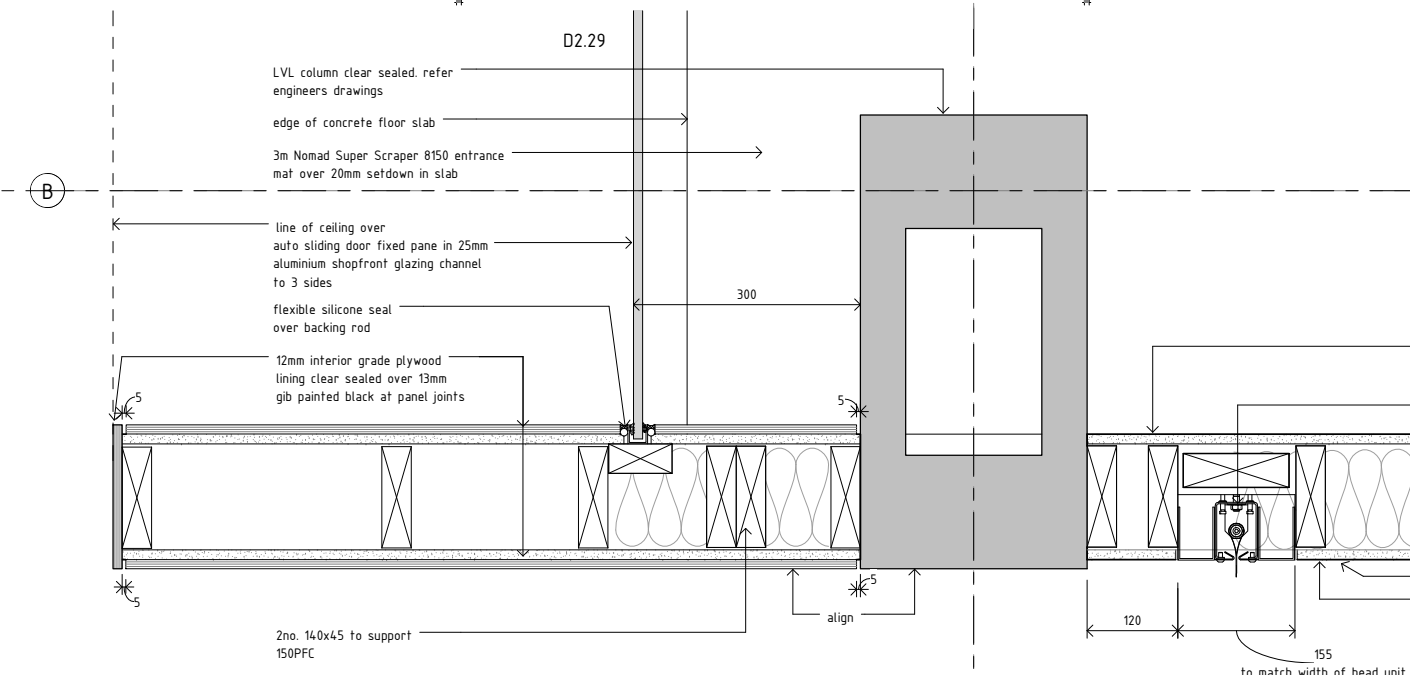

2 West Entry Auto door / smoke curtain plan detail
A8.11 1:5

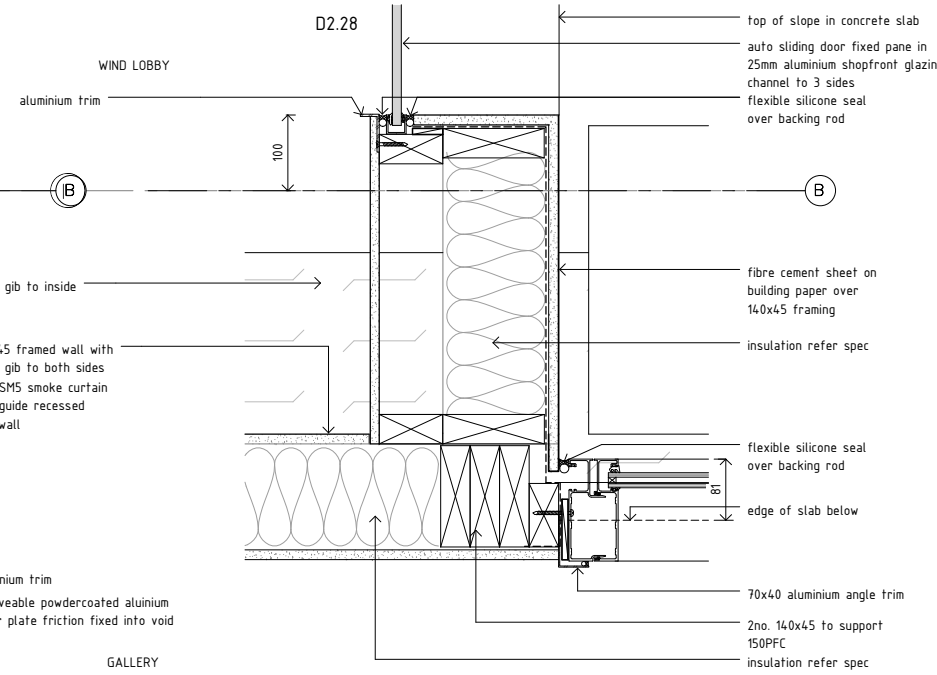

1 West Entry Auto Door plan detail
A9.02 1:5

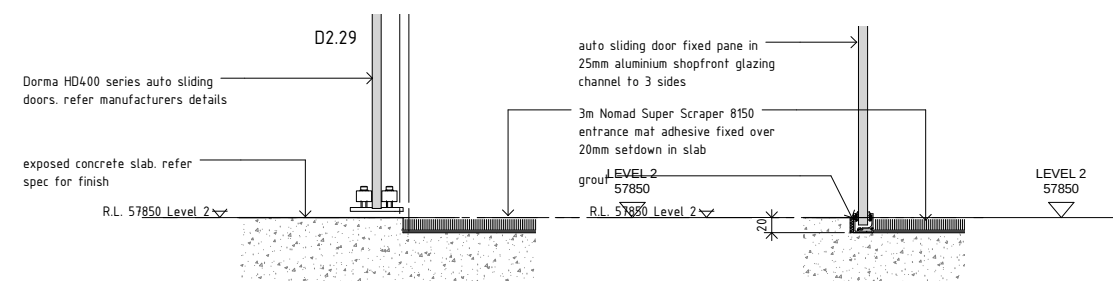

5 West Entry Auto door inner threshold detail
A9.02 1:5

7 West Entry Auto door fixed pane threshold detail
A9.02 1:5

STRUCTURAL ENGINEER:
NAME : Dunning Thornton Consultants Ltd
PH : (04) 3850019
FAX : (04) 385 0312
PO BOX 27 -153, Wellington
EMAIL : dtcwgtn@dunningthornton.co.nz

SERVICES ENGINEER:
NAME : Telco Asset Management Ltd
PH : (04) 803 2137
FAX : (04) 803 2125
PO BOX 1131, Wellington
EMAIL info@telco-nz.com

FIRE ENGINEER:
NAME : Holmes Fire & Saffey
PH : (04) 471 1450
FAX : (04) 471 2336
PO BOX 942 Wellington
EMAIL info@holmesfire.com

KEY:



No. A
Description Tender
Date 20.08.10

65 CAMBRIDGE TERRACE
CHRISTCHURCH 8013
PO BOX 3724
CHRISTCHURCH 8140
NEW ZEALAND
TEL 64 3 377 2007
FAX 64 3 377 2009


105 AMRITSAR STREET
WELLINGTON 6055
PO BOX 3364
WELLINGTON 6140
NEW ZEALAND
TEL 64 4 499 1727
FAX 64 4 499 1960

a t h f i e l d
a r c h i t e c t s
l i m i t e d


College of Creative Arts, Massey
Wallace Street, Wellington
West Entry Details sheet 03
1:5 @ A1

09-59


A9.04-A

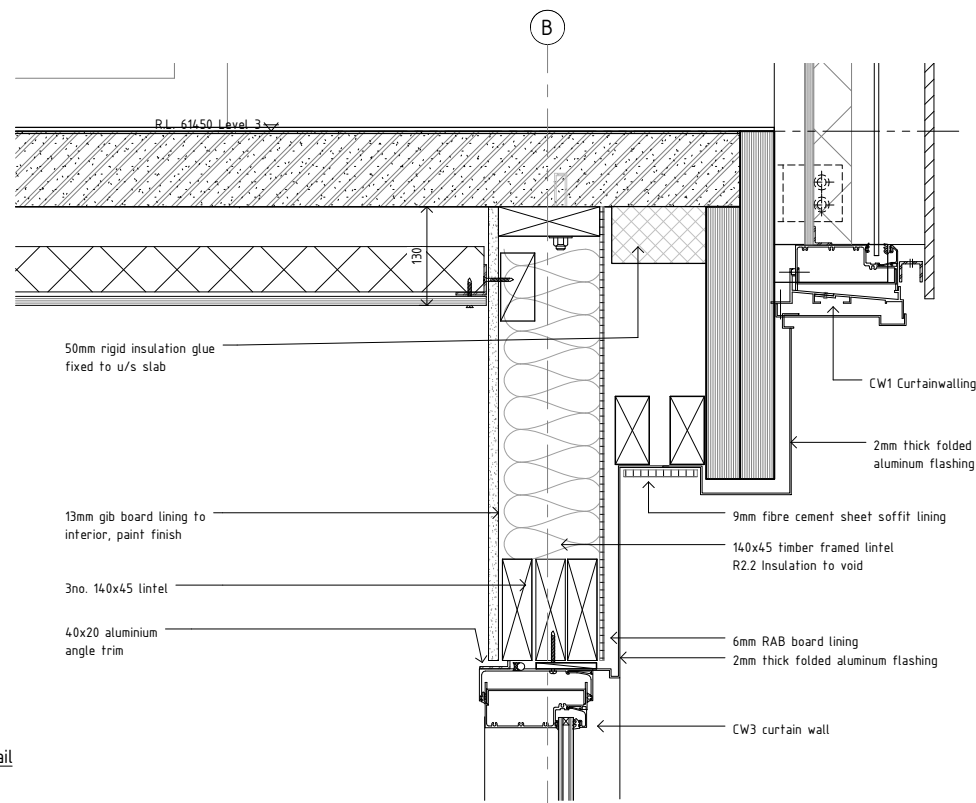


4 CW3 Head detail
A3.08 1:5

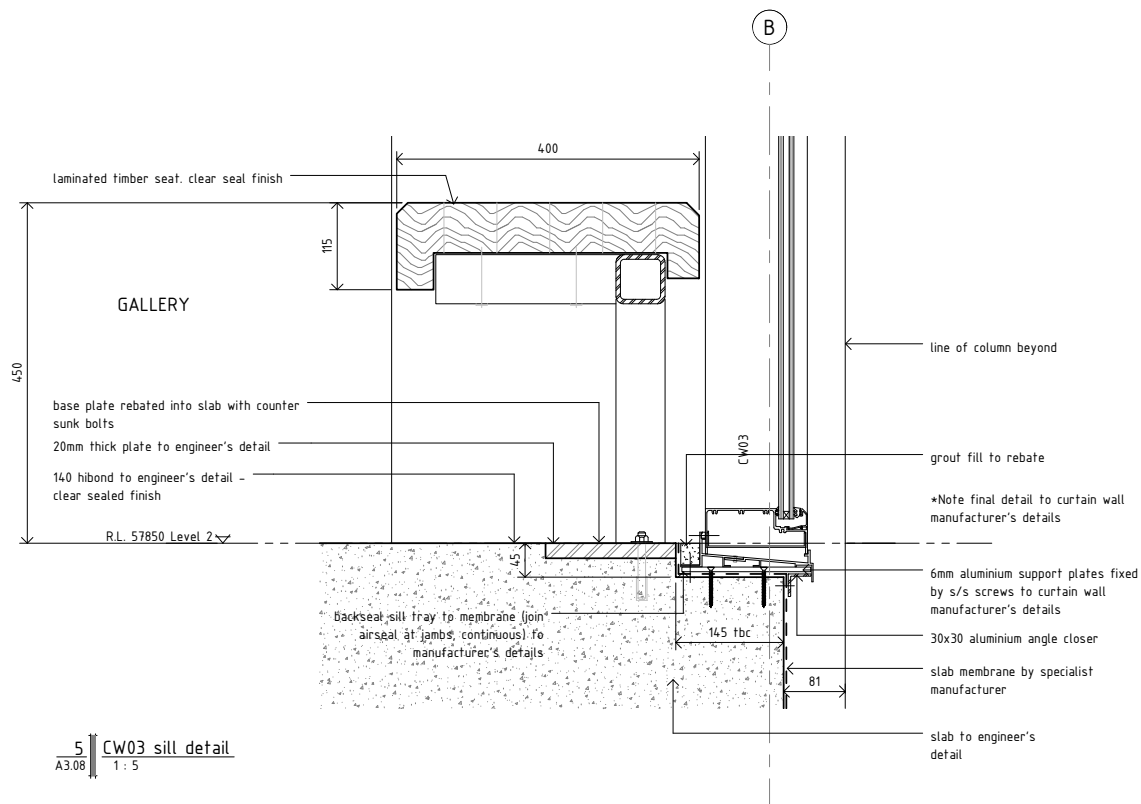


5 CW03 sill detail
A3.08 1:5

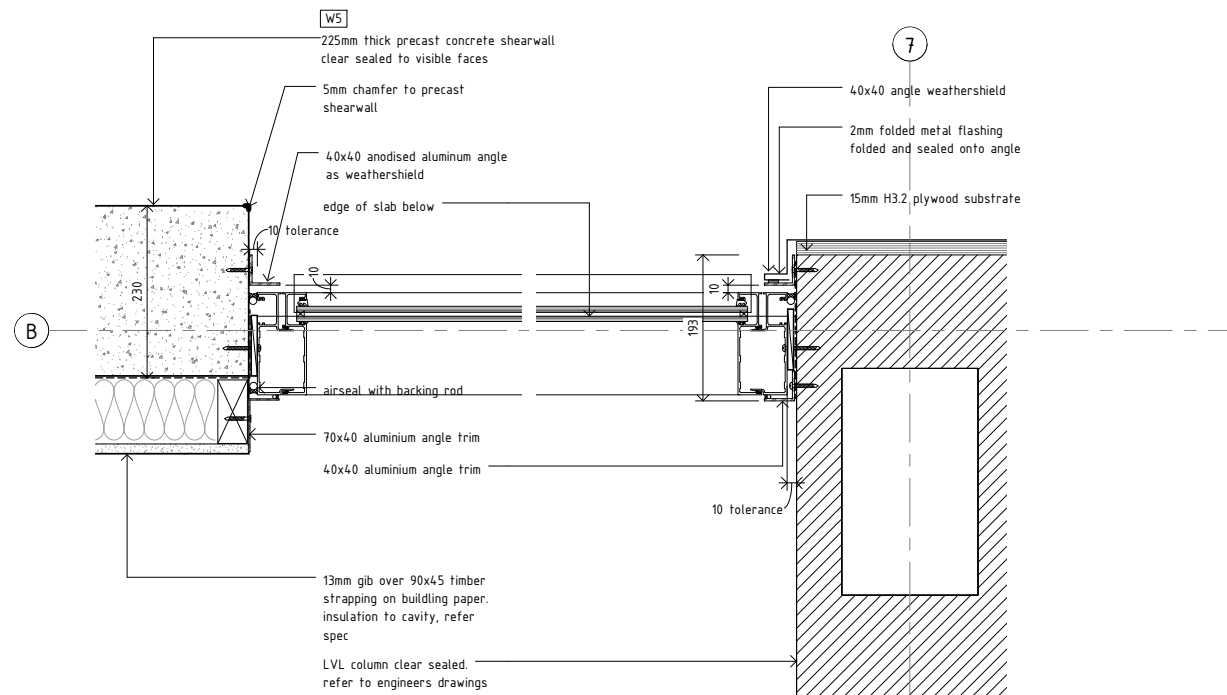

1 Gallery curtain wall jamb detail
A1.02 1:5

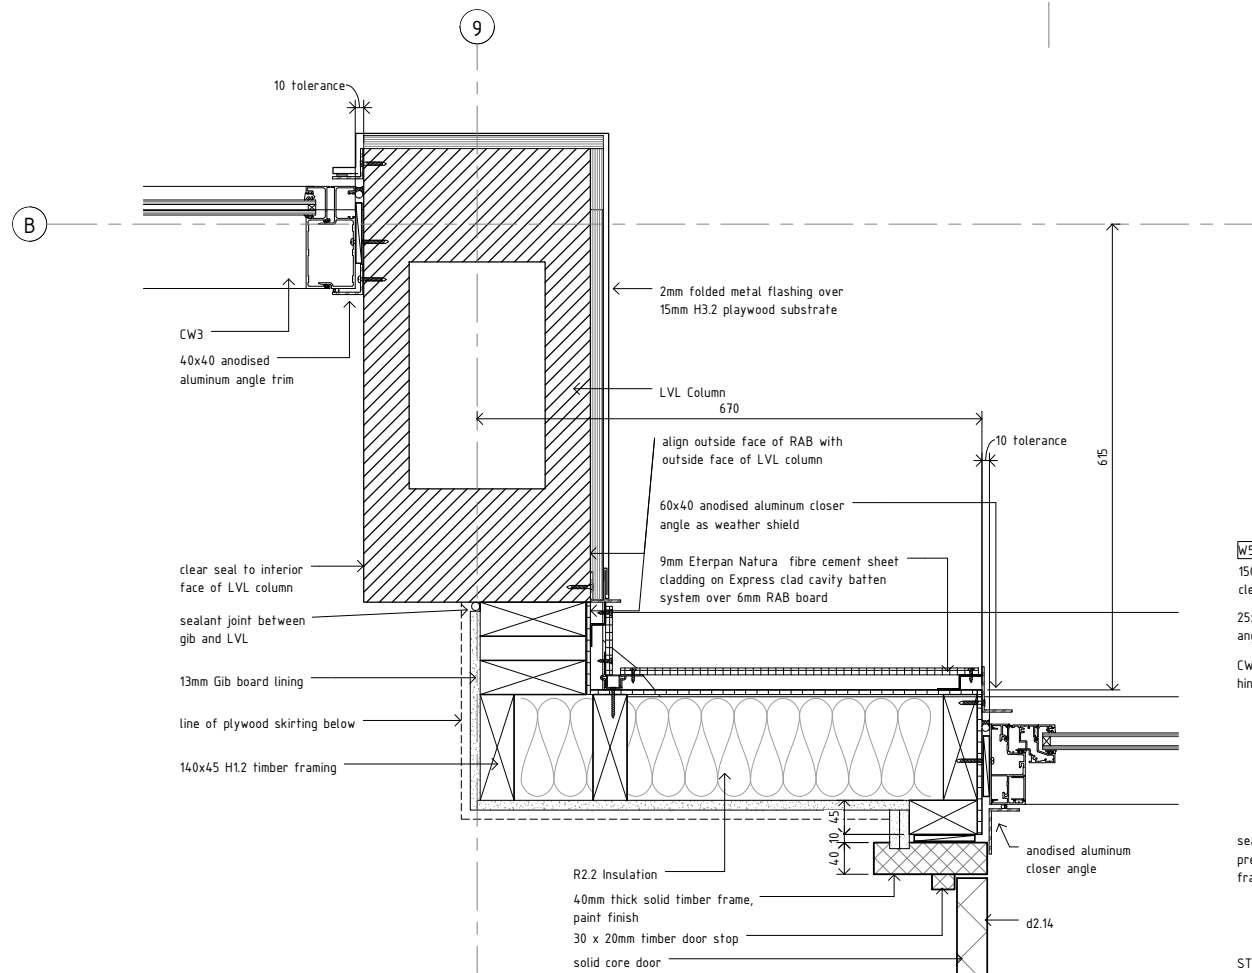

2 Plan Detail Grid B/9
A7.07 1:5

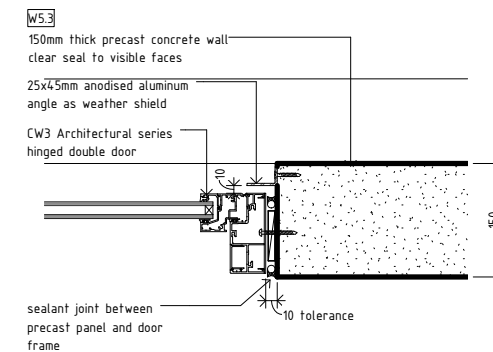

3 Level 2 Stair 2 Lobby CW3 door jamb
A7.07 1:5

STRUCTURAL ENGINEER:
NAME : Dunning Thornton Consultants Ltd
PH : (04) 3850019
FAX : (04) 385 0312
PO BOX 27 -153, Wellington
EMAIL : dtcwgtn@dunningthornton.co.nz

SERVICES ENGINEER:
NAME : Telco Asset Management Ltd
PH : (04) 803 2137
FAX : (04) 803 2125
PO BOX 1131, Wellington
EMAIL : info@telco-nz.com

FIRE ENGINEER:
NAME : Holmes Fire & Saffey
PH : (04) 471 1450
FAX : (04) 471 2336
PO BOX 942 Wellington
EMAIL : info@holmesfire.com

KEY:



No. A Description Tender Date 20.08.10

65 CAMBRIDGE TERRACE
CHRISTCHURCH 8013
PO BOX 3724
CHRISTCHURCH 8140
NEW ZEALAND
TEL 64 3 377 2007
FAX 64 3 377 2009


105 AMRITSAR STREET
WELLINGTON 6055
PO BOX 3364
WELLINGTON 6140
NEW ZEALAND
TEL 64 4 499 1727
FAX 64 4 499 1960

a t h f i e l d
a r c h i t e c t s
l i m i t e d


College of Creative Arts, Massey
Wallace Street, Wellington
L2 Gallery Plan Details
1:5 @ A1

09-59


A9.05-A

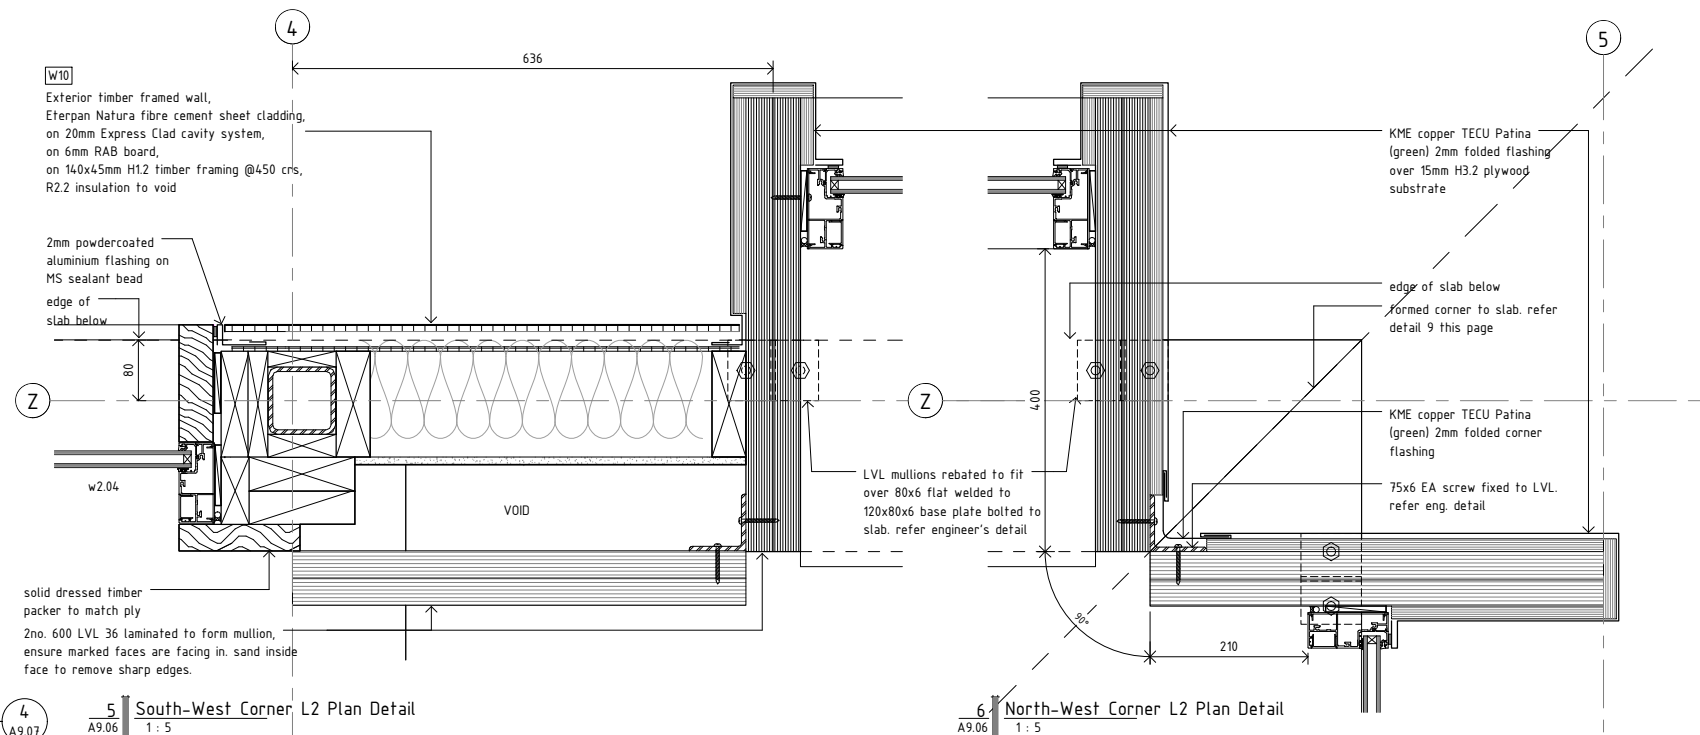

5 South-West Corner L2 Plan Detail
A9.06 1:5

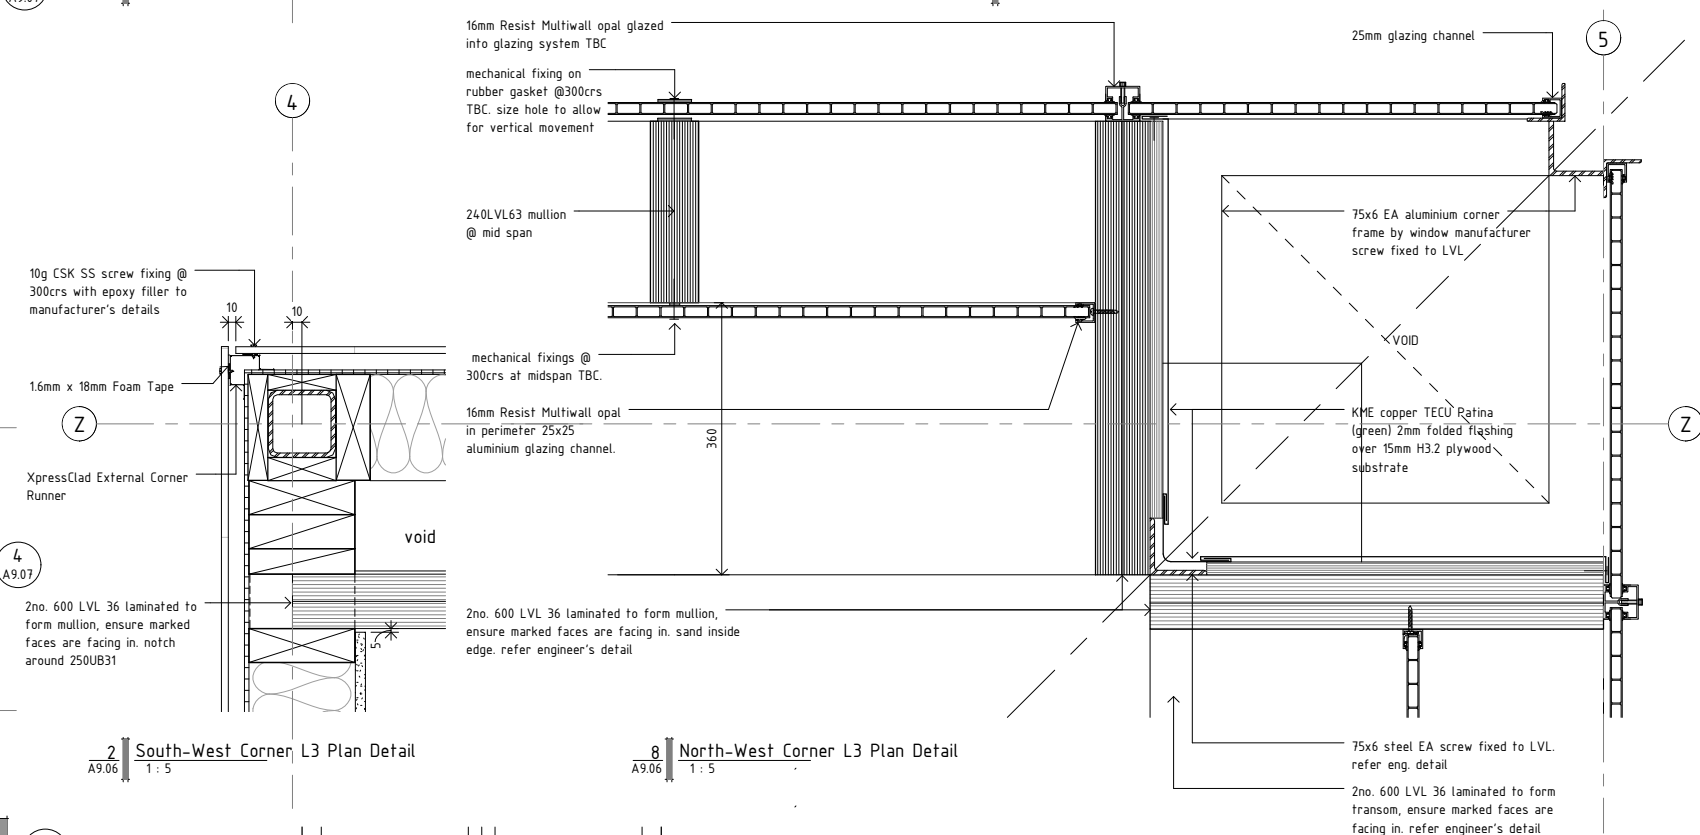



2 South-West Corner L3 Plan Detail
A9.06 1 : 5

 

9 North-West Slab Corner Axonometric Detail
1 : 10

09-59

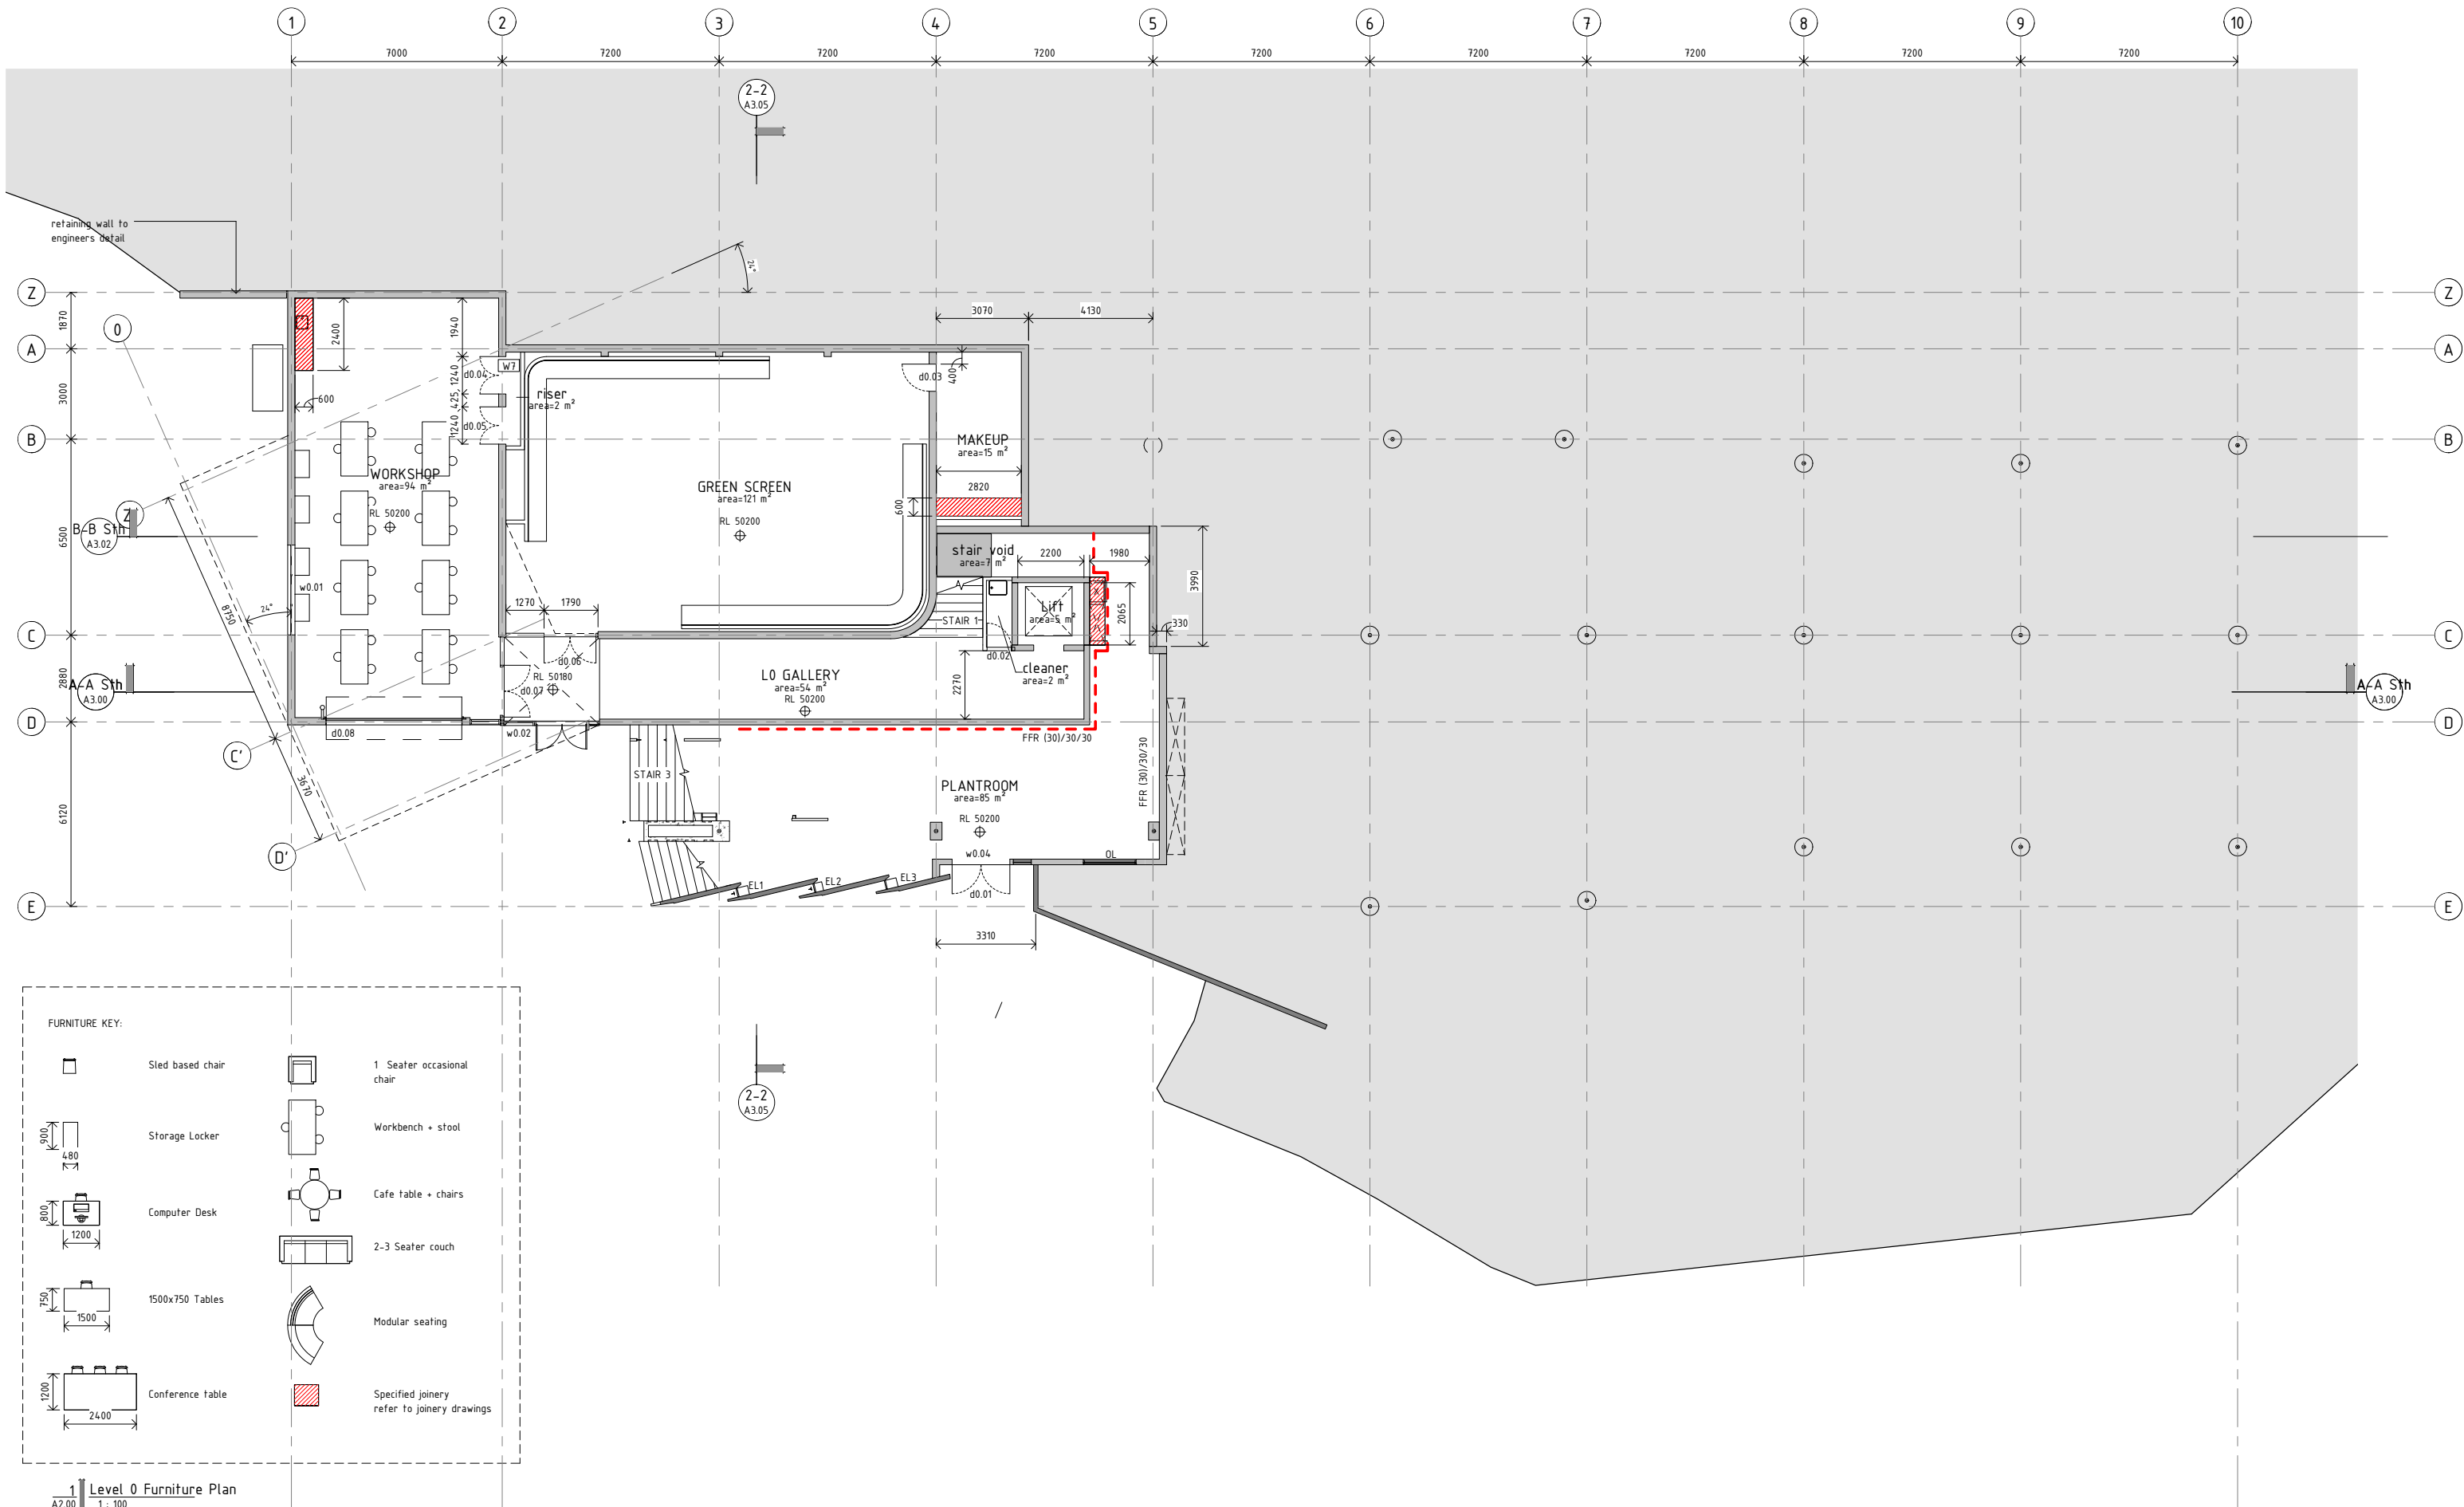

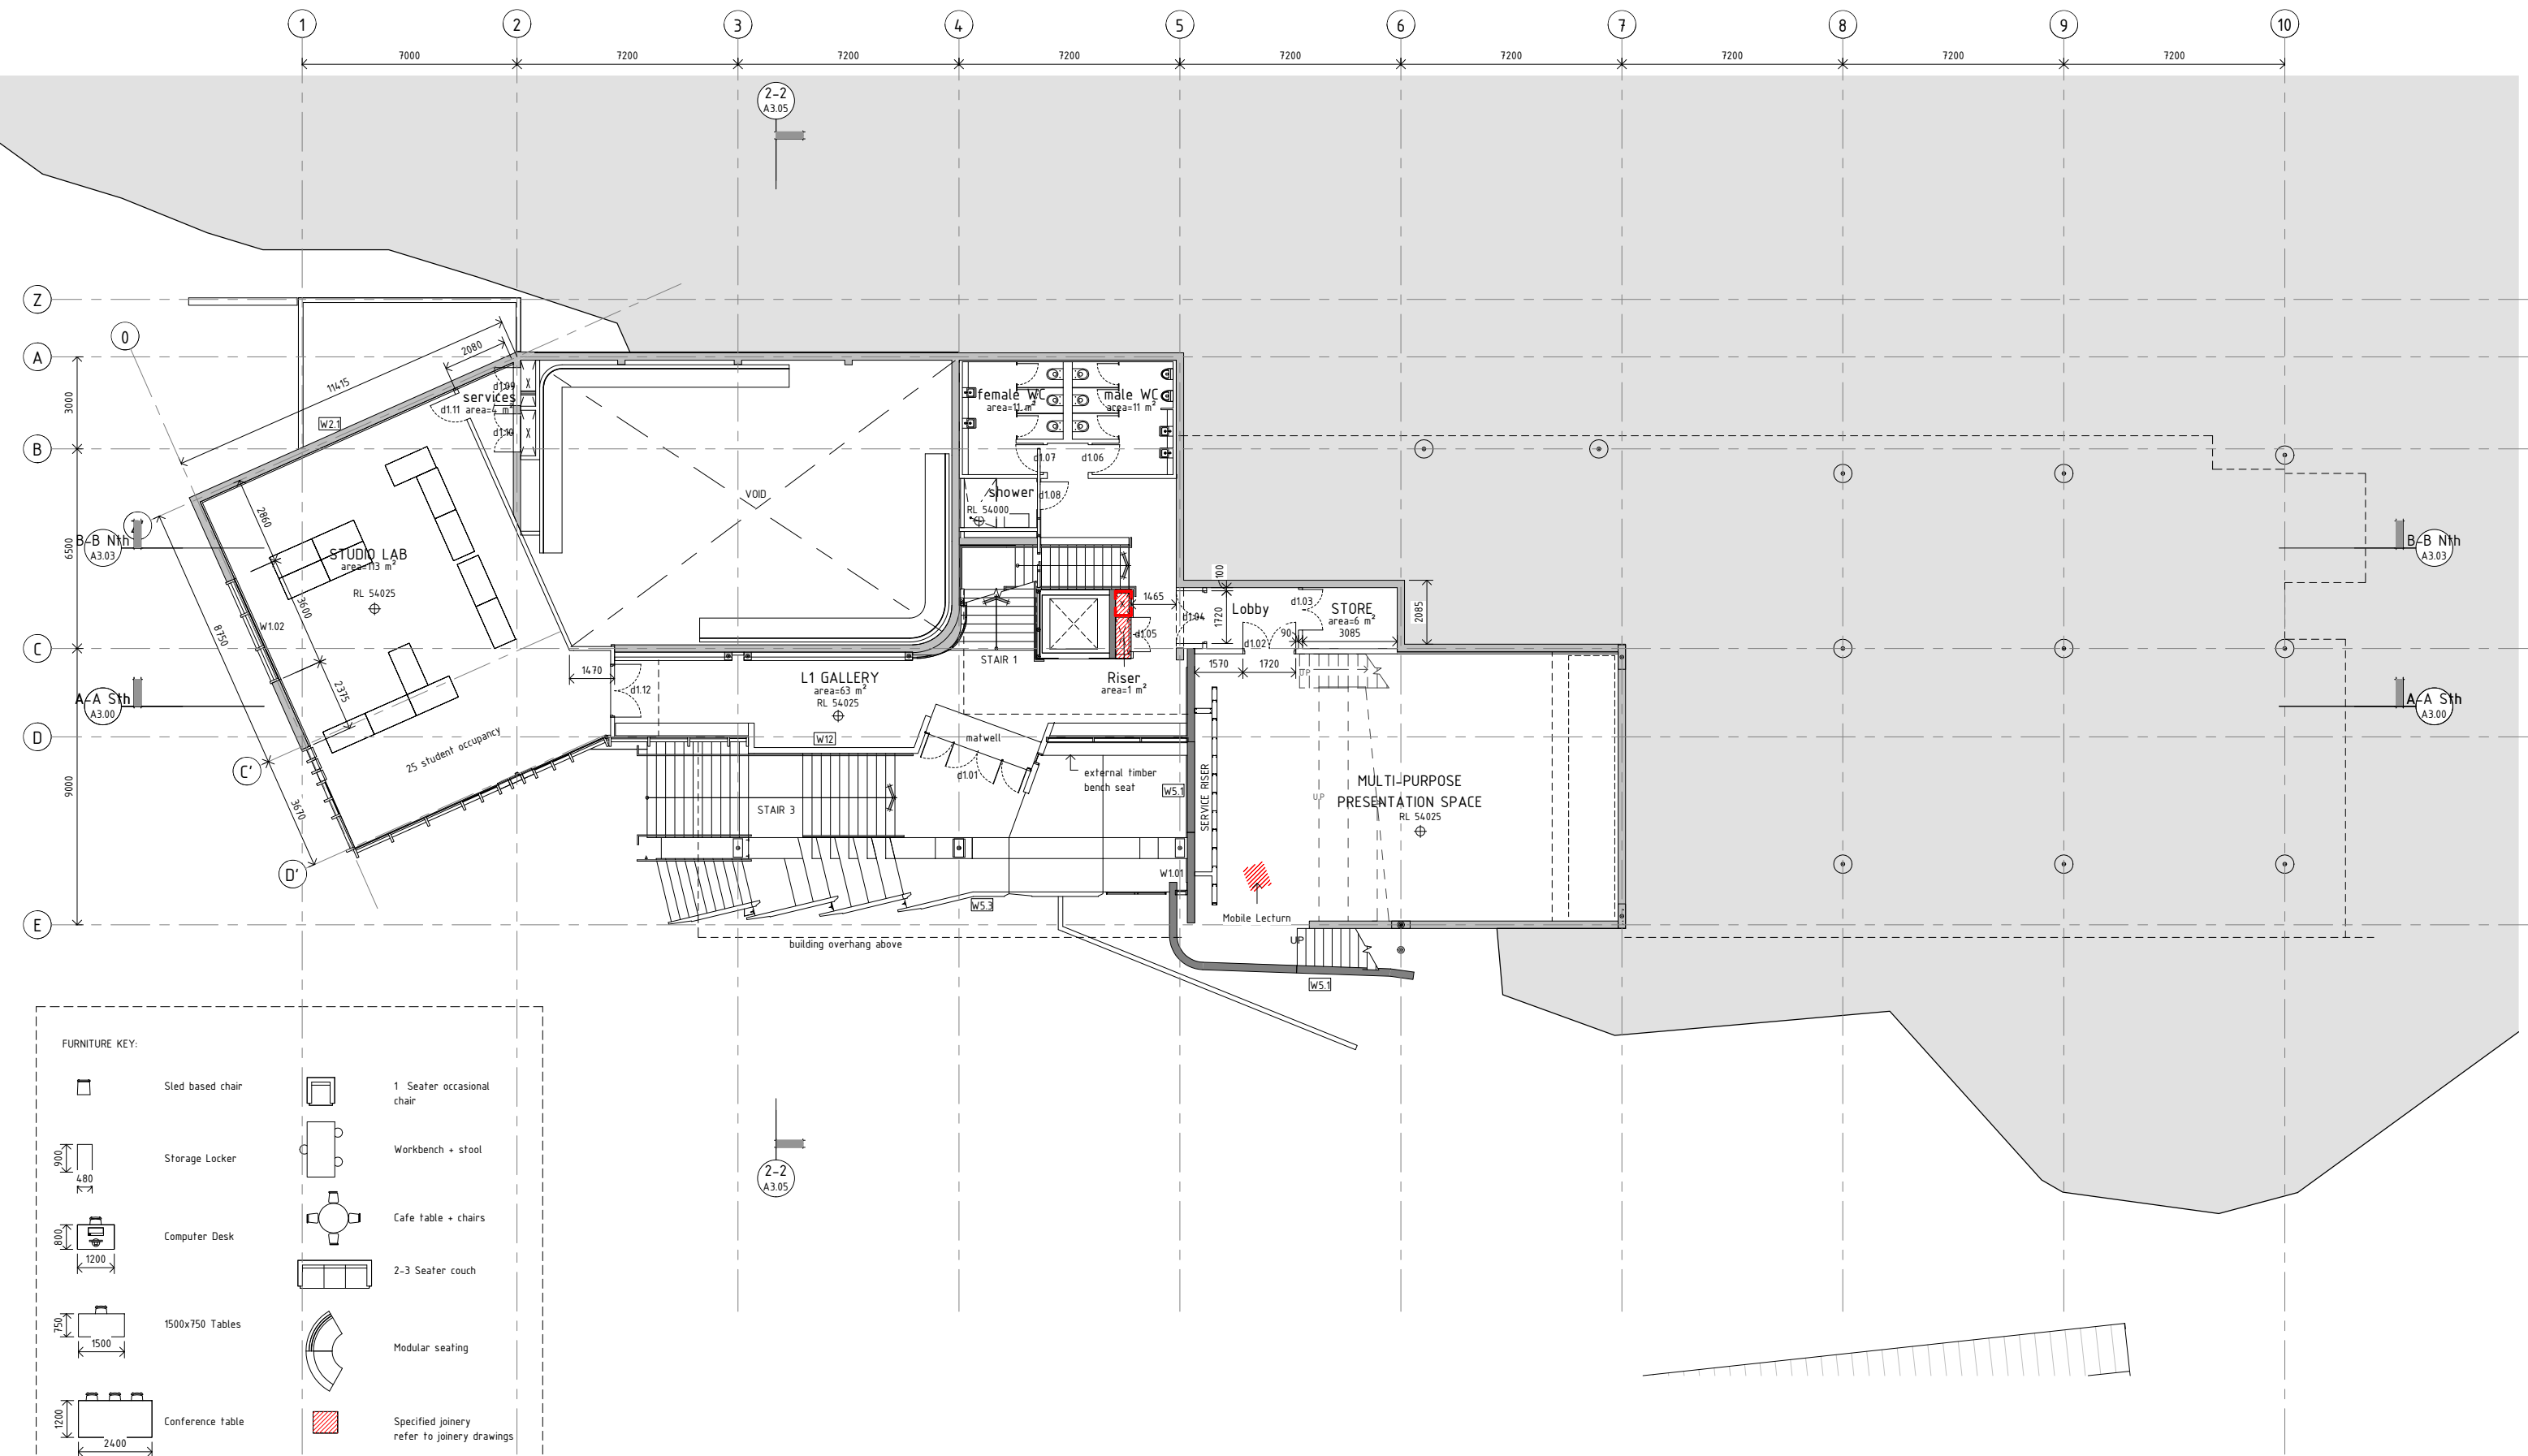

1 Level 1 Furniture Plan
A2.00 1 : 100

STRUCTURAL ENGINEER:
NAME : Dunning Thornton Consultants Ltd
PH : (04) 3850019
FAX : (04) 385 0312
PO BOX 27 -153, Wellington
EMAIL : dtcwgt@dnunthornton.co.nz

SERVICES ENGINEER:
NAME : Telco Asset Management Ltd
PH : (04) 803 2137
FAX : (04) 803 2125
PO BOX 1131, Wellington
EMAIL : info@telco-nz.com

FIRE ENGINEER:
NAME : Holmes Fire & Saffey
PH : (04) 471 1450
FAX : (04) 471 2336
PO BOX 942 Wellington
EMAIL : info@holmesfire.com

KEY:



No.	Description	Date
A	Developed Design	30.04.10
B	Tender	20.08.10

65 CAMBRIDGE TERRACE
CHRISTCHURCH 8013
PO BOX 3724
CHRISTCHURCH 8140
NEW ZEALAND
TEL 64 3 377 2007
FAX 64 3 377 2009

105 AMRITSAR STREET
WELLINGTON 6055
PO BOX 3364
WELLINGTON 6140
NEW ZEALAND
TEL 64 4 499 1727
FAX 64 4 499 1960



a t h f i e l d
a r c h i t e c t s
l i m i t e d

College of Creative Arts, Massey
Wallace Street, Wellington

Level 1 Furniture Layout
1 : 100 @ A1

09-59

A10.01-B

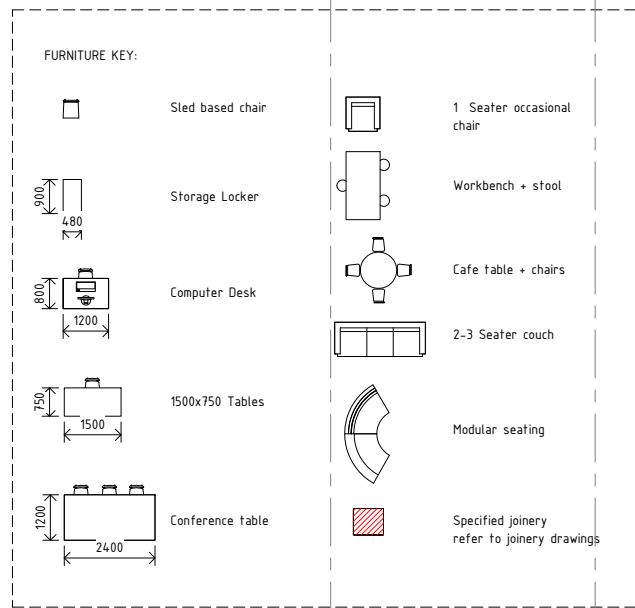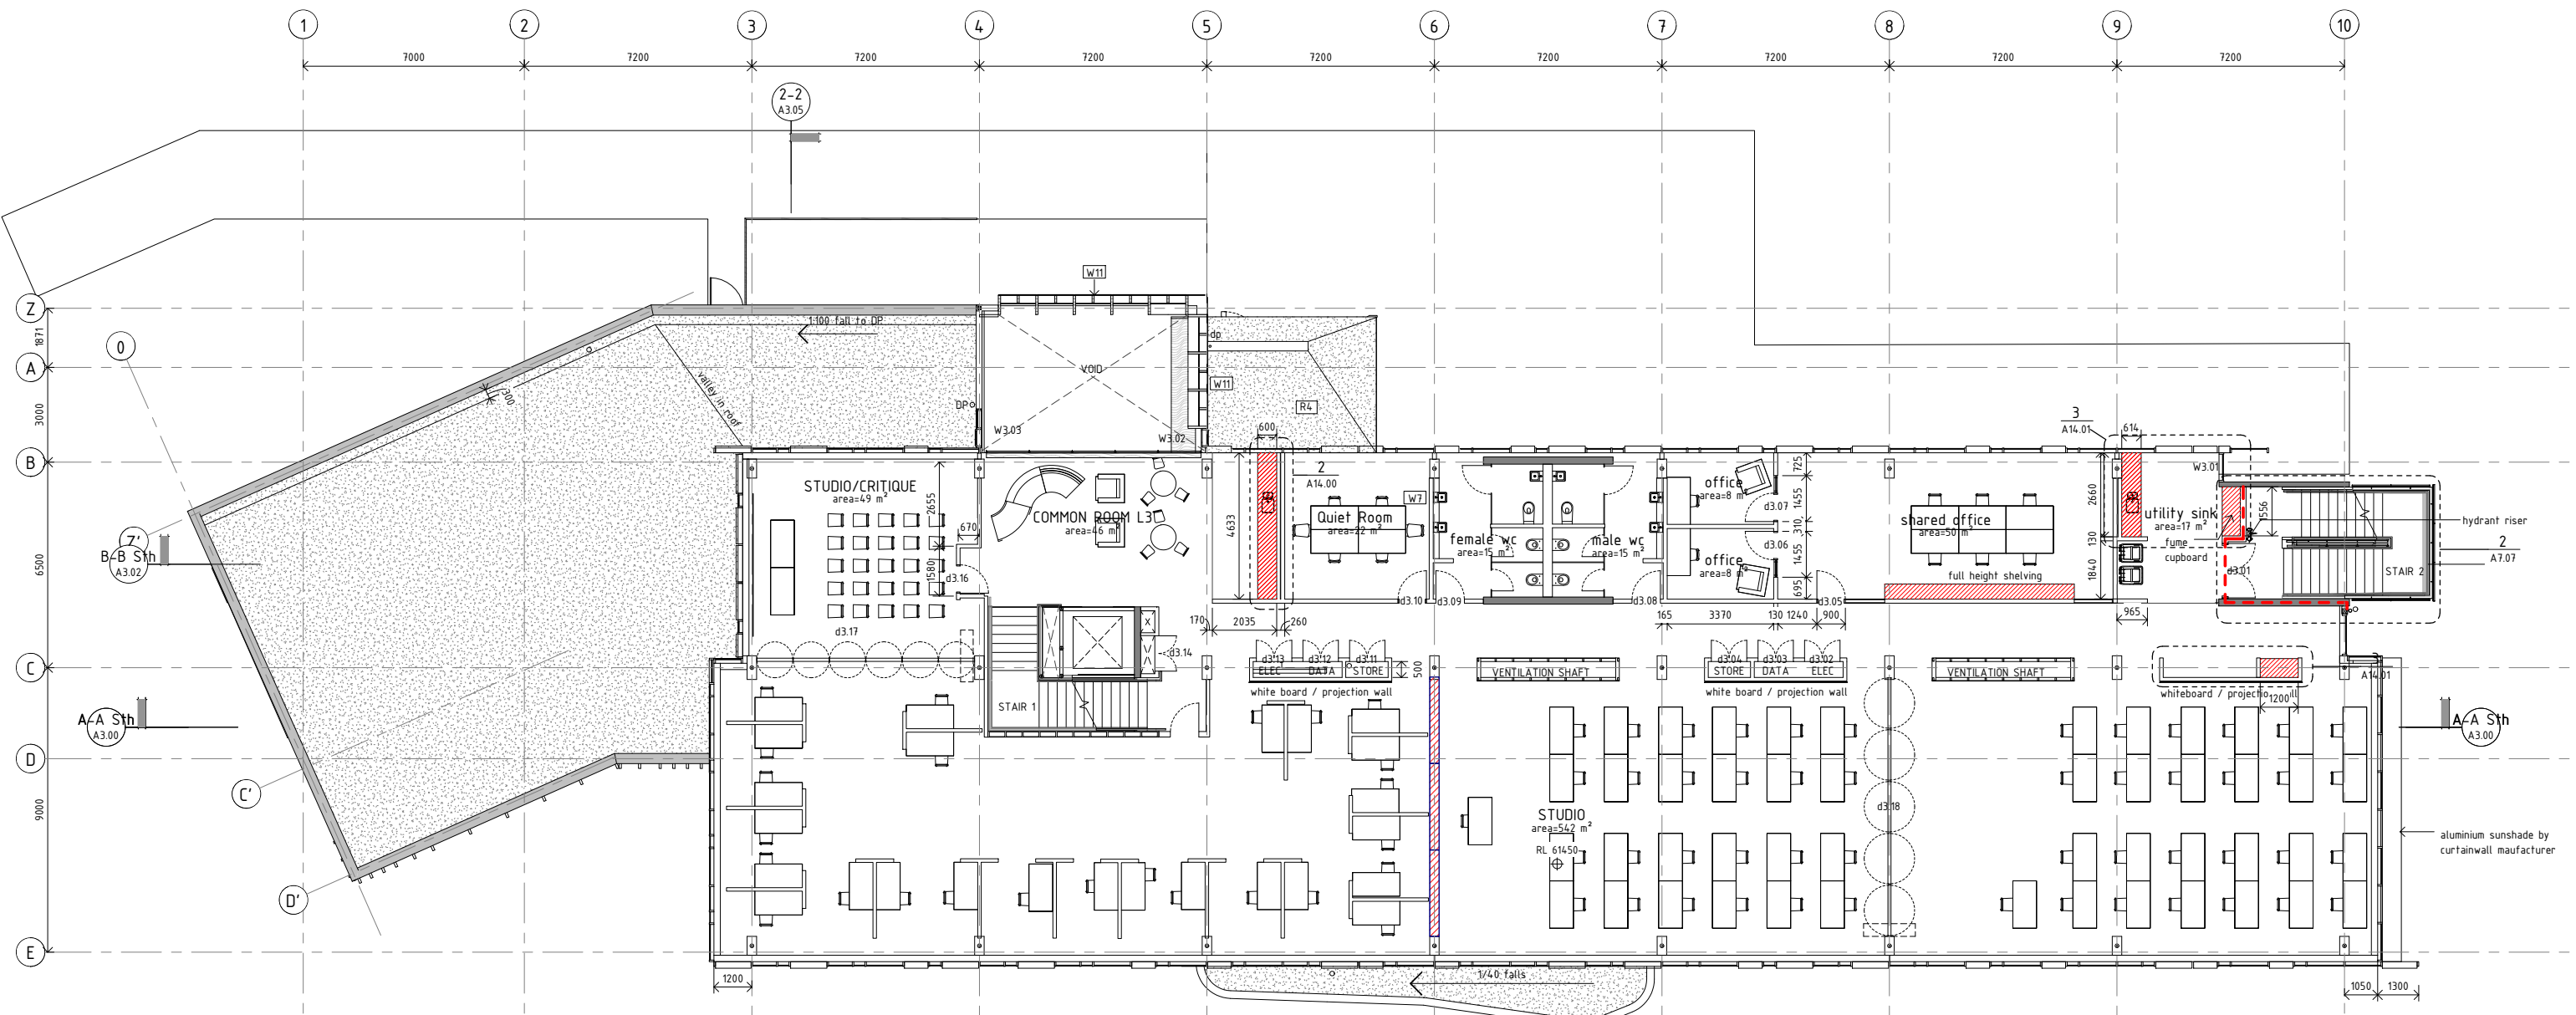

1 Level 3 Furniture Plan
A2.00 1:100

STRUCTURAL ENGINEER:
NAME : Dunning Thornton Consultants Ltd
PH : (04) 3850019
FAX : (04) 385 0312
PO BOX 27 -153, Wellington
EMAIL : dtcwgt@dnunthornton.co.nz

SERVICES ENGINEER:
NAME : Telco Asset Management Ltd
PH : (04) 803 2137
FAX : (04) 803 2125
PO BOX 1131, Wellington
EMAIL : info@telco-nz.com

FIRE ENGINEER:
NAME : Holmes Fire & Saffey
PH : (04) 471 1450
FAX : (04) 471 2336
PO BOX 942 Wellington
EMAIL : info@holmesfire.com

KEY:



No.	Description	Date
A		30.04.10
B		20.08.10

65 CAMBRIDGE TERRACE
CHRISTCHURCH 8013
PO BOX 3724
CHRISTCHURCH 8140
NEW ZEALAND
TEL 64 3 377 2007
FAX 64 3 377 2009

105 AMRITSAR STREET
WELLINGTON 6035
PO BOX 3364
WELLINGTON 6140
NEW ZEALAND
TEL 64 4 499 1727
FAX 64 4 499 1960


**a t h f i e l d
a r c h i t e c t s
l i m i t e d**

College of Creative Arts, Massey
Wallace Street, Wellington

Level 3 Furniture Layout
1:100 @ A1

09-59

A10.03-B

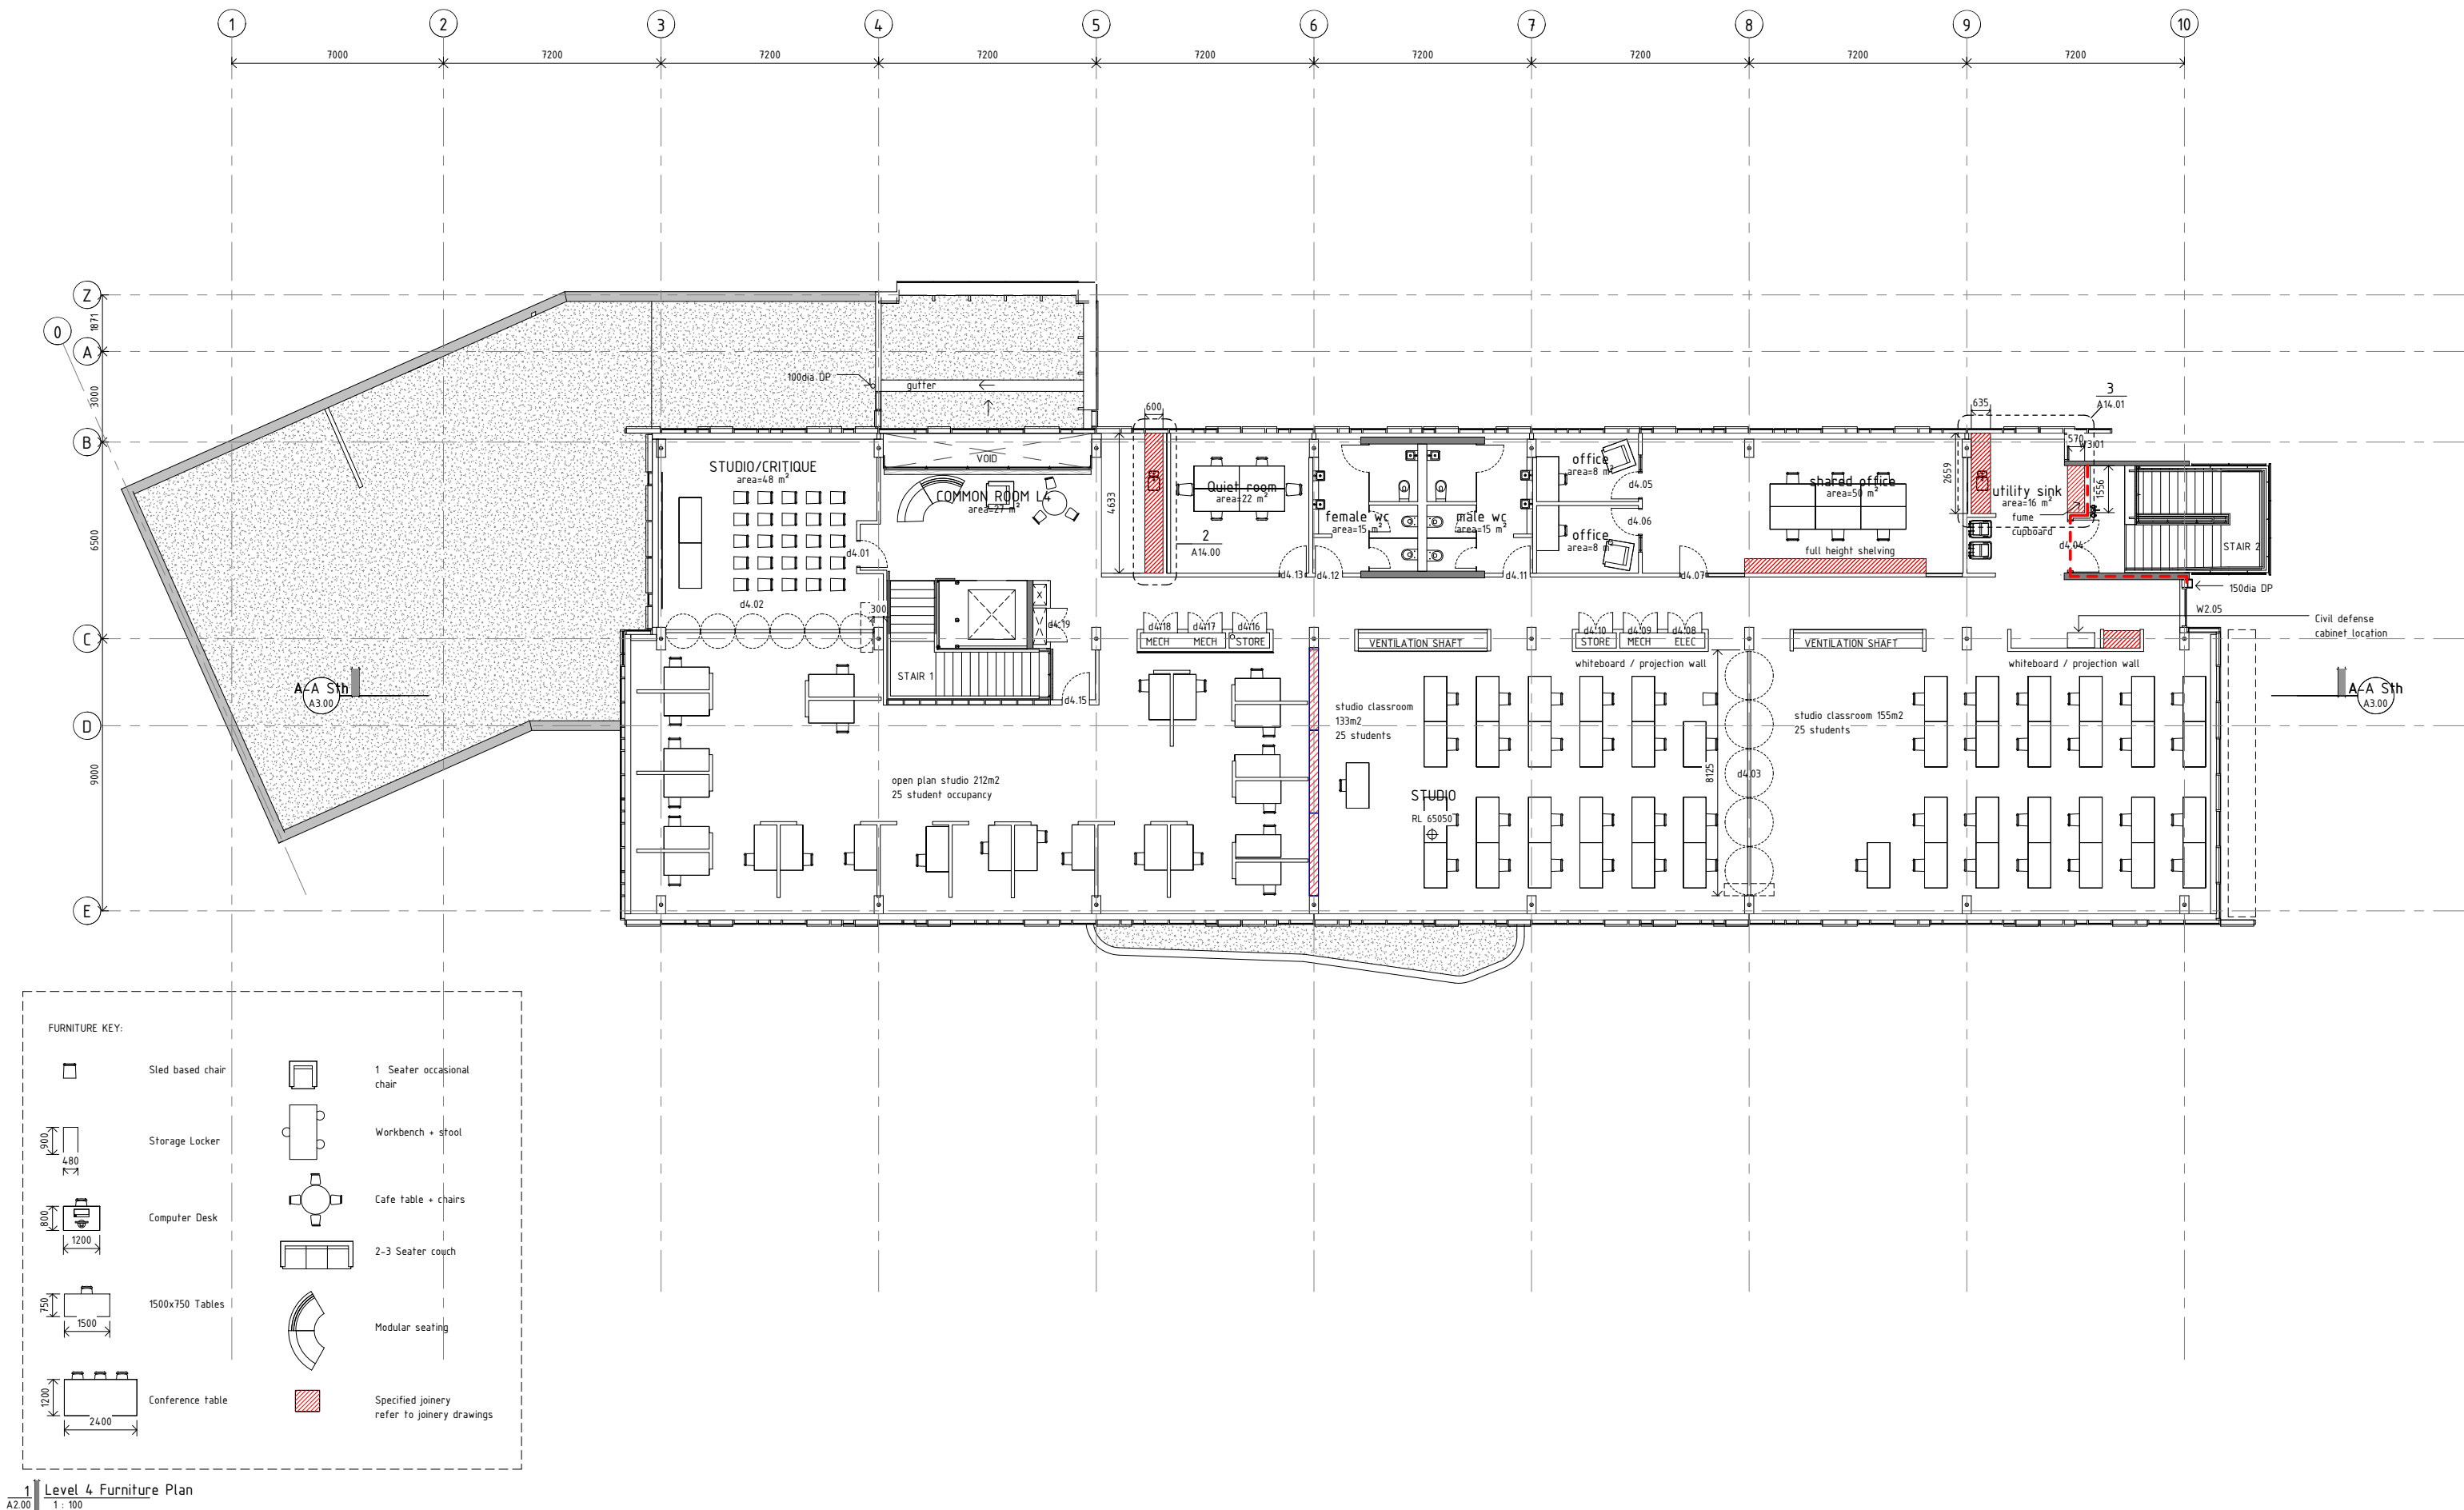

STRUCTURAL ENGINEER:
NAME : Dunning Thornton Consultants Ltd
PH : (04) 385 0019
FAX : (04) 385 0312
PO BOX 27 -153, Wellington
EMAIL : dtcwgt@dnunthornton.co.nz

SERVICES ENGINEER:
NAME : Telco Asset Management Ltd
PH : (04) 803 2137
FAX : (04) 803 2125
PO BOX 1131, Wellington
EMAIL : info@telco-nz.com

FIRE ENGINEER:
NAME : Holmes Fire & Saffey
PH : (04) 471 1450
FAX : (04) 471 2336
PO BOX 942 Wellington
EMAIL : info@holmesfire.com

KEY:



No.	Description	Date
A	Developed Design	30.04.10
B	Tender	20.08.10

65 CAMBRIDGE TERRACE
CHRISTCHURCH 8013
PO BOX 3724
CHRISTCHURCH 8140
NEW ZEALAND
TEL 64 3 377 2007
FAX 64 3 377 2009

105 AMRITSAR STREET
WELLINGTON 6035
PO BOX 3364
WELLINGTON 6140
NEW ZEALAND
TEL 64 4 499 1727
FAX 64 4 499 1960


**a t h f i e l d
a r c h i t e c t s
l i m i t e d**

College of Creative Arts, Massey
Wallace Street, Wellington

Level 4 Furniture Layout
1 : 100 @ A1

09-59

A10.04-B

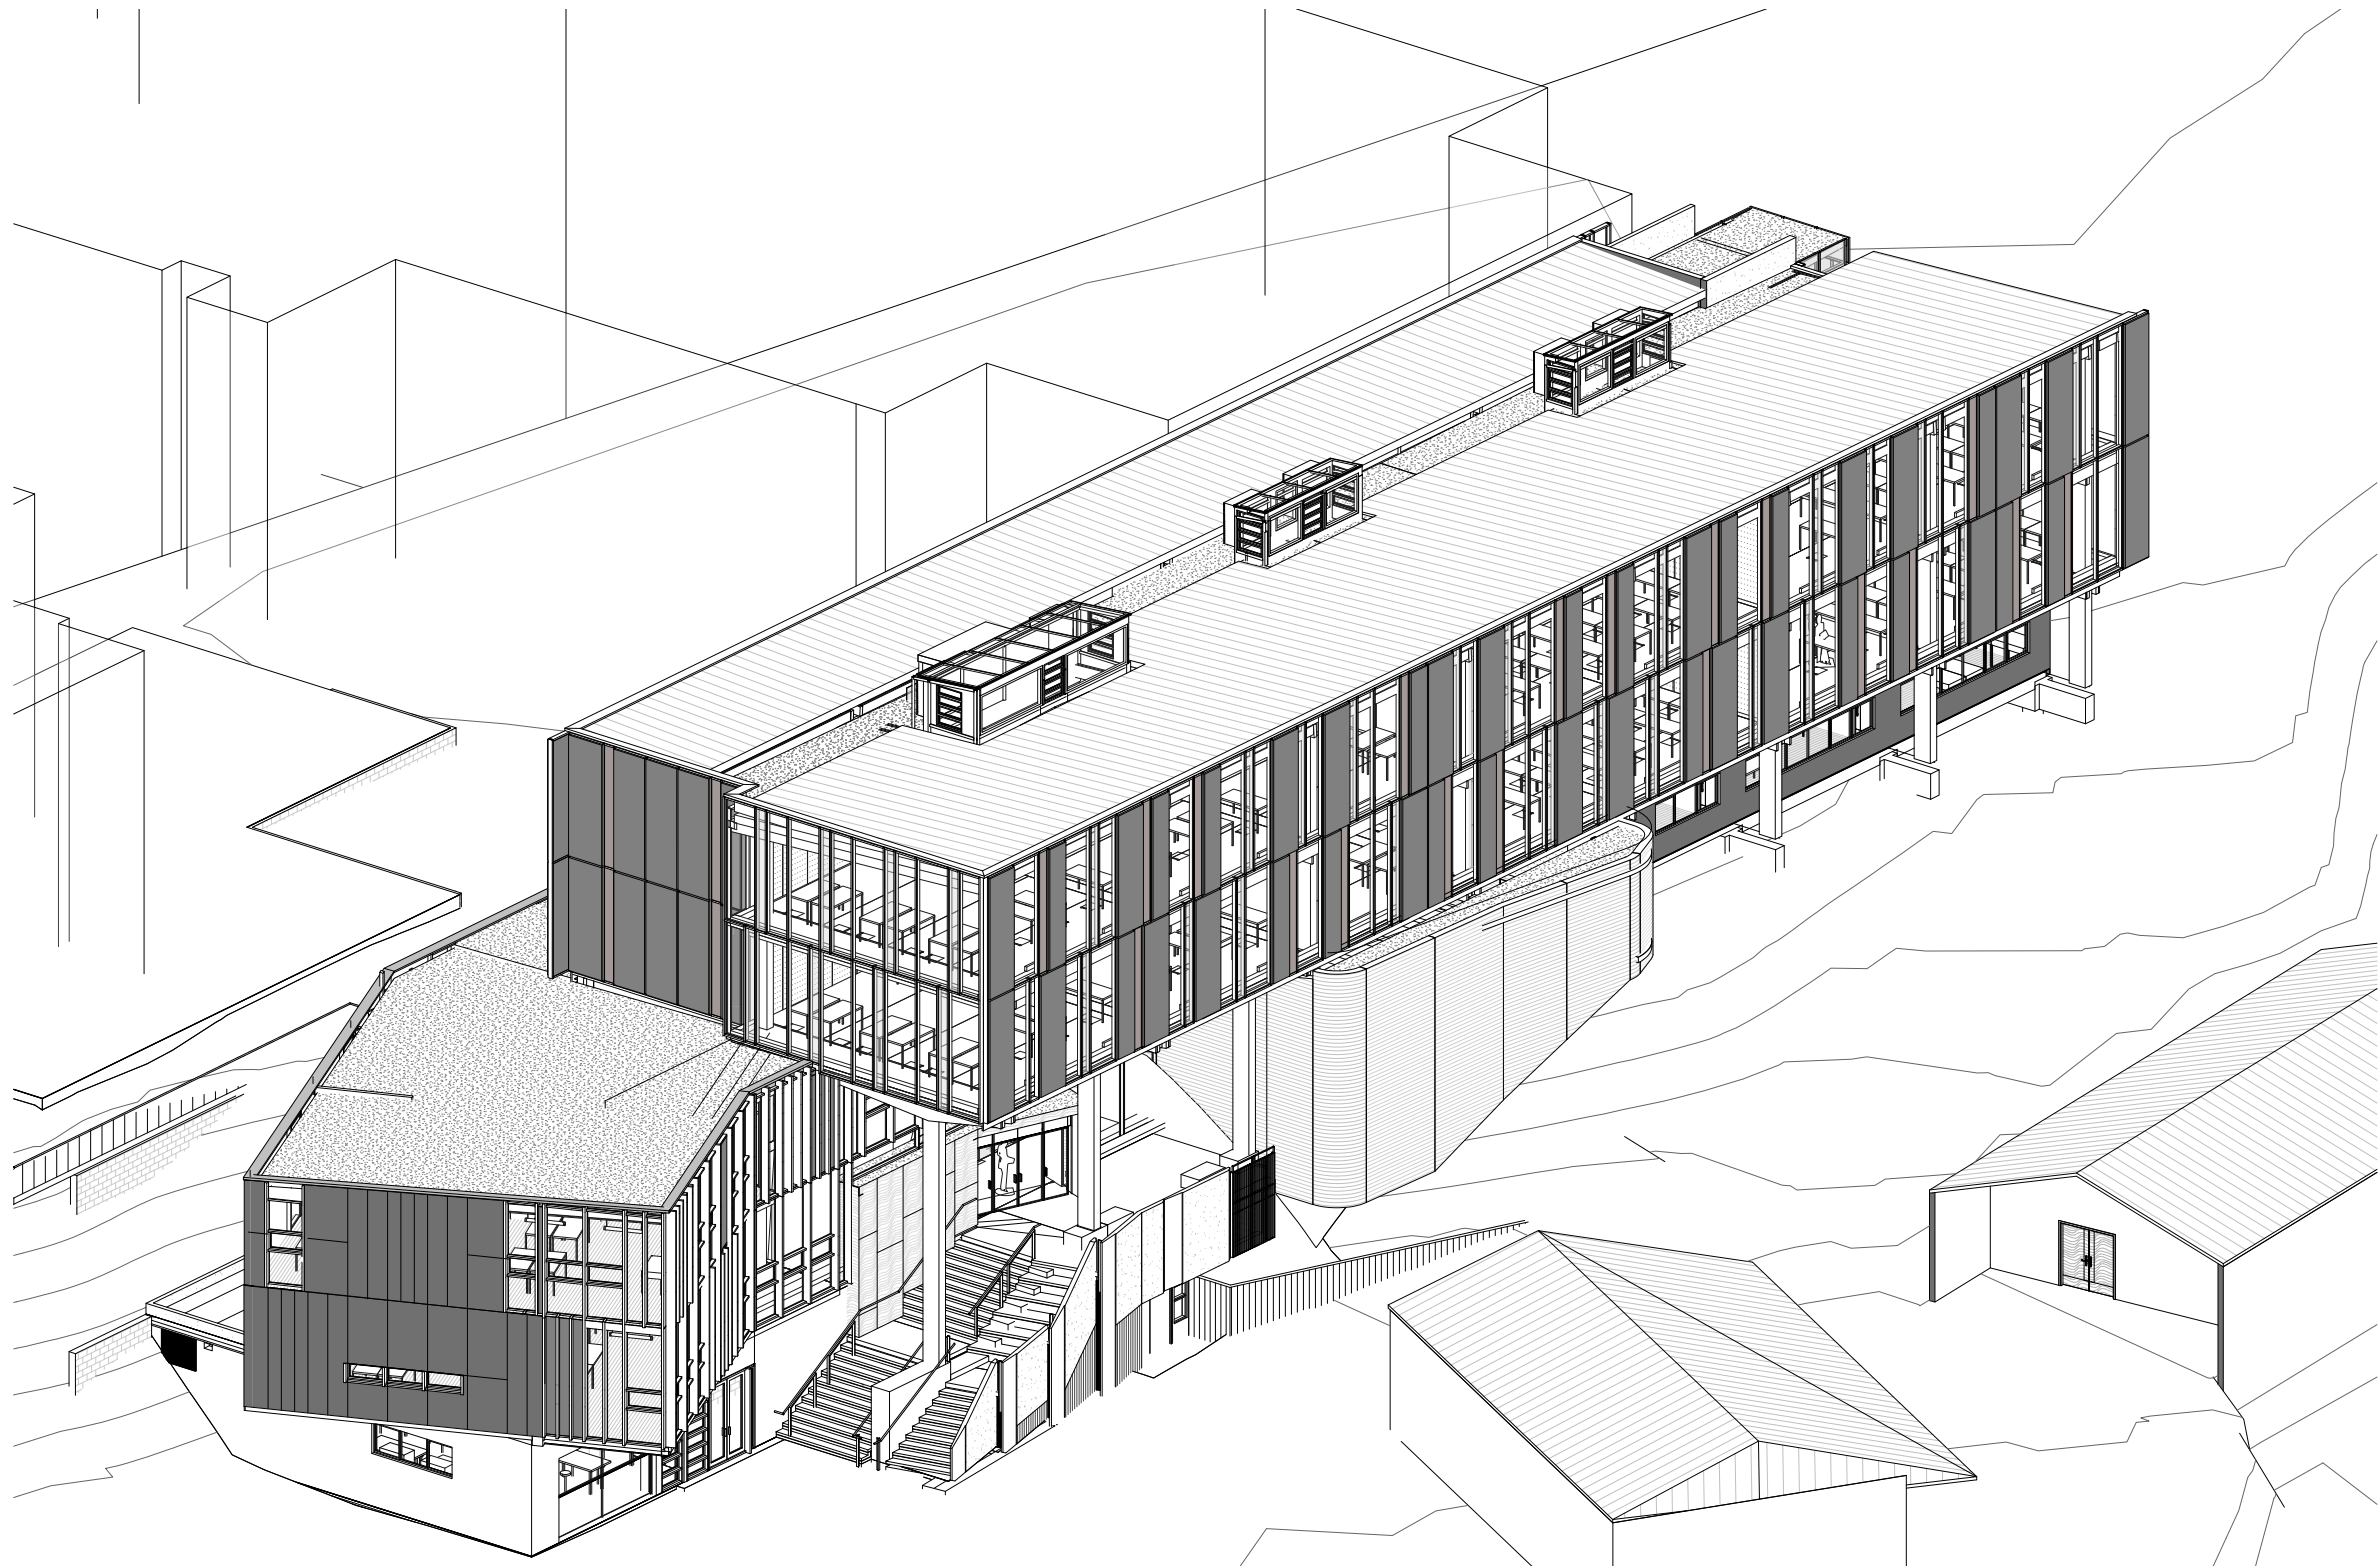

1 Overall - Ortho

STRUCTURAL ENGINEER:
NAME : Dunning Thornton Consultants Ltd
PH : (04) 3850019
FAX : (04) 385 0312
PO BOX 27 -153, Wellington
EMAIL : dtcwgn@dunningthornton.co.nz

SERVICES ENGINEER:
NAME : Telco Asset Management Ltd
PH : (04) 803 2137
FAX : (04) 803 2125
PO BOX 1131, Wellington
EMAIL : info@telco-nz.com

FIRE ENGINEER:
NAME : Holmes Fire & Saffey
PH : (04) 471 1450
FAX : (04) 471 2336
PO BOX 942 Wellington
EMAIL : info@holmesfire.com

KEY:



No.	Description	Date

65 CAMBRIDGE TERRACE
CHRISTCHURCH 8013
PO BOX 3724
CHRISTCHURCH 8140
NEW ZEALAND
TEL 64 3 377 2007
FAX 64 3 377 2009


105 AMRITSAR STREET
WELLINGTON 6035
PO BOX 3364
WELLINGTON 6140
NEW ZEALAND
TEL 64 4 499 1727
FAX 64 4 499 1960

a t h f i e l d
a r c h i t e c t s
l i m i t e d

College of Creative Arts, Massey
Wallace Street, Wellington
External Overall 3D Views
@ A1

09-59

A11.00-

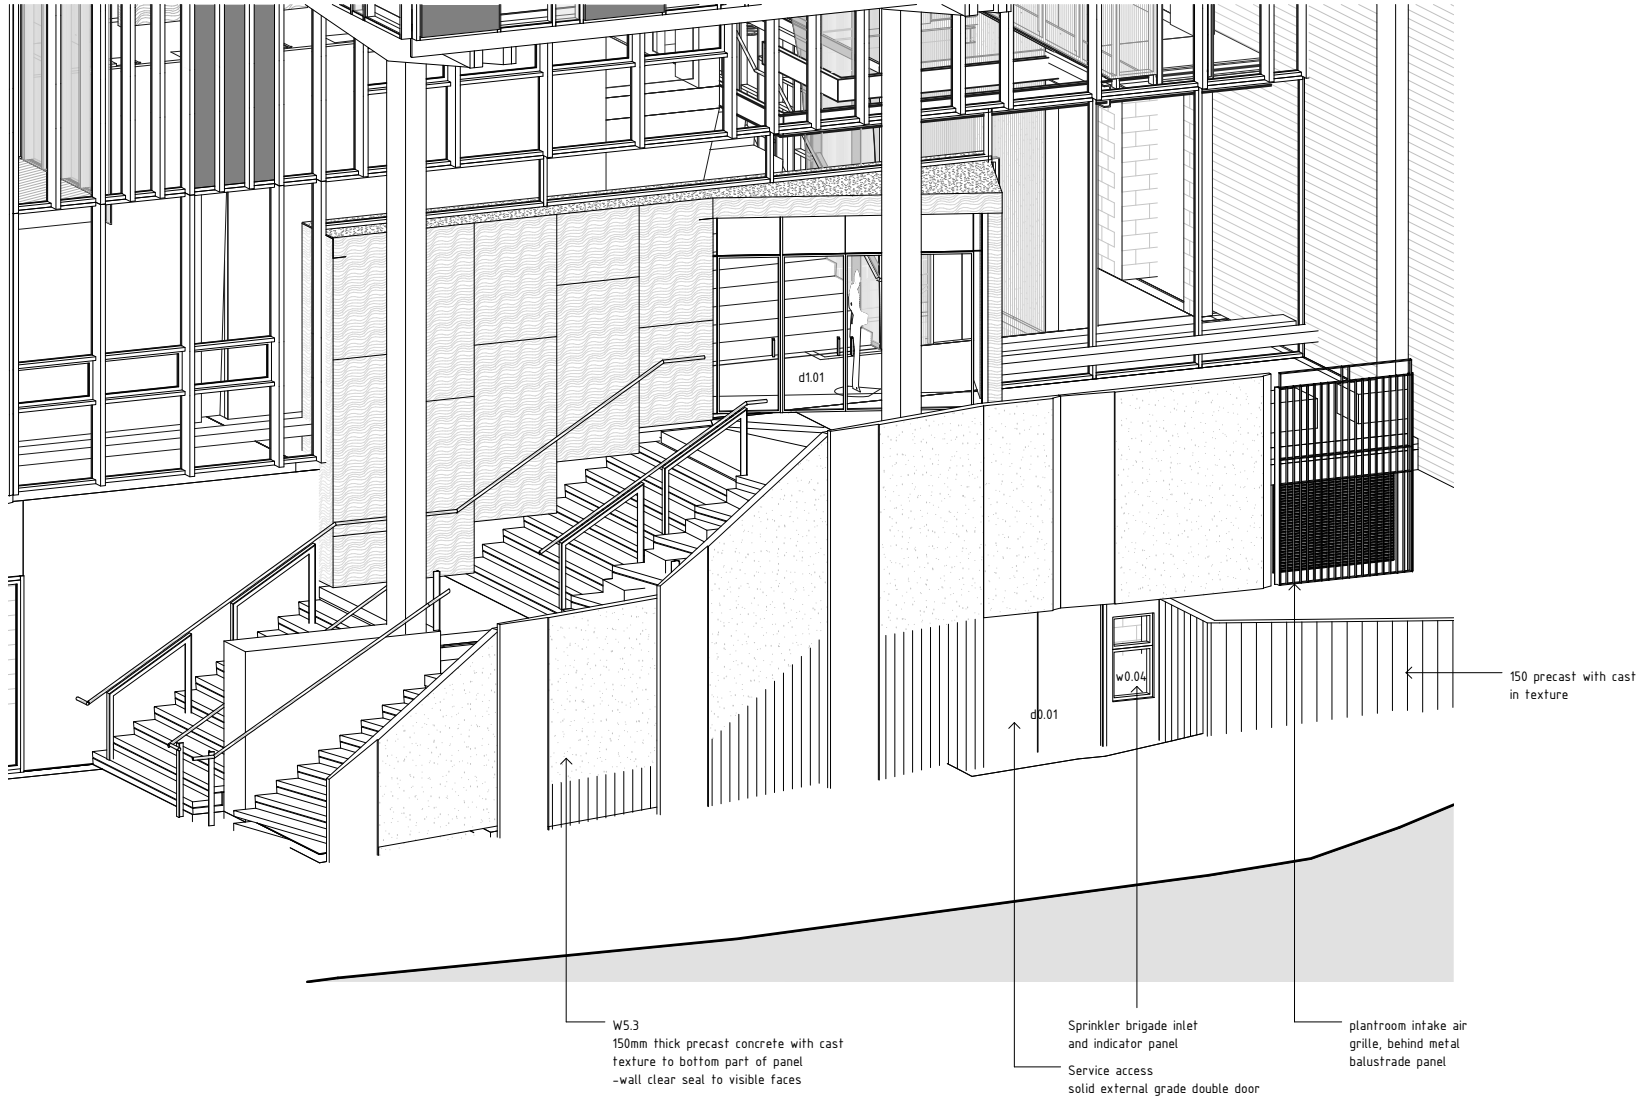

2 East Entry View 1

1 East Entry View 2

STRUCTURAL ENGINEER:
NAME : Dunning Thornton Consultants Ltd
PH : (04) 3850019
FAX : (04) 385 0312
PO BOX 27 -153, Wellington
EMAIL : drcwgt@dnunthornton.co.nz

SERVICES ENGINEER:
NAME : Telco Asset Management Ltd
PH : (04) 803 2137
FAX : (04) 803 2125
PO BOX 1131, Wellington
EMAIL : info@telco-nz.com

FIRE ENGINEER:
NAME : Holmes Fire & Saffey
PH : (04) 471 1450
FAX : (04) 471 2336
PO BOX 942 Wellington
EMAIL : info@holmesfire.com

KEY:



No.
A
B

Description
Developed Design
Facade Tender

Date
30.04.10
02.06.10

65 CAMBRIDGE TERRACE
CHRISTCHURCH 8013
PO BOX 3724
CHRISTCHURCH 8140
NEW ZEALAND
TEL 64 3 377 2007
FAX 64 3 377 2009

105 AMRITSAR STREET
WELLINGTON 6035
PO BOX 3364
WELLINGTON 6140
NEW ZEALAND
TEL 64 4 499 1727
FAX 64 4 499 1960


a t h f i e l d
a r c h i t e c t s
l i m i t e d

College of Creative Arts, Massey
Wallace Street, Wellington

East Entry 3d Views
@ A1

09-59

A11.01-B

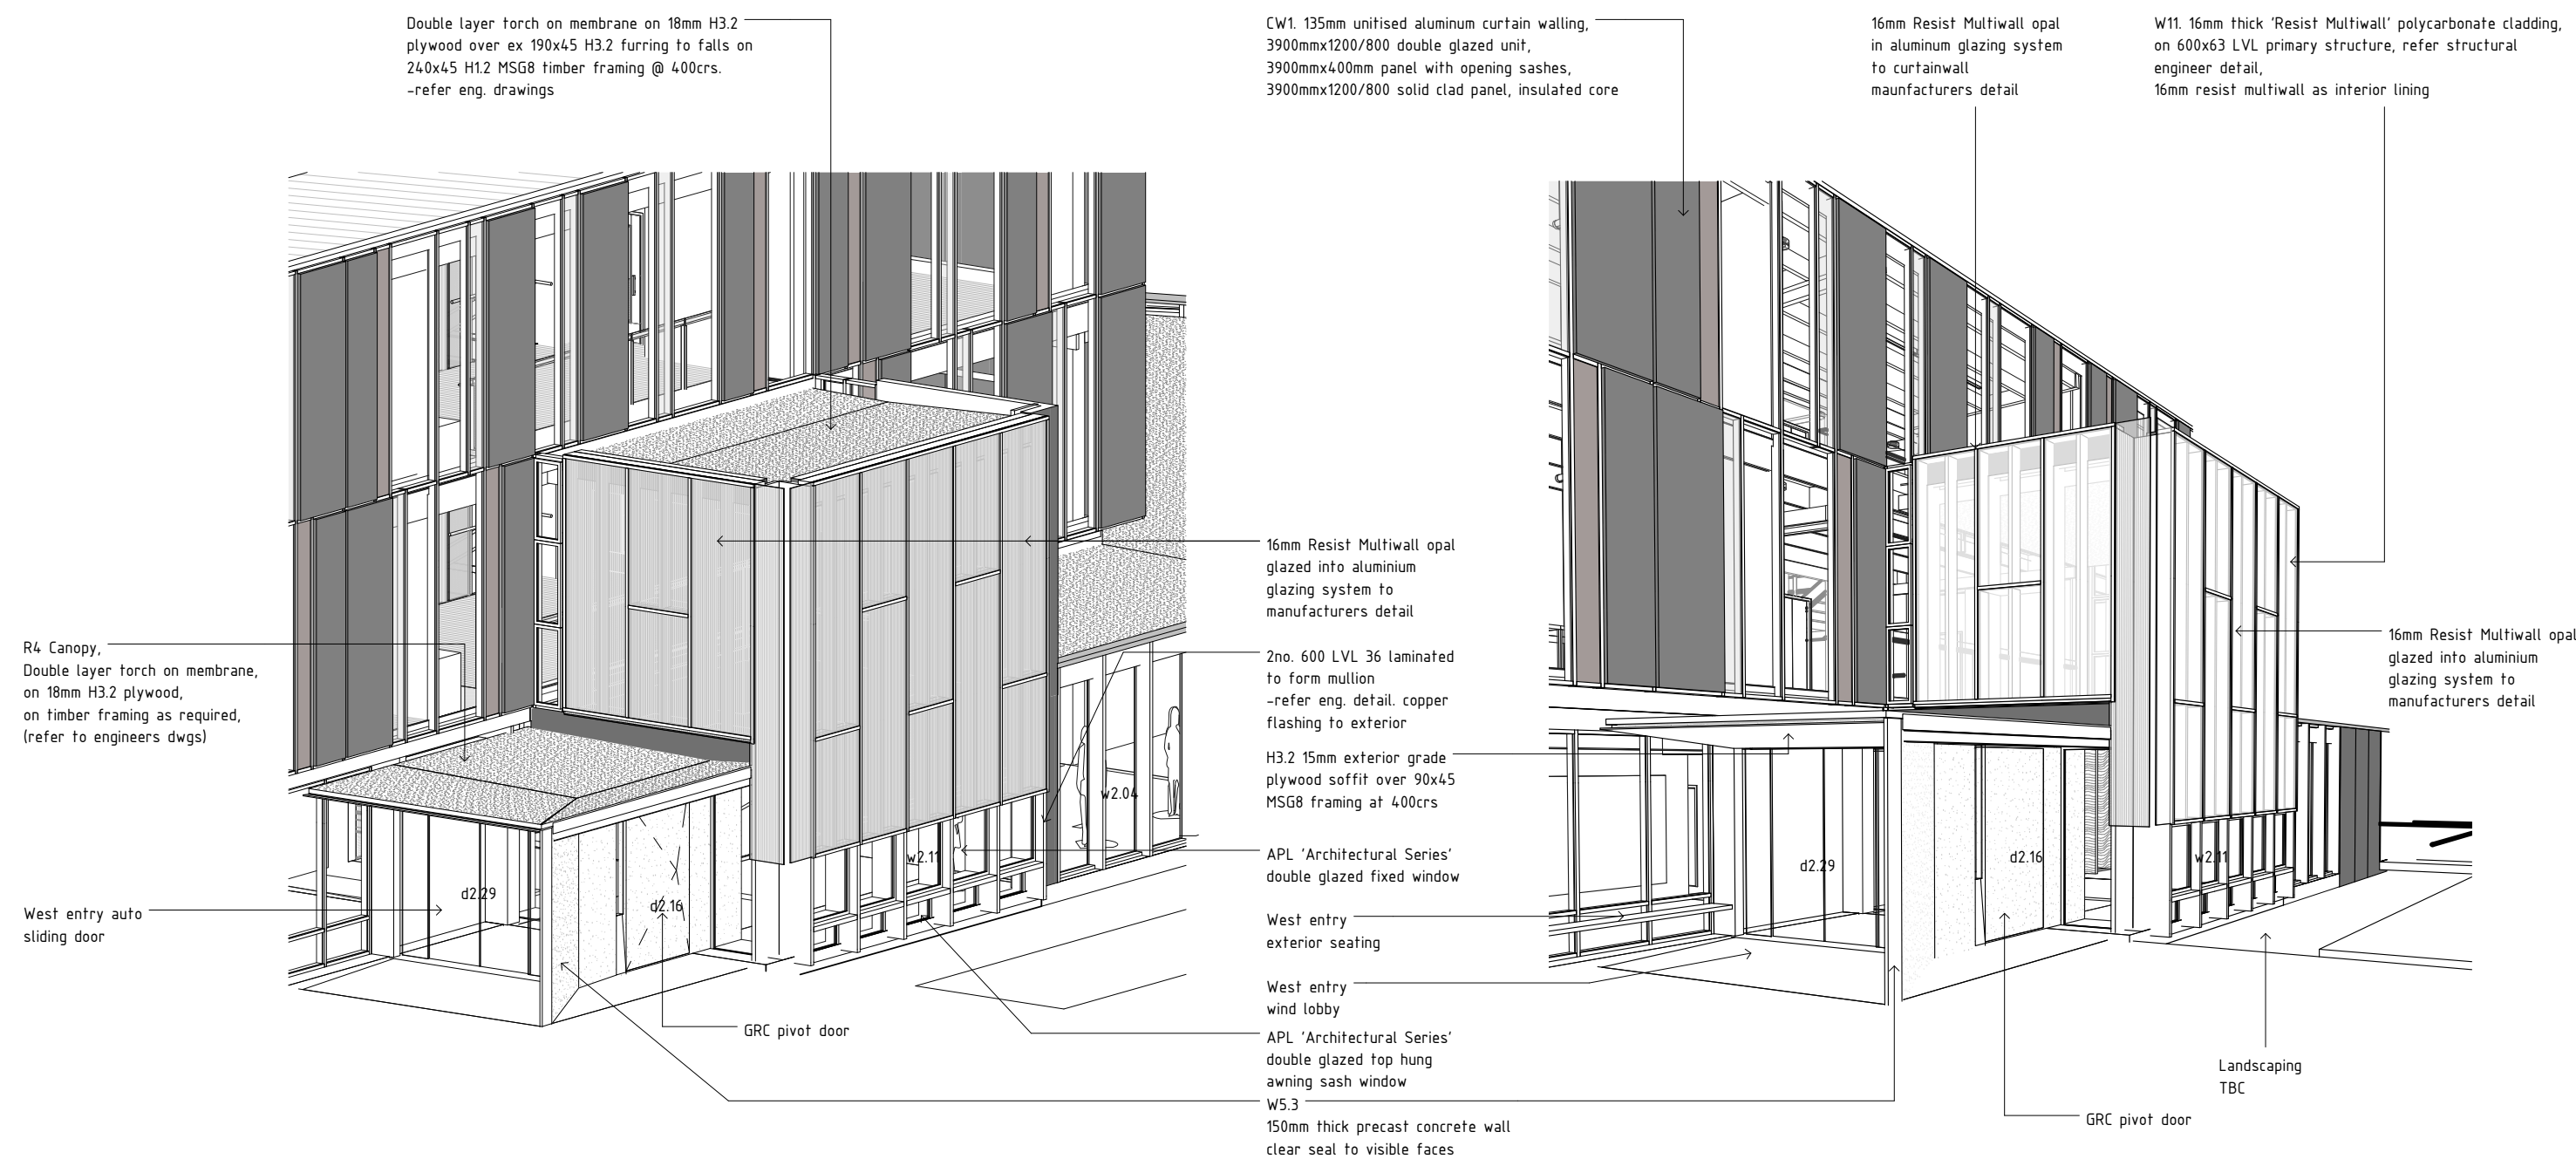

1 West Entry Ortho

2 West Entry View 2

STRUCTURAL ENGINEER:
NAME : Dunning Thornton Consultants Ltd
PH : (04) 3850019
FAX : (04) 385 0312
PO BOX 27 -153, Wellington
EMAIL : drcwgt@dnunngthornton.co.nz

SERVICES ENGINEER:
NAME : Telco Asset Management Ltd
PH : (04) 803 2137
FAX : (04) 803 2125
PO BOX 1131, Wellington
EMAIL : info@telco-nz.com

FIRE ENGINEER:
NAME : Holmes Fire & Saffey
PH : (04) 471 1450
FAX : (04) 471 2336
PO BOX 942 Wellington
EMAIL : info@holmesfire.com

KEY:



No. Description Date


65 CAMBRIDGE TERRACE
CHRISTCHURCH 8013
PO BOX 3724
CHRISTCHURCH 8140
NEW ZEALAND
TEL 64 3 377 2007
FAX 64 3 377 2009

105 AMRITSAR STREET
WELLINGTON 6055
PO BOX 3364
WELLINGTON 6140
NEW ZEALAND
TEL 64 4 499 1727
FAX 64 4 499 1960

a t h f i e l d
a r c h i t e c t s
l i m i t e d


College of Creative Arts, Massey
Wallace Street, Wellington

West Entry 3d Views
@ A1

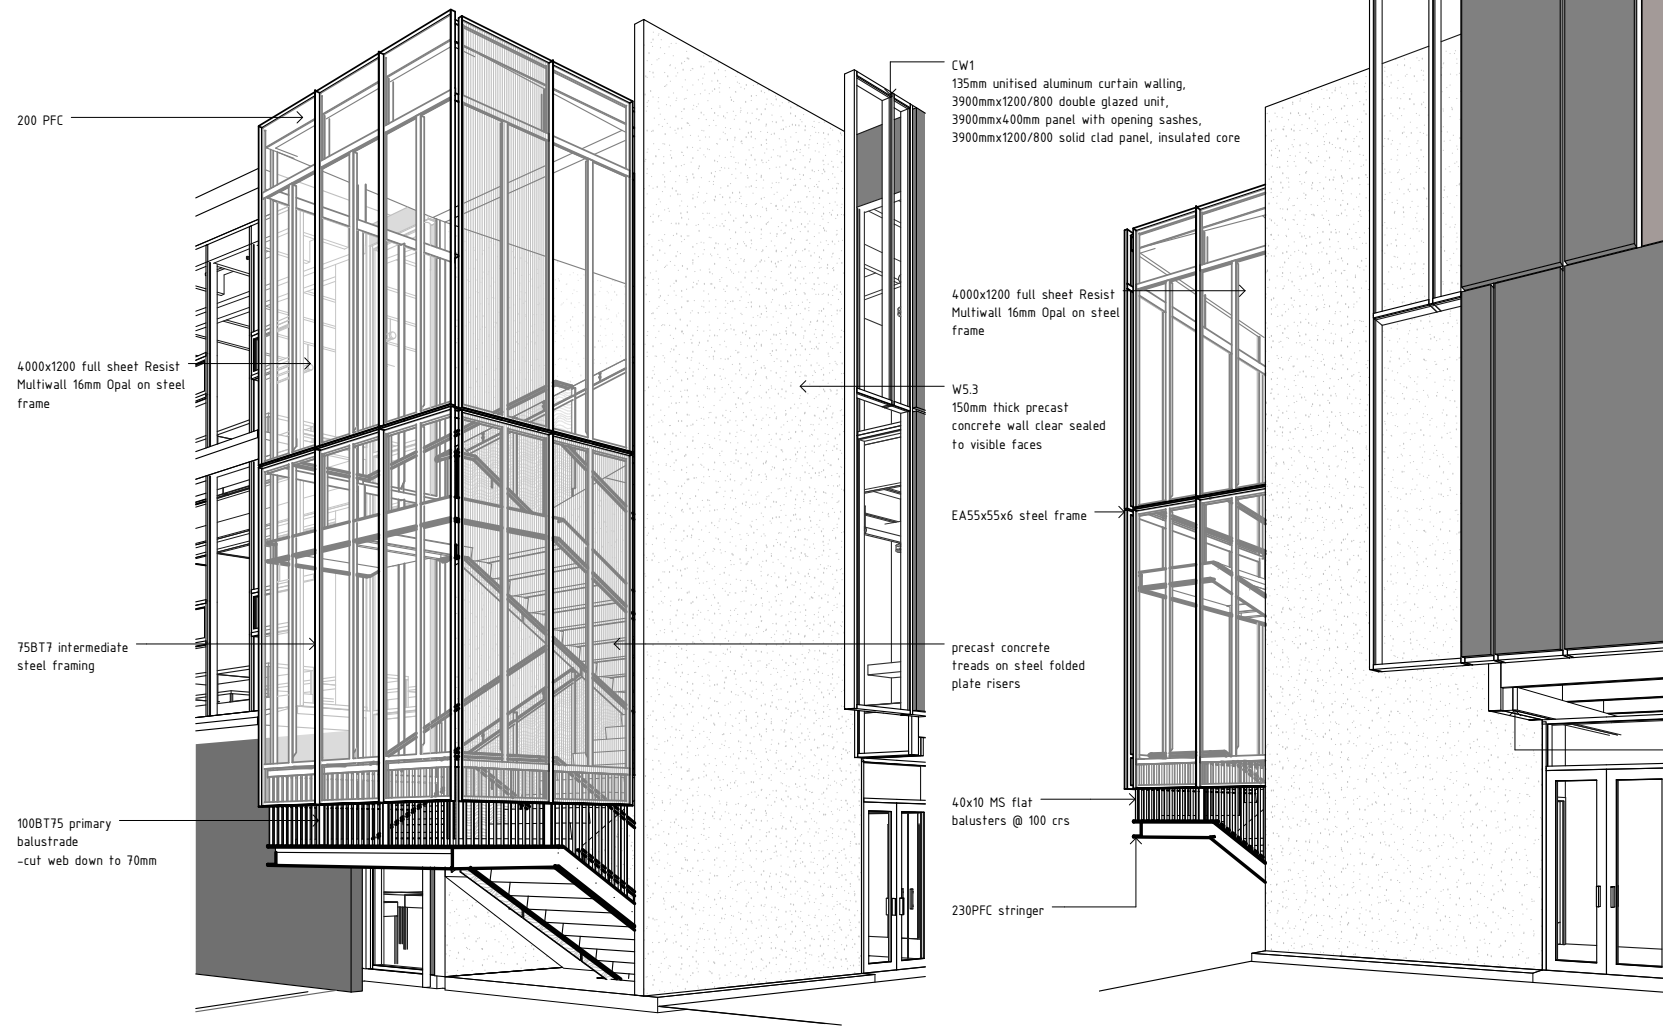

1 North Entry View 1

2 North Entry View 2

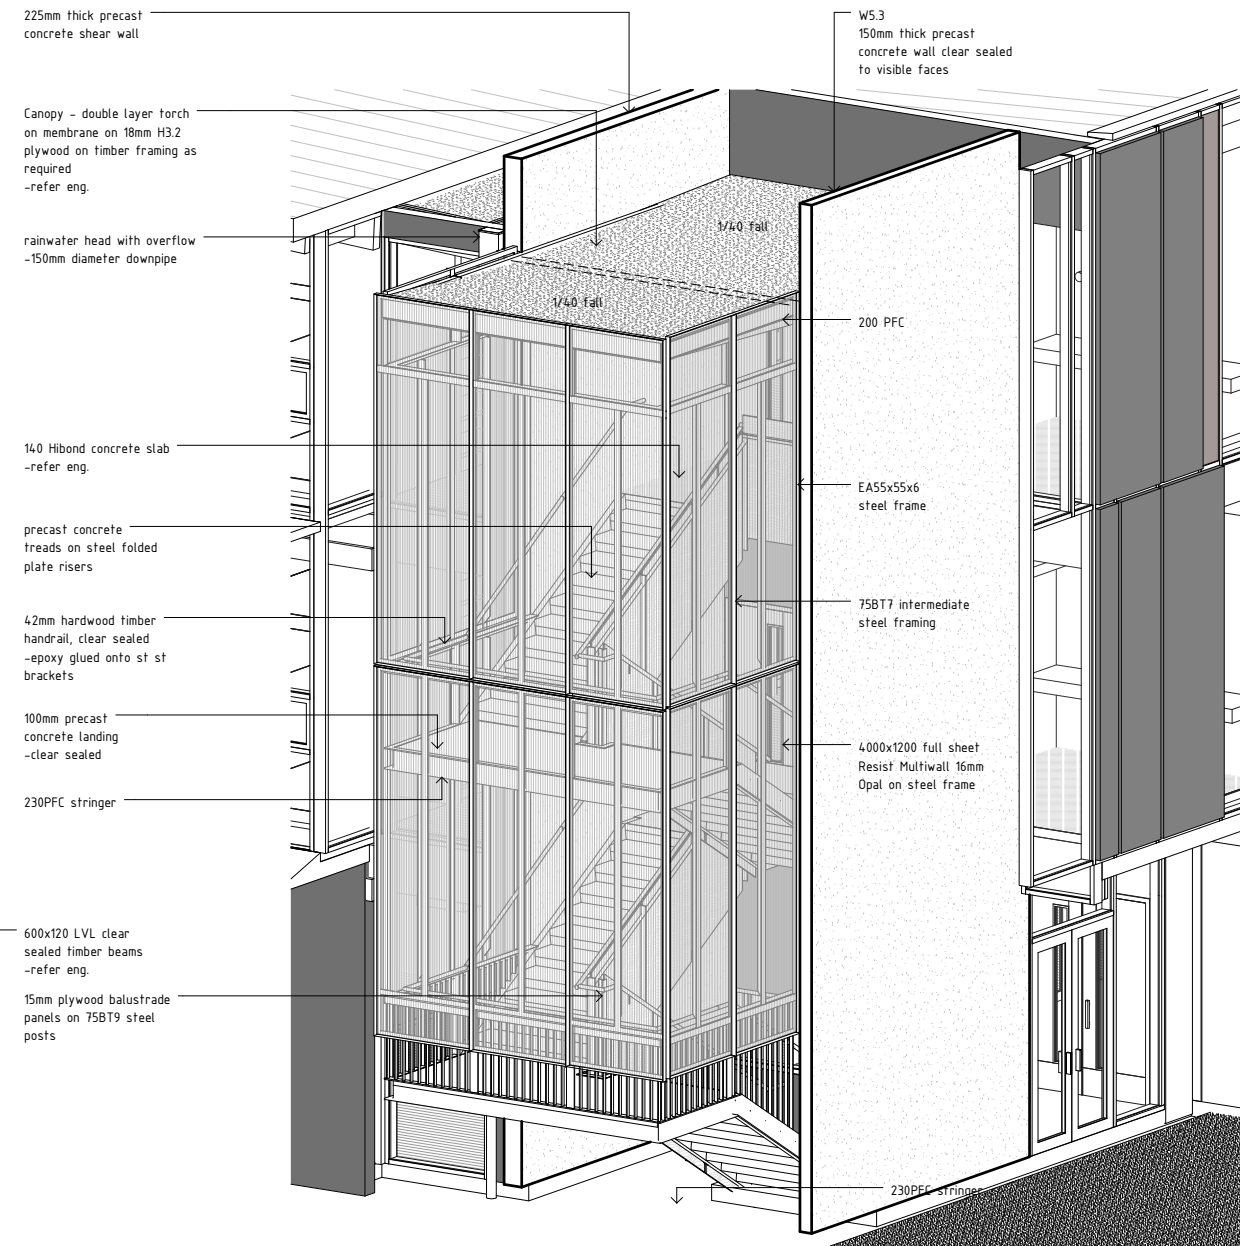

3 North Entry Ortho

STRUCTURAL ENGINEER:
NAME : Dunning Thornton Consultants Ltd
PH : (04) 3850019
FAX : (04) 385 0312
PO BOX 27 -153, Wellington
EMAIL : drcwgn@dunningthornton.co.nz

SERVICES ENGINEER:
NAME : Telco Asset Management Ltd
PH : (04) 803 2137
FAX : (04) 803 2125
PO BOX 1131, Wellington
EMAIL : info@telco-nz.com

FIRE ENGINEER:
NAME : Holmes Fire & Saffey
PH : (04) 471 1450
FAX : (04) 471 2336
PO BOX 942 Wellington
EMAIL : info@holmesfire.com

KEY:



No. Description Date

65 CAMBRIDGE TERRACE
CHRISTCHURCH 8013
PO BOX 3724
CHRISTCHURCH 8140
NEW ZEALAND
TEL 64 3 377 2007
FAX 64 3 377 2009


105 AMRITSAR STREET
WELLINGTON 6055
PO BOX 3364
WELLINGTON 6140
NEW ZEALAND
TEL 64 4 499 1727
FAX 64 4 499 1960

a t h f i e l d
a r c h i t e c t s
l i m i t e d


College of Creative Arts, Massey
Wallace Street, Wellington
North Entry 3d Views
@ A1

09-59


A11.03-

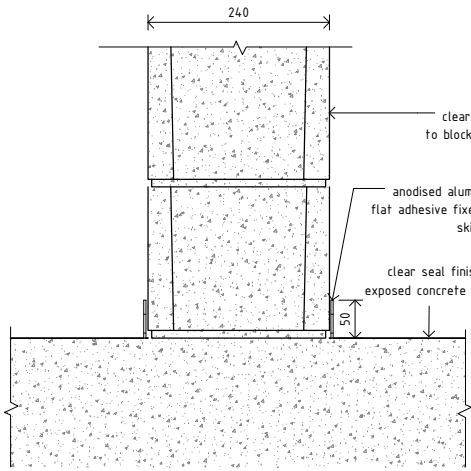


1 Wall Type 3
1: 5 refer to plan for location of strapped + lined block walls - allow minimum 45mm deep strapping.

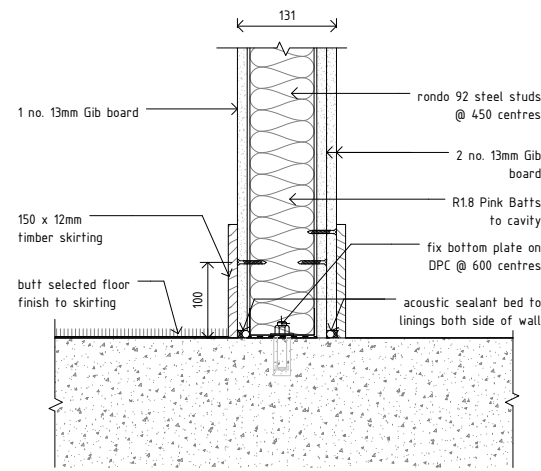


2 Wall Type 7
1: 5 NDY acoustic category P3

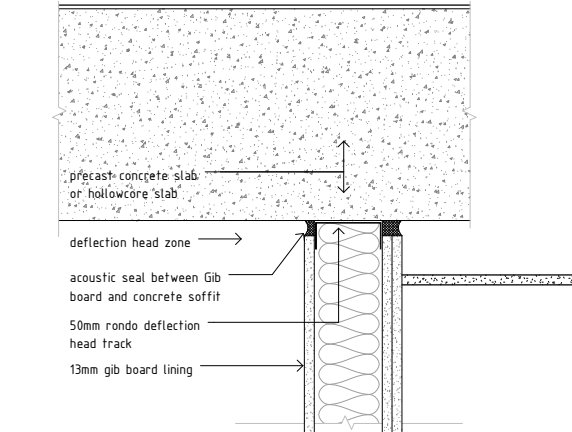


7 typical partition wall head detail
A3.00 1: 5

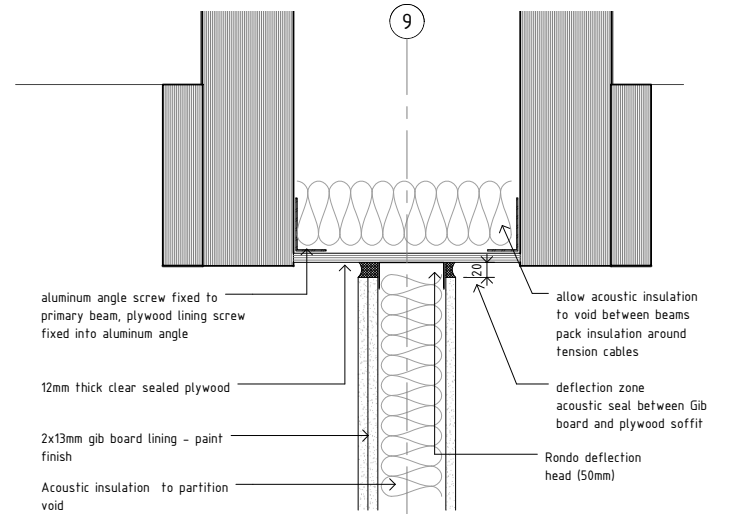


10 typical partition wall head detail at beam line
A3.00 1: 5

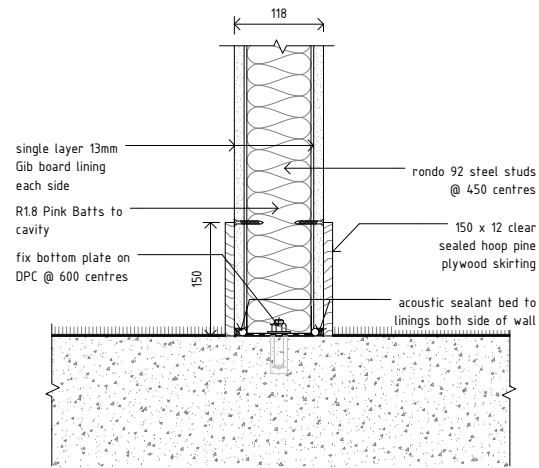


3 Wall Type 6.1
1: 5 NDY acoustic category P4

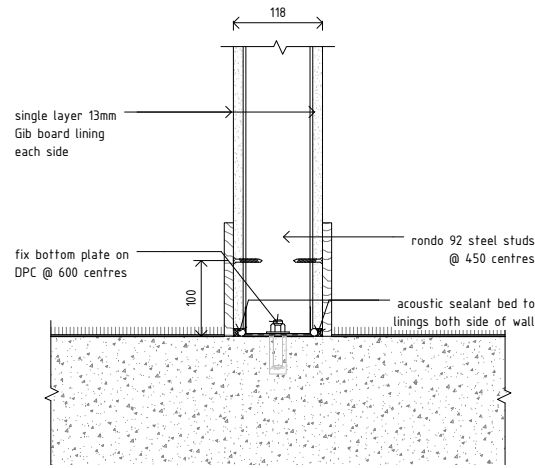


4 Wall Type 6
1: 5 NDY acoustic category P1

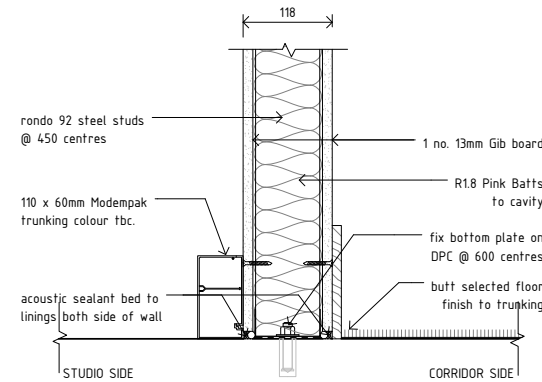


8 Typical Wall-Floor Studio Detail
1: 5

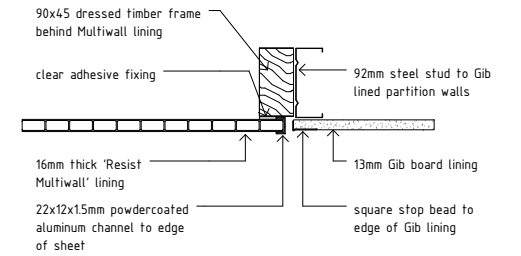


11 Typical Multiwall lining plan detail
1: 5

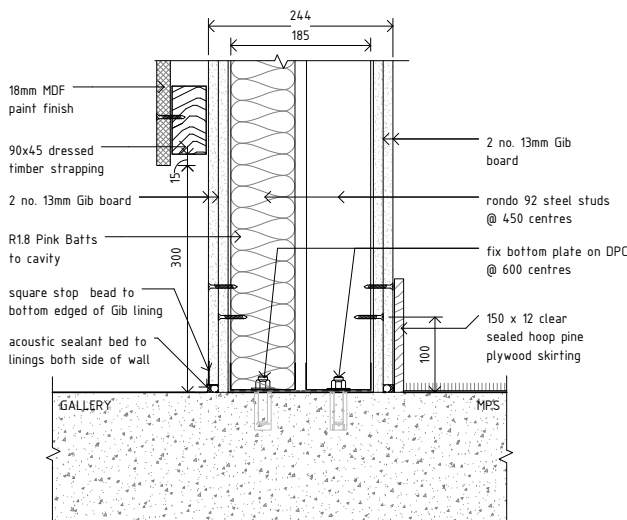


5 Wall Type 9
1: 5 NDY acoustic category P5

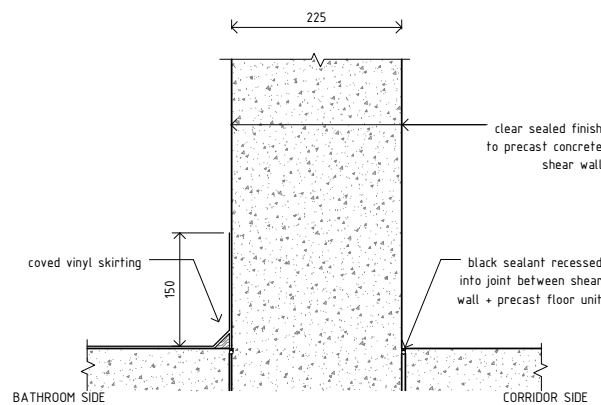


6 Wall Type 5
1: 5

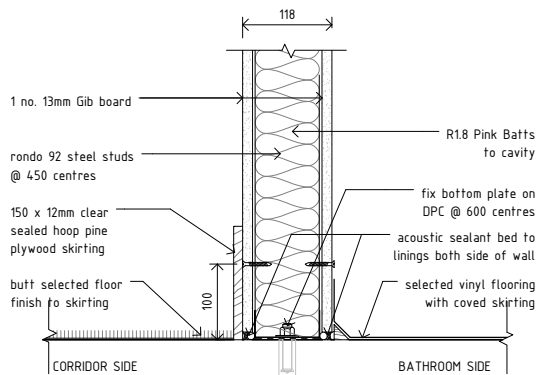

9 Typical Wall-Floor Bathroom Detail
1: 5

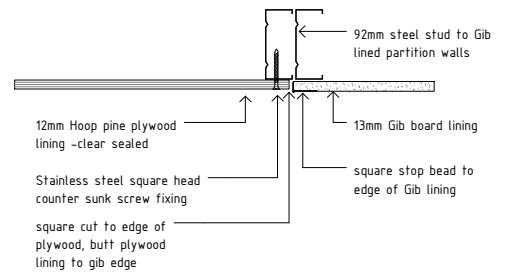


12 Typical plywood lining plan detail
1: 5

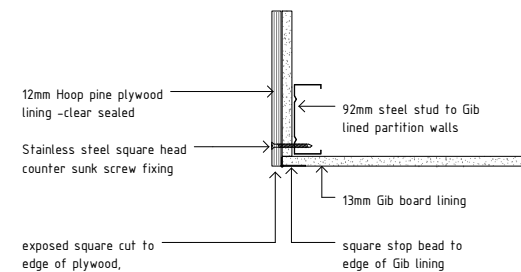

13 Typical wall lining plan detail
A7.11 1: 5



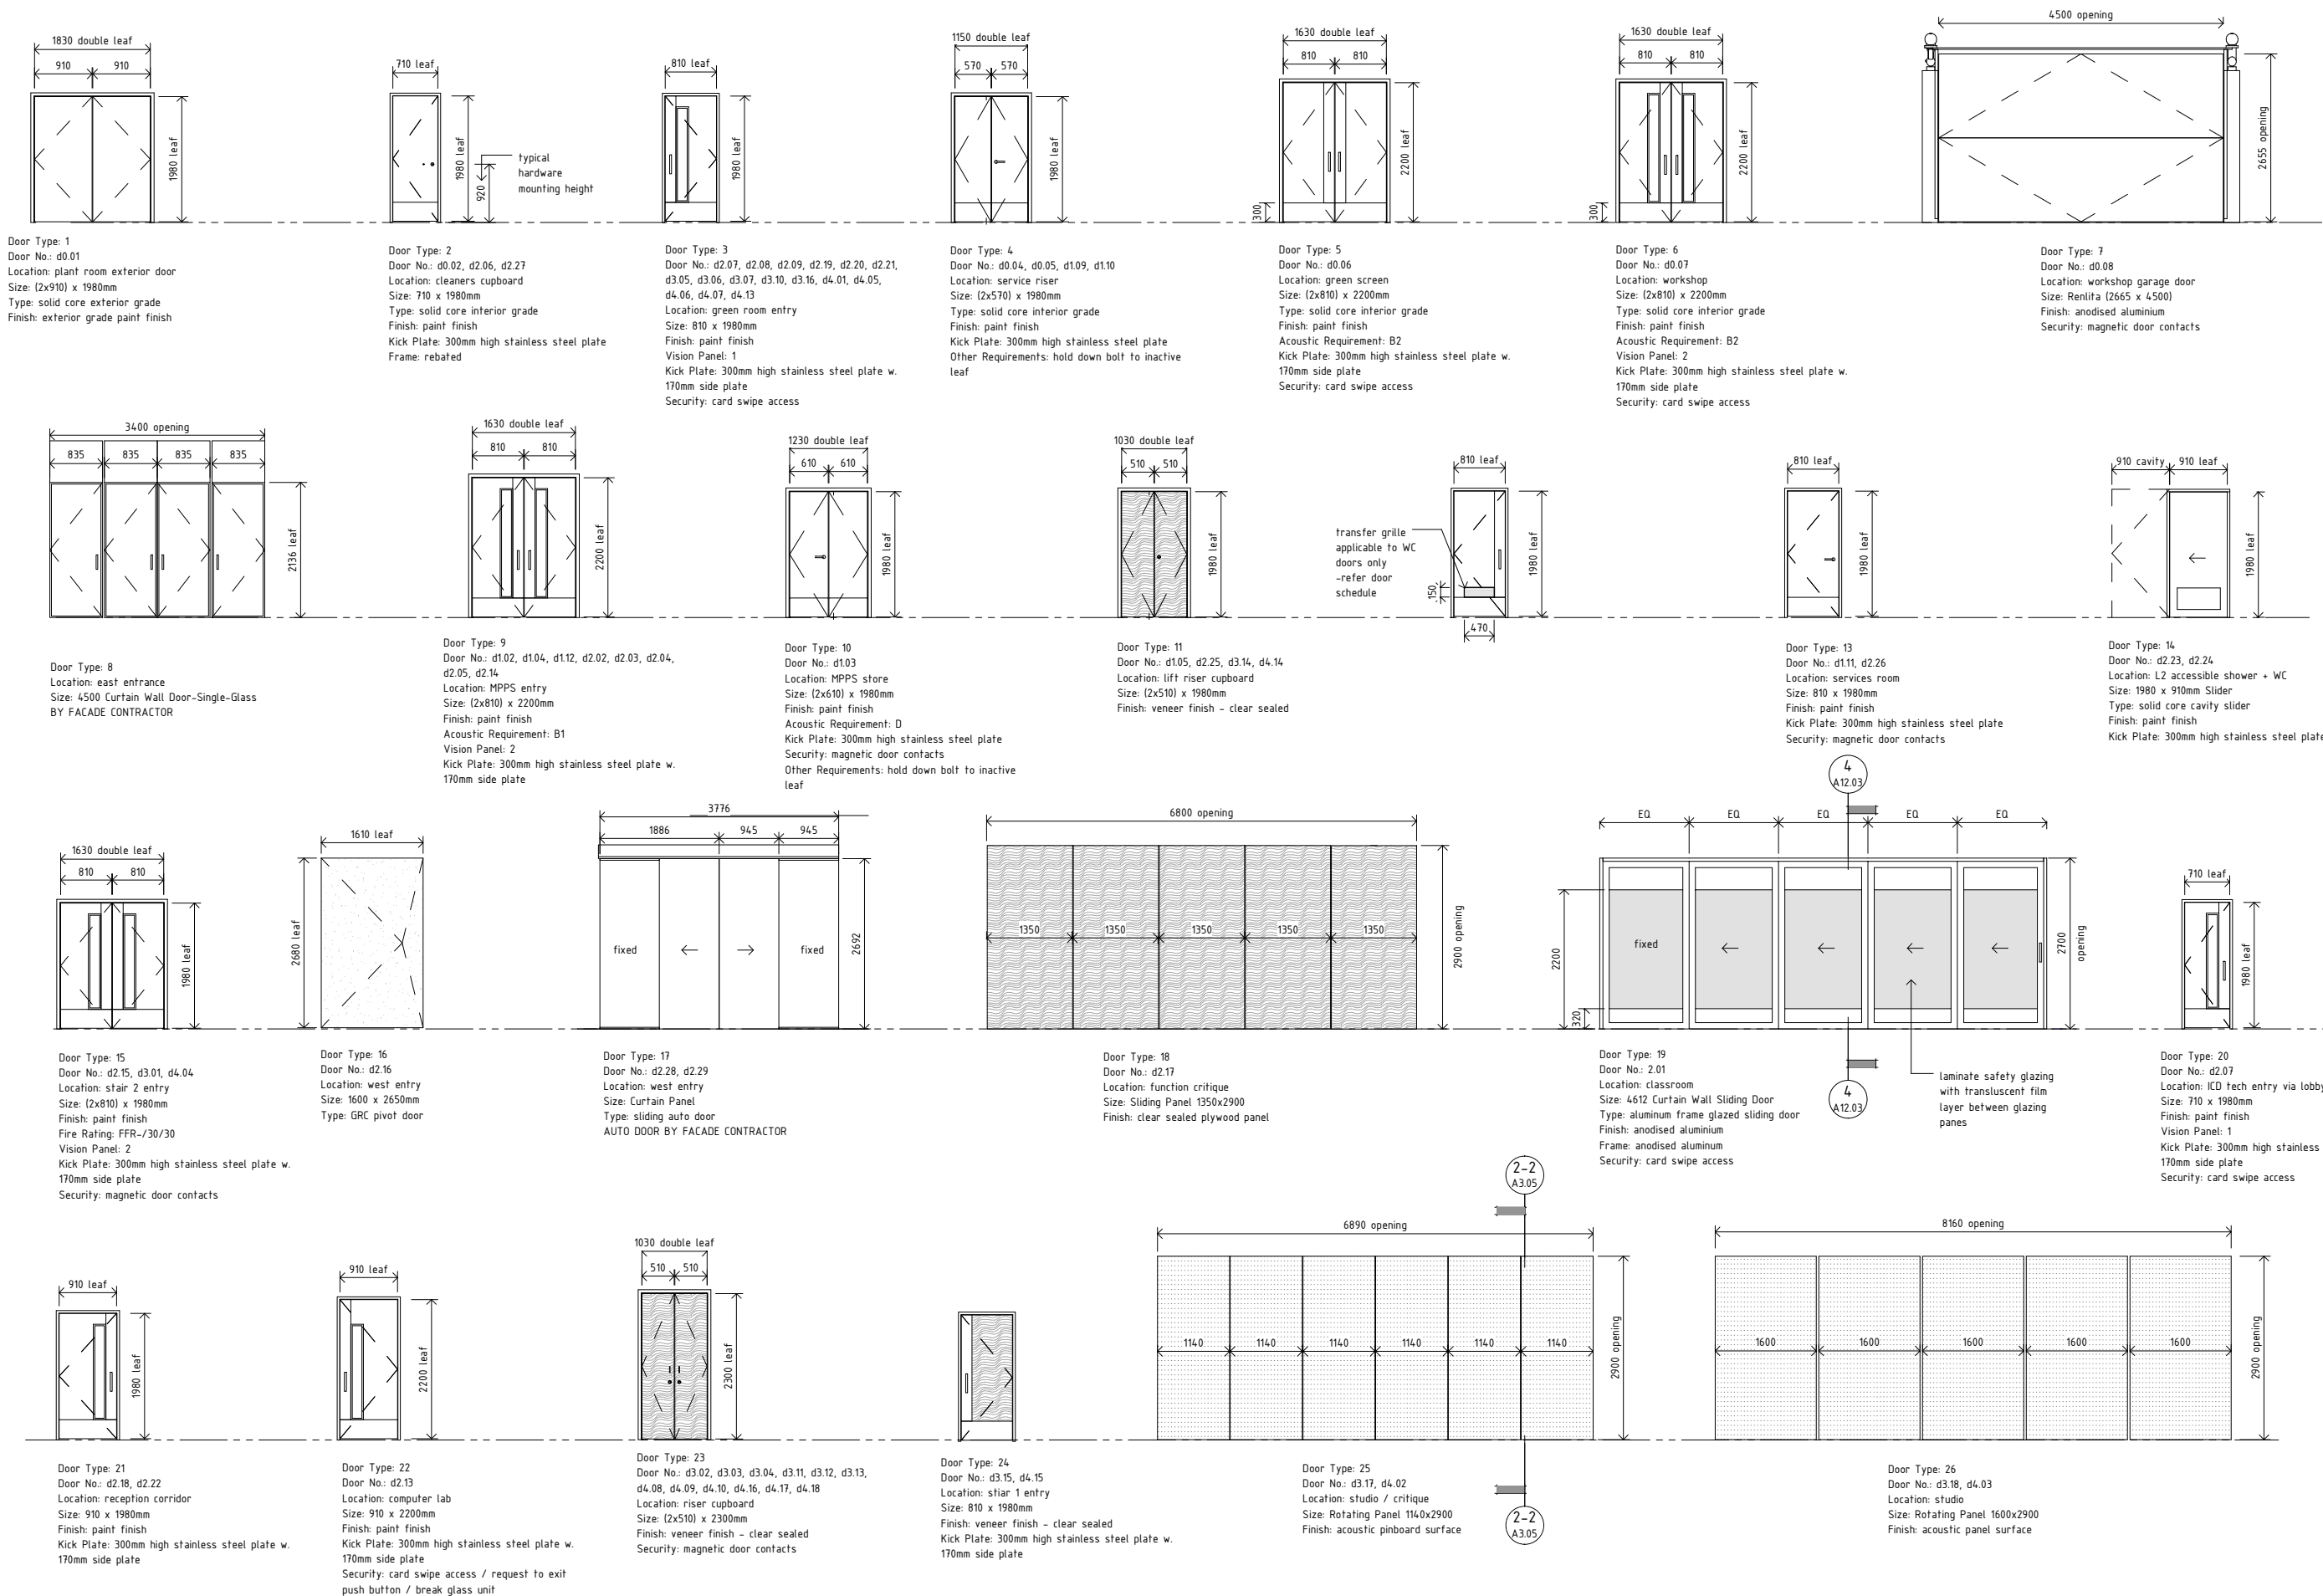

STRUCTURAL ENGINEER:
NAME : Dunning Thornton Consultants Ltd
PH : (04) 3850019
FAX : (04) 385 0312
PO BOX 27 -153, Wellington
EMAIL : drcwgt@ndunningthornton.co.nz

SERVICES ENGINEER:
NAME : Telco Asset Management Ltd
PH : (04) 803 2137
FAX : (04) 803 2125
PO BOX 1131, Wellington
EMAIL : info@telco-nz.com

FIRE ENGINEER:
NAME : Holmes Fire & Saffey
PH : (04) 471 1450
FAX : (04) 471 2336
PO BOX 942 Wellington
EMAIL : info@holmesfire.com

KEY:



No.	Description	Date
A	Tender	20.08.10

65 CAMBRIDGE TERRACE
CHRISTCHURCH 8013
PO BOX 3724
CHRISTCHURCH 8140
NEW ZEALAND
TEL 64 3 377 2007
FAX 64 3 377 2009

105 AMRITSAR STREET
WELLINGTON 6055
PO BOX 3364
WELLINGTON 6140
NEW ZEALAND
TEL 64 4 499 1727
FAX 64 4 499 1960


a t h f i e l d
a r c h i t e c t s
l i m i t e d

College of Creative Arts, Massey
Wallace Street, Wellington


Door Type Schedule
1 : 50 @ A1

09-59


A12.02-A

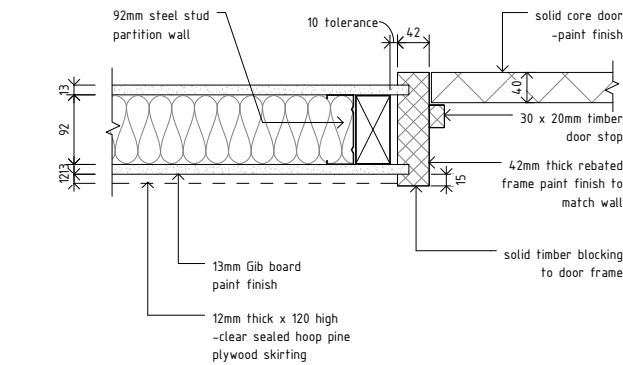


1 Plan Detail - Door Type 13
1: 5

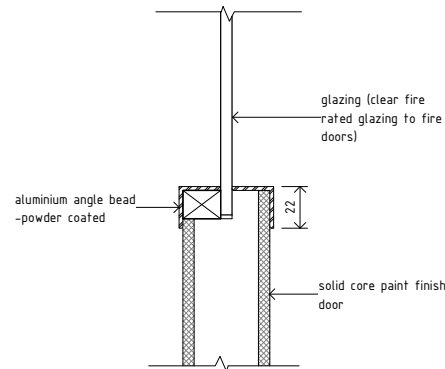



2 Section Detail - Vision Panels
1: 2

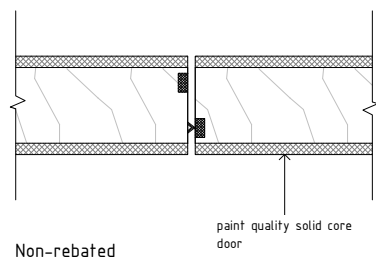

3 Plan Detail - Typical Double Door Meeting Stiles
1: 2

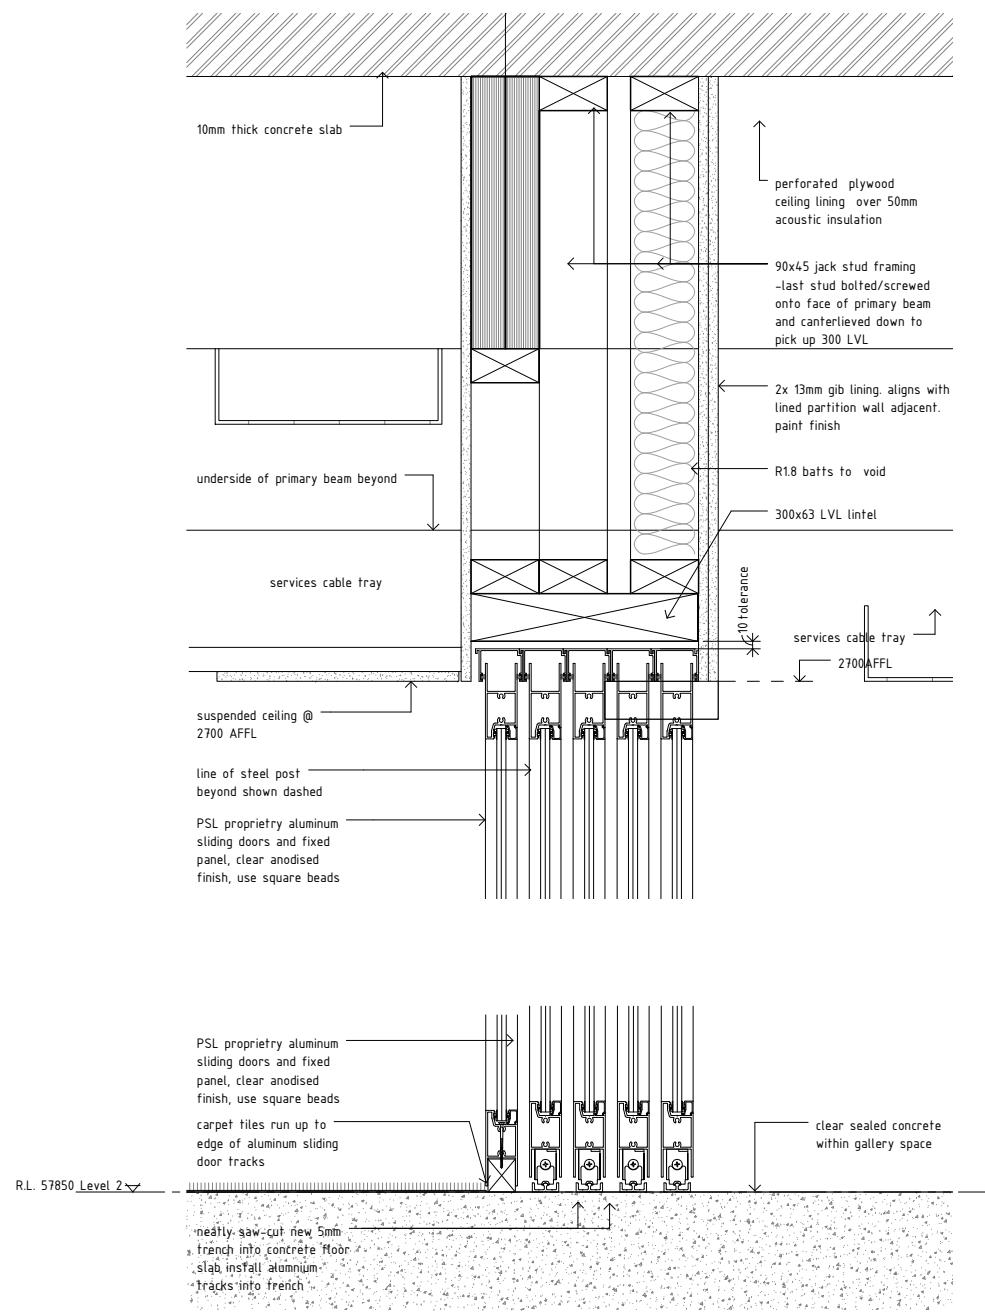

4 d2.01 head & sill detail
A8.11 1: 5

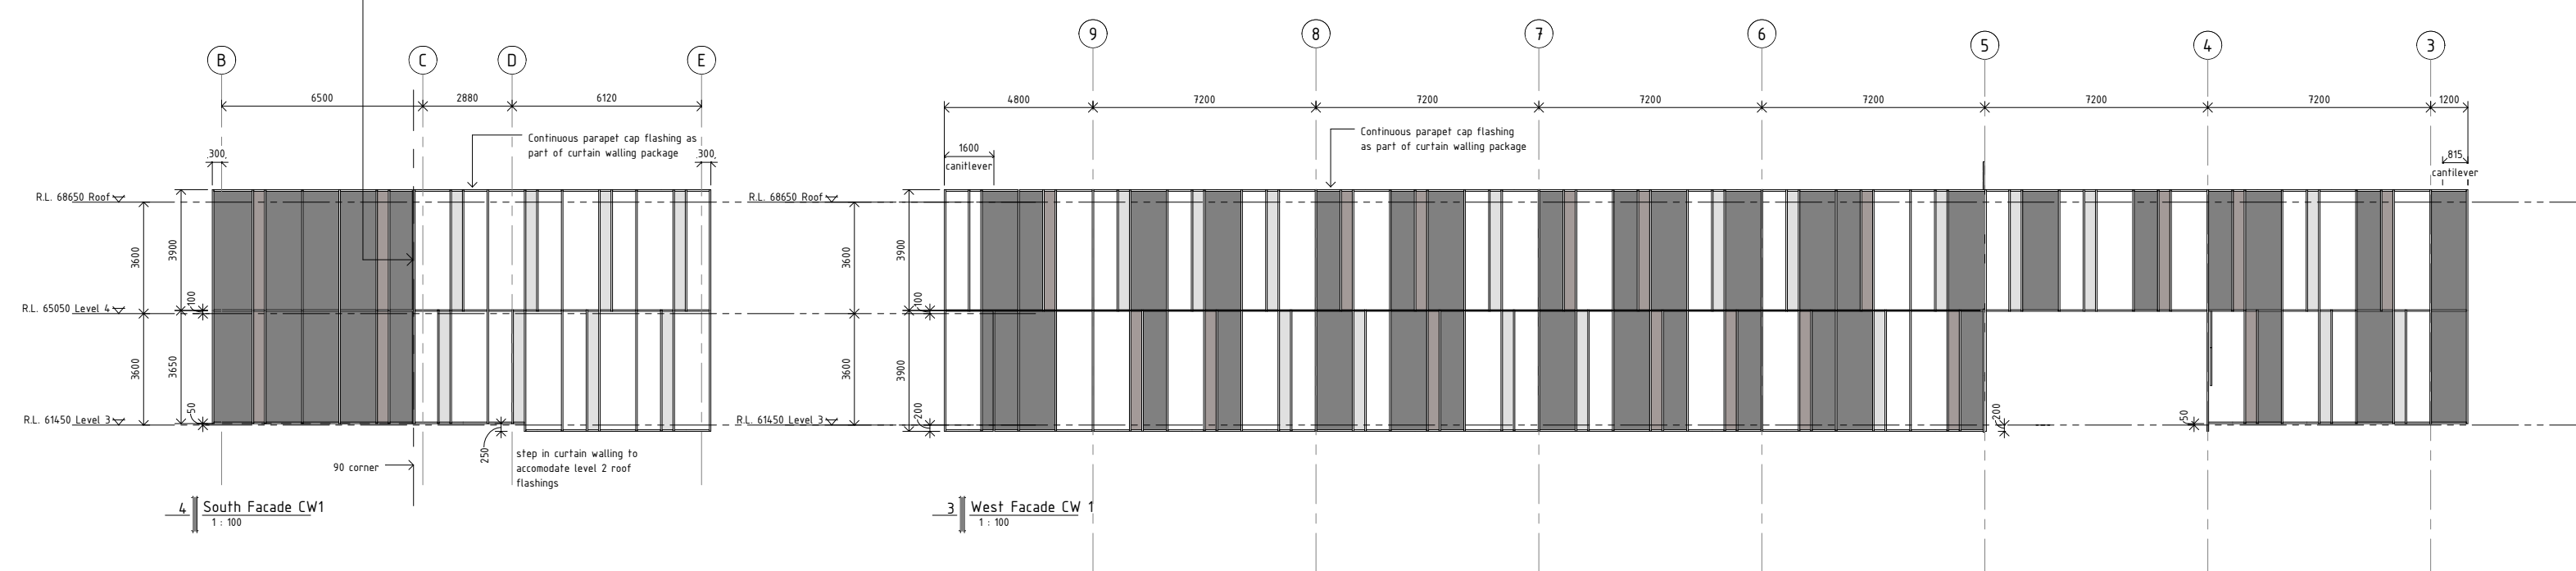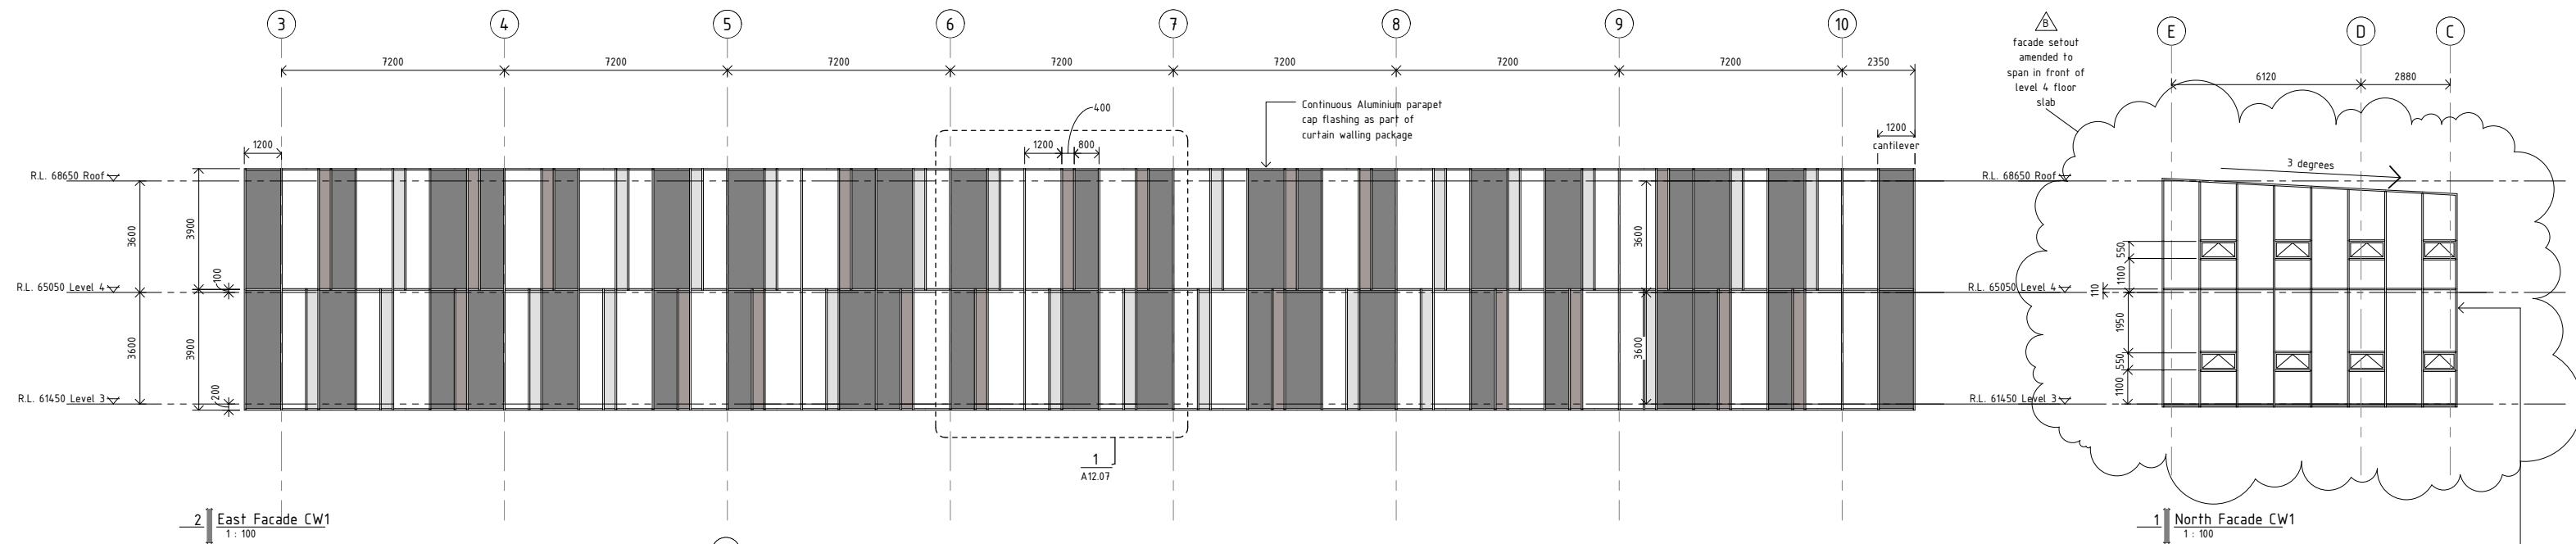

STRUCTURAL ENGINEER:
NAME : Dunning Thornton Consultants Ltd
PH : (04) 3850019
FAX : (04) 385 0312
PO BOX 27 -153, Wellington
EMAIL : dtcwgtn@dunningthornton.co.nz

SERVICES ENGINEER:
NAME : Telco Asset Management Ltd
PH : (04) 803 2137
FAX : (04) 803 2125
PO BOX 1131, Wellington
EMAIL : info@telco-nz.com

FIRE ENGINEER:
NAME : Holmes Fire & Saffey
PH : (04) 471 1450
FAX : (04) 471 2336
PO BOX 942 Wellington
EMAIL : info@holmesfire.com

KEY:



No.	Description	Date
A	Facade Tender	02.06.10
B	Facade design drawing issue	28.07.10
C	Tender	20.08.10

65 CAMBRIDGE TERRACE
CHRISTCHURCH 8013
PO BOX 3724
CHRISTCHURCH 8140
NEW ZEALAND
TEL 64 3 377 2007
FAX 64 3 377 2009

105 AMRITSAR STREET
WELLINGTON 6035
PO BOX 3364
WELLINGTON 6140
NEW ZEALAND
TEL 64 4 499 1727
FAX 64 4 499 1960



a t h f i e l d
a r c h i t e c t s
l i m i t e d

College of Creative Arts, Massey
Wallace Street, Wellington

Window Schedule 01
1 : 100 @ A1

09-59

A12.04-C

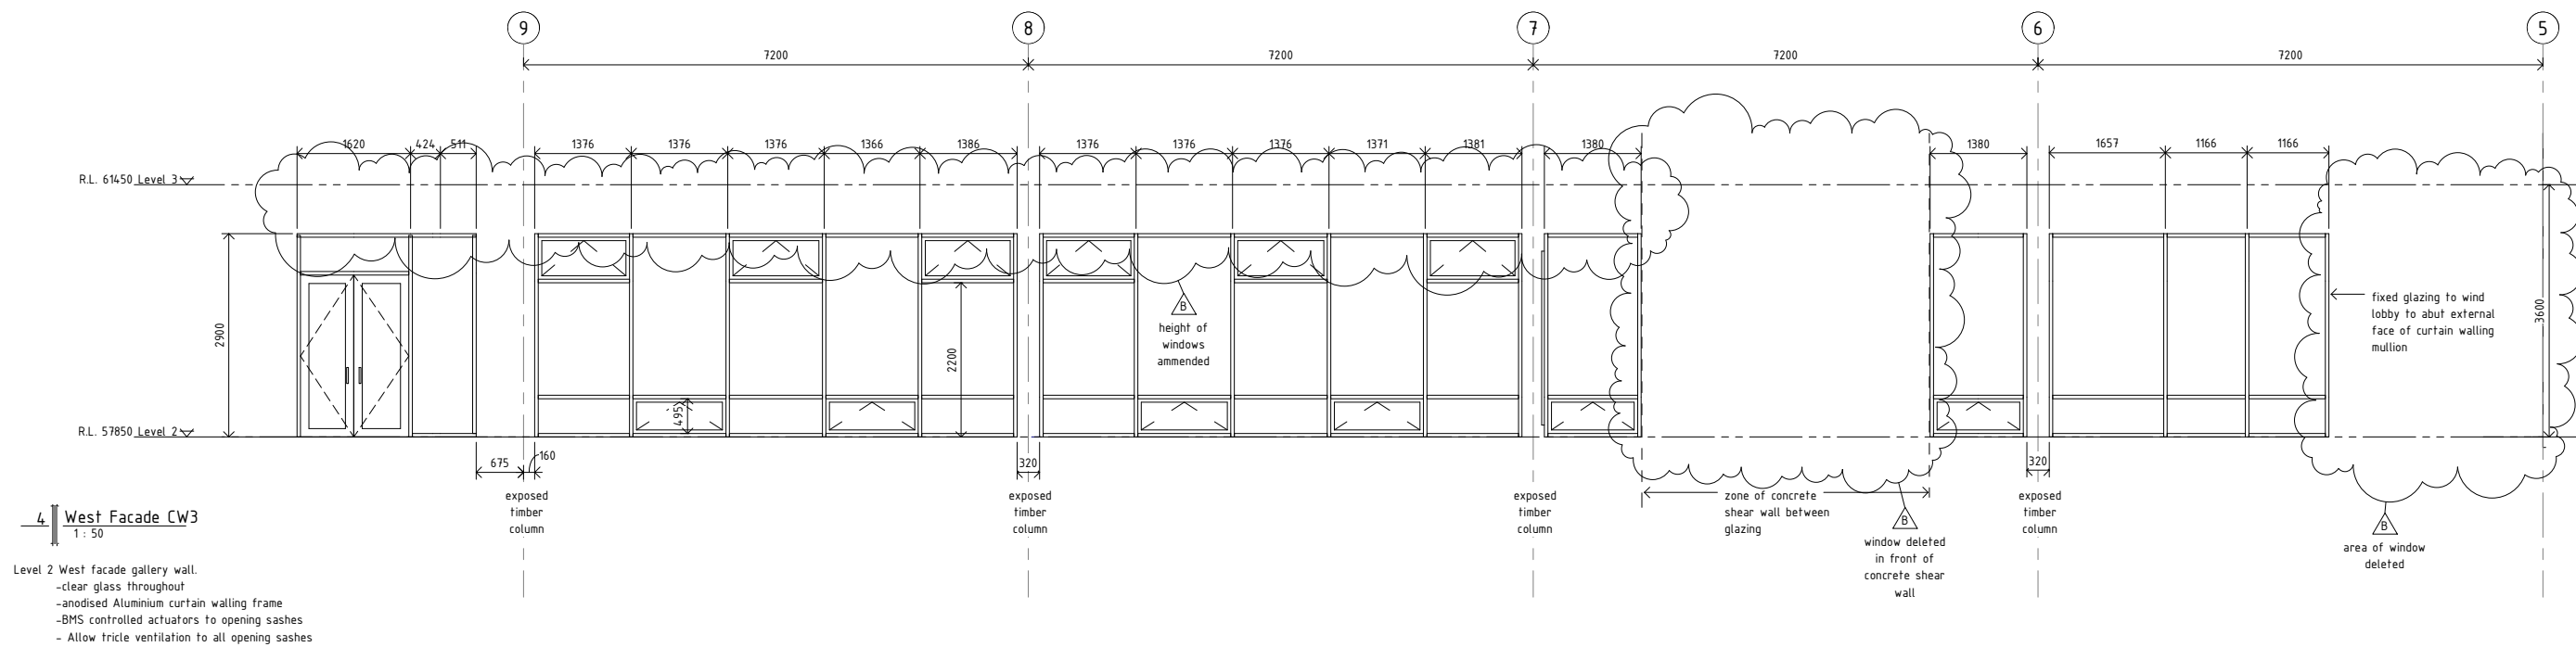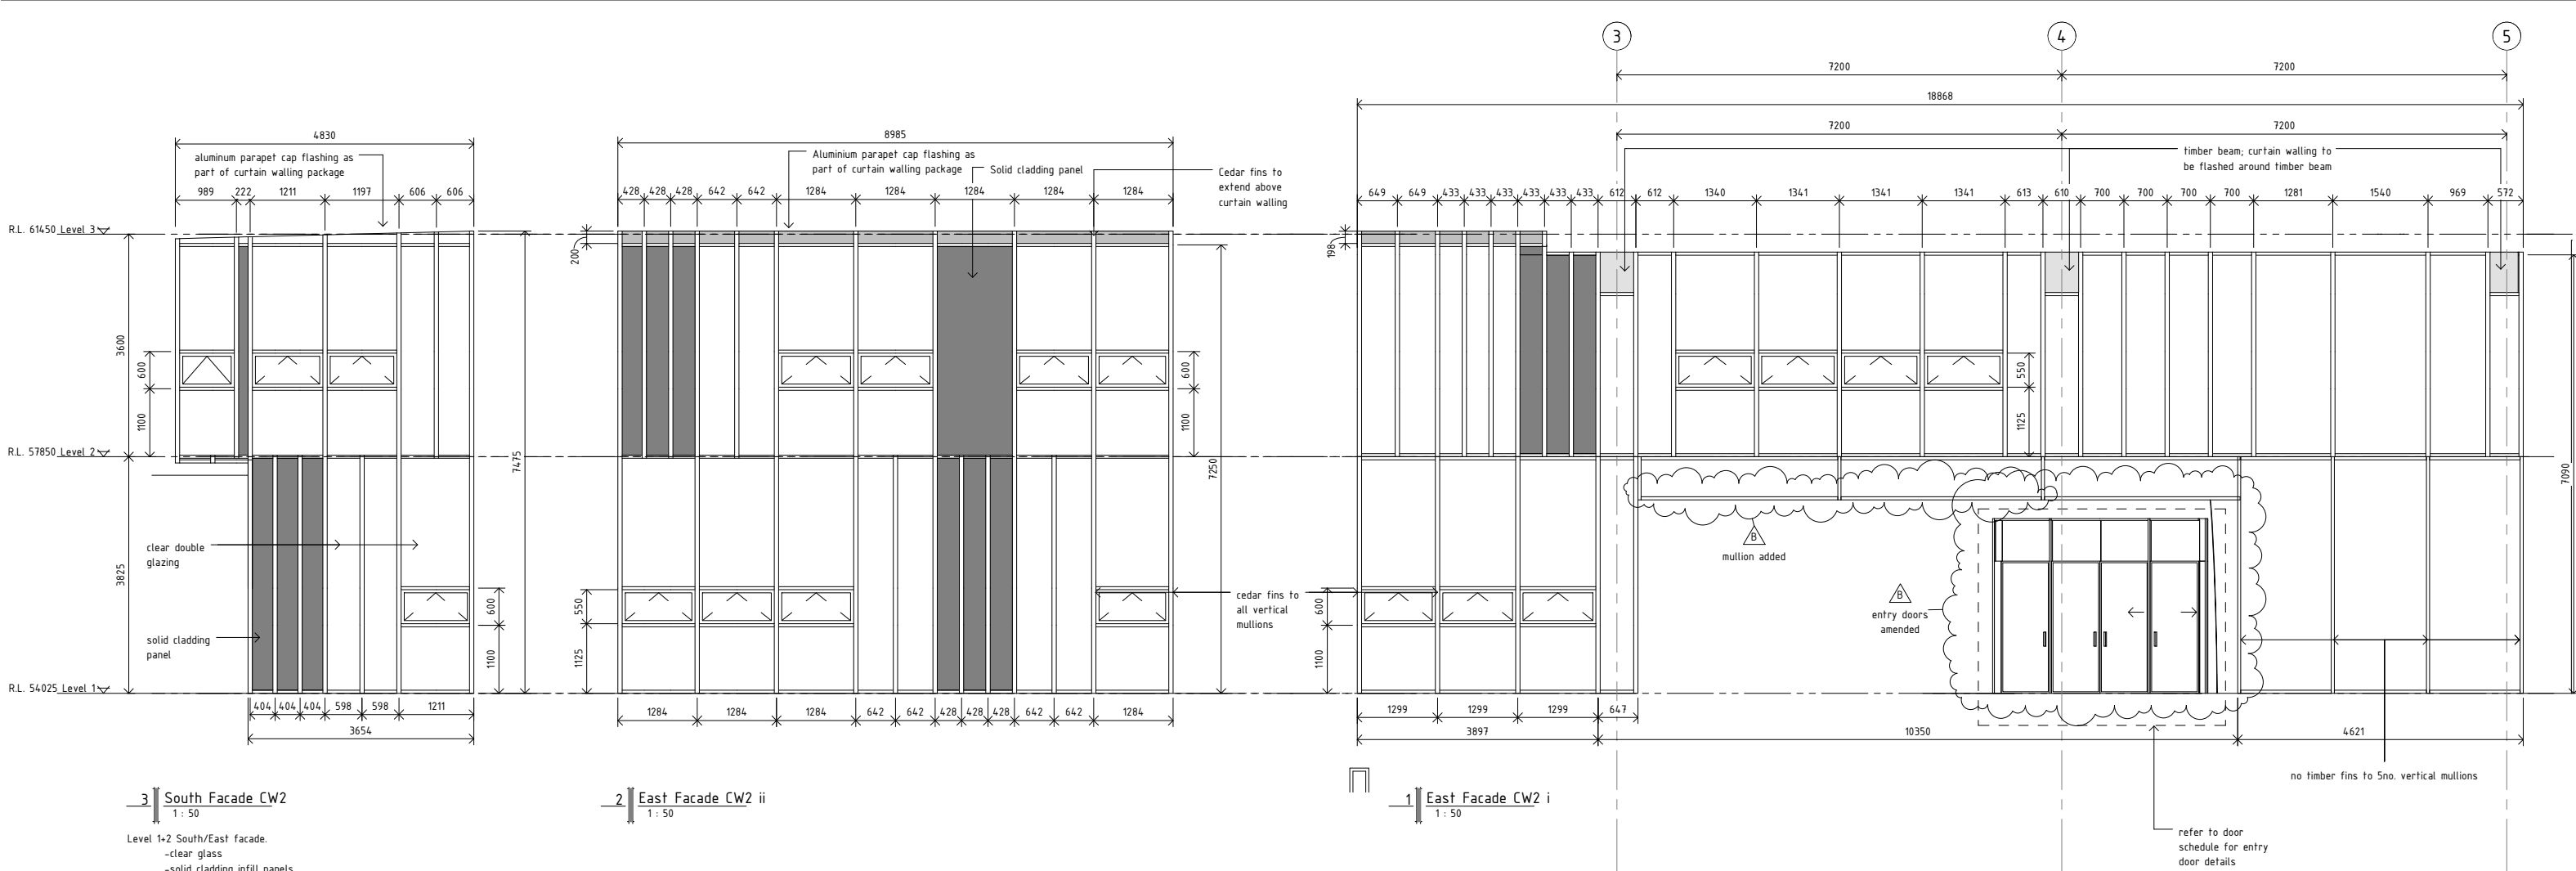

STRUCTURAL ENGINEER:
 NAME : Dunning Thornton Consultants Ltd
 PH : (04) 3850019
 FAX : (04) 385 0312
 PO BOX 27 -153, Wellington
 EMAIL : dtcwgtn@dunningthornton.co.nz

SERVICES ENGINEER:
 NAME : Telco Asset Management Ltd
 PH : (04) 803 2137
 FAX : (04) 803 2125
 PO BOX 1131, Wellington
 EMAIL : info@telco-nz.com

FIRE ENGINEER:
 NAME : Holmes Fire & Saffey
 PH : (04) 471 1450
 FAX : (04) 471 2336
 PO BOX 942 Wellington
 EMAIL : info@holmesfire.com

KEY:



No.	Description	Date
A	Facade Tender	02.06.10
B	Facade design drawing issue	28.07.10
C	Tender	20.08.10

65 CAMBRIDGE TERRACE
 CHRISTCHURCH 8013
 PO BOX 3724
 CHRISTCHURCH 8140
 NEW ZEALAND
 TEL 64 3 377 2007
 FAX 64 3 377 2009

105 AMRITSAR STREET
 WELLINGTON 6055
 PO BOX 3364
 WELLINGTON 6140
 NEW ZEALAND
 TEL 64 4 499 1727
 FAX 64 4 499 1960


a t h f i e l d
a r c h i t e c t s
l i m i t e d


College of Creative Arts, Massey
 Wallace Street, Wellington

Window Schedule 02
 1 : 50 @ A1


09-59

A12.05-C

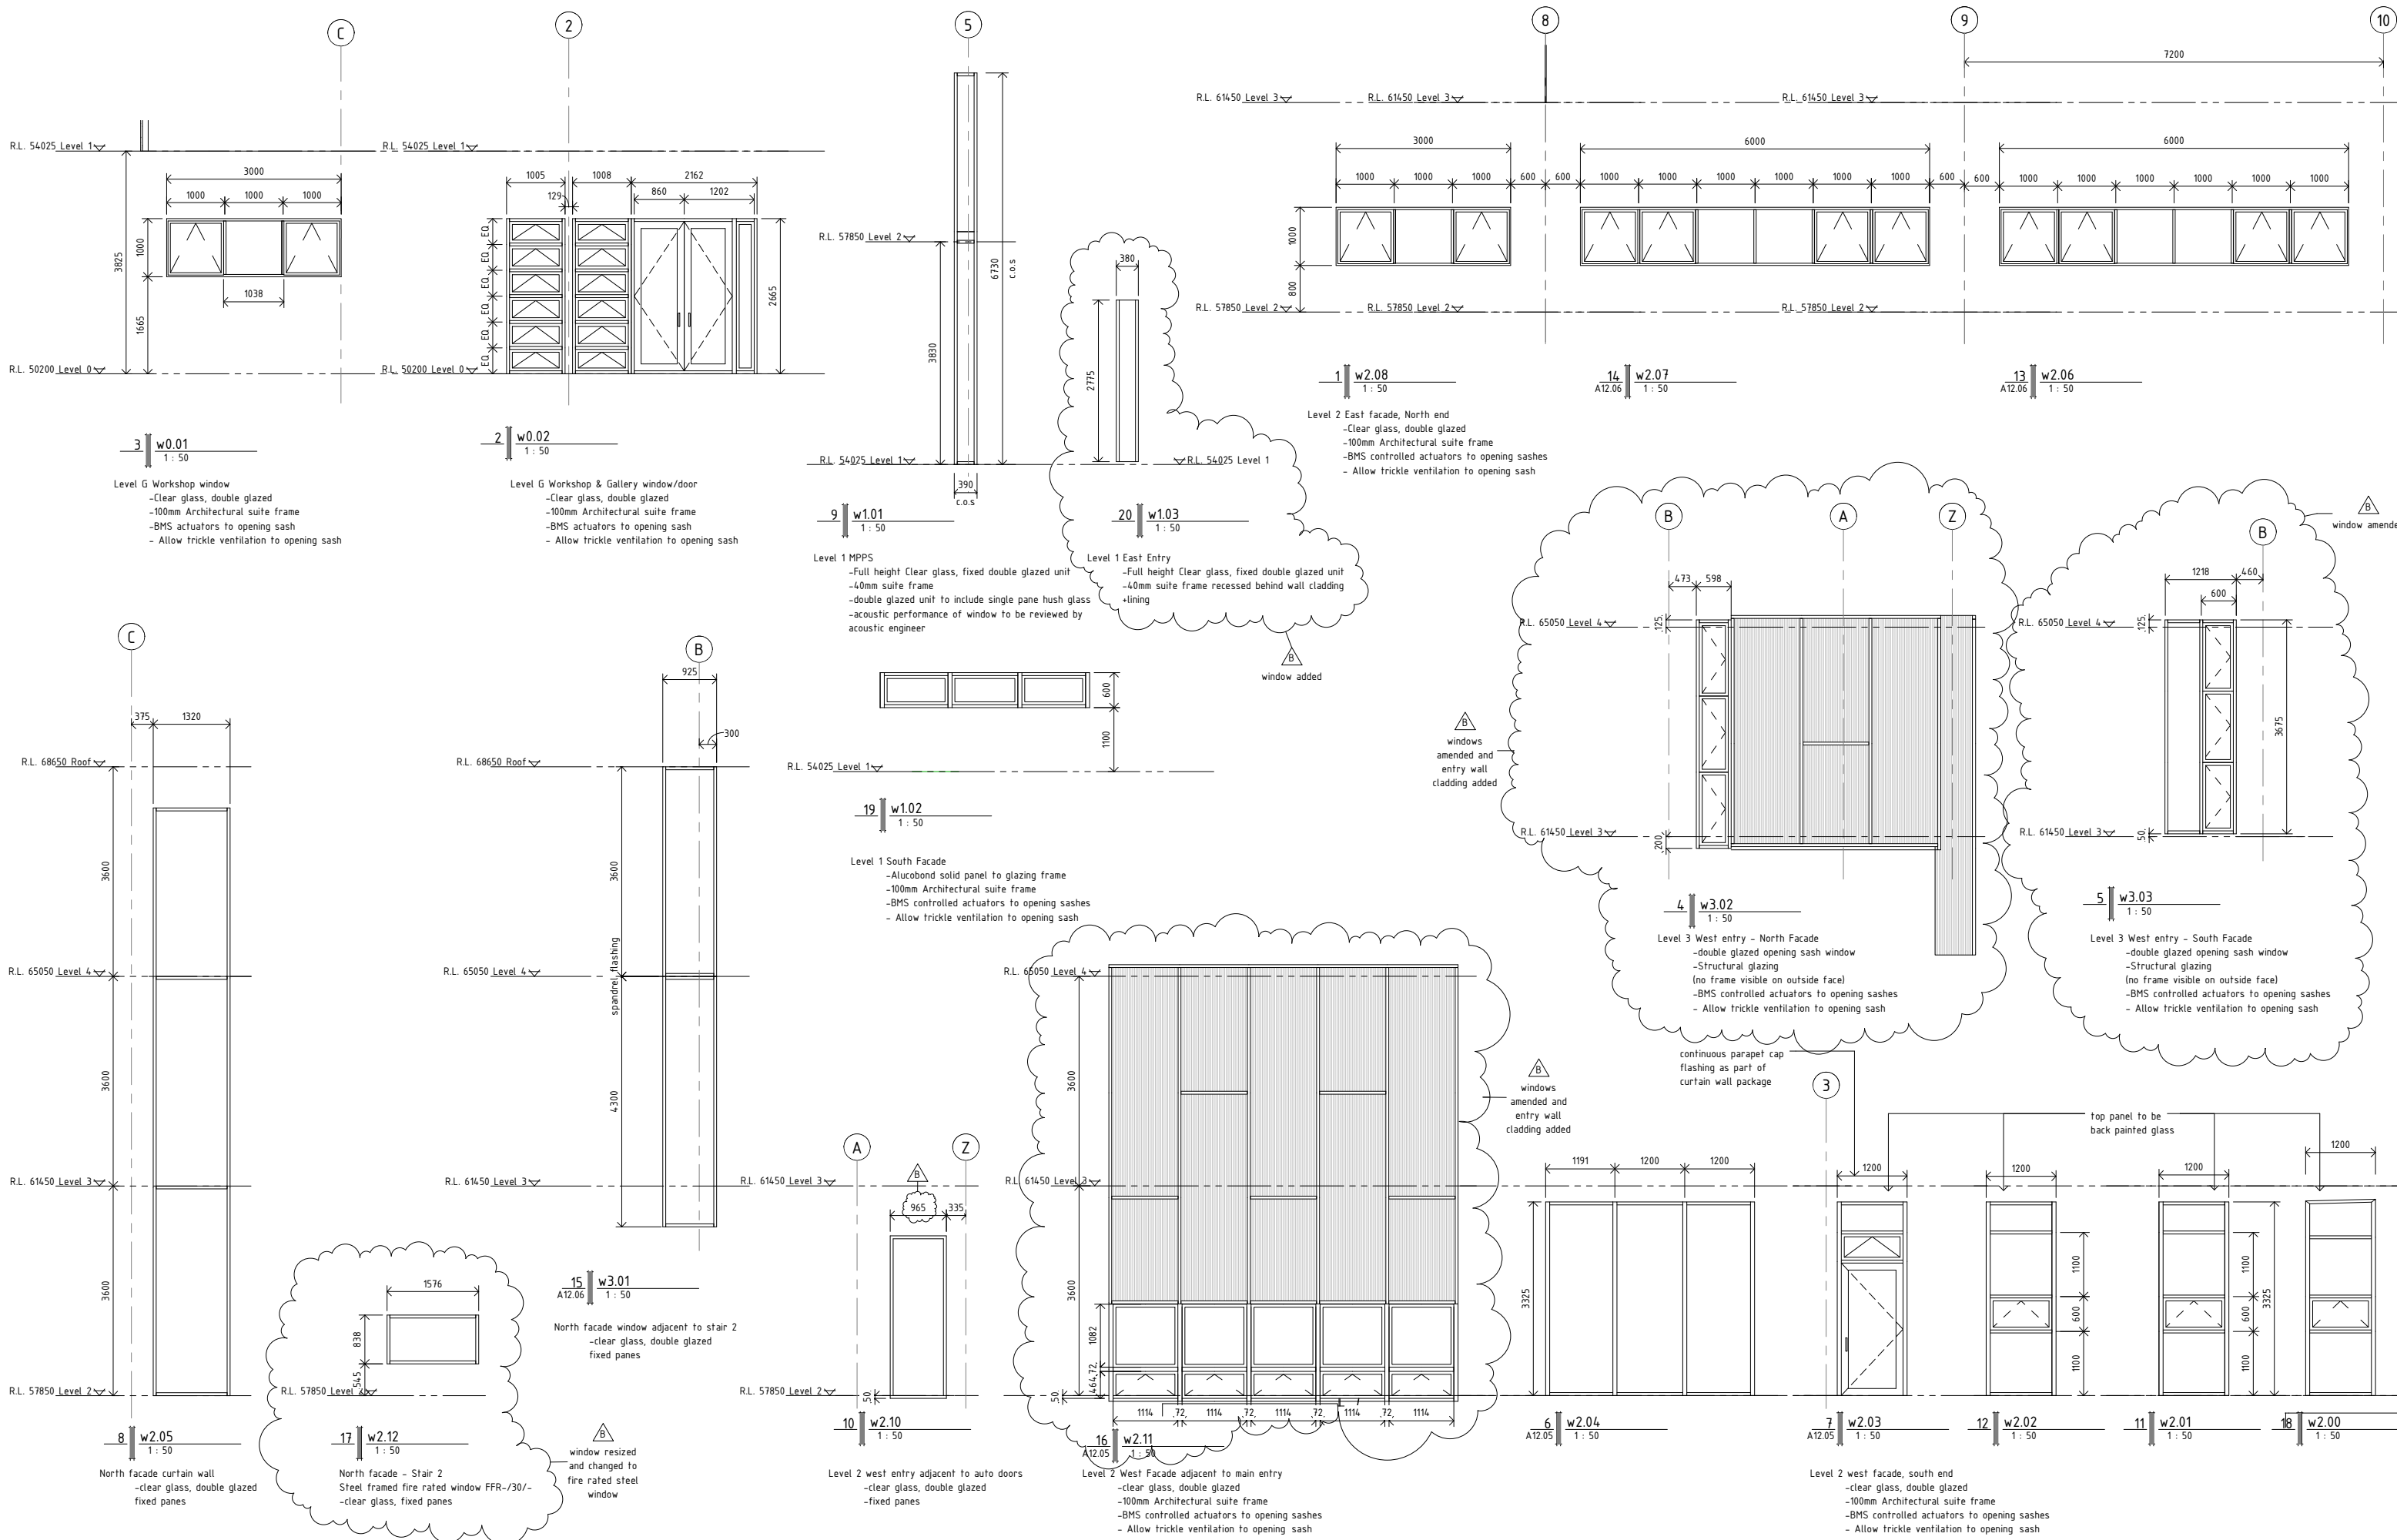

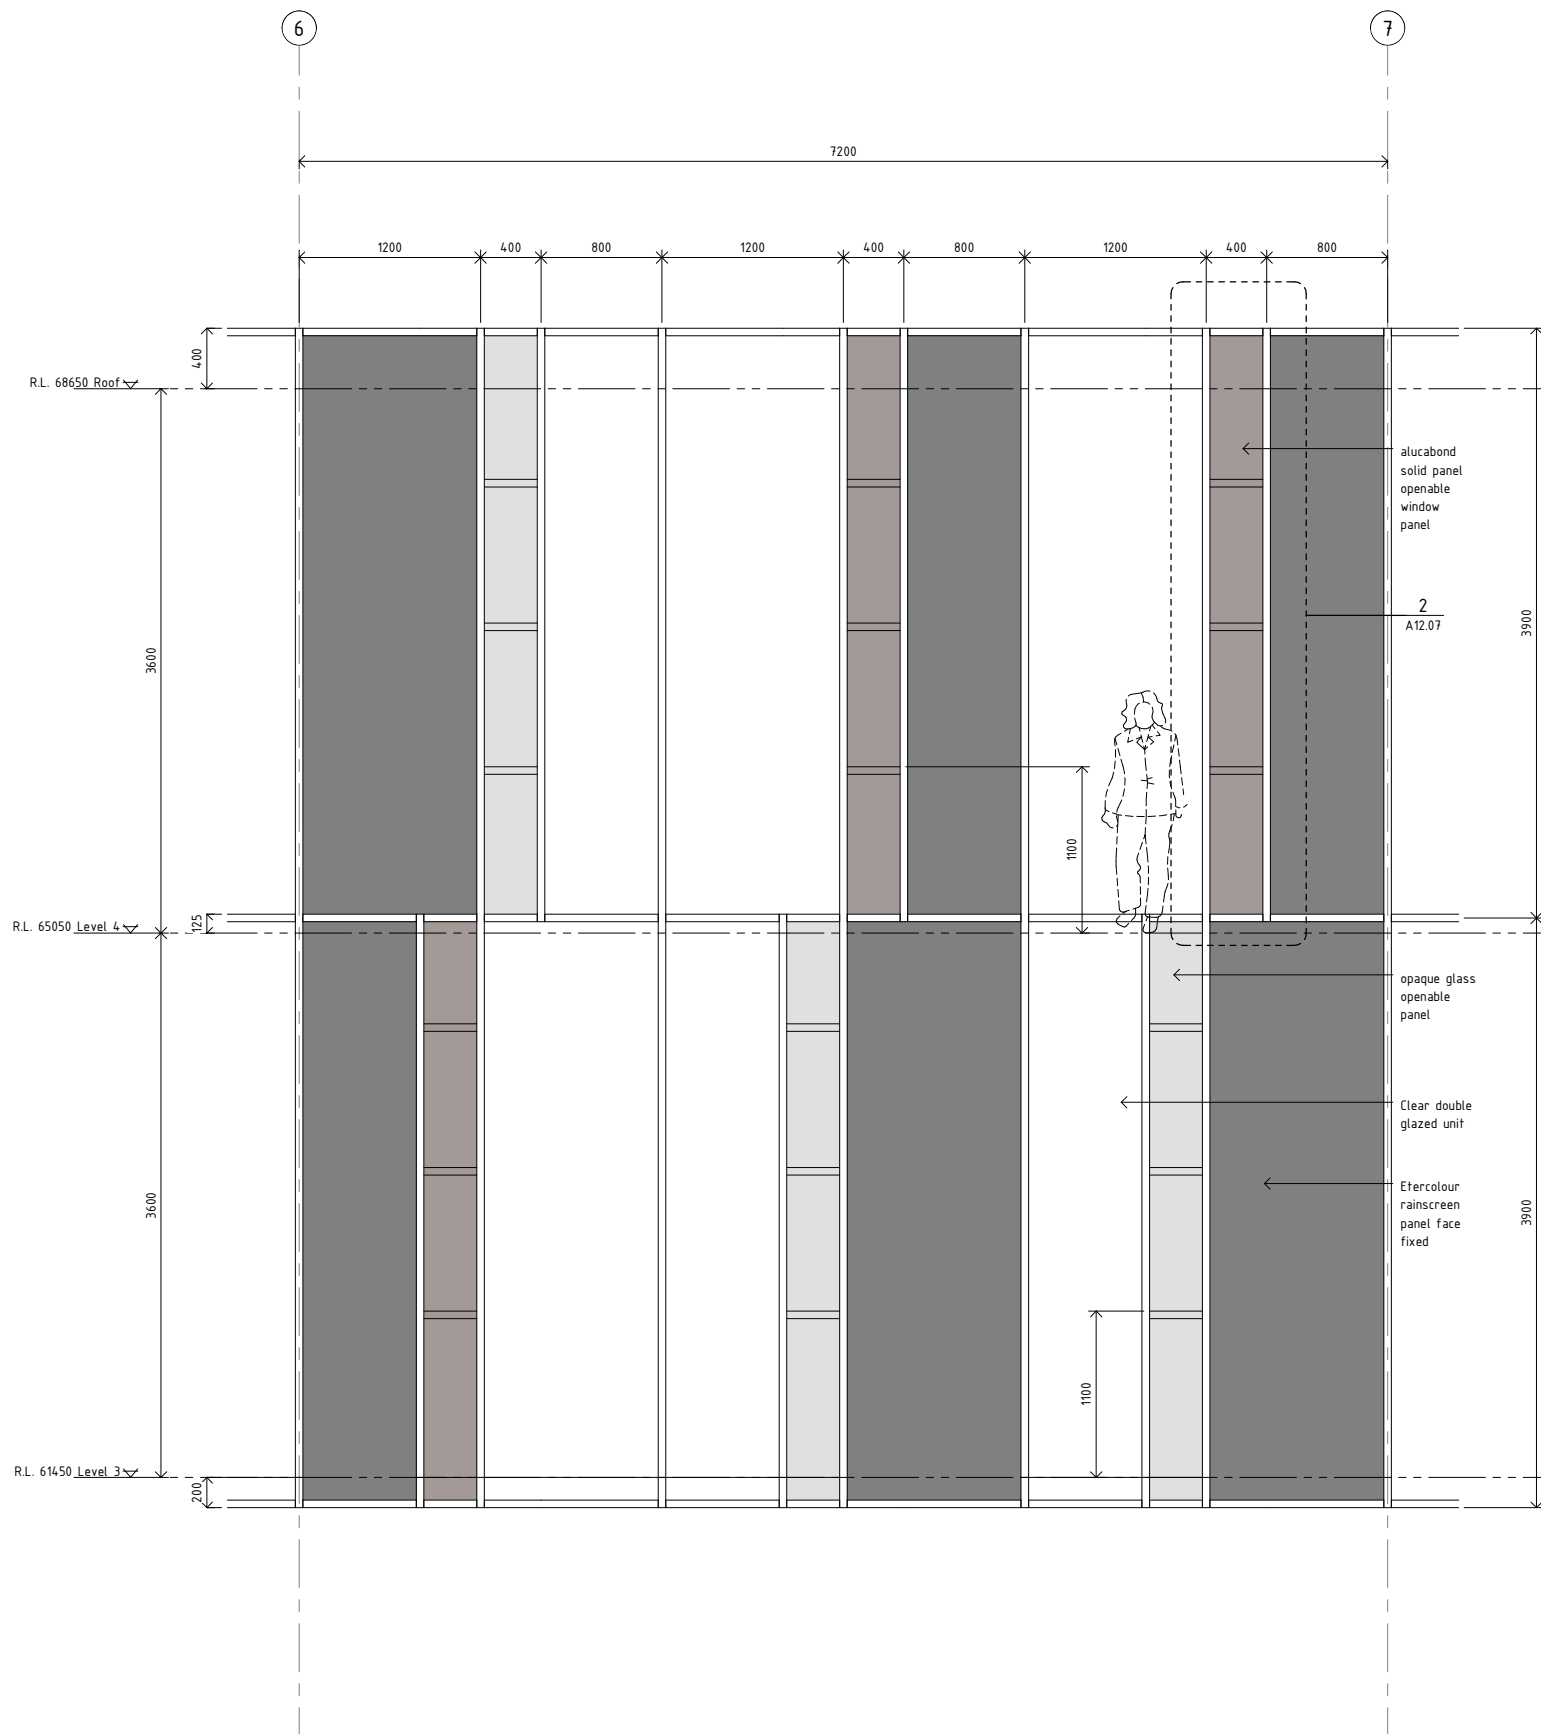

1 typical level 3+4 facade
A2.01 1 : 25

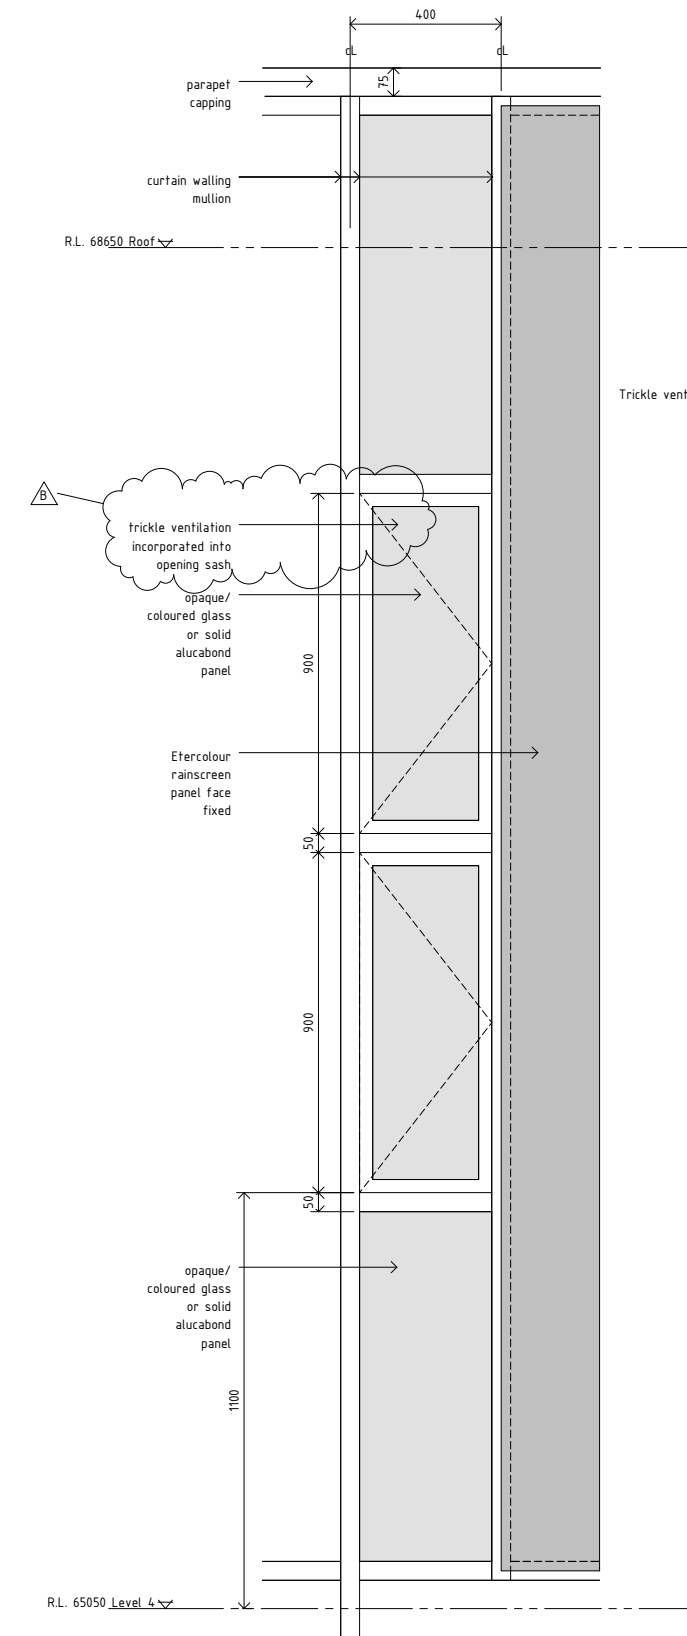

2 Typical opening sashes level 3+4 curtain wall
A12.07 1 : 10

STRUCTURAL ENGINEER:
NAME : Dunning Thornton Consultants Ltd
PH : (04) 3850019
FAX : (04) 385 0312
PO BOX 27 -153, Wellington
EMAIL : dtcwgtn@dunningthornton.co.nz

SERVICES ENGINEER:
NAME : Telco Asset Management Ltd
PH : (04) 803 2137
FAX : (04) 803 2125
PO BOX 1131, Wellington
EMAIL : info@telco-nz.com

FIRE ENGINEER:
NAME : Holmes Fire & Saffey
PH : (04) 471 1450
FAX : (04) 471 2336
PO BOX 942 Wellington
EMAIL : info@holmesfire.com

KEY:



No.	Description
A	Facade Tender
B	Facade design drawing issue
C	Tender

Date
02.06.10
28.07.10
20.08.10

65 CAMBRIDGE TERRACE
CHRISTCHURCH 8013
PO BOX 3724
CHRISTCHURCH 8140
NEW ZEALAND
TEL 64 3 377 2007
FAX 64 3 377 2009

105 AMRITSAR STREET
WELLINGTON 6035
PO BOX 3364
WELLINGTON 6140
NEW ZEALAND
TEL 64 4 499 1727
FAX 64 4 499 1960


a t h f i e l d
a r c h i t e c t s
l i m i t e d

College of Creative Arts, Massey
Wallace Street, Wellington

Window Schedule 04
As indicated @ A1

09-59


A12.07-C

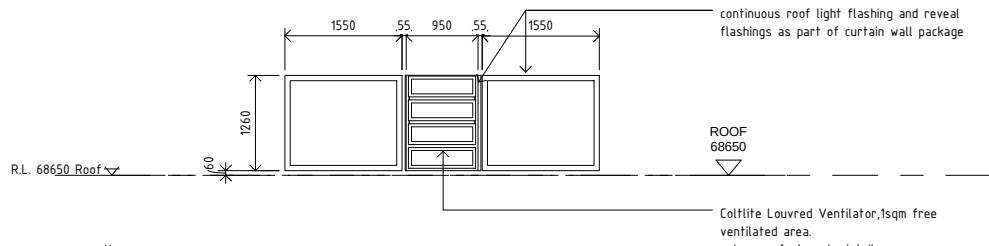

3 Elevation Roof Windows RW3-8, AOV 6&8
1 : 50

Light/Ventilation shafts


- clear glass, fixed panes, double glazed
- 100mm Architectural suite frame
- BMS controlled actuators to automatic opening vents
- Quantity: 4no.

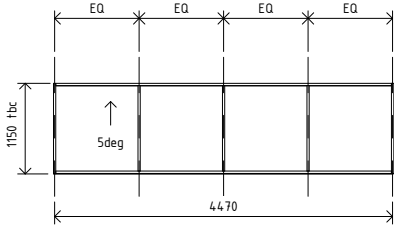

2 Plan Roof Light RL1, RL2 for Ventilation/Light Shafts
A2.00 1 : 50

Light/Ventilation shafts


- clear glass, fixed panes, double glazed Skylight
- Set out and no. of mullions required TBC by glazing subcontractor
- Quantity: 4no.

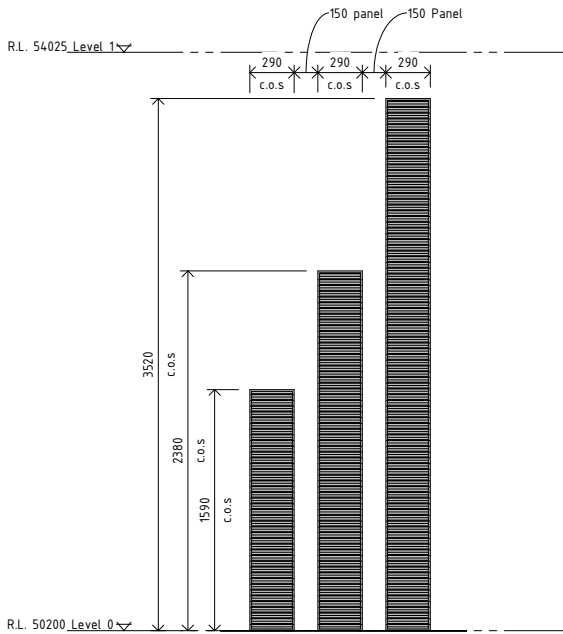

5 Plantroom Exhaust Louvres EL1, EL2, EL3
1 : 25

Exhaust Louvres (refer to services drawings)


- Holyoake OHL-F-D
- size each to suit panel setout
- Quantity: 3no.

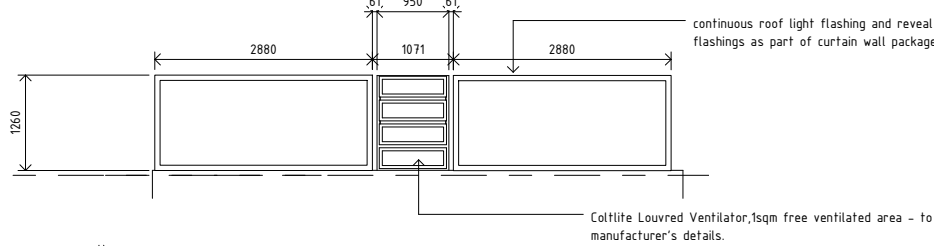

4 Elevation Roof Windows RW01 & 02, AOV1
1 : 50

Stair 1 overrun


- clear glass, fixed panes, double glazed
- 100mm Architectural suite frame
- BMS controlled actuators to automatic opening vents
- Quantity: 1no.

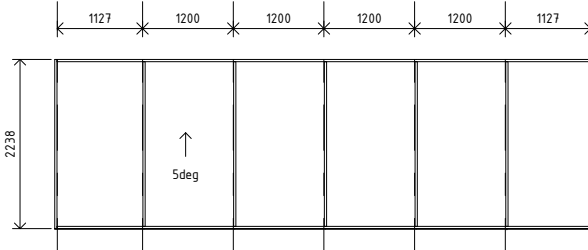

1 Plan Roof Light RL3 - Stair 1 overrun
A2.00 1 : 50

Stair 1 overrun


- clear glass, fixed panes, double glazed Skylight
- Set out and no. of mullions required TBC by glazing subcontractor
- Quantity: 4no.

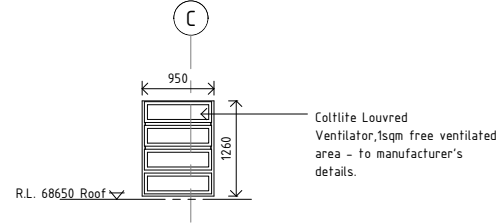

8 Elevation Roof Windows AOV 2,3,4,5,7, & 9
1 : 50

North and South elevations of stair 1 overrun and Ventilation shafts


- clear glass, double glazed
- BMS controlled actuators to automatic opening vents
- Quantity: 6no.

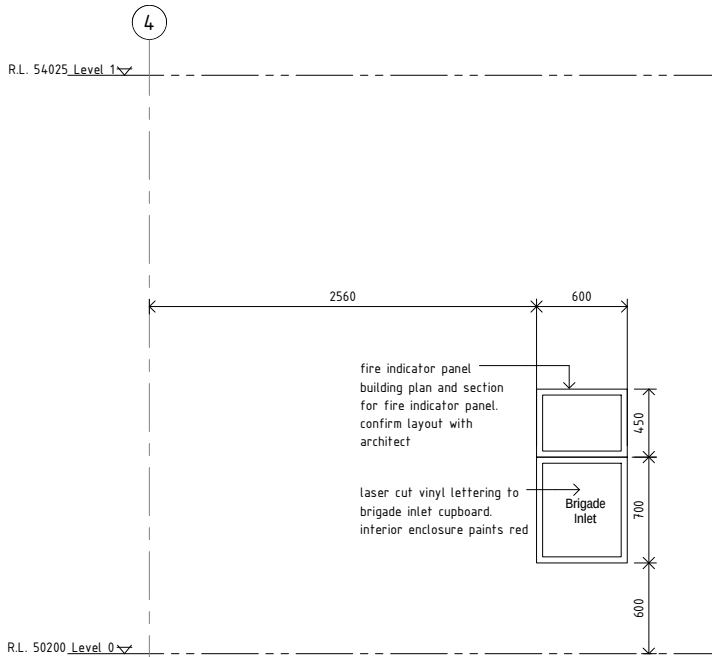

7 Brigade Inlet Panel Elevation w0.04
1 : 25

w0.04 Brigade Inlet Panel

- Vantage 40mm suite with square bead
- size to suit opening in block wall
- Quantity: 1no.

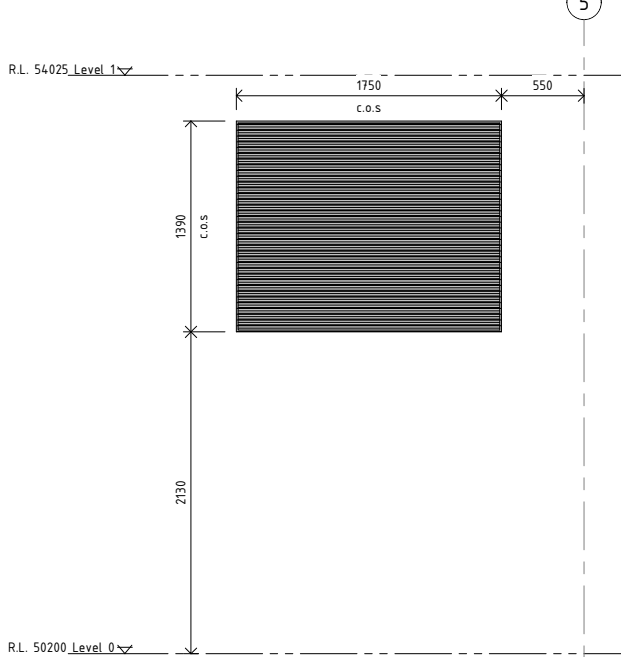

6 Plantroom Outside Air Intake Louvre
1 : 25

Outside Air Intake Louvres (refer to services drawings)

- Holyoake OHL-F-D
- size to suit opening in block wall
- Quantity: 1no.

STRUCTURAL ENGINEER:
NAME : Dunning Thornton Consultants Ltd
PH : (04) 3850019
FAX : (04) 385 0312
PO BOX 27 -153, Wellington
EMAIL : dtcwgtn@dunningthornton.co.nz

SERVICES ENGINEER:
NAME : Telco Asset Management Ltd
PH : (04) 803 2137
FAX : (04) 803 2125
PO BOX 1131, Wellington
EMAIL : info@telco-nz.com

FIRE ENGINEER:
NAME : Holmes Fire & Saffey
PH : (04) 471 1450
FAX : (04) 471 2336
PO BOX 942 Wellington
EMAIL : info@holmesfire.com

KEY:



No.
A
B

Description
Facade Tender
Tender

Date
02.06.10
20.08.10

65 CAMBRIDGE TERRACE
CHRISTCHURCH 8013
PO BOX 3724
CHRISTCHURCH 8140
NEW ZEALAND
TEL 64 3 377 2007
FAX 64 3 377 2009

105 AMRITSAR STREET
WELLINGTON 6055
PO BOX 3364
WELLINGTON 6140
NEW ZEALAND
TEL 64 4 499 1727
FAX 64 4 499 1960


a t h f i e l d
a r c h i t e c t s
l i m i t e d


College of Creative Arts, Massey
Wallace Street, Wellington

Roof Window / Louvre Schedule
As indicated @ A1


09-59

A12.08-B

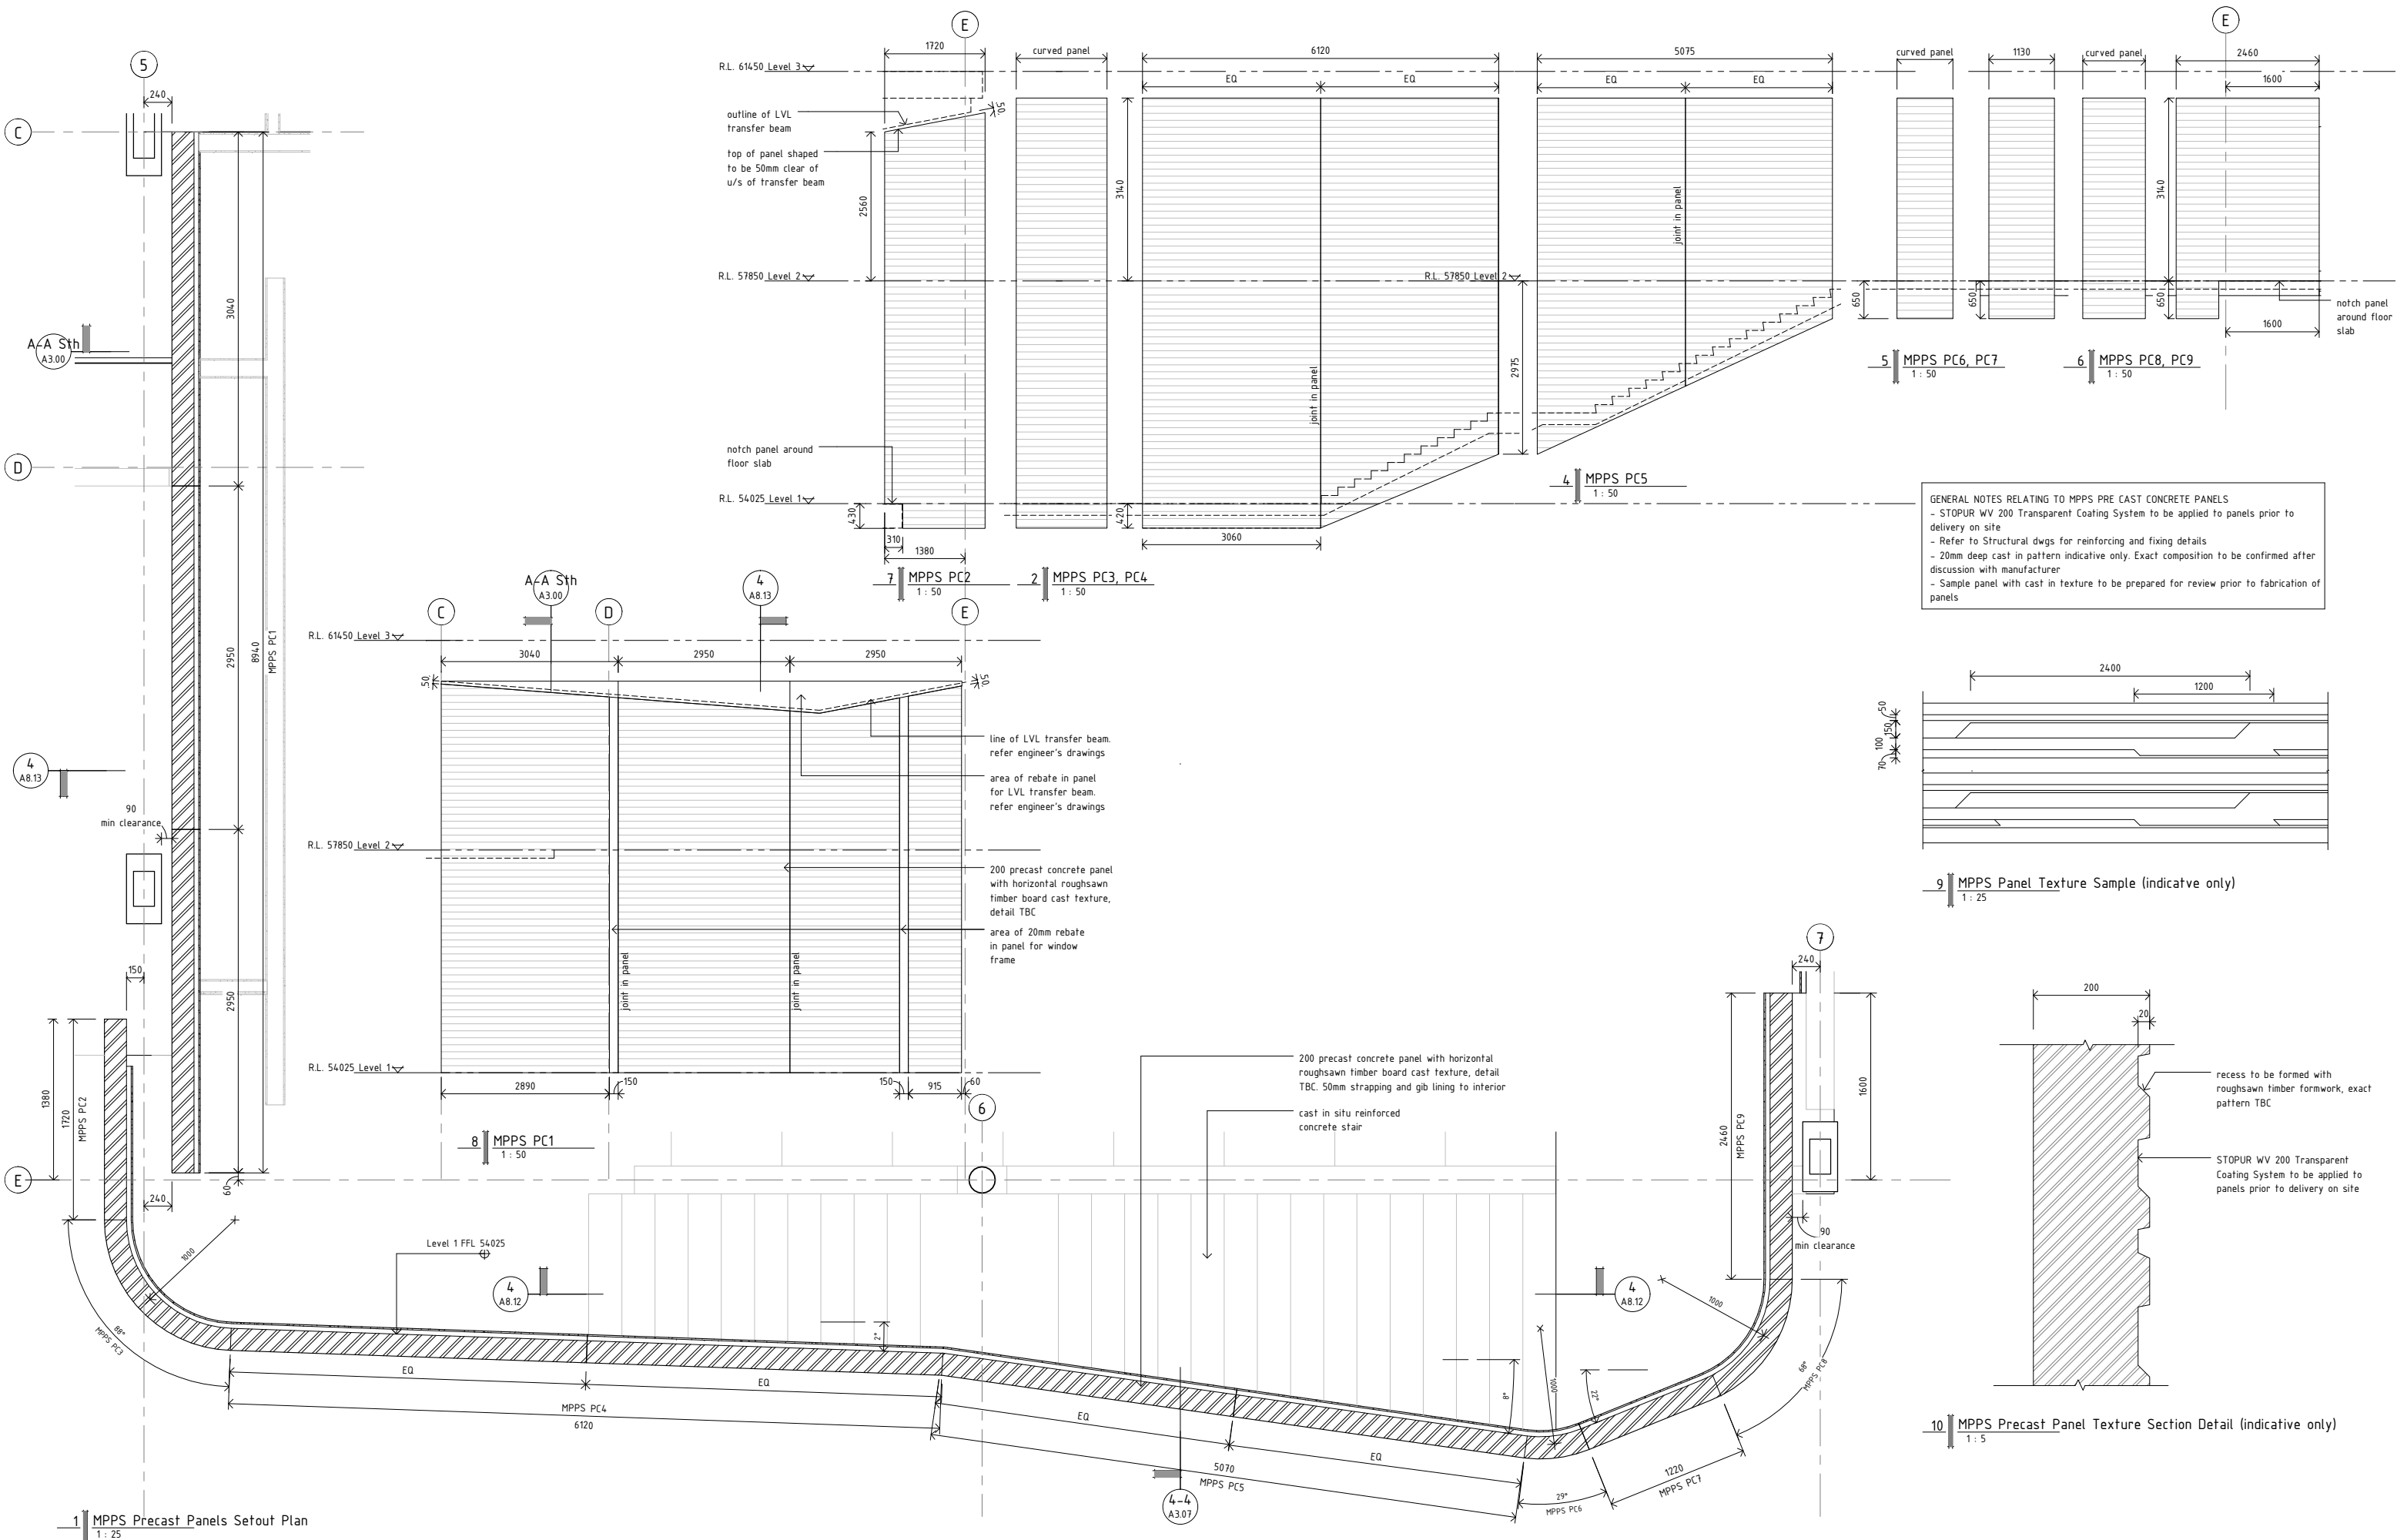


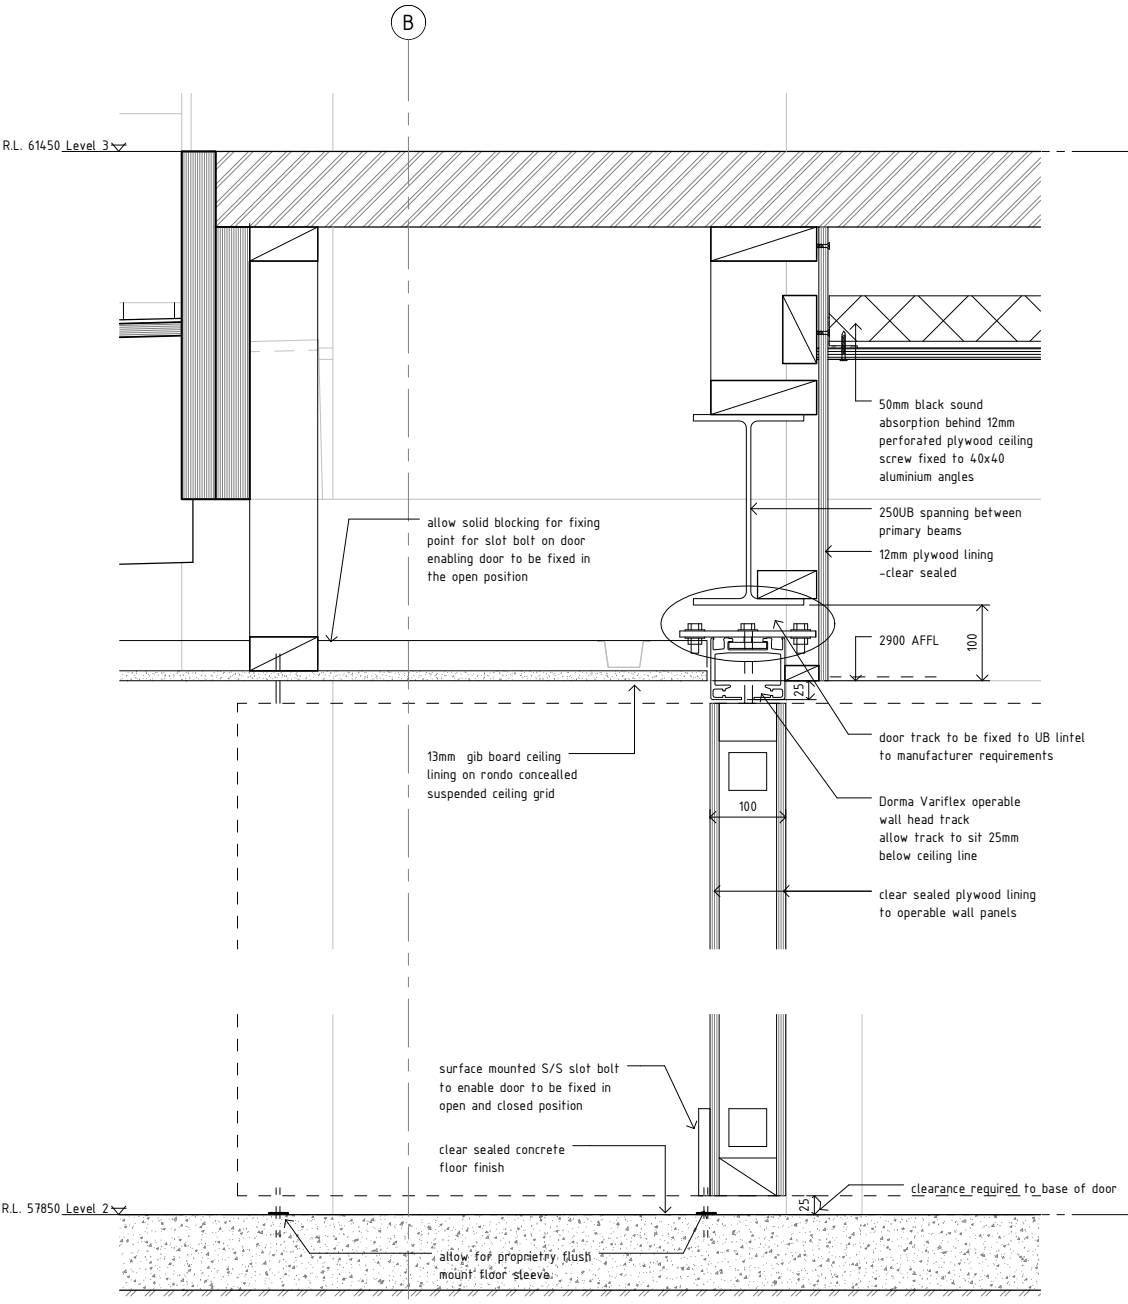


1 function critique operable wall
A3.05 1:5

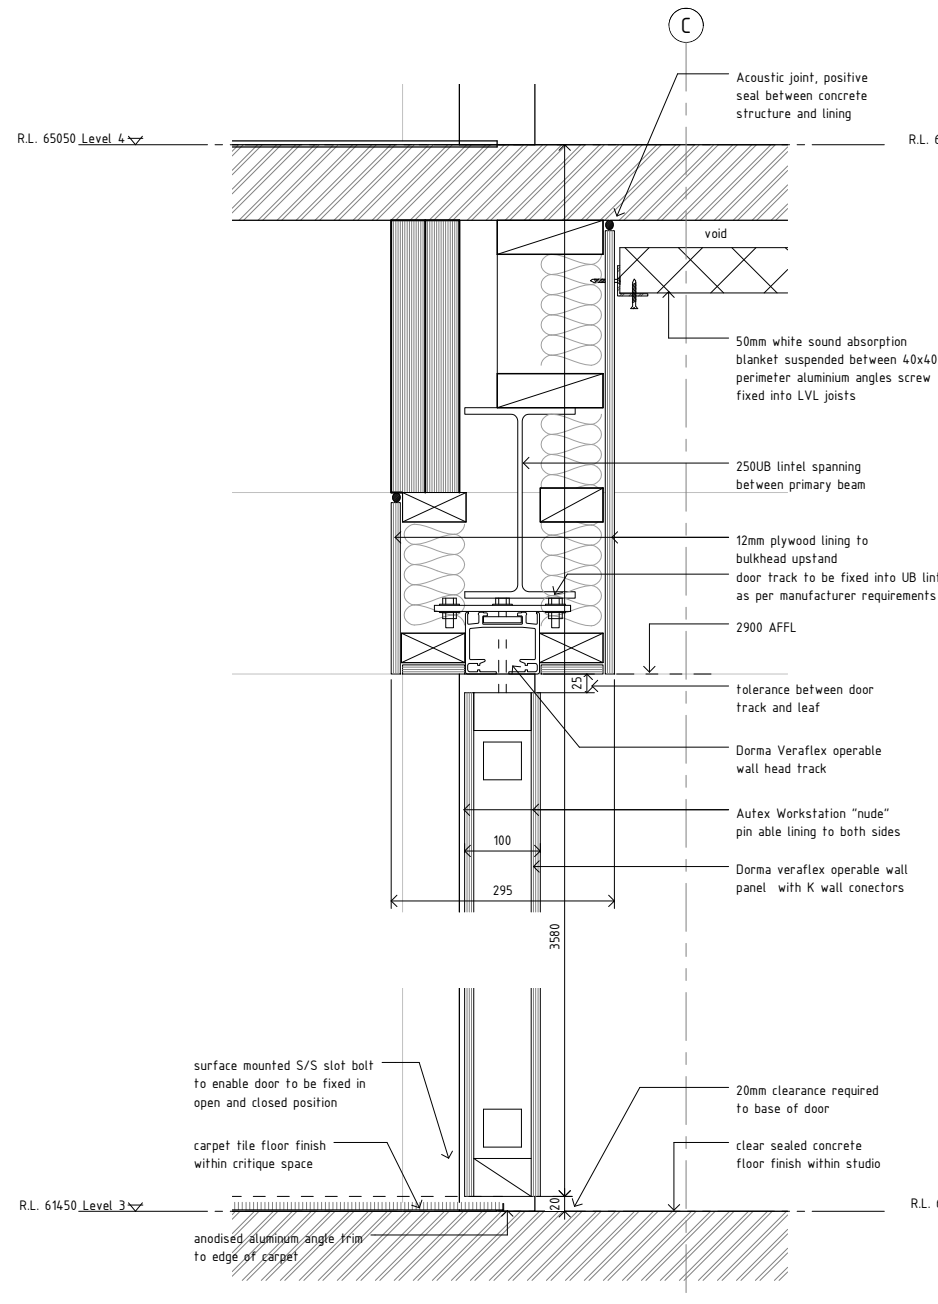

2 Studio critique operable wall
A3.05 1:5

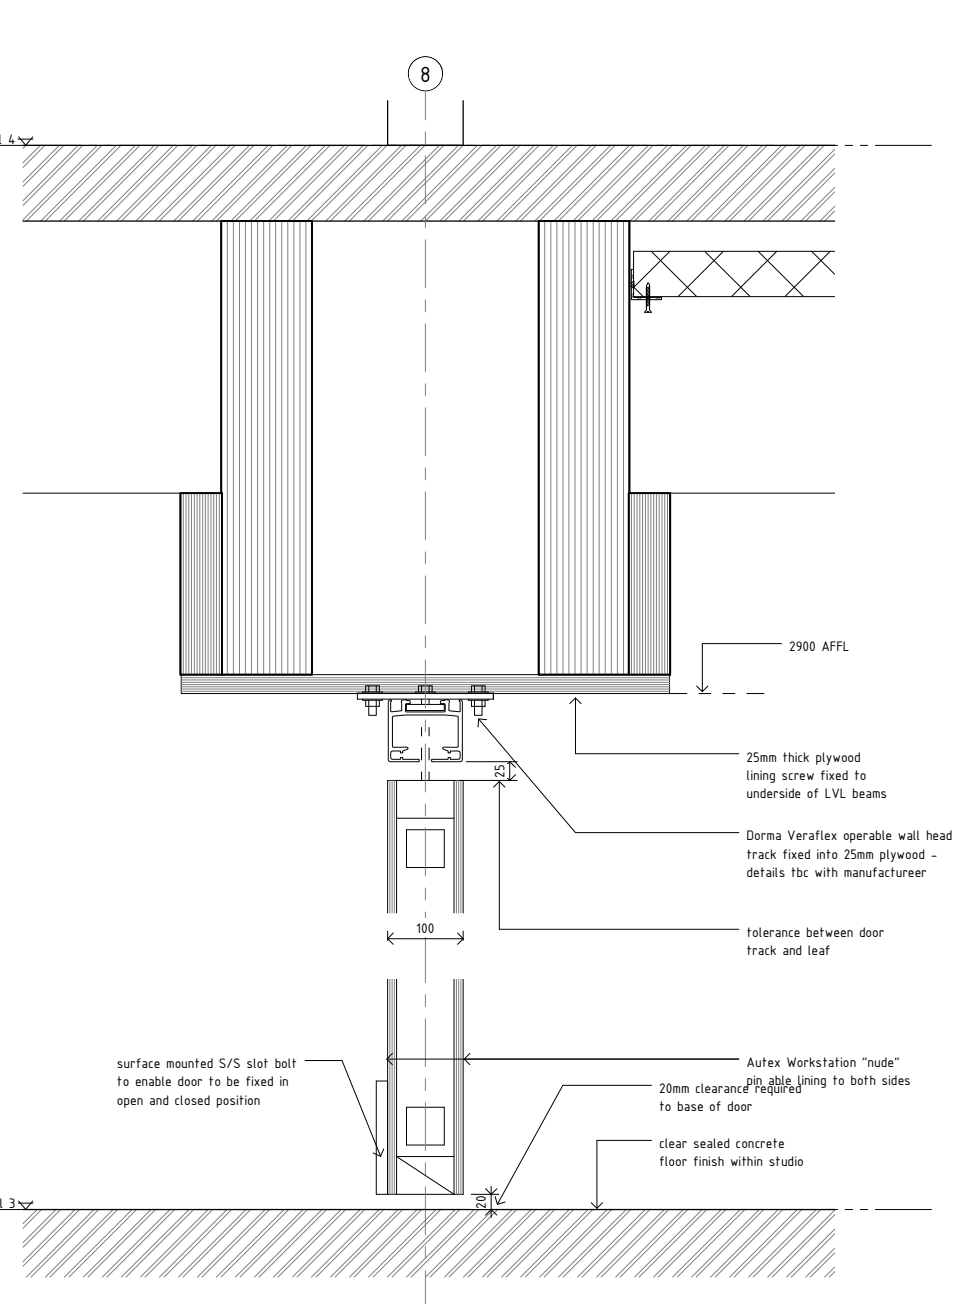

3 Studio operable wall
A3.00 1:5

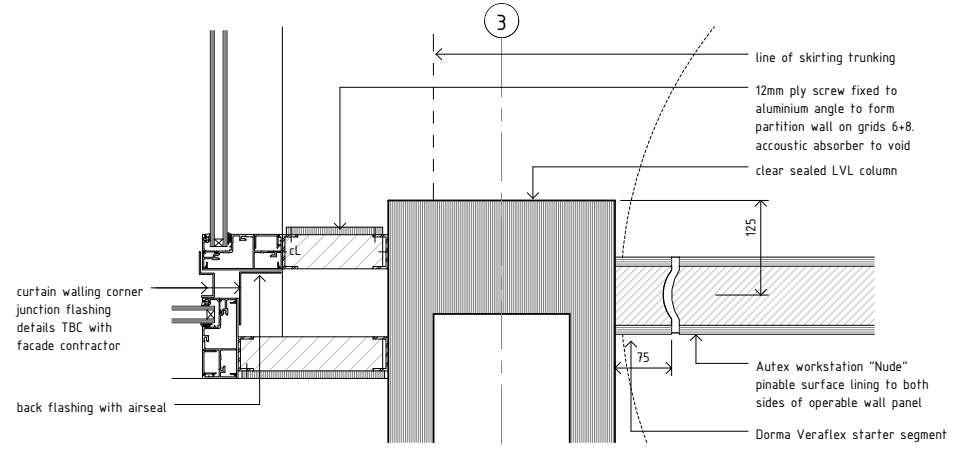

4 Door type 25 - jamb detail
A1.03 1:5

STRUCTURAL ENGINEER:
NAME : Dunning Thornton Consultants Ltd
PH : (04) 3850019
FAX : (04) 385 0312
PO BOX 27 -153, Wellington
EMAIL : dtcwgt@dnunningthornton.co.nz

SERVICES ENGINEER:
NAME : Telco Asset Management Ltd
PH : (04) 803 2137
FAX : (04) 803 2125
PO BOX 1131, Wellington
EMAIL : info@telco-nz.com

FIRE ENGINEER:
NAME : Holmes Fire & Saffey
PH : (04) 471 1450
FAX : (04) 471 2336
PO BOX 942 Wellington
EMAIL : info@holmesfire.com

KEY:



No.	Description	Date
A		20.08.10

65 CAMBRIDGE TERRACE
CHRISTCHURCH 8013
PO BOX 3724
CHRISTCHURCH 8140
NEW ZEALAND
TEL 64 3 377 2007
FAX 64 3 377 2009


105 AMRITSAR STREET
WELLINGTON 6035
PO BOX 3364
WELLINGTON 6140
NEW ZEALAND
TEL 64 4 499 1727
FAX 64 4 499 1960

a t h f i e l d
a r c h i t e c t s
l i m i t e d


College of Creative Arts, Massey
Wallace Street, Wellington
Operable Wall Details
1:5 @ A1

09-59


A12.11-A

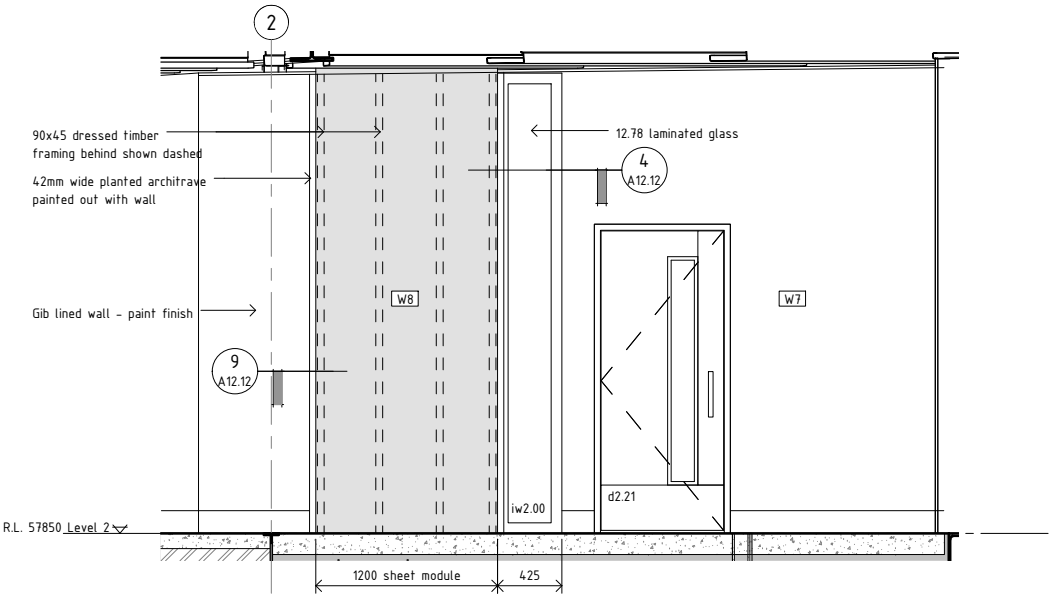



1 iw2.00 meeting room window
A10.2 1: 25

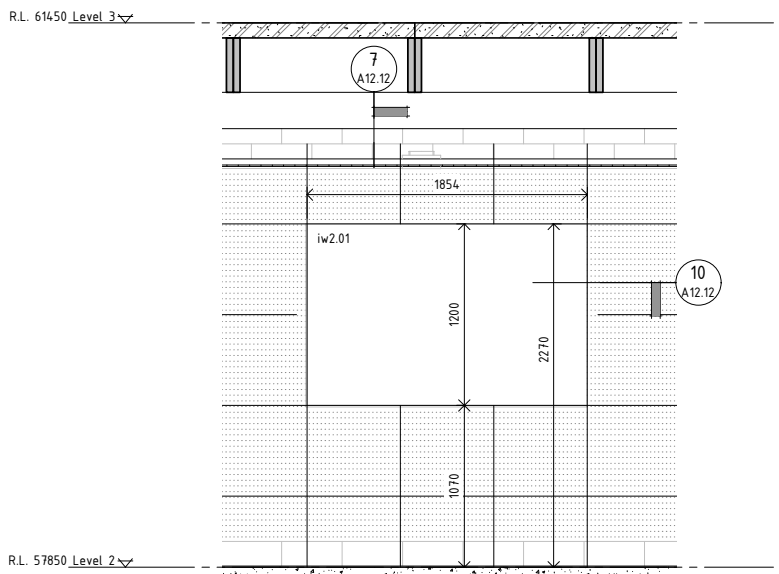




2 iw2.01 production booth window
A8.12 1: 25

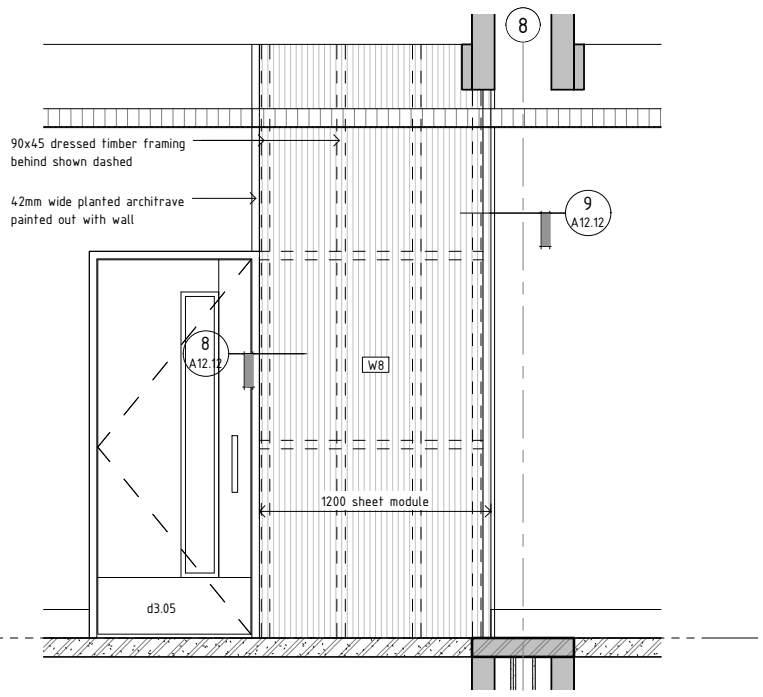

3 iw3.00 & iw4.00
A8.10 1: 20

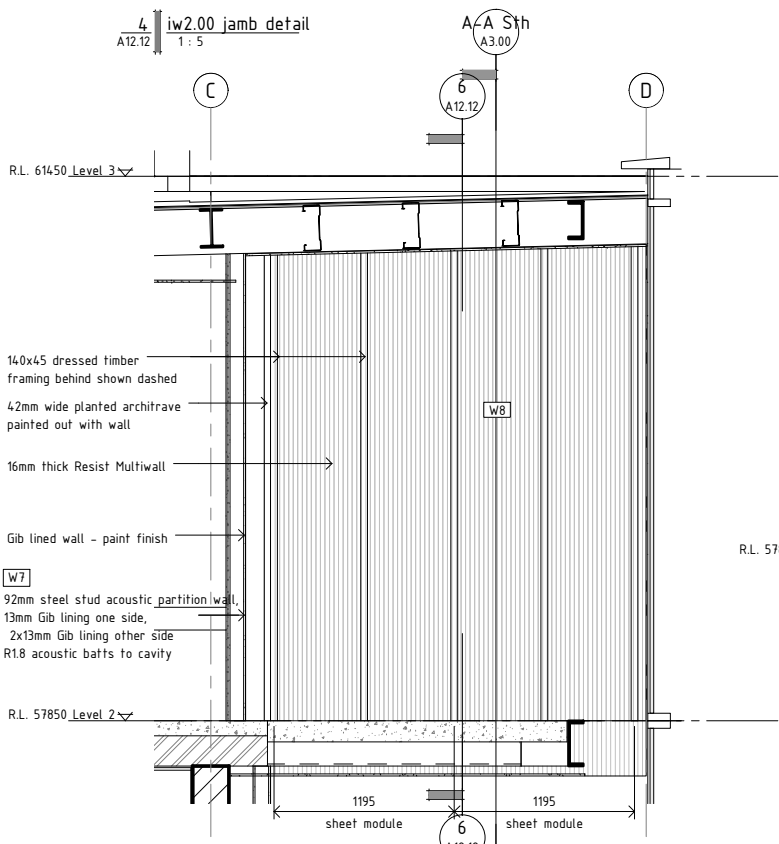
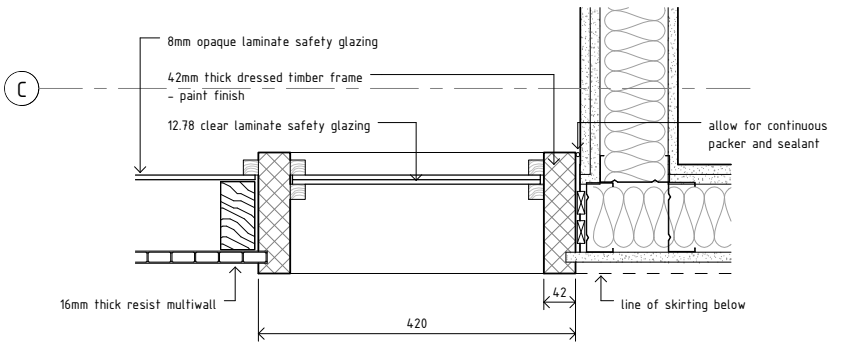


5 iw2.02 Staff Research wall
A10.2 1: 25

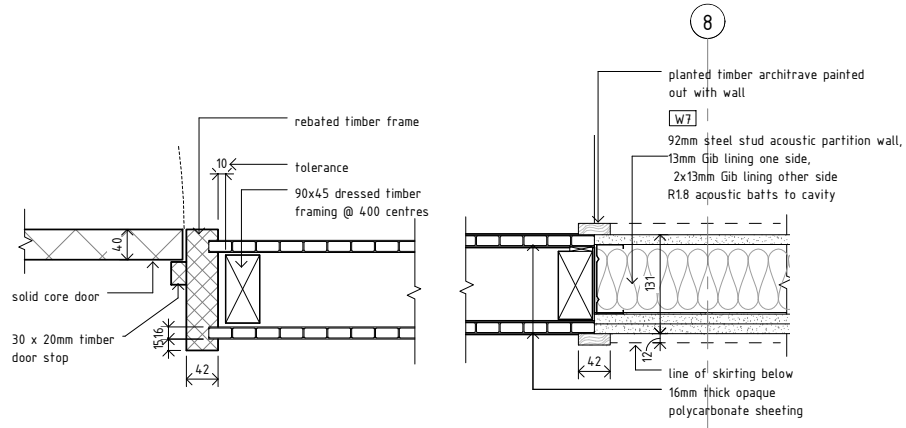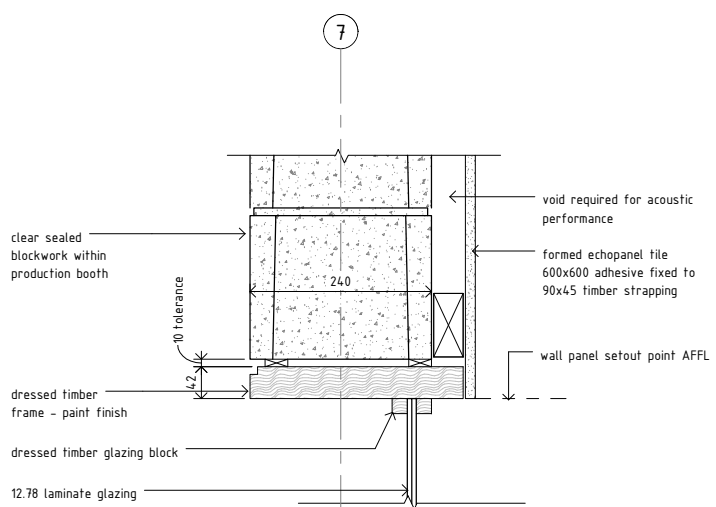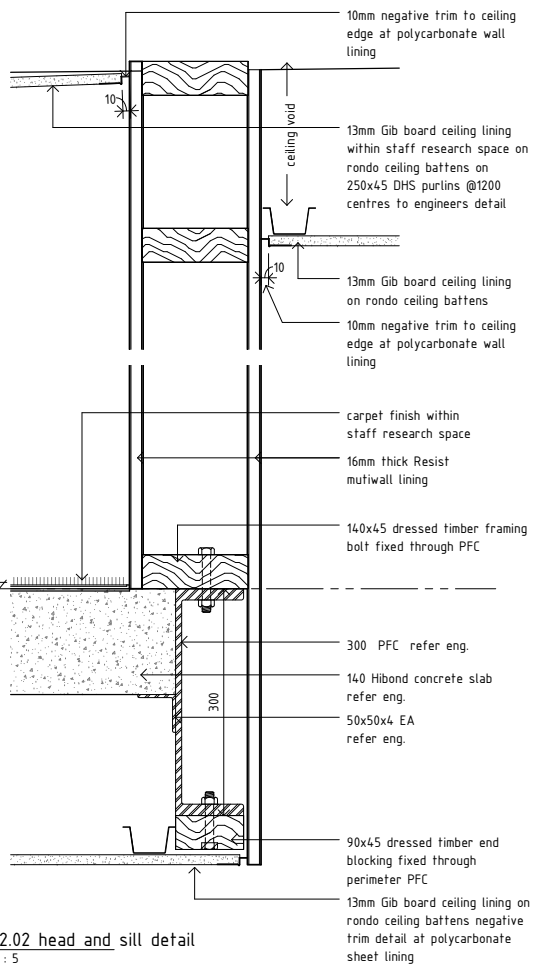

8 d3.05 jamb detail
A12.12 1: 5

9 polycarbonate wall jamb detail
A12.12 1: 5

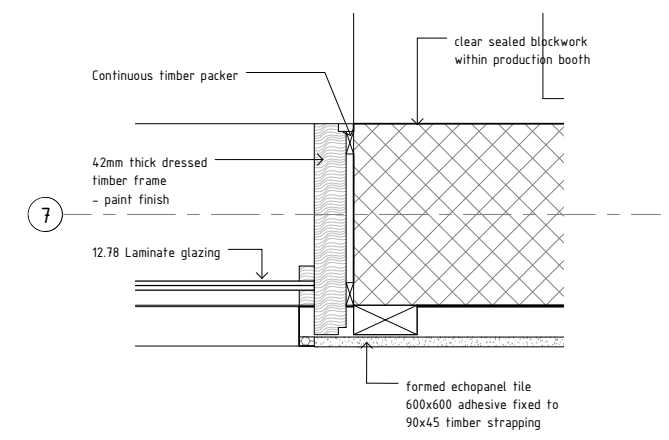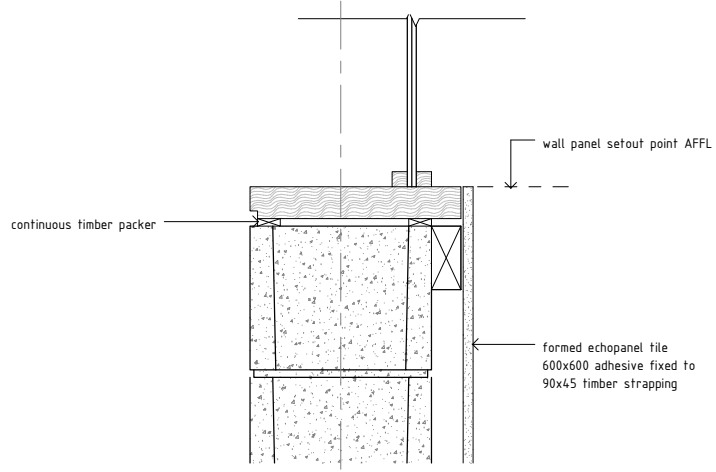

10 iw2.01 jamb detail
A12.12 1: 5

STRUCTURAL ENGINEER:
NAME : Dunning Thornton Consultants Ltd
PH : (04) 3850019
FAX : (04) 385 0312
PO BOX 27 -153, Wellington
EMAIL : drcwgt@dnunningthornton.co.nz

SERVICES ENGINEER:
NAME : Telco Asset Management Ltd
PH : (04) 803 2137
FAX : (04) 803 2125
PO BOX 1131, Wellington
EMAIL info@telco-nz.com

FIRE ENGINEER:
NAME : Holmes Fire & Saffey
PH : (04) 471 1450
FAX : (04) 471 2336
PO BOX 942 Wellington
EMAIL info@holmesfire.com

KEY:



No.	Description	Date
A	Tender	20.08.10

65 CAMBRIDGE TERRACE
CHRISTCHURCH 8013
PO BOX 3724
CHRISTCHURCH 8140
NEW ZEALAND
TEL 64 3 377 2007
FAX 64 3 377 2009

105 AMRITSAR STREET
WELLINGTON 6055
PO BOX 3364
WELLINGTON 6140
NEW ZEALAND
TEL 64 4 499 1727
FAX 64 4 499 1960













a t h f i e l d
a r c h i t e c t s
l i m i t e d

College of Creative Arts, Massey
Wallace Street, Wellington

Interior Window Schedule
As indicated @ A1

09-59

A12.12-A

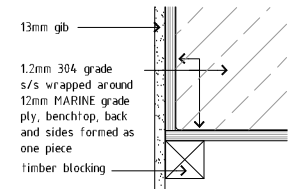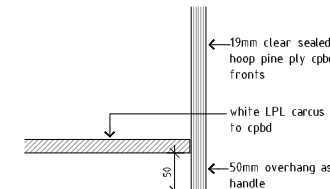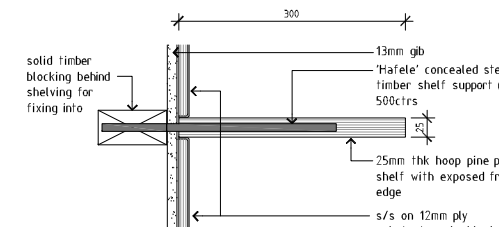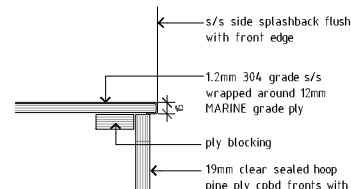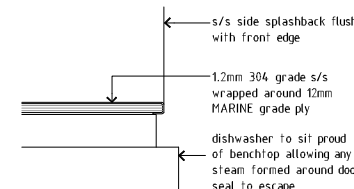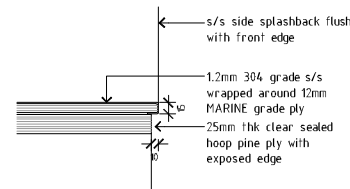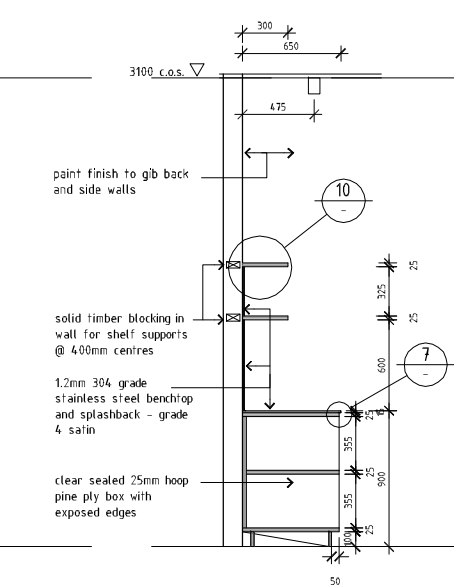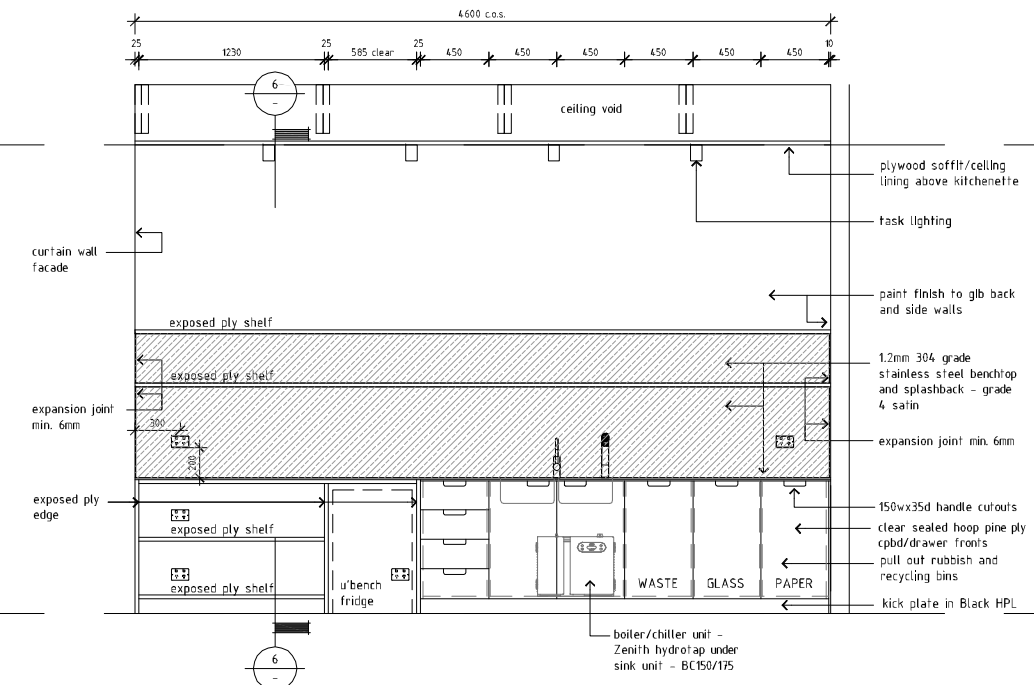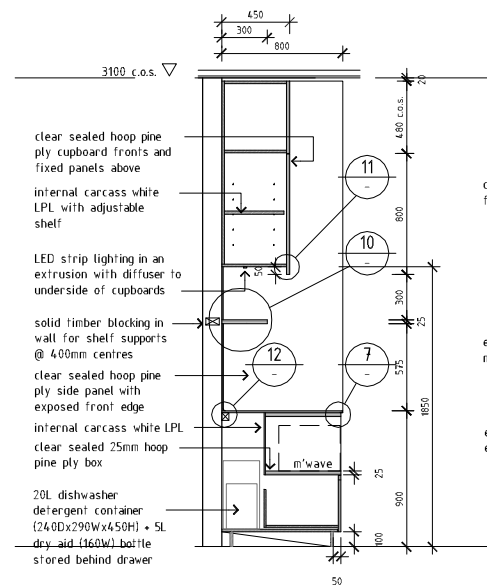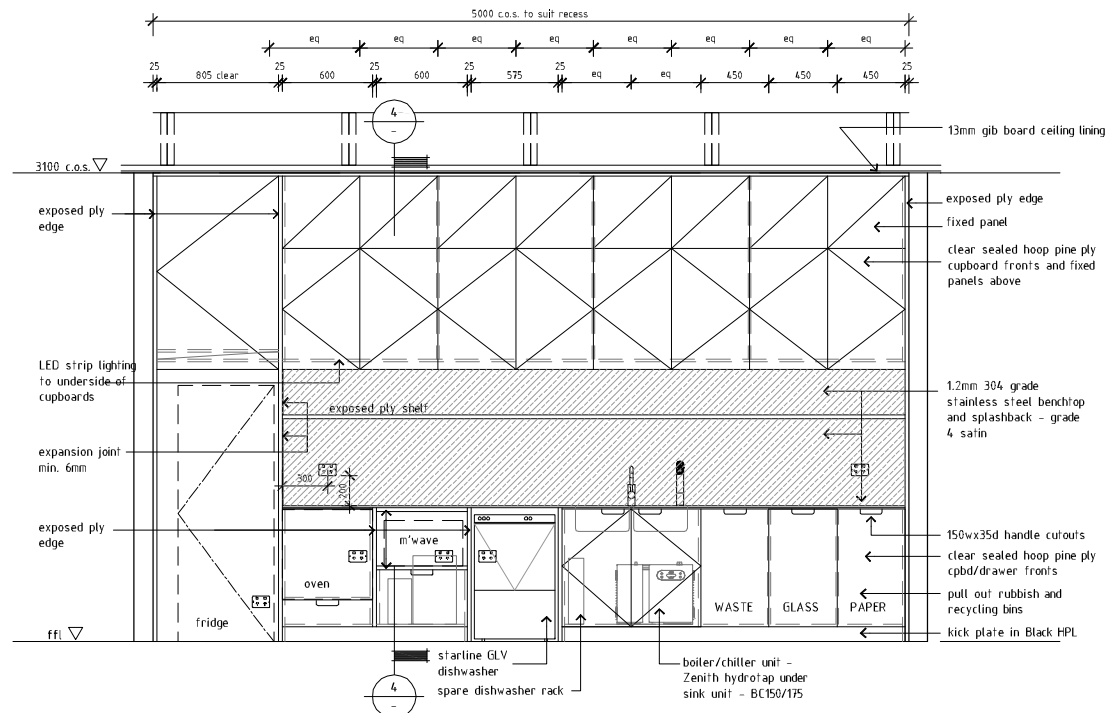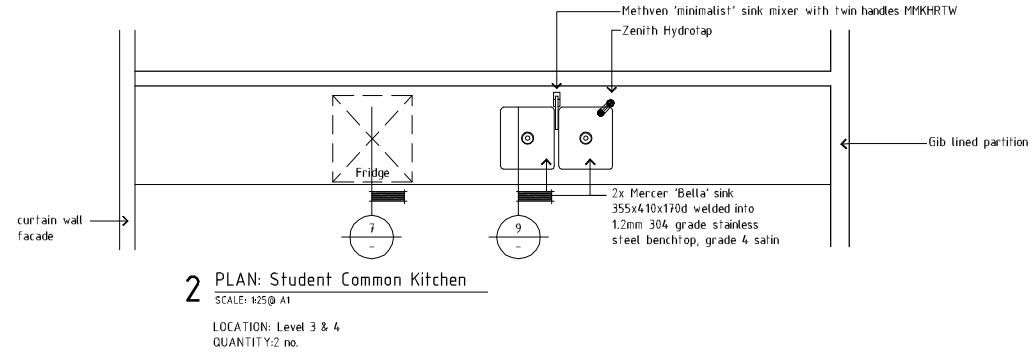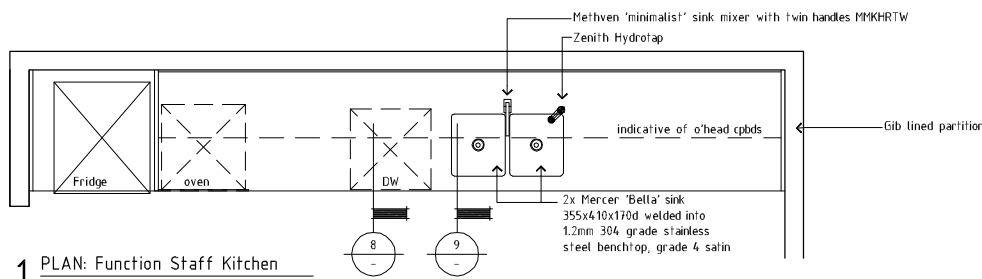

NOTES:
Please check dimensions on all fittings supplied by client prior to manufacture
FRIDGE: supplied by client
U'BENCH FRIDGE: supplied by client
MICROWAVE: supplied by client
OVEN: supplied by client
DISHWASHER: Starline GLV commercial dishwasher
BOILER/CHILLER UNIT: Zenith hydrotap under sink unit BC150/175 (size to be confirmed)
PULL OUT RUBBISH/RECYCLING BINS: proprietary bins provided for drawers to suit
SPRAY BOOTH ROLLERDOOR: 'Juralco' 40mm Twin Wall Rollershutter powdercoated black complete with JS Box 50, JS BR Foot, Lock Bar and Knob. Also black powdercoated 40x40 angle bracket in lieu of conical stops

STRUCTURAL ENGINEER:
NAME: Dunning Thornton Consultants Ltd
PH: 0064 4 385 0019
FAX: 0064 4 385 0312
PO BOX 27153, Wellington
EMAIL: adam@dunningthornton.co.nz

SERVICES ENGINEER:
NAME: Beca
PH: 0064 4 473 7551
FAX: 0064 4 473 7911
PO BOX 3942, Wellington
EMAIL: Nick.Baty@beca.com

FIRE ENGINEER:
NAME: Holmes Fire & Safety
PH: 0064 4 471 1450
FAX: 0064 4 471 2336
PO BOX 942, Wellington
EMAIL: greg@holmesfire.com

KEY:



A

Tender

20/08/10

65 CAMBRIDGE TERRACE
CHRISTCHURCH 8013
PO BOX 3724
CHRISTCHURCH 8140
NEW ZEALAND
TEL 64 3 377 2007
FAX 64 3 377 2009

105 AMRITSAR STREET
WELLINGTON 6035
PO BOX 3364
WELLINGTON 6140
NEW ZEALAND
TEL 64 4 499 1727
FAX 64 4 499 1960


a t h f i e l d
a r c h i t e c t s
l i m i t e d

College of Creative Arts, Massey
University, Wallace Street, Wellington

Kitchen Joinery Details
As indicated @ A1

09-59


A14.00(A)

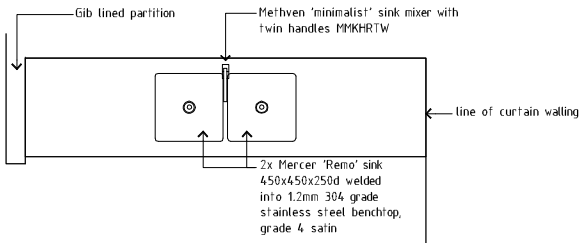

1 PLAN: Utility Sink

SCALE: 1:25 @ A1


LOCATION: Level 3 & 4
QUANTITY: 2 no.

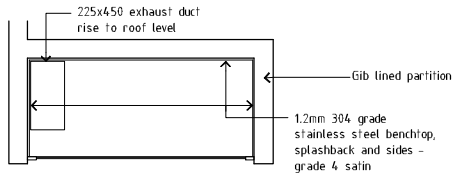

2 PLAN: Spray Booth

SCALE: 1:25 @ A1


LOCATION: Level 3 & 4
QUANTITY: 2 no.

 

3 PLAN: Shelving Unit


SCALE: 1:25 @ A1

LOCATION: Level 3 & 4
QUANTITY: 2 no.

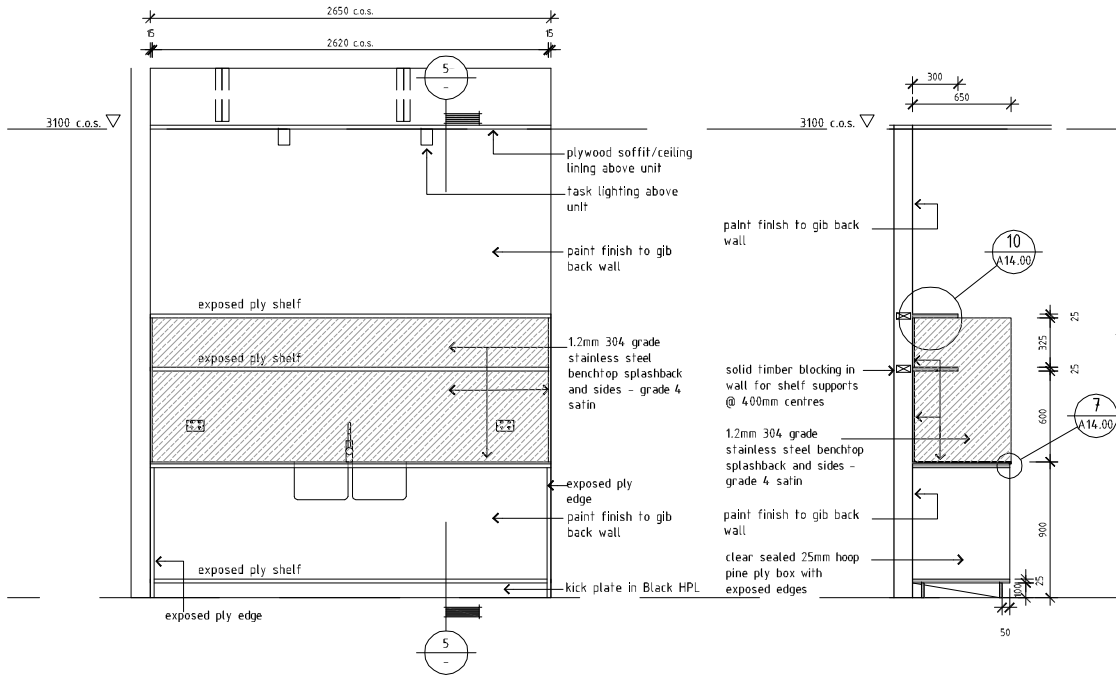


4 ELEVATION: Utility Sink

SCALE: 1:25 @ A1

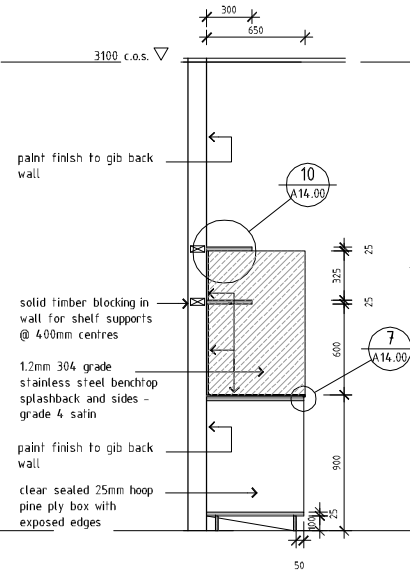


5 SECTION: Utility Sink

SCALE: 1:25 @ A1

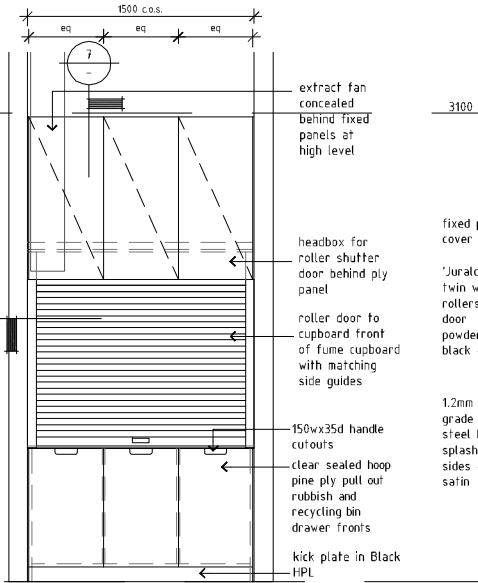


6 ELEVATION: Spray Booth

SCALE: 1:25 @ A1

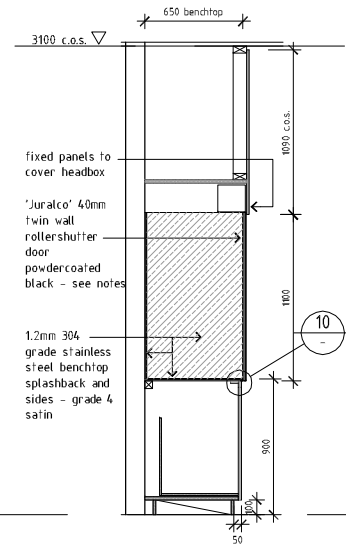


7 SECTION: Spray Booth

SCALE: 1:25 @ A1

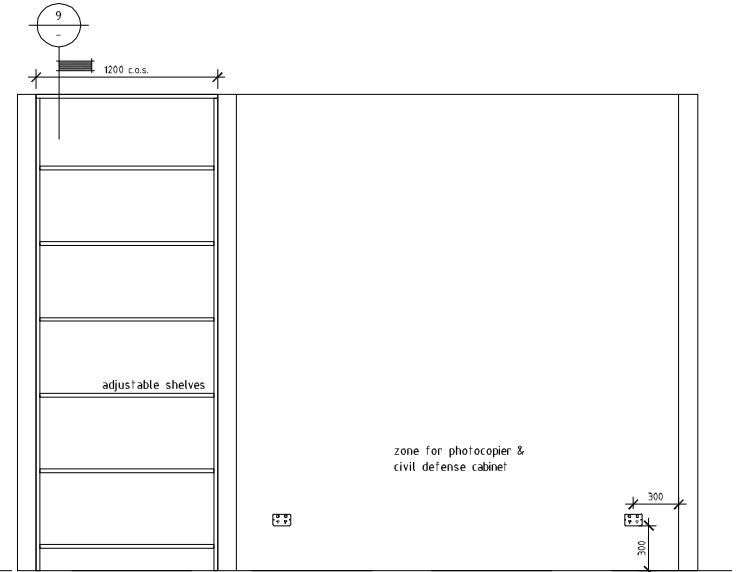


8 ELEVATION: Shelving Unit

SCALE: 1:25 @ A1

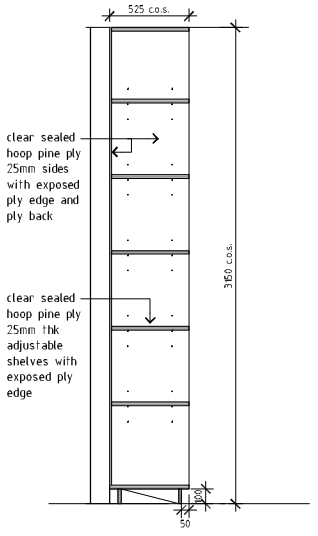


9 SECTION: Shelving Unit

SCALE: 1:25 @ A1

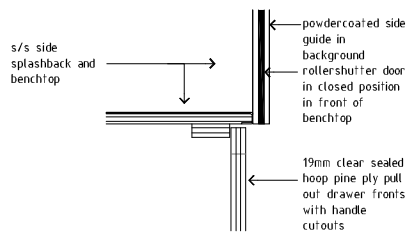

10 DETAIL: Rollerdoor Base Detail

SCALE: 1:5 @ A1

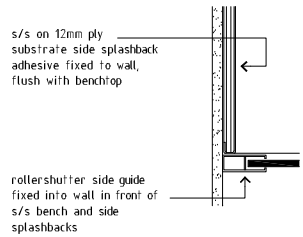

11 DETAIL PLAN: Rollerdoor Side Guide

SCALE: 1:5 @ A1

NOTES:

Please check dimensions on all fittings supplied by client prior to manufacture

FRIDGE: supplied by client
UPBENCH FRIDGE: supplied by client
MICROWAVE: supplied by client
OVEN: supplied by client

DISHWASHER: Starline GLV commercial dishwasher
BOILER/CHILLER UNIT: Zenith hydrotap under sink unit BC150/175 (size to be confirmed)

PULL OUT RUBBISH/RECYCLING BINS: proprietary bins provided for drawers to suit

SPRAY BOOTH ROLLERDOOR: 'Juralco' 40mm Twin Wall Rollershutter powdercoated black complete with JS Box 50, JS BR Foot, Lock Bar and Knob. Also black powdercoated 40x40 angle bracket in lieu of conical stops

STRUCTURAL ENGINEER:
NAME : Dunning Thornton Consultants Ltd
PH : 0064 4 385 0019
FAX : 0064 4 385 0312
PO BOX 27153, Wellington
EMAIL : adan@dunningthornton.co.nz

SERVICES ENGINEER:
NAME : Beca
PH : 0064 4 473 7551
FAX : 0064 4 473 7911
PO BOX 3942, Wellington
EMAIL : Nick.Baty@beca.com

FIRE ENGINEER:
NAME : Holmes Fire & Safety
PH : 0064 4 471 1450
FAX : 0064 4 471 2336
PO BOX 942, Wellington
EMAIL : greg@holmesfire.com

KEY:



A

Tender

20/08/10

65 CAMBRIDGE TERRACE
CHRISTCHURCH 8013
PO BOX 3724
CHRISTCHURCH 8140
NEW ZEALAND
TEL 64 3 377 2007
FAX 64 3 377 2009

105 AMRITSAR STREET
WELLINGTON 6035
PO BOX 3364
WELLINGTON 6140
NEW ZEALAND
TEL 64 4 499 1727
FAX 64 4 499 1960


a t h f i e l d
a r c h i t e c t s
l i m i t e d

College of Creative Arts, Massey
University, Wallace Street, Wellington

Utility Area Joinery Details
As indicated @ A1

09-59

A14.01-

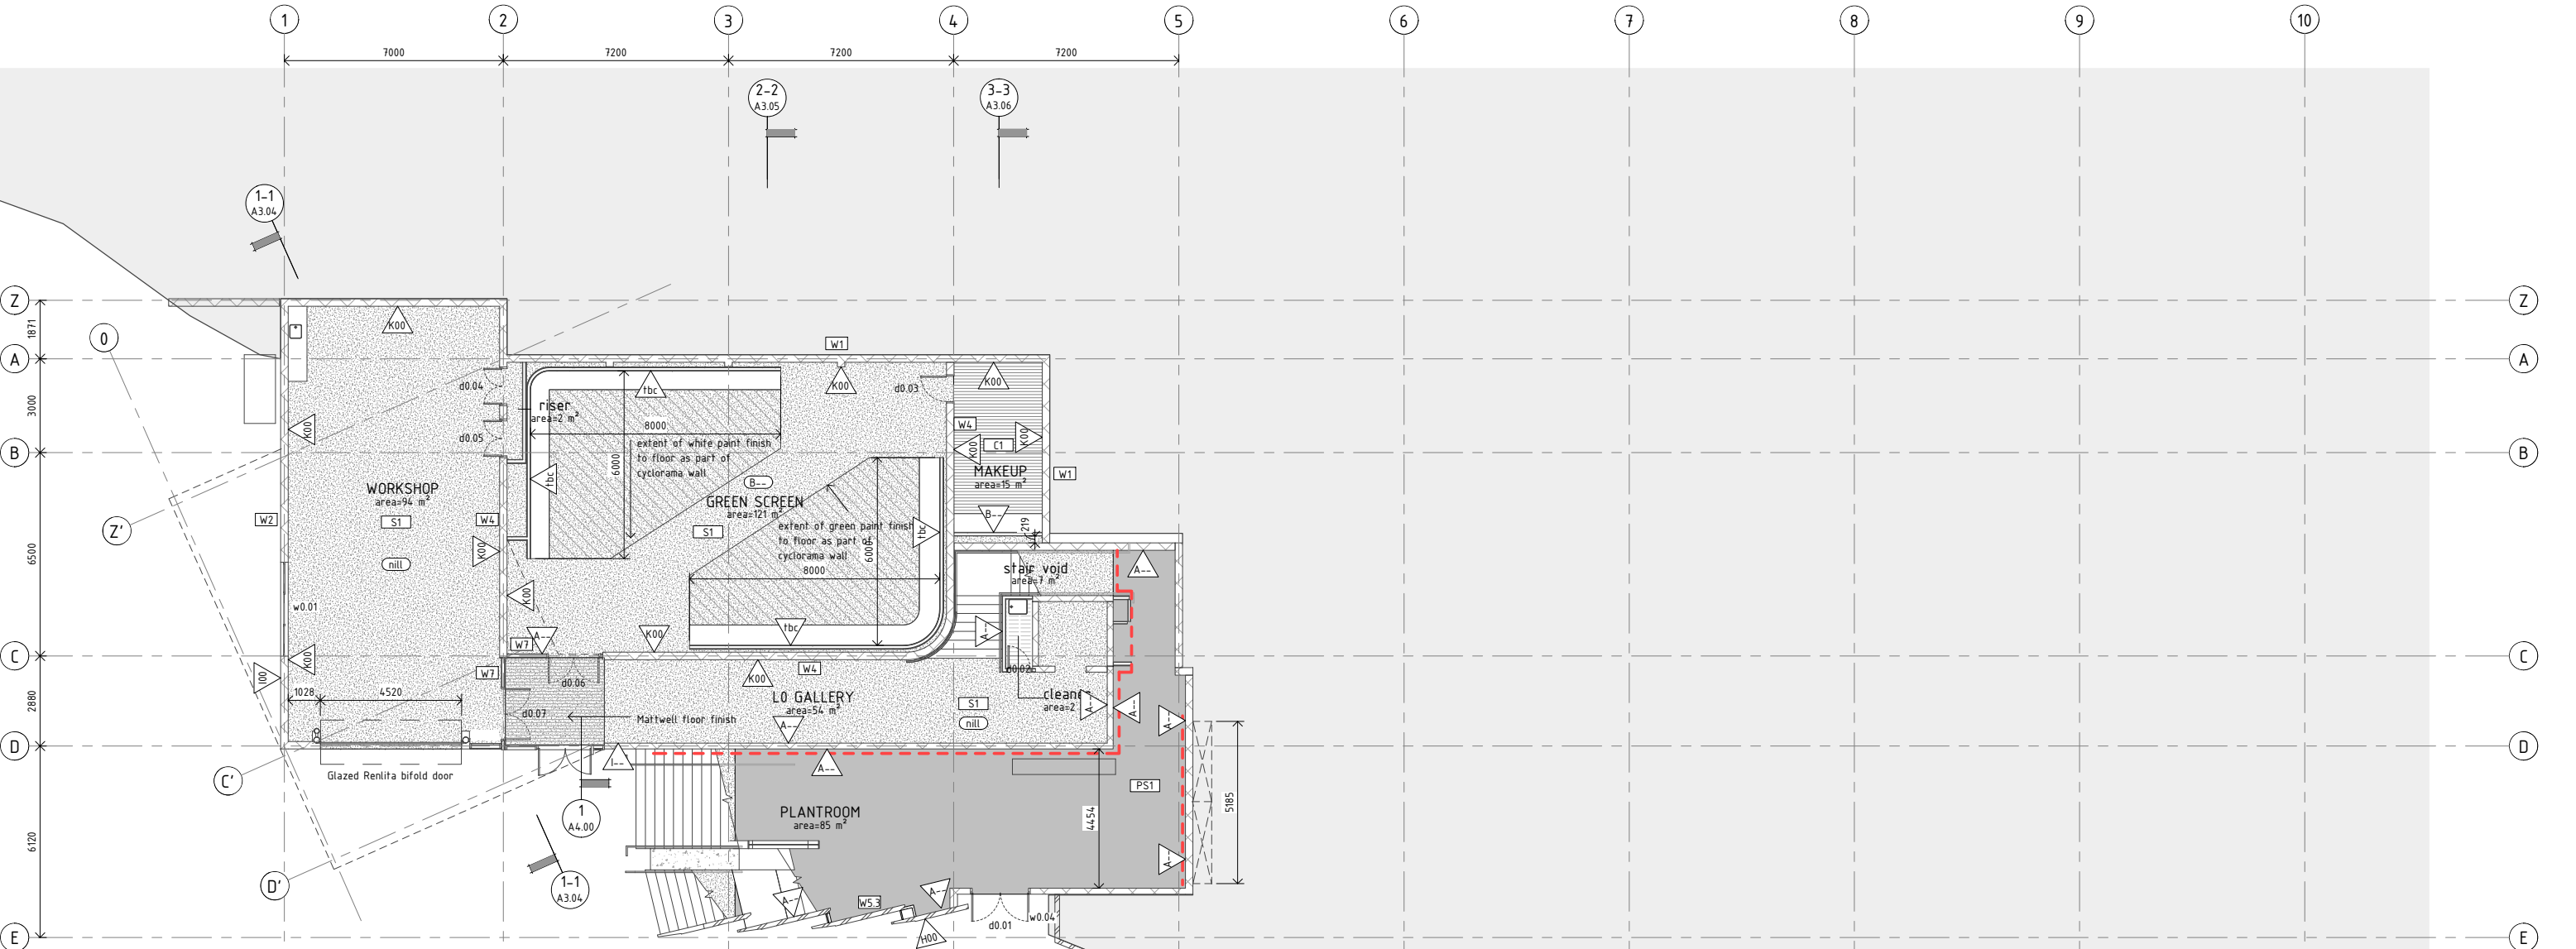

FLOOR FINISHES KEY

- | | | | |
|--|----------------------|--|--------------------|
| | S1 Clear concrete | | C1 Carpet |
| | V1 Vinyl | | T1 Timber |
| | PS1 Painted concrete | | EP1 Exterior Paver |

SYMBOLS

- | | |
|--|----------------|
| | Floor Finish |
| | Wall Finish |
| | Ceiling Finish |

WALL AND CEILING FINISHES

- | | |
|---|---|
| A | Low sheen waterborne enamel, Resene Lustacryl |
| B | Low sheen acrylic finish, Resene Zylone Sheen |
| C | Semi gloss enamel finish, Resene Lustacryl |
| D | Interior clear sealer - timber, Resene Aquaclear Satin |
| E | Exterior clear sealer - timber, Drydens or Silkens |
| F | Ferrador paint finish - exterior & interior steelwork, Dulux/Resene |
| G | Interior clear sealer - concrete walls, Peter Fell |
| H | Exterior clear sealer - concrete walls, Sto protectosil & stopur |
| I | Exterior cement render system - Rockote Render System |
| J | Interior/exterior clear sealer - concrete floors, Peter Fell PFL Epoxy sealer |
| K | Interior clear sealed blockwork, Resene Multishield & gloss glaze |
| L | Interior whiteboard paint, Resene write on paint |

FLOOR FINISHES

- | | |
|-----|--------------------------------|
| S1 | Clear concrete |
| V1 | Vinyl, Selected Vinyl |
| PS1 | Painted Concrete |
| C1 | Carpet, Selected Carpet |
| T1 | Timber, Selected Timber |
| EP1 | Exterior paver, selected paver |

COLOURS

- | | |
|-----|-----------------|
| -- | to be confirmed |
| EX | existing finish |
| Nil | Nil finish |
| 00 | Clear finish |
| 01 | Colour |
| 02 | Colour 2 |

1 Level 0 Finishes Plan
A2.00 1:100

STRUCTURAL ENGINEER: NAME : Dunning Thornton Consultants Ltd PH : (04) 385 0019 FAX : (04) 385 0312 PO BOX 27 -153, Wellington EMAIL : dtcwtgn@dunningthornton.co.nz	SERVICES ENGINEER: NAME : Telco Asset Management Ltd PH : (04) 803 2137 FAX : (04) 803 2125 PO BOX 1131, Wellington EMAIL : info@telco-nz.com	FIRE ENGINEER: NAME : Holmes Fire & Saffey PH : (04) 471 1450 FAX : (04) 471 2336 PO BOX 942 Wellington EMAIL : info@holmesfire.com
---	--	--

KEY:



No.	Description	Date
A		20.08.10


65 CAMBRIDGE TERRACE CHRISTCHURCH 8013 PO BOX 3724 CHRISTCHURCH 8140 NEW ZEALAND TEL 64 3 377 2007 FAX 64 3 377 2009	105 AMRITSAR STREET WELLINGTON 6055 PO BOX 3364 WELLINGTON 6140 NEW ZEALAND TEL 64 4 499 1727 FAX 64 4 499 1960
--	---

a t h f i e l d
a r c h i t e c t s
l i m i t e d

College of Creative Arts, Massey
Wallace Street, Wellington
Ground Floor Finishes Plan
As indicated @ A1

09-59

A15.00-A

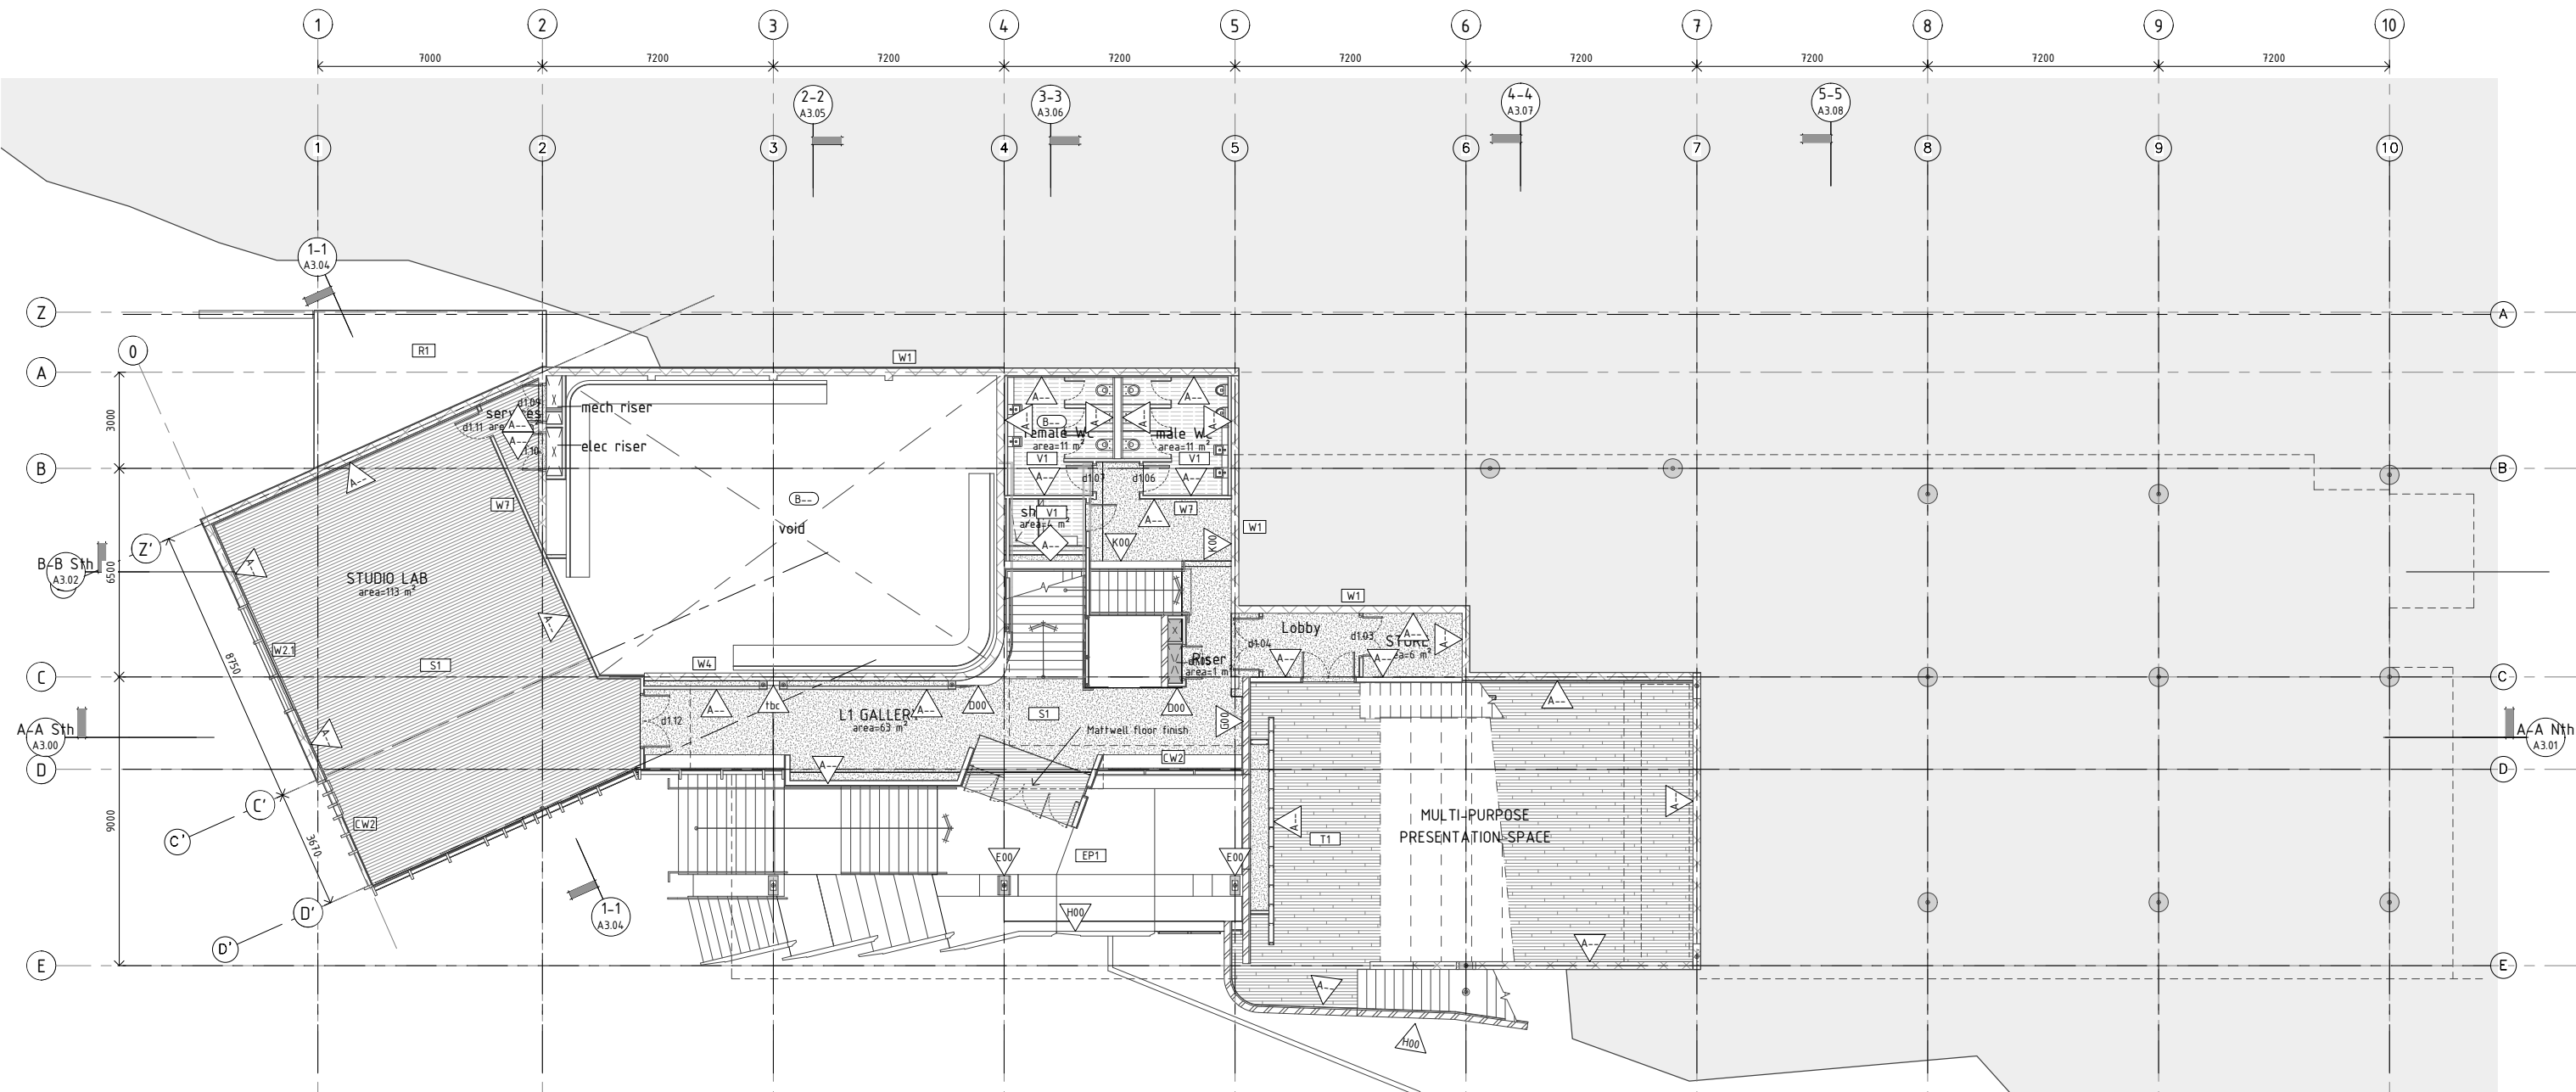

FLOOR FINISHES KEY

	S1 Clear concrete		C1 Carpet
	V1 Vinyl		T1 Timber
	PS1 Painted concrete		EP1 Exterior Paver

SYMBOLS

	Floor Finish
	Wall Finish
	Ceiling Finish

WALL AND CEILING FINISHES

A	Low sheen waterborne enamel, Resene Lustacryl
B	Low sheen acrylic finish, Resene Zylorie Sheen
C	Semi gloss enamel finish, Resene Lustacryl
D	Interior clear sealer - timber, Resene Aquaclear Satin
E	Exterior clear sealer - timber, Drydens or Silkens
F	Ferrador paint finish - exterior & interior steelwork, Dulux/Resene
G	Interior clear sealer - concrete walls, Peter Fell
H	Exterior clear sealer - concrete walls, Sto protectosil & stopur
I	Exterior cement render system - Rockote Render System
J	Interior/exterior clear sealer - concrete floors, Peter Fell PFL Epoxy sealer
K	Interior clear sealed blockwork, Resene Multishield & gloss glaze
L	Interior whiteboard paint, Resene write on paint

FLOOR FINISHES

S1	Clear concrete
V1	Vinyl, Selected Vinyl
PS1	Painted Concrete
C1	Carpet, Selected Carpet
T1	Timber, Selected Timber
EP1	Exterior paver, selected paver

COLOURS

--	to be confirmed
EX	existing finish
NIL	Nil finish
00	Clear finish
01	Colour
02	Colour 2

1 Level 1 Finishes Plan
A2.00 1 : 100

STRUCTURAL ENGINEER:
NAME : Dunning Thornton Consultants Ltd
PH : (04) 3850019
FAX : (04) 385 0312
PO BOX 27 -153, Wellington
EMAIL : dtcwgn@dunningthornton.co.nz

SERVICES ENGINEER:
NAME : Telco Asset Management Ltd
PH : (04) 803 2137
FAX : (04) 803 2125
PO BOX 1131, Wellington
EMAIL : info@telco-nz.com

FIRE ENGINEER:
NAME : Holmes Fire & Saffey
PH : (04) 471 1450
FAX : (04) 471 2336
PO BOX 942 Wellington
EMAIL : info@holmesfire.com

KEY:



No.	Description	Date
A	Tender	20.08.10

65 CAMBRIDGE TERRACE
CHRISTCHURCH 8013
PO BOX 3724
CHRISTCHURCH 8140
NEW ZEALAND
TEL 64 3 377 2007
FAX 64 3 377 2009

105 AMRITSAR STREET
WELLINGTON 6055
PO BOX 3364
WELLINGTON 6140
NEW ZEALAND
TEL 64 4 499 1727
FAX 64 4 499 1960


a t h f i e l d
a r c h i t e c t s
l i m i t e d

College of Creative Arts, Massey
Wallace Street, Wellington

Level 1 Finishes Plan
As indicated @ A1

09-59

A15.01-A

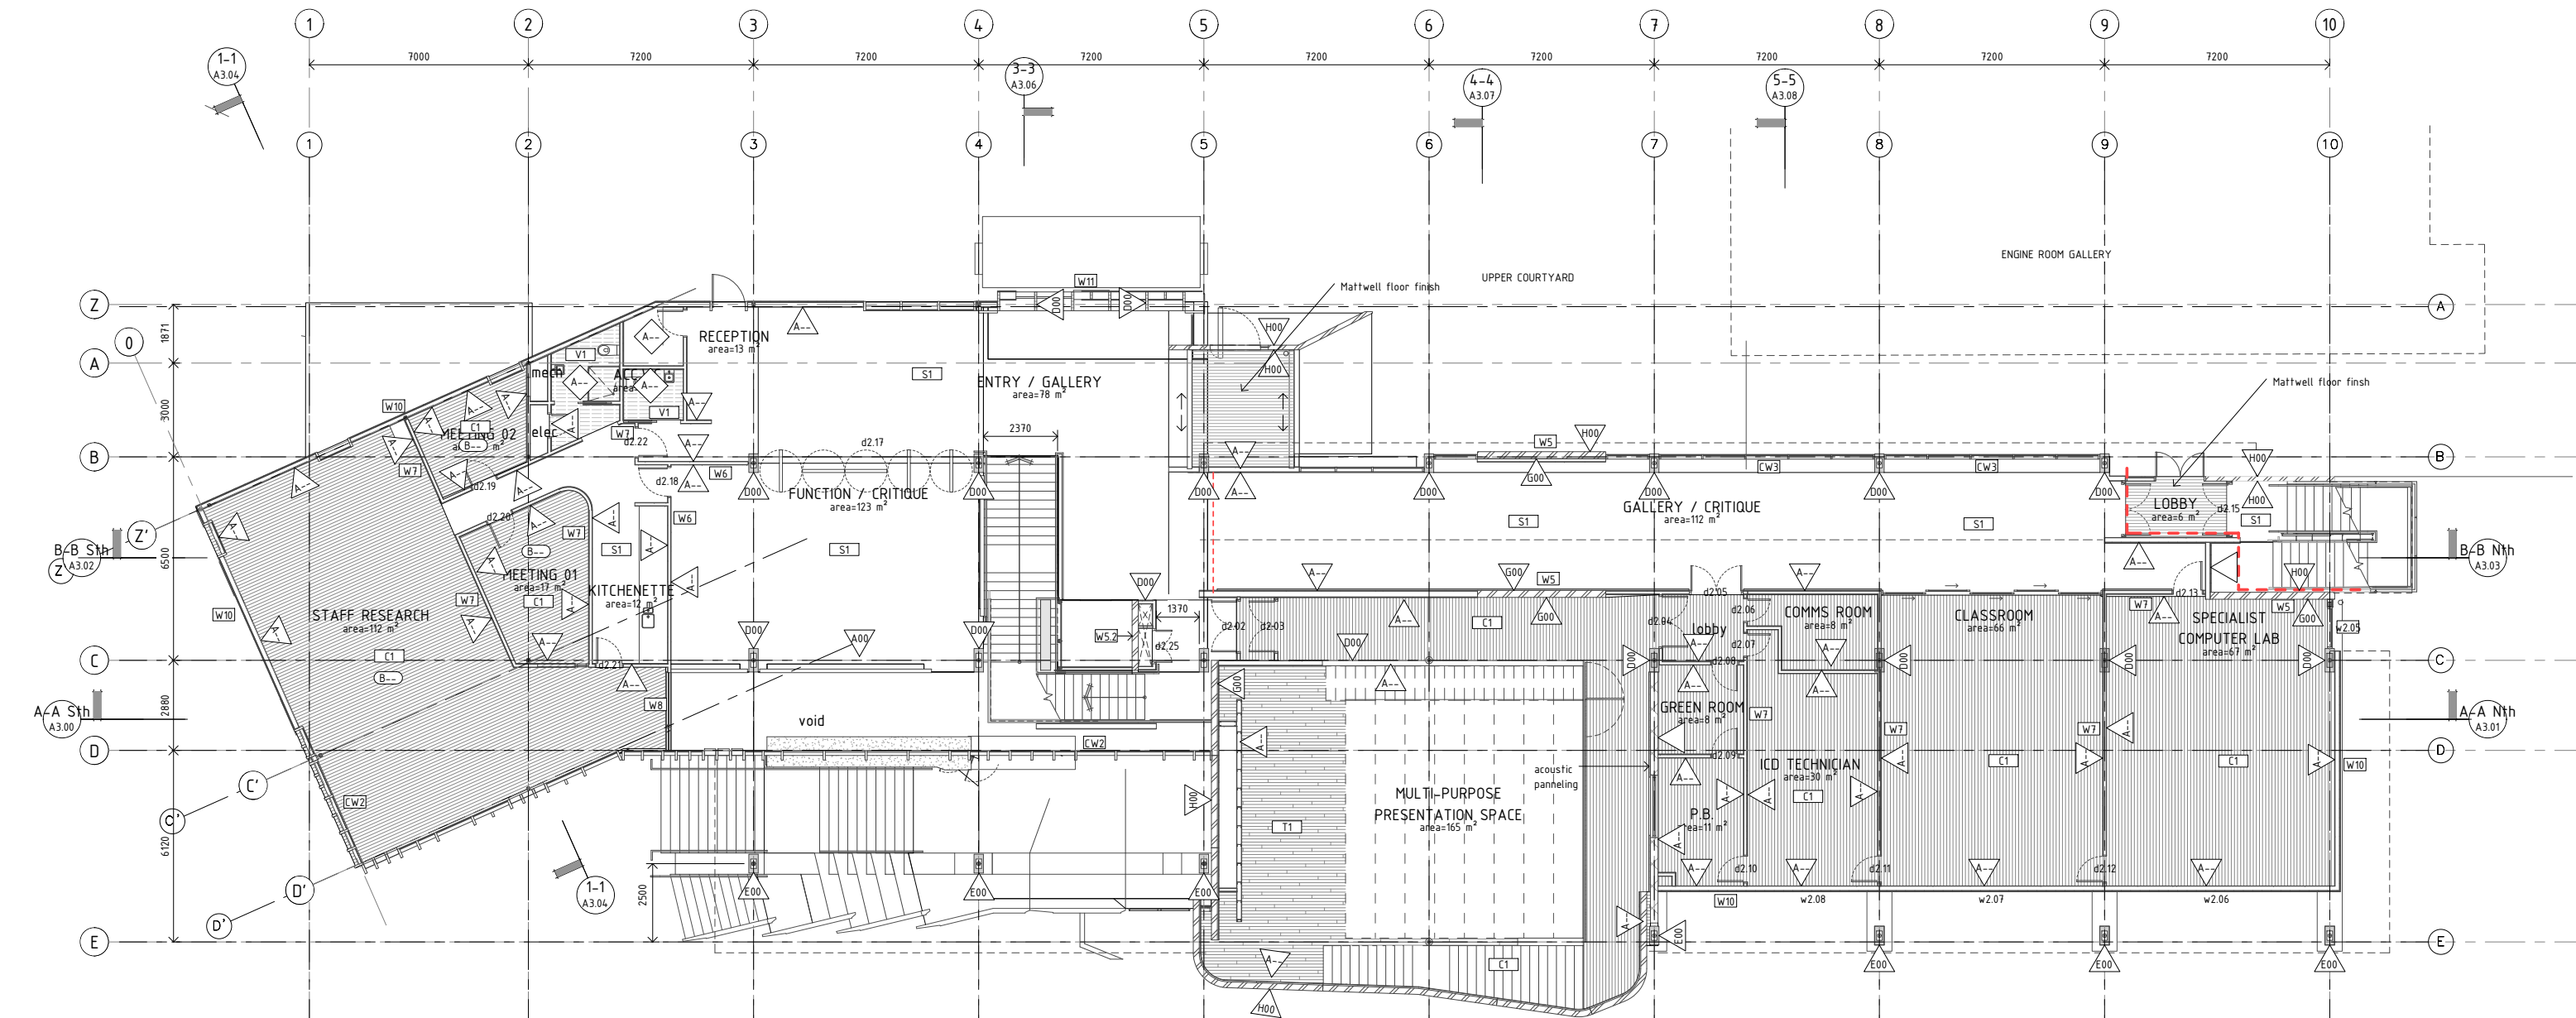

FLOOR FINISHES KEY

- S1 Clear concrete
- V1 Vinyl
- PS1 Painted concrete

LOWER CARPARK AREA

- C1 Carpet
- T1 Timber
- EP1 Exterior Paver

SYMBOLS

- ff Floor Finish
- wf Wall Finish
- ct Ceiling Finish

WALL AND CEILING FINISHES

- A Low sheen waterborne enamel, Resene Lustacryl
- B Low sheen acrylic finish, Resene Zylone Sheen
- C Semi gloss enamel finish, Resene Lustacryl
- D Interior clear sealer - timber, Resene Aquaclear Satin
- E Exterior clear sealer - timber, Drydens or Silkens
- F Ferrador paint finish - exterior & interior steelwork, Dulux/Resene
- G Interior clear sealer - concrete walls, Peter Fell
- H Exterior clear sealer - concrete walls, Sto protectosil & stopur
- I Exterior cement render system - Rockote Render System
- J Interior/exterior clear sealer - concrete floors, Peter Fell PFL Epoxy sealer
- K Interior clear sealed blockwork, Resene Multishield & gloss glaze
- L Interior whiteboard paint, Resene write on paint

FLOOR FINISHES

- S1 Clear concrete
- V1 Vinyl, Selected Vinyl
- PS1 Painted Concrete
- C1 Carpet, Selected Carpet
- T1 Timber, Selected Timber
- EP1 Exterior paver, selected paver

COLOURS

- to be confirmed
- EX existing finish
- Nil Nil finish
- 00 Clear finish
- 01 Colour
- 02 Colour 2

1 Level 2 Finishes Plan
A2.00 1:100

STRUCTURAL ENGINEER:
NAME : Dunning Thornton Consultants Ltd
PH : (04) 385 0019
FAX : (04) 385 0312
PO BOX 27 -153, Wellington
EMAIL : dtcwgn@dunningthornton.co.nz

SERVICES ENGINEER:
NAME : Telco Asset Management Ltd
PH : (04) 803 2137
FAX : (04) 803 2125
PO BOX 1131, Wellington
EMAIL : info@telco-nz.com

FIRE ENGINEER:
NAME : Holmes Fire & Saffey
PH : (04) 471 1450
FAX : (04) 471 2336
PO BOX 942, Wellington
EMAIL : info@holmesfire.com

KEY:



No.	Description	Date
A	Tender	20.08.10

65 CAMBRIDGE TERRACE
CHRISTCHURCH 8013
PO BOX 3724
CHRISTCHURCH 8140
NEW ZEALAND
TEL 64 3 377 2007
FAX 64 3 377 2009

105 AMRITSAR STREET
WELLINGTON 6055
PO BOX 3364
WELLINGTON 6140
NEW ZEALAND
TEL 64 4 499 1727
FAX 64 4 499 1960


a t h f i e l d
a r c h i t e c t s
l i m i t e d

College of Creative Arts, Massey
Wallace Street, Wellington

Level 2 Finishes Plan
As indicated @ A1

09-59

A15.02-A

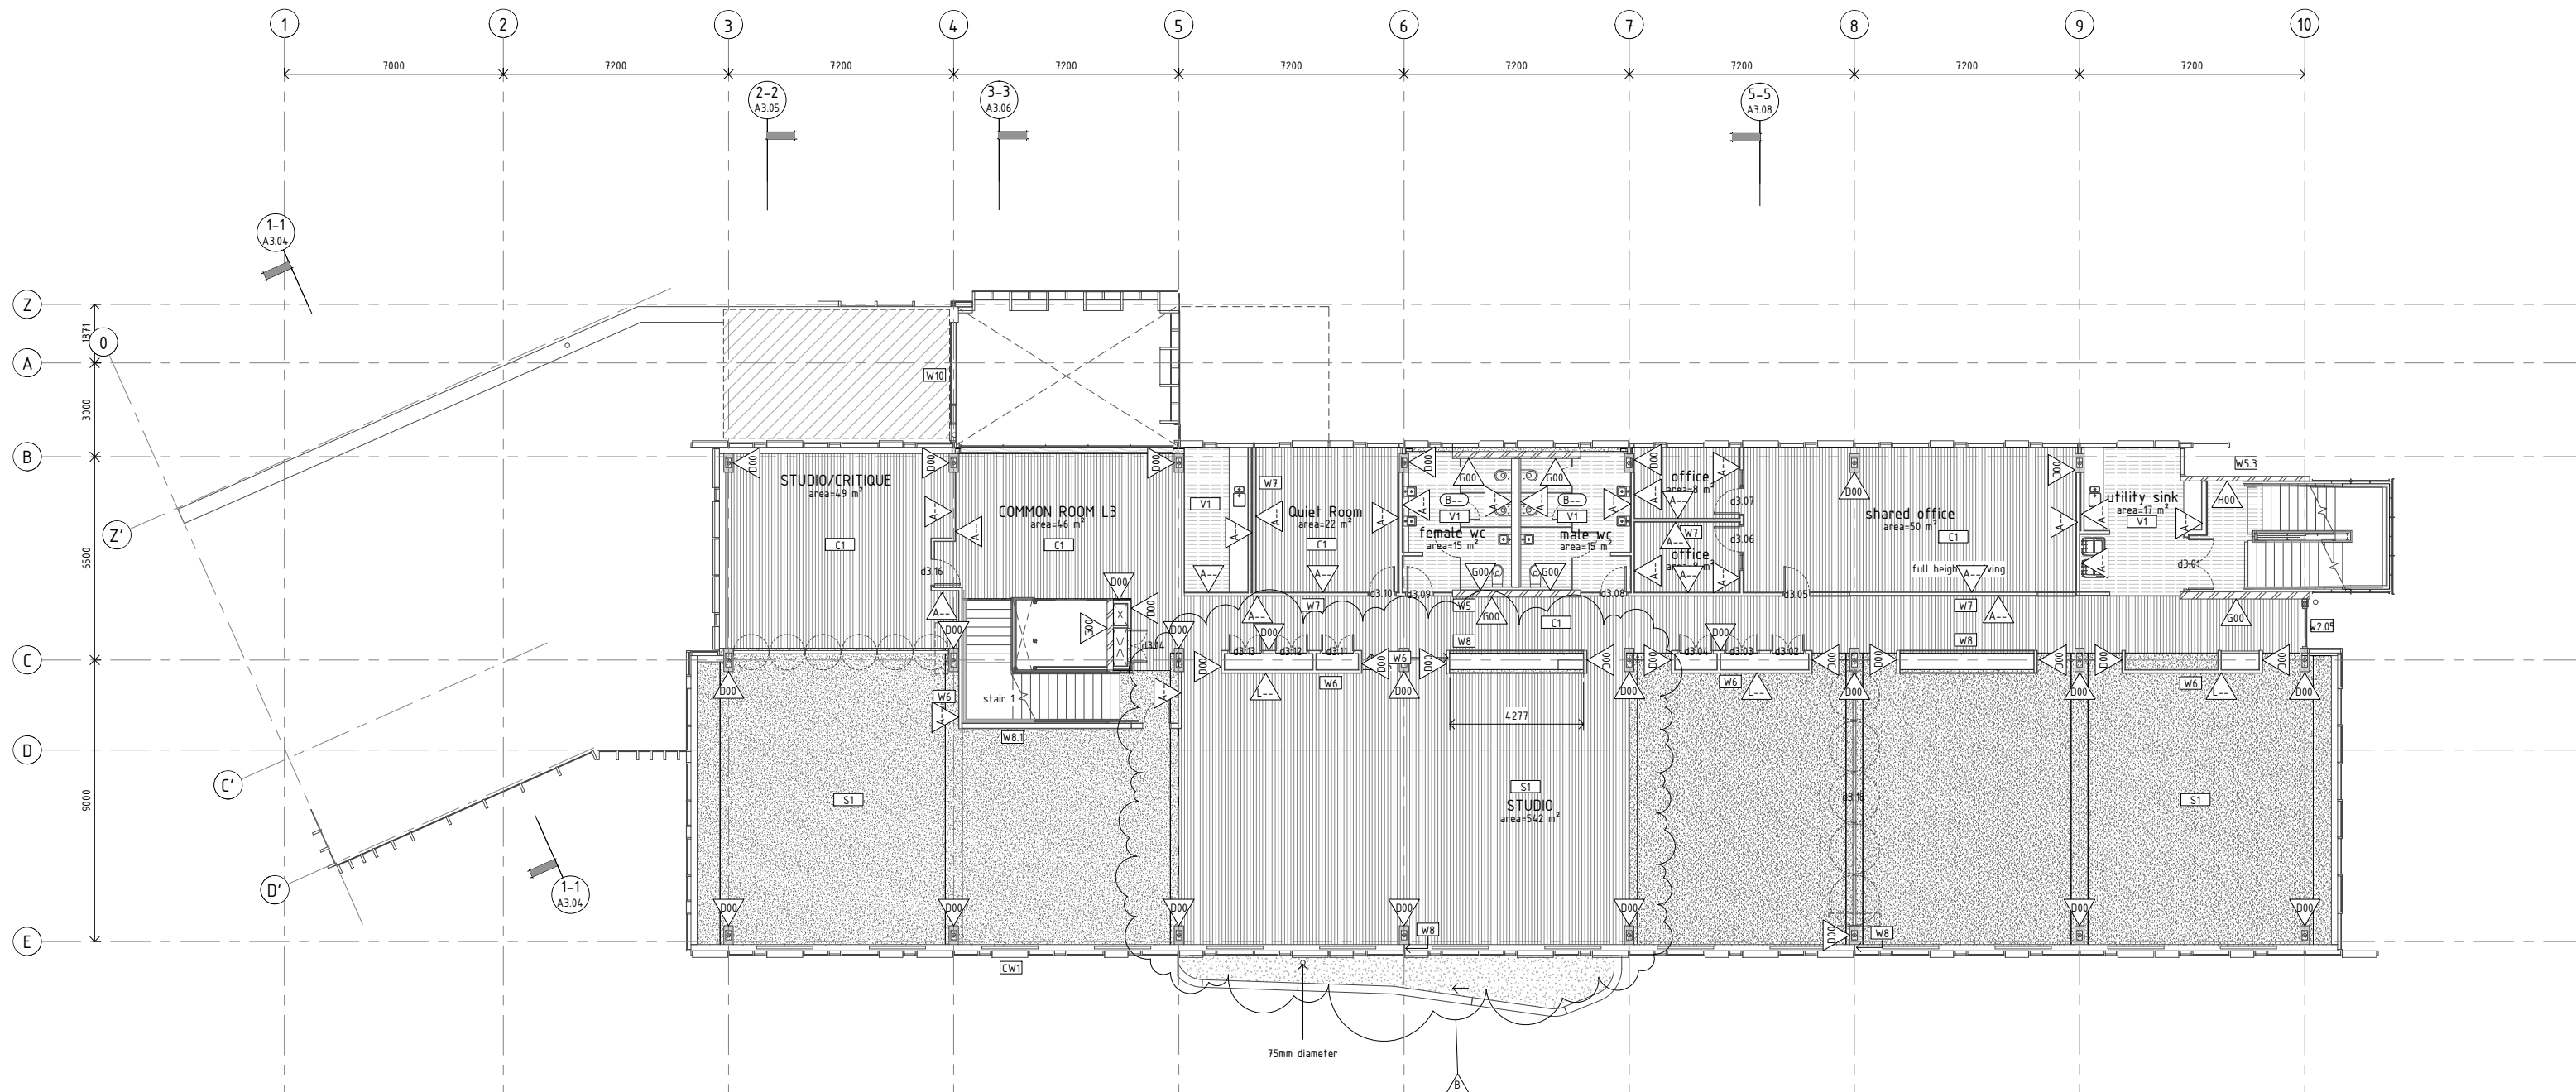

FLOOR FINISHES KEY

- S1 Clear concrete
- V1 Vinyl
- PS1 Painted concrete

C1 Carpet

T1 Timber

EP1 Exterior Paver

SYMBOLS

- ft Floor Finish
- wf Wall Finish
- cf Ceiling Finish

WALL AND CEILING FINISHES

- A Low sheen waterborne enamel, Resene Lustacryl
- B Low sheen acrylic finish, Resene Zylone Sheen
- C Semi gloss enamel finish, Resene Lustacryl
- D Interior clear sealer - timber, Resene Aquaclear Satin
- E Exterior clear sealer - timber, Drydens or Silkens
- F Ferrador paint finish - exterior & interior steelwork, Dulux/Resene
- G Interior clear sealer - concrete walls, Peter Fell
- H Exterior clear sealer - concrete walls, Sto protectosil & stopur
- I Exterior cement render system - Rockote Render System
- J Interior/exterior clear sealer - concrete floors, Peter Fell PFL Epoxy sealer
- K Interior clear sealed blockwork, Resene Multishield & gloss glaze
- L Interior whiteboard paint, Resene write on paint

FLOOR FINISHES

- S1 Clear concrete
- V1 Vinyl, Selected Vinyl
- PS1 Painted Concrete
- C1 Carpet, Selected Carpet
- T1 Timber, Selected Timber
- EP1 Exterior paver, selected paver

COLOURS

- to be confirmed
- EX existing finish
- Nil Nil finish
- 00 Clear finish
- 01 Colour
- 02 Colour 2

1 Level 3 Finishes Plan
A2.00 1 : 100

STRUCTURAL ENGINEER:
NAME : Dunning Thornton Consultants Ltd
PH : (04) 3850019
FAX : (04) 385 0312
PO BOX 27 -153, Wellington
EMAIL : dtcwgt@ndunningthornton.co.nz

SERVICES ENGINEER:
NAME : Telco Asset Management Ltd
PH : (04) 803 2137
FAX : (04) 803 2125
PO BOX 1131, Wellington
EMAIL : info@telco-nz.com

FIRE ENGINEER:
NAME : Holmes Fire & Saffey
PH : (04) 471 1450
FAX : (04) 471 2336
PO BOX 942 Wellington
EMAIL : info@holmesfire.com

KEY:



No.	Description	Date
A	Tender	20.08.10
B	NTT02	16.09.10

65 CAMBRIDGE TERRACE
CHRISTCHURCH 8013
PO BOX 3724
CHRISTCHURCH 8140
NEW ZEALAND
TEL 64 3 377 2007
FAX 64 3 377 2009

105 AMRITSAR STREET
WELLINGTON 6055
PO BOX 3364
WELLINGTON 6140
NEW ZEALAND
TEL 64 4 499 1727
FAX 64 4 499 1960


a t h f i e l d
a r c h i t e c t s
l i m i t e d

College of Creative Arts, Massey
Wallace Street, Wellington

Level 3 Finishes Plan
As indicated @ A1

09-59

A15.03-B

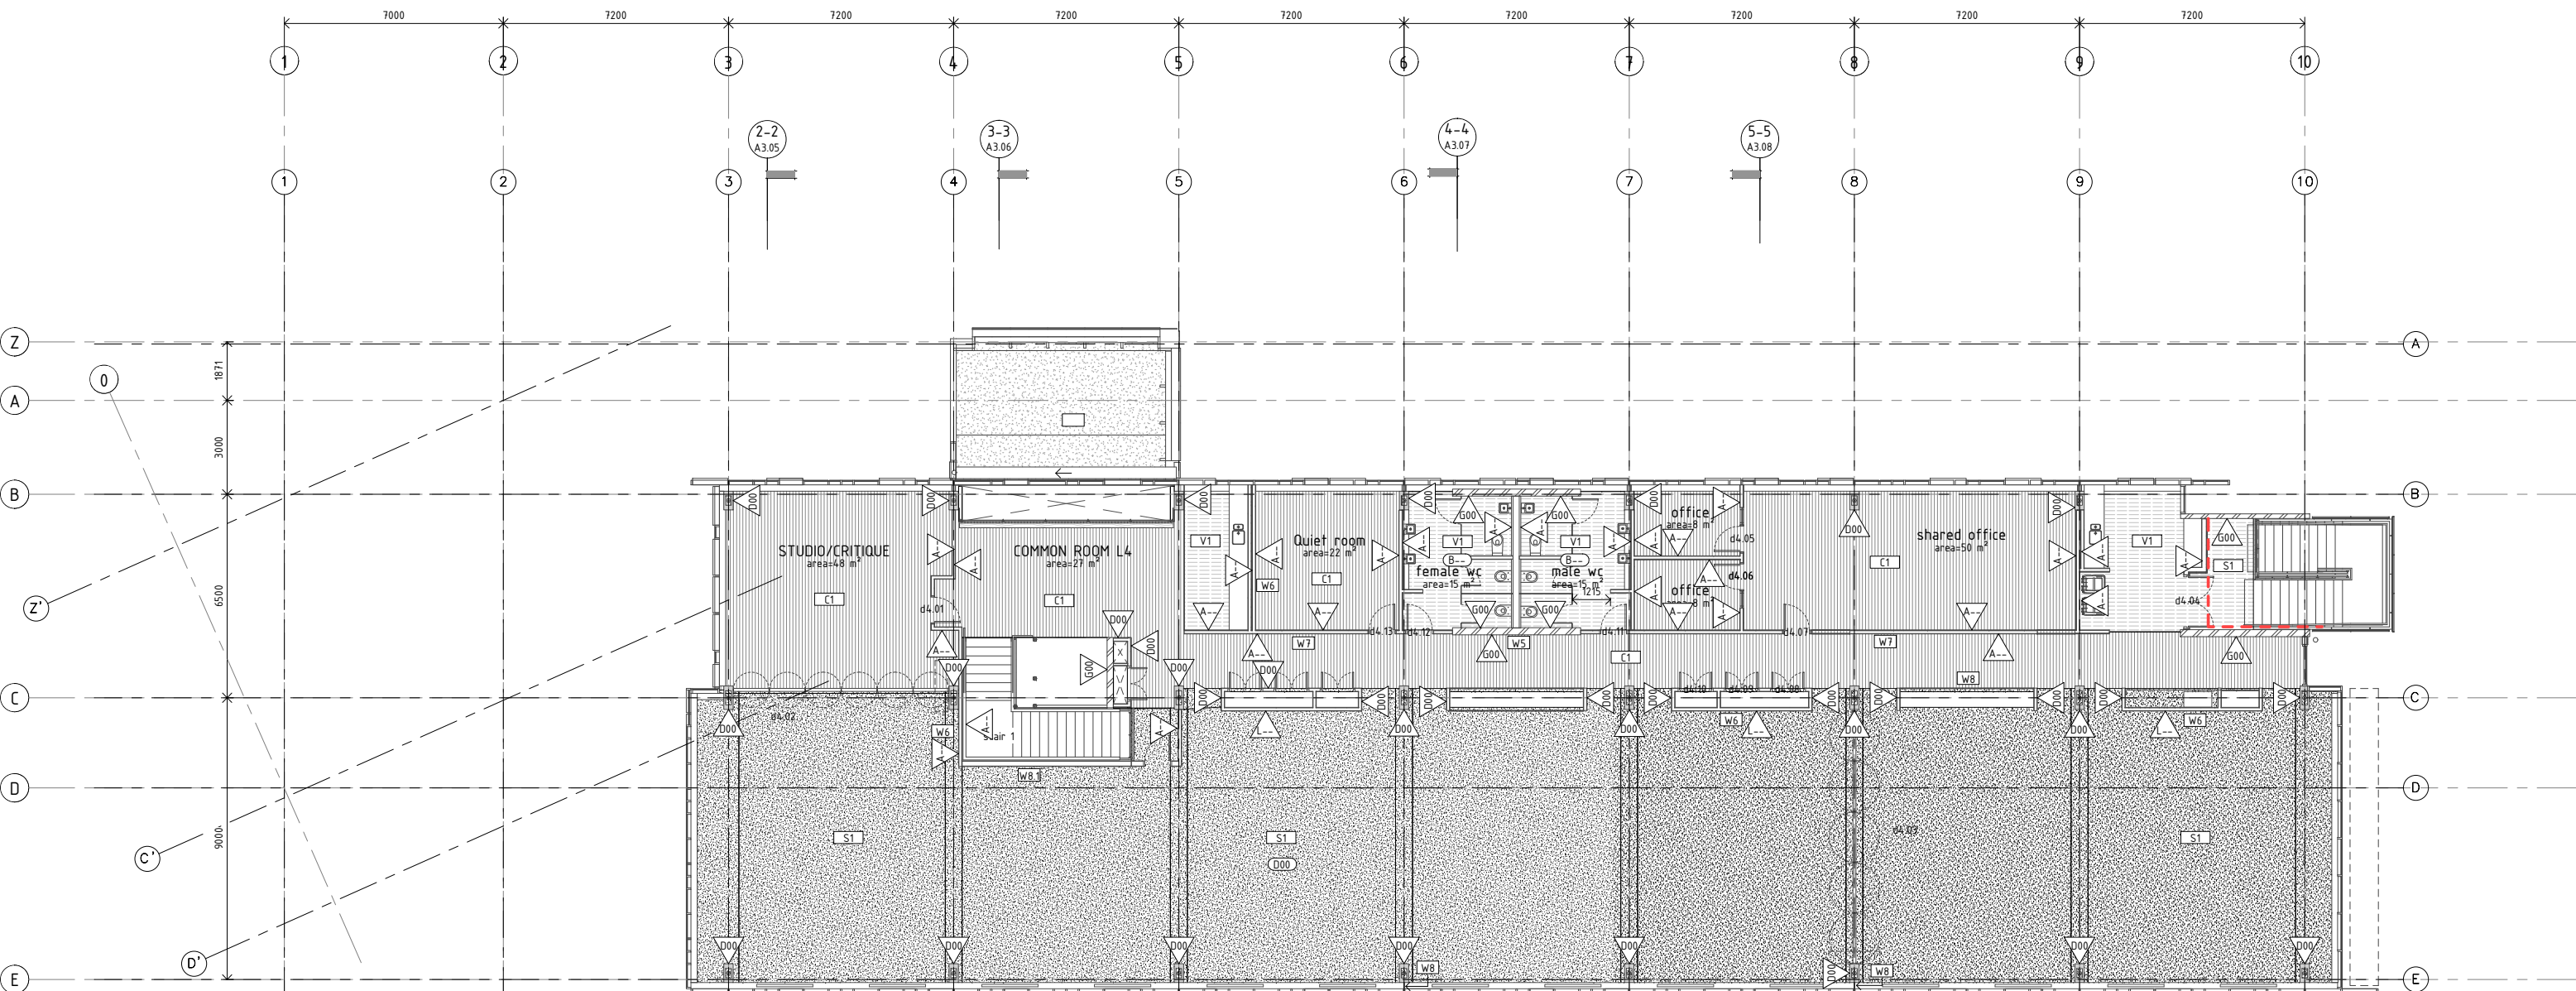

FLOOR FINISHES KEY

	S1 Clear concrete		C1 Carpet		Matwell
	V1 Vinyl		T1 Timber		
	PS1 Painted concrete		EP1 Exterior Paver		

SYMBOLS

	Floor Finish		Wall Finish		Ceiling Finish
--	--------------	--	-------------	--	----------------

WALL AND CEILING FINISHES

A	Low sheen waterborne enamel, Resene Lustacryl
B	Low sheen acrylic finish, Resene Zylone Sheen
C	Semi gloss enamel finish, Resene Lustacryl
D	Interior clear sealer - timber, Resene Aquaclear Satin
E	Exterior clear sealer - timber, Drydens or Silkens
F	Ferrador paint finish - exterior & interior steelwork, Dulux/Resene
G	Interior clear sealer - concrete walls, Peter Fell
H	Exterior clear sealer - concrete walls, Sto protectosil & stopur
I	Exterior cement render system - Rockote Render System
J	Interior/exterior clear sealer - concrete floors, Peter Fell PFL Epoxy sealer
K	Interior clear sealed blockwork, Resene Multishield & gloss glaze
L	Interior whiteboard paint, Resene write on paint

FLOOR FINISHES

S1	Clear concrete
V1	Vinyl, Selected Vinyl
PS1	Painted Concrete
C1	Carpet, Selected Carpet
T1	Timber, Selected Timber
EP1	Exterior paver, selected paver

COLOURS

--	to be confirmed
EX	existing finish
Nil	Nil finish
00	Clear finish
01	Colour
02	Colour 2