


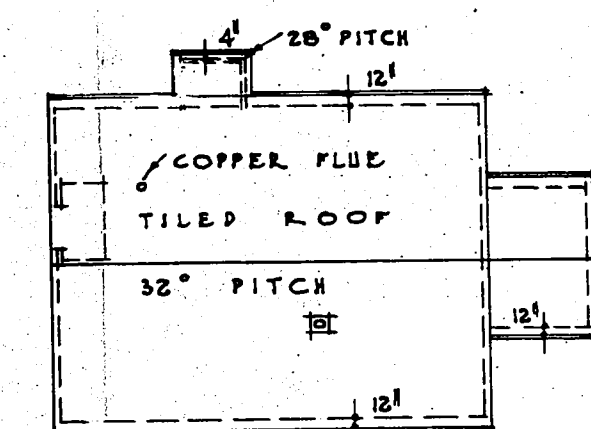
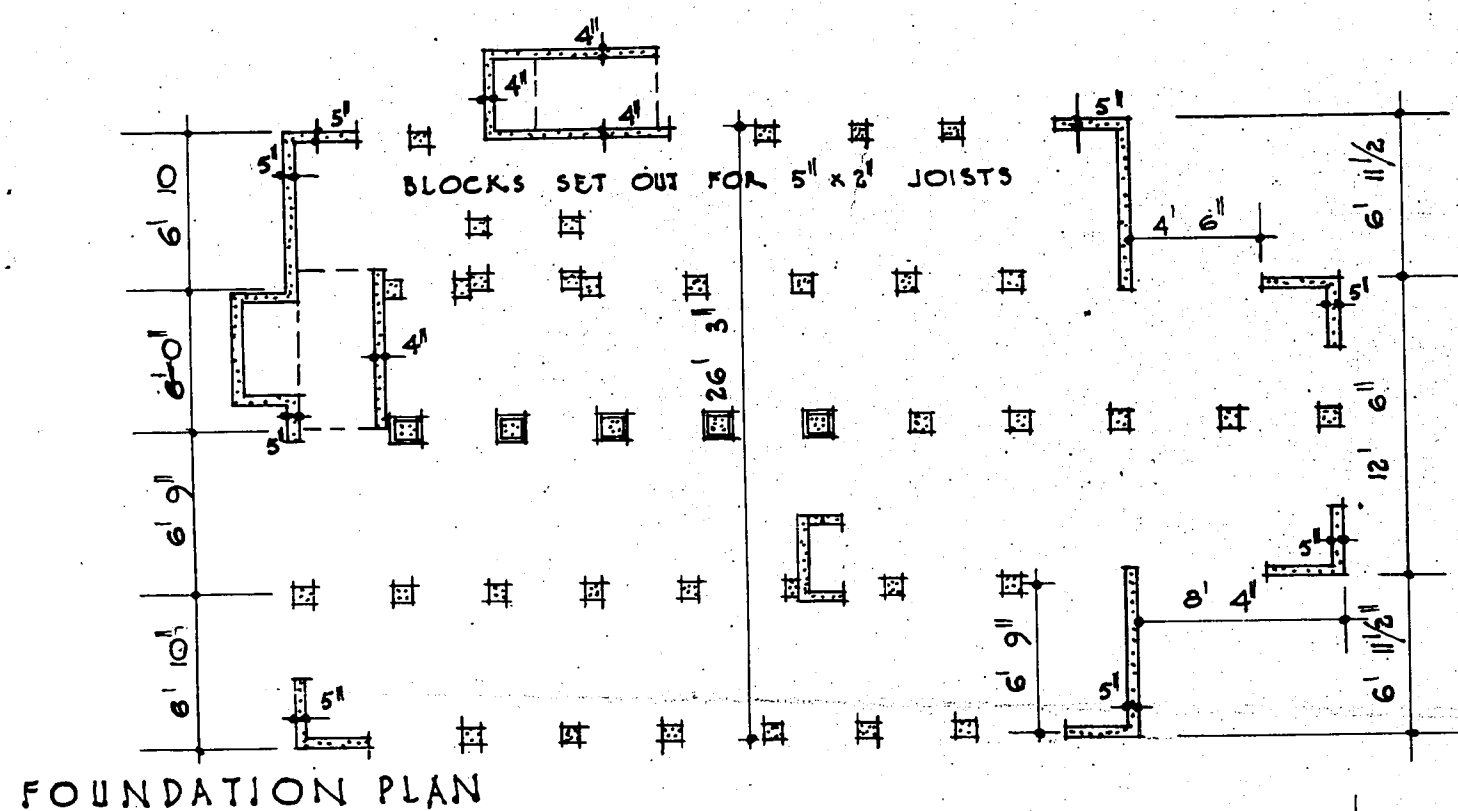
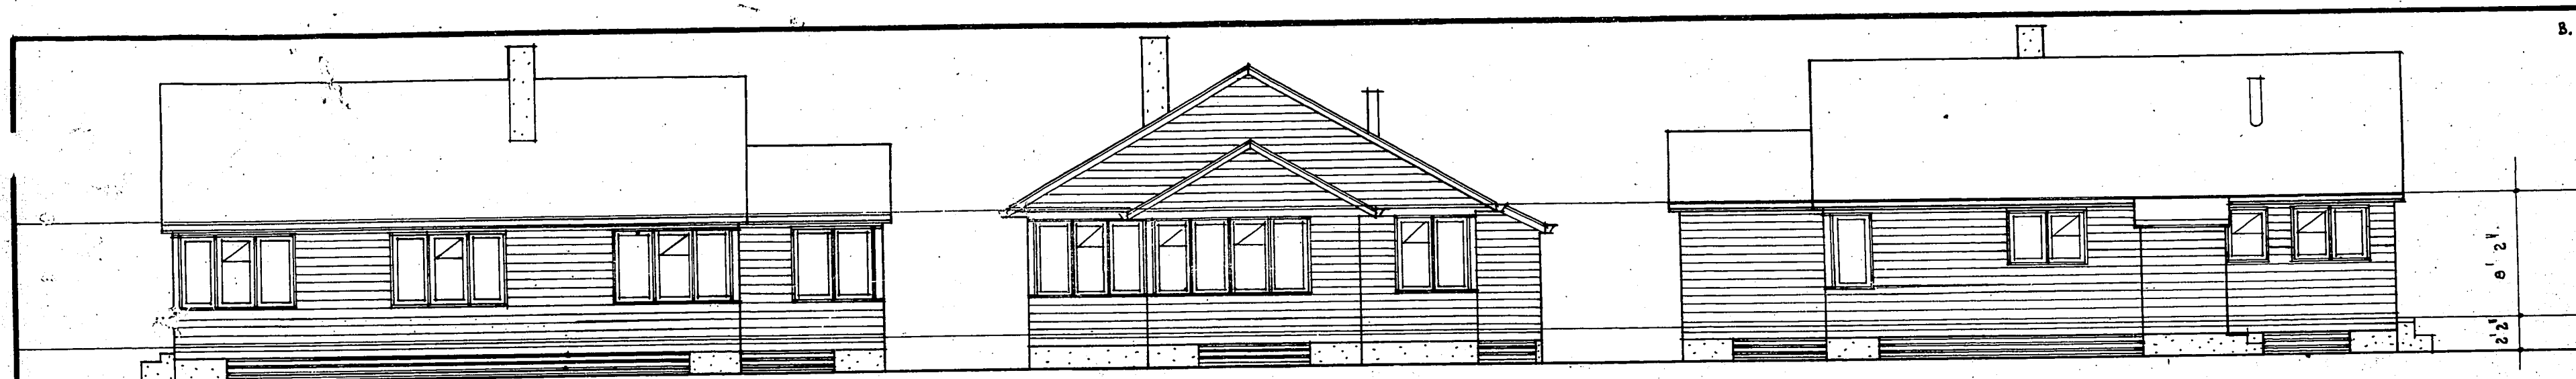


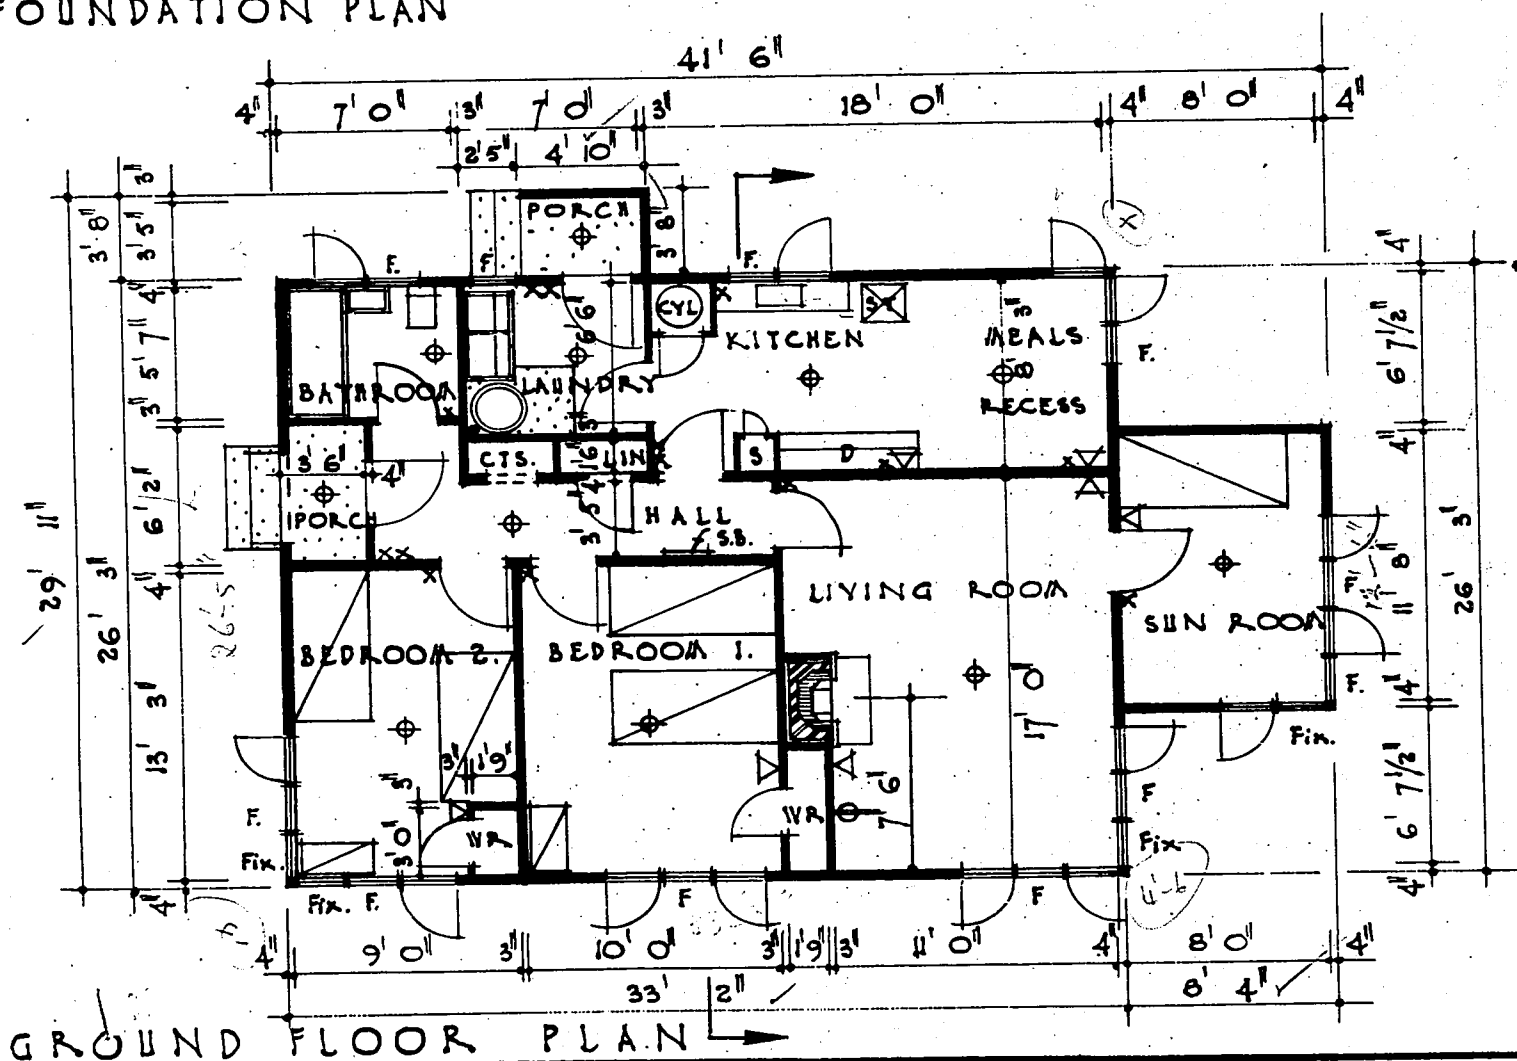


ROOF PLAN $\frac{1}{16"} = 1' 0"$

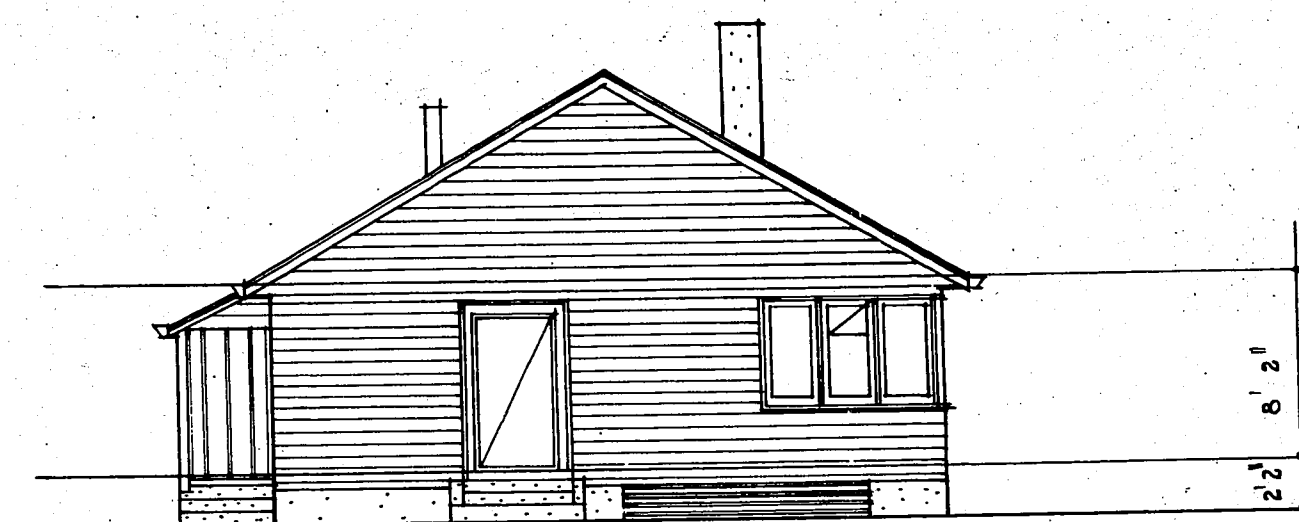

GROUND FLOOR PLAN

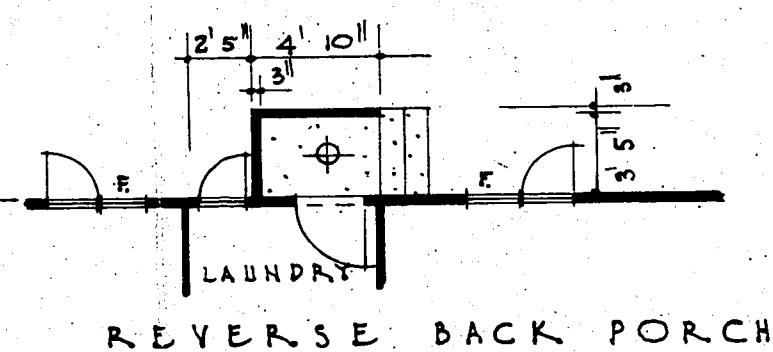

REVERSE BACK PORCH

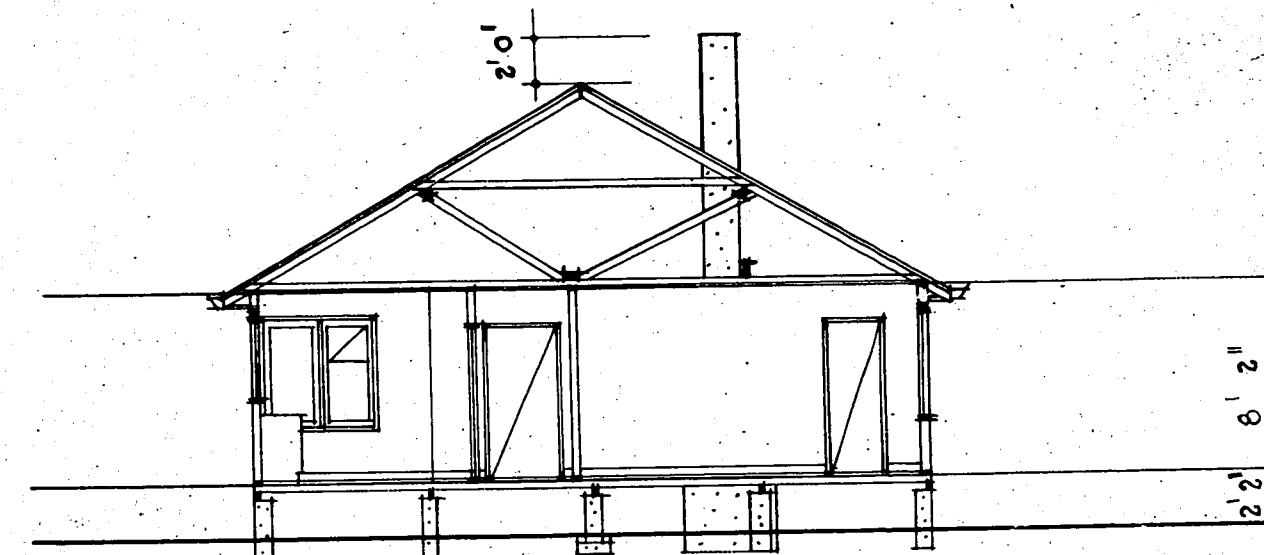

SECTION 15551 & 2

1456 *twice*

CONTRACTOR MUST VERIFY ALL DIMENSIONS AT THE JOB

DEPARTMENT OF HOUSING CONSTRUCTION
GORDON F. WILSON, CHIEF ARCHITECT G. W. ALBERTSON, DIRECTOR

SCALE
 $\frac{1}{8}$ in. = 1 ft.
 $\frac{1}{16}$ in. = 1' 0"

AREA 991	S.F.	CHIMNEY	DRAWN: C.V.S.
ROOF AREA 1321	S.F.	FIREPLACE 1	TRACED: C.V.S.
RIDGE 44	FT.	GABLES	DATE: 8/1/1946
HIPS	FT.	FRONT DOOR 6	CHECKED: <i>CVS</i>
VALLEYS	FT.	INTERIOR DOORS 2	

DRAWN:	C.V.S.
TRACED:	C.V.S.
DATE:	8/1/1946
CHECKED:	<i>[Signature]</i>

SECTION

H.D.

6 / 1456 / SI