# Level entry set into timber floor

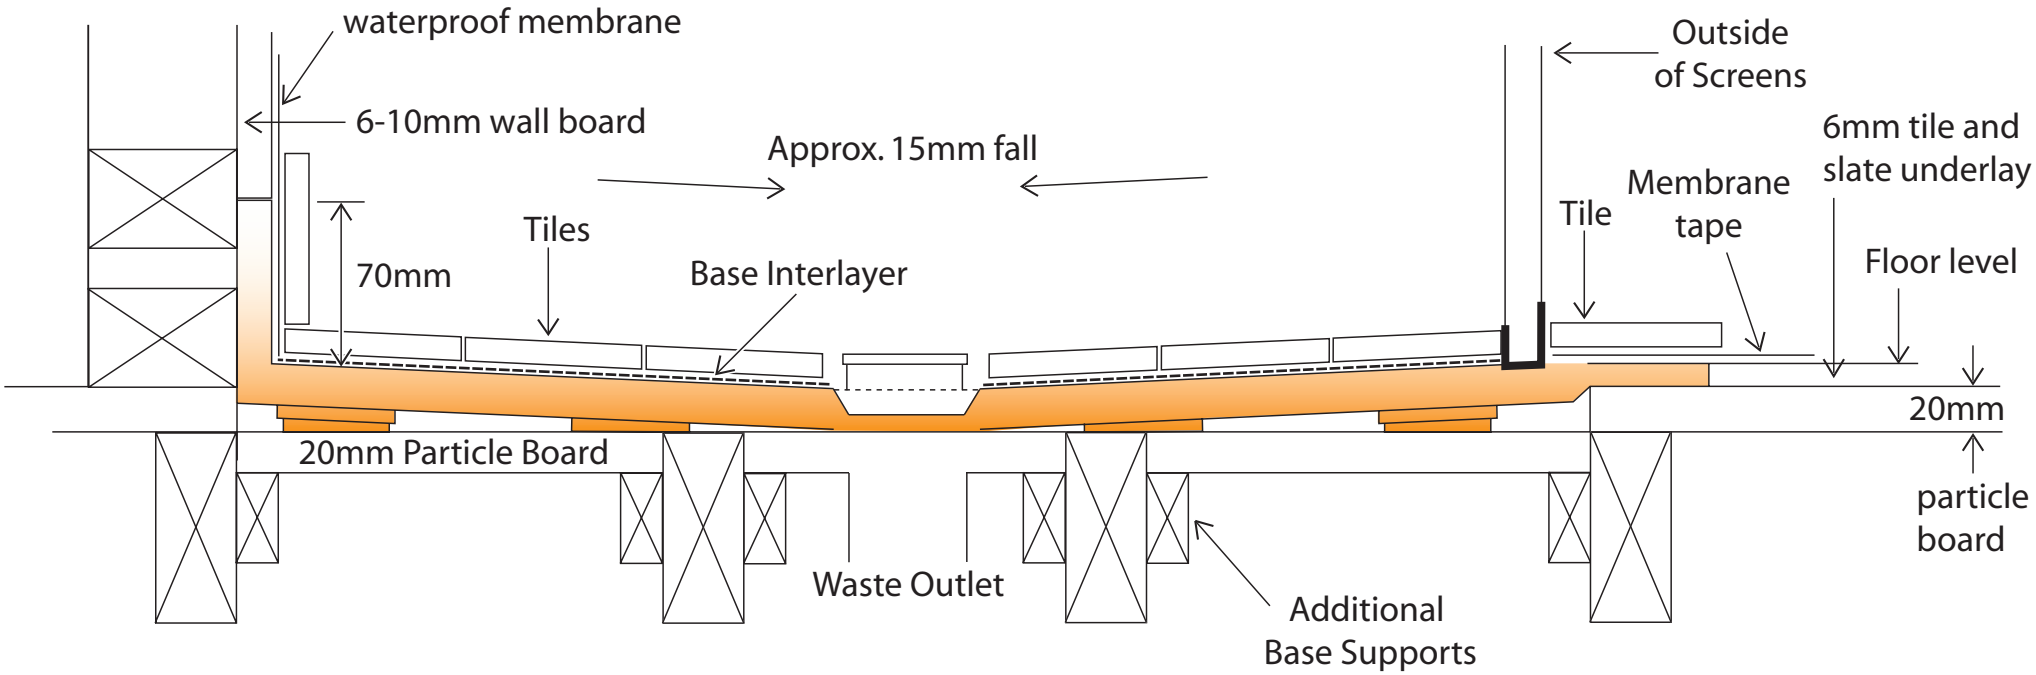


= Base Channel - satin finish

PATENT AND DESIGN REGISTRATIONS APPLY